PROJECT OMISSION
STA. 34+03 TO 53+29
WASTE MANAGEMENT OF ILLINOIS
(BY OTHERS)

FINAL SURVEY	SURVEYED	BY	DATE
	PLOTTED		
NOTE BOOK	TEMPLATE		
	AREAS		
NO.	AREAS CHECKED		

ORIGINAL SURVEY	SURVEYED	BY	DATE
	PLOTTED		
NOTE BOOK	TEMPLATE		
	AREAS		
NO.	AREAS CHECKED		

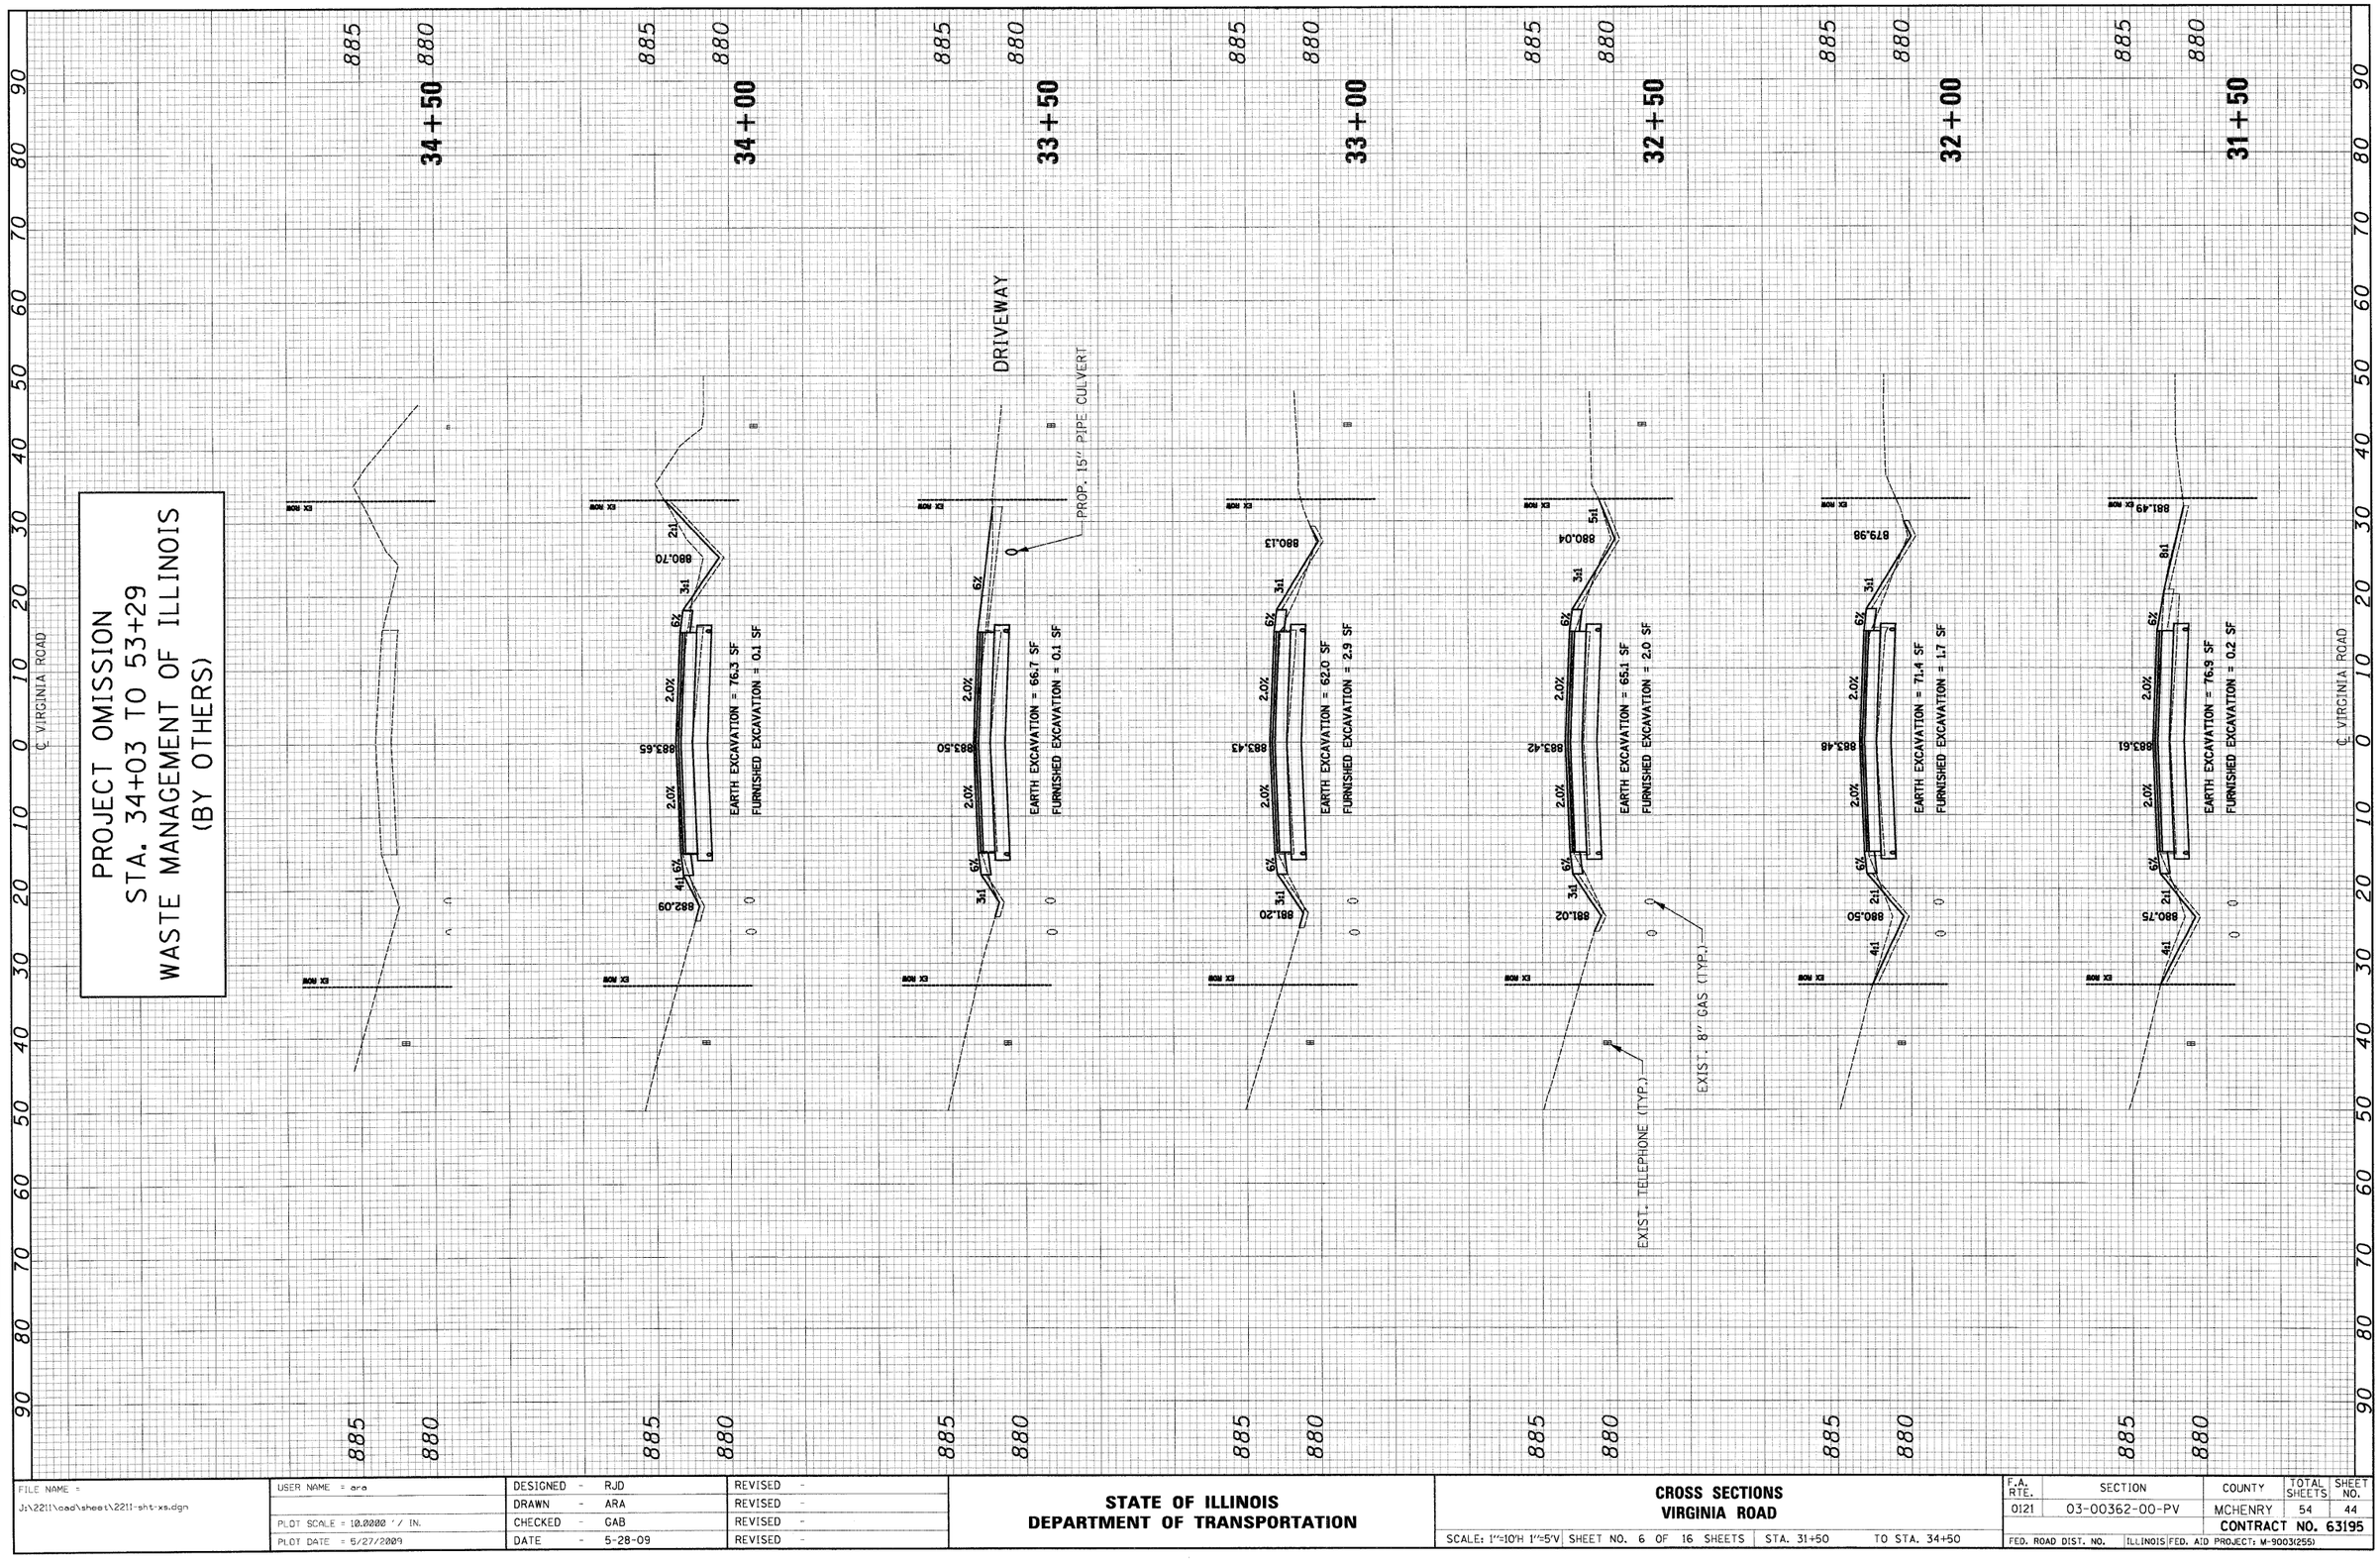

FILE NAME =	USER NAME = ara	DESIGNED - RJD	REVISED -
J:\2211\cad\sheet\2211-sht-xs.dgn		DRAWN - ARA	REVISED -
	PLOT SCALE = 10.0000 ' / IN.	CHECKED - GAB	REVISED -
	PLOT DATE = 5/27/2009	DATE - 5-28-09	REVISED -

STATE OF ILLINOIS
DEPARTMENT OF TRANSPORTATION

CROSS SECTIONS
VIRGINIA ROAD

SCALE: 1"=10'H 1"=5'V | SHEET NO. 6 OF 16 SHEETS | STA. 31+50 | TO STA. 34+50

F.A. RTE.	SECTION	COUNTY	TOTAL SHEETS	SHEET NO.
0121	03-00362-00-PV	MCHENRY	54	44
		CONTRACT NO. 63195		
FED. ROAD DIST. NO.	ILLINOIS	FED. AID PROJECT: M-9003(255)		