CONTRACT NO. 63207

Engineering Enterprises, Inc.

| F.A.U RTE. | SECTION | COUNTY | TOTAL SHEETS | SHEET NO. |
|---|---|---|---|---|
| 1680 | 05-00038-00-PV | KANE/KENDALL | 130 | 21 |
| STA. | | TO STA. | | |
| FED. ROAD DIST. NO. _ | | ILLINOIS | FED. AID PROJECT | |

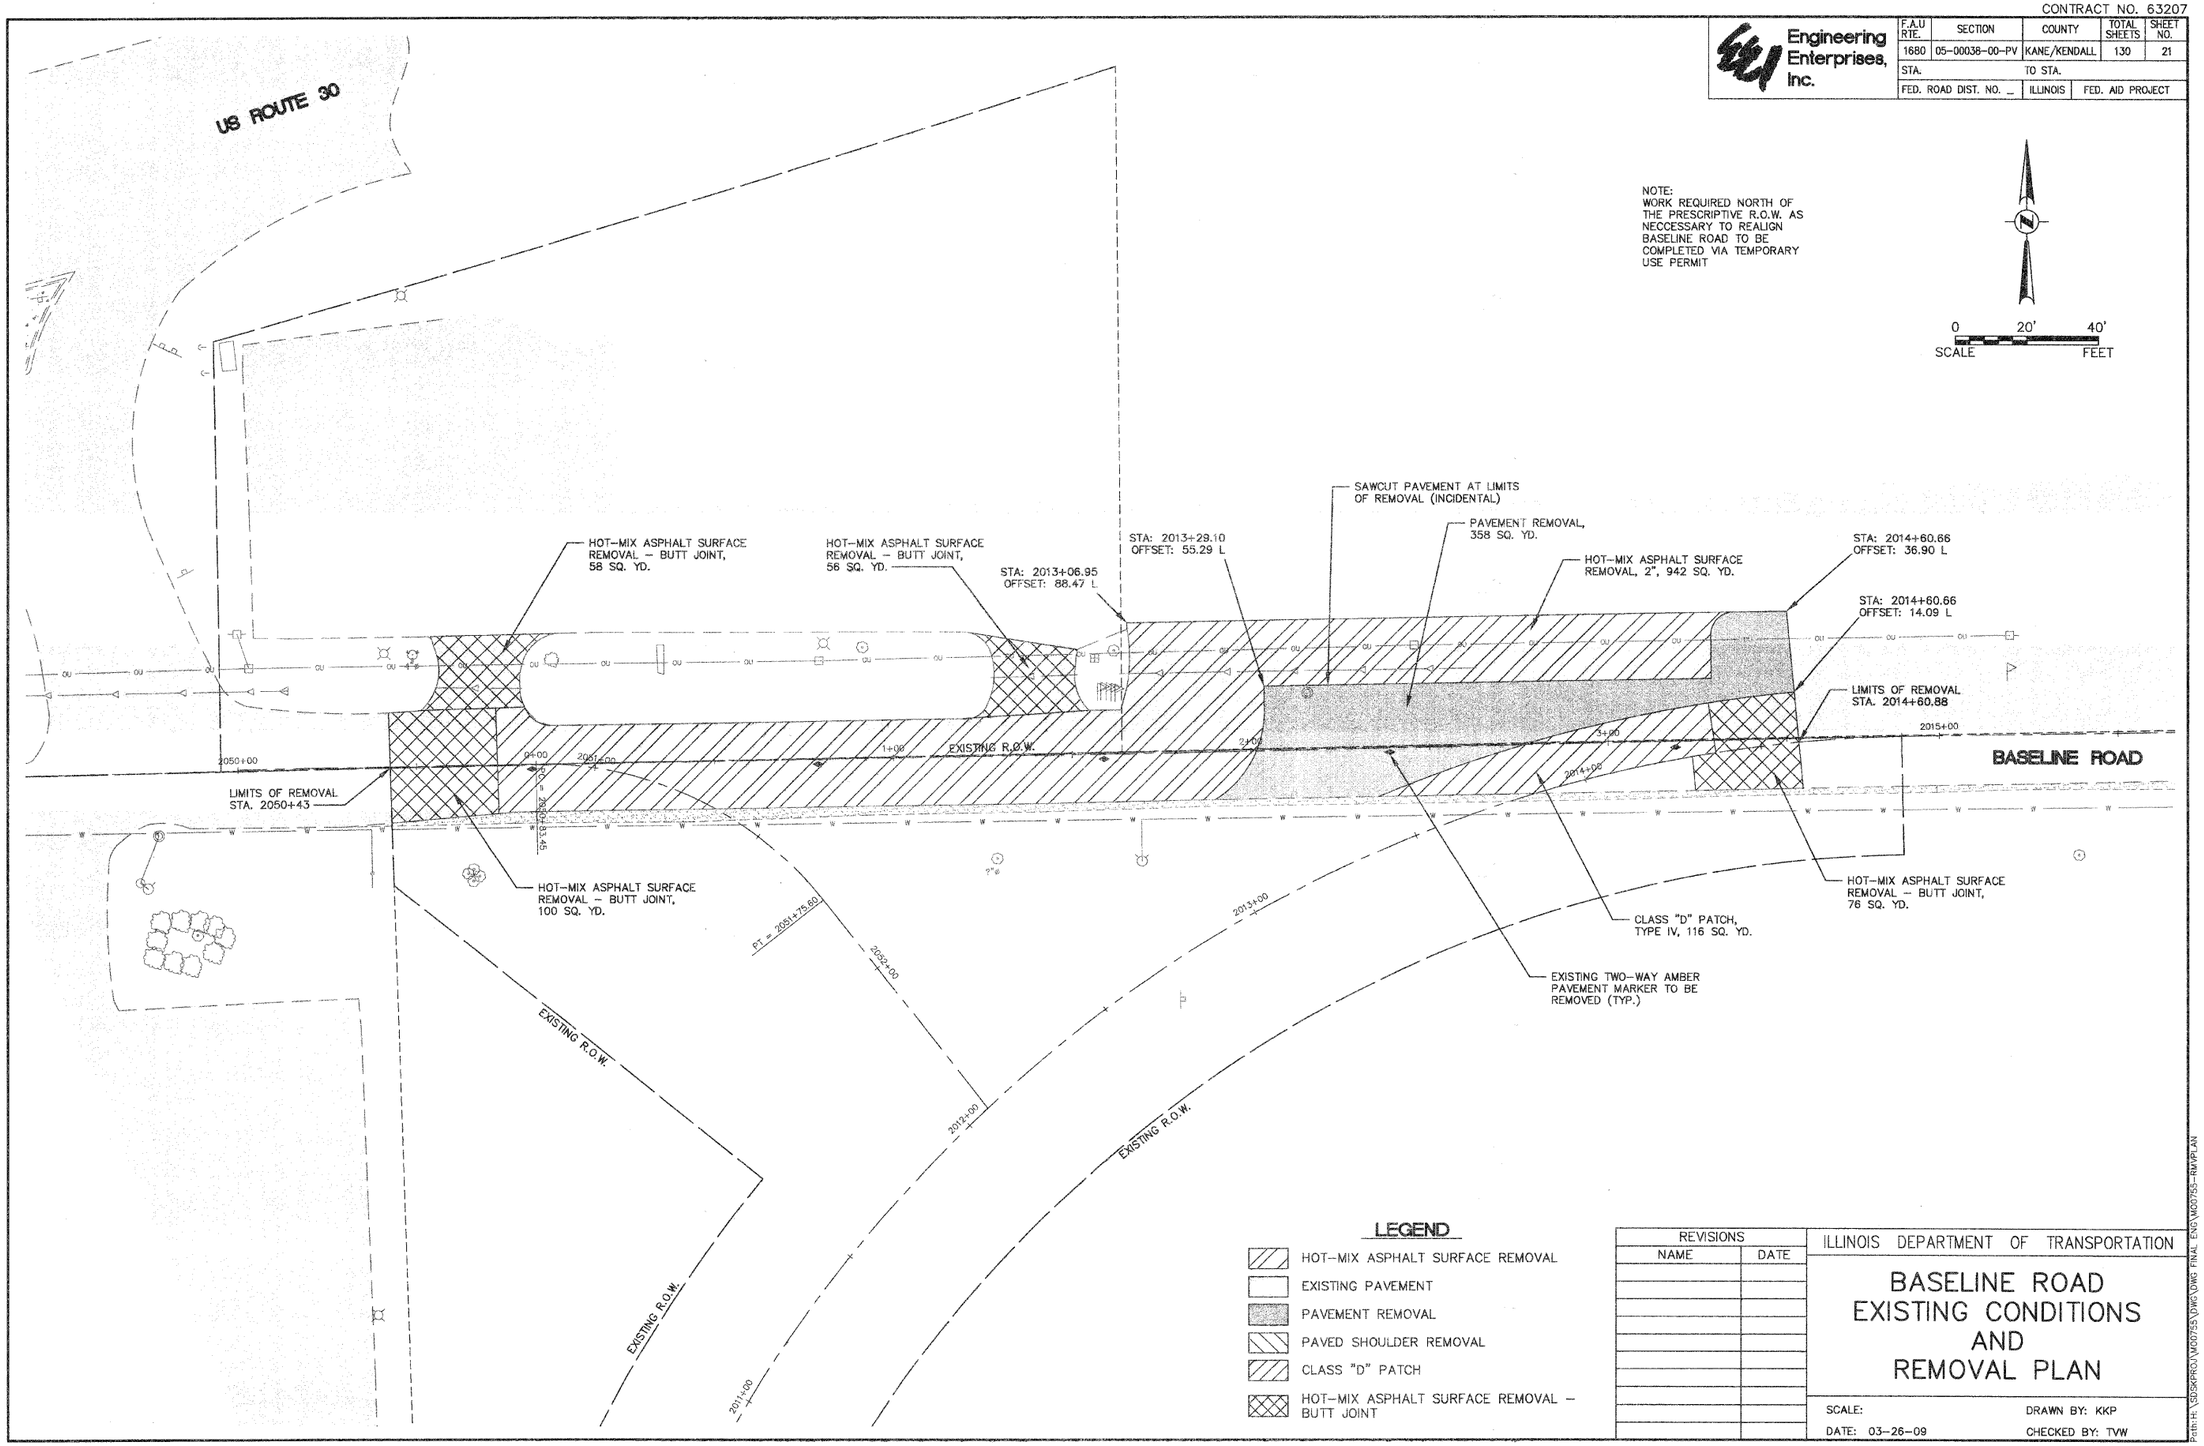


## LEGEND

- HOT-MIX ASPHALT SURFACE REMOVAL
- EXISTING PAVEMENT
- PAVEMENT REMOVAL
- PAVED SHOULDER REMOVAL
- CLASS "D" PATCH
- HOT-MIX ASPHALT SURFACE REMOVAL - BUTT JOINT

| REVISIONS | |
|---|---|
| NAME | DATE |

ILLINOIS DEPARTMENT OF TRANSPORTATION

# BASELINE ROAD EXISTING CONDITIONS AND REMOVAL PLAN

SCALE:

DATE: 03-26-09

DRAWN BY: KKP

CHECKED BY: TVW

PLAN — NOTE BOOK NO. — SURVEYED — PLOTTED — ALIGNMENT CHECKED — RT. OF WAY CHECKED — CADD FILE NAME — BY — DATE

PROFILE — NOTE BOOK NO. — SURVEYED — PLOTTED — GRADES CHECKED — B.M. NOTED — STRUCTURE NOTAT'NS CH'KD — BY — DATE

Plotted: June 25, 2009 @ 4:40 PM By: Kris Pung - Tab: 21 Removal 22x34

Path: H:\SDSKPROJ\M00755\DWG\DWG FINAL ENG\M00755-RMVPLAN