CONTRACT NO. 63207

Engineering Enterprises, Inc.	F.A.U. RTE.	SECTION	COUNTY	TOTAL SHEETS	SHEET NO.
	1680	05-00038-00-PV	KANE/KENDALL	130	30
	STA.	TO STA.			
	FED. ROAD DIST. NO. _	ILLINOIS	FED. AID PROJECT		

PLAN — SURVEYED / DRAWN / TRACED / ALIGNMENT CHECKED / GRADES CHECKED / M.U.T.C.D. / STRUCTURE — BY / DATE

NOTE BOOK _____ NO. _____ — CADD FILE NAME _____

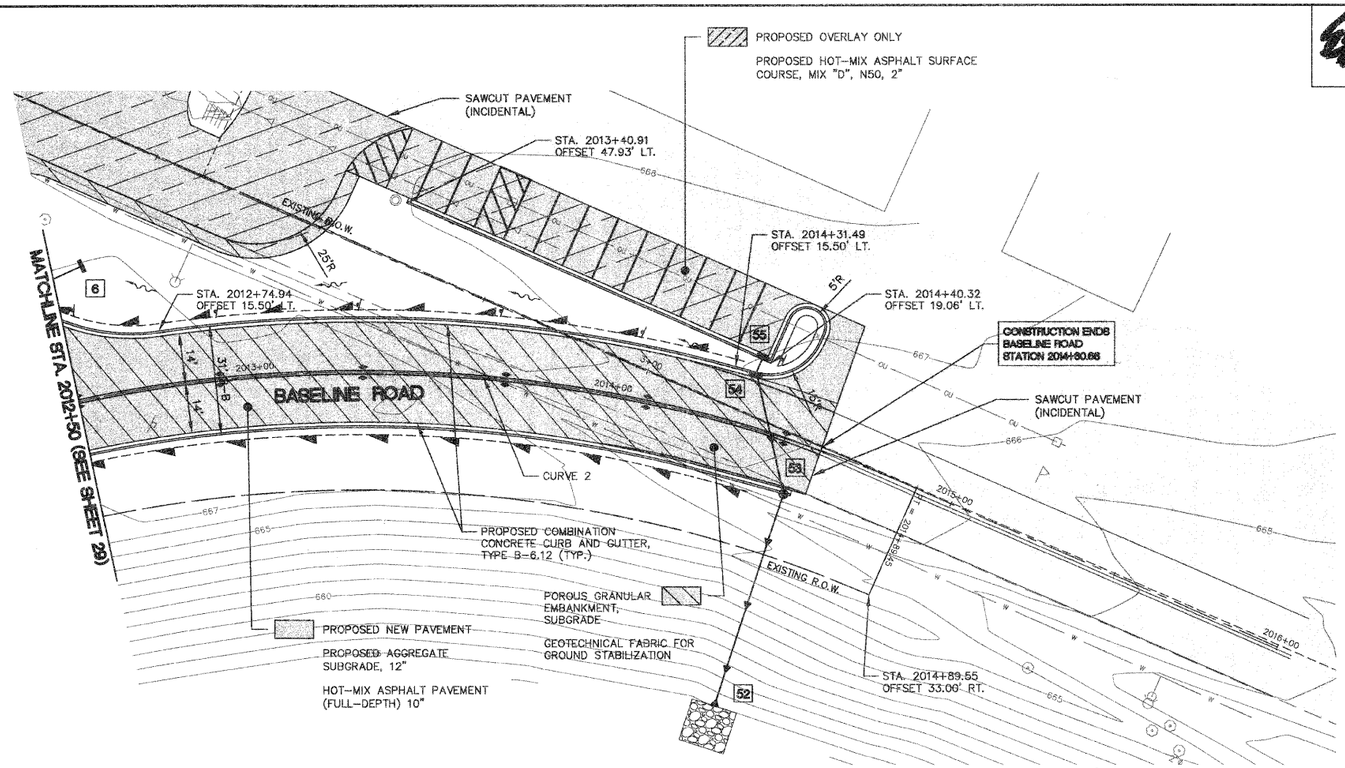

NOTE:
WORK REQUIRED NORTH OF THE PRESCRIPTIVE R.O.W. AS NECESSARY TO REALIGN BASELINE ROAD TO BE COMPLETED VIA TEMPORARY USE PERMIT.

0 20' 40'
SCALE FEET

HORIZONTAL CURVE TABLE

CURVE	LENGTH	RADIUS	DELTA	TANGENT	D	Se	P.C. STA.	P.I. STA.	P.T. STA.
CURVE 2	609.67'	385.00'	90°43'51"	389.94'	14°88'20"	N.C.	2008+79.78	2011+85.18	2014+89.45

SCALE:
HORIZONTAL 1" = 20'
VERTICAL 1" = 40'

PROFILE — SURVEYED / DRAWN / TRACED / GRADES CHECKED / M.U.T.C.D. / STRUCTURE — BY / DATE

NOTE BOOK _____ NO. _____ — STRUCTURE NO/TYP/S CK'D

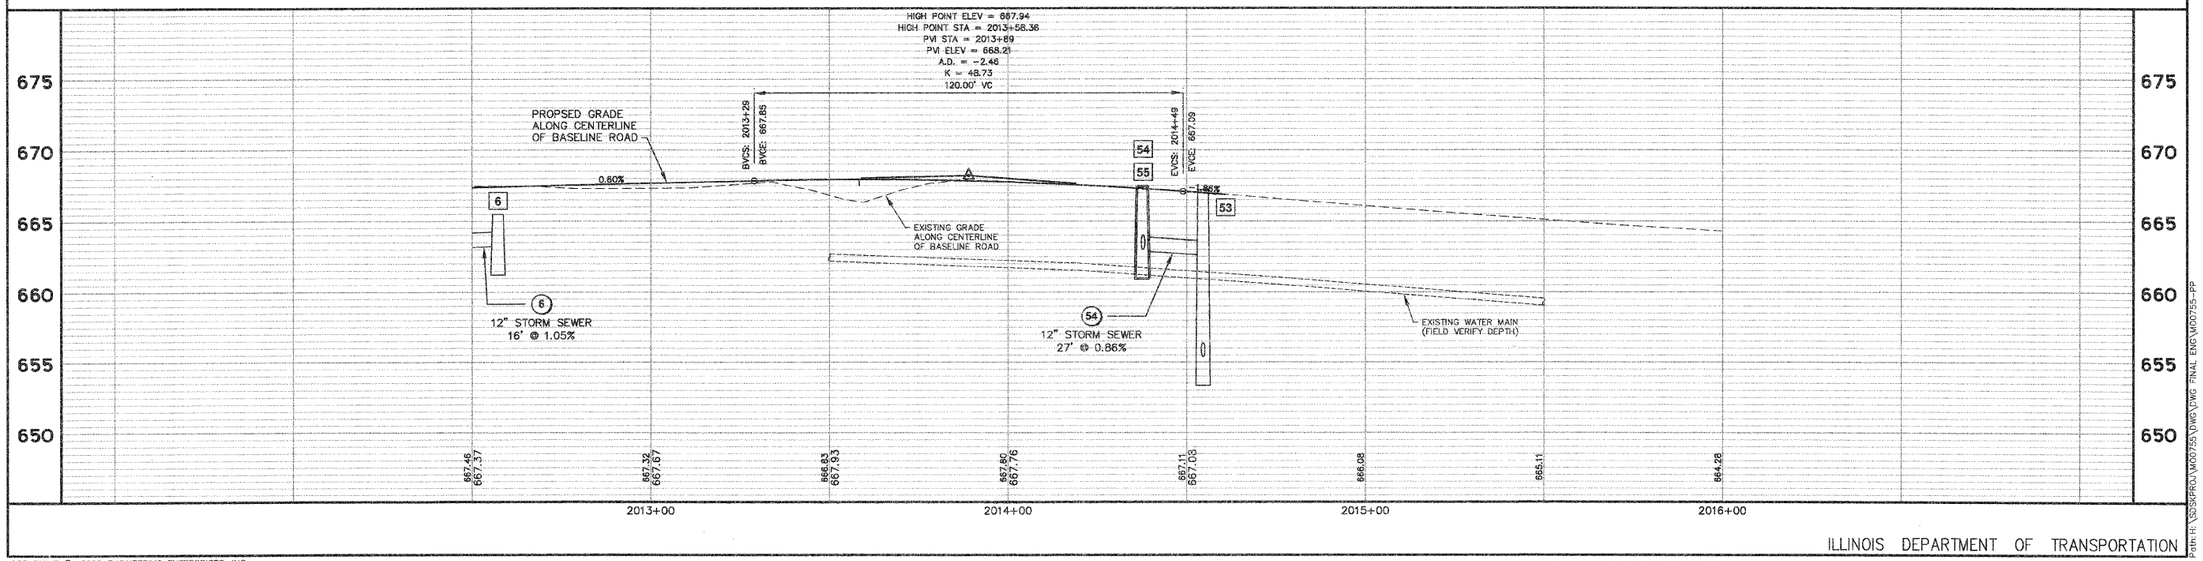

ILLINOIS DEPARTMENT OF TRANSPORTATION

BASELINE ROAD - PLAN + PROFILE - STA. 2012+50 TO STA. 2016+00

COPYRIGHT © 2009 ENGINEERING ENTERPRISES, INC.

Plotted: June 26, 2009 @ 9:17 AM By: Kris Pung — Tab: 30 Baseline 22x34

Path: H:\SDSKPROJ\M007550\DWG\DWG FINAL ENG\M007755-PP