CONTRACT NO. 63207

Engineering Enterprises, Inc.

F.A.U RTE.	SECTION	COUNTY	TOTAL SHEETS	SHEET NO.
1680	05-00038-00-PV	KANE/KENDALL	130	55
STA.		TO STA.		
FED. ROAD DIST. NO. _		ILLINOIS	FED. AID PROJECT	

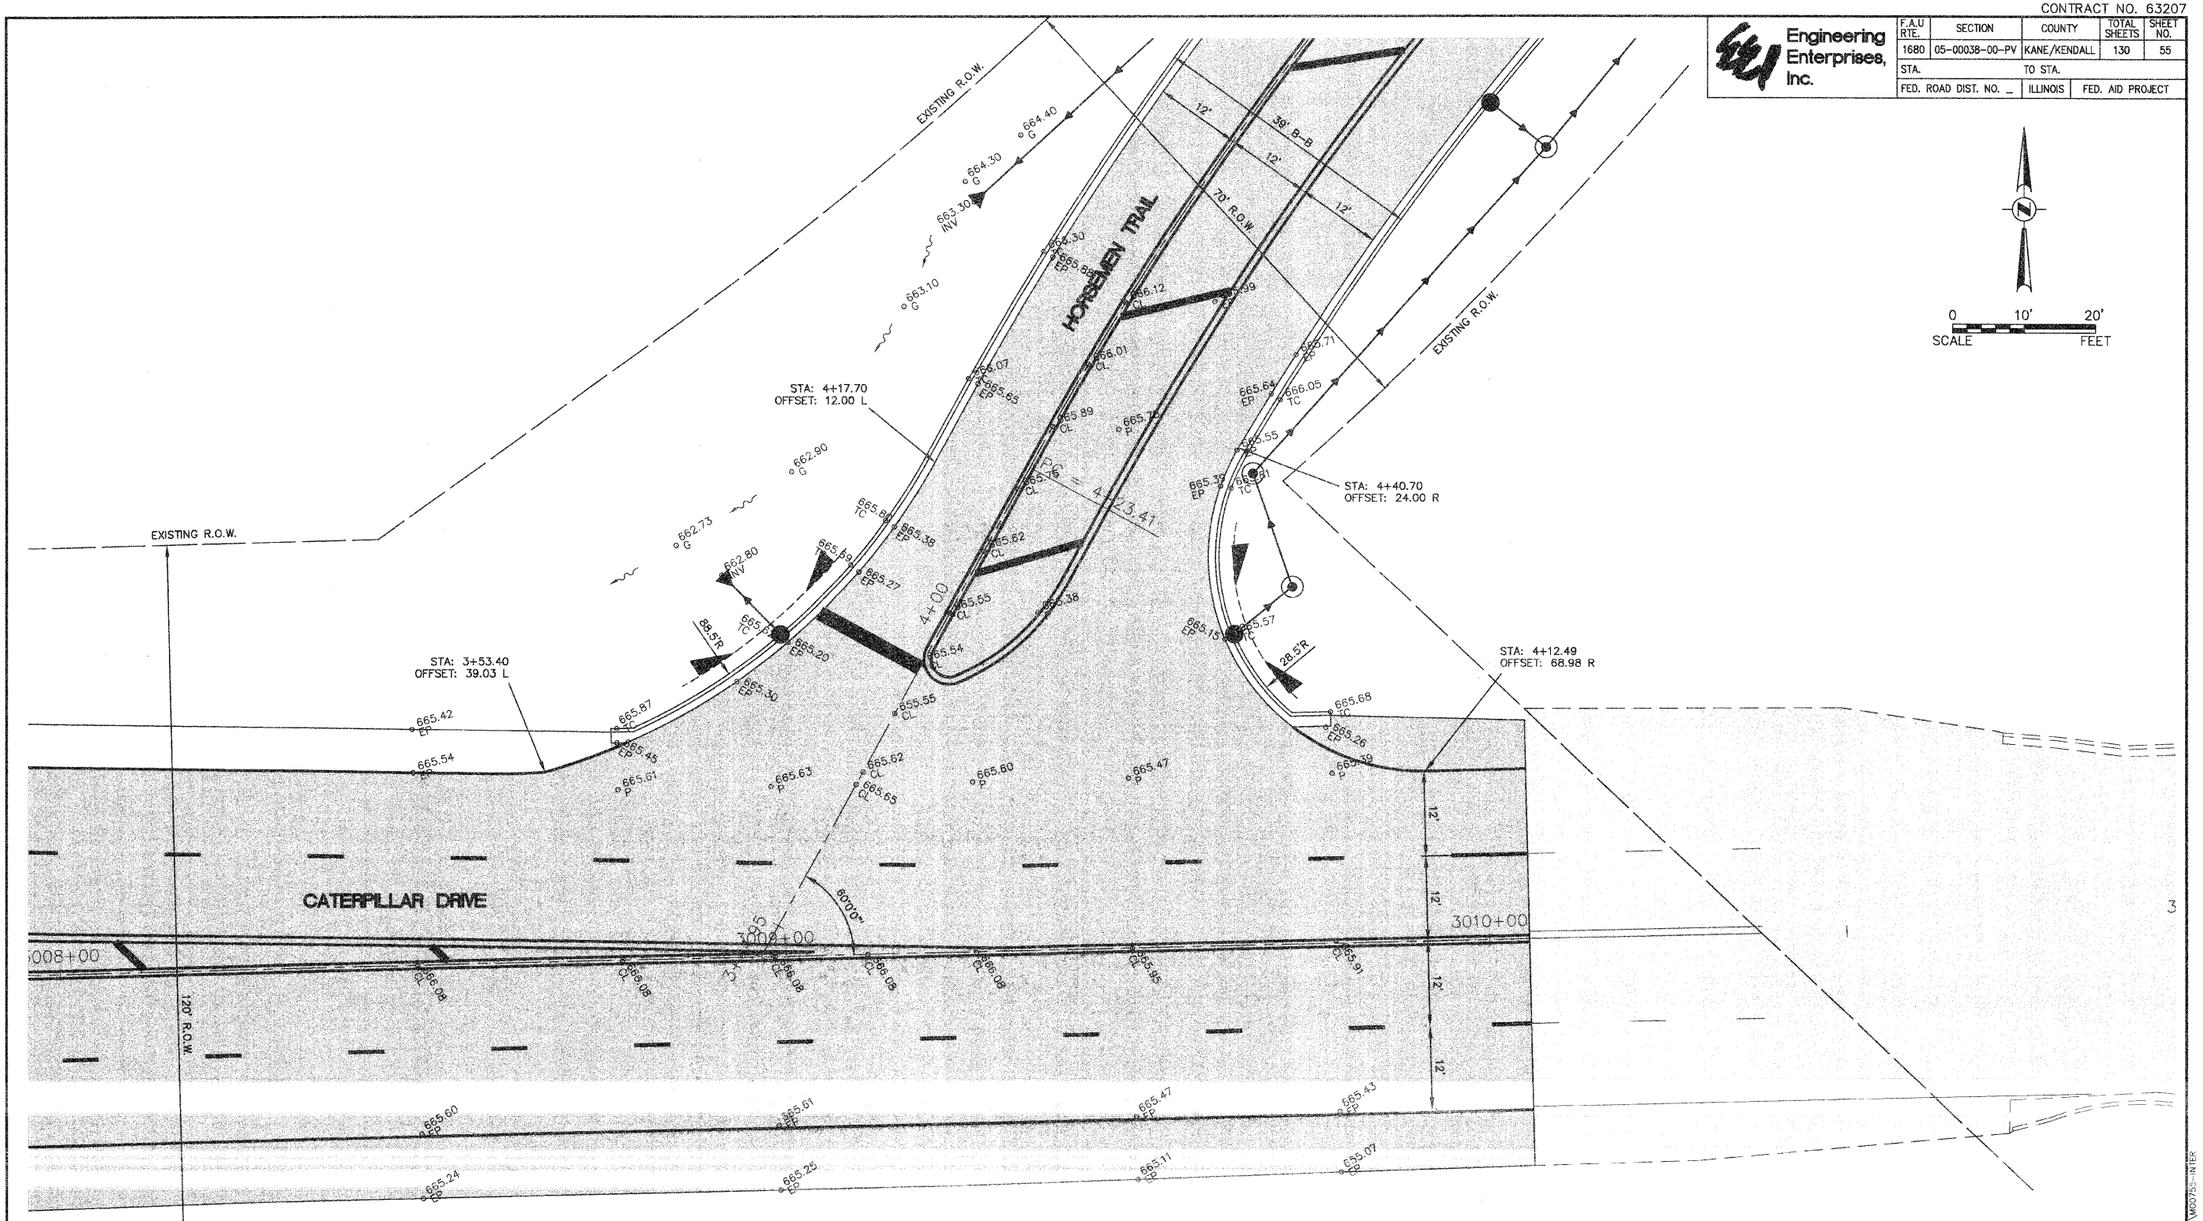

REVISIONS	
NAME	DATE

ILLINOIS DEPARTMENT OF TRANSPORTATION

INTERSECTION DETAIL HORSEMEN TRAIL AND CATERPILLAR DRIVE

SCALE:

DATE: 03-26-09

DRAWN BY: KKP

CHECKED BY: TVW

PLAN — SURVEYED / PLOTTED / ALIGNMENT CHECKED / RT. OF WAY CHECKED / CADD FILE NAME — NOTE BOOK NO. — BY — DATE

PROFILE — SURVEYED / PLOTTED / GRADES CHECKED / B.M. NOTED / STRUCTURE NOTAT'NS CH'KD — NOTE BOOK NO. — BY — DATE

Plotted: June 26, 2009 @ 8:00 AM By: Kris Pung - Tab: 55 Intersection 22x34

Path: H:\SDSKPROJ\M00755\DWG\DWG FINAL ENG\M00755-INTER