CONTRACT NO. 63207

Engineering Enterprises, Inc.	F.A.U RTE.	SECTION	COUNTY	TOTAL SHEETS	SHEET NO.
	1680	05-00038-00-PV	KANE/KENDALL	130	106
	STA.	TO STA.			
	FED. ROAD DIST. NO. _	ILLINOIS	FED. AID PROJECT		

PLAN

DATE	BY	
		SURVEYED
		DRAWN
		ALIGNMENT CHECKED
		PLT. OF W'Y CHECKED
		PLAN FILE NAME

NOTE BOOK
NO.

2010+50

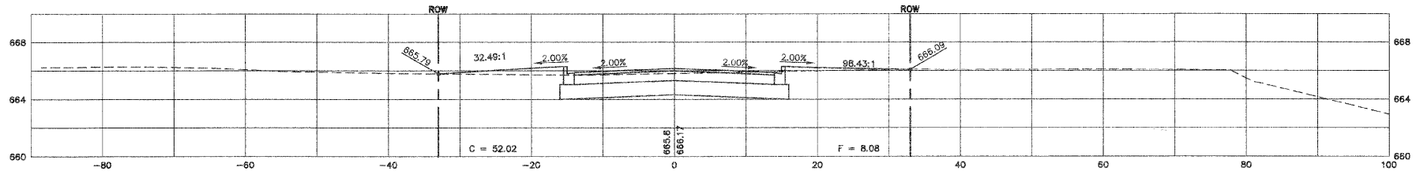

2010+00

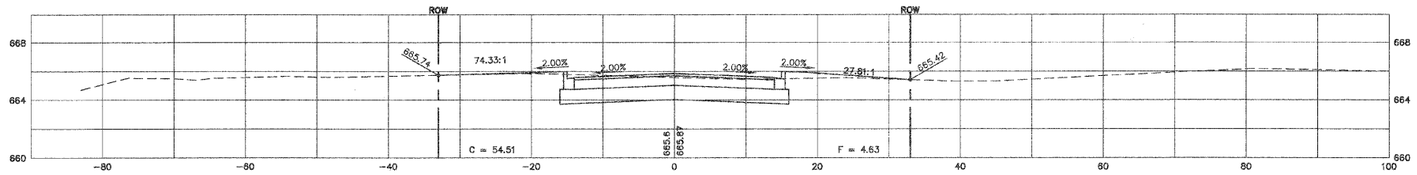

2009+50

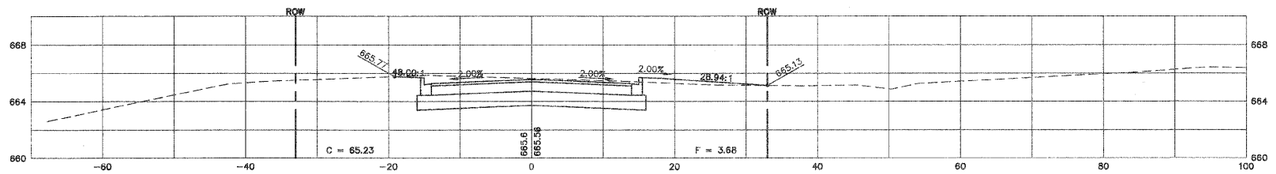

2009+00

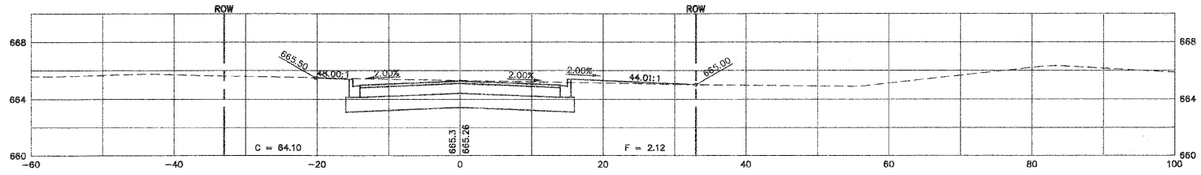

2008+50

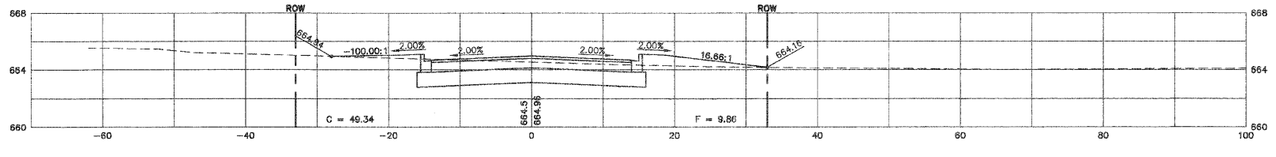

SCALE:
HORIZONTAL 1" = 10'
VERTICAL 1" = 5'

PROFILE

DATE	BY	
		SURVEYED
		DRAWN
		GRADES CHECKED
		STR. NO. NOTED
		STRUCTURE NO.FAP'05 CSP'00

NOTE BOOK
NO.

REVISIONS	
NAME	DATE

ILLINOIS DEPARTMENT OF TRANSPORTATION

BASELINE ROAD CROSS SECTIONS

SCALE:
DATE: 03-26-09

DRAWN BY: KKP
CHECKED BY: TVW

Plotted: June 26, 2009 @ 11:13 AM By: Kris Pung - Tab: 106 Section 22+34

Path: H:\SESPROJ\WO0755\DWG\DWG FINAL ENG\WO0755-XSEC BASELINE