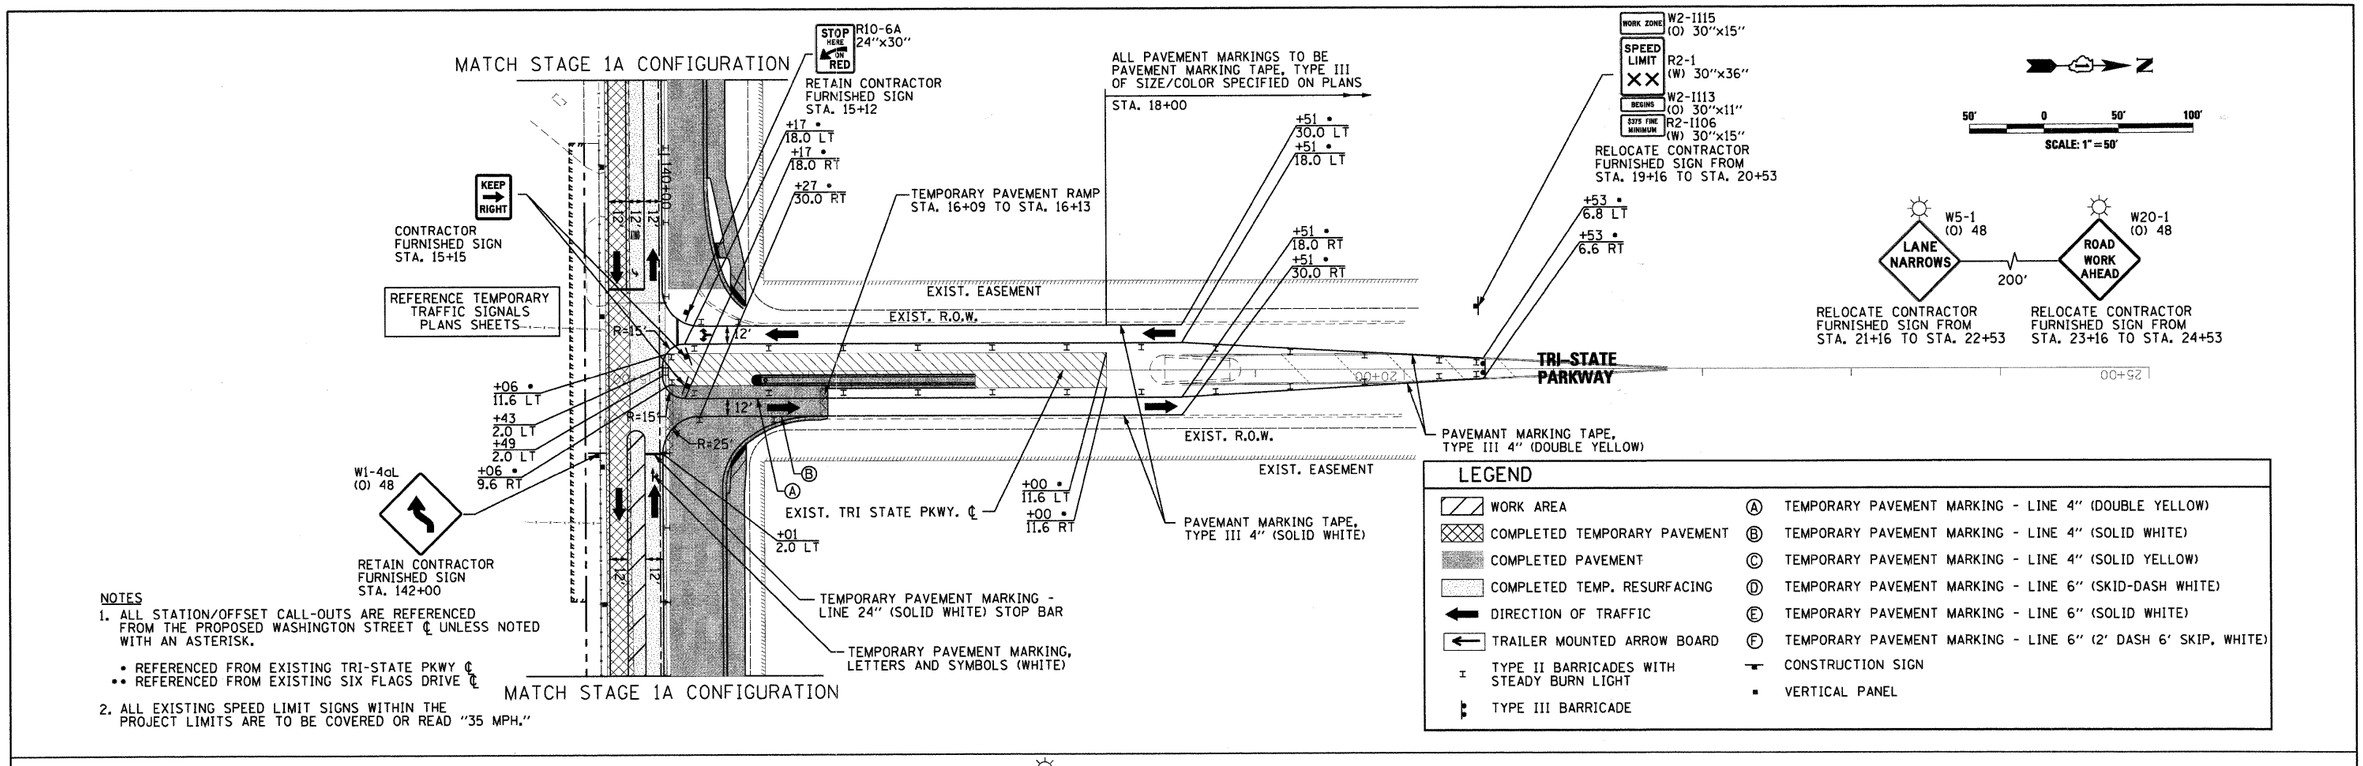

NOTES

1. ALL STATION/OFFSET CALL-OUTS ARE REFERENCED FROM THE PROPOSED WASHINGTON STREET ℄ UNLESS NOTED WITH AN ASTERISK.

   • REFERENCED FROM EXISTING TRI-STATE PKWY ℄
   •• REFERENCED FROM EXISTING SIX FLAGS DRIVE ℄

2. ALL EXISTING SPEED LIMIT SIGNS WITHIN THE PROJECT LIMITS ARE TO BE COVERED OR READ "35 MPH."

LEGEND

WORK AREA	Ⓐ TEMPORARY PAVEMENT MARKING - LINE 4" (DOUBLE YELLOW)
COMPLETED TEMPORARY PAVEMENT	Ⓑ TEMPORARY PAVEMENT MARKING - LINE 4" (SOLID WHITE)
COMPLETED PAVEMENT	Ⓒ TEMPORARY PAVEMENT MARKING - LINE 4" (SOLID YELLOW)
COMPLETED TEMP. RESURFACING	Ⓓ TEMPORARY PAVEMENT MARKING - LINE 6" (SKID-DASH WHITE)
DIRECTION OF TRAFFIC	Ⓔ TEMPORARY PAVEMENT MARKING - LINE 6" (SOLID WHITE)
TRAILER MOUNTED ARROW BOARD	Ⓕ TEMPORARY PAVEMENT MARKING - LINE 6" (2' DASH 6' SKIP, WHITE)
TYPE II BARRICADES WITH STEADY BURN LIGHT	CONSTRUCTION SIGN
TYPE III BARRICADE	VERTICAL PANEL

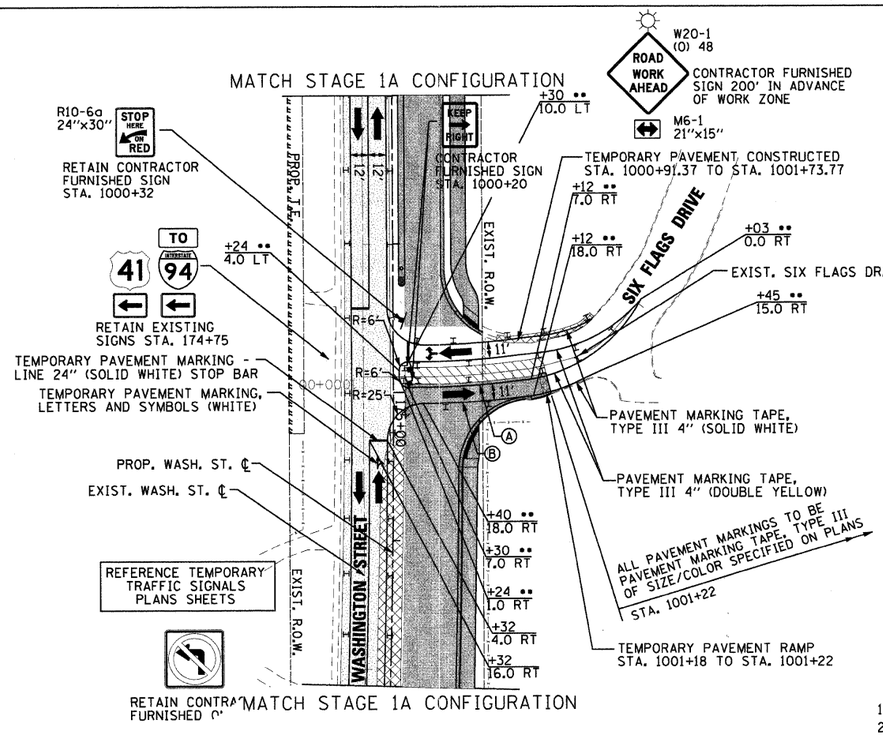

SIGN DESCRIPTION	SIGN TYPE	EXISTING STATION	PROPOSED STATION	EB/WB NB/SB	EXIST. TO REMAIN	TEMP. INFO SIGNING (SQ. FT.)	RELOC. SIGN PANEL OR ASSEMBLY TYPE		
							1/A	2/B	3
STOP HERE ON RED	R10-6A 24x30	15+12 (TRI-ST.)	15+12 (TRI-ST.)	SB	X	-	-	-	-
WORK ZONE SPEED LIMIT ASSEMBLY	R2-1 (W) 30X36	19+16 (TRI-ST.)	20+53 (TRI-ST.)	SB	-	-	-	X	-
LANE NARROWS	W5-1 (O) 48	21+16 (TRI-ST.)	22+53 (TRI-ST.)	SB	-	-	-	X	-
ROAD WORK AHEAD	W20-1 (O) 48	23+16 (TRI-ST.)	24+53 (TRI-ST.)	SB	-	-	-	X	-
REVERSE CURVE LEFT	W1-4aL (O) 48	142+00	142+00	EB	X	-	-	-	-

SIGN DESCRIPTION	SIGN TYPE	EXISTING STATION	PROPOSED STATION	EB/WB NB/SB	EXIST. TO REMAIN	TEMP. INFO SIGNING (SQ. FT.)	RELOC. SIGN PANEL OR ASSEMBLY TYPE		
							1/A	2/B	3
STOP HERE ON RED	R10-6A 24x30	1000+32 (SIX FLG)	1000+32 (SIX FLG)	SB	X	-	-	-	-
ROAD WORK AHEAD	W20-1 (O) 48	(SIX FLG)	(SIX FLG)	SB	X	-	-	-	-
RIGHT/LEFT ARROW (SUPPLEMENTAL)	M6-1 21x15	(SIX FLG)	(SIX FLG)	SB	X	-	-	-	-
I-94 / US 41 WITH SUPP. LT. ARROWS	-	174+75	174+75	EB	X	-	-	-	-

NOTE

1. "X" QUANTITY INCLUDED IN COST FOR TRAFFIC CONTROL AND PROTECTION (70101700)
2. ALL OTHER SIGNAGE NOT SHOWN IS TO REMAIN IN STAGE 1A CONFIGURATION

FILE NAME = I:\lakeco\V82240\1\dgn\sheets\MOT_1B_1.dgn

CMT ©Copyright CMT, Inc.
CRAWFORD, MURPHY & TILLY, INC.
CONSULTING ENGINEERS
License No. 184-000613

USER NAME = Steve Prange	DESIGNED - SJP	REVISED -	
	DRAWN - SJP	REVISED -	
PLOT SCALE = 50.0000 ' / IN.	CHECKED - KDN	REVISED -	
PLOT DATE = 05/29/09	DATE - 05/29/09	REVISED -	

LakeCounty Division of Transportation

MAINTENANCE OF TRAFFIC STAGE 1B PLAN

SCALE: 50'=1" | SHEET NO. 12 OF 24 SHEETS | STA. | TO STA.

F.A. RTE.	SECTION	COUNTY	TOTAL SHEETS	SHEET NO.
1016	02-00110-12-WR	LAKE	206	39
		CONTRACT NO. 63209		

FED. ROAD DIST. NO. 1 | ILLINOIS | FED. AID PROJECT