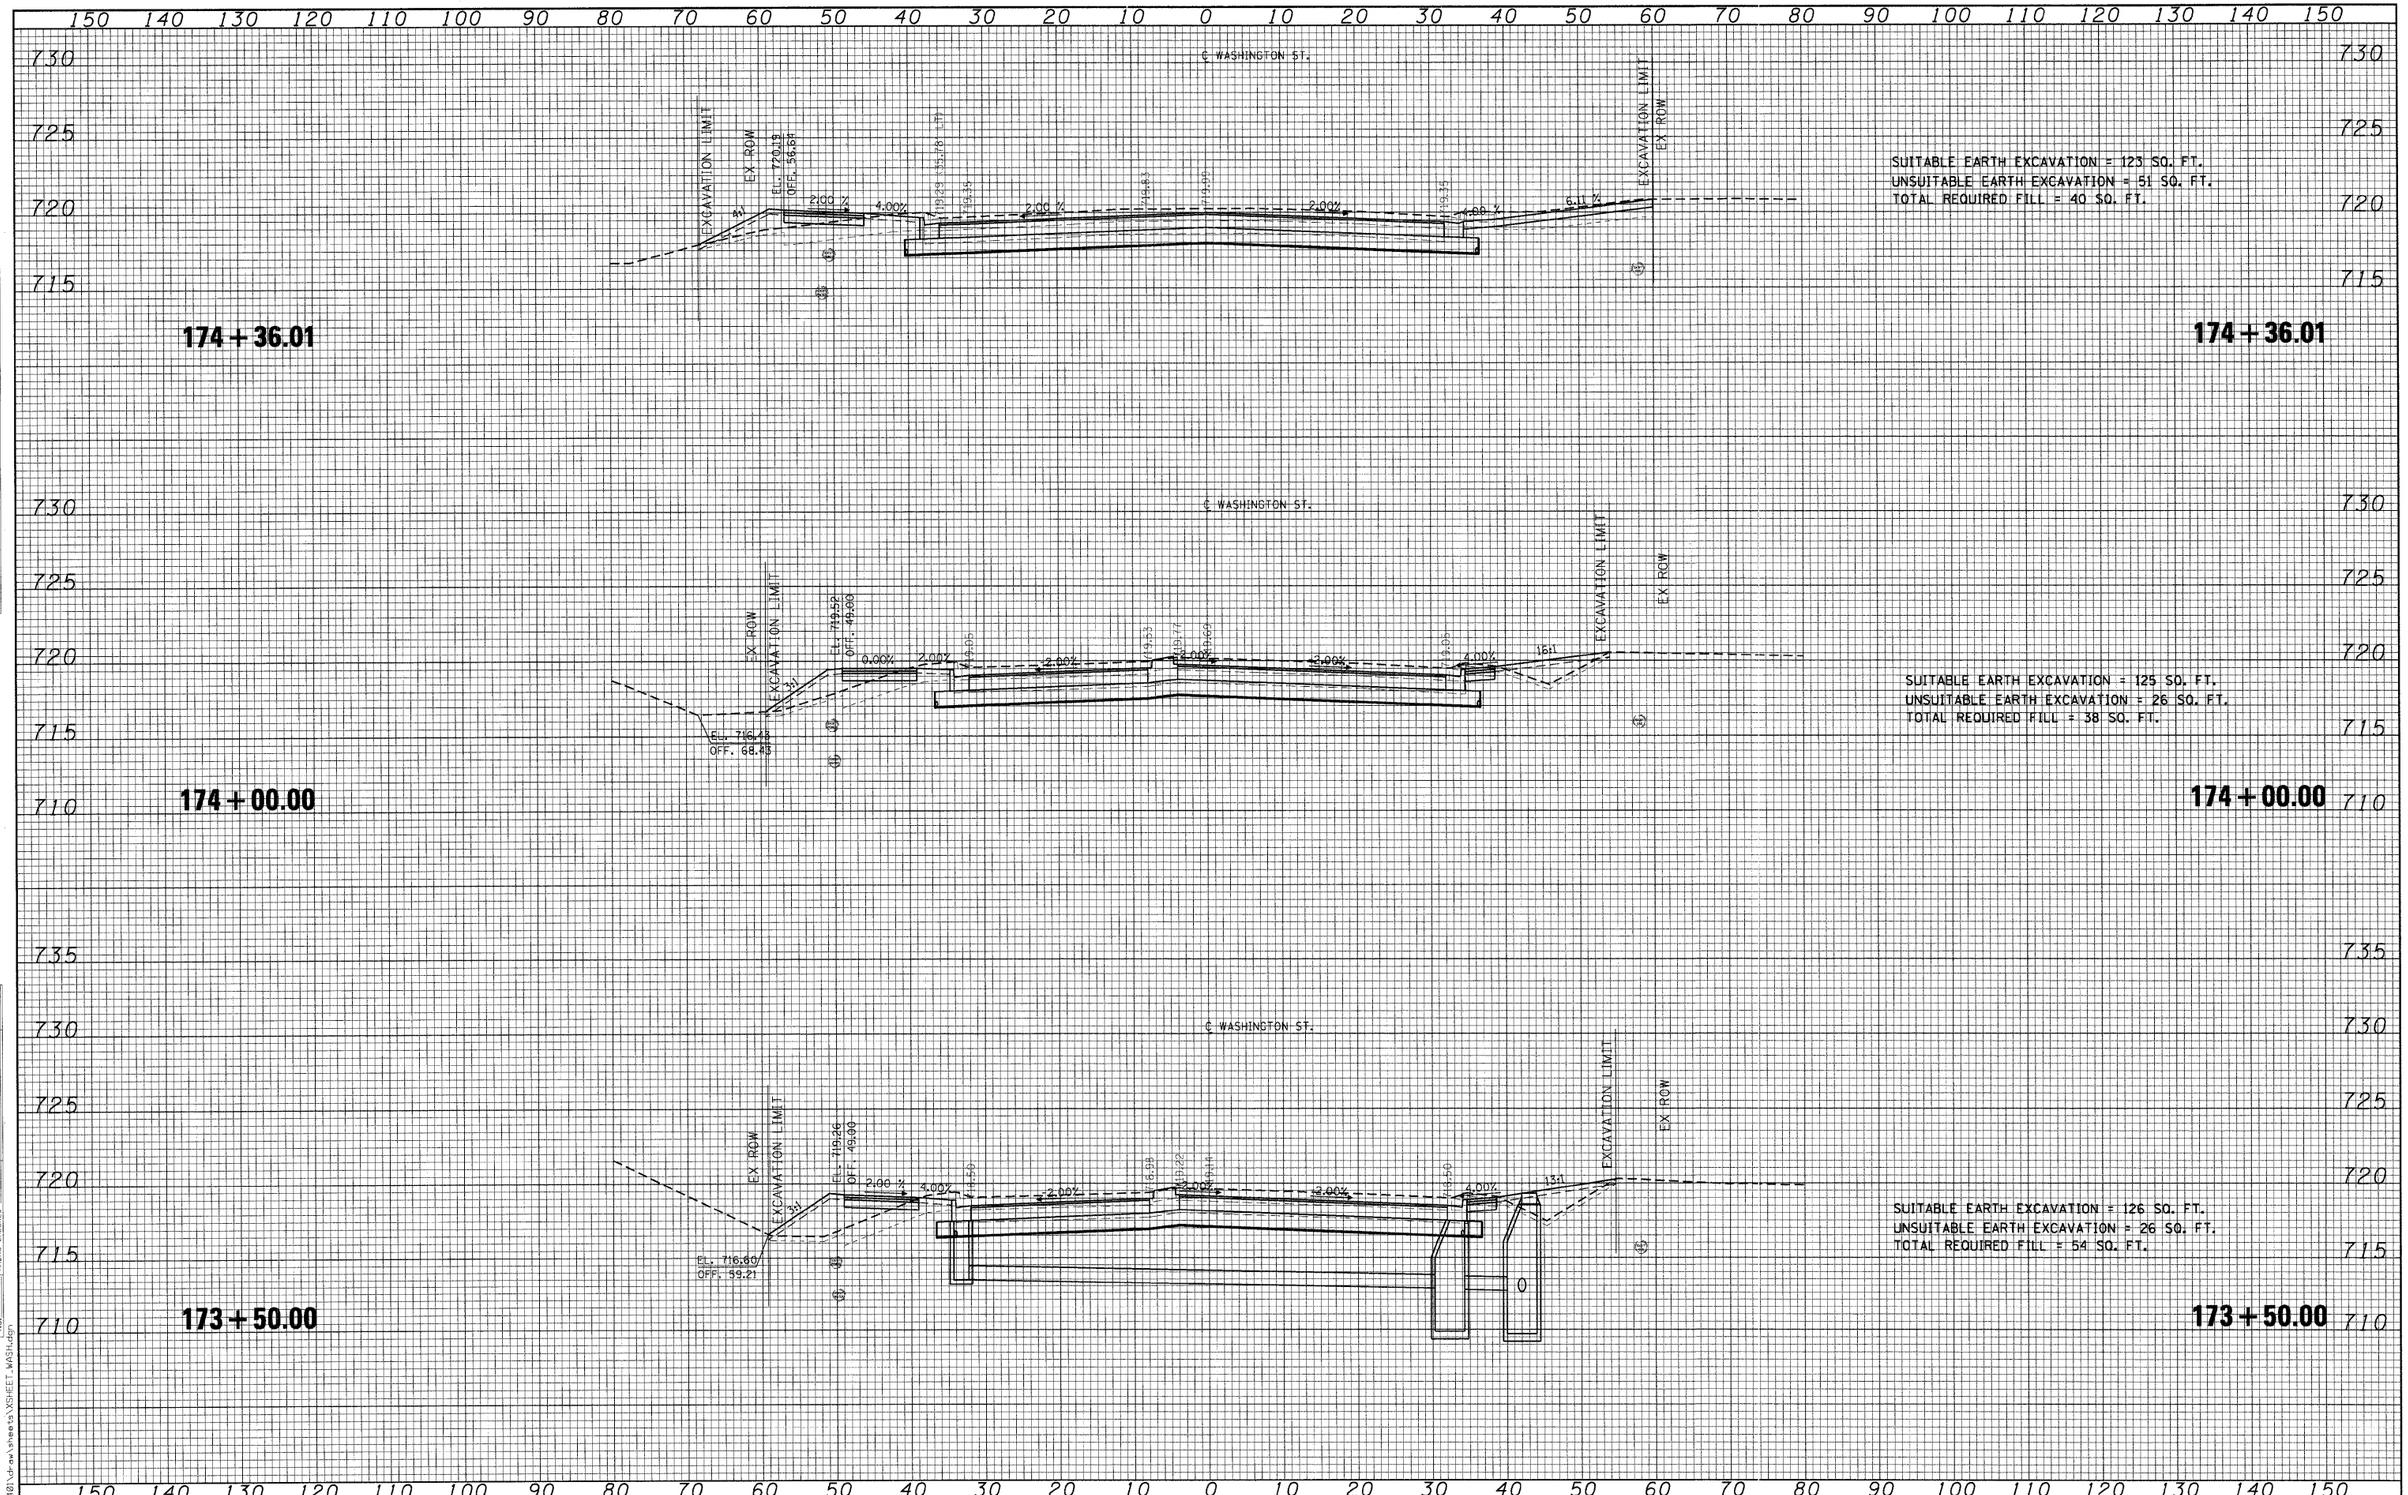

FINAL SURVEY	BY	DATE
SURVEYED		
PLOTTED		
NOTE BOOK	TEMPLATE	
NO.	AREAS	
	AREAS CHECKED	

ORIGINAL SURVEY	BY	DATE
SURVEYED		
PLOTTED		
NOTE BOOK	TEMPLATE	
NO.	AREAS	
	AREAS CHECKED	

FILE NAME = i:\lakeco\08224801\draw\sheets\XSHEET_WASH.dgn

CMT
©Copyright CMT, Inc.
CRAWFORD, MURPHY & TILLY, INC.
CONSULTING ENGINEERS
License No. 184-000613

USER NAME = Monica Crinion	DESIGNED - SJP	REVISED -	
	DRAWN - SJP	REVISED -	
PLOT SCALE = 10.0200 ' / IN.	CHECKED - KDN	REVISED -	
PLOT DATE = 07/15/09	DATE - 05/29/09	REVISED -	

LakeCounty
Division of Transportation

WASHINGTON STREET – CROSS SECTION

SCALE: 10H:5V | SHEET NO. OF SHEETS | STA. 173+50.00 TO STA. 174+36.01

F.A. RTE.	SECTION	COUNTY	TOTAL SHEETS	SHEET NO.
1016	02-00110-12-WR	LAKE	206	165
		CONTRACT NO. 63209		
FED. ROAD DIST. NO. 1	ILLINOIS	FED. AID PROJECT		