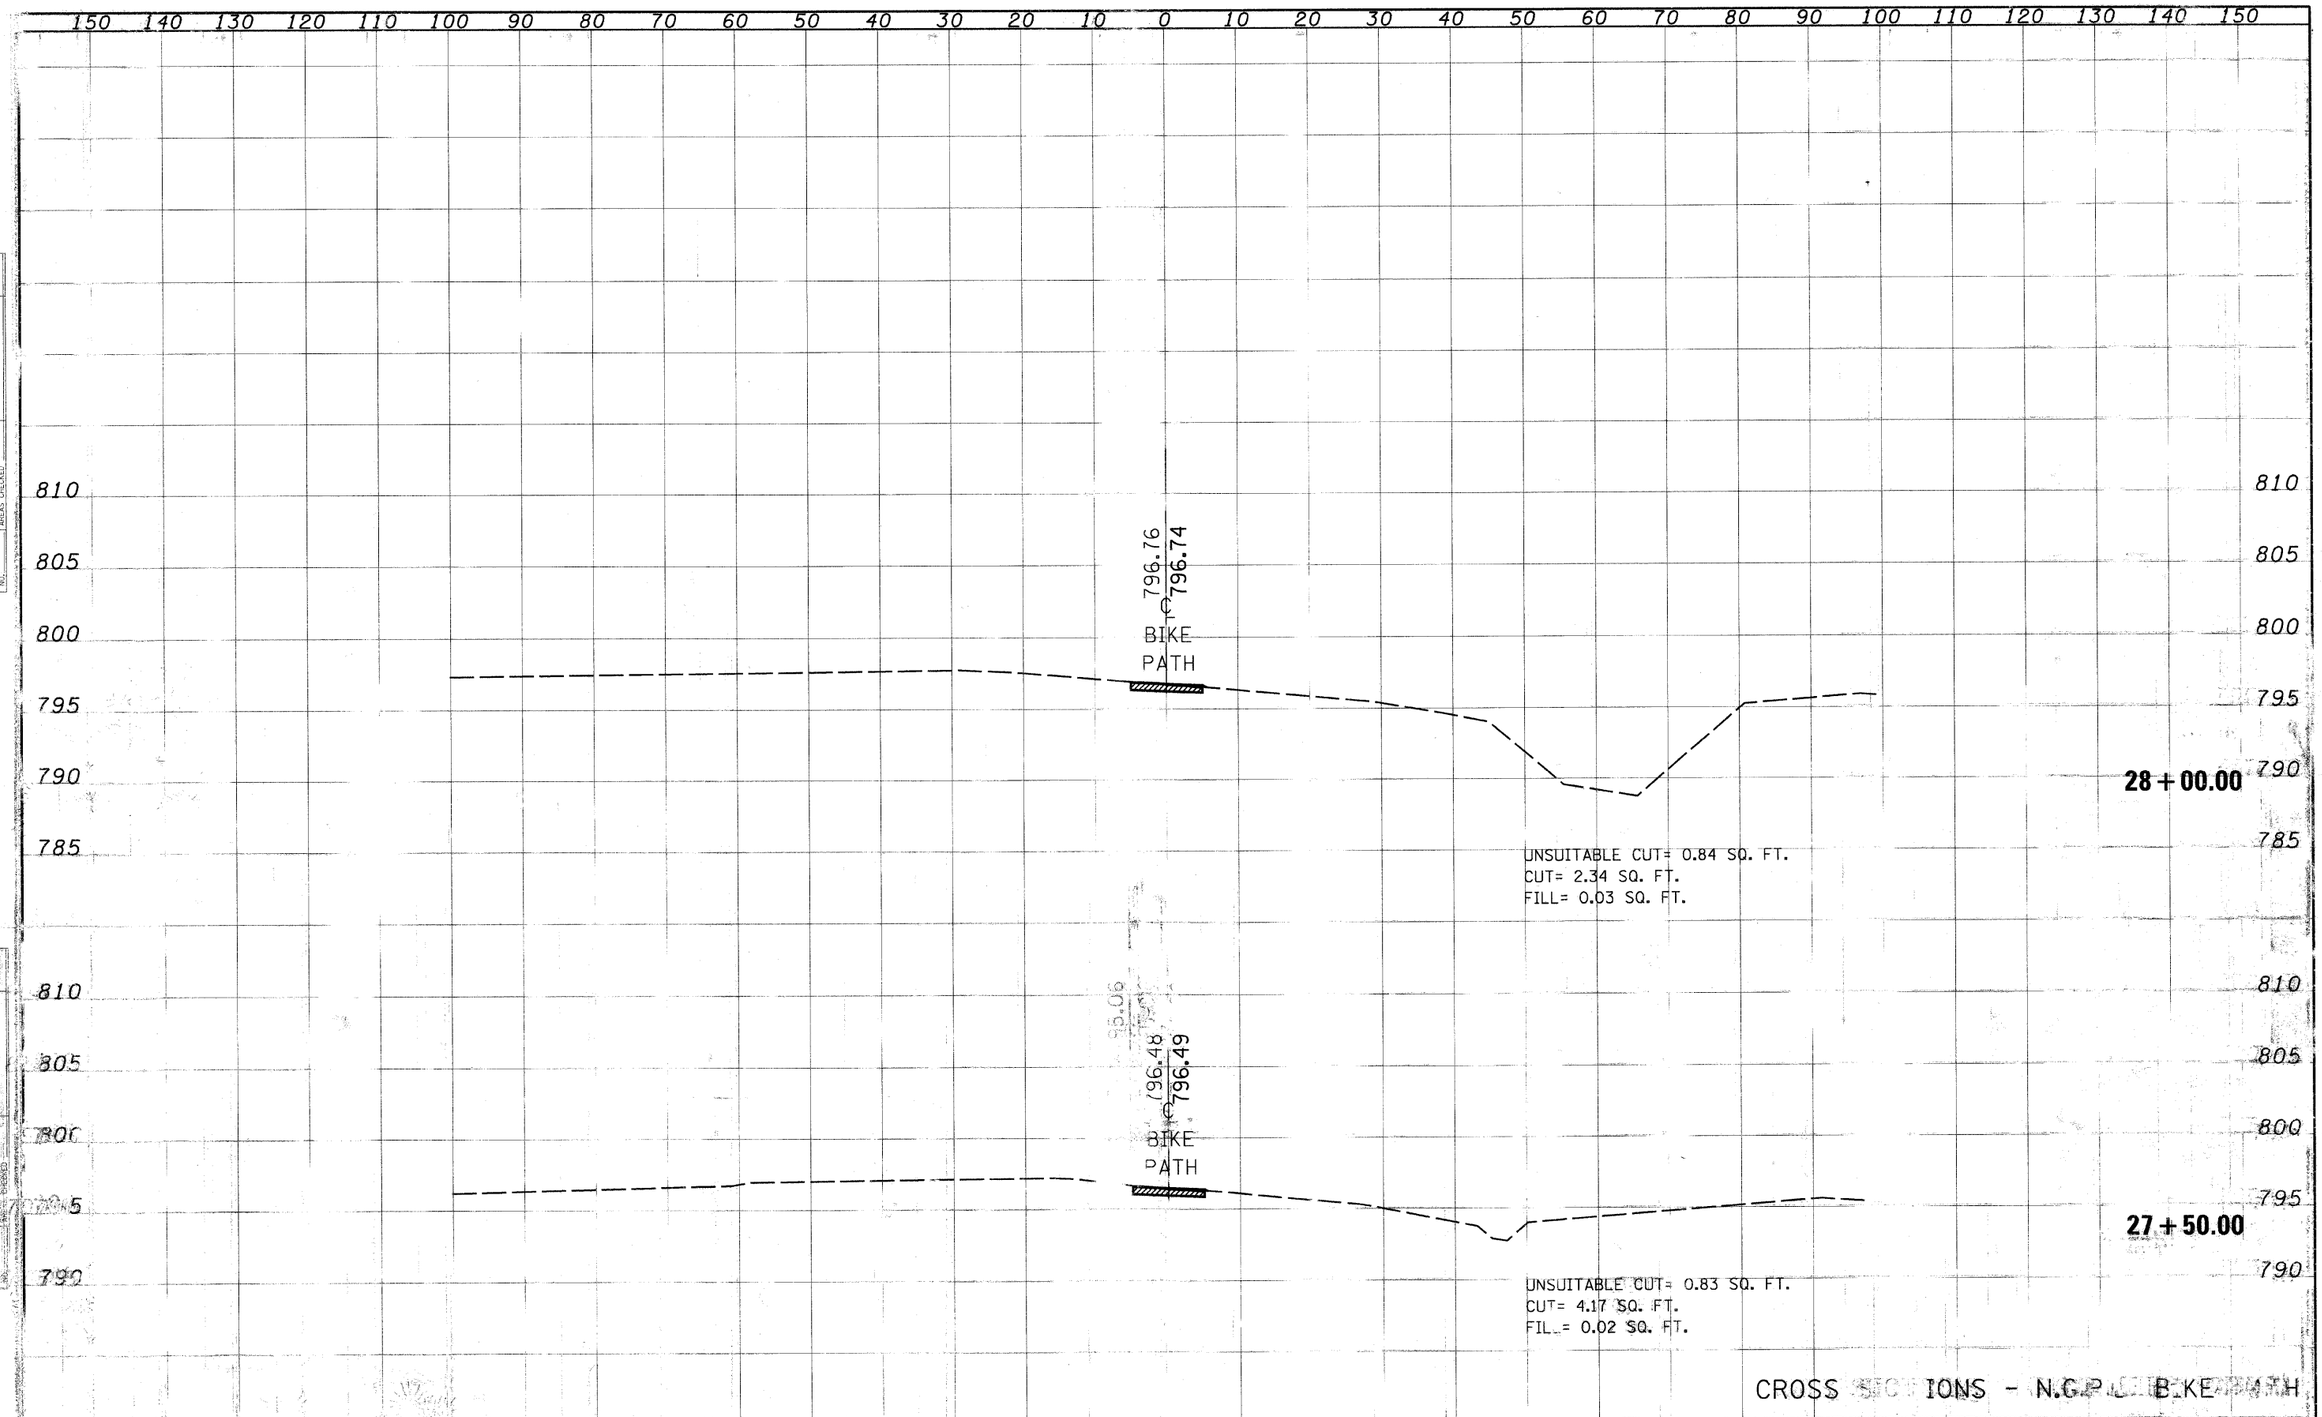

CROSS SECTIONS - N.G.P. BIKE PATH

DESIGNED	REVISED	STATE OF ILLINOIS DEPARTMENT OF TRANSPORTATION	SCALE: SHEET NO. OF SHEETS STA. 27+50.00 TO
DRAWN	REVISED		
CHECKED	REVISED		
DATE	REVISED		

F.A. RTE. SECTION

63211