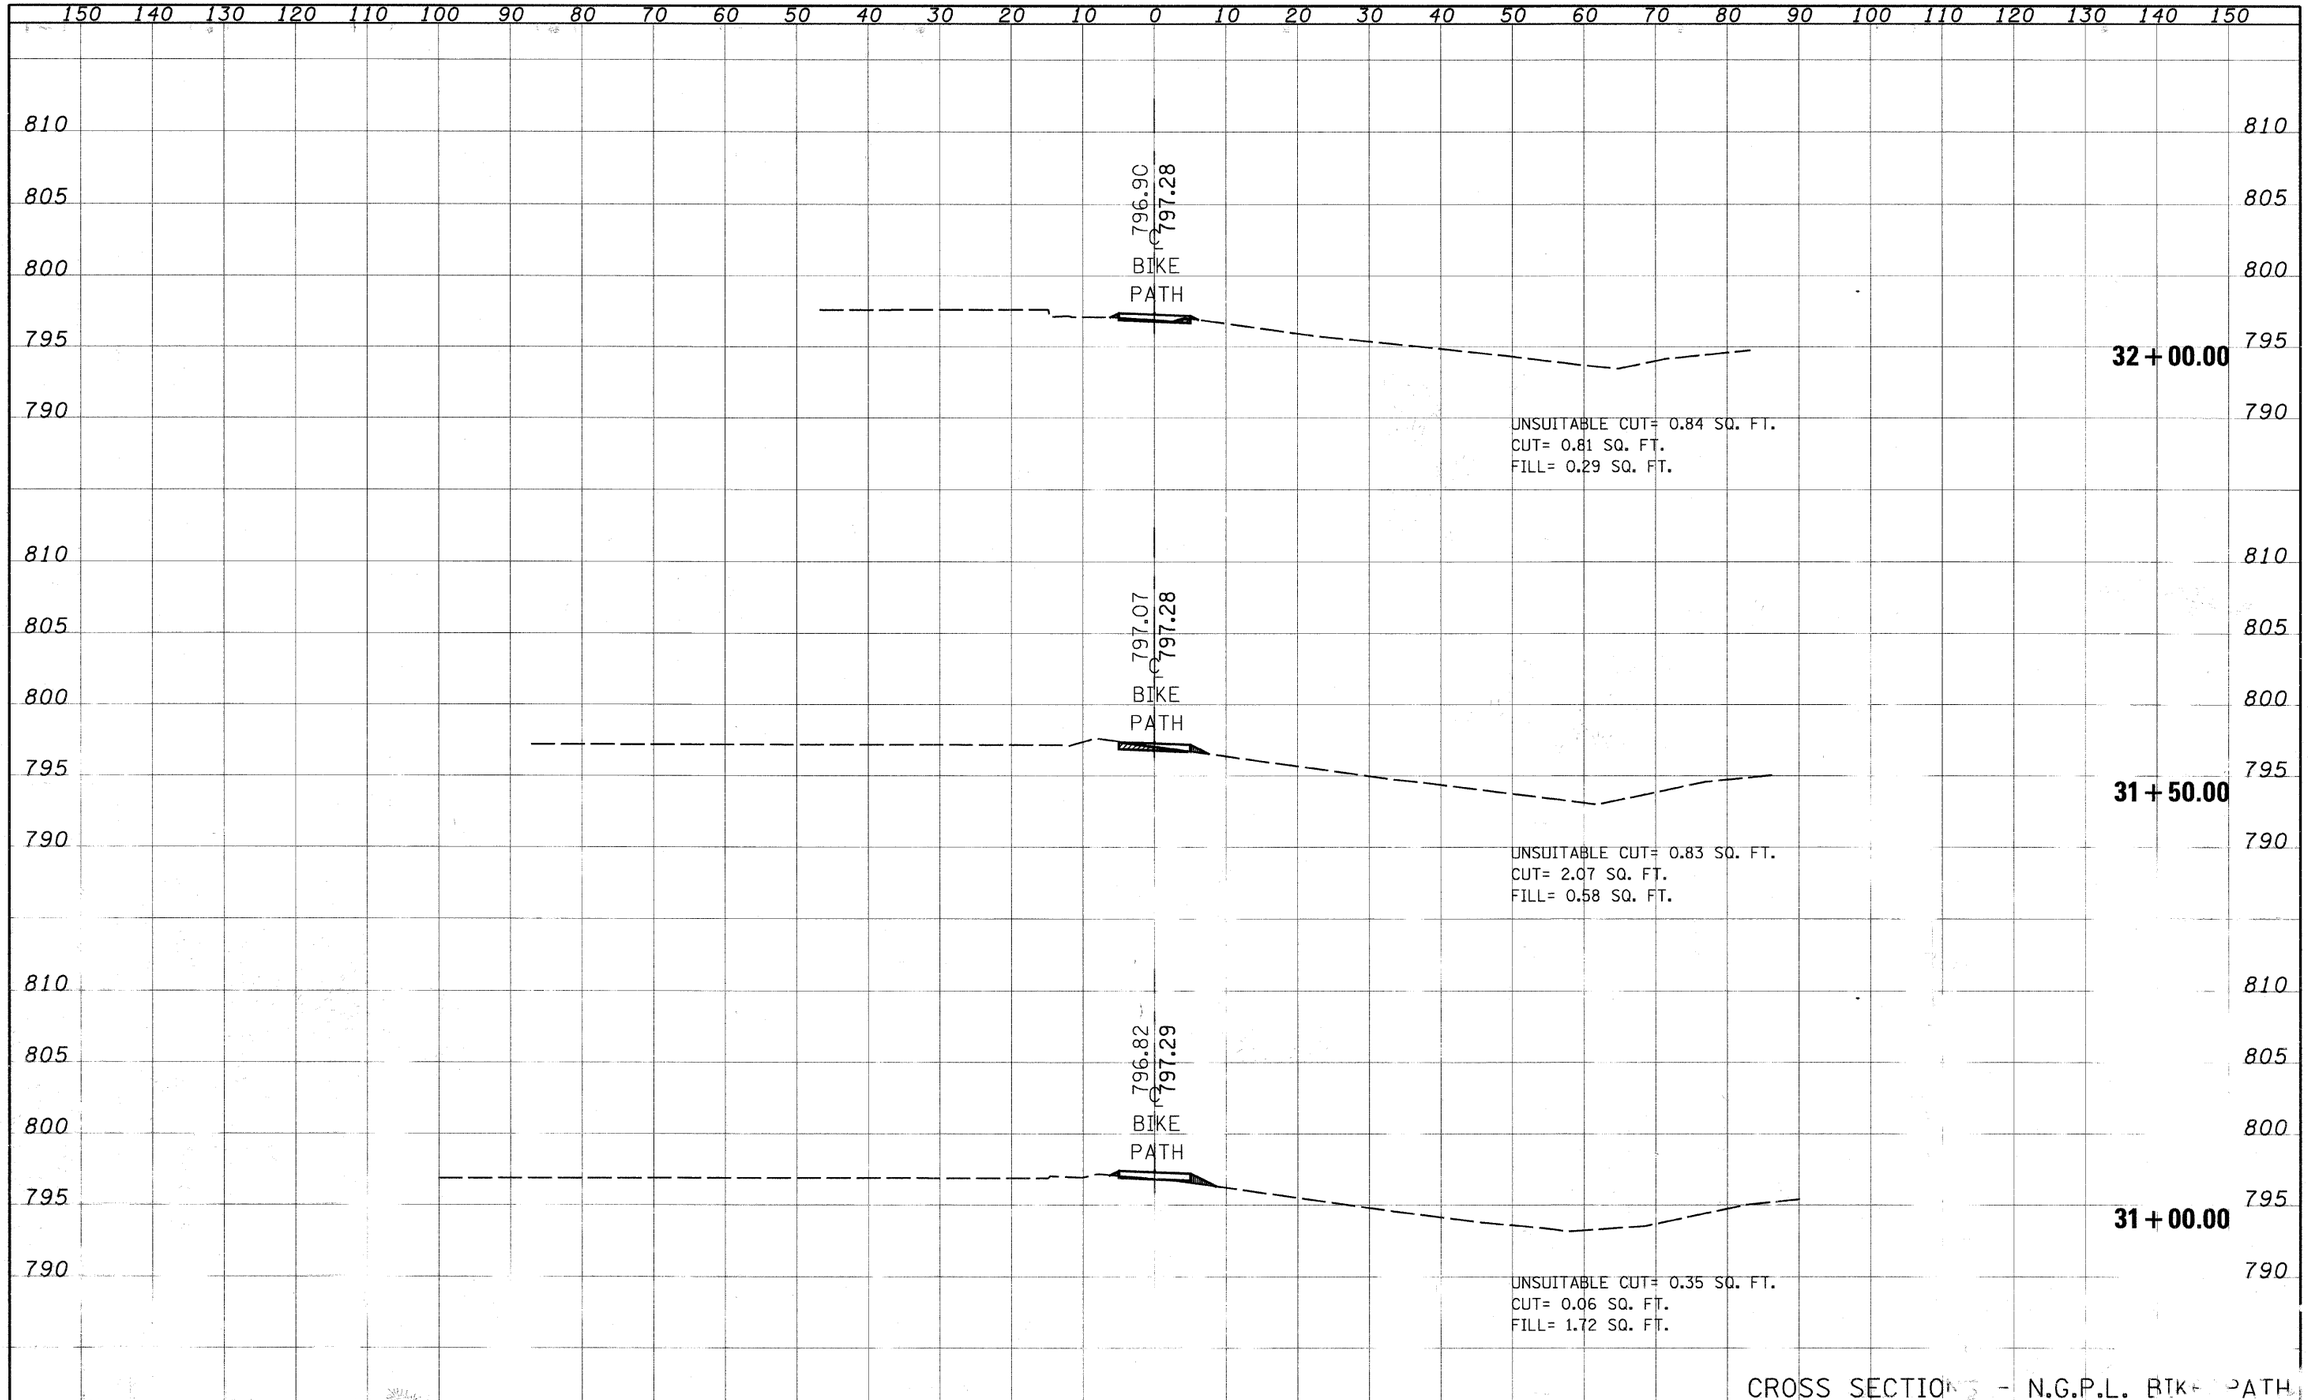

CROSS SECTIONS - N.G.P.L. BIKE PATH

USER NAME	DESIGNED	REVISED	STATE OF ILLINOIS DEPARTMENT OF TRANSPORTATION
PLOT SCALE	DRAWN	REVISED	
PLOT DATE	CHECKED	REVISED	
	DATE	REVISED	

SCALE: SHEET NO. OF SHEETS STA. 31+00.00 TO STA. 32+00.00

F.A. RT.	SECTION	COUNTY	TOTAL SHEETS	SHEET NO.
			47	36

CONTRACT NO. 63211

FED. ROAD DIST. NO. ILLINOIS FED. AID PROJECT