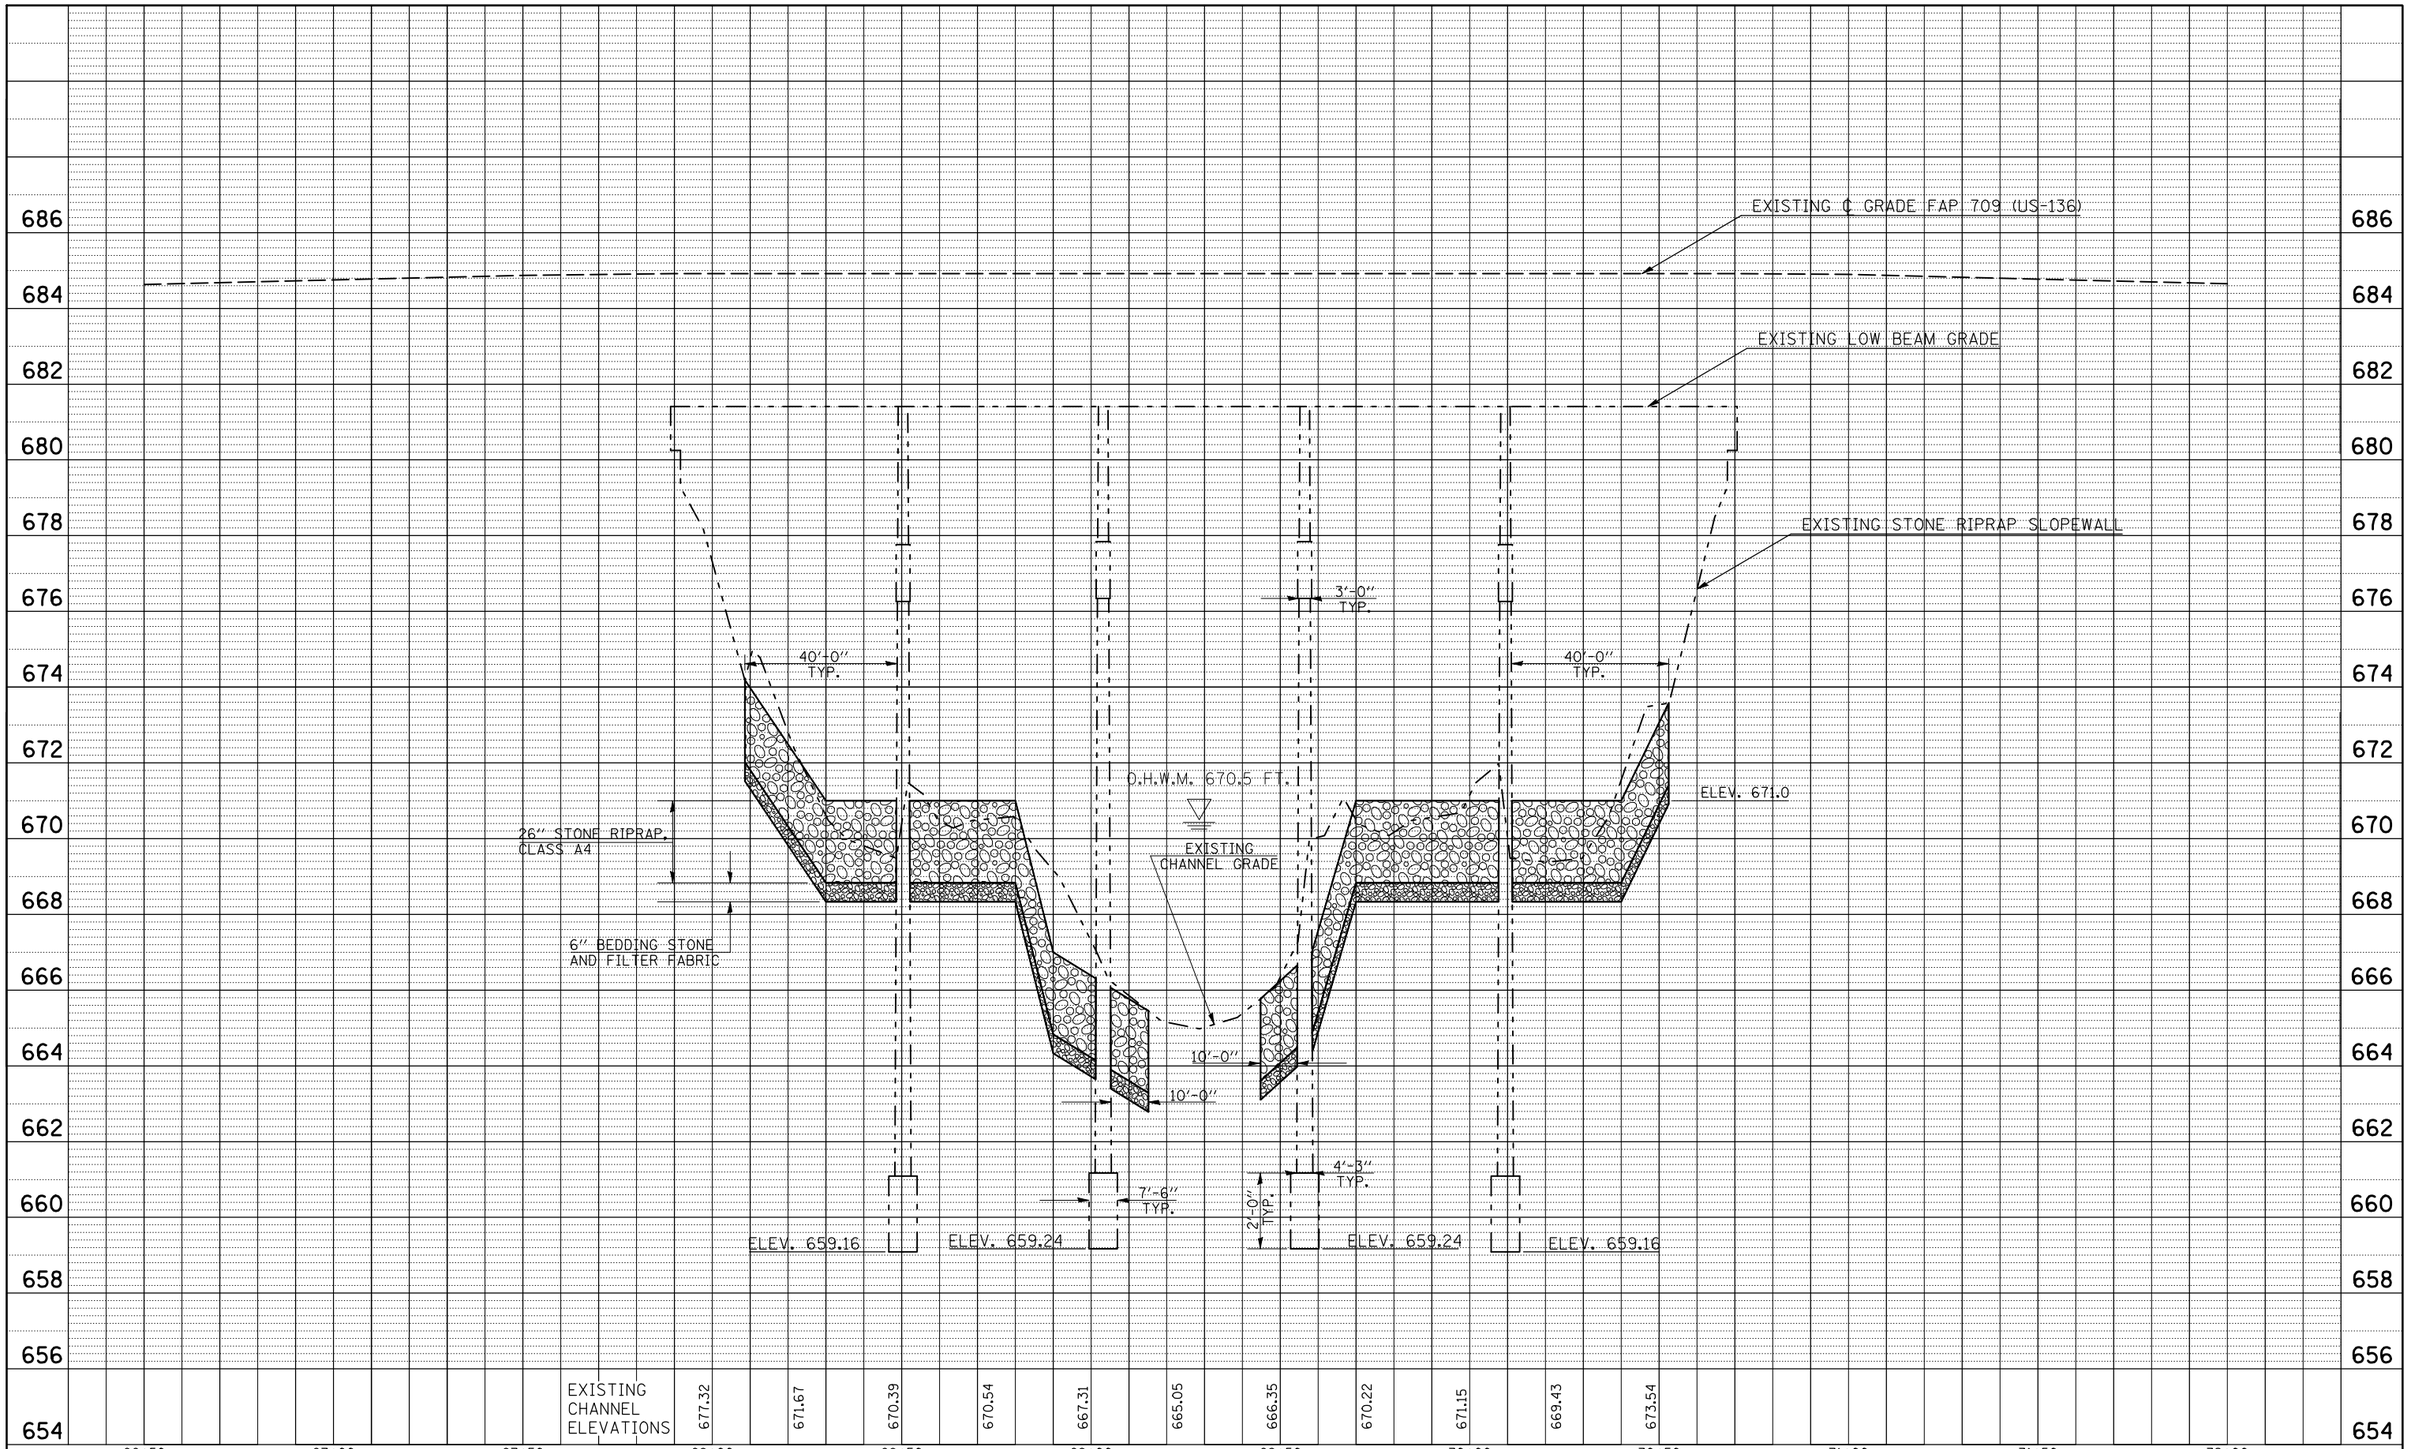

PLAN
NOTE BOOK NO. ____
SURVEYED
PLOTTED
ALIGNMENT CHECKED
RT. OF WAY CHECKED
CADD FILE NAME
BY
DATE

PROFILE
NOTE BOOK NO. ____
SURVEYED
PLOTTED
GRADES CHECKED
B.M. NOTED
STRUCTURE NOTAT'NS CHK'D
BY
DATE

* D5 SCOUR MITIGATION 2009-2
** EDGAR & VERMILION

FILE NAME = c:\pw_work\pwidot\simsgml\d0124620\d70713-plan.dgn	USER NAME = simsgm	DESIGNED - BJH	REVISED -
		DRAWN - GMS	REVISED -
	PLOT SCALE = 40.0000 ' / IN.	CHECKED -	REVISED -
	PLOT DATE = 6/25/2009	DATE -	REVISED -

STATE OF ILLINOIS
DEPARTMENT OF TRANSPORTATION

PROFILE SHEET S.N. 092-0058
UNDER CENTER OF BRIDGE

SCALE: SHEET NO. OF SHEETS STA. TO STA.

F.A. RTE.	SECTION	COUNTY	TOTAL SHEETS	SHEET NO.
VAR.	*	**	18	16

CONTRACT NO. 70713

ILLINOIS FED. AID PROJECT