	STA / OFF ℄ STREAM	=	STA / OFF ℄ US-136
Ⓐ =	8+80.00 / 19.17′ LT	=	8+94.46 / 121.40′ LT
Ⓑ =	8+80.00 / 7.60′ RT	=	8+65.74 / 115.98′ LT
Ⓒ =	9+56.55 / 18.42′ LT	=	9+06.74 / 46.28′ LT
Ⓓ =	9+44.02 / 19.16′ RT	=	8+67.39 / 50.94′ LT
Ⓔ =	10+44.03 / 23.48′ LT	=	9+29.41 / 38.35′ RT
Ⓕ =	10+31.49 / 14.10′ RT	=	8+90.07 / 33.69′ RT
Ⓖ =	11+87.05 / 15.67′ LT	=	9+50.75 / 180.00′ RT
Ⓗ =	11+79.88 / 19.01′ RT	=	9+15.33 / 180.00′ RT

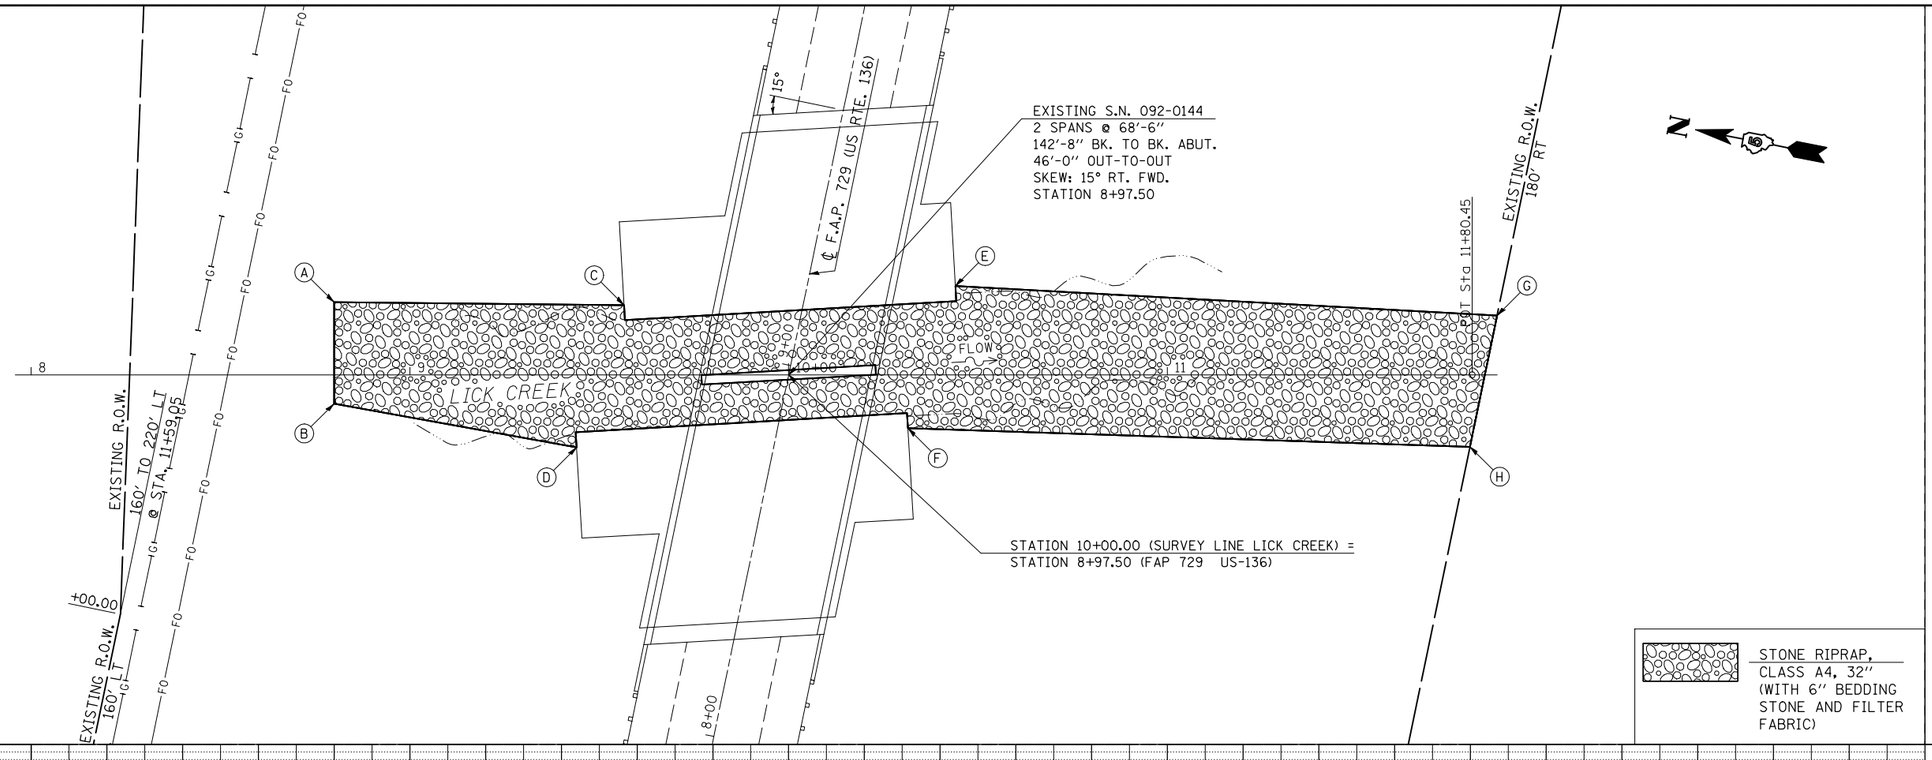

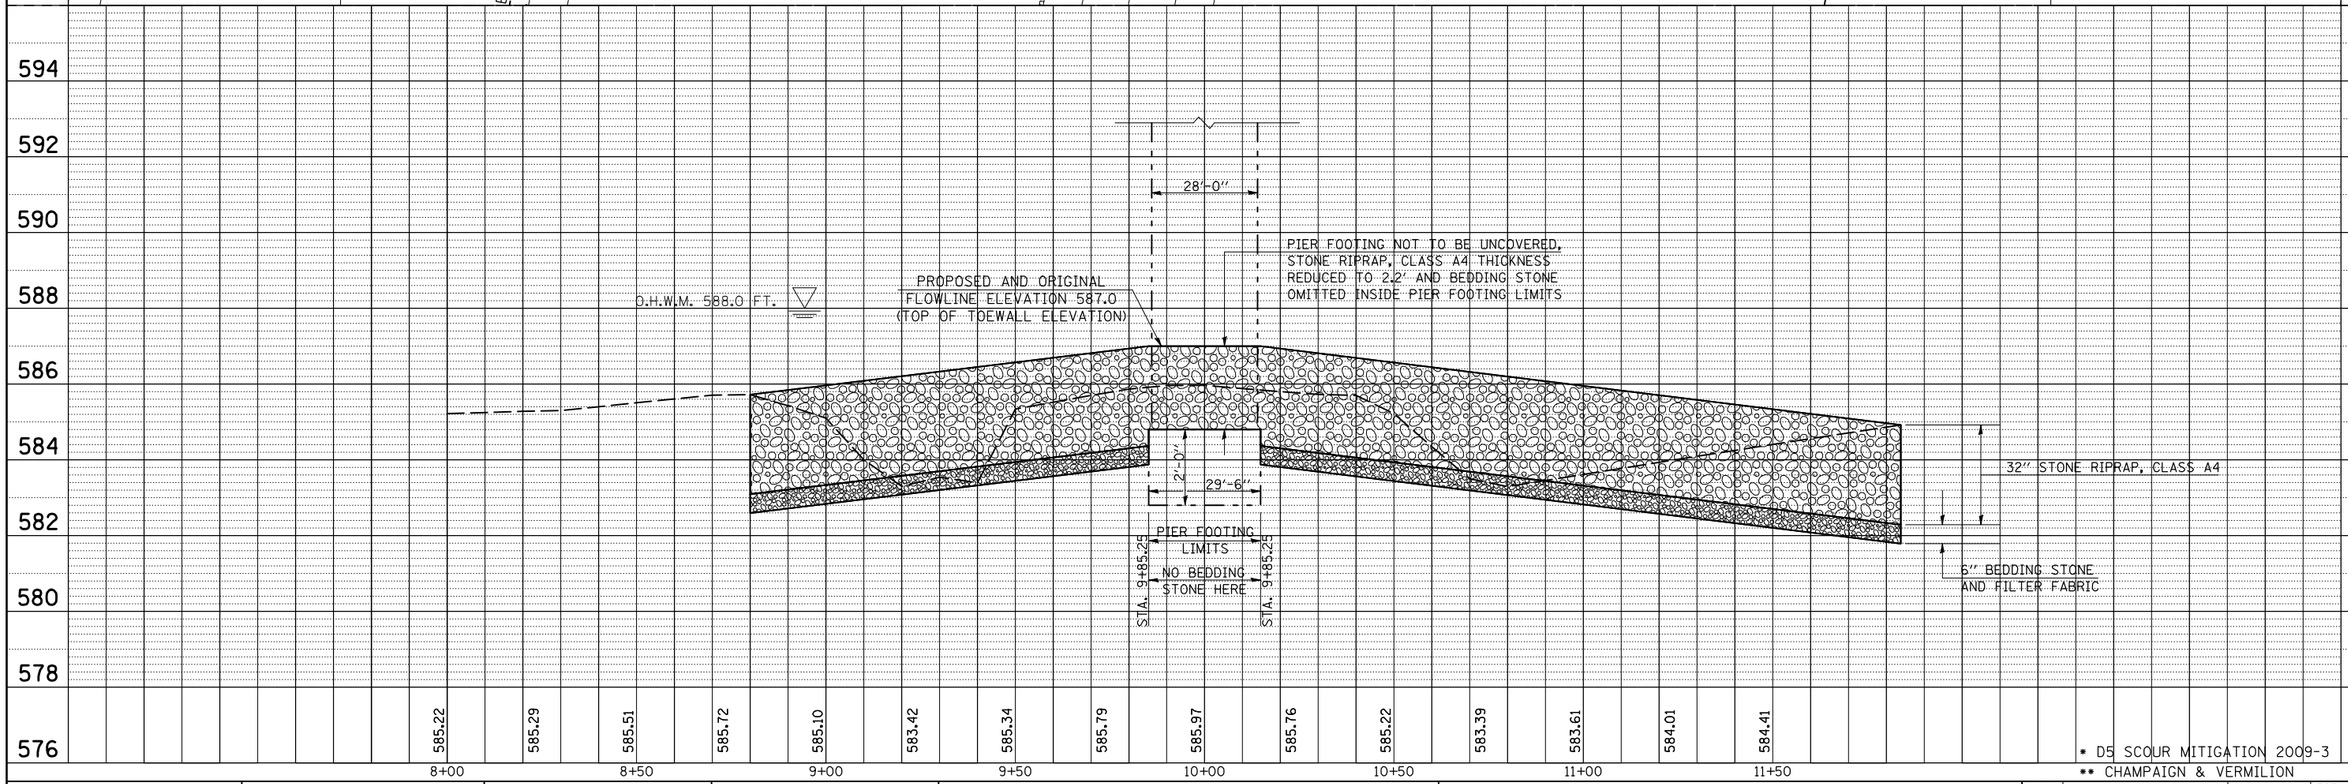

* D5 SCOUR MITIGATION 2009-3
** CHAMPAIGN & VERMILION

FILE NAME = c:\pw_work\PWIDOT\SIMSGMI\d0120266\d570770-plan.dgn	USER NAME = simsgm	DESIGNED - BJH	REVISED -
		DRAWN - GMS	REVISED -
	PLOT SCALE = 40.0000 ′ / IN.	CHECKED -	REVISED -
	PLOT DATE = 6/26/2009	DATE -	REVISED -

STATE OF ILLINOIS
DEPARTMENT OF TRANSPORTATION

PLAN & PROFILE OF STREAM
S.N. 092-0144

SCALE: SHEET NO. OF SHEETS STA. TO STA.

F.A. RTE.	SECTION	COUNTY	TOTAL SHEETS	SHEET NO.
VAR.	*	**	22	15

CONTRACT NO. 70770

ILLINOIS FED. AID PROJECT

PLAN — SURVEYED / PLOTTED / ALIGNMENT CHECKED / RT. OF WAY CHECKED / CADD FILE NAME — NOTE BOOK NO. ____ — BY — DATE

PROFILE — SURVEYED / PLOTTED / GRADES CHECKED / B.M. NOTED / STRUCTURE NOTAT'NS CHKD — NOTE BOOK NO. ____ — BY — DATE