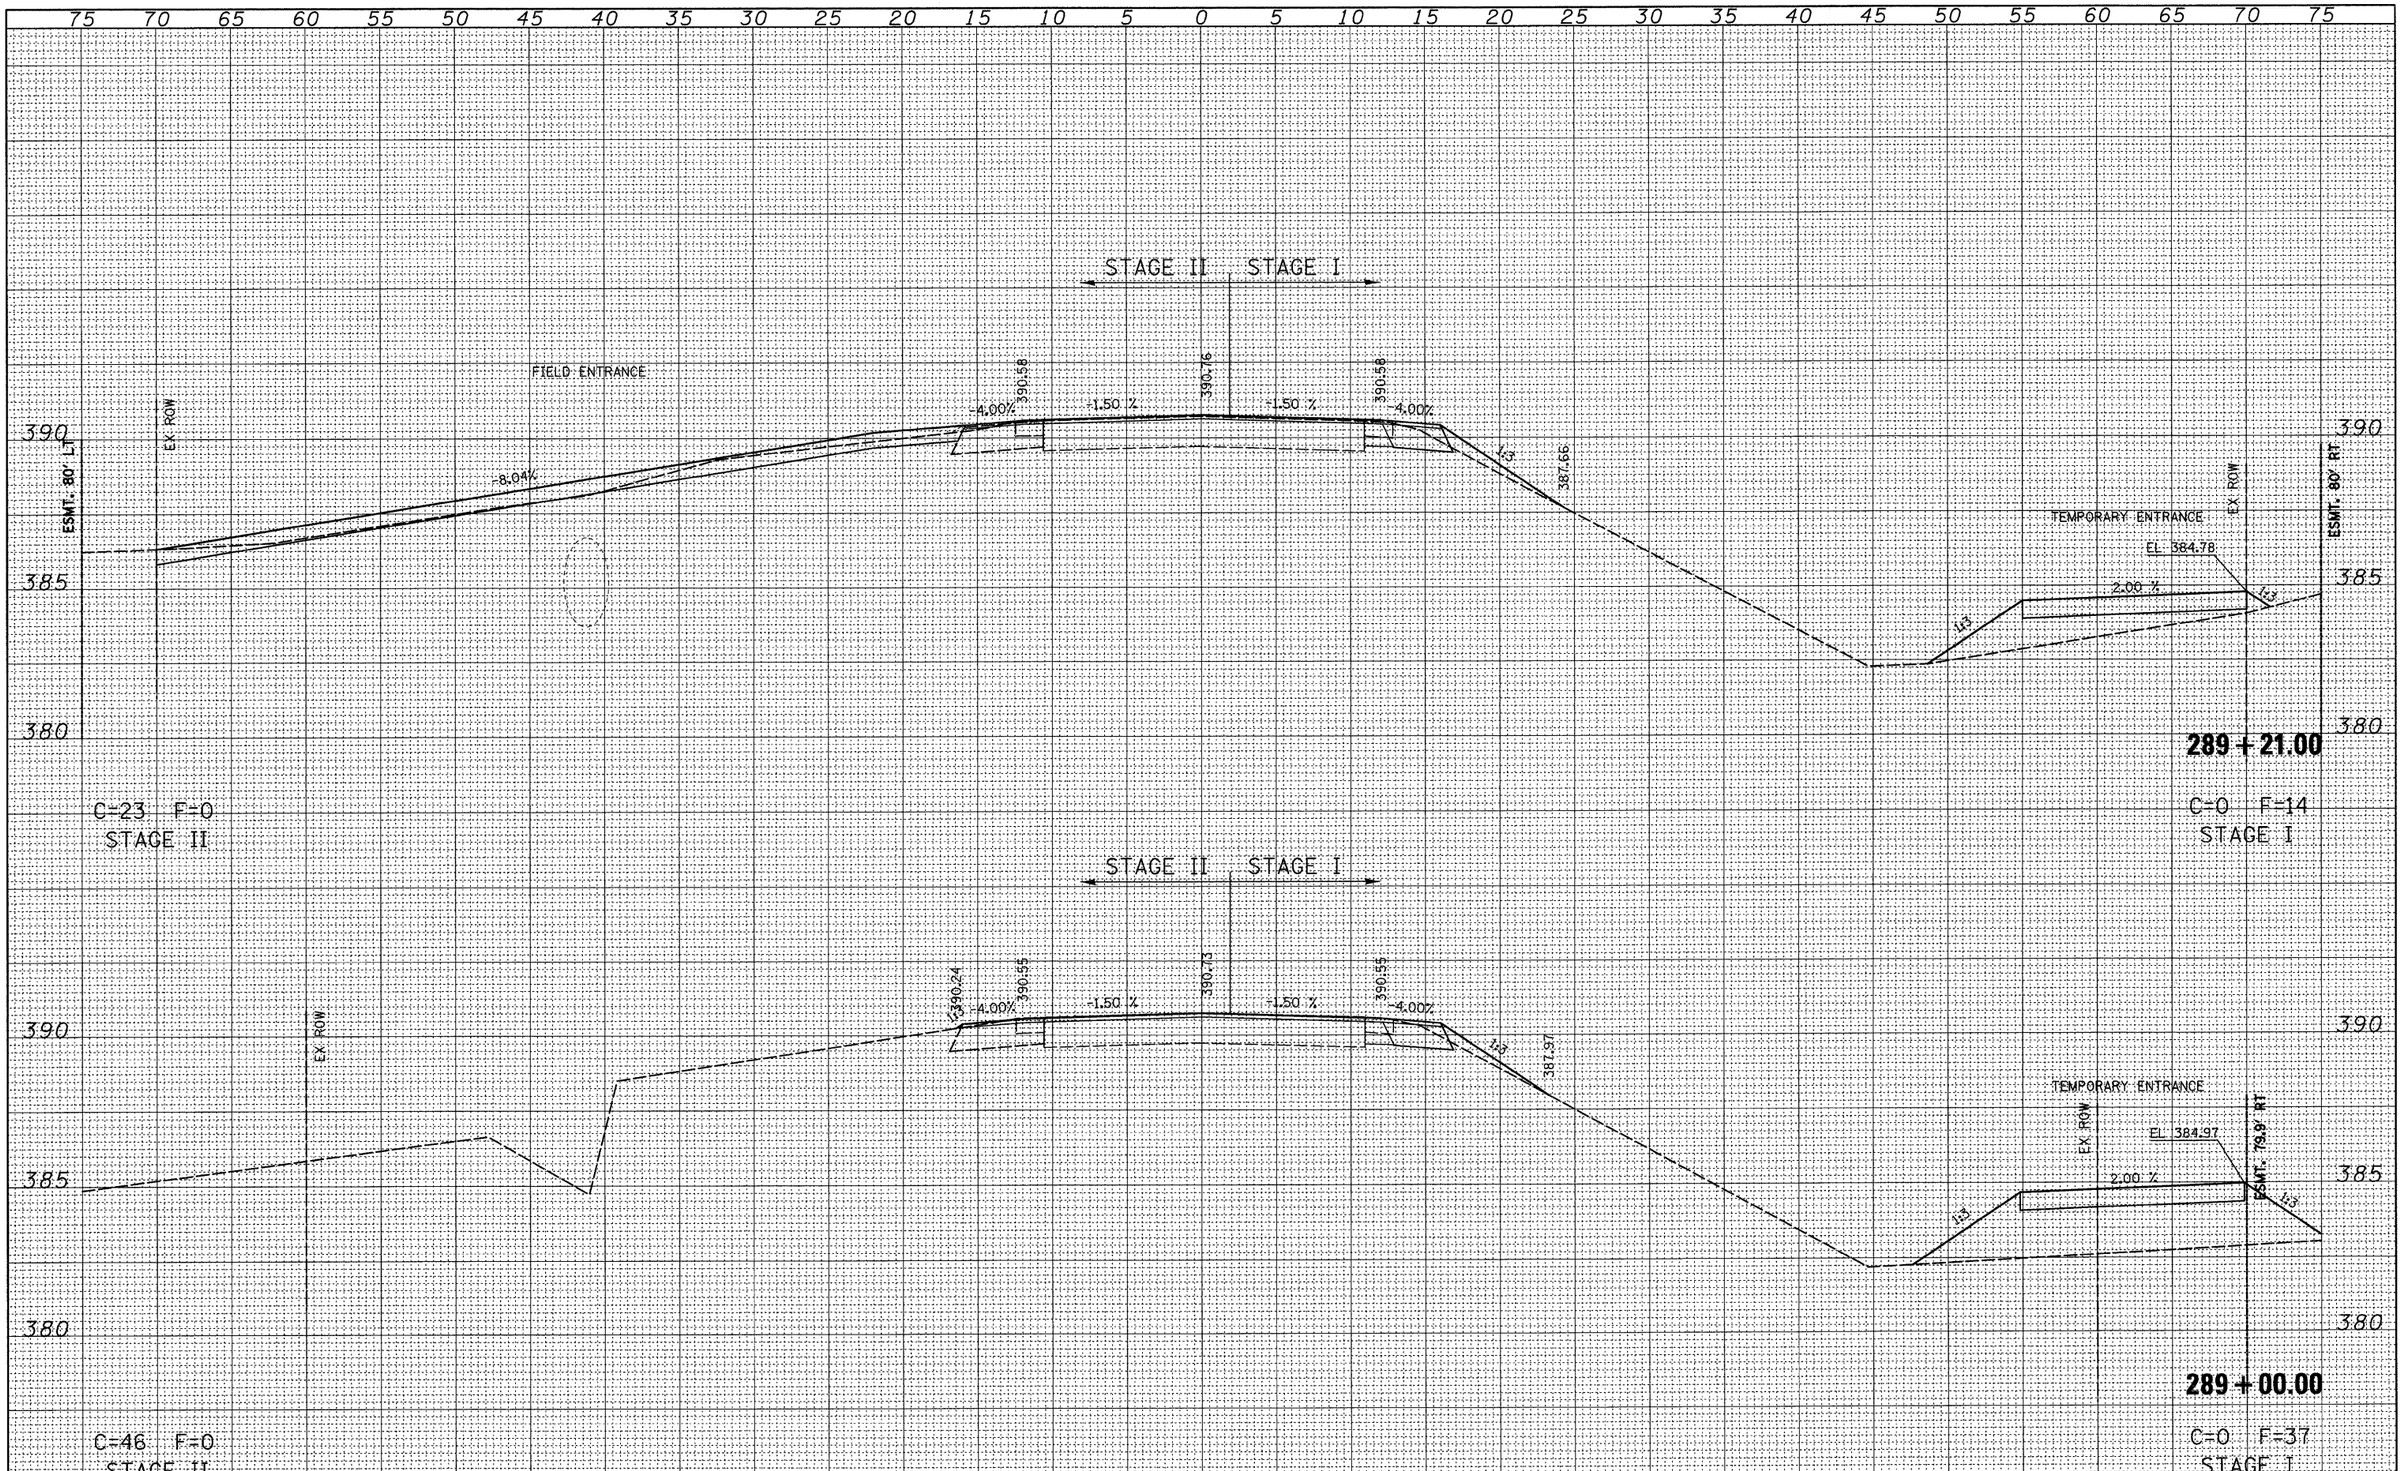

FINAL SURVEY	BY	DATE
SURVEYED		
PLOTTED		
NOTE BOOK TEMPLATE		
AREAS		
NO. AREAS CHECKED		

ORIGINAL SURVEY	BY	DATE
SURVEYED		
PLOTTED		
NOTE BOOK TEMPLATE		
AREAS		
NO. AREAS CHECKED		

FILE NAME = P:\034060L24.FIN0960055\Drawings\xsecs\1617Xsectsheet.dgn	USER NAME = rcook	DESIGNED -	REVISED -
		DRAWN -	REVISED -
	PLOT SCALE = 5.0000 ' / IN.	CHECKED -	REVISED -
	PLOT DATE = 3/26/2009	DATE -	REVISED -

STATE OF ILLINOIS
DEPARTMENT OF TRANSPORTATION

IL RTE 15

SCALE: | SHEET NO. 10 OF 41 SHEETS | STA. 289+00.00 TO STA. 289+21.00

F.A.P. RTE.	SECTION	COUNTY	TOTAL SHEETS	SHEET NO.
823	(22BY-1,22BY2,22BR)B-1	WAYNE	142	90
		CONTRACT NO. 74238		

FED. ROAD DIST. NO. | ILLINOIS | FED. AID PROJECT