PLAN
SURVEYED
PLOTTED
DRAWN
CHECKED
R.P. OF WAY CHECKED
CADD FILE NAME
NOTE BOOK
NO.
BY
DATE

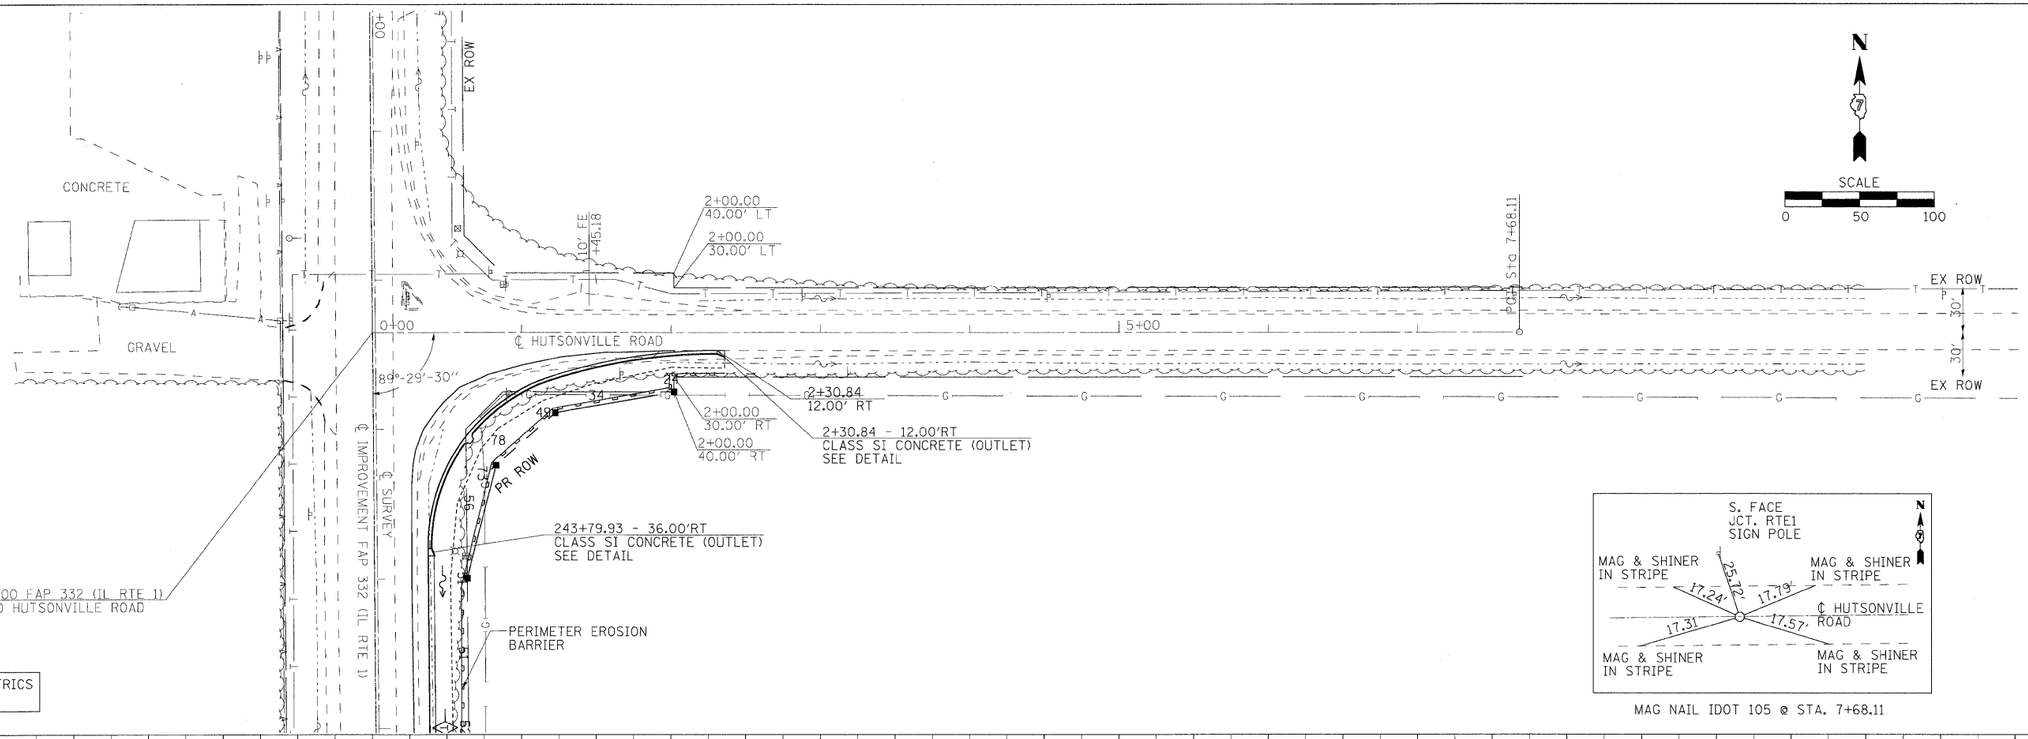

FOR INTERSECTION GEOMETRICS
SEE SHEET 10

MAG NAIL IDOT 105 @ STA. 7+68.11

PROFILE
SURVEYED
PLOTTED
GRADES CHECKED
R.P. OF WAY CHECKED
STRUCTURE NO(S)/NS CHKD
NOTE BOOK
NO.
BY
DATE

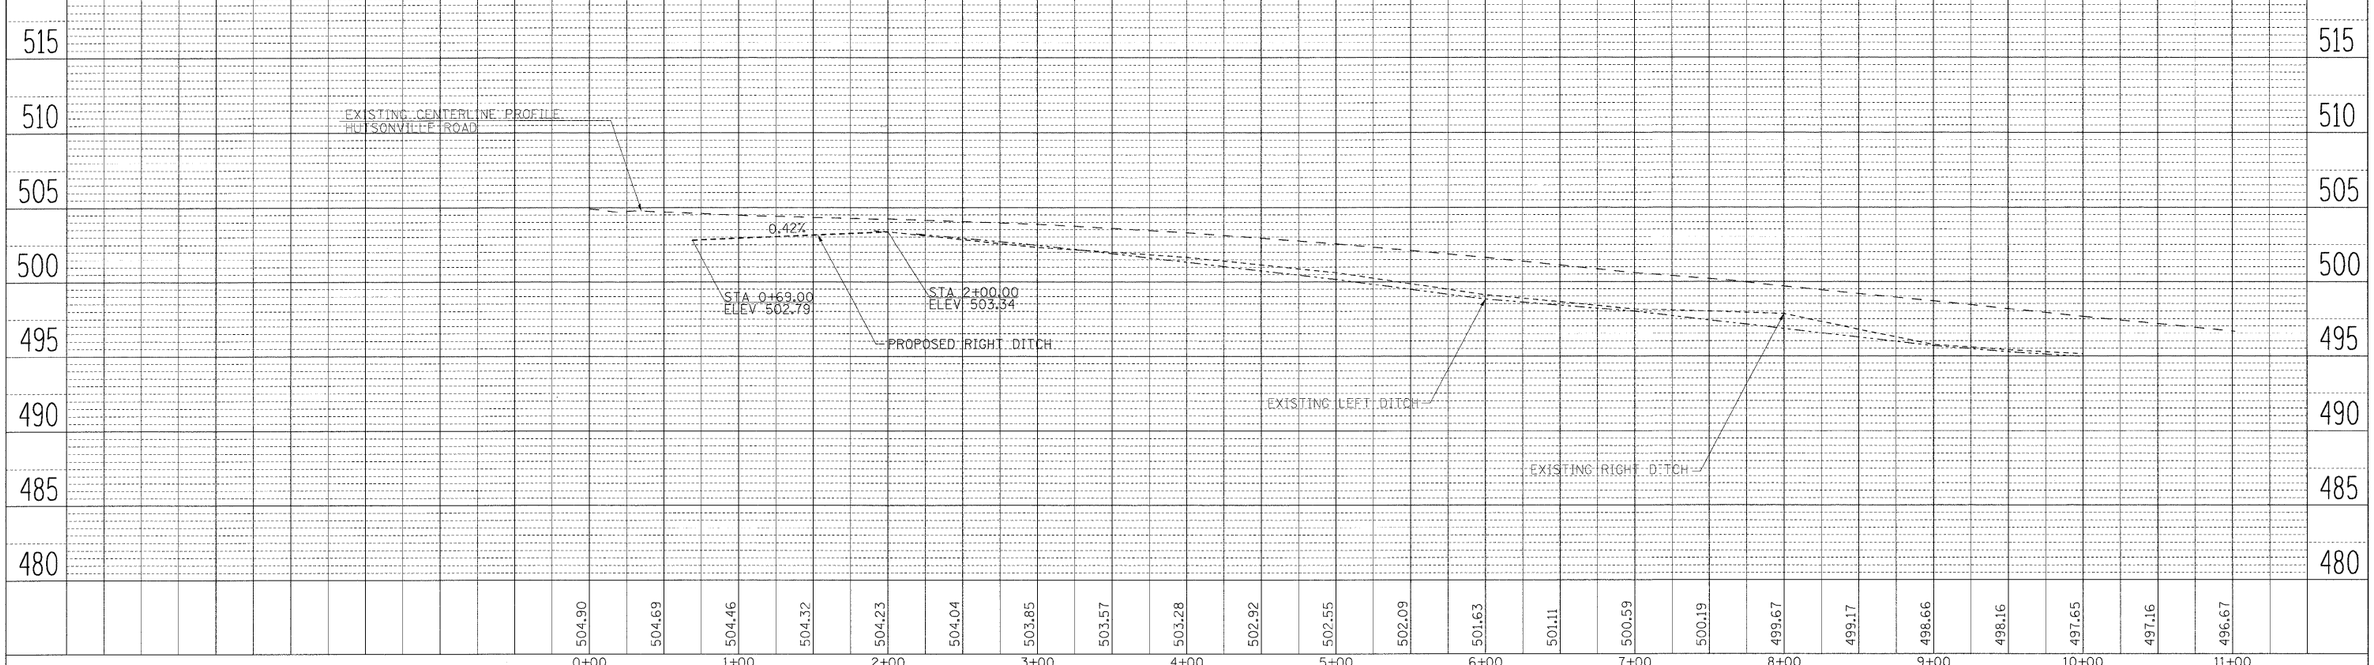

FILE NAME = P:\0340702Hutsonville\Drawings\planprof\PlanProf.dgn	USER NAME = moakley	DESIGNED -	REVISED -
		DRAWN -	REVISED -
	PLOT SCALE = 50.0000 ' / IN.	CHECKED -	REVISED -
	PLOT DATE = 12/16/2008	DATE -	REVISED -

STATE OF ILLINOIS
DEPARTMENT OF TRANSPORTATION

HUTSONVILLE ROAD

SCALE: | SHEET NO. 1 OF 1 SHEETS | STA. 239+00.00 TO STA. 235+34.482

F.A.P RTE.	SECTION	COUNTY	TOTAL SHEETS	SHEET NO.
332	22N	CRAWFORD	22	9
		CONTRACT NO. 74300		
FED. ROAD DIST. NO.	ILLINOIS	FED. AID PROJECT		