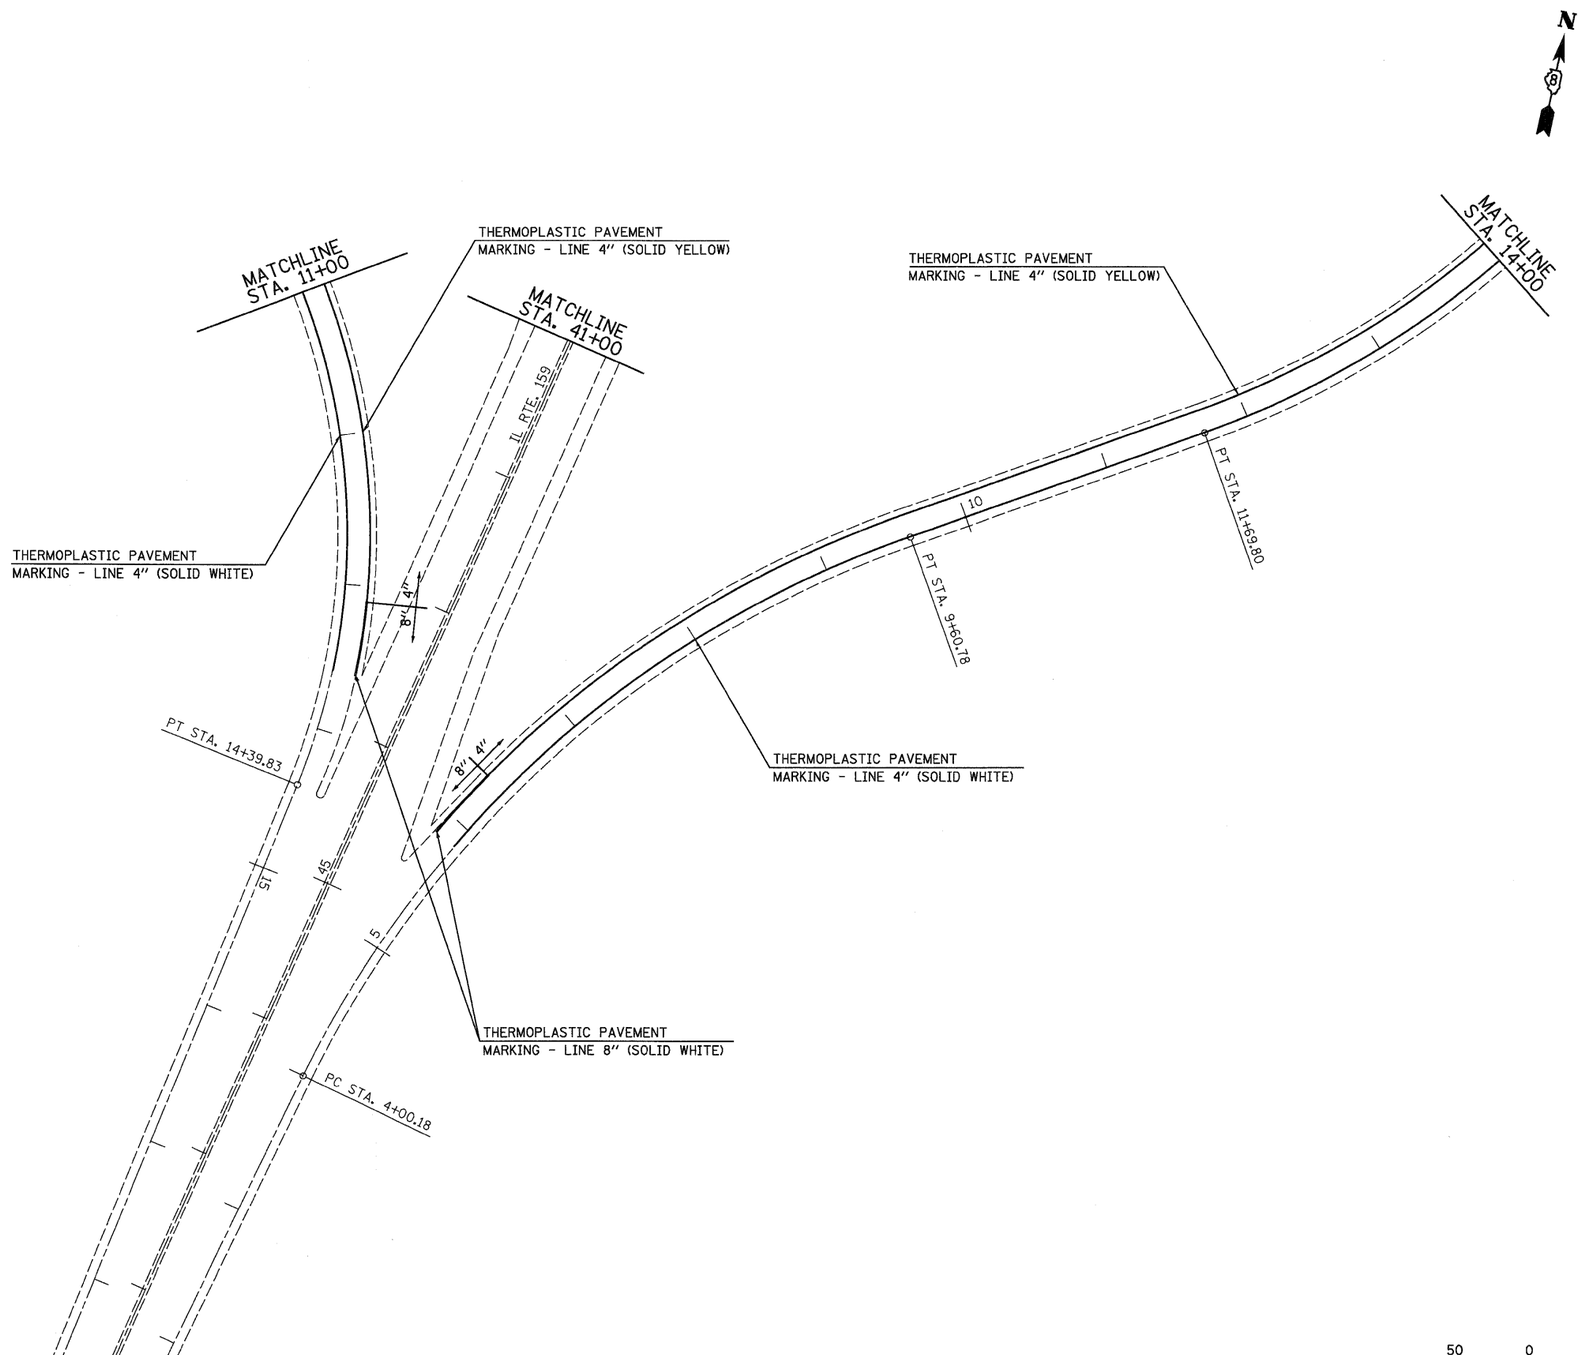

• 60-(7,8,9,10)RS, 60-(8,9,10)BR

FILE NAME = ...\D876A73-sht-pmk10a.dgn	USER NAME = SJS	DESIGNED -	REVISED -
		DRAWN -	REVISED -
Johnson, Depp & Quisenberry CONSULTING ENGINEERS Springfield, Illinois	PLOT SCALE = 50.0000 ' / IN.	CHECKED -	REVISED -
	PLOT DATE = 06/12/2009 09:28:38	DATE -	REVISED -

STATE OF ILLINOIS
DEPARTMENT OF TRANSPORTATION

F.A.I. ROUTE 70
PAVEMENT MARKING PLANS

SCALE: 1' = 50' | SHEET NO. OF SHEETS | STA. TO STA.

F.A.I. RTE.	SECTION	COUNTY	TOTAL SHEETS	SHEET NO.
70	•	MADISON	150	77
		CONTRACT NO. 76A73		
FED. ROAD DIST. NO.	ILLINOIS	FED. AID PROJECT		