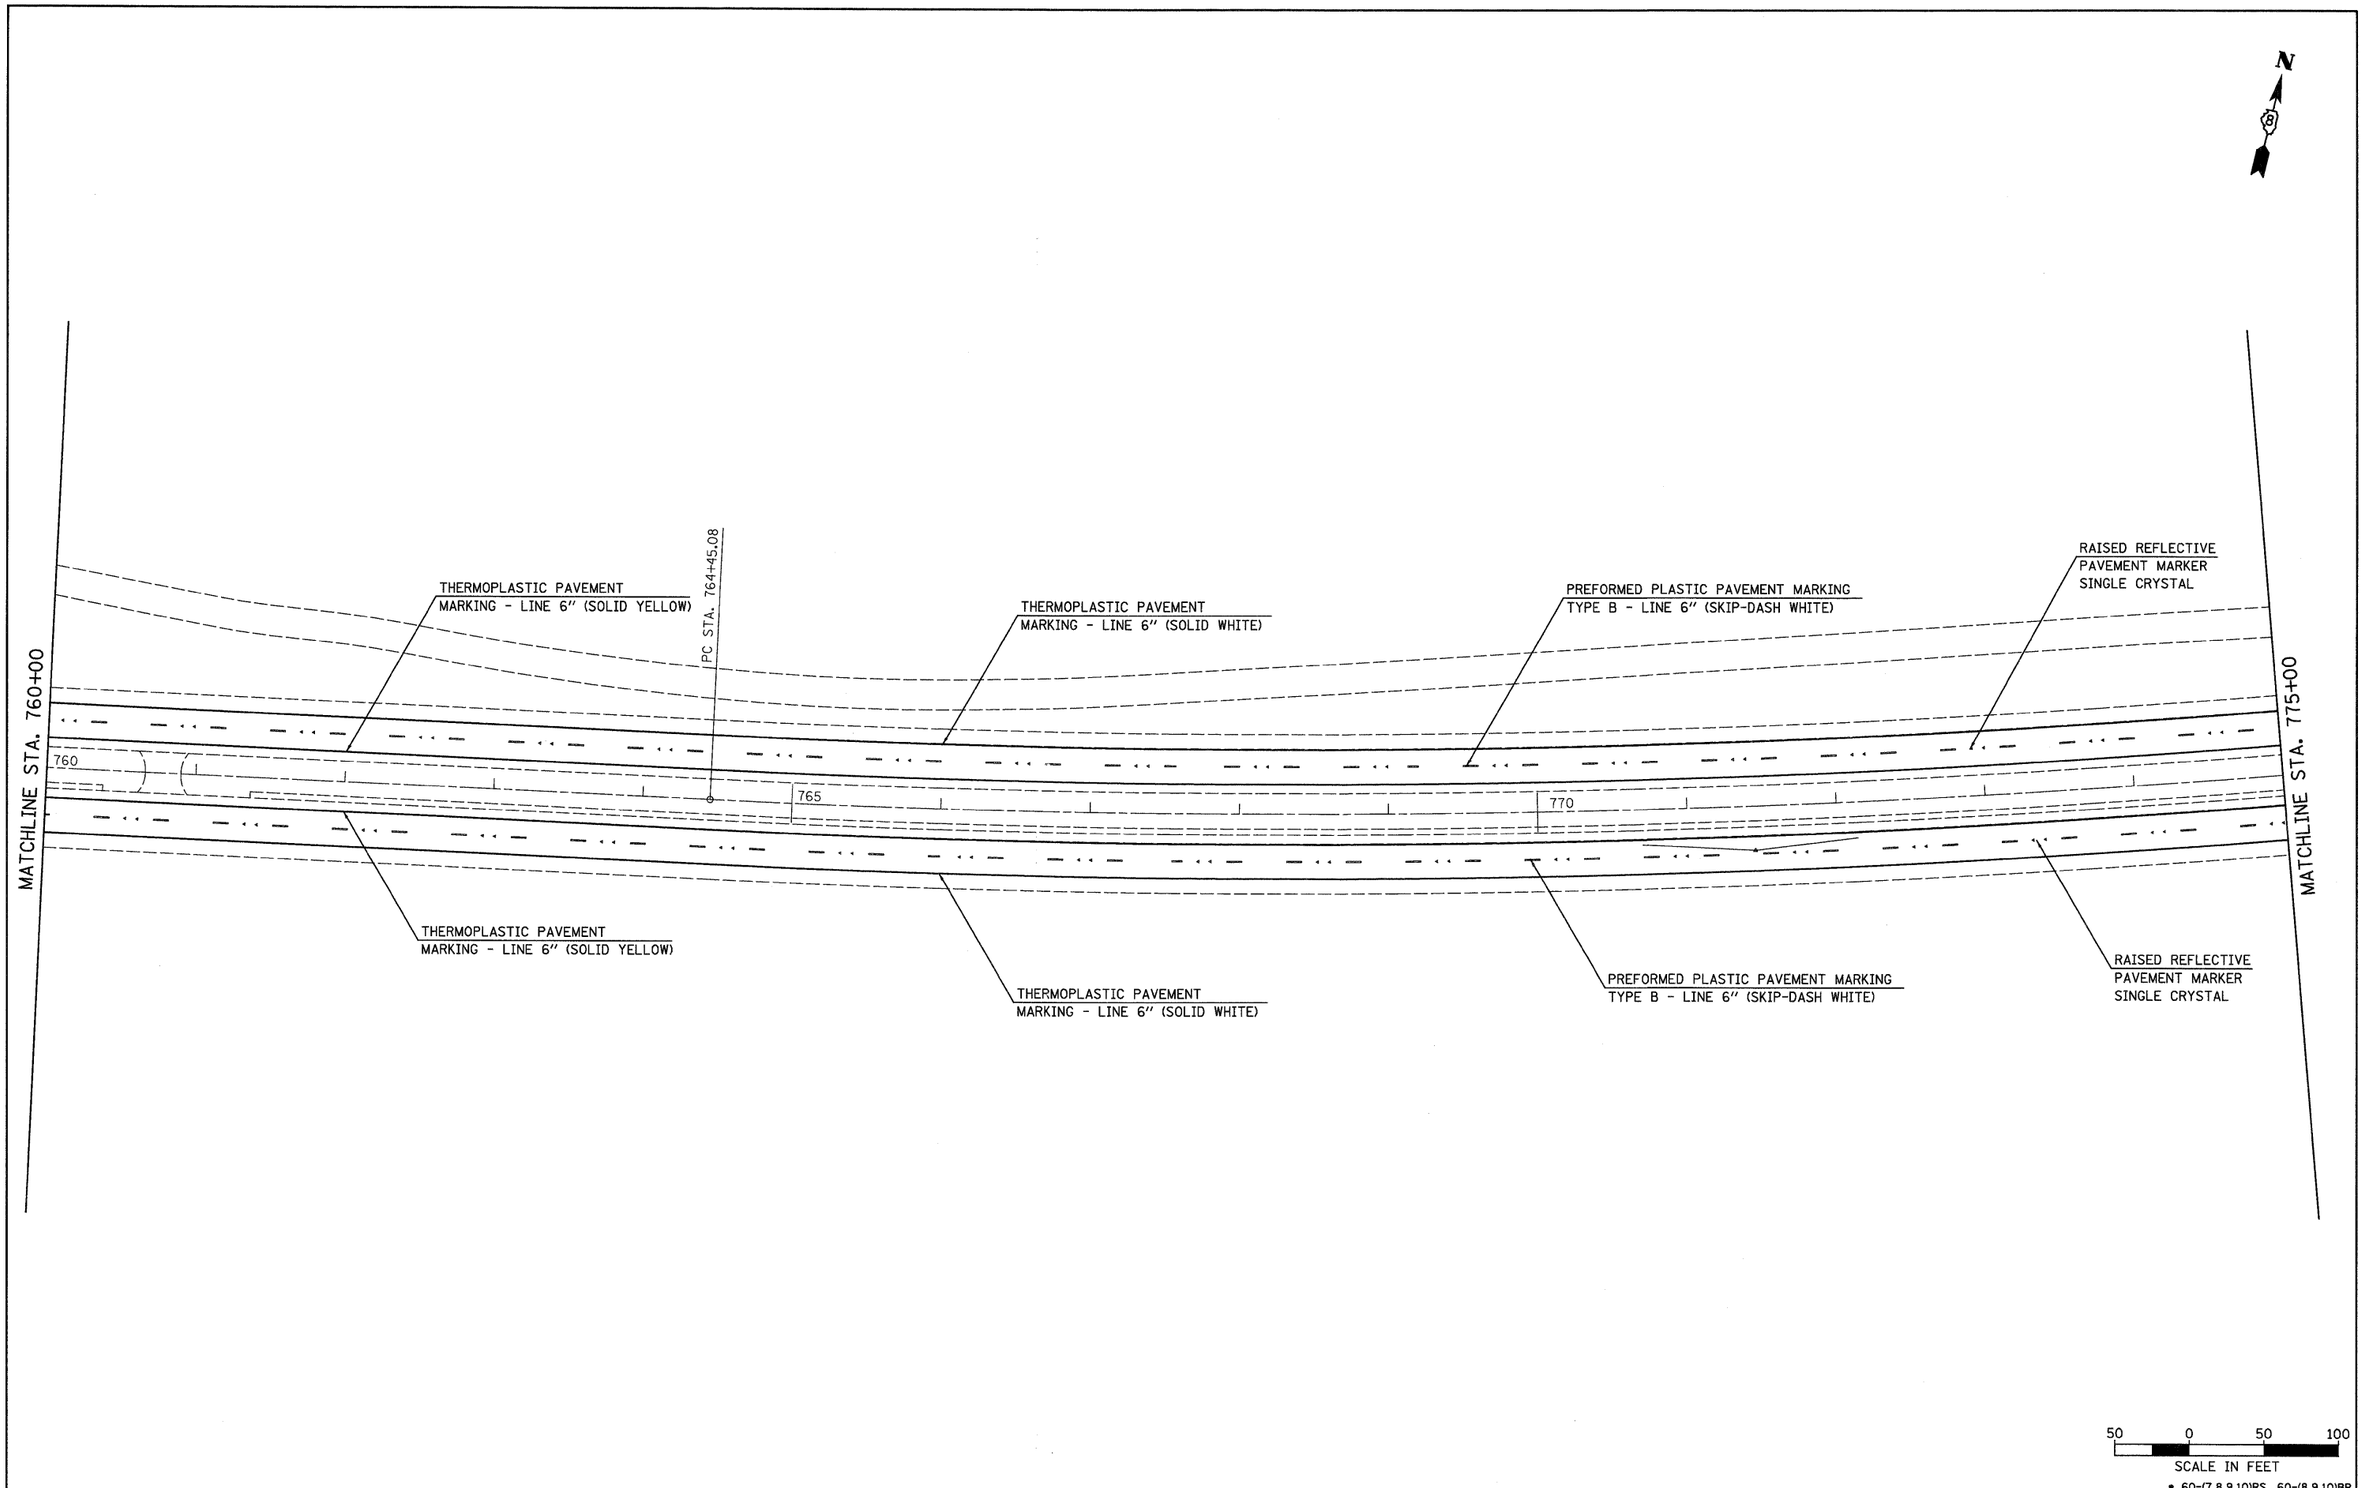

• 60-(7,8,9,10)RS, 60-(8,9,10)BR

FILE NAME = ...\D876A73-sht-pmk14.dgn	USER NAME = SJS	DESIGNED -	REVISED -	STATE OF ILLINOIS DEPARTMENT OF TRANSPORTATION	F.A.I. ROUTE 70 PAVEMENT MARKING PLANS	F.A.I. RTE.	SECTION	COUNTY	TOTAL SHEETS	SHEET NO.
Johnson, Depp & Quisenberry CONSULTING ENGINEERS Springfield, Illinois		DRAWN -	REVISED -			70	•	MADISON	150	82
	PLOT SCALE = 50.0000 ' / IN.	CHECKED -	REVISED -					CONTRACT NO. 76A73		
	PLOT DATE = 06/12/2009 09:29:41	DATE -	REVISED -		SCALE: 1' = 50' SHEET NO. OF SHEETS STA. 760+00 TO STA. 775+00	FED. ROAD DIST. NO.	ILLINOIS	FED. AID PROJECT		