DOUBLE FACE CONCRETE BARRIER TRANSITION
N.T.S.

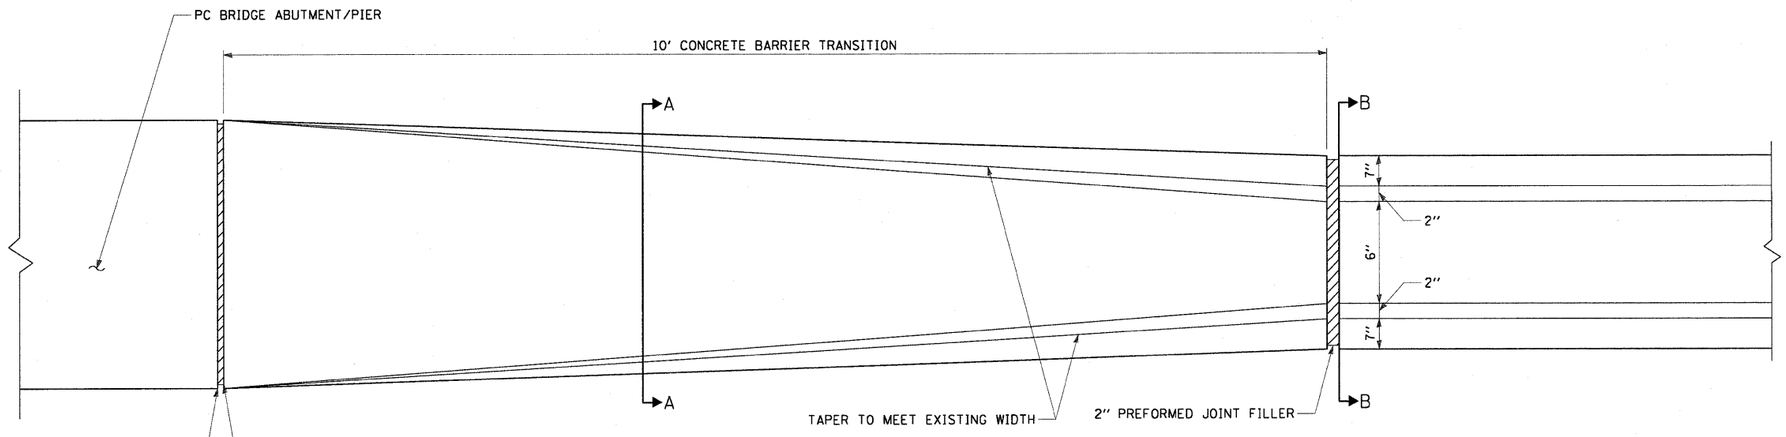

BARRIER WALL TRANSITION LIMITS

STA. 44+99.15 TO STA. 45+09.15 (℄ 64EB)
STA. 45+25.65 TO STA. 45+35.65 (℄ 64EB)

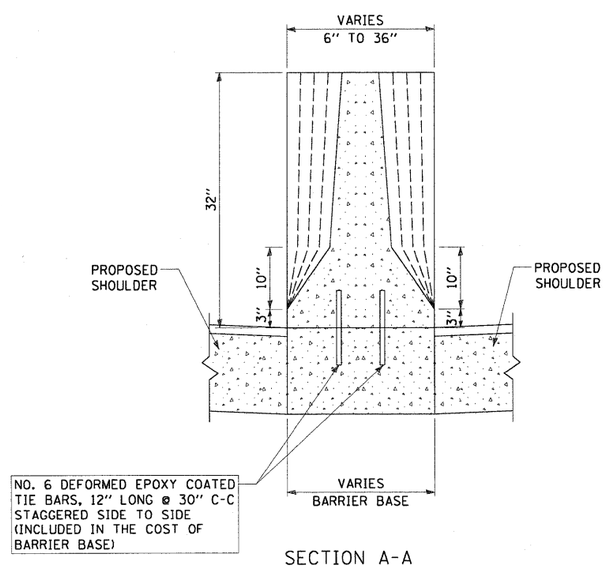

SECTION A-A

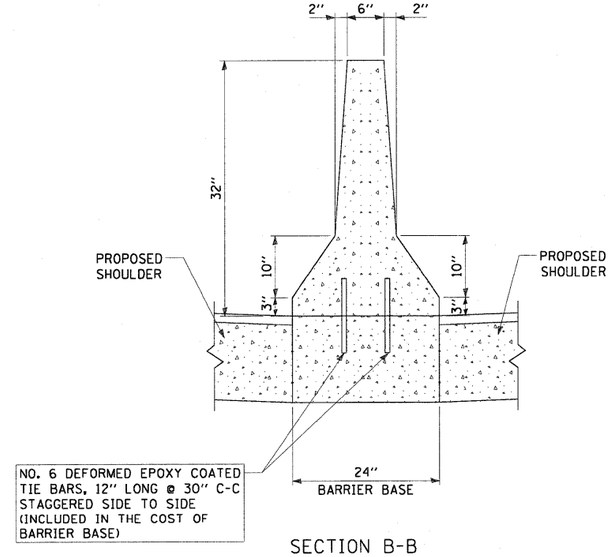

SECTION B-B

NOTES:

1. ALL TRANSITIONS SHALL BE PAID FOR AS CONCRETE BARRIER TRANSITION
2. PREFORMED JOINT FILLER SHALL BE INCLUDED IN THE COST OF THE CONCRETE BARRIER TRANSITION.

FILE NAME = D8TRI-76C47-sht-Detail-01.dgn	USER NAME = millarda	DESIGNED - DJM	REVISED -	STATE OF ILLINOIS DEPARTMENT OF TRANSPORTATION	ROADWAY DETAILS DOUBLE FACE CONCRETE BARRIER TRANSITION	F.A.I. RTE.	SECTION	COUNTY	TOTAL SHEETS	SHEET NO.
		DRAWN - DJM	REVISED -			64	82-1-1HBR	ST. CLAIR	93	31
	PLOT SCALE = 1.0000 ' / IN.	CHECKED - JL	REVISED -					CONTRACT NO. 76C47		
	PLOT DATE = 5/5/2009	DATE - 05/01/09	REVISED -		SCALE: NONE / SHEET NO. 1 OF 2 SHEETS / STA. / TO STA.	FED. ROAD DIST. NO.	ILLINOIS	FED. AID PROJECT		