CONTRACT NO. 83894

F.A.U. RTE.	SECTION	COUNTY	TOTAL SHEETS	SHEET NO.
369	01-00056-15-BR	WILL	31	5
STA. 101+00.00		TO STA.110+00.00		
FED. ROAD DIST. NO. 1	ILLINOIS	FED. AID PROJECT		

BENCHMARKS

NO.	STATION	OFFSET	NORTHING	EASTING
1	108+03.15	26.03' LT	1747520.984	1085420.754
2	110+43.80	35.14' LT	1747761.152	1085404.660

SITE BM #1
CUT SQUARE ON THE NORTHEAST WINGWALL OF THE NEW RR BRIDGE.
ELEVATION = 692.86'

SITE BM #2
RR SPIKE IN THE 2ND POWERPOLE NORTH OF THE RAILROAD ON THE WEST SIDE OF CEDAR ROAD.
ELEVATION = 688.08'

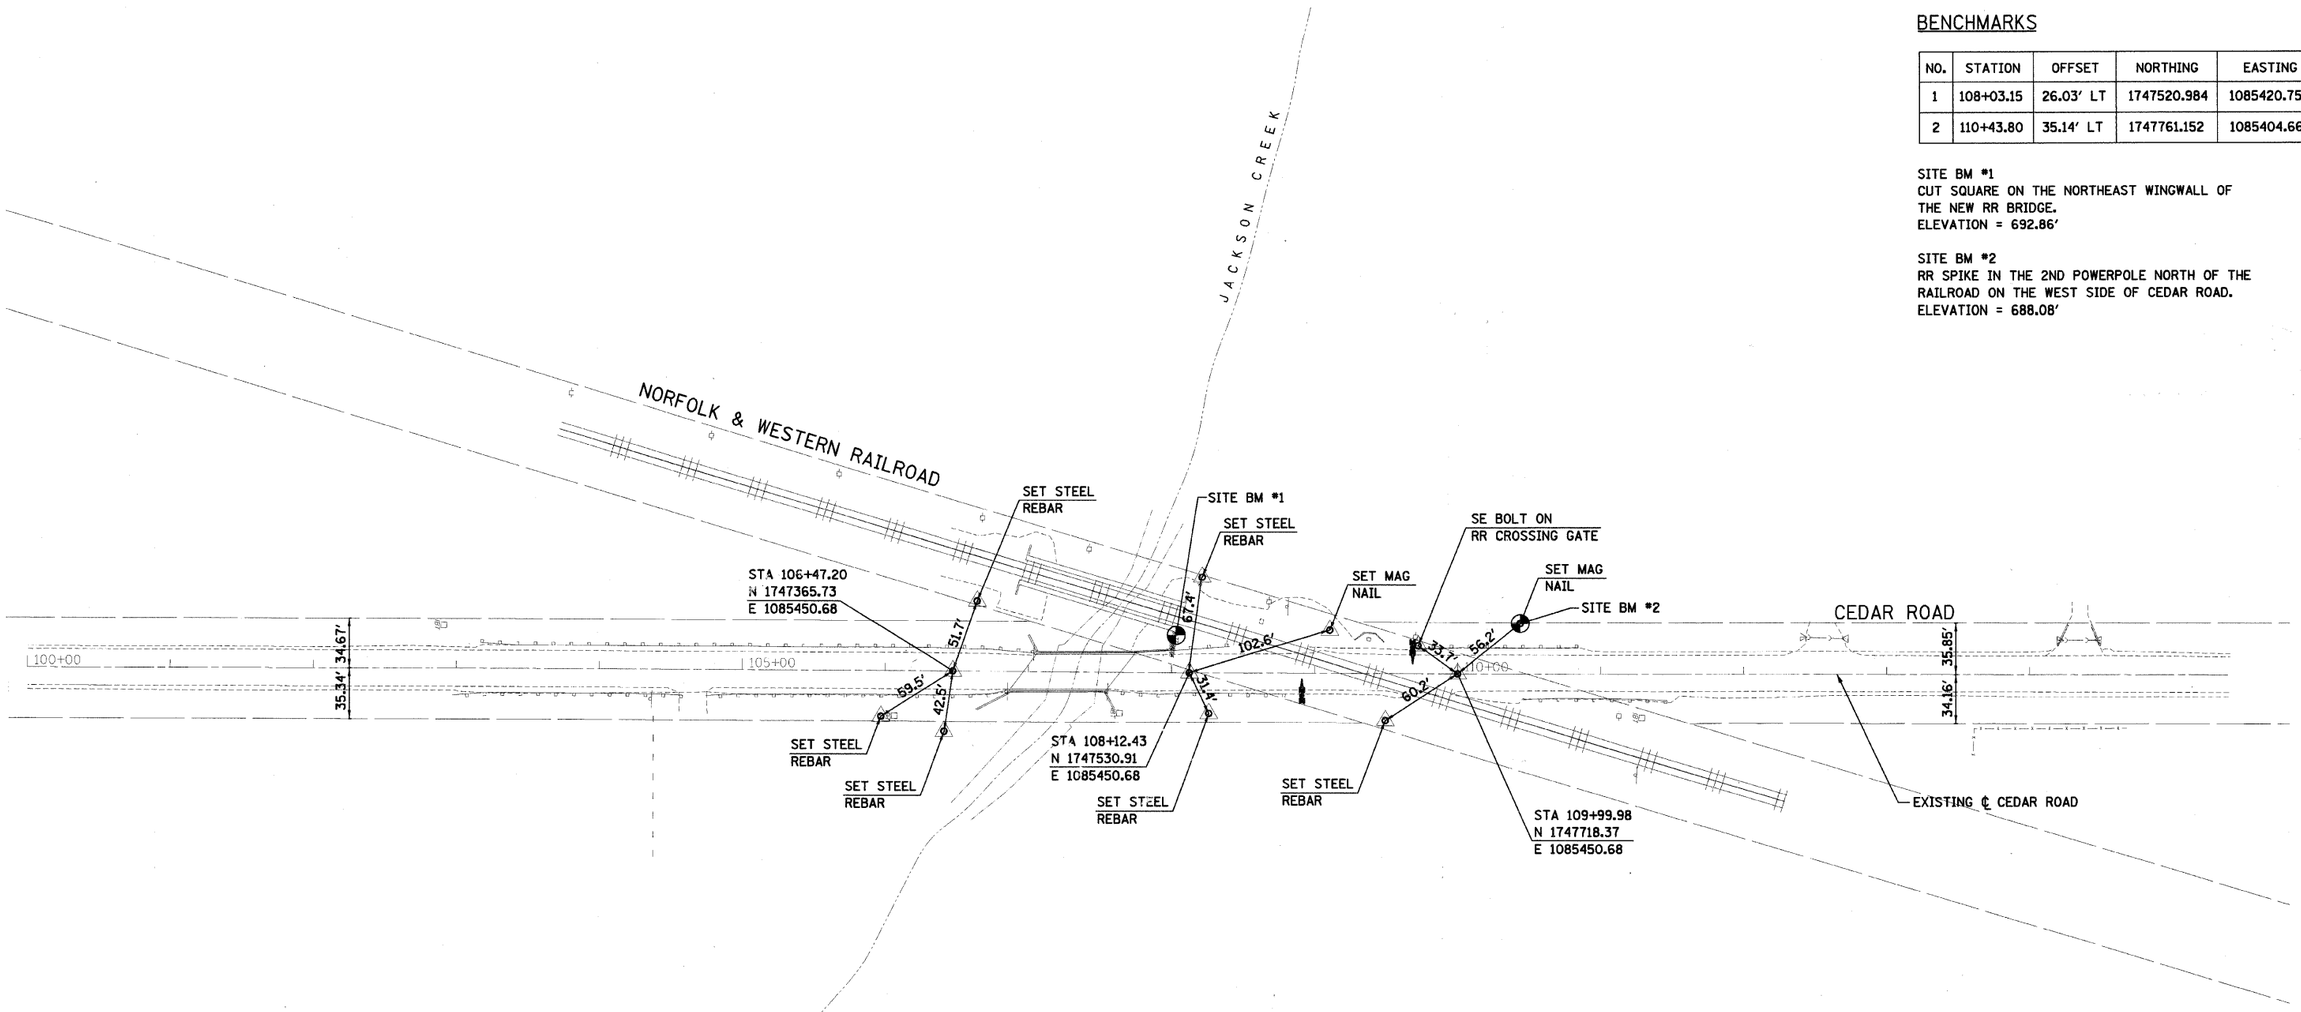

GRAPHIC SCALE
1"=50'
50 0 50 100
FEET

REVISIONS NAME	DATE

WILL COUNTY DEPARTMENT OF HIGHWAYS

ALIGNMENT, TIES, & BENCHMARKS
CEDAR ROAD
OVER JACKSON CREEK

SCALE: 1"=50' DRAWN BY SVJ
DATE 4/10/09 CHECKED BY GAT

COMPANY NAME: SEC, INC.
PROJECT CONTACT: T.SCOTT CREECH
CLIENT: $(CLIENT)
4/10/2009 6:20:56 AM
V:\Jobs\2004\04095\Engineering\Sheets\040595-620.dgn
SEC PROJ. NO: WILL 040596 14