F.A. RTE.	SECTION	COUNTY	TOTAL SHEETS	SHEET NO.
C.H. 3	93-00112-00-BR	JoDAVIESS	42	34
STA. 16+00.00		TO STA. 17+00.00		
FED. ROAD DIST. NO.	ILLINOIS	FED. AID PROJECT		

CONTRACT NO. 85462

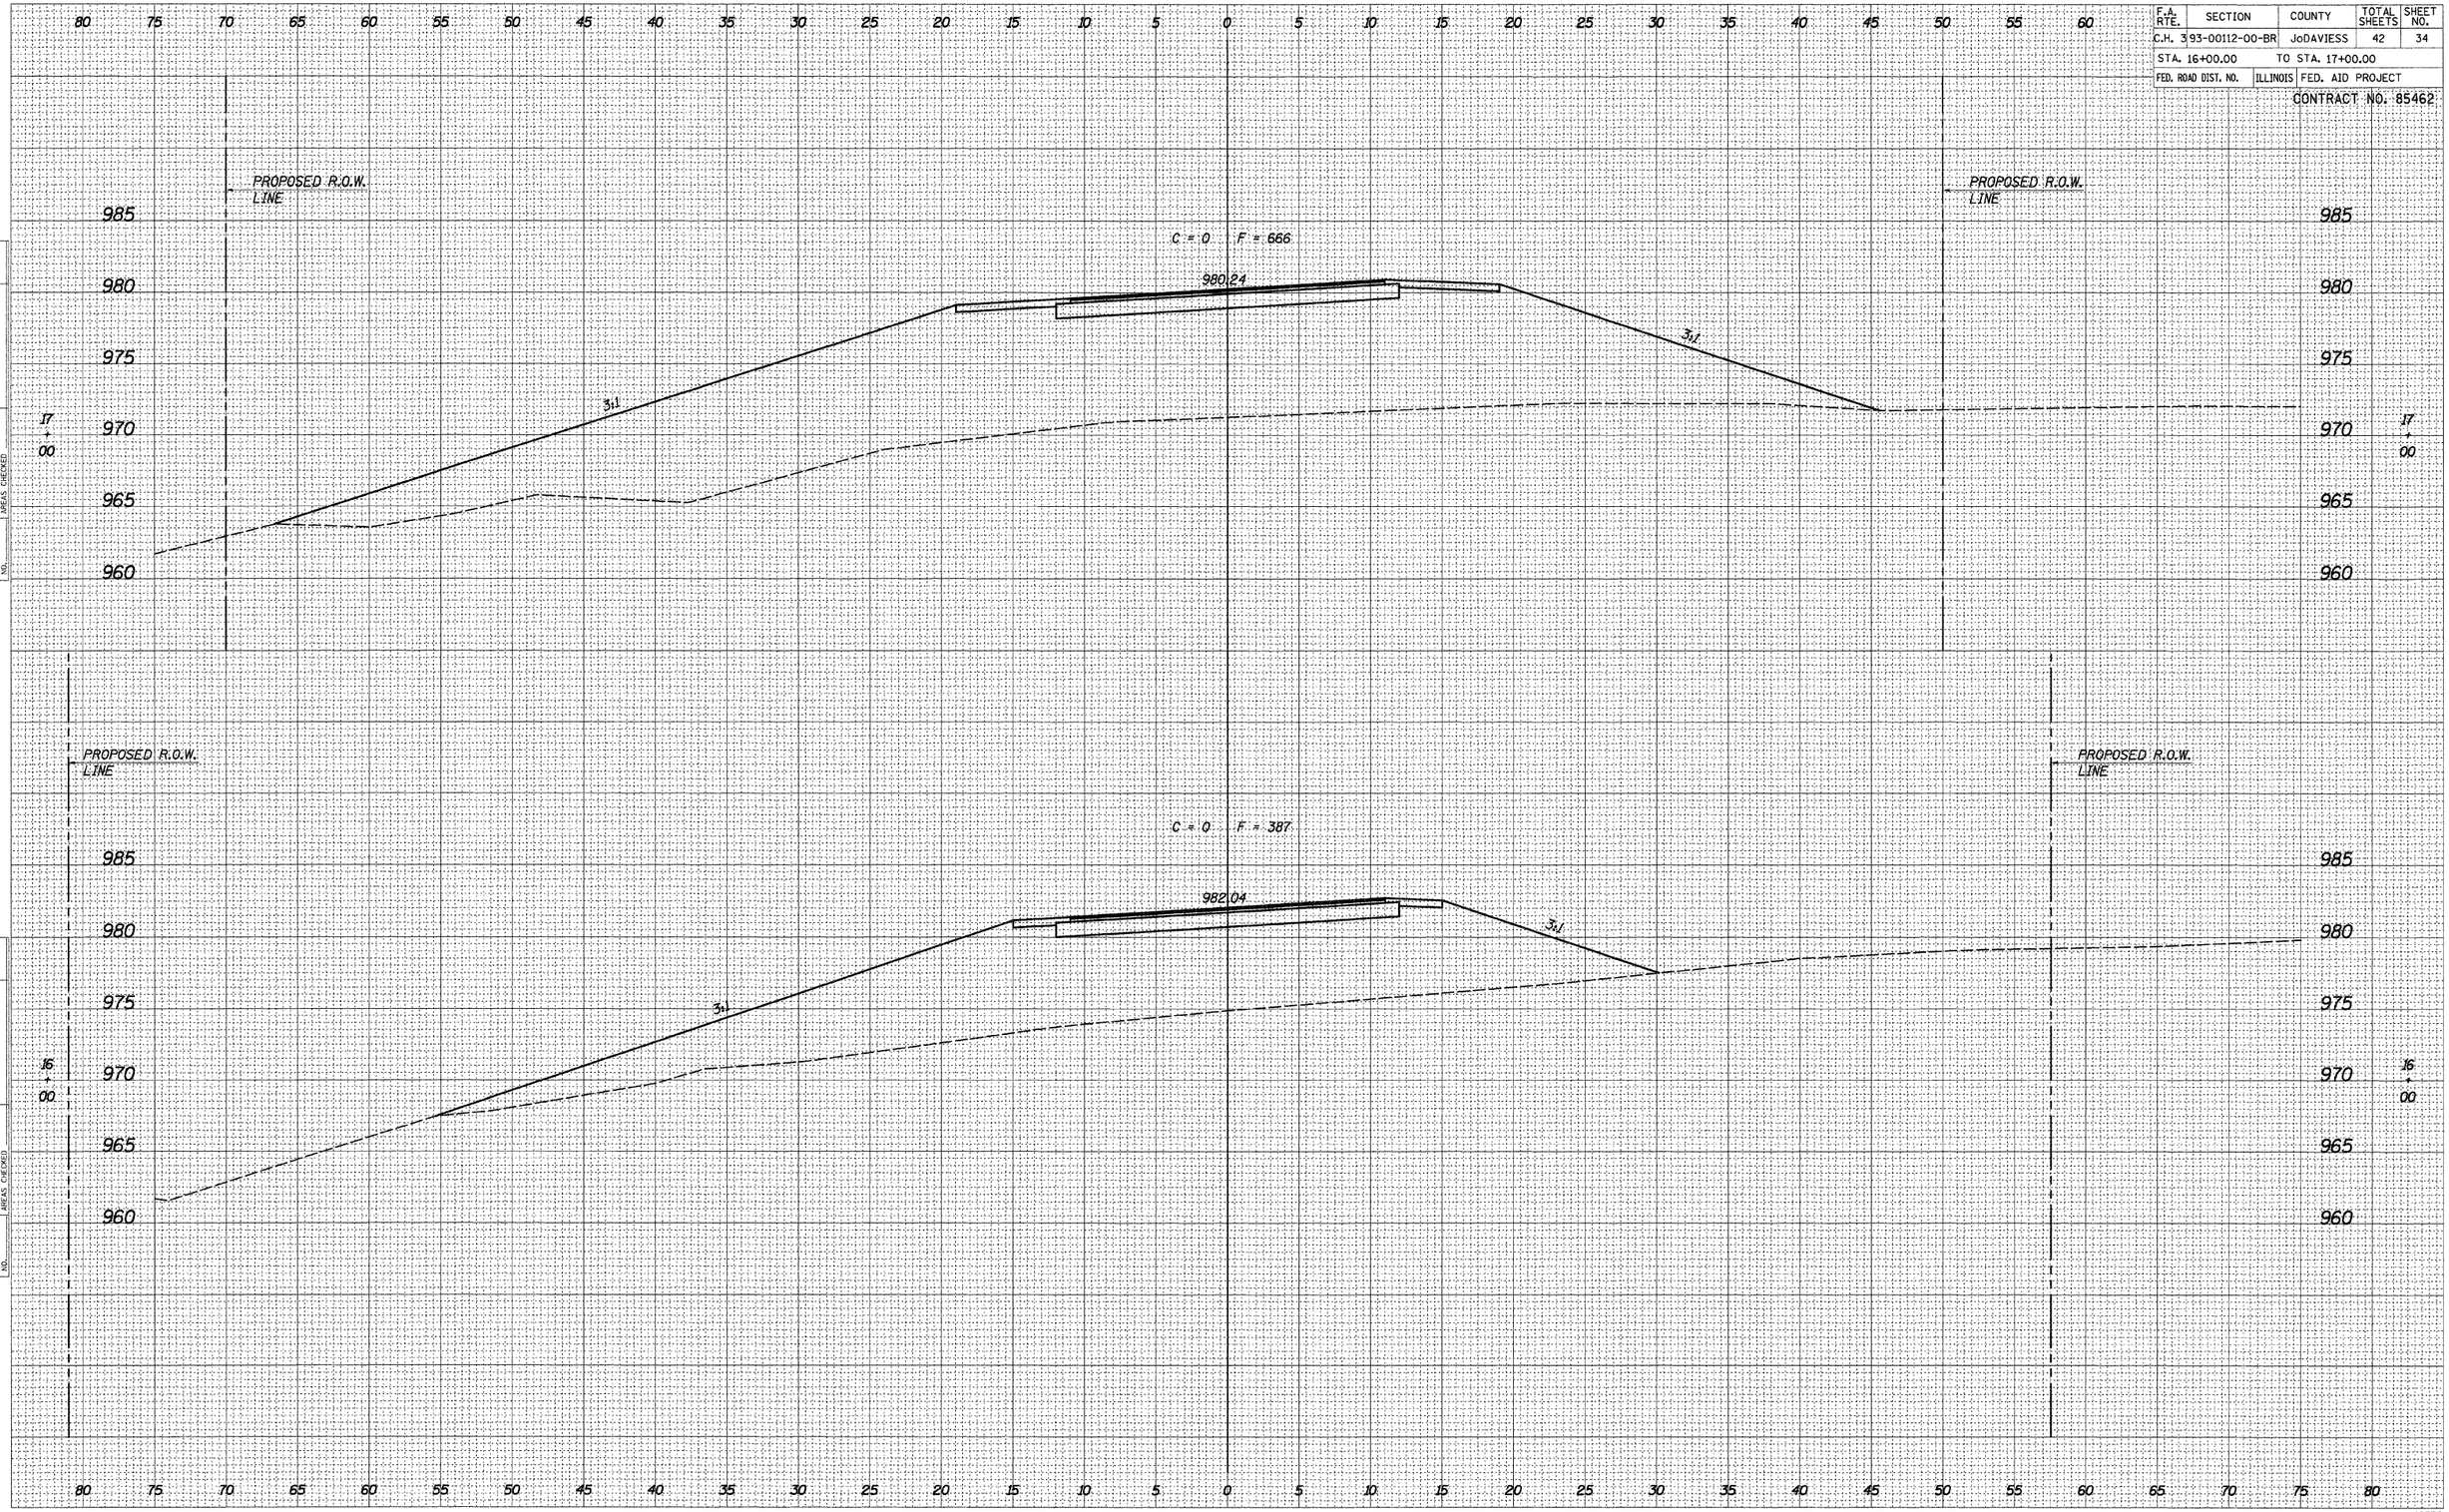

ORIGINAL SURVEY	BY	DATE
NOTE BOOK	SURVEYED	
NO.	PLOTTED	
	MARKED	
	AREAS	
	AREAS CHECKED	

FINAL SURVEY	BY	DATE
NOTE BOOK	SURVEYED	
NO.	PLOTTED	
	MARKED	
	AREAS	
	AREAS CHECKED	

PLOT DATE = 1/11/07
FILE NAME = 4GB5%CROSSSECTIONSHEETS.DGN
PLOT SCALE = 50
USER NAME = S. PRICE

46859