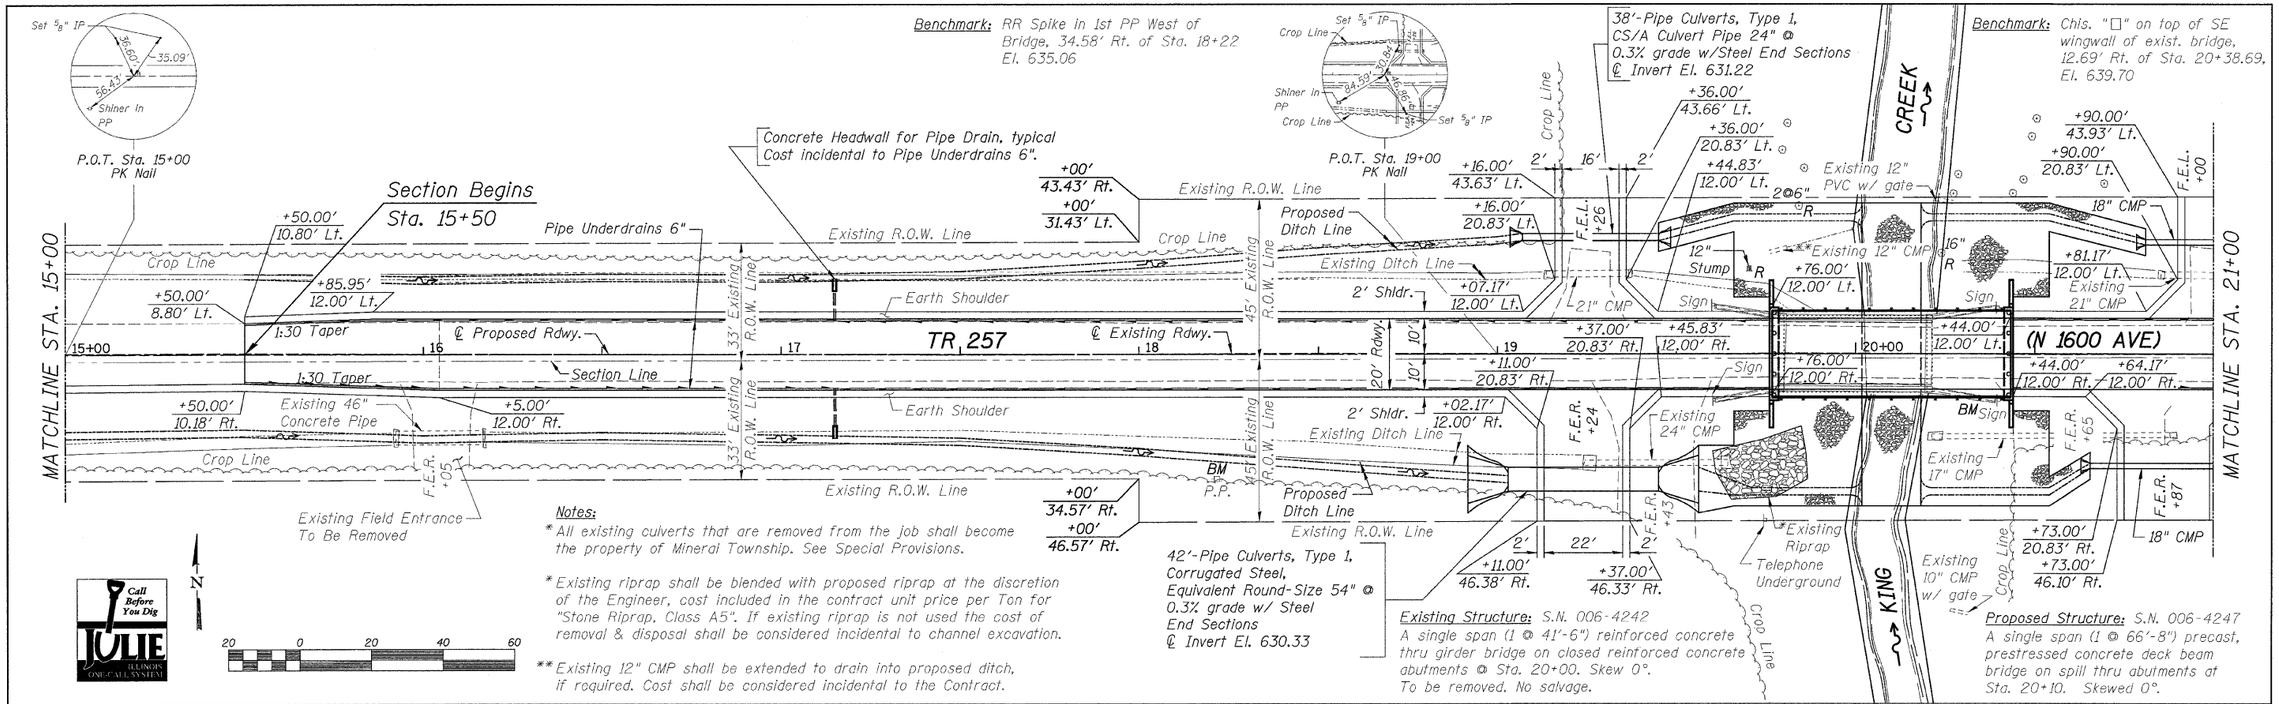

PLAN — DRAFTED, PLOTTED, ALIGNMENT CHECKED, ALL ITEMS RECORDED, CADD FILE NAME, NOTE BOOK, NO., BY, DATE

PROFILE — DRAFTED, PLOTTED, GRADES CHECKED, ALL ITEMS RECORDED, STRUCTURE NOTATING CHKD, NOTE BOOK, NO., BY, DATE

FILE NAME = a:\Sheet\ 11\15001Design pp2511.dgn

USER NAME =	DESIGNED - MAS	REVISED -	
	DRAWN - RDA	REVISED -	
PLOT SCALE =	CHECKED - BKC	REVISED -	
PLOT DATE =	DATE - 06/09	REVISED -	

WILLETT, HOFMANN & ASSOCIATES, INC.
CONSULTING ENGINEERS
809 East Second Street Dixon, IL 61021
Phone 815.284.3381 Fax 815.284.3386
Design Firm # 184-00918
www.willetthofmann.com

BUREAU COUNTY
MINERAL ROAD DISTRICT
TR 257 (N 1600 AVE.) OVER KING CREEK

PLAN & PROFILE

SCALE: | SHEET NO. 2 OF SHEETS | STA. 15+00 TO STA. 21+00

T.R. RTE.	SECTION	COUNTY	TOTAL SHEETS	SHEET NO.
257	07-17137-00-BR	BUREAU	27	6
		CONTRACT NO. 87381		
FED. ROAD DIST. NO. 7	ILLINOIS	FED. AID PROJECT BROS-0011(071)		