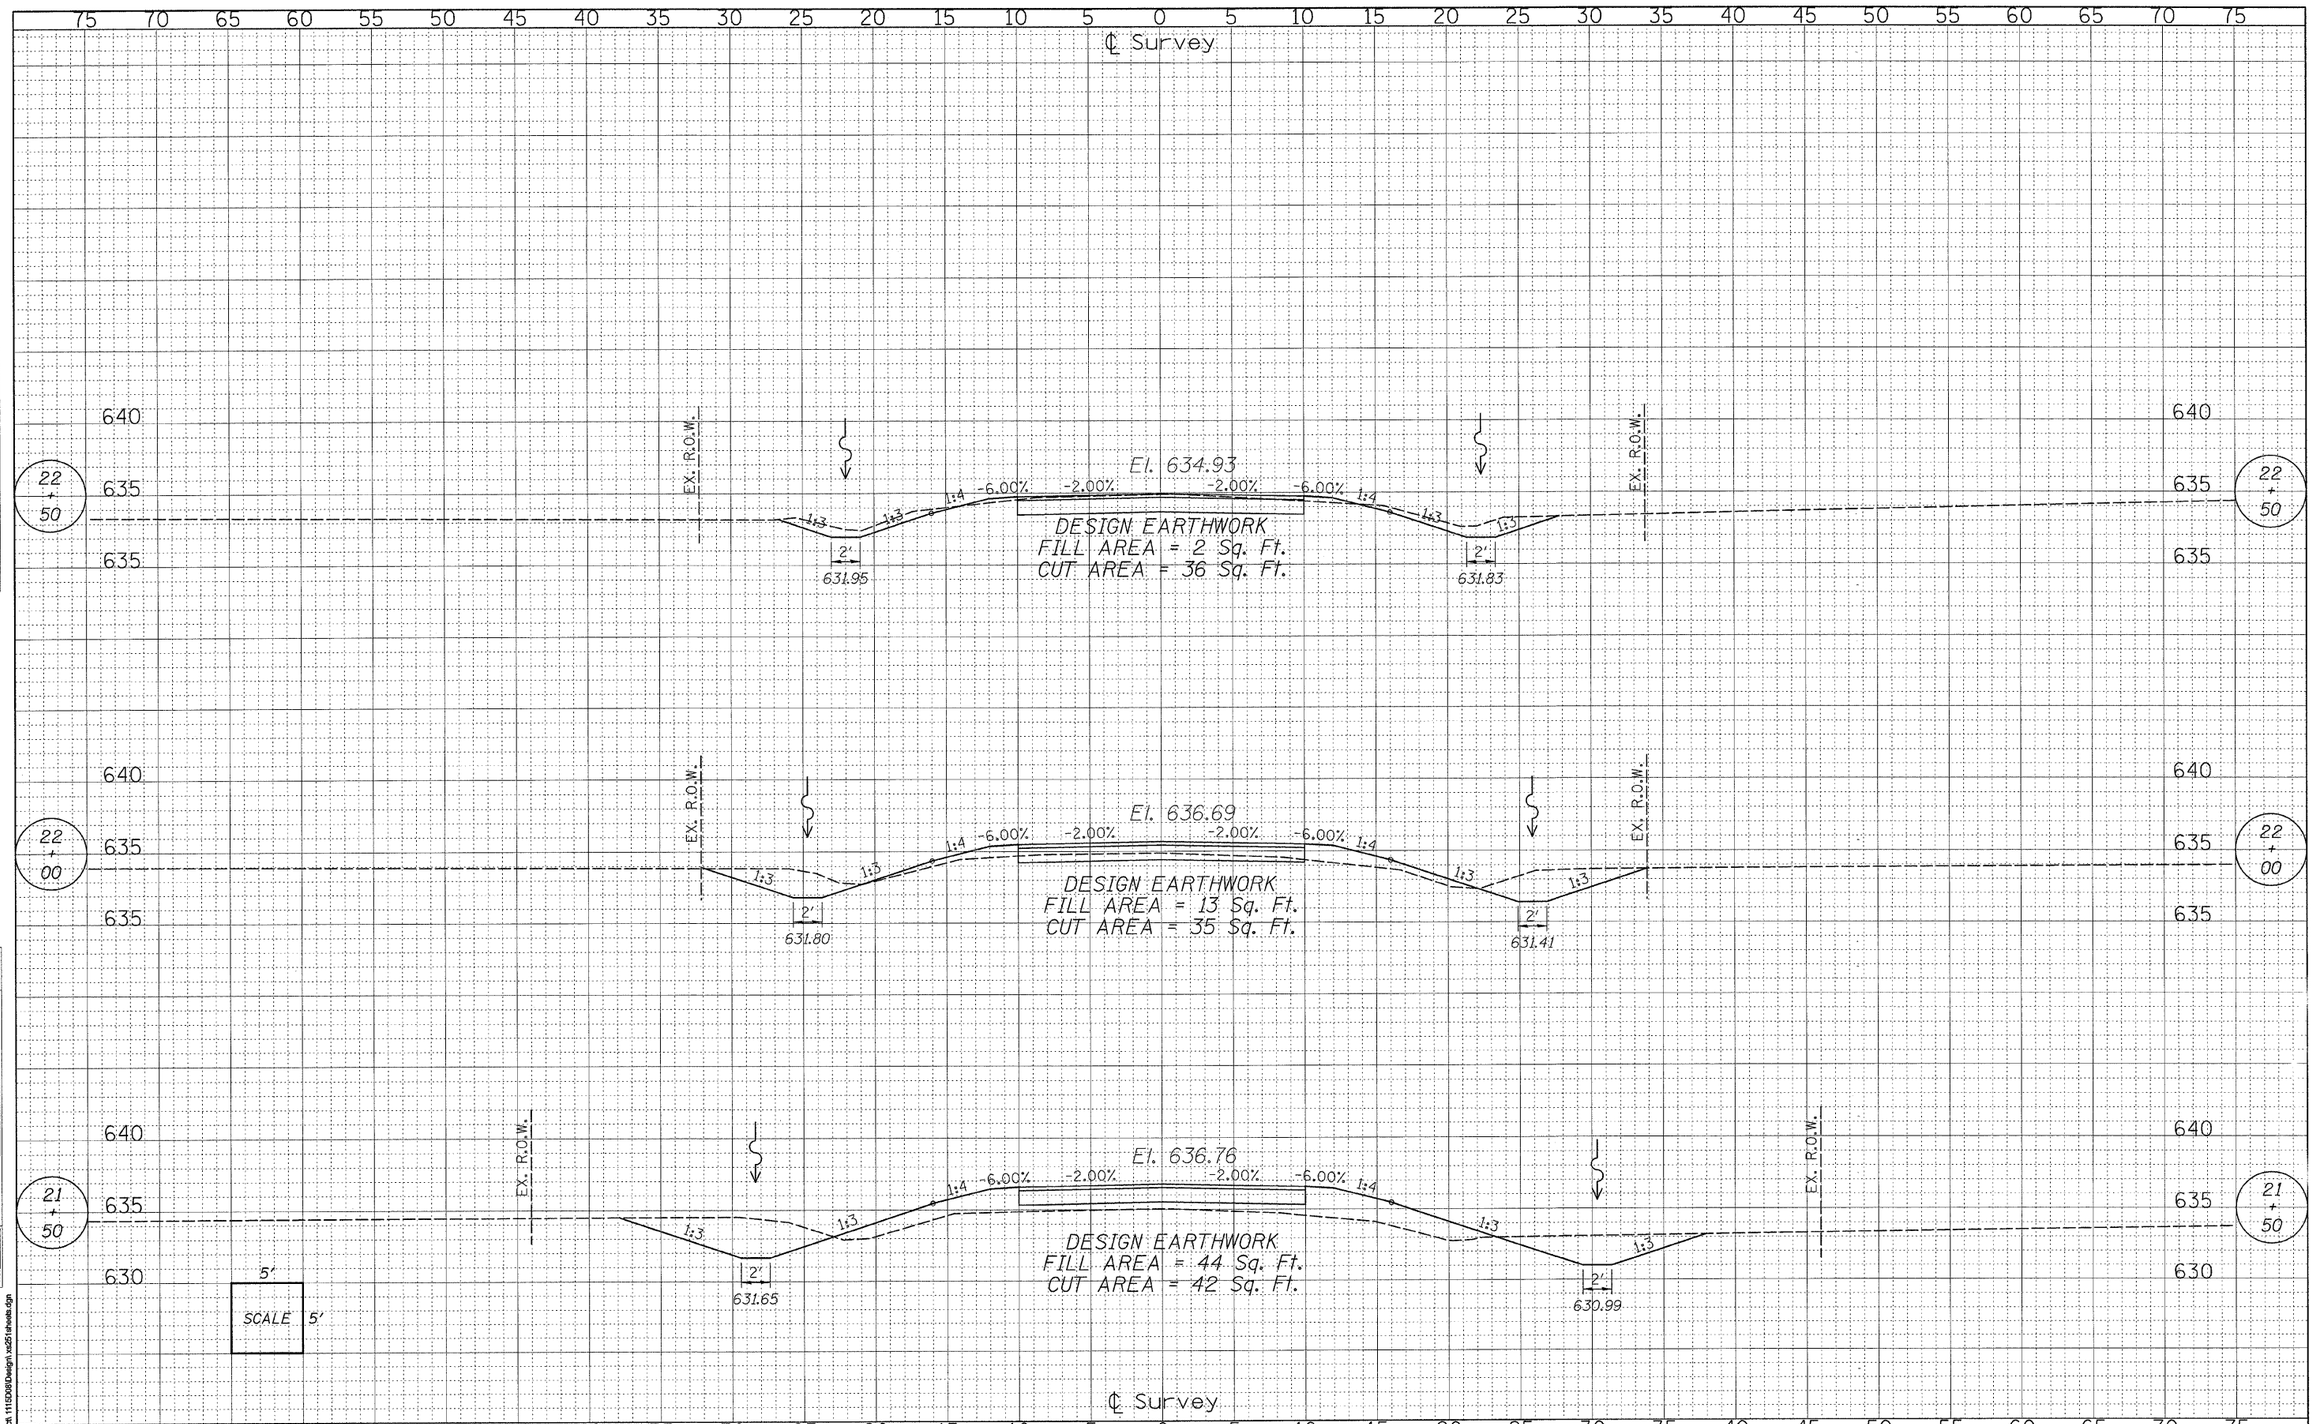

FINAL SURVEY	BY	DATE
SURVEYED		
PLOTTED		
TEMPLETTE		
AREAS		
AREAS CHECKED		
NOTE BOOK NO.		

ORIGINAL SURVEY	BY	DATE
SURVEYED		
PLOTTED		
TEMPLATE		
AREAS		
AREAS CHECKED		
NOTE BOOK NO.		

FILE NAME = s:\Struct\1115008\Design\ro257sheets.dgn

WILLETT, HOFMANN & ASSOCIATES, INC.
CONSULTING ENGINEERS
809 East Second Street Dixon, IL 61021
Phone 815.284.3381 Fax 815.284.3385
Design Firm # 184-00918
www.willetthofmann.com

USER NAME =	DESIGNED - MAS	REVISED -	
	DRAWN - RDA	REVISED -	
PLOT SCALE =	CHECKED - BKC	REVISED -	
PLOT DATE =	DATE - 06/09	REVISED -	

BUREAU COUNTY
MINERAL ROAD DISTRICT
TR 257 (N. 1600 AVE.) OVER KING CREEK

CROSS SECTIONS

T.R. RTE.	SECTION	COUNTY	TOTAL SHEETS	SHEET NO.
257	07-17137-00-BR	BUREAU	27	26
STA. 21+50.00 TO STA. 22+50.00		CONTRACT NO. 87381		
FED. ROAD DIST. NO. 7	ILLINOIS	FED. AID PROJECT BROS-0011(071)		