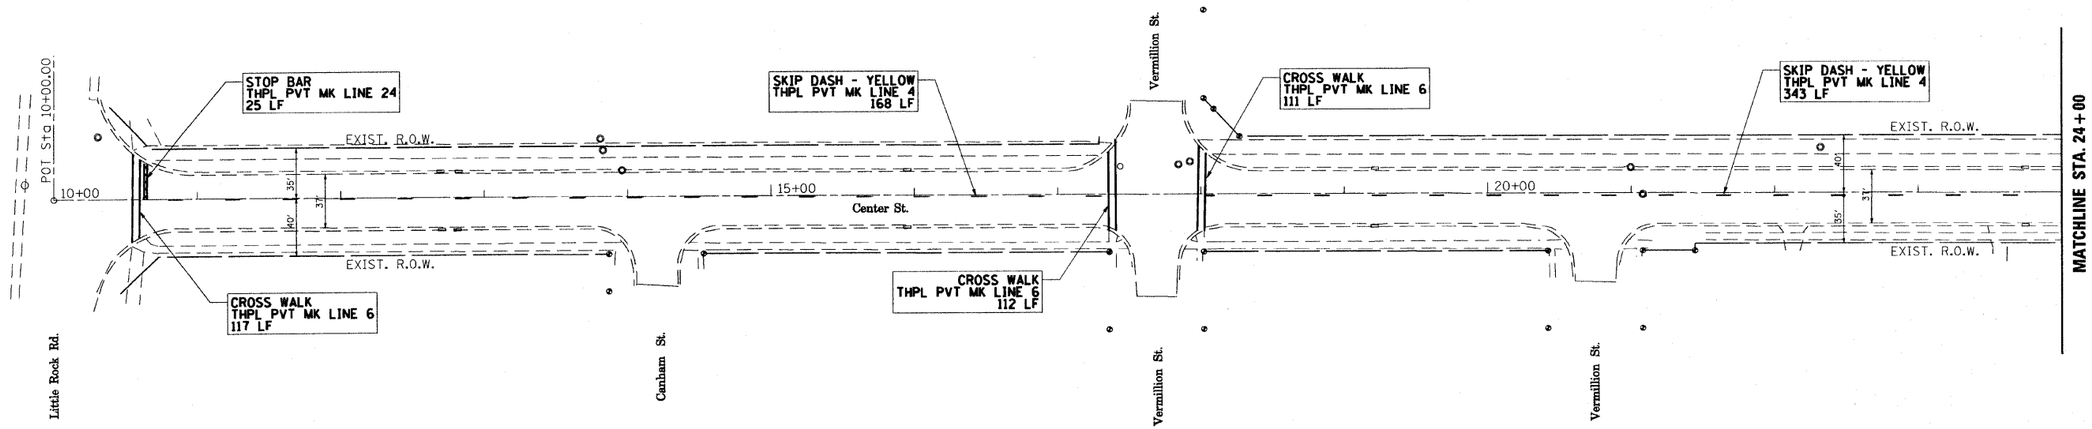


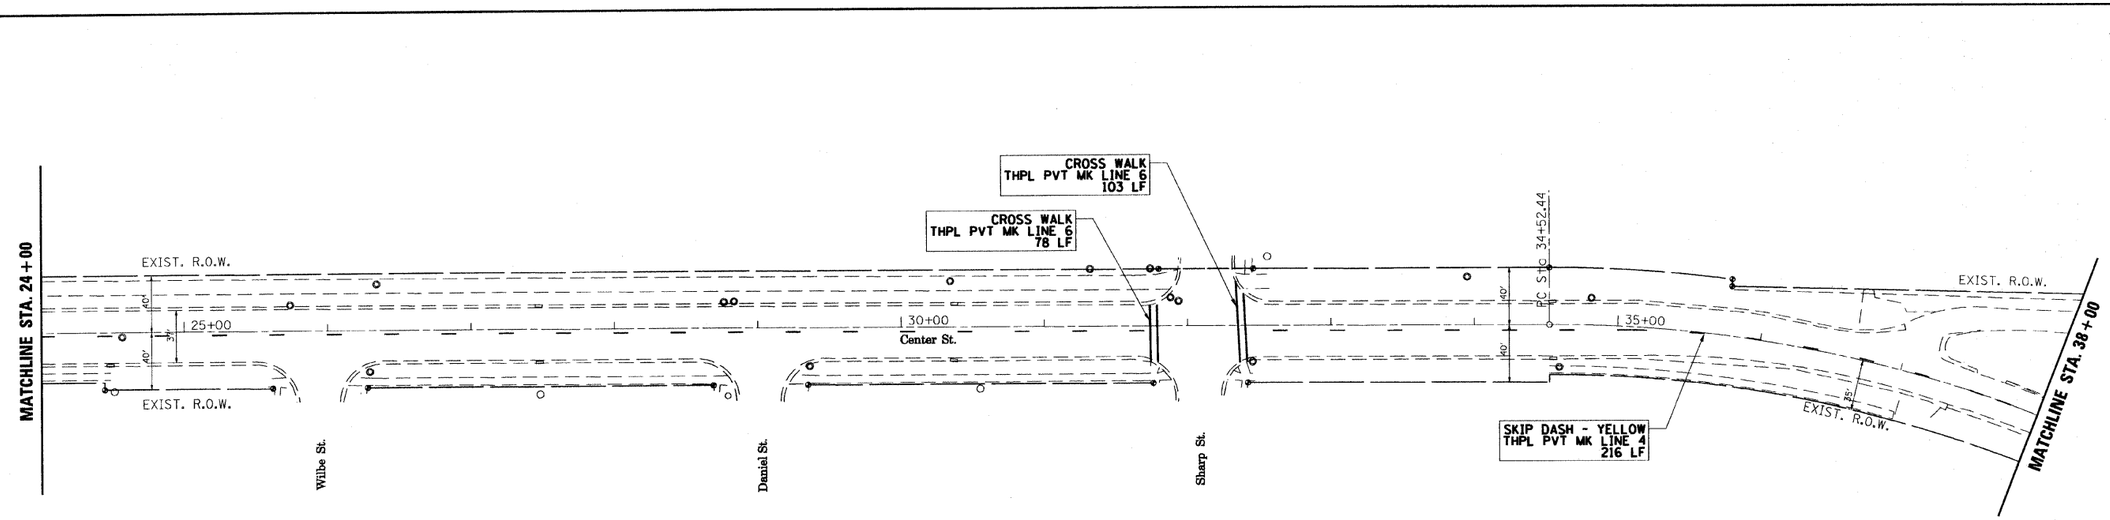


GRAPHIC SCALE

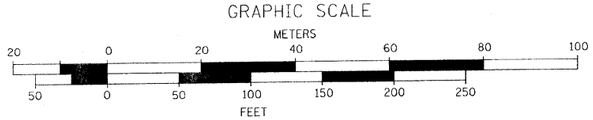


| | | | | | | | | | |
|---|---|---|---|---|---|---|---|---|---|
| FILE NAME = $FILEL$ | USER NAME = $USER$ | DESIGNED - JAR | REVISED - DWS 6-29-2009 | STATE OF ILLINOIS DEPARTMENT OF TRANSPORTATION | Center Street Resurfacing PROPOSED PAVEMENT MARKINGS | F.A.U. RTE. | SECTION | COUNTY | TOTAL SHEETS / SHEET NO. |
| | | DRAWN - DWS | REVISED - | | | 6470 | 09-00037-00-RS | Kendall | 13 / 9 |
| | PLOT SCALE = $SCALE$ | CHECKED - | REVISED - | | | | | CONTRACT NO. 87417 | |
| | PLOT DATE = $DATE$ | DATE - 4-20-2009 | REVISED - | | SCALE: 1" = 50' / SHEET NO. 9 OF 13 SHEETS / STA. 10+00 TO STA. 38+00 | | | ILLINOIS FED. AID PROJECT | |