CONTRACT NUMBER 91402

ROUTE NO.	SECTION	COUNTY	TOTAL SHEETS	SHEET NO.
N. LINCOLN AVE.	07-25932-00-BR	CHAMPAIGN	50	41
STA.	TO STA.			
F.H.W.A. REG.	ILLINOIS	PROJECT		

FINAL SURVEY — SURVEYED, PLOTTED, TRACED, AREAS CHECKED, NOTE BOOK, NO. ____, BY, DATE

ORIGINAL SURVEY — SURVEYED, PLOTTED, TRACED, AREAS CHECKED, NOTE BOOK, NO. ____, BY, DATE

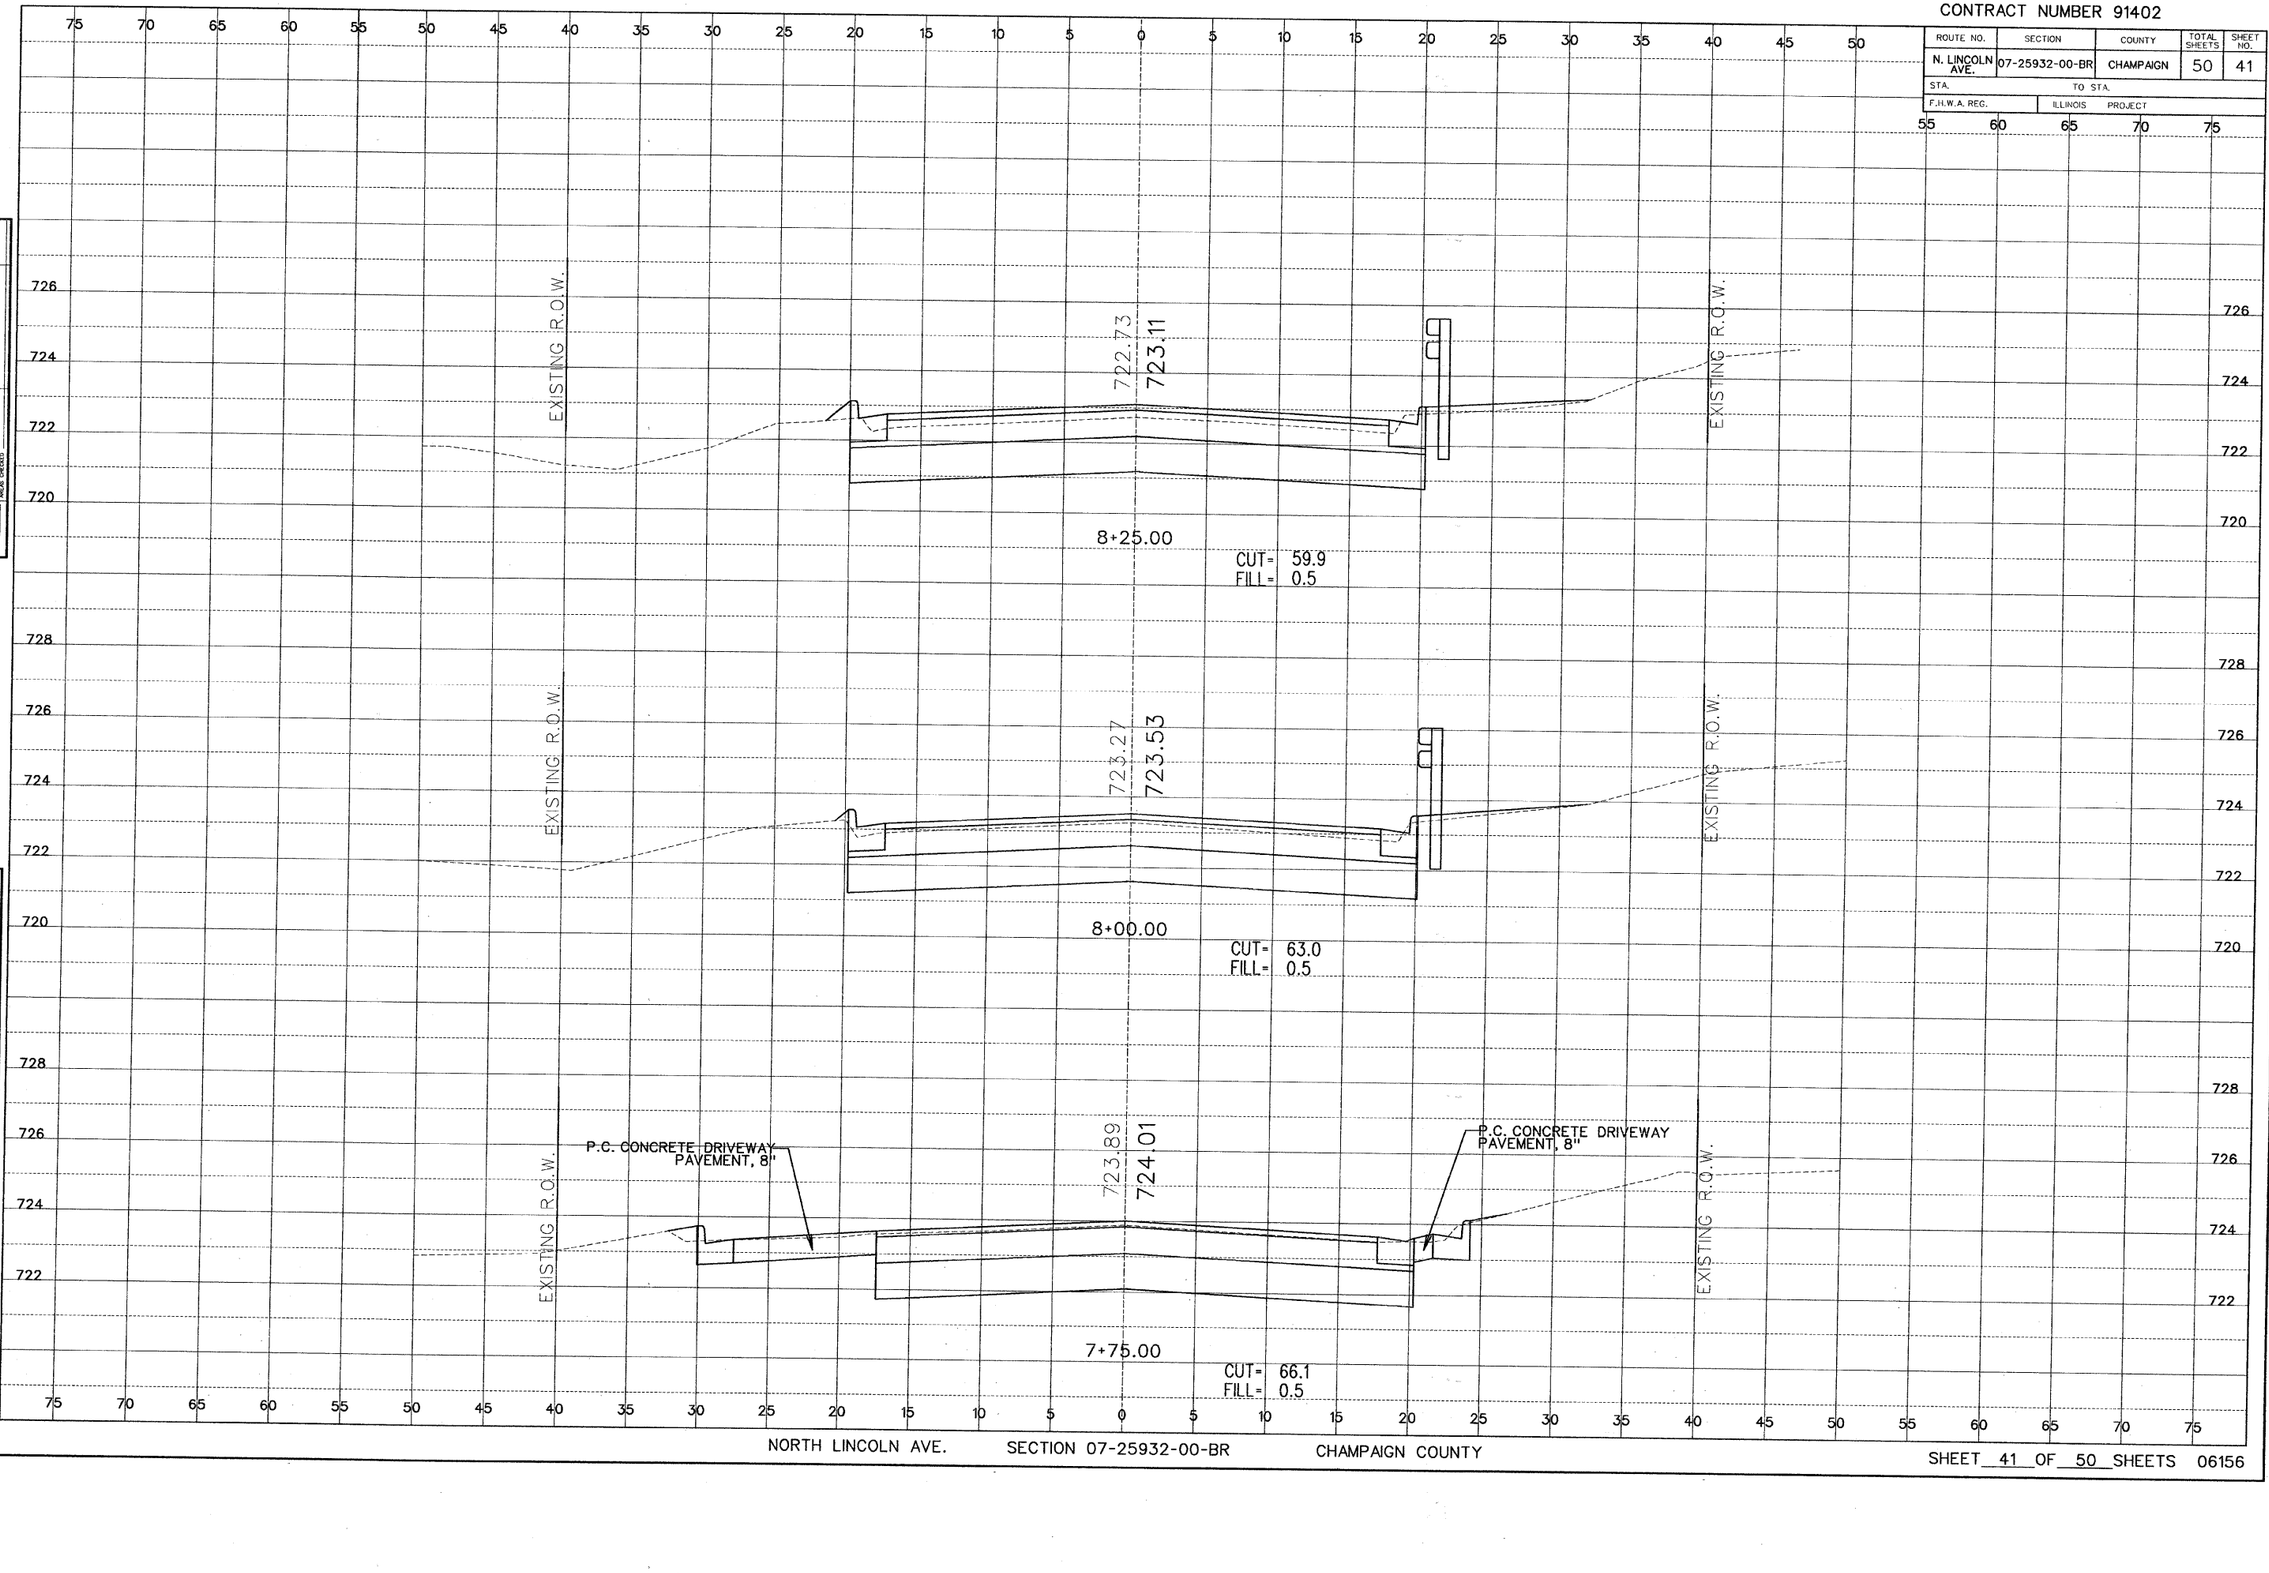

NORTH LINCOLN AVE. SECTION 07-25932-00-BR CHAMPAIGN COUNTY

SHEET 41 OF 50 SHEETS 06156

X-Section Sheets.dgn 6/3/2009 10:35:42 AM