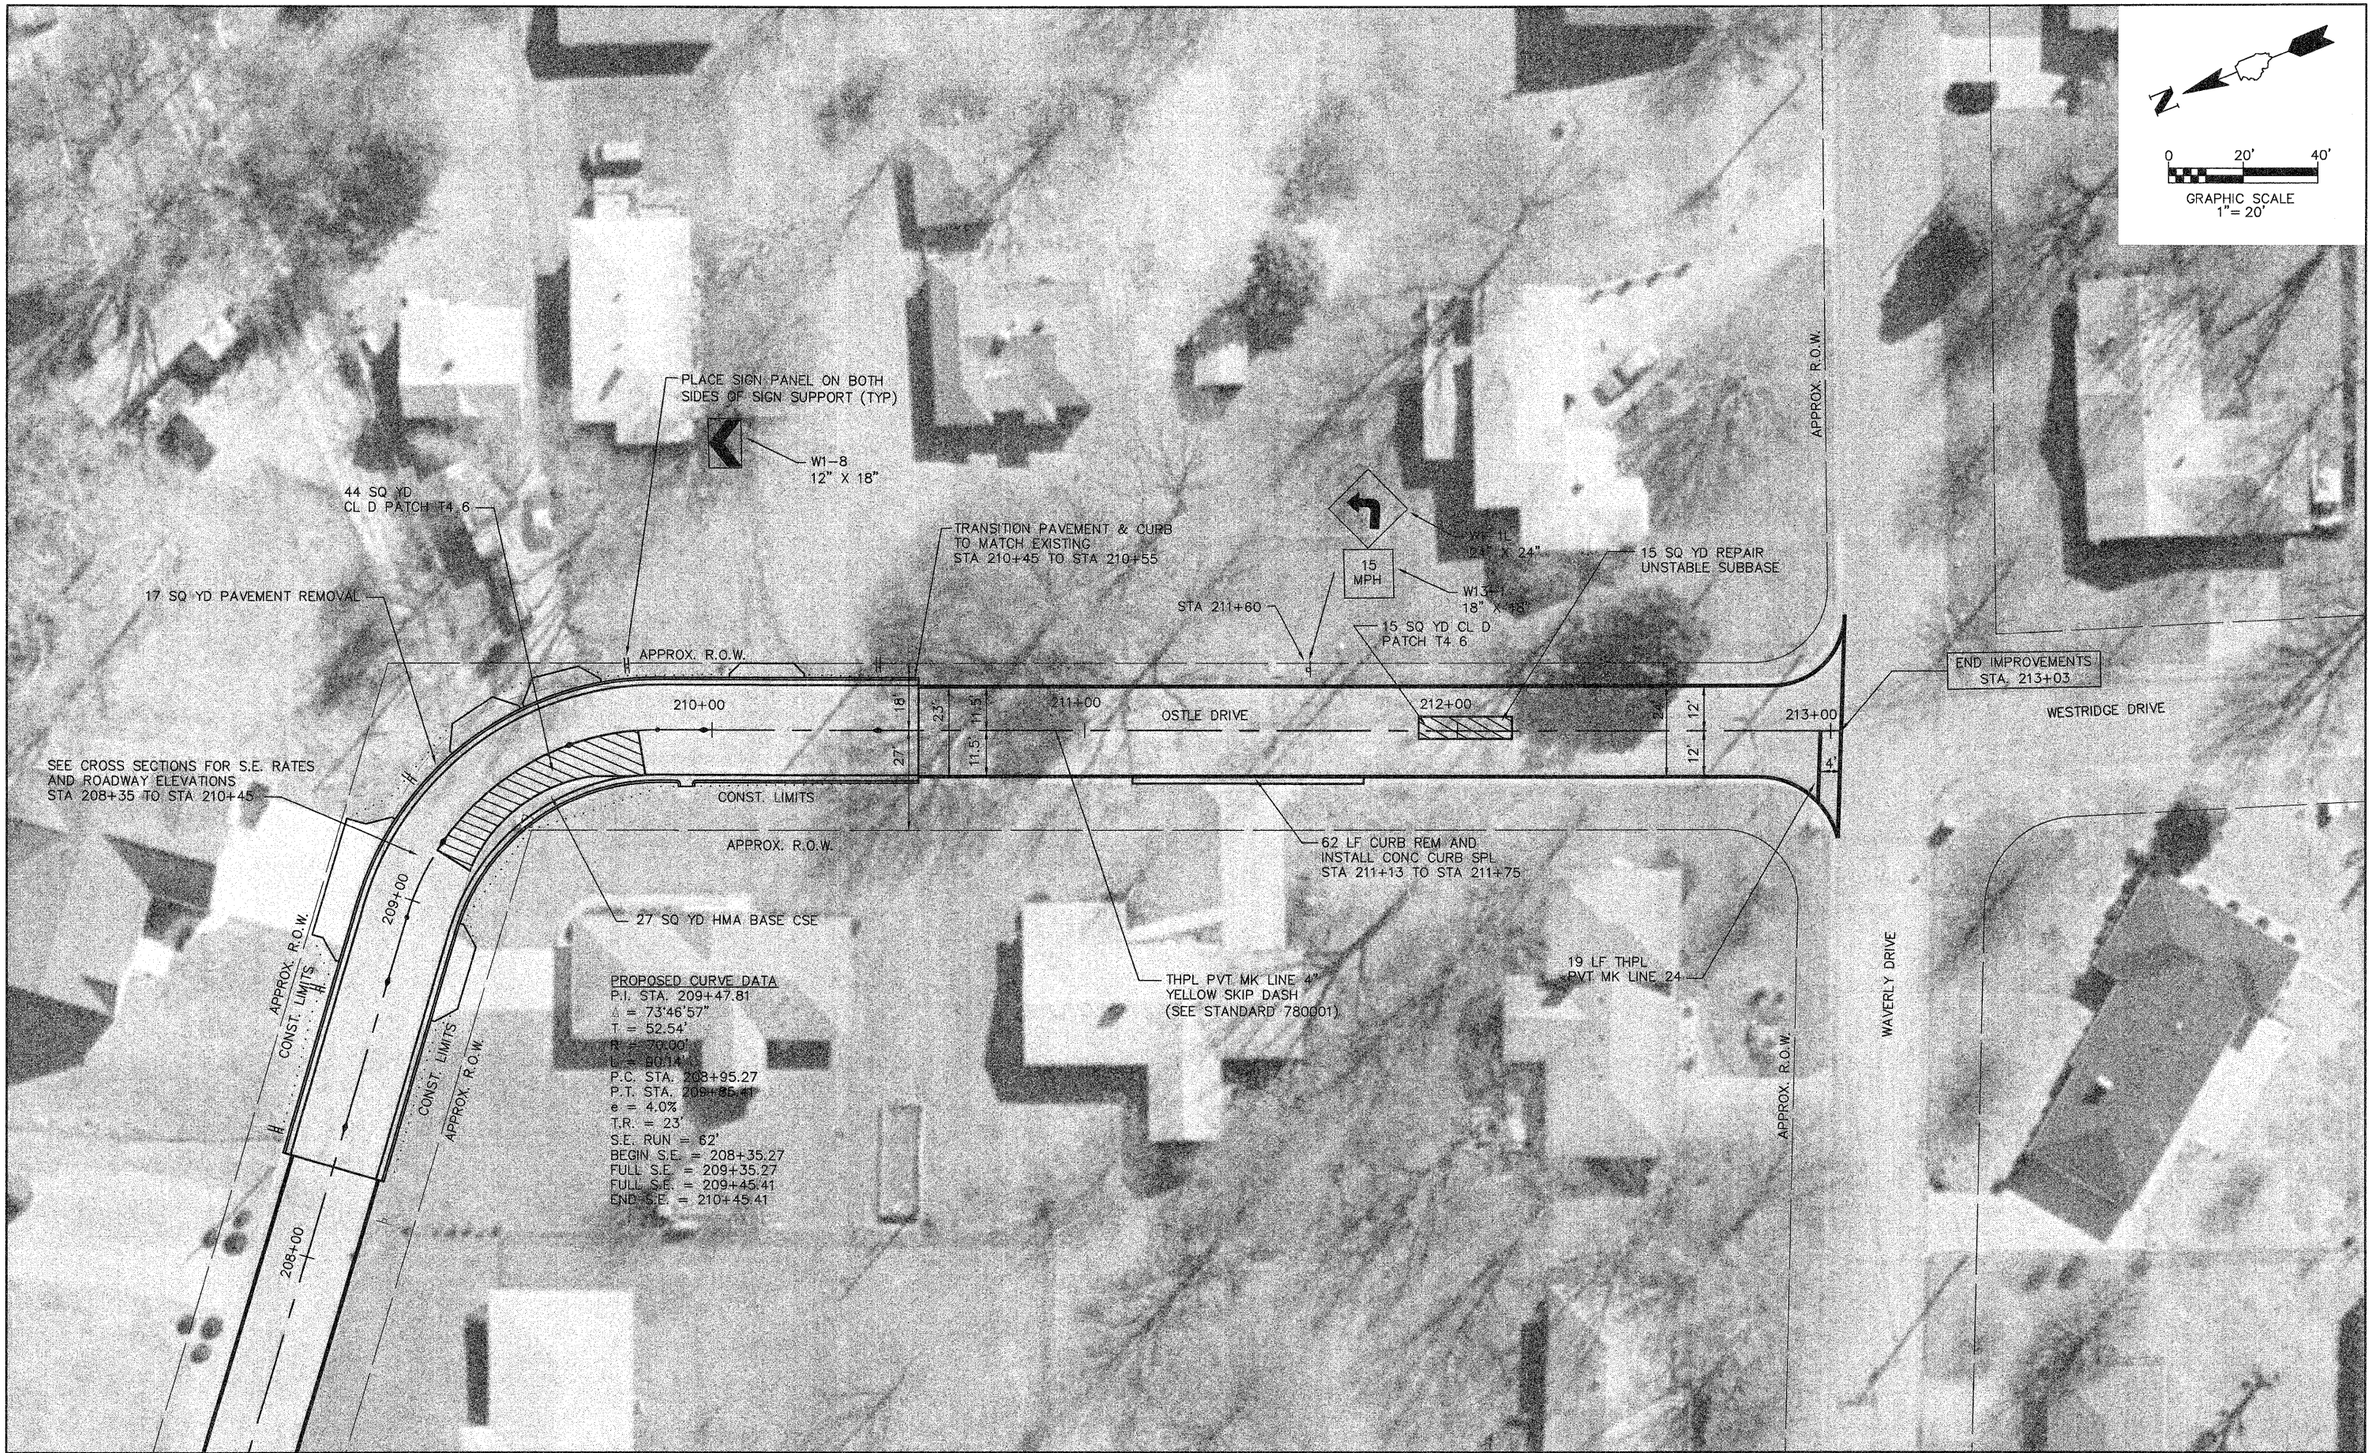

FILE NAME =	USER NAME =	DESIGNED - PAM	REVISED -	STATE OF ILLINOIS DEPARTMENT OF TRANSPORTATION	PLAN SHEET	F.A.U RTE.	SECTION	COUNTY	TOTAL SHEETS	SHEET NO.
		DRAWN - JTH	REVISED -			9125	09-00092-00-RS	MADISON	9	7
	PLOT SCALE =	CHECKED - ___	REVISED -					CONTRACT NO. 97389		
	PLOT DATE =	DATE -	REVISED -		SCALE: 1"=20' / SHEET NO. 3 OF 3 SHEETS / STA. 209+50 TO STA. 213+03	FED. ROAD DIST. NO. _	ILLINOIS	FED. AID PROJECT		