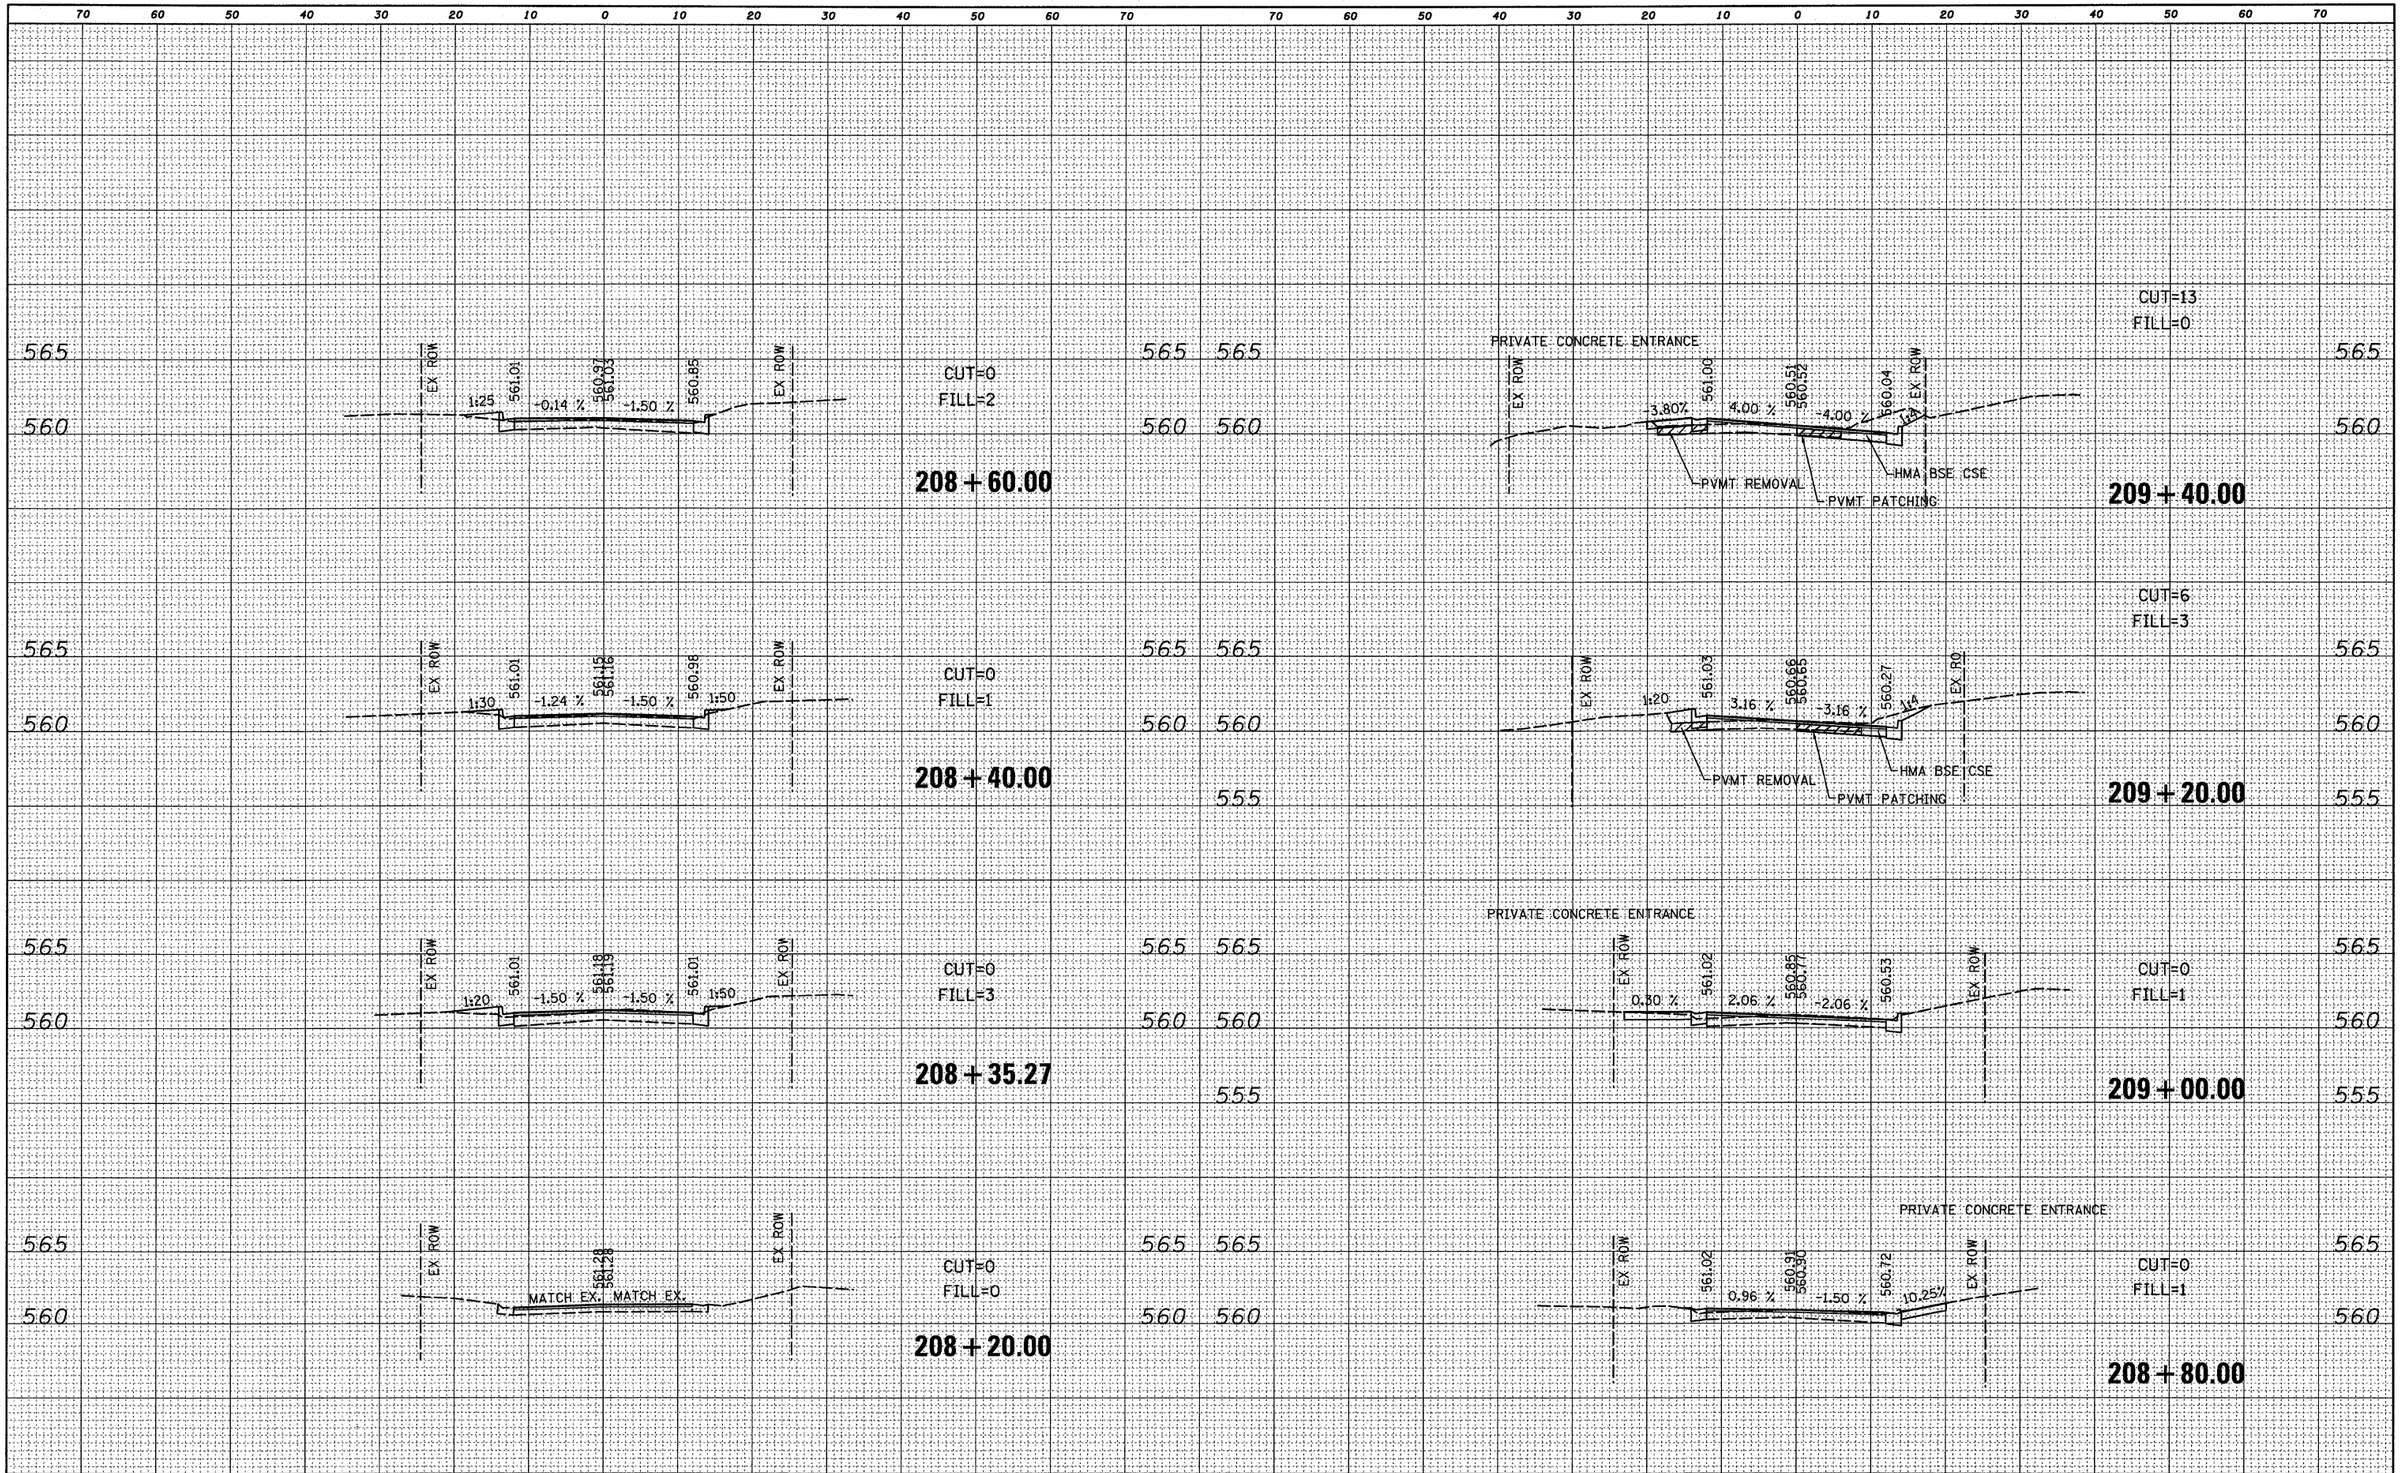

FILE NAME = H:\P\28003\WO-9 - 2008 Resurfacing Program\MicroStation\28003-xsht.dgn	USER NAME = randy	DESIGNED - PAM	REVISED -
		DRAWN - RGV	REVISED -
	PLOT SCALE = 10.0000 ' / IN.	CHECKED -	REVISED -
	PLOT DATE = 6/8/2009	DATE -	REVISED -

STATE OF ILLINOIS
DEPARTMENT OF TRANSPORTATION

CROSS SECTIONS

SCALE: | SHEET NO. 1 OF 2 SHEETS | STA. 208+20.00 TO STA. 209+40.00.

F.A.U RTE.	SECTION	COUNTY	TOTAL SHEETS	SHEET NO.
9125	09-00092-00-RS	MADISON	9	8

CONTRACT NO. 97389

ILLINOIS FED. AID PROJECT