CONTRACT NO. 97393

F.A.P. RTE.	SECTION	COUNTY	TOTAL SHEETS	SHEET NO.
____	06-00216-00-SW	ST. CLAIR	31	14
FED. ROAD DIST. NO. _	ILLINOIS	FED. AID PROJECT		

EAST ST. LOUIS

PROFILES

PROFILE	BY	DATE
SURVEYED		
PLOTTED		
DRAWN/CHECKED		
NOTE BOOK	B.M. NOTED	
NO. ____	STRUCTURE NO.&TIE(S) NTD	

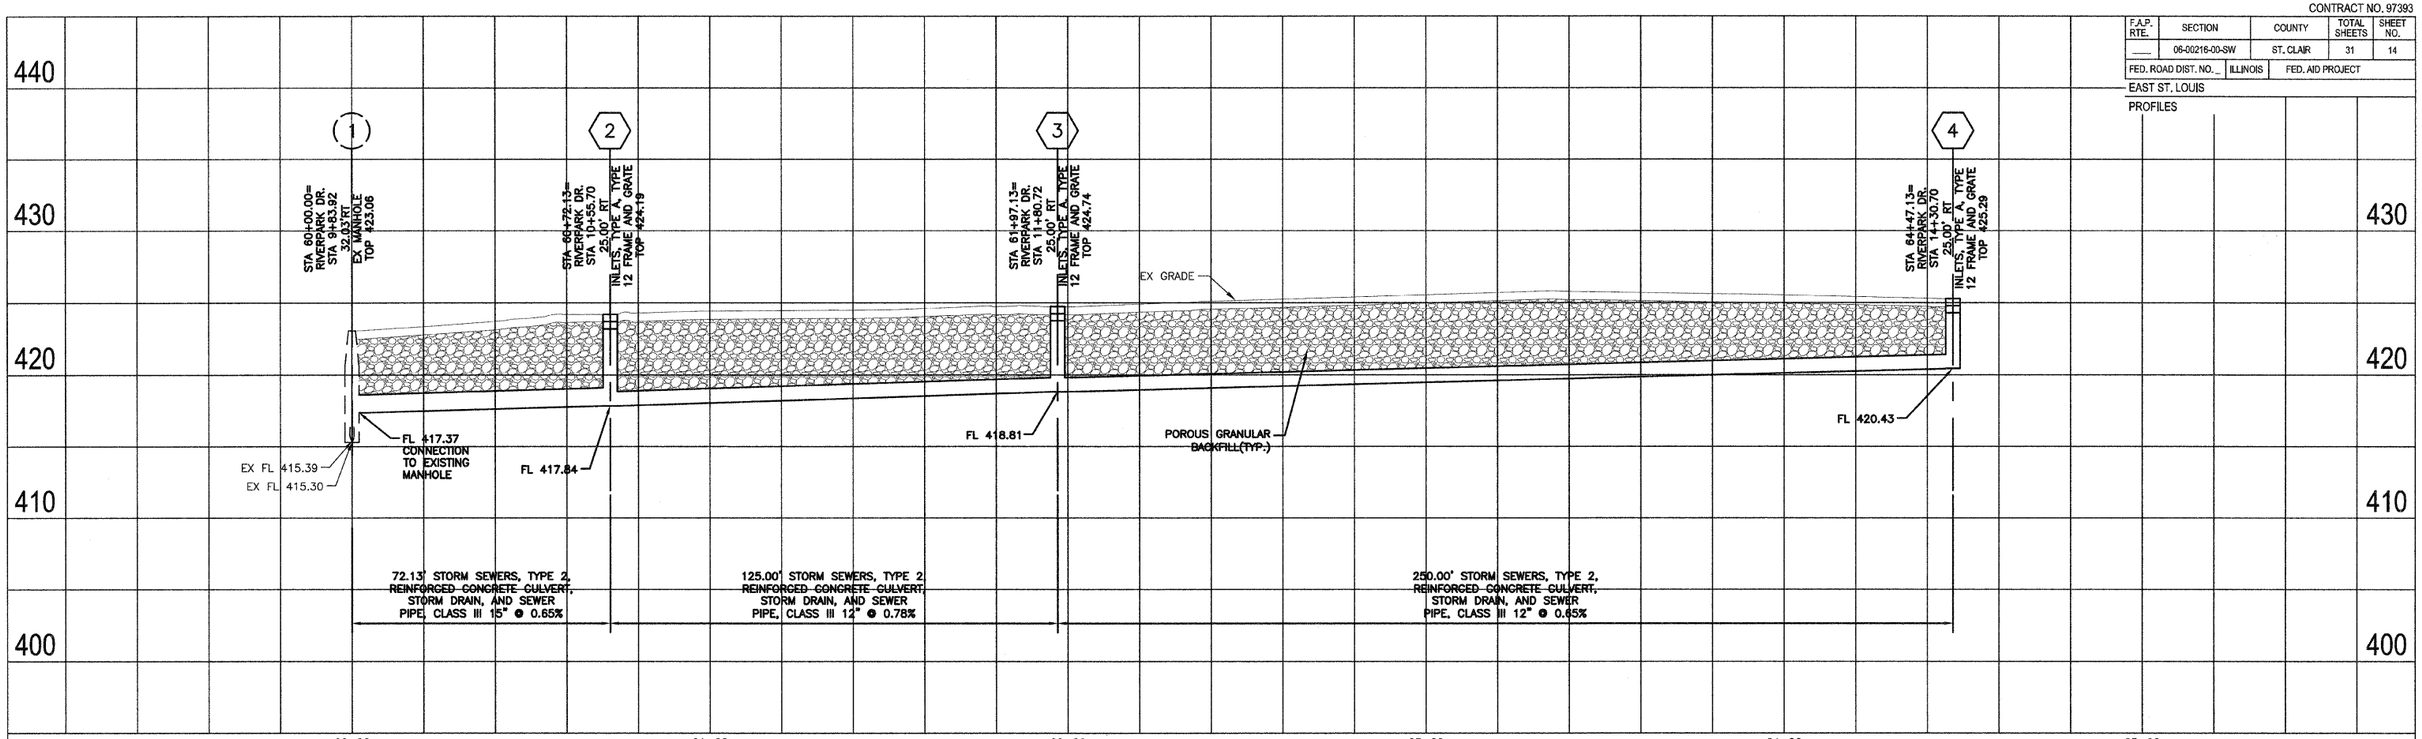

SCALE: 1"=20' HORZ.
1"= 5' VERT.

PROFILE	BY	DATE
SURVEYED		
PLOTTED		
DRAWN/CHECKED		
NOTE BOOK	B.M. NOTED	
NO. ____	STRUCTURE NO.&TIE(S) NTD	

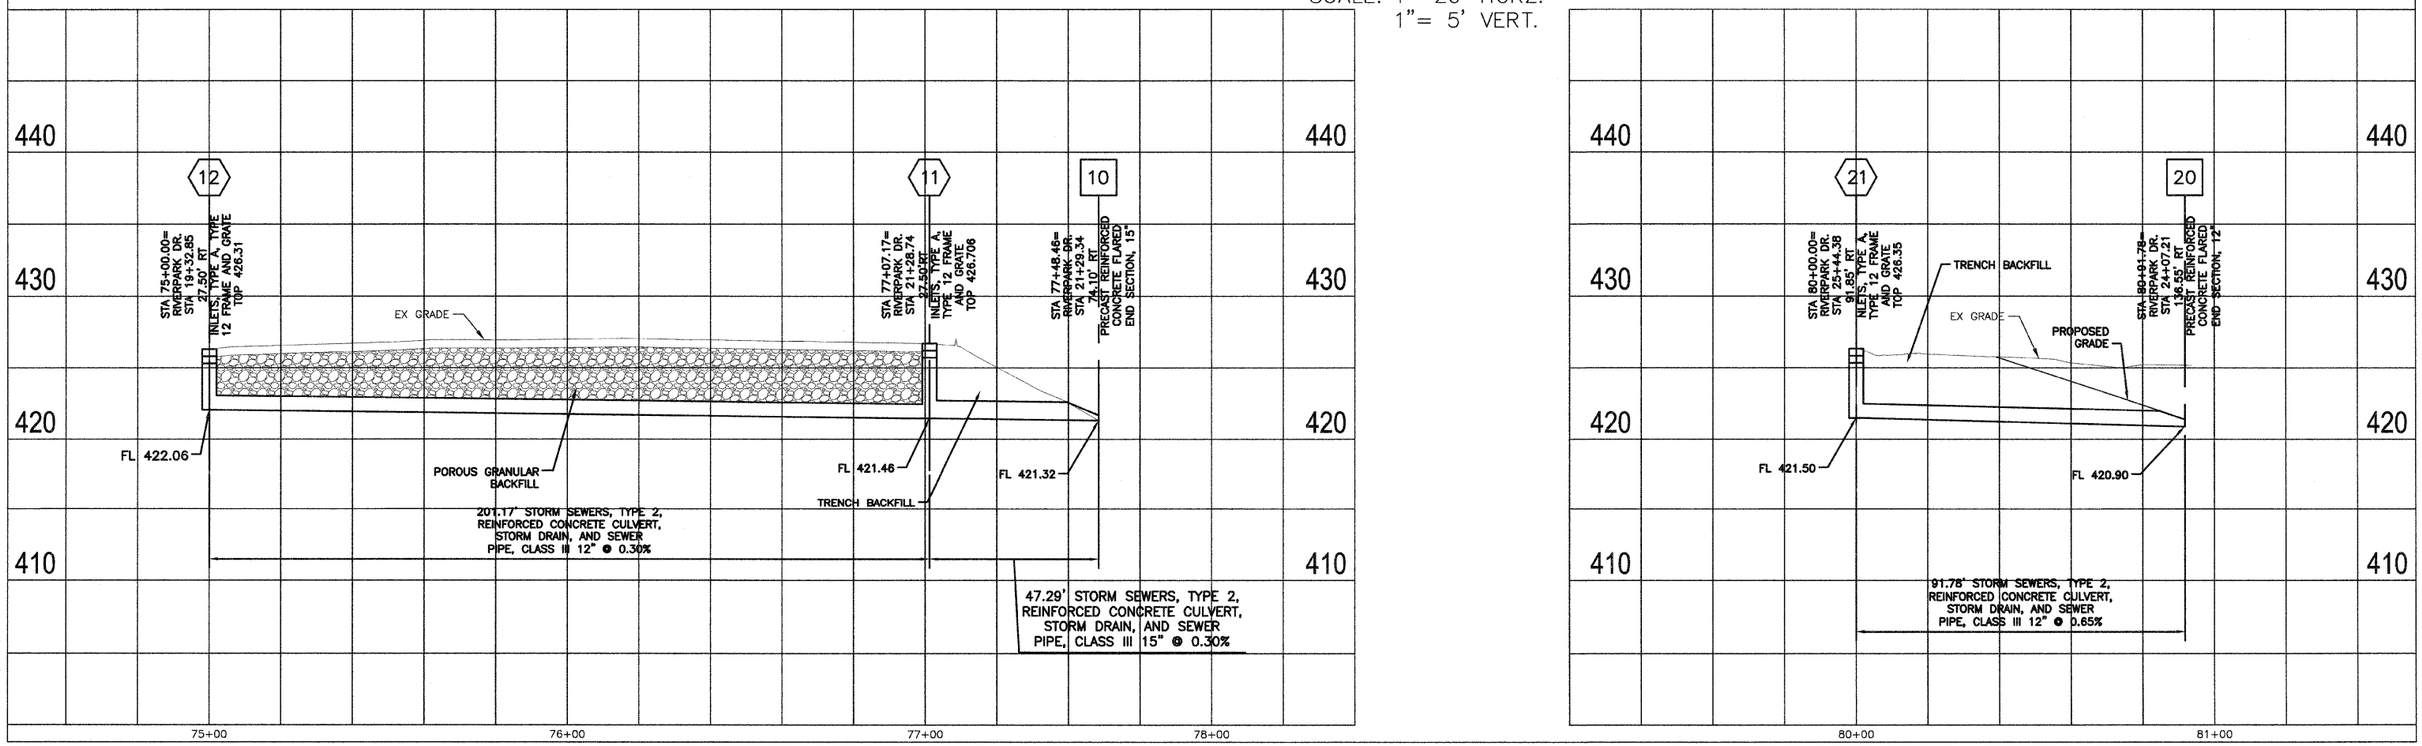

PLOT DATE = $DATE$
FILE NAME = $FILE$
PLOT SCALE = $SCALE$
USER NAME = $USER$

Sewer Profile