CONTRACT NO. 97393

F.A.P. RTE.	SECTION	COUNTY	TOTAL SHEETS	SHEET NO.
—	06-00216-00-SW	ST. CLAIR	31	26
FED. ROAD DIST. NO. _	ILLINOIS	FED. AID PROJECT		

EAST ST. LOUIS

CROSS SECTIONS

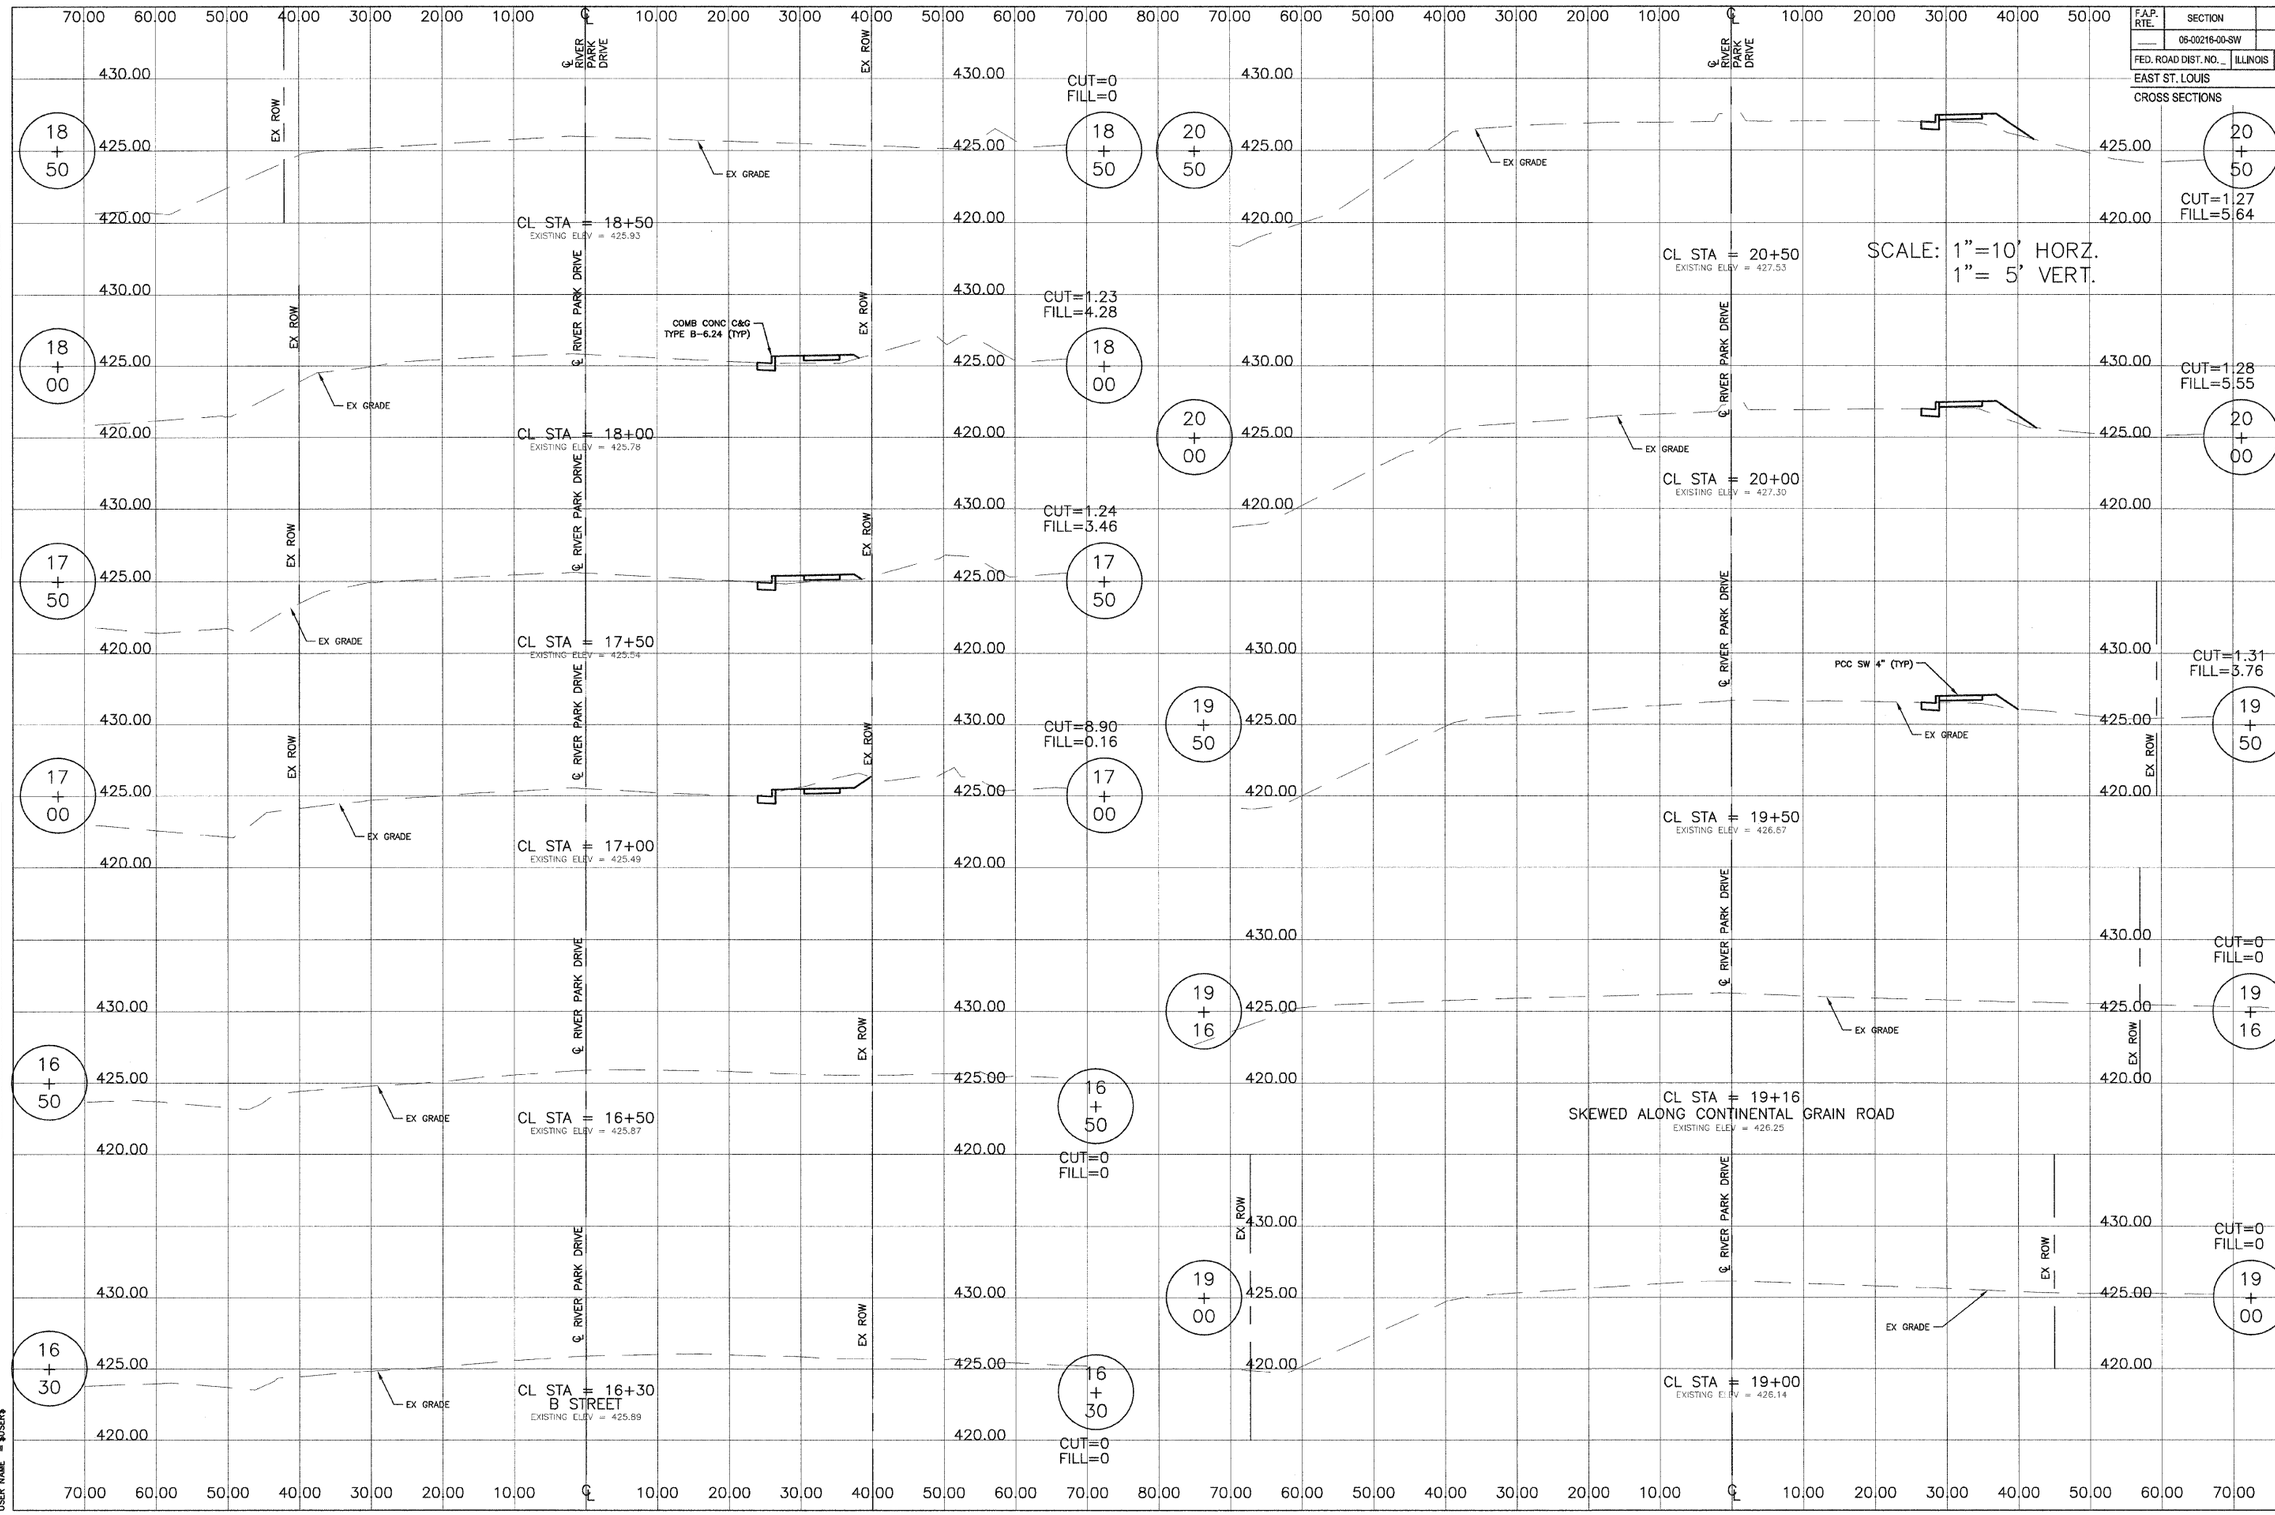

PROFILE
NOTE BOOK NO. ____
SURVEYED
PLOTTED
GRADES CHECKED
B.M. NOTED
STRUCTURE NOTATNS CHKD
BY
DATE

PROFILE
NOTE BOOK NO. ____
SURVEYED
PLOTTED
GRADES CHECKED
B.M. NOTED
STRUCTURE NOTATNS CHKD
BY
DATE

PLOT DATE = $DATE$
FILE NAME = $FILEL$
PLOT SCALE = $SCALE$
USER NAME = $USER$