

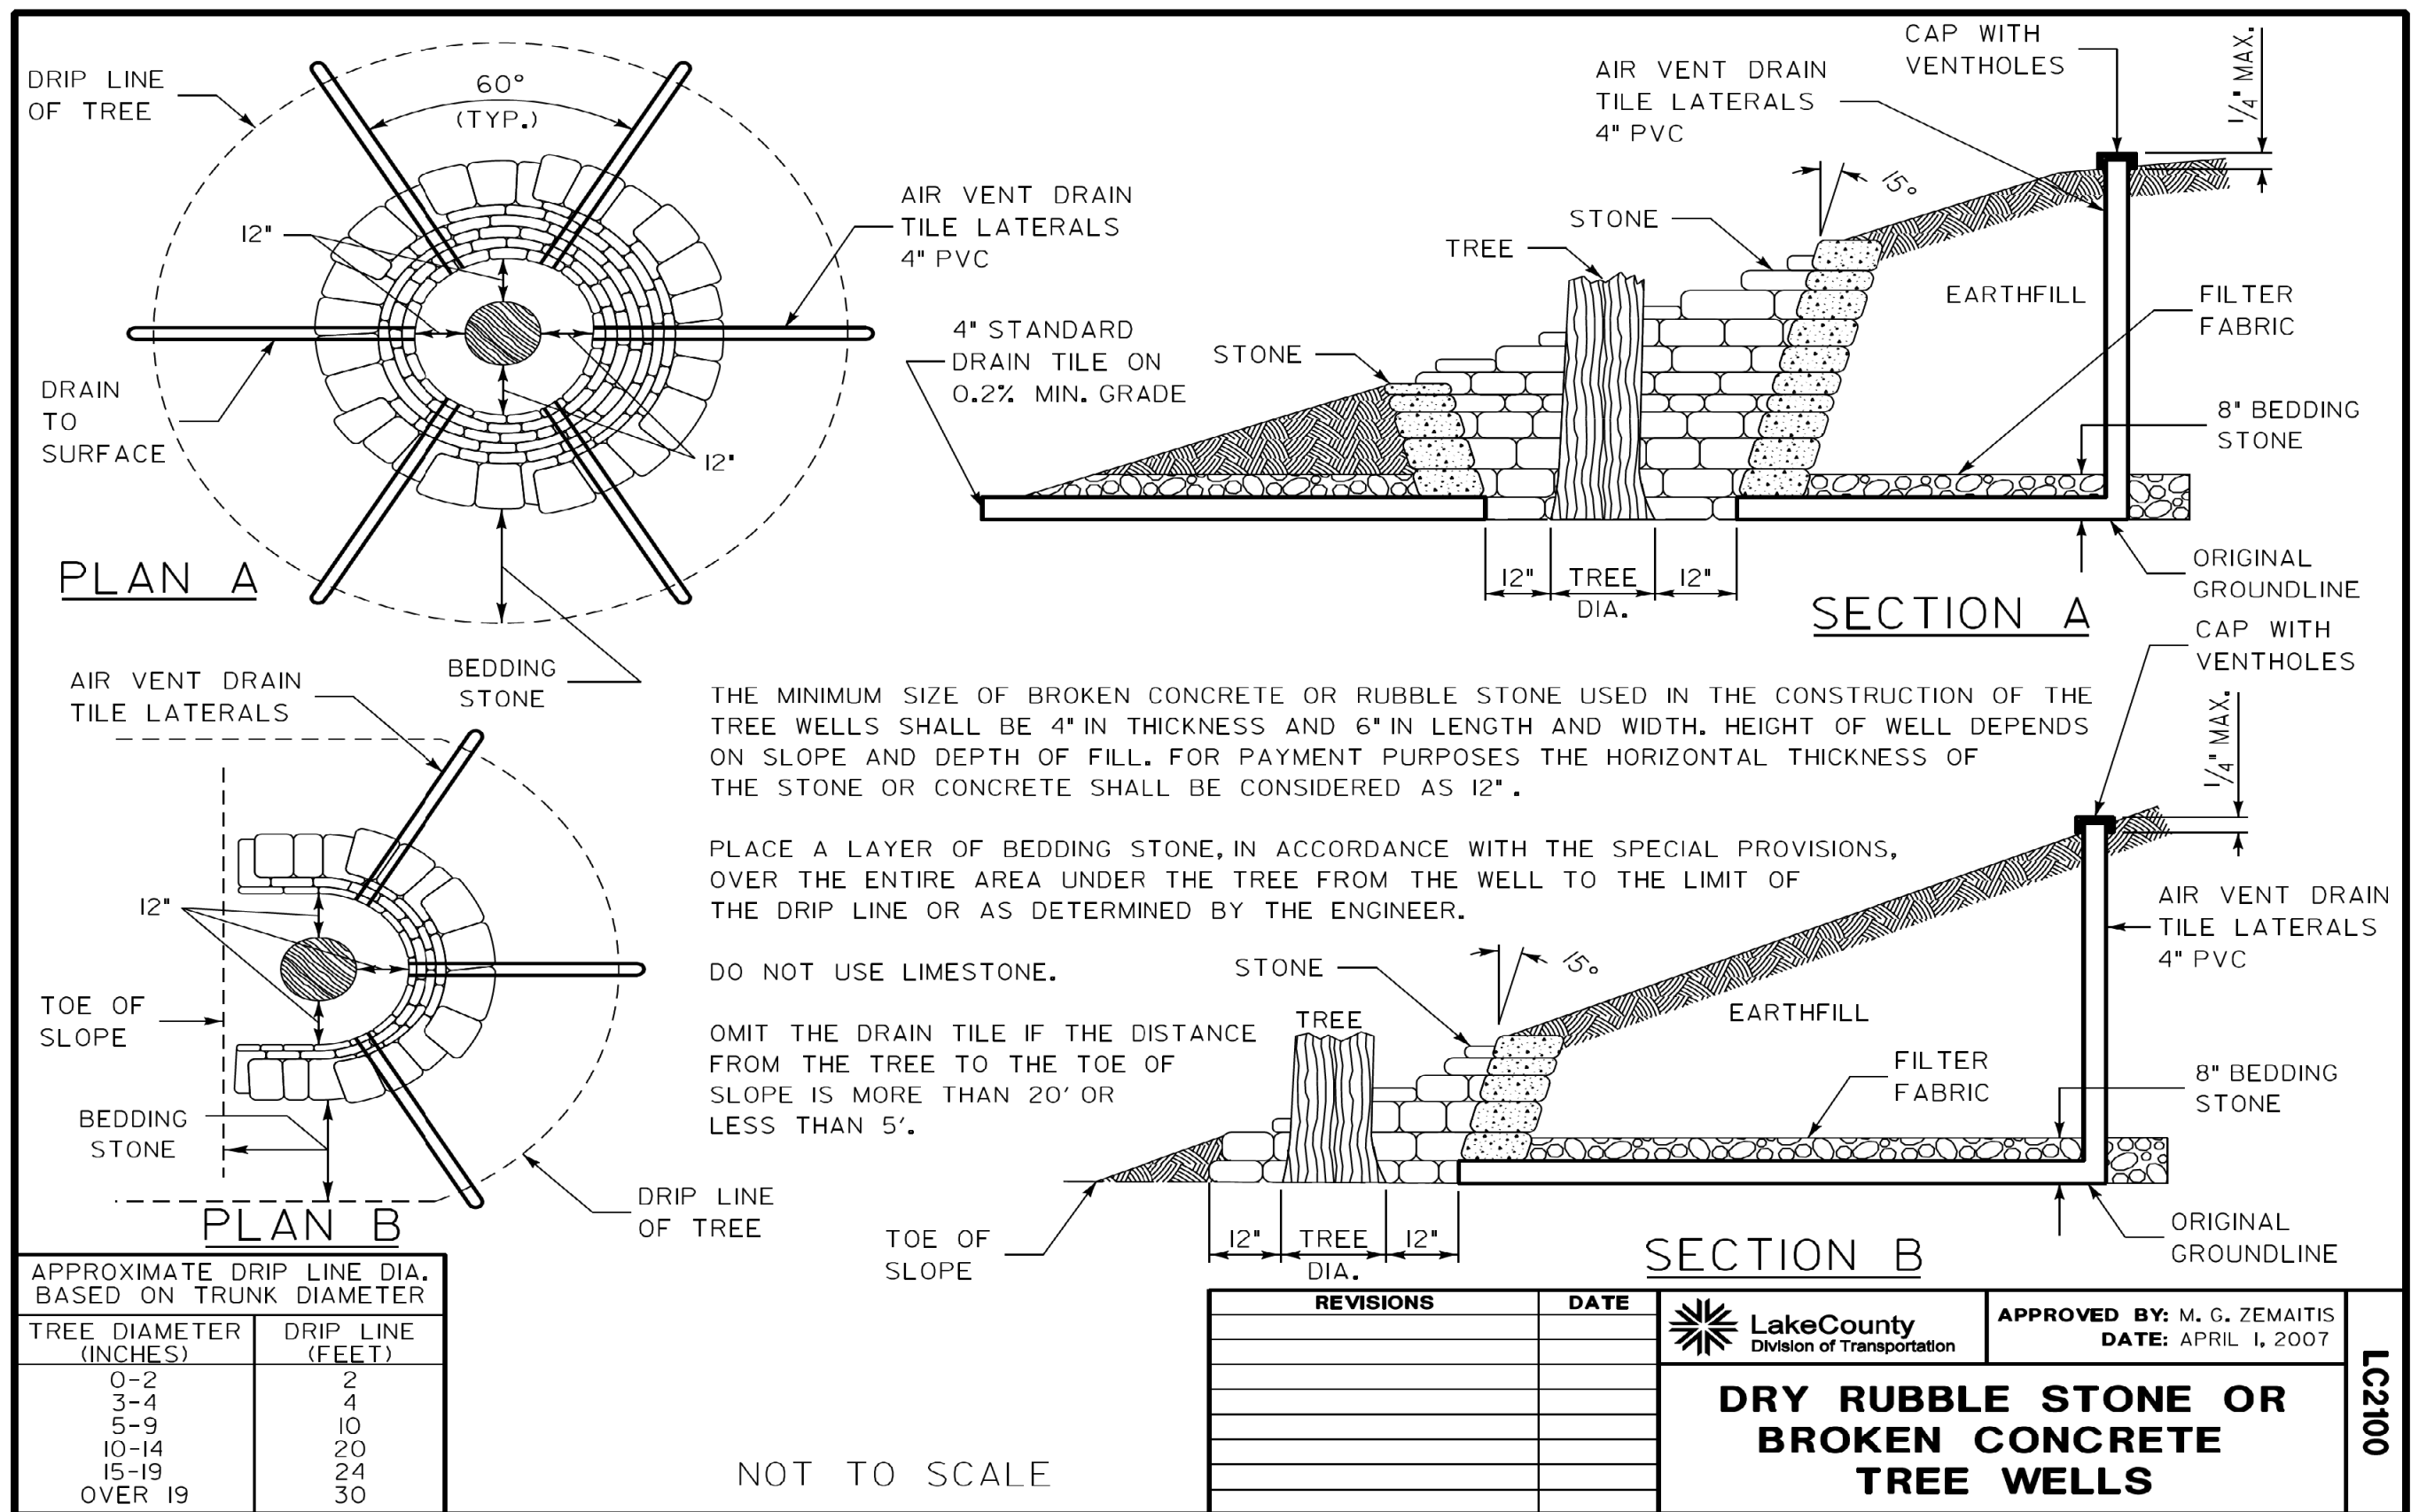
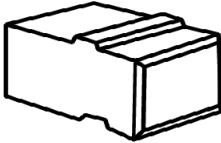
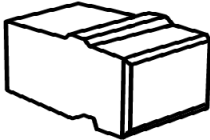


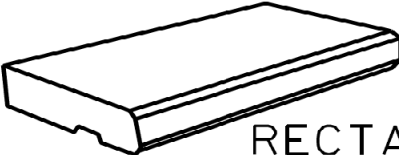

- 1. BLOCK FACING IS SPLIT FACE
- 2. CAP UNITS TO BE APPLIED WITH ADHESIVE. APPLICATION RATE IS ONE 10.5 OZ TUBE PER 18 FEET OF CAP LENGTH.
- 3. PLACEMENT METHOD IS BY HAND
- 4. STACKING ALIGNMENT MAY BE EITHER BATTERED OR VERTICAL
- 5. MINIMUM FACE RADIUS IN CURVE = 8'
- 6. DESIGN NOTE: MAX HEIGHT GRAVITY ONLY = 3 FEET
- 7. RETAINING WALL BLOCKS MUST BE CERTIFIED BY IDOT'S QUALITY ASSURANCE/QUALITY CONTROL PROGRAM

SEGMENTAL CONCRETE BLOCK DETAILS						
		FACE WIDTH	BACK WIDTH	HEIGHT	DEPTH	WEIGHT
	STANDARD UNIT	8"	8"	6"	12"	45 LBS
	TAPERED UNIT	8"	6 7/8"	6"	12"	43 LBS
	TAPERED CAP	8"	7"	3"	14"	22 LBS
	RECTANGULAR CAP	24"	24"	3"	12"	68 LBS

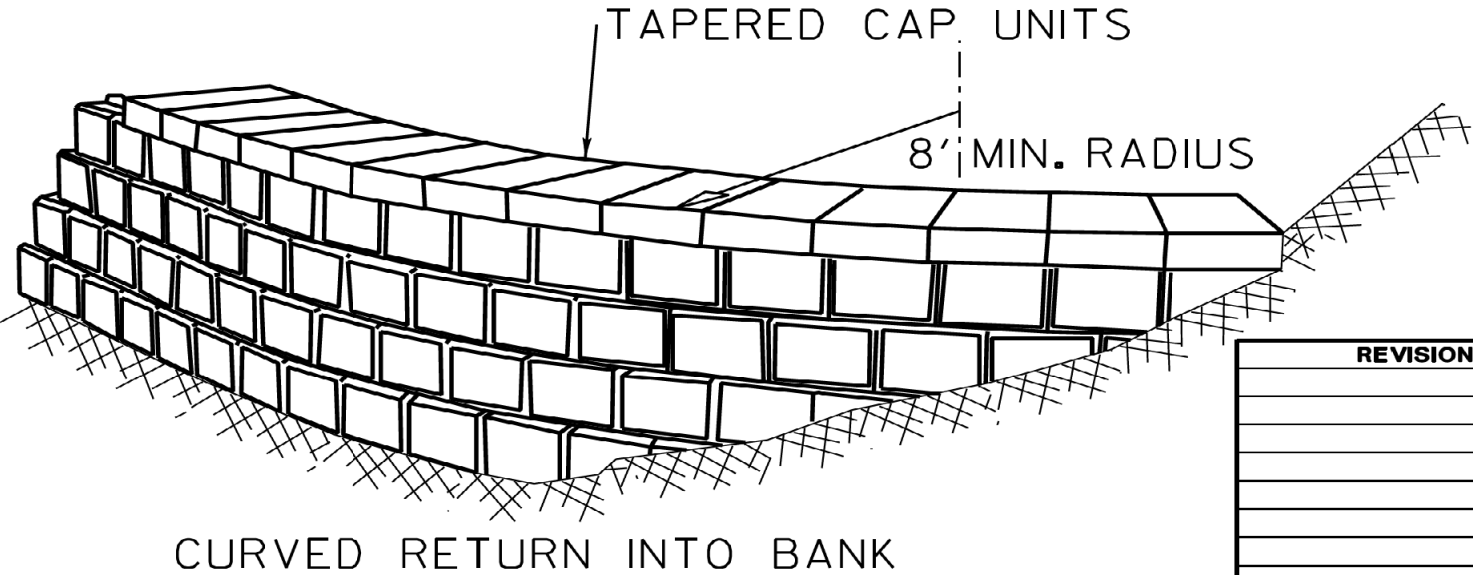

REVISIONS	DATE



LakeCounty
Division of Transportation

APPROVED BY: M. G. ZEMAITIS
DATE: APRIL 1, 2007

SEGMENTAL CONCRETE
BLOCK WALL

LC2101


FILE NAME =	USER NAME = cward	DESIGNED -	REVISED -
N:\LC00T\190304.0003A\Civil\STD-LC00T-01.sht		DRAWN -	REVISED -
Default	PLOT SCALE = 5'	CHECKED -	REVISED -
	PLOT DATE = 7/31/2026	DATE -	REVISED -

STATE OF ILLINOIS
DEPARTMENT OF TRANSPORTATION

DEERFIELD ROAD RECONSTRUCTION
LAKE COUNTY STANDARD DETAILS


SCALE: SHEET OF SHEETS STA. TO STA.

F.A.U. RTE.	SECTION	COUNTY	TOTAL SHEETS	SHEET NO.
1257	15-00038-07-WR	LAKE	1090	702
CONTRACT NO. 61K62				
ILLINOIS FED. AID PROJECT				

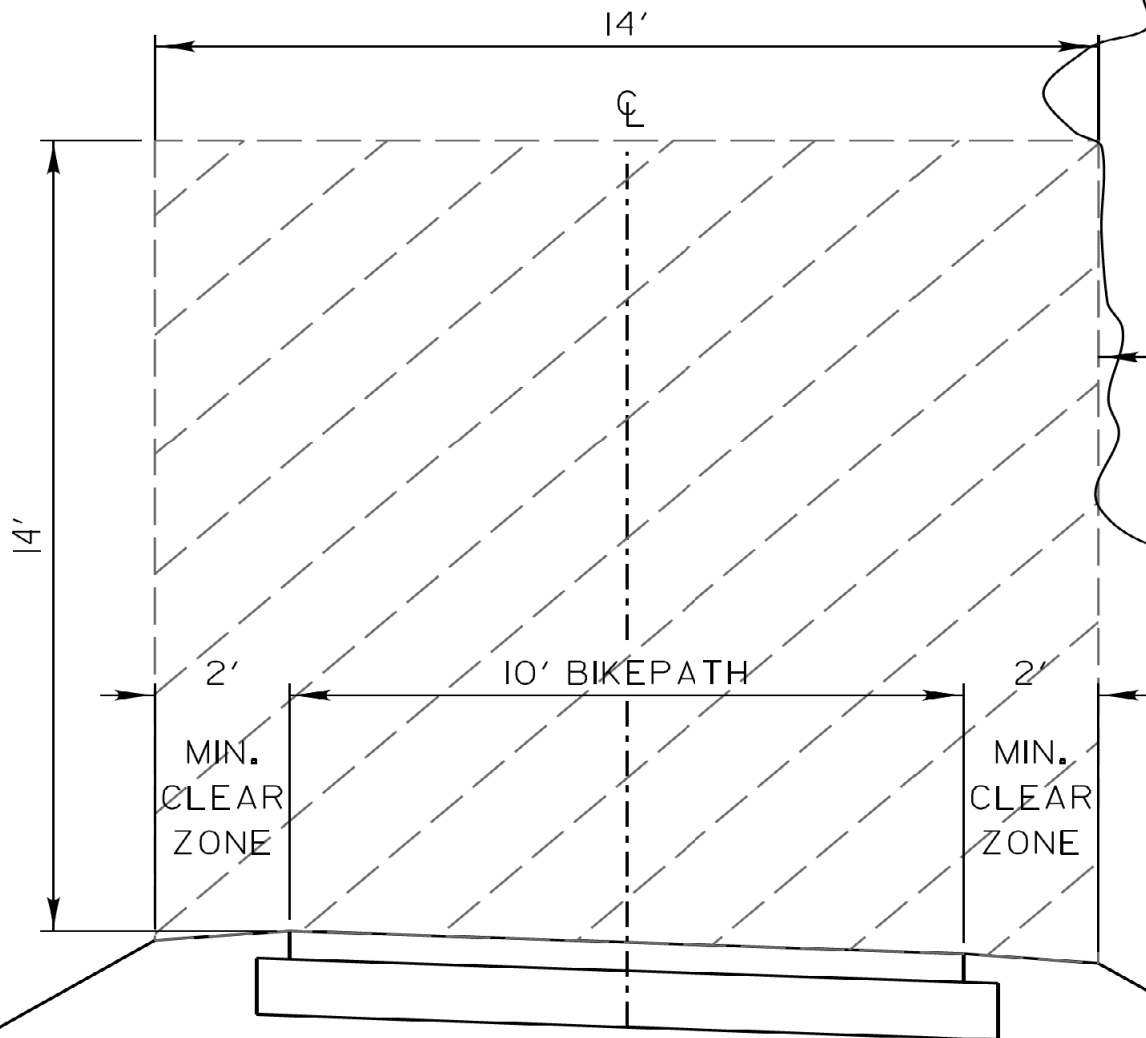


SCALE:
VERTICAL 1" = 2'
HORIZONTAL 1" = 4'

REVISIONS	DATE	 LakeCounty Division of Transportation	APPROVED BY: M. G. ZEMAITIS DATE: 04/10/13	LC2200
			VEGETATION MAINTENANCE REQUIRED CLEARANCE FOR 10' BIKEPATH	

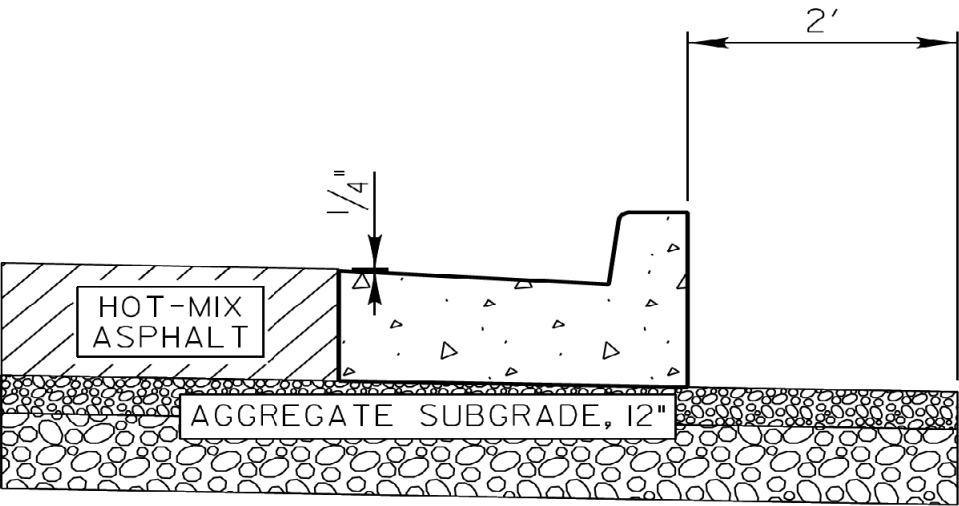

TYPICAL METHOD

NOTE:
MINIMUM FLAG THICKNESS 9"



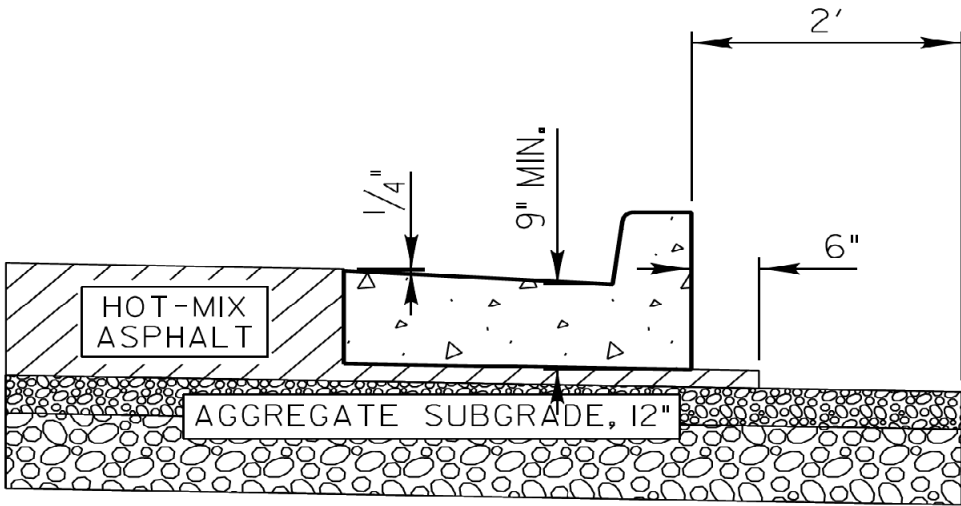


OPTIONAL METHOD

NOTE:
COST OF HOT-MIX ASPHALT MATERIAL UNDER CURB AND 6" OUTSIDE OF CURB TO BE INCIDENTAL TO COST OF COMBINATION CONCRETE CURB AND GUTTER.

SCALE: 1" = 2'

REVISIONS	DATE	 LakeCounty Division of Transportation APPROVED BY: M. G. ZEMAITIS DATE: APRIL 1, 2007 CURB & GUTTER SUBGRADE OPTIONS	LC3000

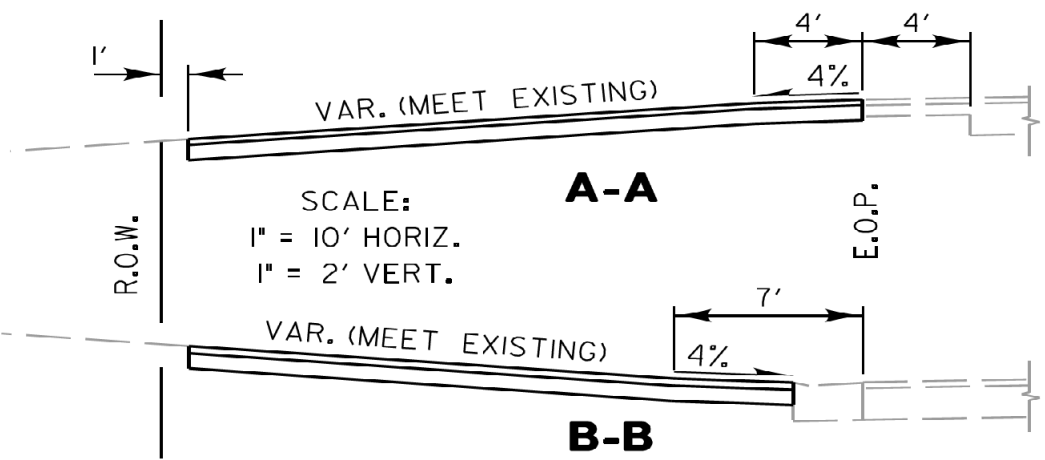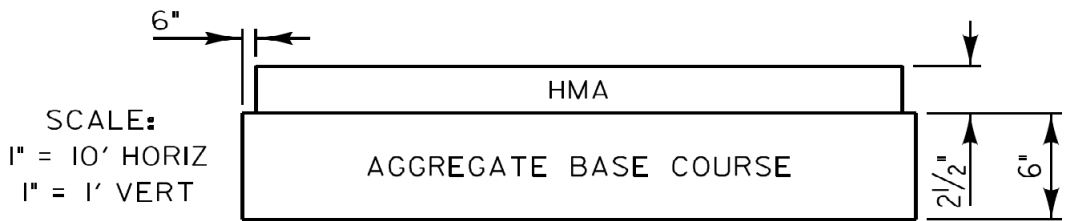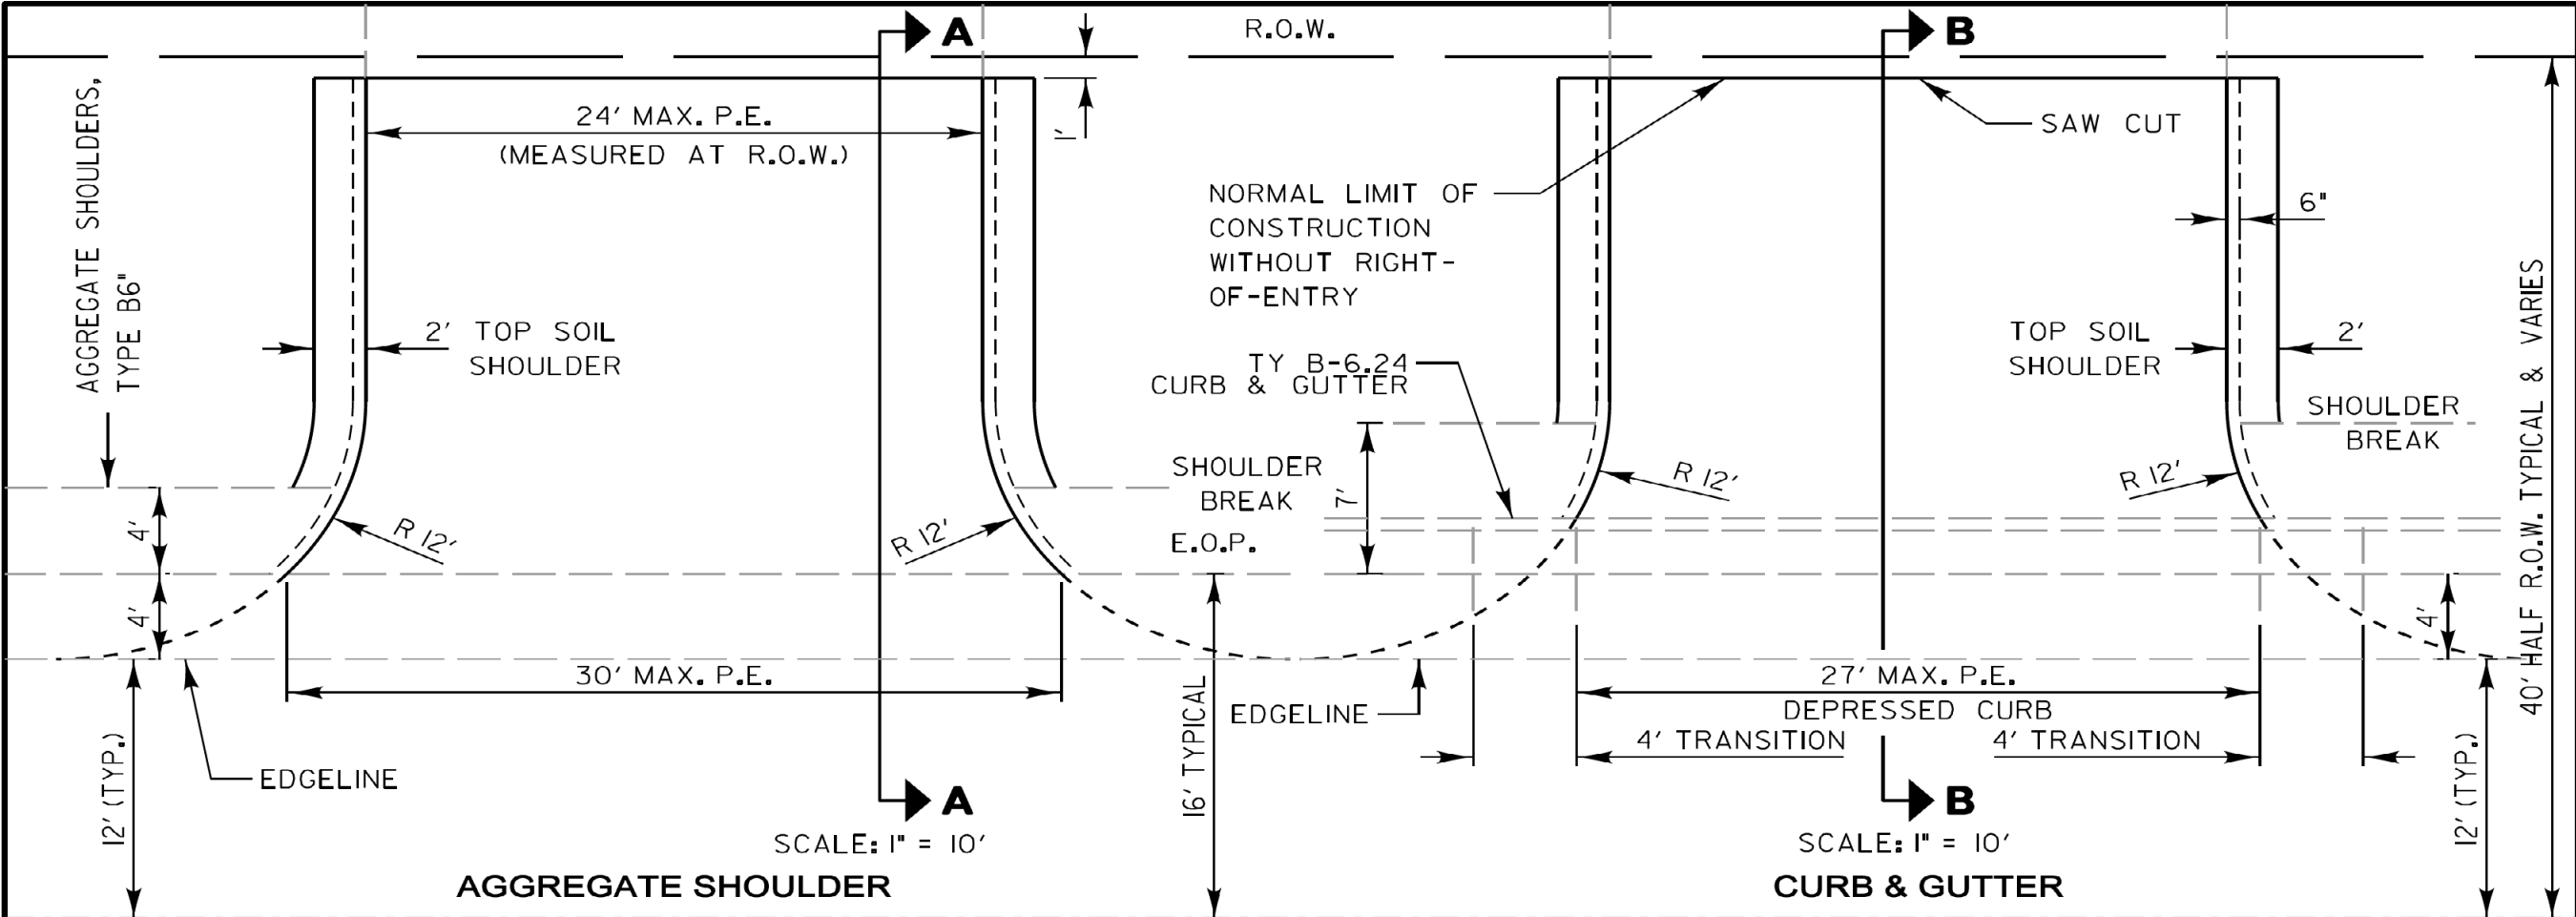

PEs: 2 1/2 " HOT-MIX ASPHALT SURFACE COURSE on 6" AGGREGATE BASE COURSE, TYPE B

Calculated Quantities for PRIVATE ENTRANCE w/o Curb and Gutter:

1. HMA Surface Course Weight Used = 112 lbs/Sq Yd/Inch thickness
Area = 63.0 Sq Yd
63.0 Sq Yd X 112 lb/Sq Yd/Inch x 2.5 Inches = **9 Ton**


2. Aggregate Base Course Weight Used = 2 Ton/Cu Yd
65.7 Sq Yd x 2 Ton/Cu Yd x 6 Inch thickness = **22 Ton**

Calculated Quantities for PRIVATE ENTRANCE with Curb and Gutter:

1. HMA Surface Course Weight Used = 112 lbs/Sq Yd/Inch thickness
Area = 55.0 Sq Yd
55.0 Sq Yd X 112 lb/Sq Yd/Inch x 2.5 Inches = **8 Ton**


2. Aggregate Base Course Weight Used = 2 Ton/Cu Yd
57.2 Sq Yd x 2 Ton/Cu Yd x 6 Inch thickness = **19 Ton**

REVISIONS	DATE	 LakeCounty Division of Transportation	APPROVED BY: M. G. ZEMAITIS DATE: APRIL 1, 2007	LC4100
Removed Prime Coat Qty	5/20/08			
Revised Ent. EOP Radius	6/4/10			
Revised Type A to Type B Aggregate	12/20/12	TYPICAL MINOR ACCESS (PRIVATE ENTRANCE)		
Revised Curb Transition	1/7/15			

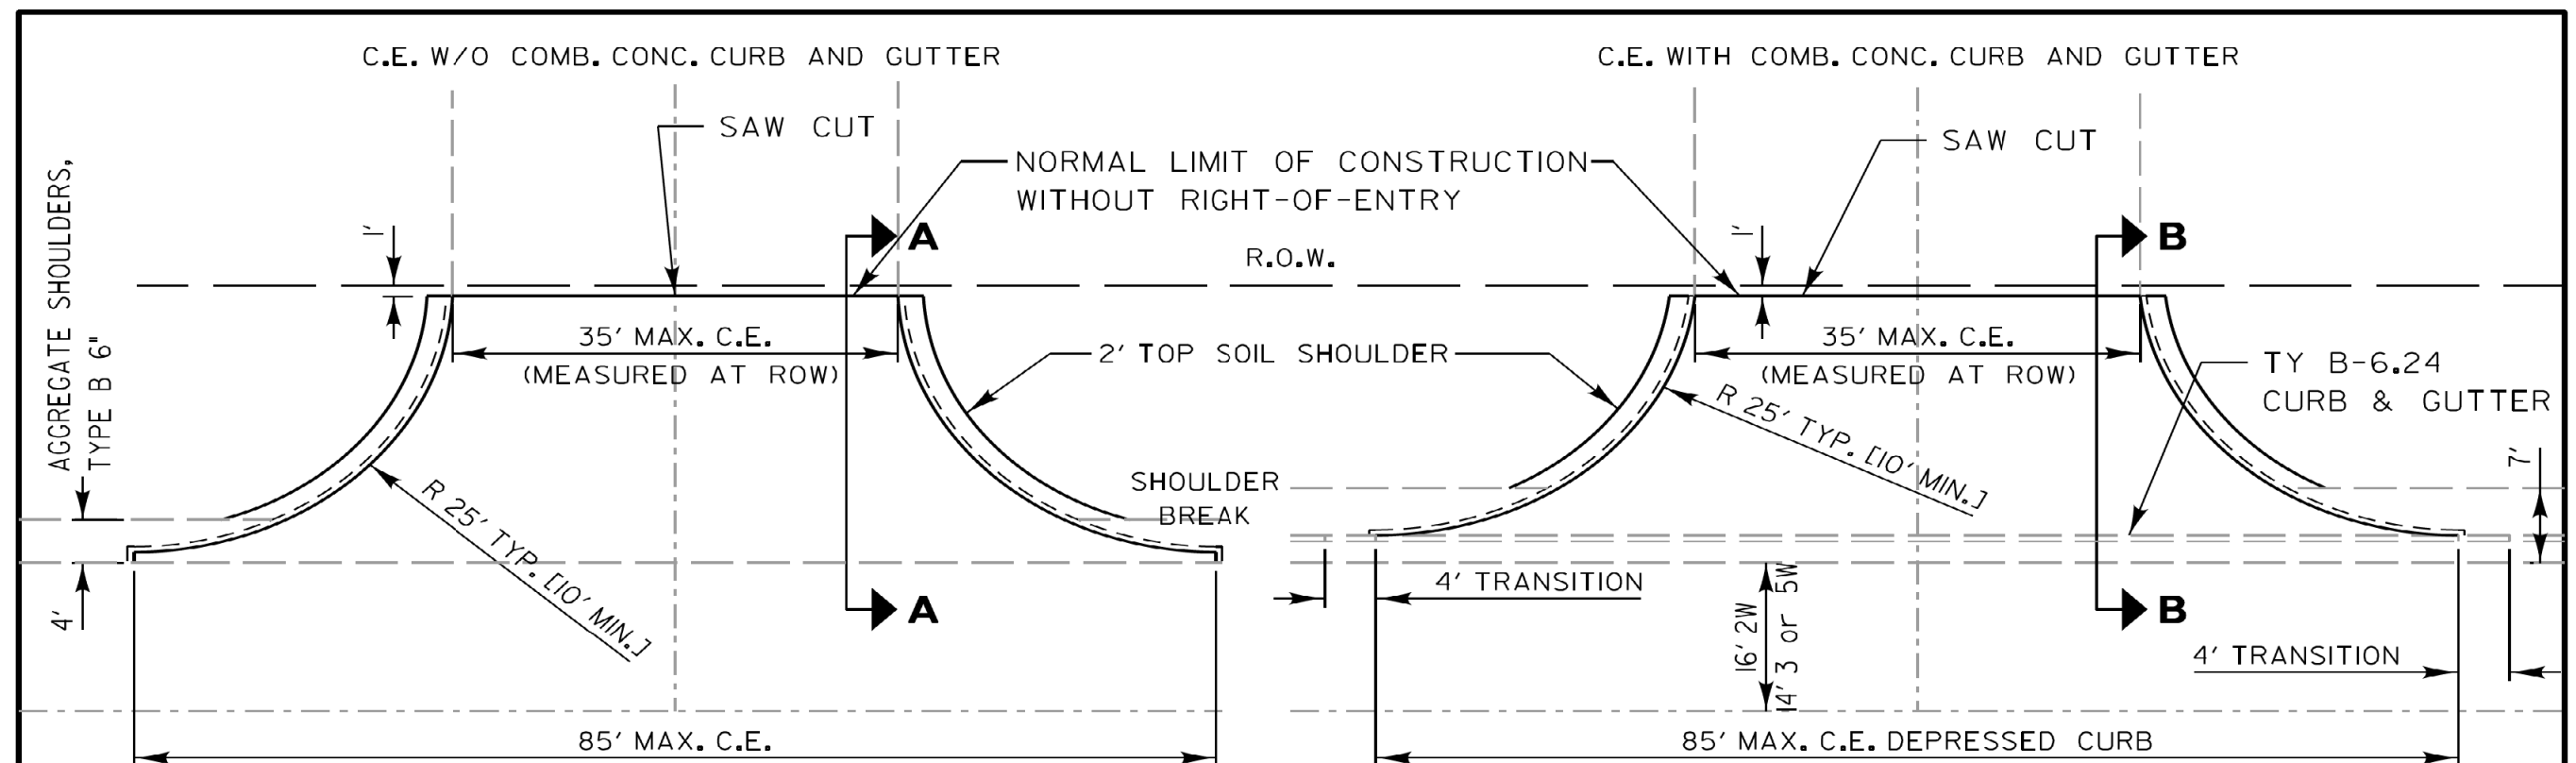

SCALE: 1" = 20'
AGGREGATE SHOULDER

SCALE: 1" = 20'
CURB & GUTTER

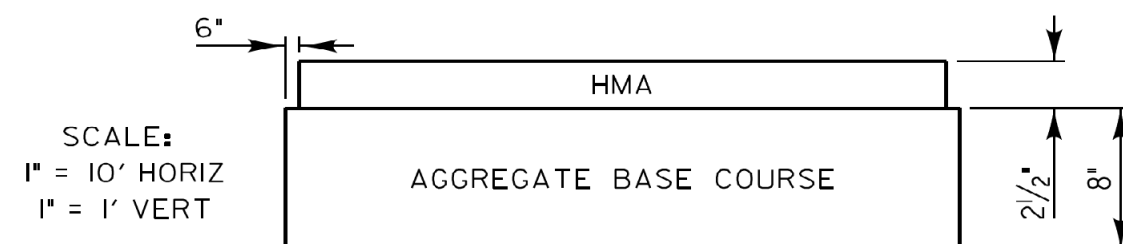

SCALE:
1" = 10' HORIZ
1" = 1' VERT

CEs: 2 1/2 " HOT-MIX ASPHALT CONCRETE SURFACE COURSE on 8" AGGREGATE BASE COURSE, TYPE B

Calculated Quantities for COMMERCIAL ENTRANCE w/o Curb & Gutter above:

1. HMA Surface Course Weight Used = 112 lbs/Sq Yd/Inch thickness

Area = 132.6 Sq Yd

132.6 Sq Yd x 112 lb/Sq Yd/Inch x 2.5 Inches = **19 Ton**

2. Aggregate Base Course Weight Used = 2 Ton/Cu Yd

137.0 Sq Yd x 2 Ton/Cu Yd x 8 Inch thickness = **61 Ton**

Calculated Quantities for COMMERCIAL ENTRANCE with Curb & Gutter above:


1. HMA Surface Course Weight Used = 112 lbs/Sq Yd/Inch thickness

Area = 116.3 Sq Yd

116.3 Sq Yd x 112 lb/Sq Yd/Inch x 2.5 Inches = **16 Ton**

2. Aggregate Base Course Weight Used = 2 Ton/Cu Yd


120.4 Sq Yd x 2 Ton/Cu Yd x 8 Inch thickness = **54 Ton**

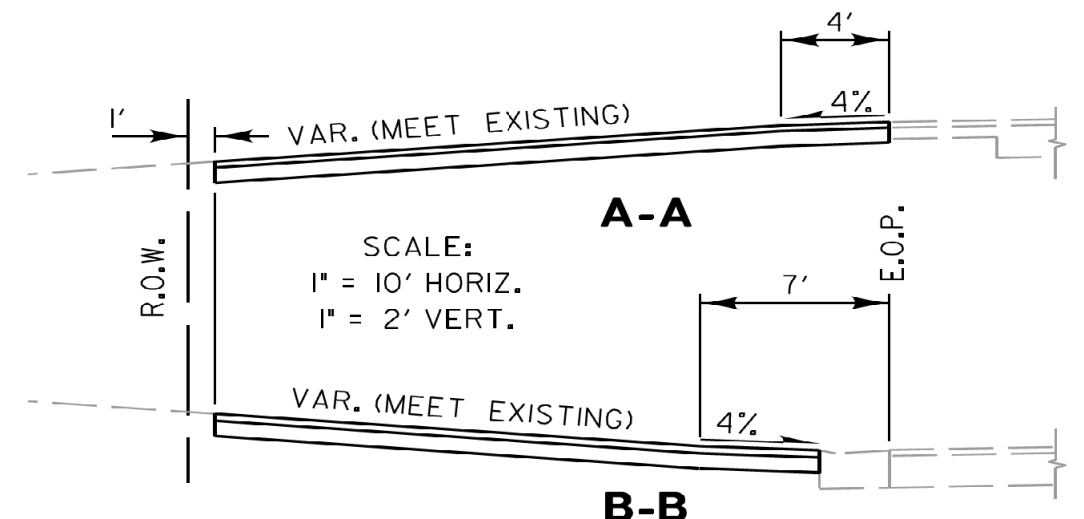

SCALE:
1" = 10' HORIZ.
1" = 2' VERT.


REVISIONS	DATE
Removed Prime Coat Qty	5/20/08
Revised Type A to Type B Aggregate	12/20/12
Revised Curb Transition	1/7/15

 LakeCounty Division of Transportation	APPROVED BY: M. G. ZEMAITIS DATE: APRIL 1, 2007
	TYPICAL MAJOR ACCESS (COMMERCIAL ENTRANCE)
LC4101	

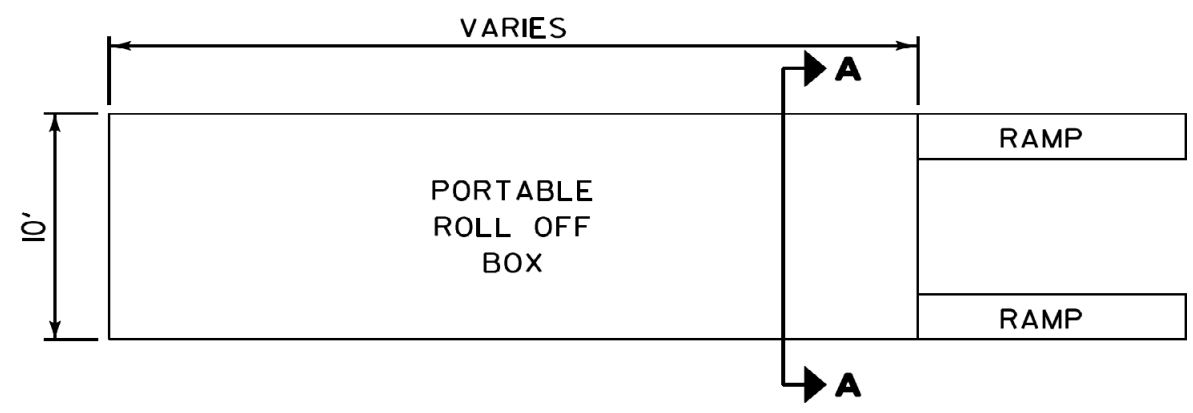


PLAN VIEW

PREFAB PORTABLE WASHOUT

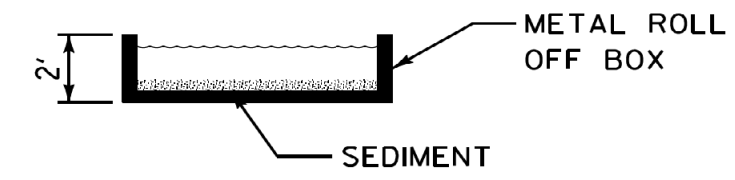


SECTION A-A

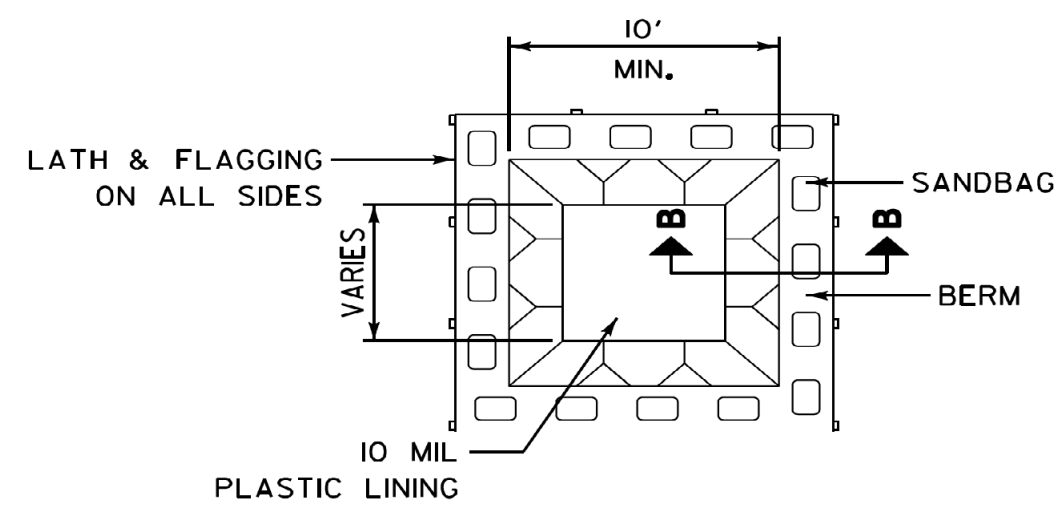

PLAN VIEW

BELOW GRADE

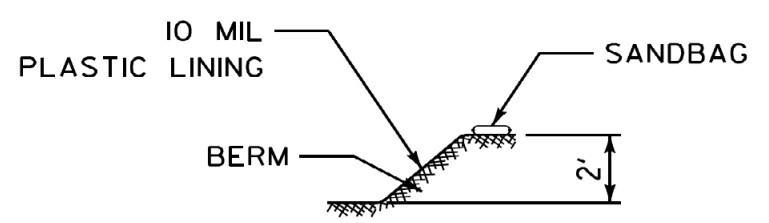


SECTION B-B

NOTES:

1. ACTUAL LAYOUT DETERMINED IN FIELD.
2. OTHER WASHOUT DESIGNS MAY BE USED IF APPROVED BY THE ENGINEER.
3. THE CONCRETE WASHOUT SIGN SHALL BE INSTALLED WITHIN 30 FEET OF THE TEMPORARY CONCRETE WASHOUT FACILITY.


NOT TO SCALE

REVISIONS	DATE	 LakeCounty Division of Transportation	APPROVED BY: MGZ DATE: March 17, 2008	LC4202
CONCRETE WASHOUT FACILITIES				
SHEET 1 OF 2				

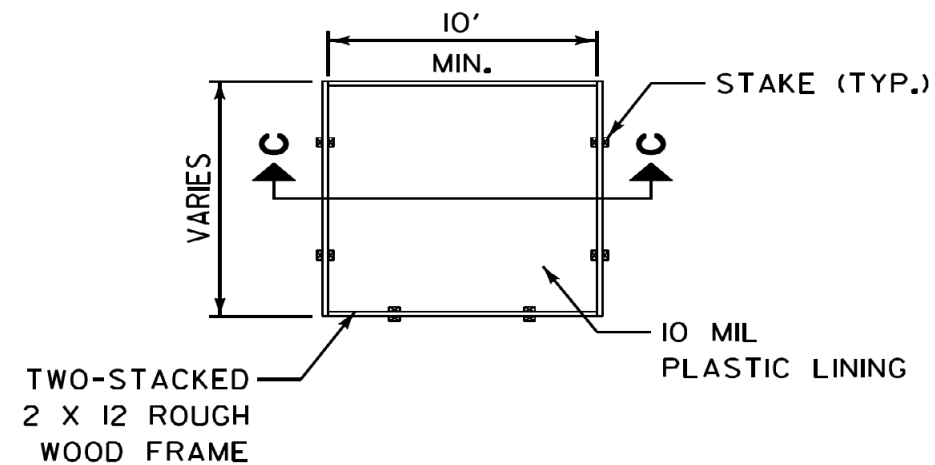


PLAN VIEW


ABOVE GRADE

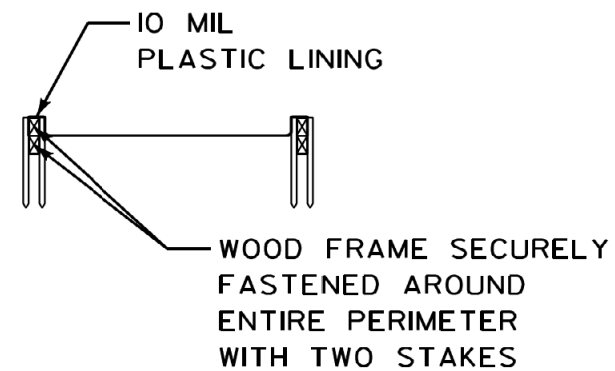

SECTION C-C

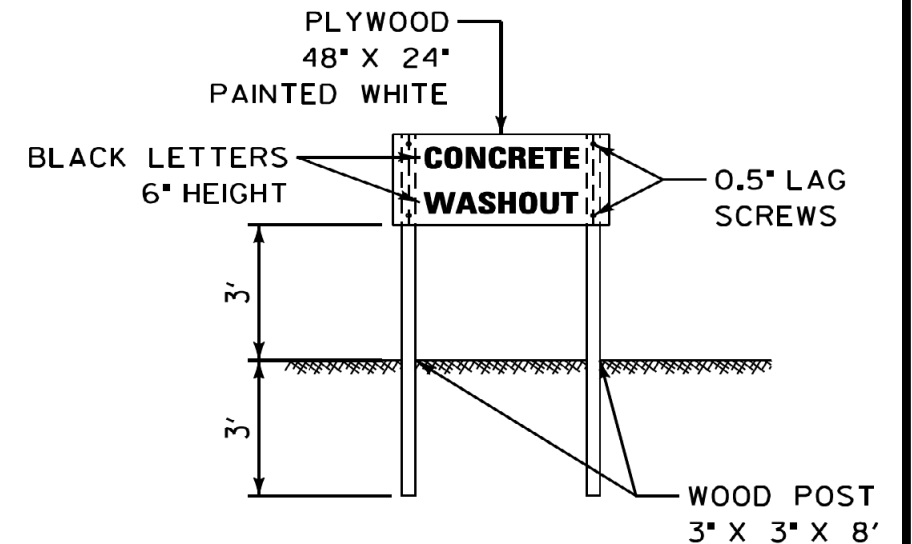


CONCRETE WASHOUT
SIGN DETAIL
(OR EQUIVALENT)

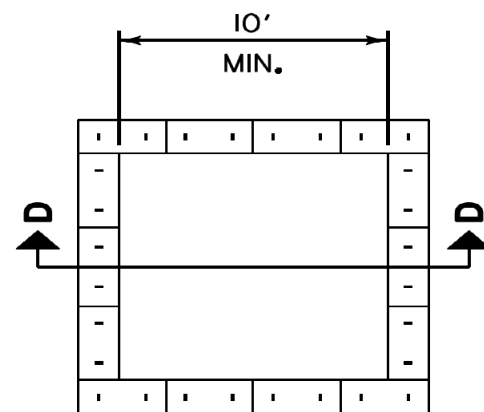


PLAN VIEW

ABOVE GRADE WITH
STRAW BALES

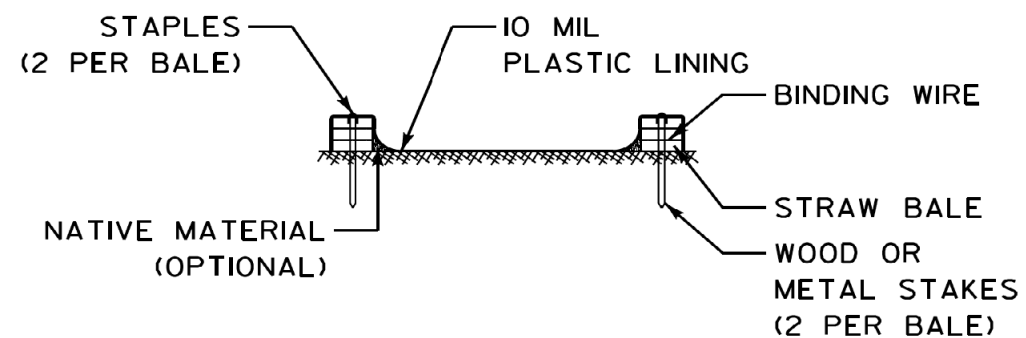

SECTION D-D

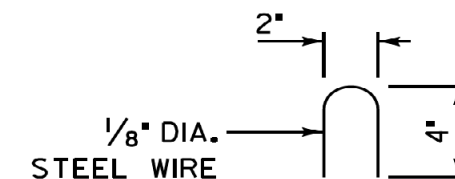





STAPLE DETAIL

NOTES:

1. ACTUAL LAYOUT DETERMINED IN FIELD.
2. OTHER WASHOUT DESIGNS MAY BE USED IF APPROVED BY THE ENGINEER.
3. THE CONCRETE WASHOUT SIGN SHALL BE INSTALLED WITHIN 30 FEET OF THE TEMPORARY CONCRETE WASHOUT FACILITY.



NOT TO SCALE

REVISIONS	DATE	 LakeCounty Division of Transportation	APPROVED BY: MGZ	LC4202
		CONCRETE WASHOUT FACILITIES SHEET 2 OF 2		

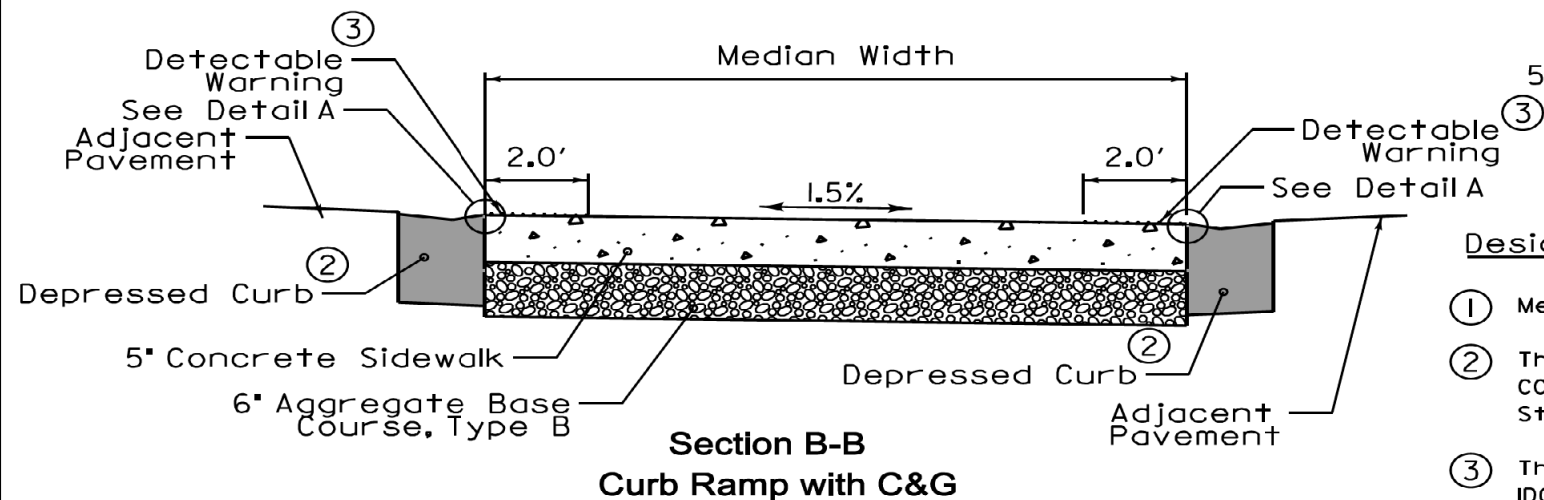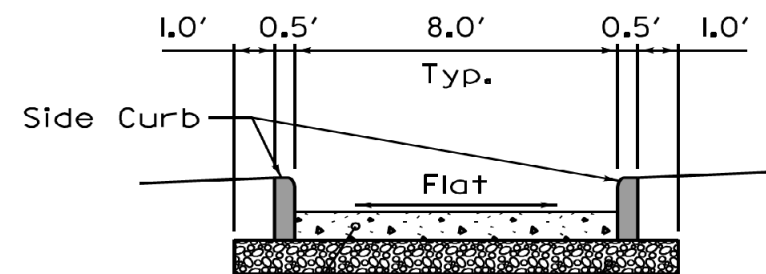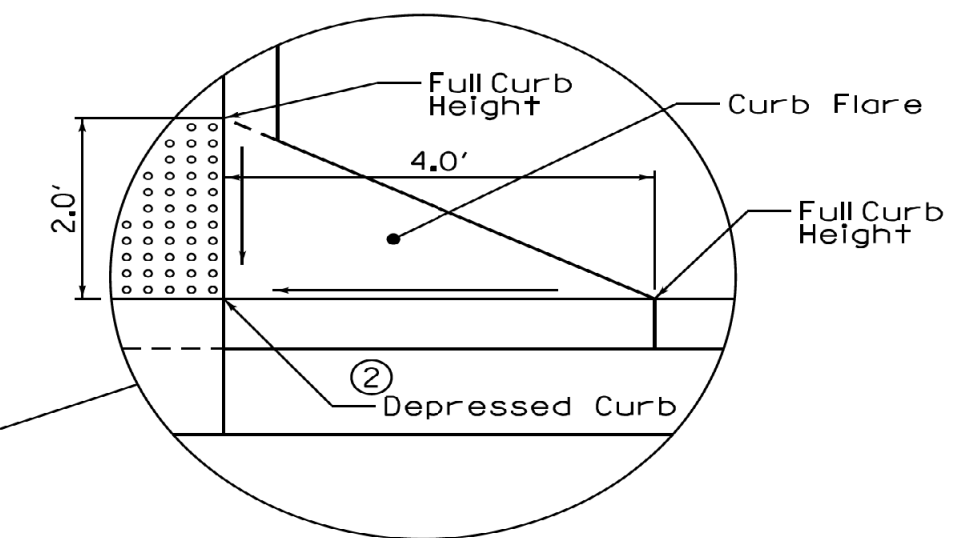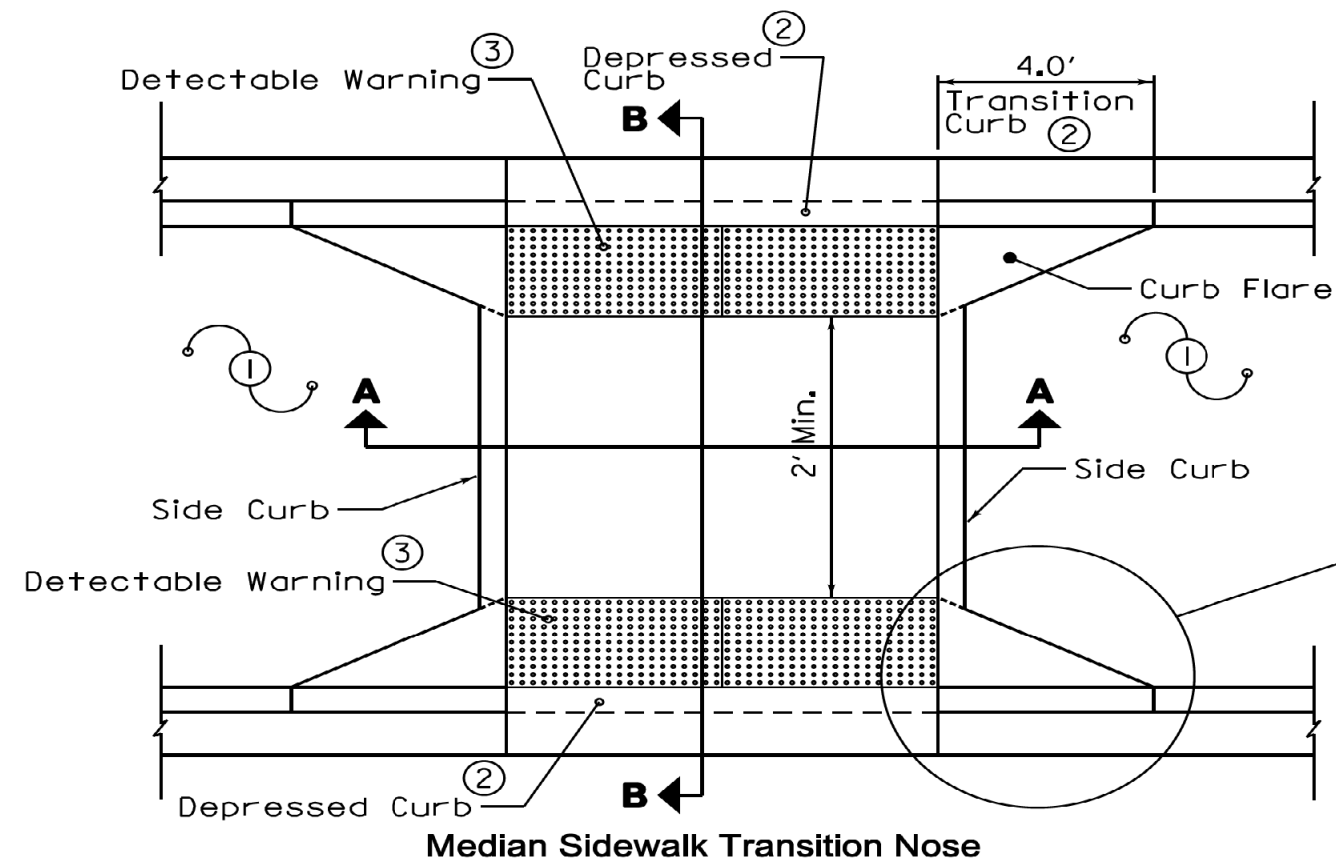





Design Notes:

- ① Median surface type and details are shown elsewhere in the plans.
- ② The Depressed Curb and the Transition Curb will be paid for as COMBINATION CONCRETE CURB AND GUTTER of the type adjacent to the curb ramp. See IDOT Standard 60600I for details of Depressed Curb adjacent to curb ramp.
- ③ The Detectable Warnings shall be installed according to Article 424.09 of the IDOT "Standard Specifications" and the LCDOT special provision covering 42400800 DETECTABLE WARNINGS and will be measured and paid for per square foot.

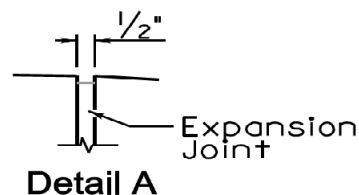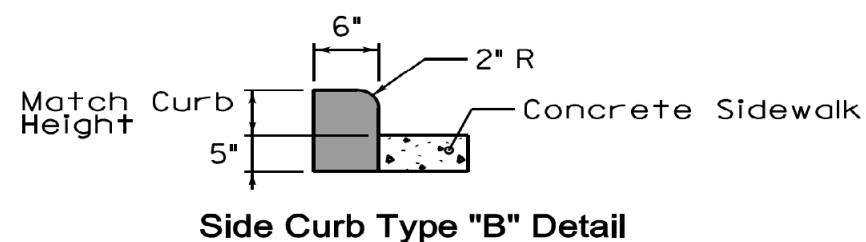

REVISIONS	DATE





 LakeCounty Division of Transportation	APPROVED BY: M. G. ZEMAITIS DATE: JAN 7, 2015
MEDIAN SIDEWALK CROSSINGS	
LC4203	

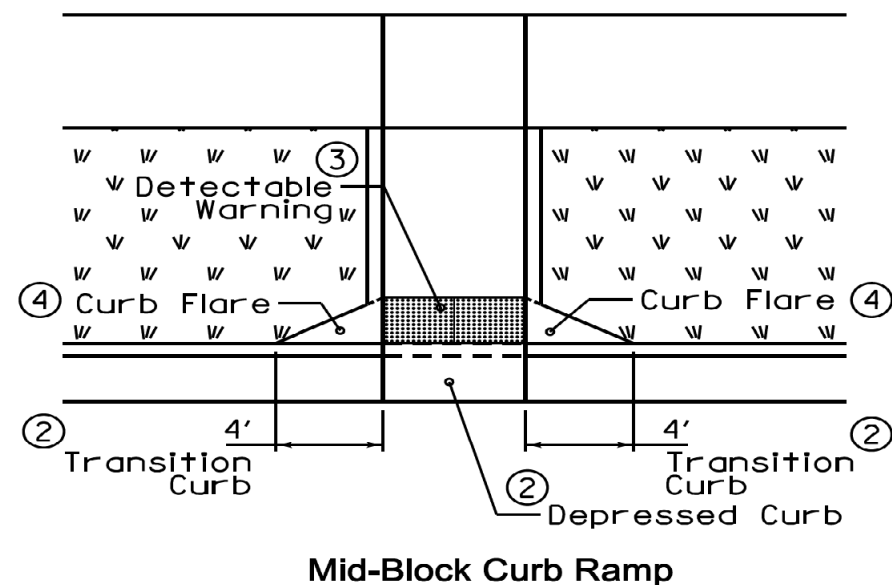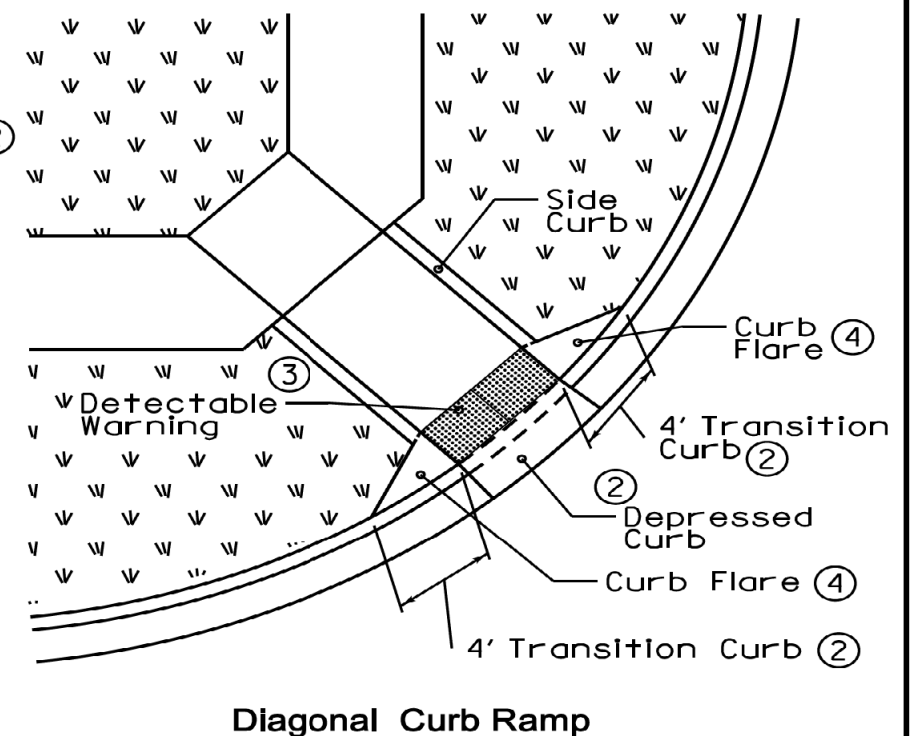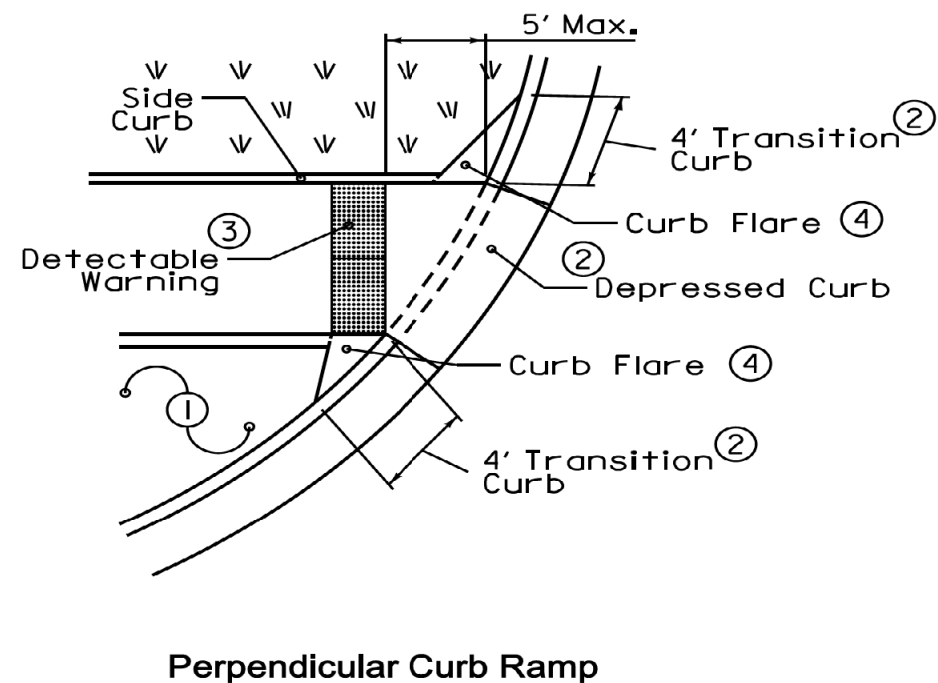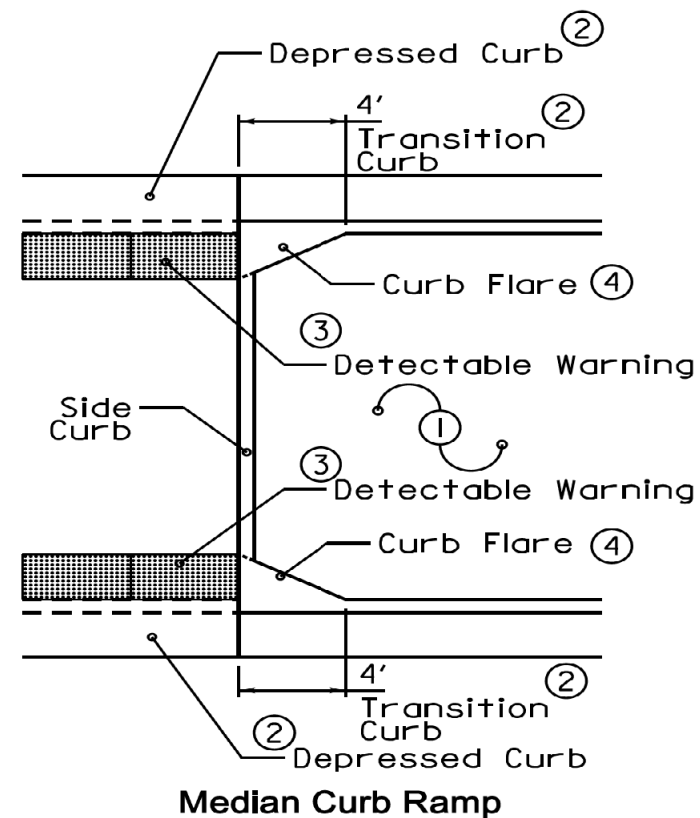

Design Notes:

- ① Pavement type and details are shown elsewhere in the plans.
- ② The Depressed Curb and the Transition Curb will be paid for as COMBINATION CONCRETE CURB AND GUTTER of the type adjacent to the curb ramp. See IDOT Standard 60600I for details of Depressed Curb adjacent to curb ramp.
- ③ The Detectable Warnings shall be installed in accordance with Article 424.09 of the IDOT Standard Specifications and the LCDOT Specification 42400800 DETECTABLE WARNINGS and will be measured and paid for per square foot.
- ④ The curb flare will be paid for as CONCRETE CURB, TYPE B, measured along the 4' transition.


REVISIONS	DATE	 LakeCounty Division of Transportation	APPROVED BY: M. G. ZEMAITIS	LC4204
Added Note 4	12/10/15		DATE: JAN 7, 2015	
		CURB FLARES FOR SIDEWALKS (SHEET 1 OF 2)		

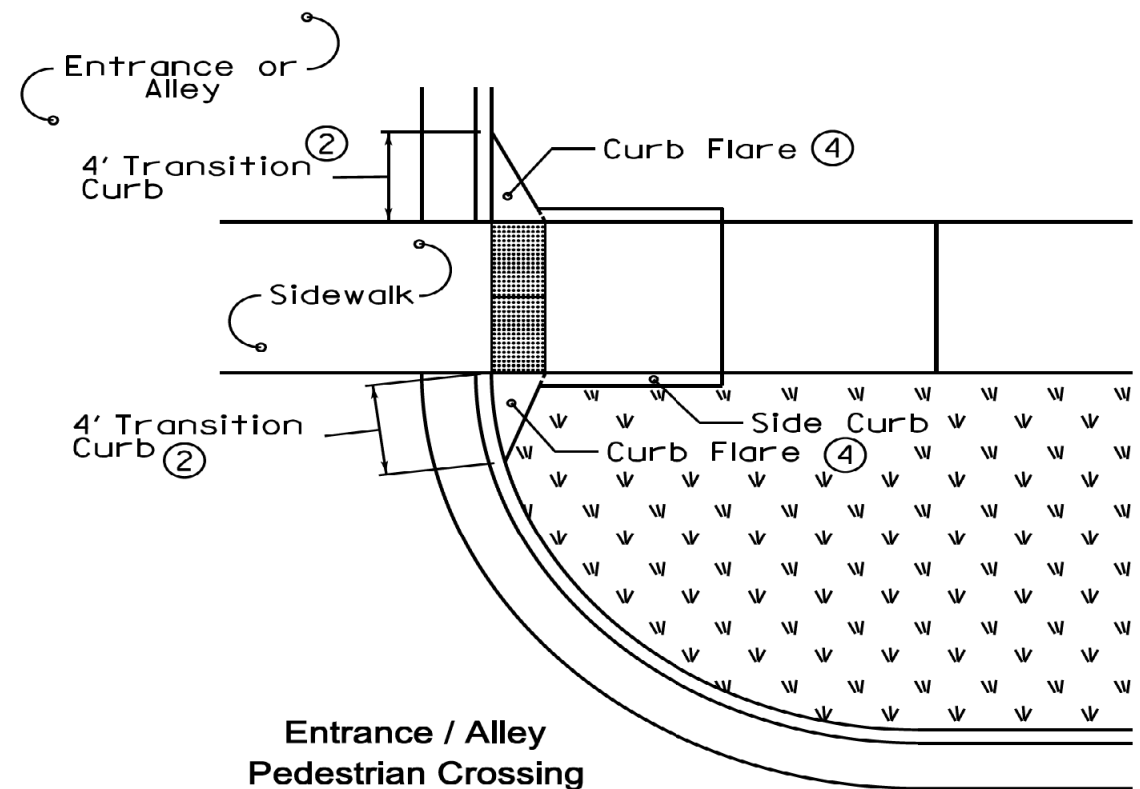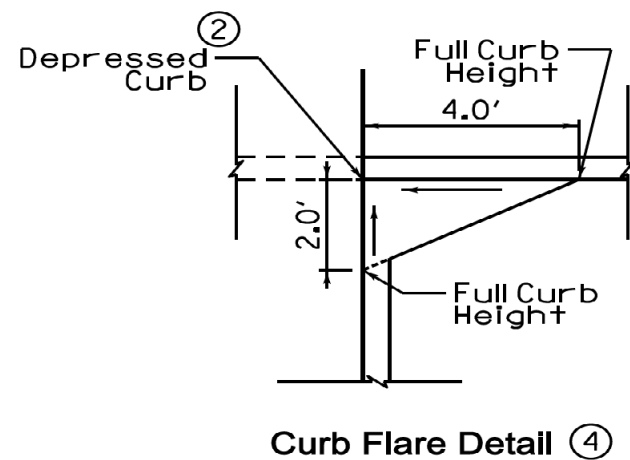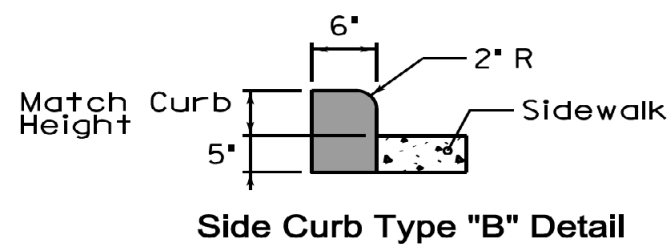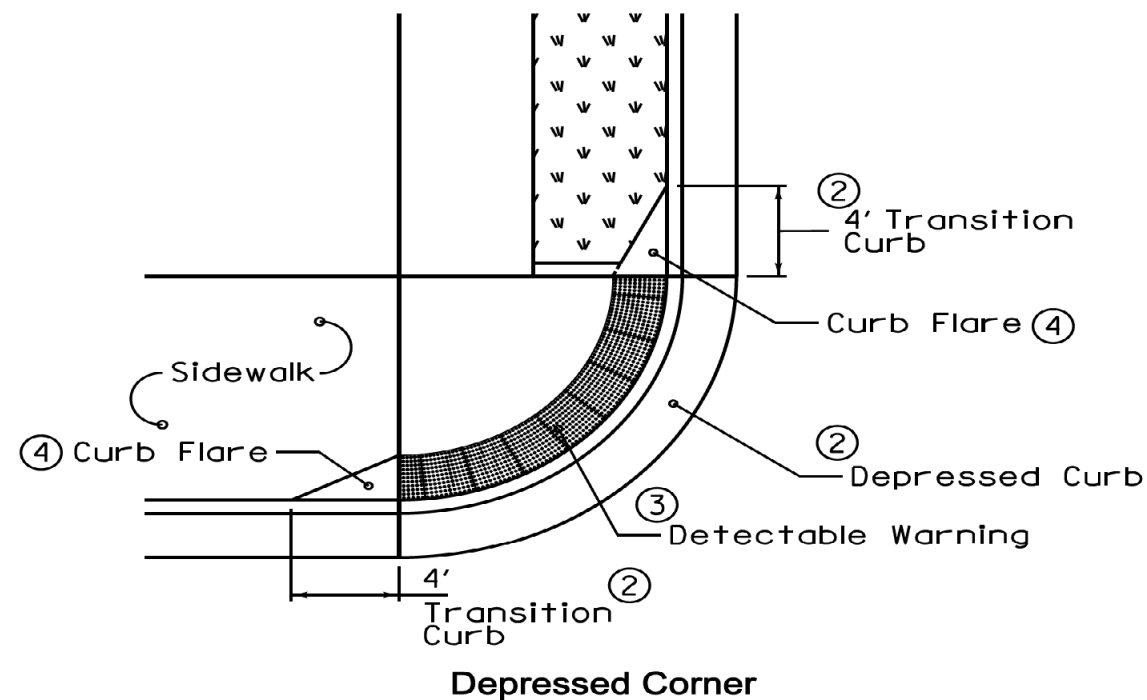


Design Notes:

- ① Pavement type and details are shown elsewhere in the plans.
- ② The Depressed Curb and the Transition Curb will be paid for as COMBINATION CONCRETE CURB AND GUTTER of the type adjacent to the curb ramp. See IDOT Standard 60600I for details of Depressed Curb adjacent to curb ramp.
- ③ The Detectable Warnings shall be installed in accordance with Article 424.09 of the IDOT Standard Specifications and the LCDOT Specification 42400800 DETECTABLE WARNINGS and will be measured and paid for per square foot.
- ④ The curb flare will be paid for as CONCRETE CURB, TYPE B, measured along the 4' transition.


REVISIONS	DATE	 LakeCounty Division of Transportation	APPROVED BY: M. G. ZEMAITIS DATE: JAN 7, 2015	LC4204
Added Note 4	12/10/15			
		CURB FLARES FOR SIDEWALKS (SHEET 2 OF 2)		

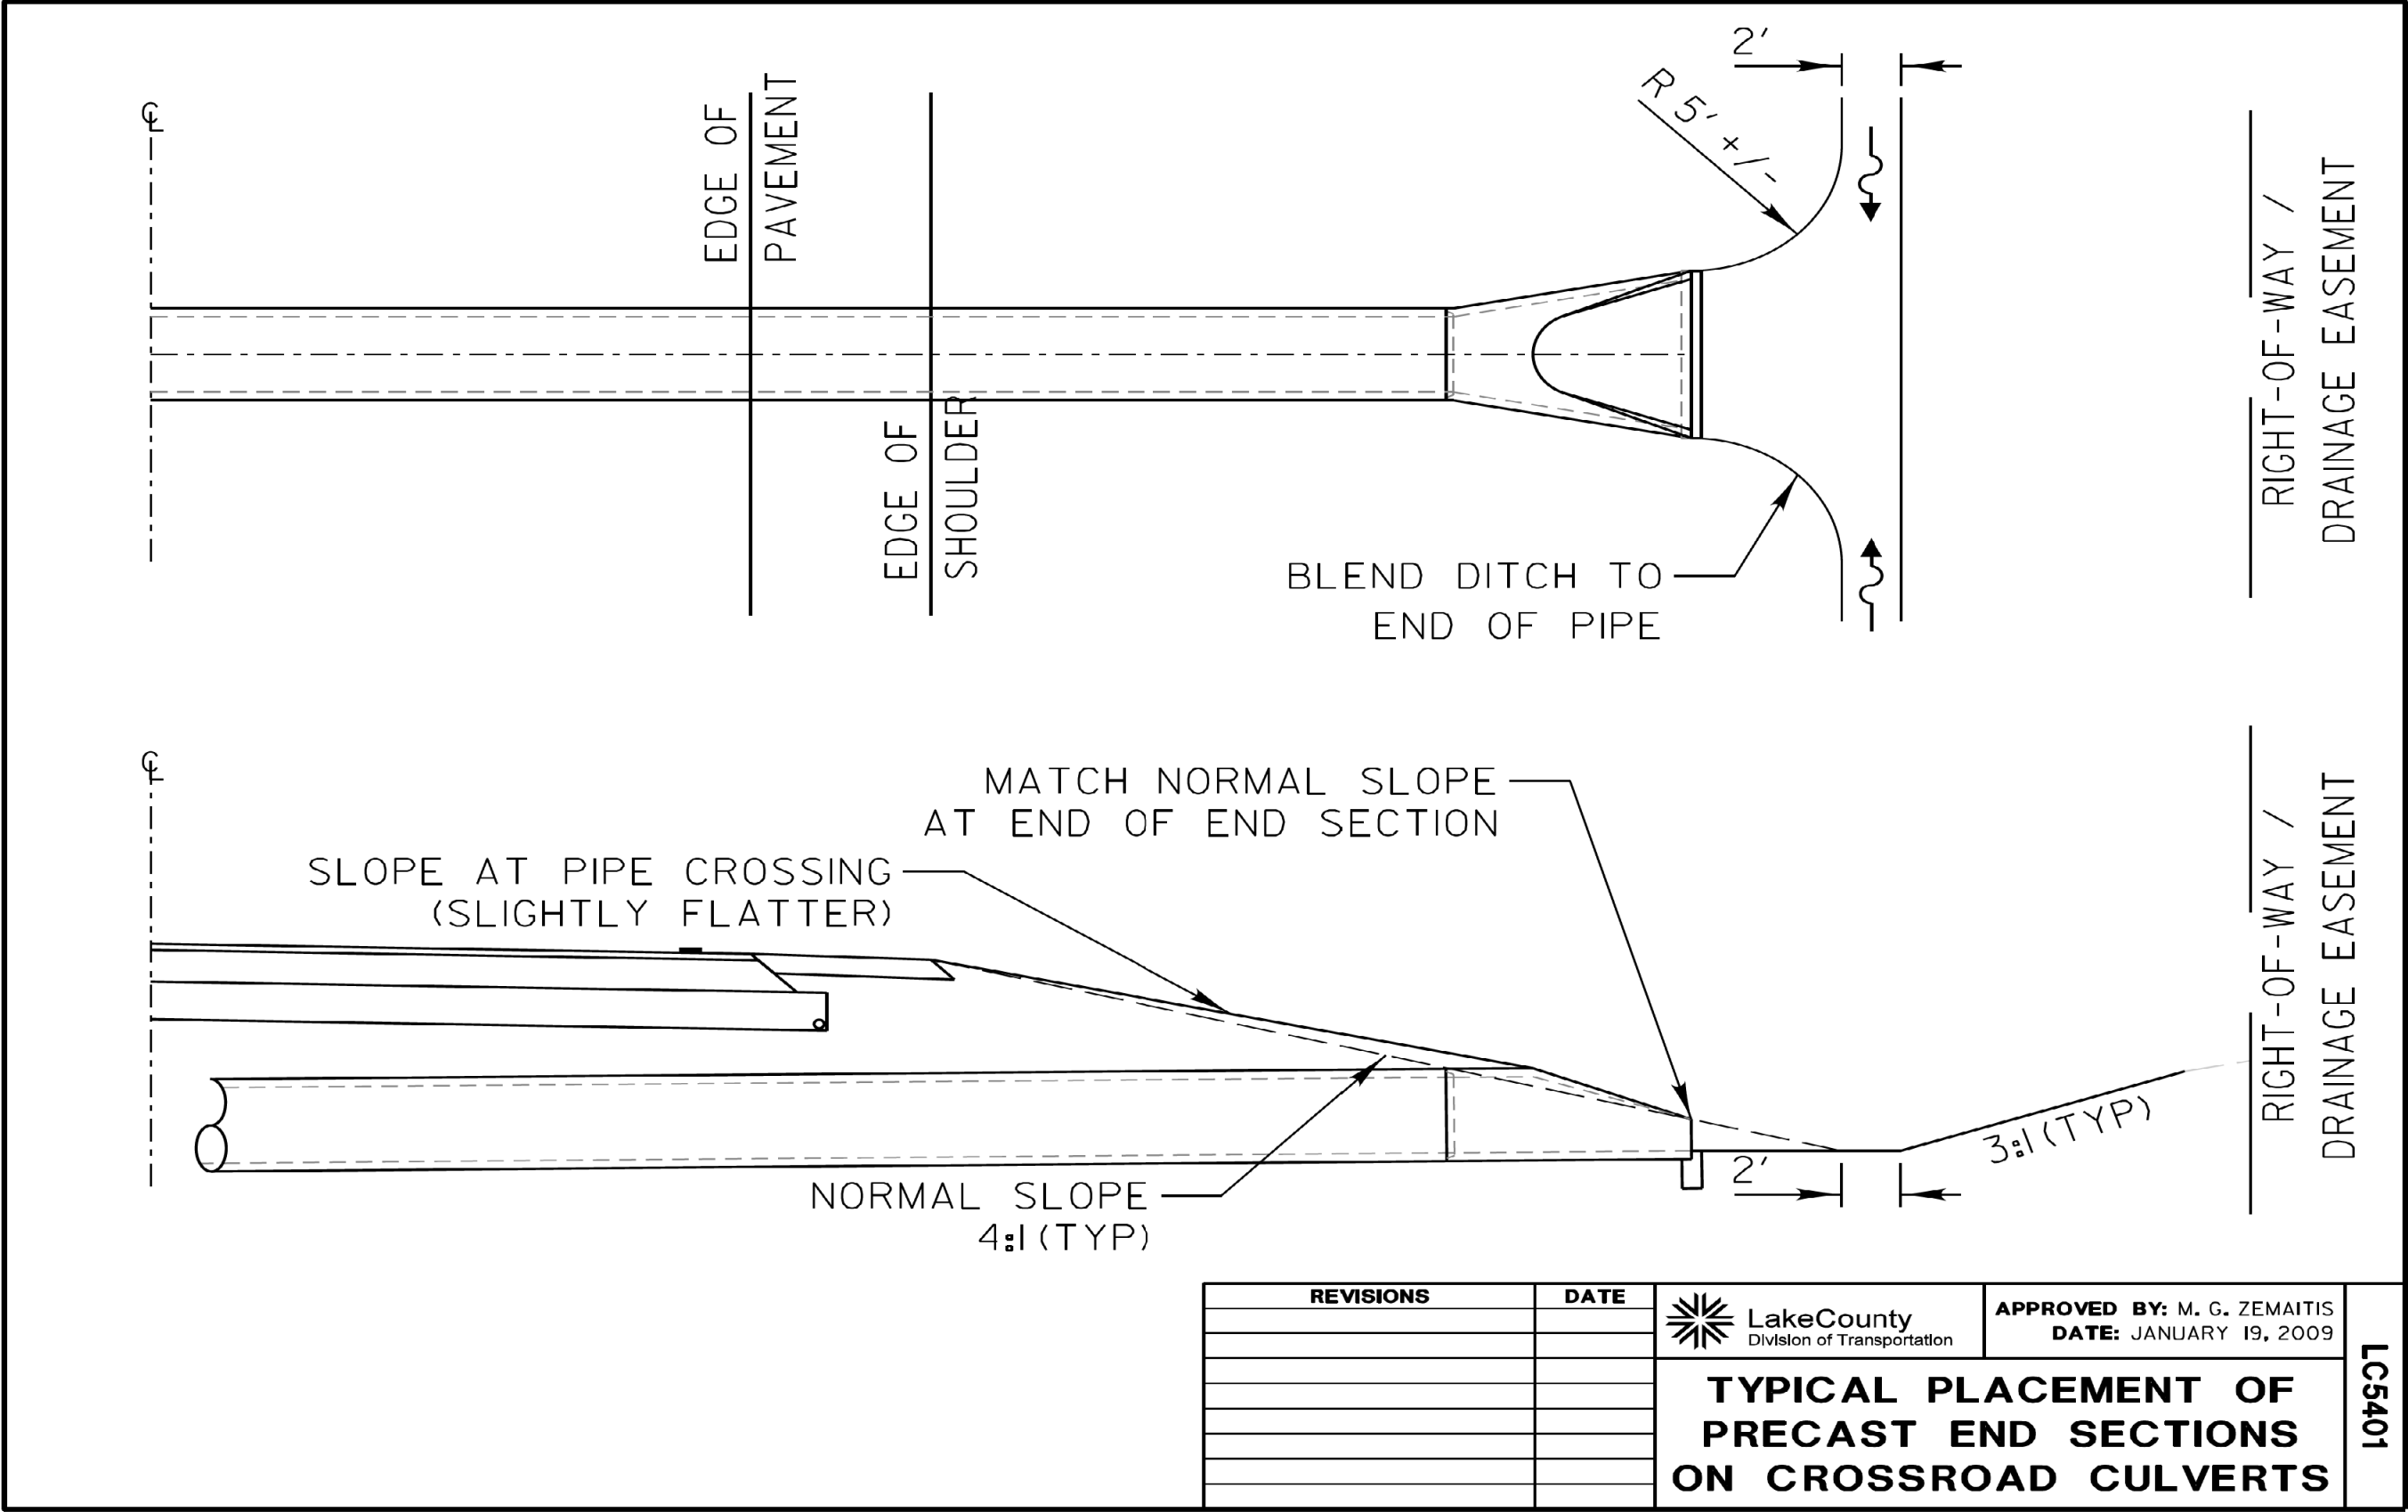

REVISIONS	DATE	 LakeCounty Division of Transportation	APPROVED BY: M. G. ZEMAITIS	LC5401
			DATE: JANUARY 19, 2009	
		TYPICAL PLACEMENT OF PRECAST END SECTIONS ON CROSSROAD CULVERTS		

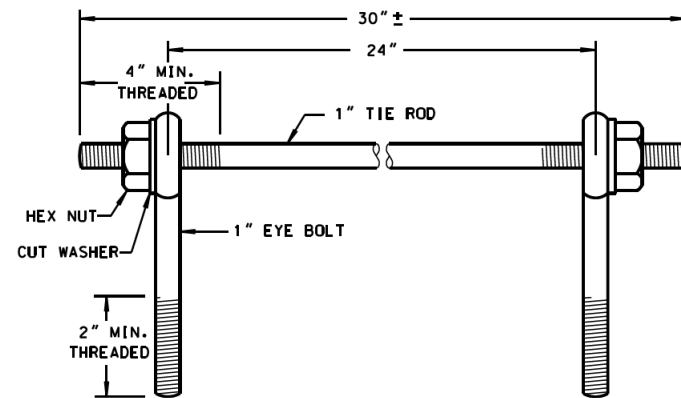

EYE BOLTS AND TIE ROD

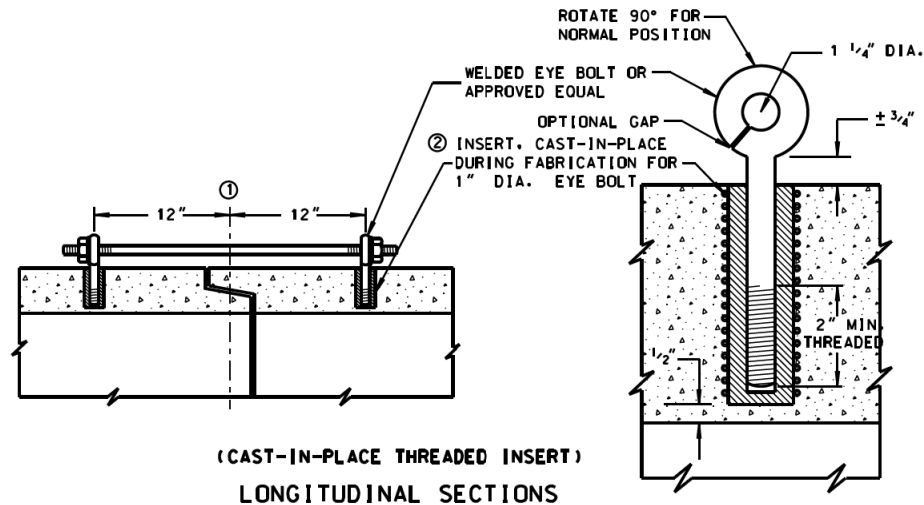

(CAST-IN-PLACE THREADED INSERT)
LONGITUDINAL SECTIONS

EYE BOLT AND TIE ROD ASSEMBLY (ALTERNATE NO. 1)

GENERAL NOTES

DETAILS OF CONSTRUCTION, MATERIALS AND WORKMANSHIP NOT SHOWN ON THIS DRAWING SHALL CONFORM TO THE PERTINENT REQUIREMENTS OF THE STANDARD SPECIFICATIONS AND APPLICABLE SPECIAL PROVISIONS. JOINT TIES AND HARDWARE SHALL BE GALVANIZED STEEL.


CONCRETE CULVERT PIPE AND SEWER PIPE SHALL BE TIED TOGETHER IN THE MANNER ILLUSTRATED BY THIS DETAIL AT THE LAST THREE JOINTS BEFORE A FLARED END SECTION

THE CONTRACTOR MAY USE EITHER ALTERNATE 1, 2 OR 3 FOR CONCRETE PIPE.


UNLESS OTHERWISE STATED IN THE CONTRACT THE MATERIALS, FABRICATION AND WORK NECESSARY TO TIE CULVERT PIPE AS INDICATED ON THE PLANS AND BY THIS DETAIL WILL BE CONSIDERED INCLUDED IN THE COST OF PIPE CULVERTS OR STORM SEWERS.

DETAILED DRAWINGS FOR PROPOSED ALTERNATE DESIGNS FOR GALVANIZED STEEL JOINT TIES SHALL BE SUBMITTED TO THE ENGINEER FOR APPROVAL.


1. 1/2" OF TONGUE AND GROOVE OR BELL AND SPIGOT JOINTS.
2. THE INSIDE OF THE THREADED INSERTS SHALL BE CLEAN TO ALLOW THE INSERTION OF THREADED EYE BOLTS.
3. HOLES SHALL BE CAST-IN-PLACE OR DRILLED 12" FROM 1/2" OF TONGUE AND GROOVE.
4. BOLT PROJECTION INSIDE OF PIPE SHALL NOT EXCEED 2".
5. OPENING TO BE ROD DIAMETER + 1 INCH.
6. LENGTH ADEQUATE TO EXTEND TO WITHIN 1/2 INCH OF THE INNER SURFACE OF THE PIPE.

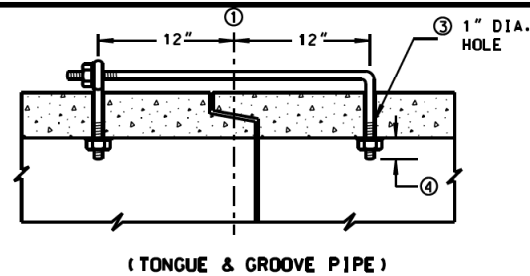

(TONGUE & GROOVE PIPE)

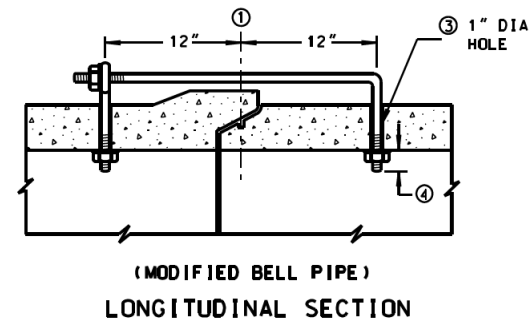


(MODIFIED BELL PIPE)
LONGITUDINAL SECTION

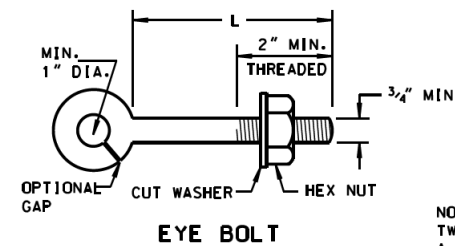

EYE BOLT

NOTE:
TWO EYE BOLTS MAY BE USED WITH
A 30" LONG THREADED ROD IN LIEU
OF THE 90° BENT TIE ROD.

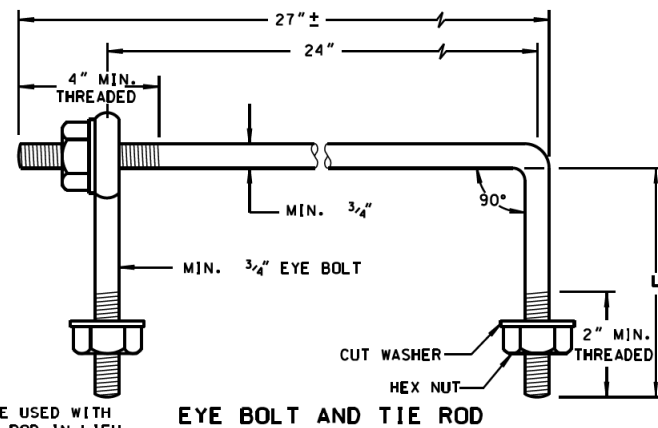


EYE BOLT AND TIE ROD

(JOINT TIES FOR 18" TO 66" DIA. CONCRETE PIPE)

EYE BOLT AND TIE ROD ASSEMBLY (ALTERNATE NO. 2)

EYE BOLT DIMENSION TABLE

PIPE SIZE	L = LENGTH	
	TONGUE & GROOVE PIPE	MODIFIED BELL PIPE
18" TO 24"	4 1/2"	6 1/4"
30"	5"	7"
36"	5 1/2"	7"
42"	6"	
48"	6 1/2"	
60"	7 1/2"	
66"	8"	

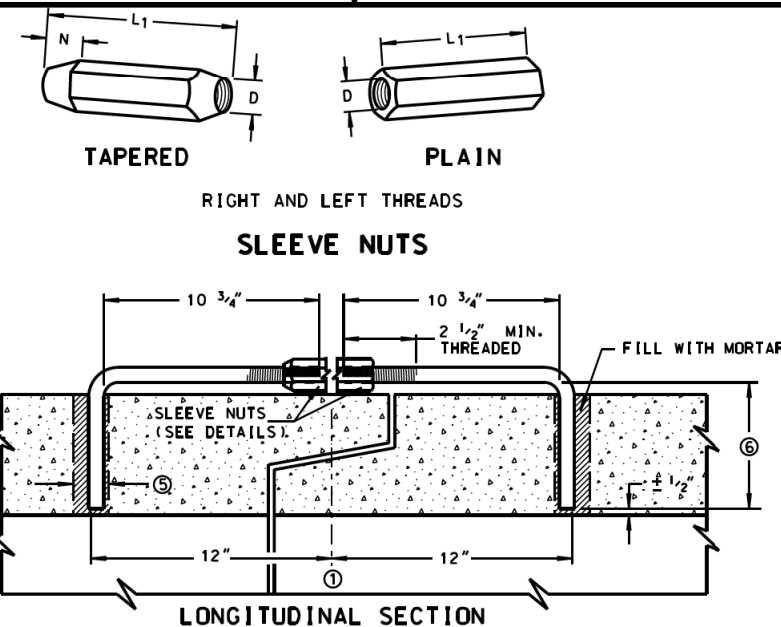

(JOINT TIES FOR 12" TO 108" DIA. CONCRETE PIPE)

ADJUSTABLE TIE ROD (ALTERNATE NO. 3)

ADJUSTABLE TIE ROD TABLE

PIPE DIAMETER	TIE ROD DIAMETER	D	L1	N
12-60	5/8	5/8	5	1/2
66-84	3/4	3/4	5	1/2
90-108	1	1	7	1 1/16

DIMENSIONS SHOWN ARE IN INCHES

NOT TO SCALE

REVISIONS	DATE
ADDED JOINT TIE MAT'L	7/8/11



APPROVED BY: M. ZEMAITIS
DATE: 04/01/11

JOINT TIES FOR CONCRETE PIPE

LC5402

NO.	REVISIONS / REMARKS	DATE	BY	SURVEYOR	/
	DESCRIPTION			DSCNR/LIAISON	
				PLOTTED BY	

FILE NAME: C:\Documents and Settings\hdm\My Documents\ITS\LC5402 JOINT TIES FOR CONCRETE PIPE.dgn



PROJECT NAME

LAKE COUNTY STANDARDS & DETAILS

ROUTE	SECTION	SECTION NUMBER	SHEET	SHEETS
CH		- - -	XX	XX





FILE NAME =	USER NAME = cword	DESIGNED =	REVISED =
N:\LC007\190304.0003A\Civil\STD-LC007-01.sht		DRAWN =	REVISED =
		CHECKED =	REVISED =
		DATE =	REVISED =

STATE OF ILLINOIS
DEPARTMENT OF TRANSPORTATION

DEERFIELD ROAD RECONSTRUCTION
LAKE COUNTY STANDARD DETAILS

SCALE: SHEET OF SHEETS STA. TO STA.

F.A.U. RTE.	SECTION	COUNTY	TOTAL SHEETS	SHEET NO.
1257	15-00038-07-WR	LAKE	1090	713

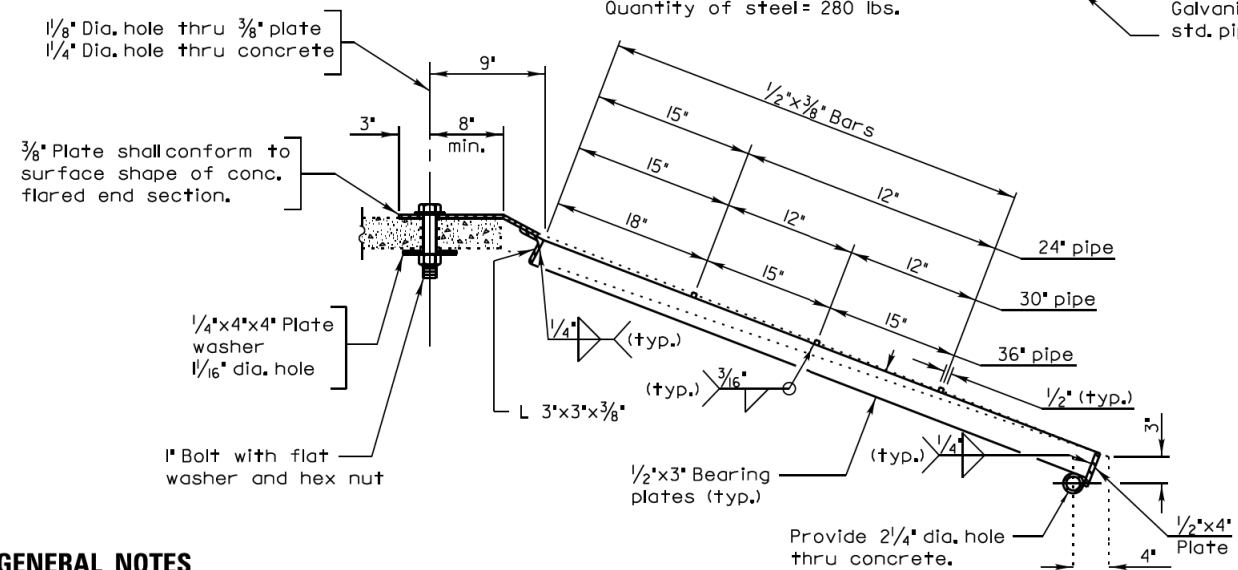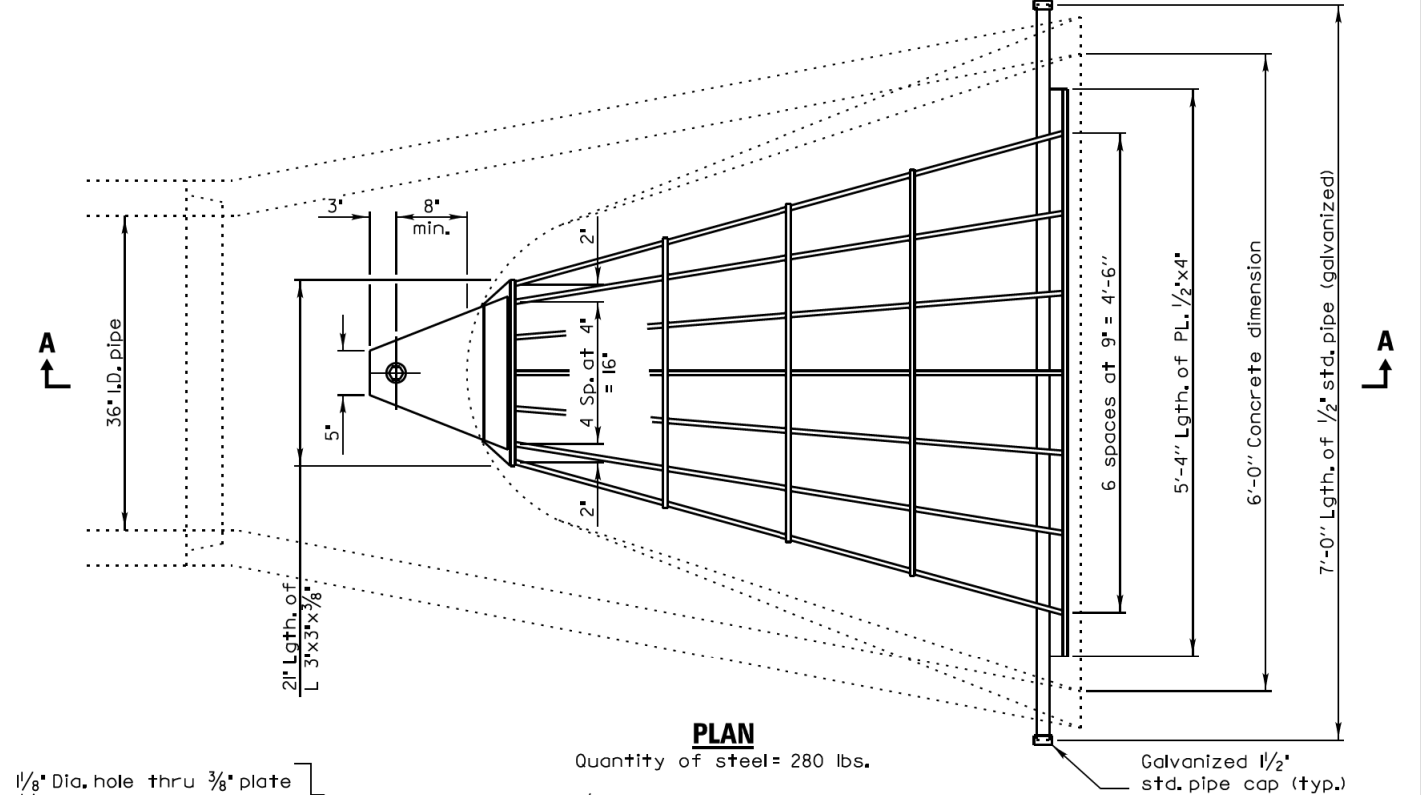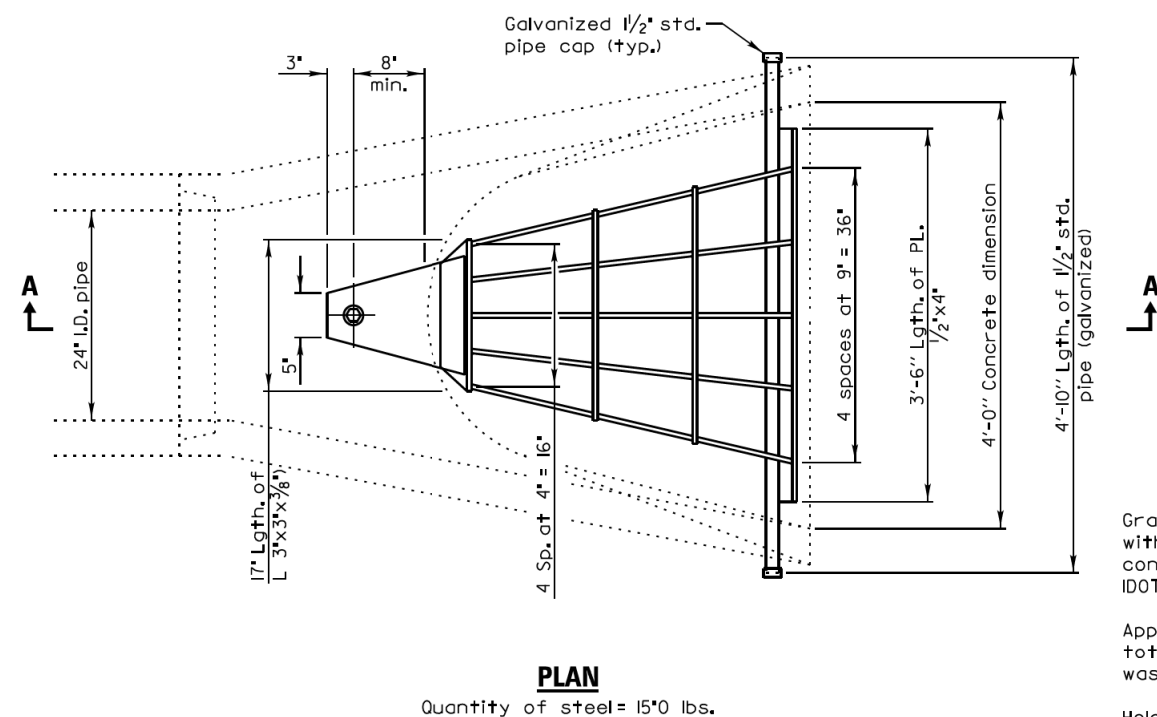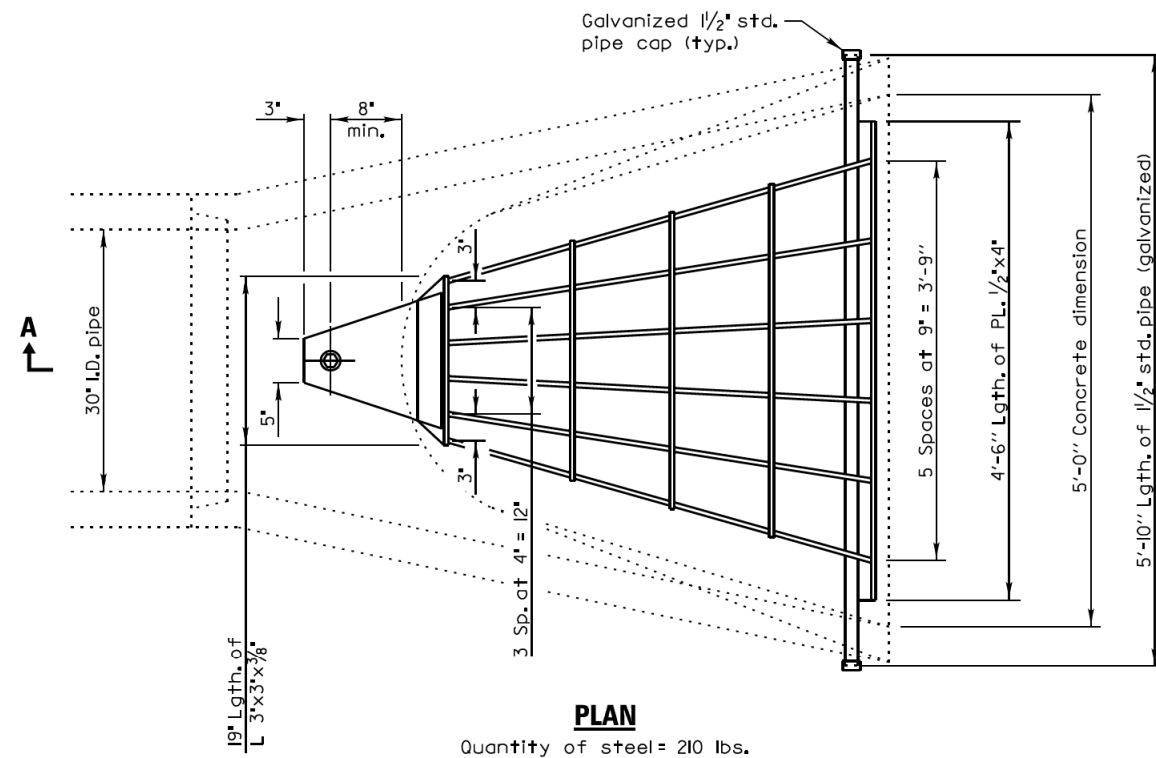


SECTION A-A

REVISIONS		DATE		 LakeCounty Division of Transportation		APPROVED BY: M. G. ZEMAITIS		LC5403
						DATE: DEC. 18, 2014		
				GRATING FOR CONCRETE FLARED END SECTIONS (24"-54")				
				SHEET 1 OF 2				
PROJECT NAME				ROUTE	SECTION	SECTION NUMBER	SHEET	SHEETS
COUNTY STANDARDS & DETAILS				CHXX	XXX	XX-00XXX-XX-XX	X	X


REVISIONS / REMARKS					
NO.	DESCRIPTION	DATE	BY	SURVEYOR:	/
		/ /		DSGNR/LIAISON:	
		/ /		PLOTTED BY:	hdl7512 12/19/2014

FILE NAME: U:\Design\Nauman\Lake\Standard Details\LC5403 Grating for Conc Flored End Section 24-54 in pipe.dgn

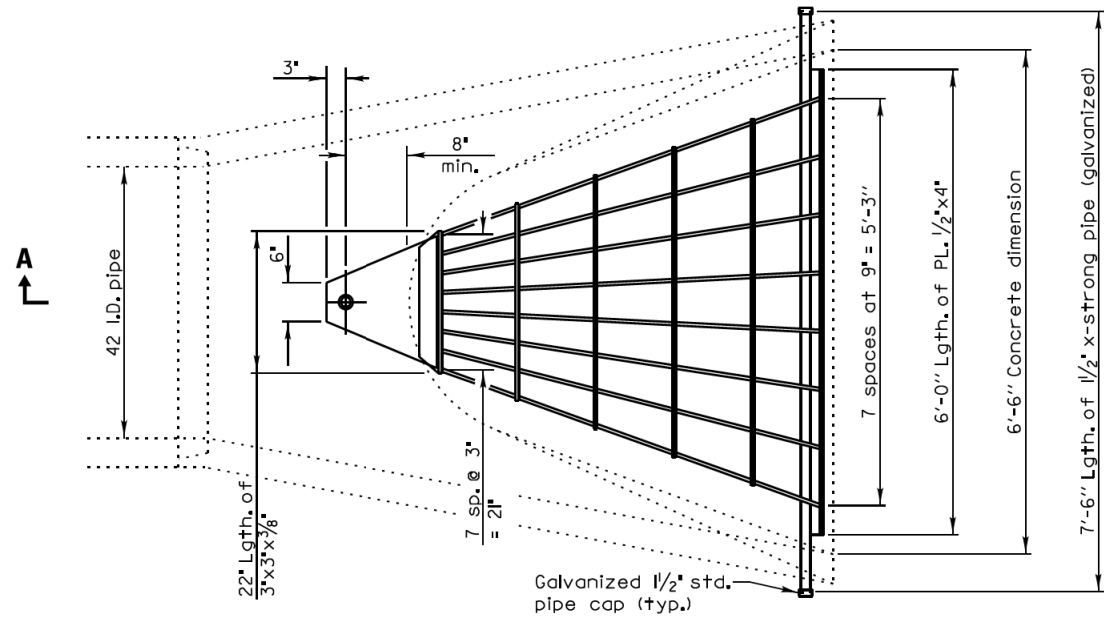


PLAN

Quantity of steel= 320 lbs.

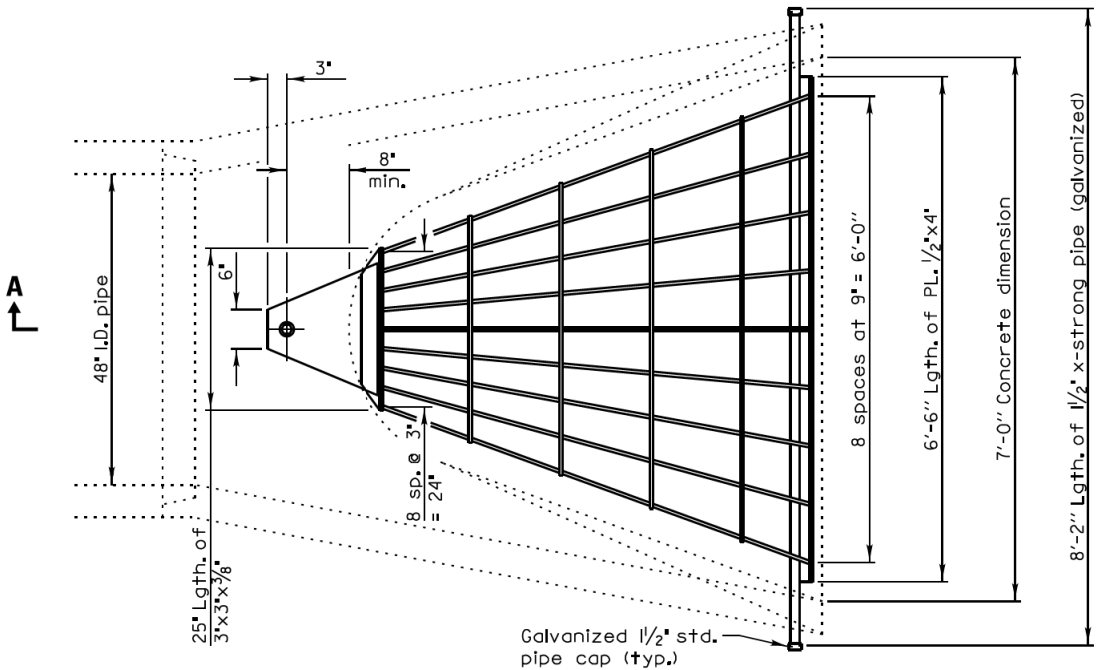


PLAN

Quantity of steel= 400 lbs.

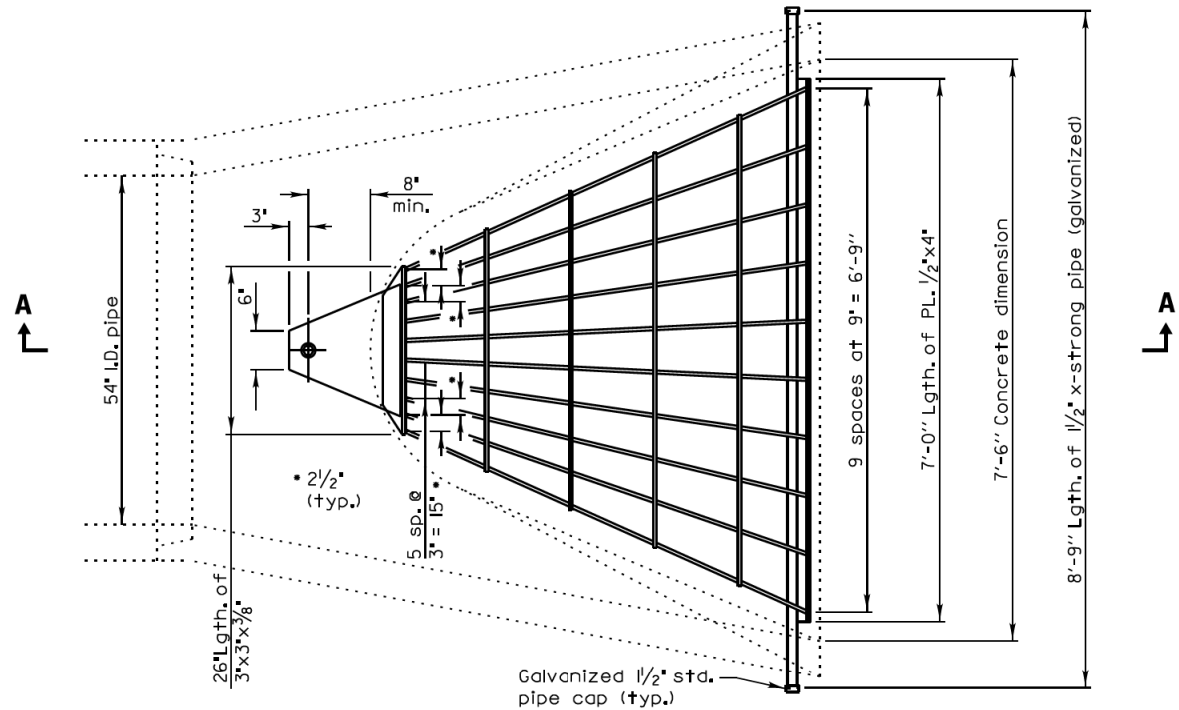

PLAN

Quantity of steel= 425 lbs.

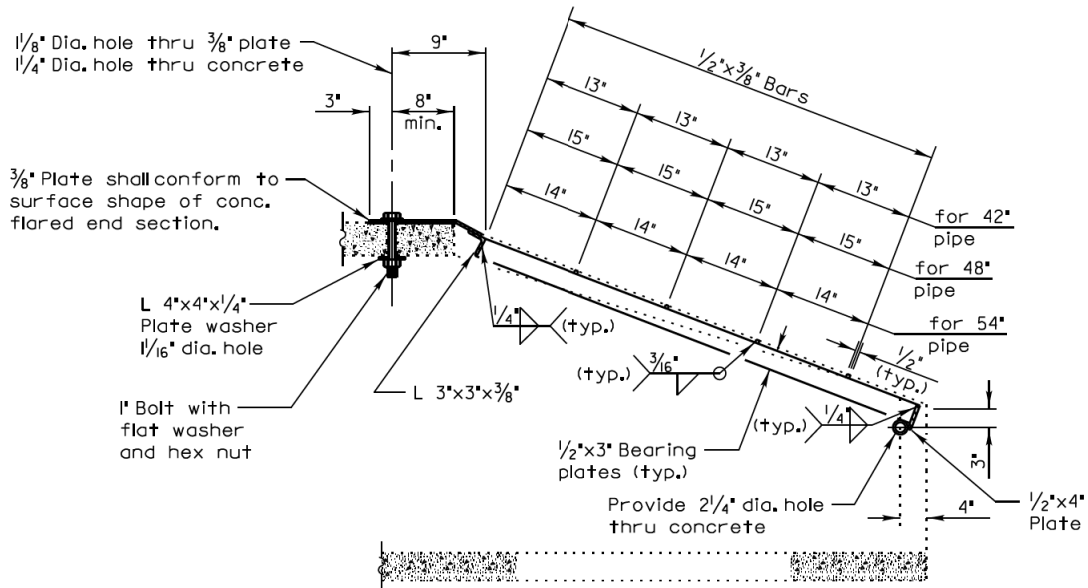

SECTION A-A

REVISIONS	DATE	 LakeCounty Division of Transportation	APPROVED BY: M. G. ZEMAITIS DATE: DEC. 18, 2014
			GRATING FOR CONCRETE FLARED END SECTIONS (24"-54") SHEET 2 OF 2

NO.	REVISIONS / REMARKS	DATE	BY	SURVEYOR	PROJECT NAME	ROUTE	SECTION	SECTION NUMBER	SHEET	SHEETS
					LAKE COUNTY STANDARDS & DETAILS	CHXX	XXX	XX-00XXX-XX-XX	X	X

FILE NAME: U:\Design\Nauman\Lake\Standard Details\LC5403 Grating for Conc Flared End Section 24-54 in pipe.dgn



STATE OF ILLINOIS
DEPARTMENT OF TRANSPORTATION


DEERFIELD ROAD RECONSTRUCTION
LAKE COUNTY STANDARD DETAILS

SCALE: SHEET OF SHEETS STA. TO STA.

F.A.U. RTE.	SECTION	COUNTY	TOTAL SHEETS	SHEET NO.
I257	I5-00038-07-WR	LAKE	1090	715
CONTRACT NO. 6IK62				

ILLINOIS FED. AID PROJECT

FILE NAME =	USER NAME = cward	DESIGNED -	REVISED -
N:\LC00T\190304.0003A\Civil\STD-LC00T-01.sht		DRAWN -	REVISED -
Default	PLOT SCALE = 5'	CHECKED -	REVISED -
	PLOT DATE = 7/31/2026	DATE -	REVISED -


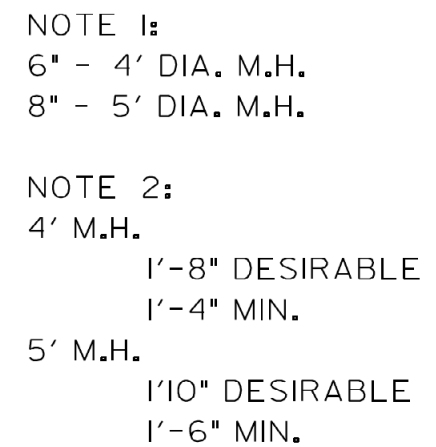


SCALE: 1"=2'

LC6000


DRAINAGE STRUCTURES
(EDGE OF PAVEMENT)

RIM ELEVATION AND
OFFSET GIVEN AT
EDGE OF PAVEMENT

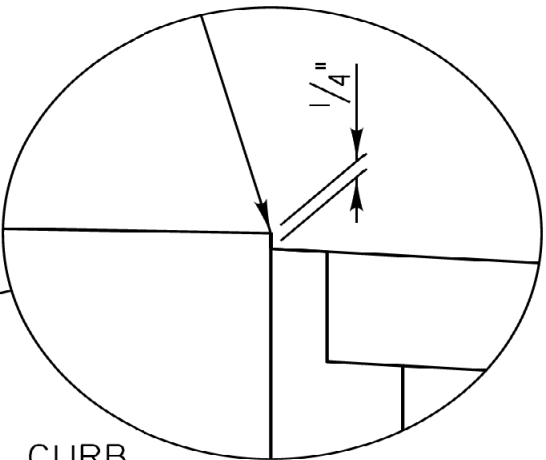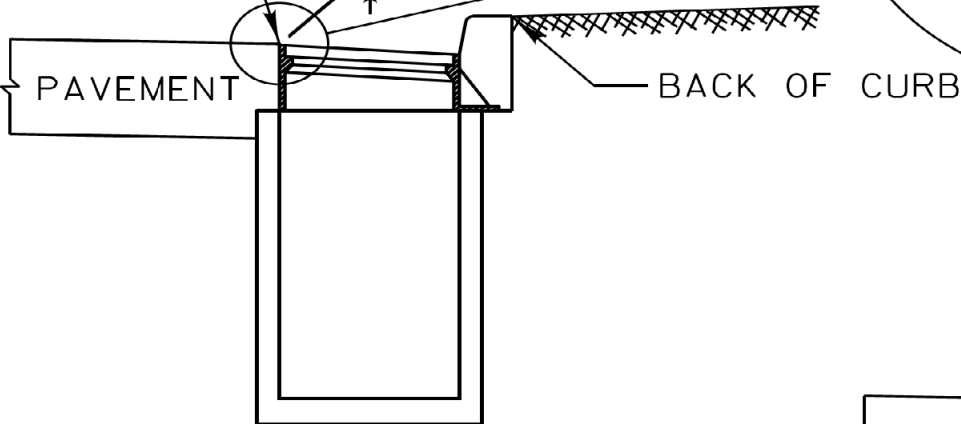


DRAINAGE STRUCTURES
(OUTSIDE EDGE OF PAVEMENT)

RIM ELEVATION AND OFFSET GIVEN
AT CENTER OF STRUCTURE

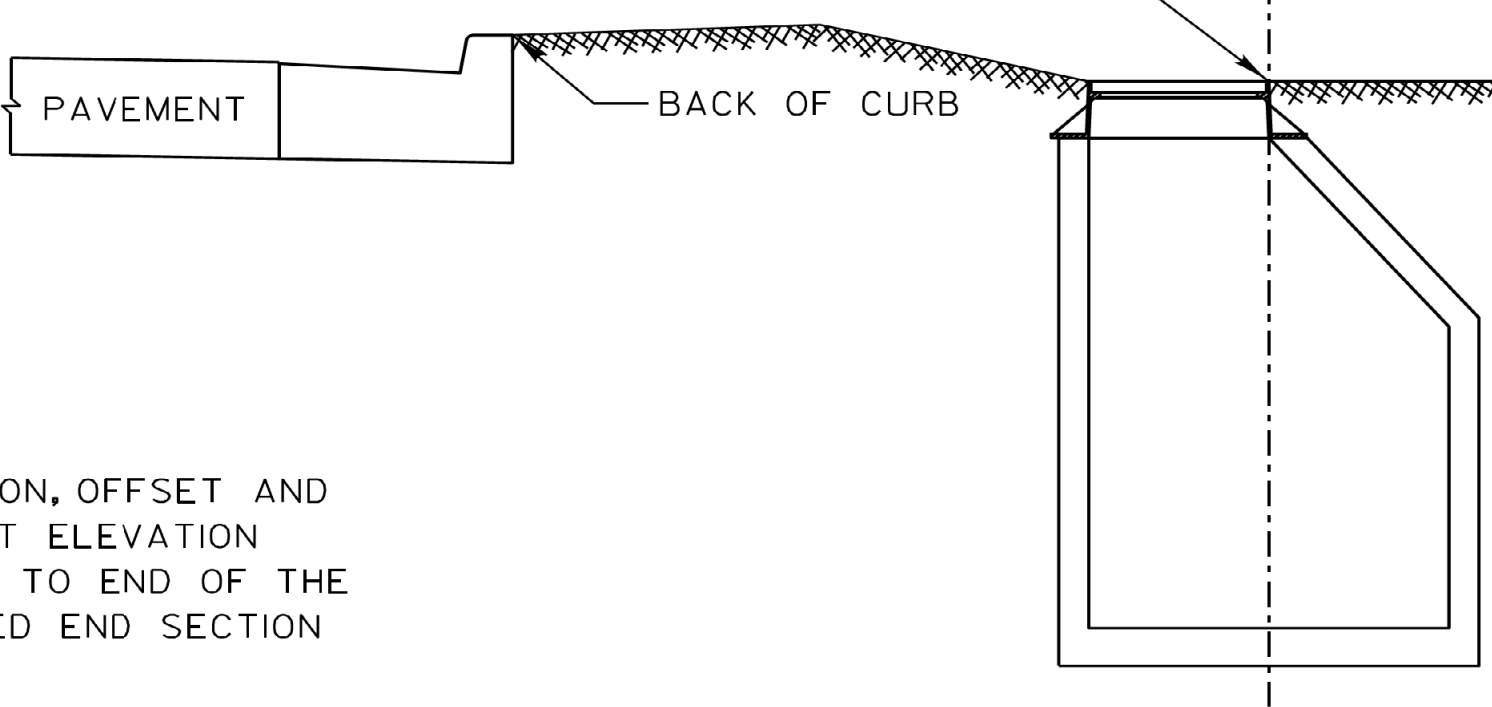

END SECTION

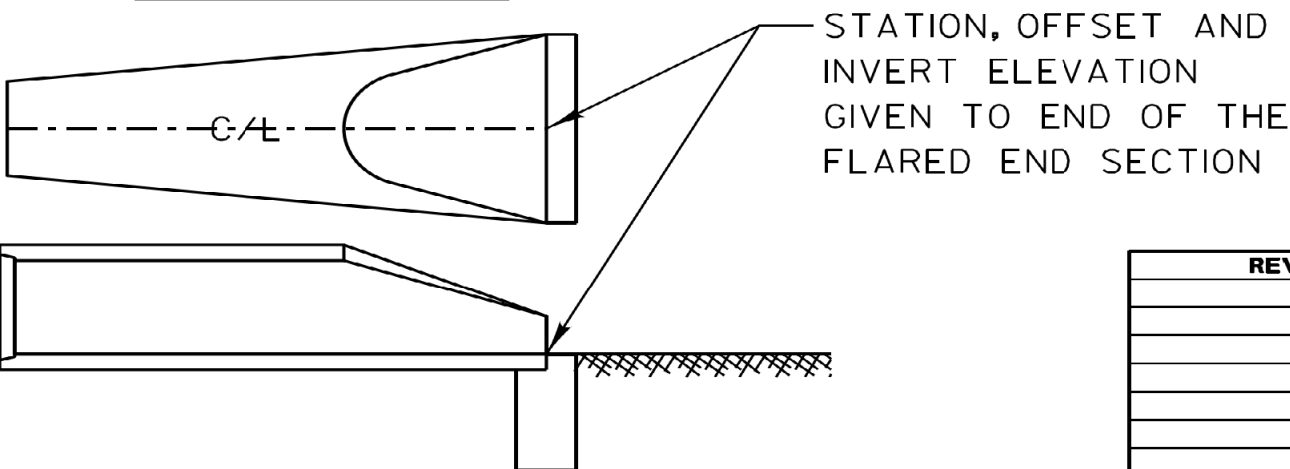

REVISIONS	DATE



LakeCounty
Division of Transportation

APPROVED BY: MGZ
DATE: 03/09/2012

**DRAINAGE STRUCTURE
RIM ELEVATIONS AND
OFFSETS**

LC6003


FILE NAME =	USER NAME = cword	DESIGNED -	REVISED -
N:\LC00T\190304.0003A\Civil\STD-LC00T-01.sht		DRAWN -	REVISED -
Default	PLOT SCALE = 5'	CHECKED -	REVISED -
	PLOT DATE = 7/31/2026	DATE -	REVISED -

STATE OF ILLINOIS
DEPARTMENT OF TRANSPORTATION

DEERFIELD ROAD RECONSTRUCTION
LAKE COUNTY STANDARD DETAILS

SCALE: SHEET OF SHEETS STA. TO STA.

F.A.U. RTE.	SECTION	COUNTY	TOTAL SHEETS	SHEET NO.
I257	I5-00038-07-WR	LAKE	1090	717
CONTRACT NO. 6IK62				
ILLINOIS FED. AID PROJECT				

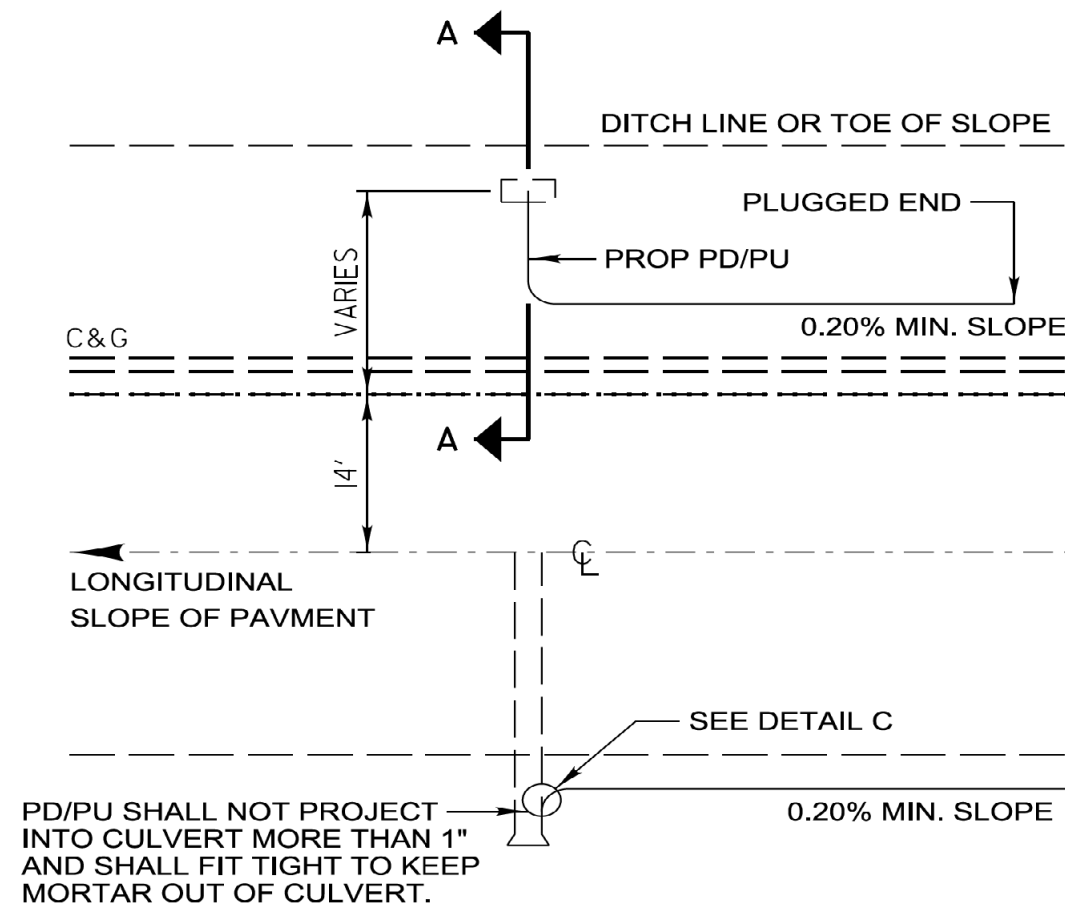



TYPICAL PIPE DRAIN/ PIPE UNDERDRAIN OUTLET

DESIGN NOTES:



All work shall be according to the applicable portions of the "Standard Specifications" except as modified hereon.

In addition to the requirements of Article 601.08 of the "Standard Specifications", the contract unit price per foot for pipe drains 4" & 6" and pipe underdrains 4" shall include the cost of furnishing and placing the rodent shield.

The removable rodent shield shall be furnished and installed in accordance with one of the configurations shown. The shield shall be fabricated from steel wire, or expanded metal, as detailed above and shall be galvanized after fabrication in accordance with AASHTO M-111. Other submitted designs for a removable rodent shield will be allowed with the approval of the Engineer.

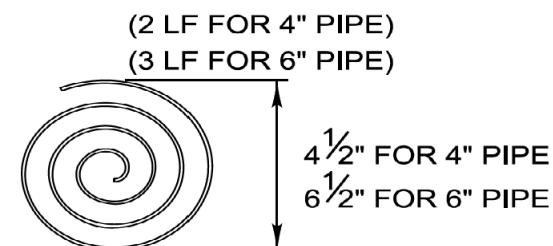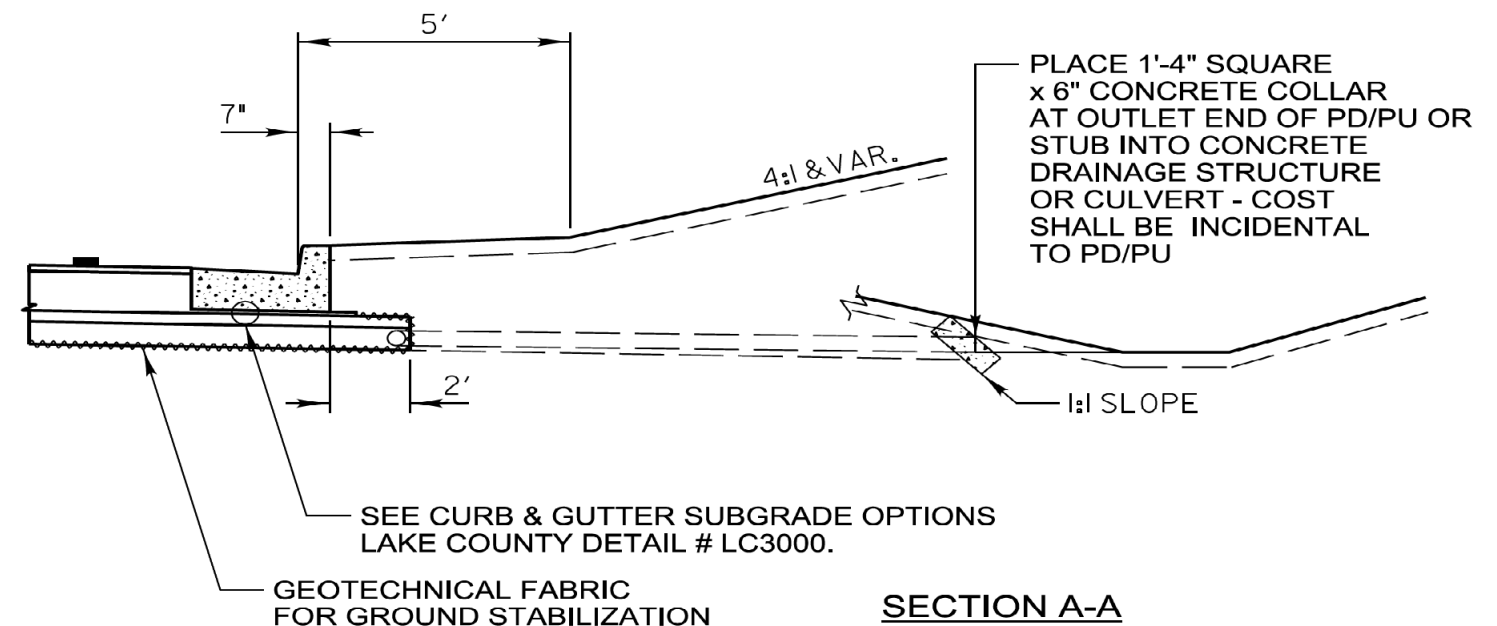

$\frac{3}{16}$ " WIRE STOCK BENT TO A SPIRAL CONFIGURATION. TO INSTALL, TWIST INTO PD/PU END. (FOR CORRUGATED CIRCULAR METAL PIPE)

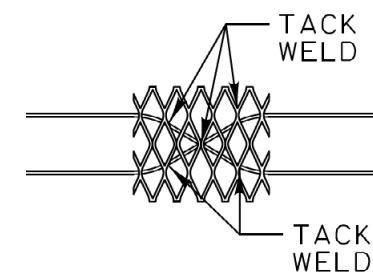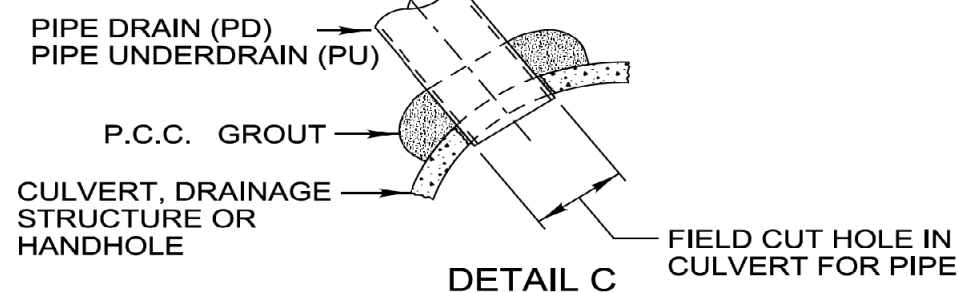


6"x6" EXPANDED METAL SHIELD WITH TWO 2'-6" LONG PREFABRICATED 6 GAGE STEEL STRUTS FOR SNUG FIT INTO THE PD/PU END.

RODENT SHIELDS DETAIL


(ALTERNATES) NOT TO SCALE

REVISIONS	DATE
Pipe Drain Added to Labels	5/19/2009
Revised Type A to Type B Aggregate	12/20/12
Removed HMA Shldr & Agg	11/20/13

	APPROVED BY: M. G. ZEMAITIS DATE: APRIL 1, 2007	LC6020
	SUB-SURFACE DRAINS	

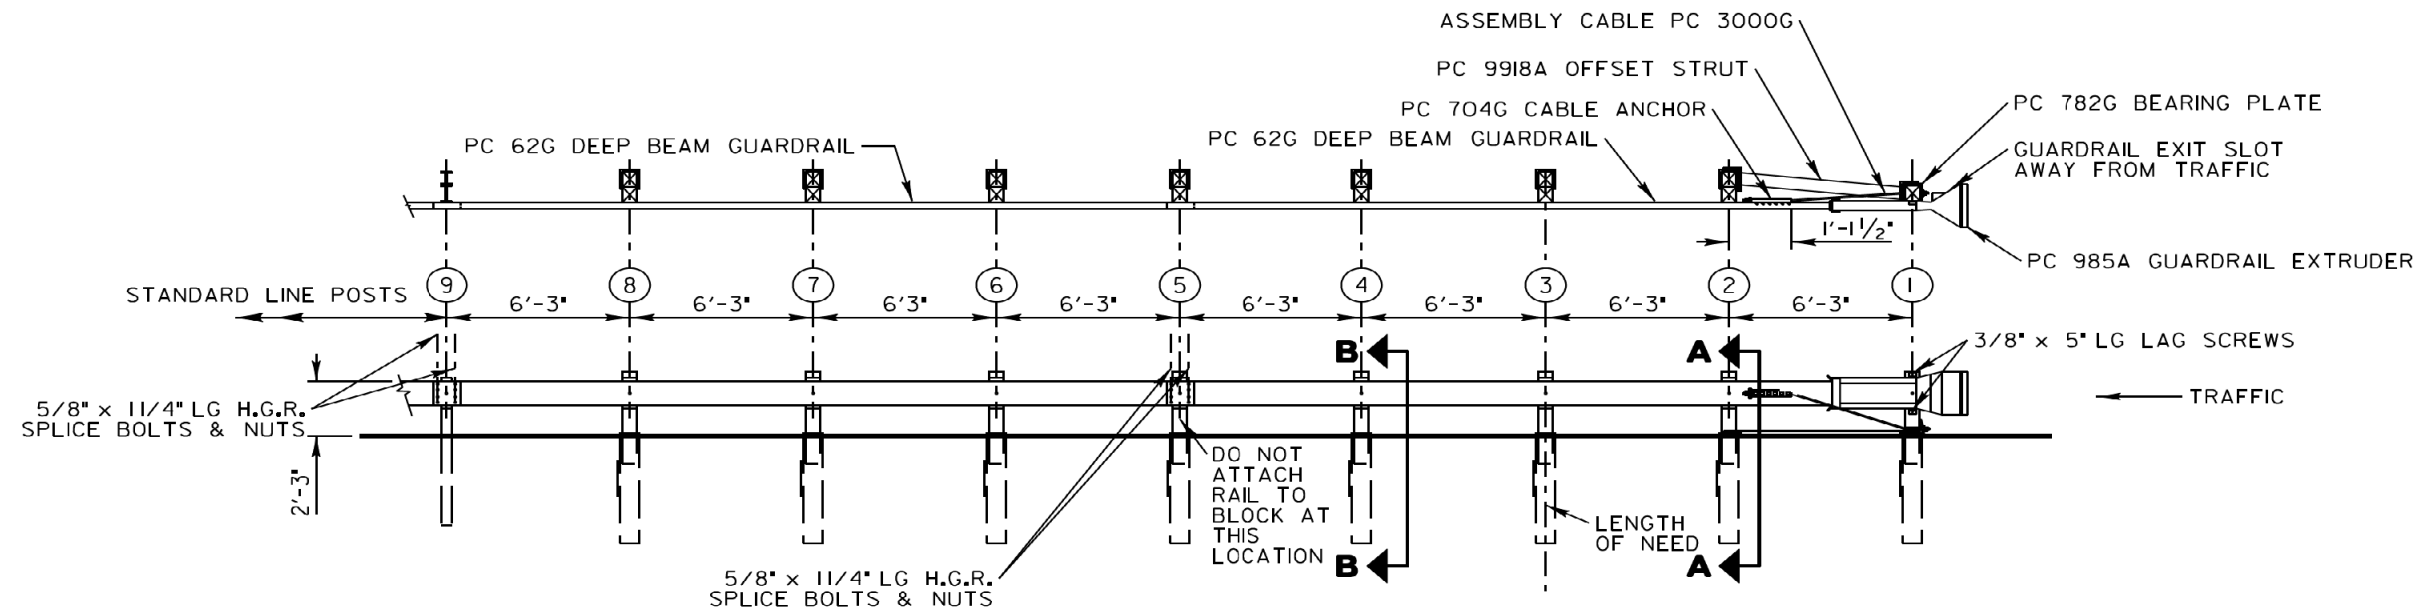

SCALE: 1" = 6'

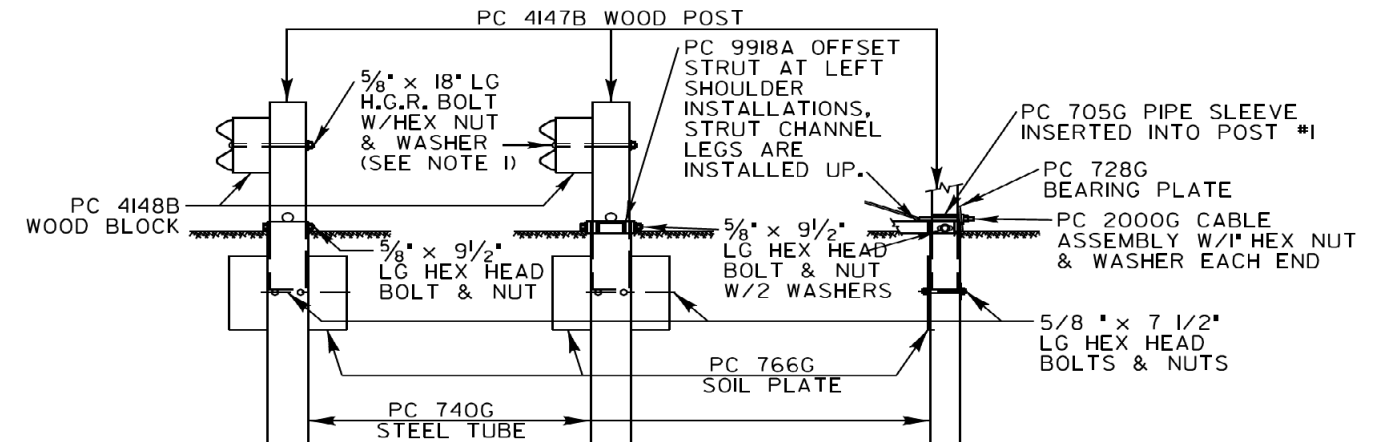

SECTION "B-B"

(TYP @ POSTS
#3, 4, 6, 7 & 8)

SECTION "A-A"

(@ POST #2)

PARTIAL VIEW

(@ POST #1)

SCALE: 1' = 3'

NOTE:
SECTION "B-B" IS SIMILAR @ POST #5
EXCEPT RAIL IS NOT ATTACHED.

BILL OF MATERIAL




PC	QTY	DESCRIPTION
60G	1	DEEP BEAM GUARD RAIL (12GA)
62G	1	DEEP BEAM GUARD RAIL (12GA)
705G	1	PIPE SLEEVE
766G	8	SOIL PLATE
4148B	7	WOOD BLOCK
4147B	8	WOOD POST
740G	8	STEEL TUBE
782G	1	BEARING PLATE
704A	1	CABLE ANCHOR
3000G	1	CABLE ASSEMBLY
9918G	1	OFFSET STRUT
985A	1	GUARDRAIL EXTRUDER
HARDWARE		
3497G	8	5/8" x 9 1/2" HEX HD BOLT
3580G	7	5/8" x 18" H.G.R. POST BOLT
3360G	16	5/8" x 1 1/4" H.G.R. SPLICE BOLT
3478G	16	5/8" x 7 1/2" HEX HD BOLT
3340G	47	5/8" H.G.R. NUT
3300G	11	5/8" WASHER
3264G	2	3/8" x 5" LAG SCREW
3910G	2	1" HEX NUT
3900G	2	1" WASHER

NOTES:

1. THE 5/8" FLAT WASHER IS USED UNDER THE NUT, BEHIND THE POST ONLY. NO WASHER IS USED AT THE RAIL.
2. THE BREAKAWAY POSTS @ LOCATIONS #5, 6, 7 & 8 MAY BE AS SHOWN OR MAY UTILIZE POSTS AS SHOWN IN OPTION "B" WITHOUT FOUNDATION TUBES. (SEE DRAWING NO SS 241.) POSTS @ LOCATIONS #1, 2, 3 & 4 MUST USE FOUNDATION TUBES.
3. THE ER-2000 WAS TESTED ON FLAT & LEVEL TERRAIN. IT IS NOT RECOMMENDED ON SLOPES.
4. MANUFACTURER SUGGESTS CUSTOMER TO PROVIDE REFLECTORIZATION OF TERMINAL.

ET-2000	B.T.
PLAN, ELEVATION & SECTIONS	E.N.
OPTION "A"	
1994 EDITION	
SYRO, INC.	SS 240
REVISIONS	

REVISIONS	DATE	 LakeCounty Division of Transportation	APPROVED BY: A. KHAWAJA DATE: APRIL 1, 2007	LC6310
			TRAFFIC BARRIER TERMINAL, TYPE 1 SPECIAL (TANGENT)	

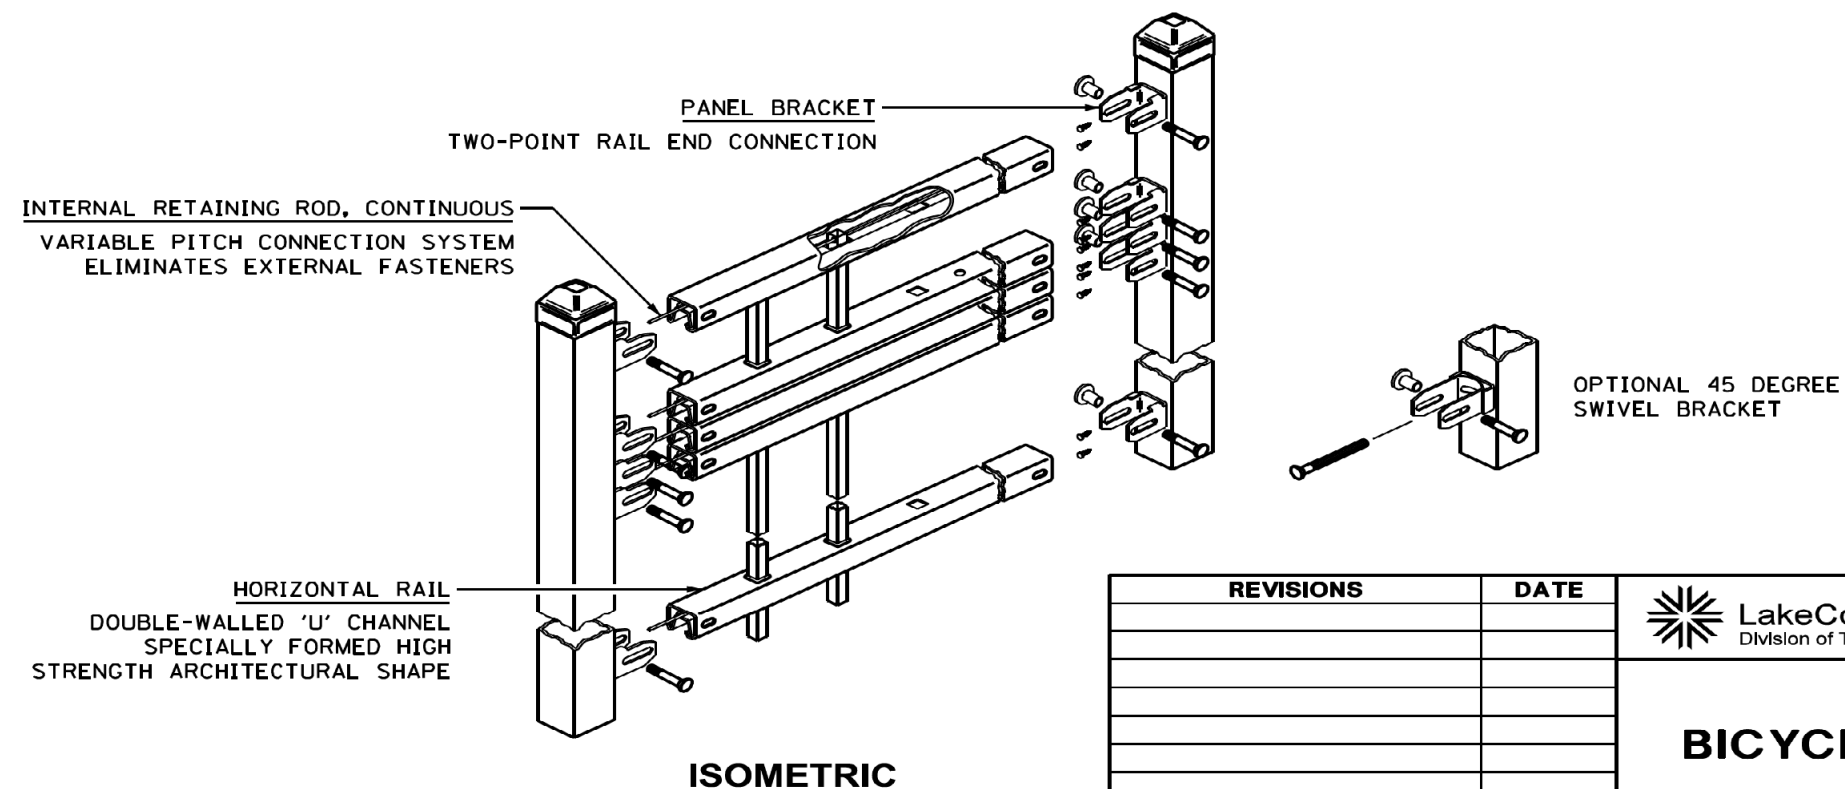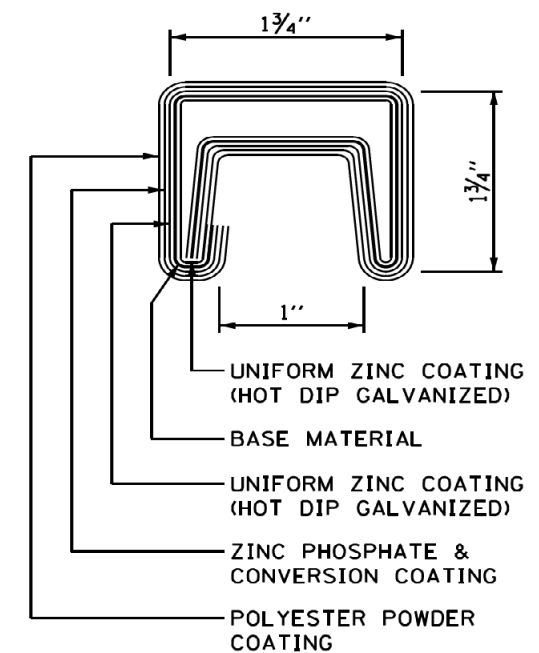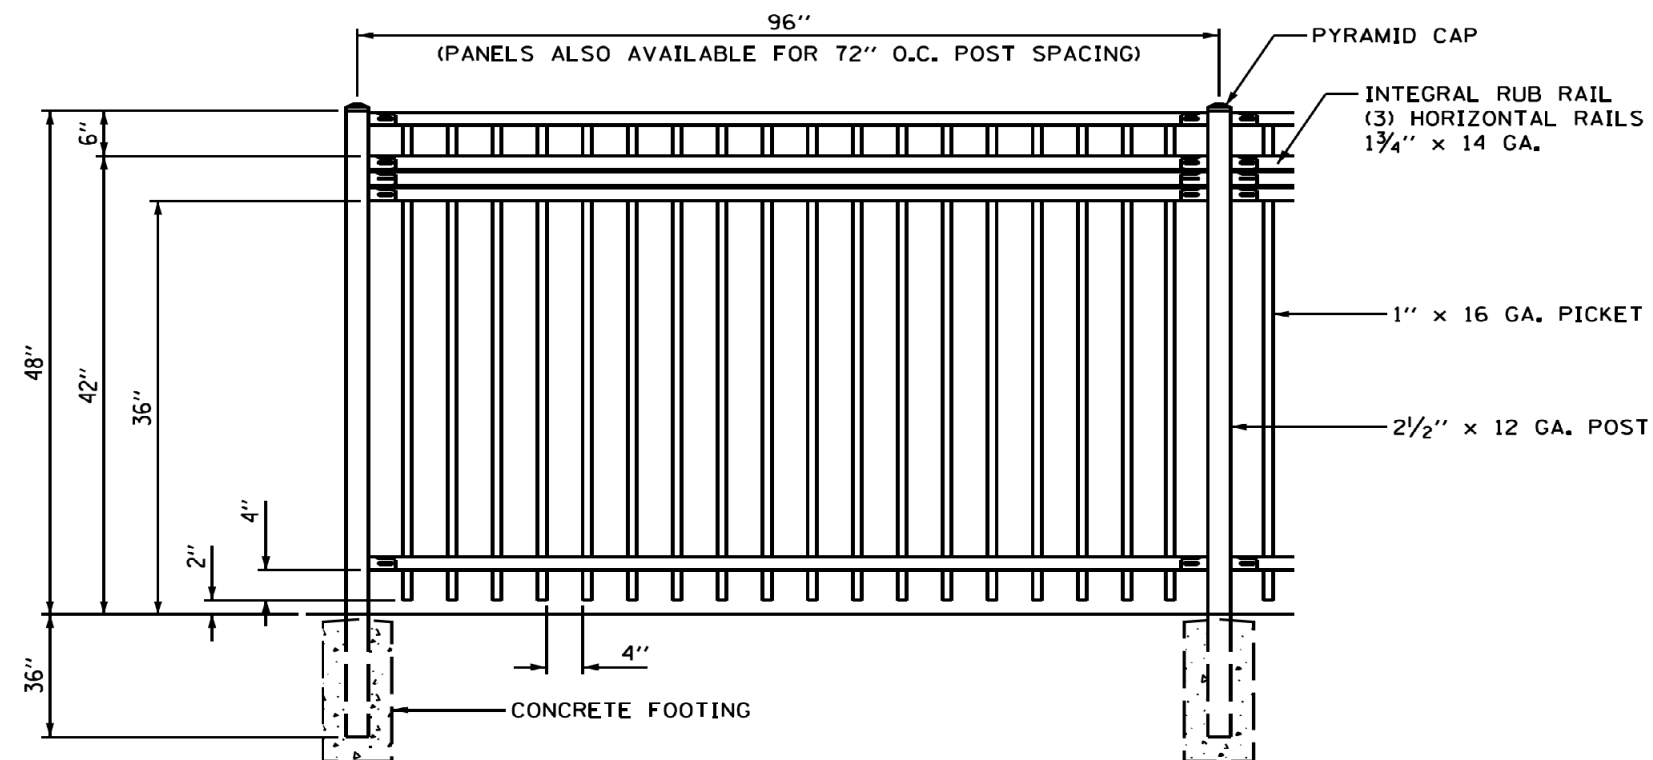

HORIZONTAL RAIL CROSS SECTION


NOTE:

THE COLOR OF THE BICYCLE RAILING
SHALL BE BLACK.

REVISIONS	DATE	 LakeCounty Division of Transportation	APPROVED BY: M.G. ZEMAITIS DATE: APRIL 29, 2021	LC6610
			BICYCLE RAILING, SPECIAL	

FILE NAME =	USER NAME = cward	DESIGNED -	REVISED -	STATE OF ILLINOIS DEPARTMENT OF TRANSPORTATION	DEERFIELD ROAD RECONSTRUCTION LAKE COUNTY STANDARD DETAILS					F.A.U RTE.	SECTION	COUNTY	TOTAL SHEETS	SHEET NO.
N:\LCCDT\190304.00\03A\Civil\STD-LCCDT-01.sht		DRAWN -	REVISED -							1257	I5-00038-07-WR	LAKE	1090	720
Default	PLOT SCALE = 5'	CHECKED -	REVISED -		CONTRACT NO. 61K62									
	PLOT DATE = 7/31/2026	DATE -	REVISED -		SCALE:	SHEET	OF	SHEETS	STA.	TO STA.				

TYPICAL APPLICATION OF TRAFFIC CONTROL DEVICES
for HIGHWAY CONSTRUCTION, CONTRACT MAINTENANCE
and UTILITY OPERATIONS

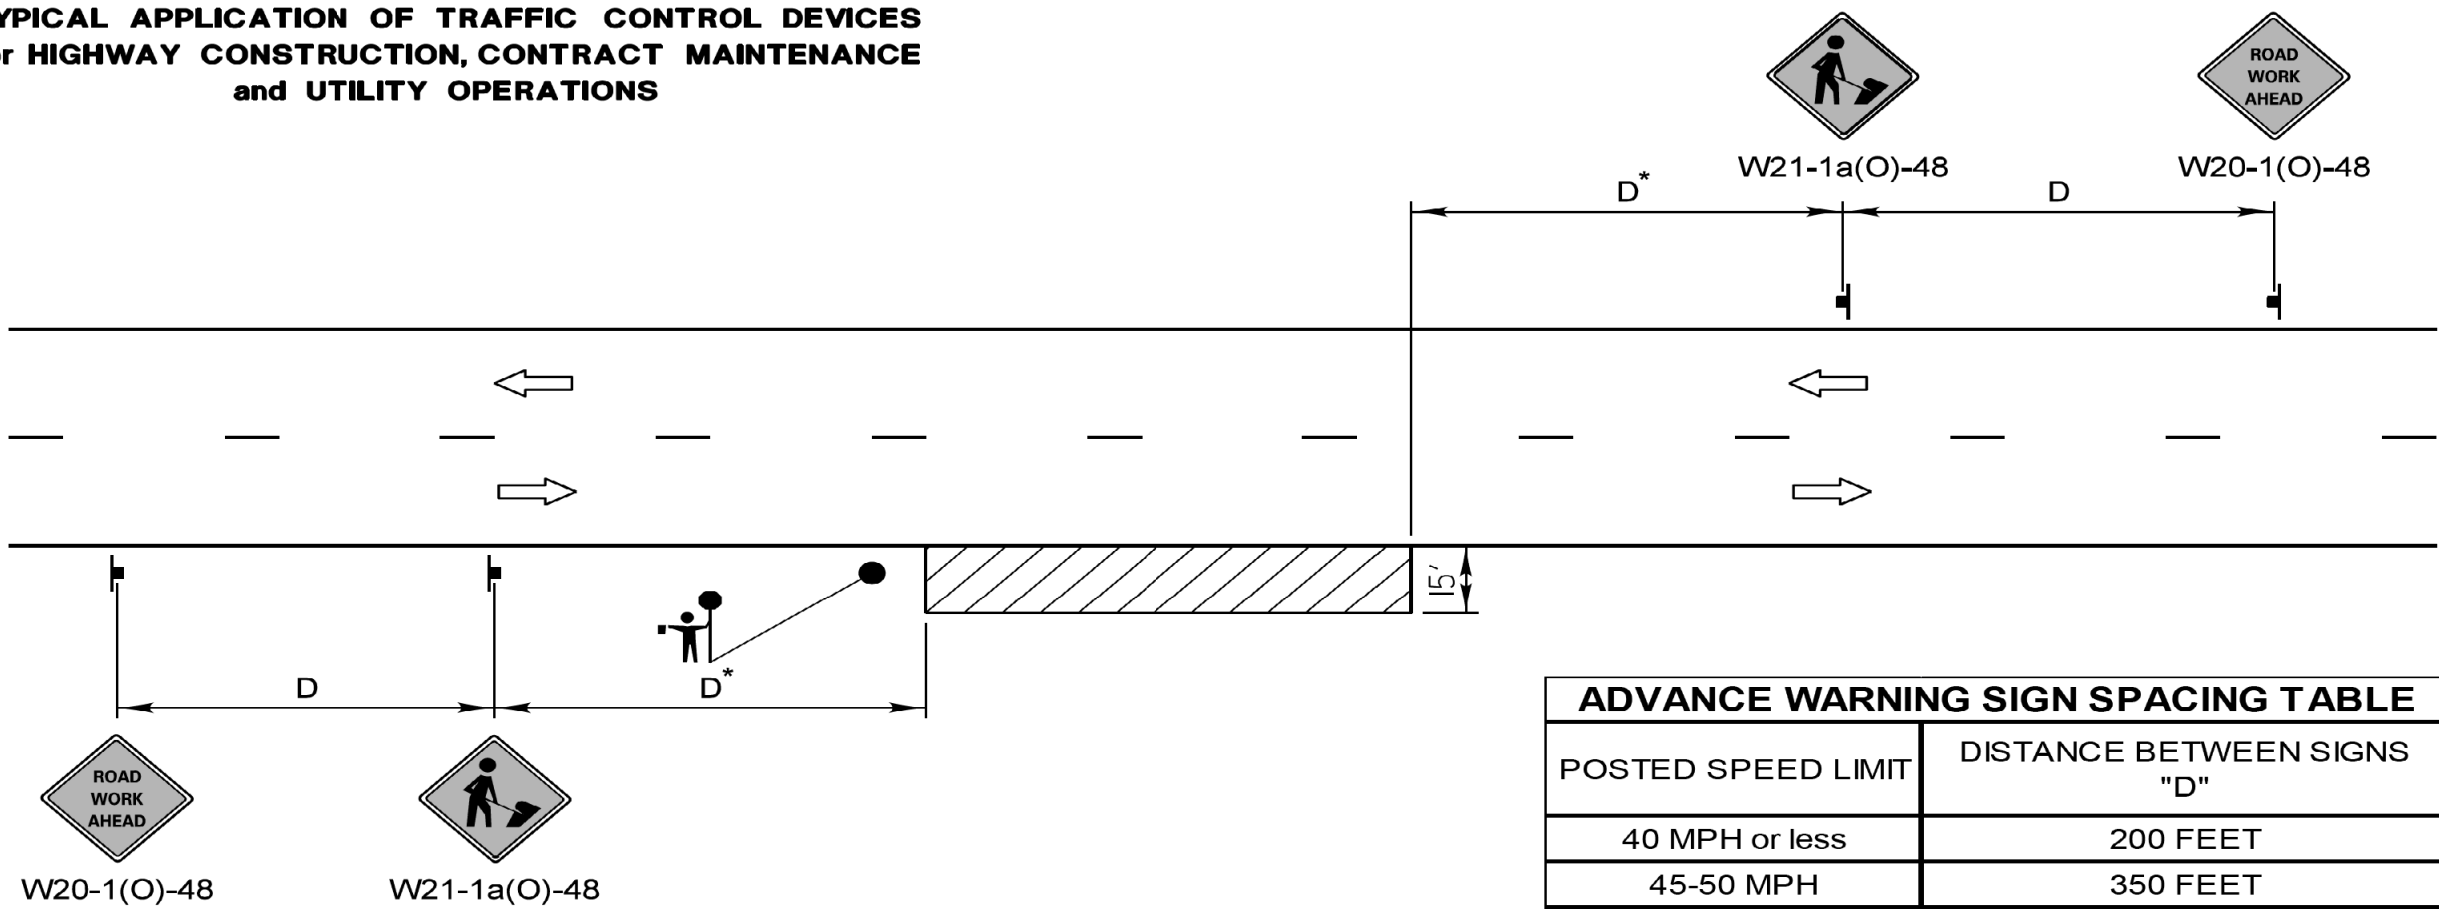

ADVANCE WARNING SIGN SPACING TABLE	
POSTED SPEED LIMIT	DISTANCE BETWEEN SIGNS "D"
40 MPH or less	200 FEET
45-50 MPH	350 FEET
55 MPH	500 FEET

GENERAL NOTES:

This special detail is used at any time, any vehicle, equipment, workers or their activities require a stationary, intermittent or continuous moving operation within 15 feet of the traffic lane, where the average speed is 1 mph or less.

* Minimum distance "D" is shown in the Advance Warning Sign Spacing Table. If the work is a moving operation, the maximum distance "D" may be extended to ½ the length required for one normal working day's operation or 4 miles, whichever is less.

If the work operation does not exceed 60 minutes, traffic control may be according to I.D.O.T. Highway Standard 701301.

SYMBOLS

- WORK AREA
- SIGN ON PORTABLE OR PERMANENT SUPPORT
- FLAGGER WITH TRAFFIC CONTROL SIGN WHEN REQUIRED



MODIFIED IDOT STANDARD 701011-04

REVISIONS	DATE	 LakeCounty Division of Transportation	APPROVED BY: A. KHAWAJA DATE: APRIL 1, 2007	LC7000
Title Block Revision	8/1/09			
Reformat LCDOT Standard	7/15/10			
Updated IDOT Standard Version #	3/29/16			
		TWO LANE, TWO WAY, OFF-ROAD OPERATIONS DAY OPERATIONS ONLY		

NOT TO SCALE

TYPICAL APPLICATION OF TRAFFIC CONTROL DEVICES
for HIGHWAY CONSTRUCTION, CONTRACT MAINTENANCE
and UTILITY OPERATIONS

CONES AT 25' CENTERS FOR 250'. ADDITIONAL
CONES MAY BE PLACED AT 50' CENTERS.
WHEN BARRICADES ARE USED, THE DISTANCE
BETWEEN DEVICES MAY BE DOUBLED.

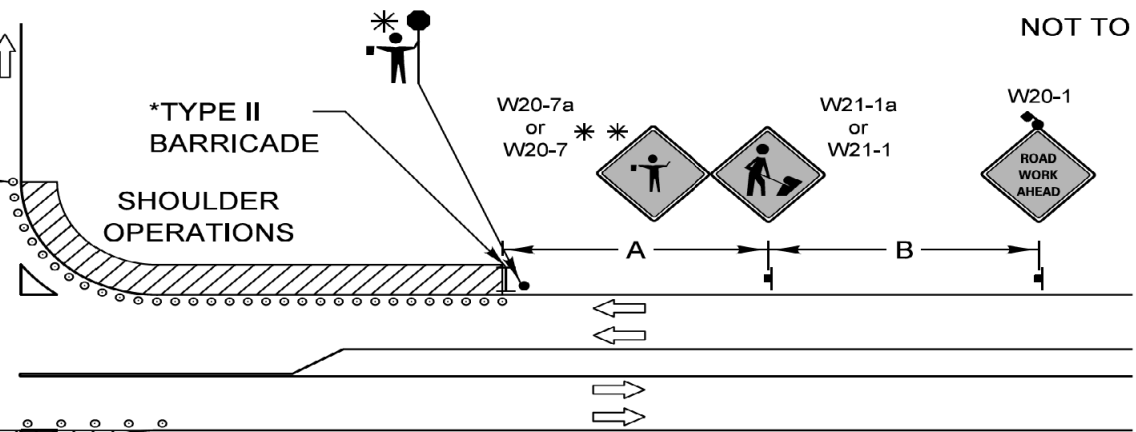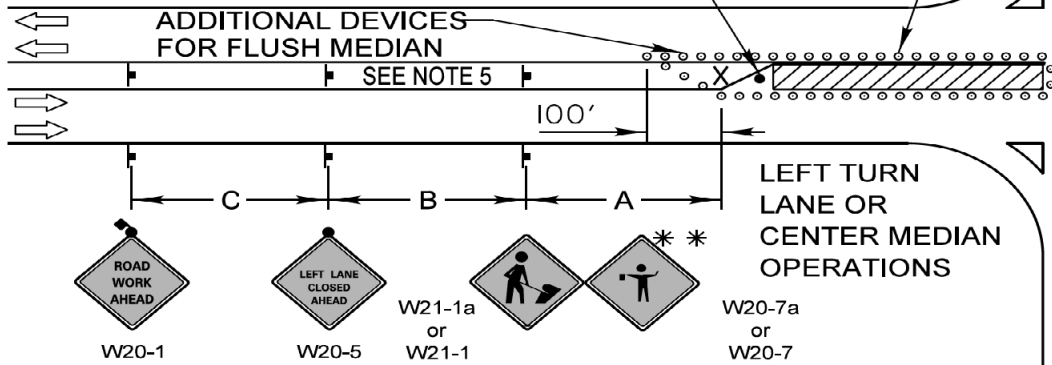

*FLAGGERS ARE REQUIRED WHEN THE POSTED SPEED IS
45 MPH OR GREATER. USE OF THE "FLAGGER"
SIGN IS LIMITED TO WHEN FLAGGERS ARE PRESENT.

**HIGH LEVEL WARNING DEVICES ARE REQUIRED WHEN
THE SPEED LIMIT IS 40 MPH OR LESS.

ADVANCE WARNING SIGN SPACING TABLE			
POSTED SPEED LIMIT	DISTANCE BETWEEN SIGNS		
	"A"	"B"	"C"
40 MPH or less	400 FEET	200 FEET	200 FEET
45-50 MPH	400 FEET	350 FEET	350 FEET
55 MPH	500 FEET	500 FEET	500 FEET

GENERAL NOTE:

This Standard is used where at anytime, day or night, any vehicle, equipment, workers or their activities encroach on the pavement during shoulder operations or where construction requires lane closures in an urban area.

DESIGN NOTES:

- All warning signs shall have minimum dimensions of 48"x48". The Engineer may approve signs measuring 36"x36" when the posted speed limit is 30 mph or less.
- All signs not on the traveled way shall be post mounted if the closure time exceeds four calendar days. All signs shall be posted with the bottom of the sign not less than 7" above the edge of pavement. "NO PARKING" signs shall be installed throughout the work area at the discretion of the Engineer.
- The distance "L" shall be defined as:

SPEED	FORMULA
≤ 40 MPH	$L = (WS^2) / 60$
≥ 45 MPH	$L = LW \times S$
W = Width of Closure in FEET	
S = Normal Posted Speed Limit in MPH	
LW = Lane Width in FEET	

- Type II barricades with Type C steady burning lights shall be used in lieu of cones for night operations. All cones and barricades shall be according to IDOT Standard 701901.
- For raised median operations, where the raised median is less than 10' signing shall not be installed on the median. No signing shall be installed on any painted median.
- If the work operation is performed between 9:00 am and 3:00 pm and the work does not exceed 15 minutes, the traffic protection shall be as shown for IDOT Standard 701301. Signs, when required, shall be at the spacing specified in the advance warning sign spacing table.
- If the work area is in the parking lane and the parking exists during work hours, a "ROAD WORK AHEAD" sign shall be installed in advance of work area at the spacing specified in the Advance Warning Sign Spacing Table and the area protected with cones or barricades.
- Type A flashing lights shall be used on each approach in advance of the work area during hours of darkness and installed above the first two sign in each series and the high level warning devices.
- Longitudinal dimensions may be adjusted to fit field conditions.
- Form BT 725 is required.

SYMBOLS

	WORK AREA
	CONE, BARRICADE, OR DRUM
	SIGN ON PORTABLE OR PERMANENT SUPPORT
	ARROW BOARD
	TYPE II BARRICADE W/TYPE A FLASHING LIGHT
	HIGH LEVEL WARNING DEVICE **
	FLAGGER WITH TRAFFIC CONTROL SIGN

MODIFIED IDOT
STANDARD 701701-10

REVISIONS	DATE
Revised IDOT Reference	2/1/08
Title Block Revision	8/1/09
Reformat LCDOT Standard	7/15/10
Removed "Worker" & "Flagger" signs	6/26/12
Updated IDOT Standard Version #	3/29/16




APPROVED BY: ANTHONY KHAWAJA
DATE: APRIL 1, 2007

URBAN LANE CLOSURE
MULTILANE INTERSECTION

LC7003

TYPICAL APPLICATION OF TRAFFIC CONTROL DEVICES
for HIGHWAY CONSTRUCTION, CONTRACT MAINTENANCE
and UTILITY OPERATIONS

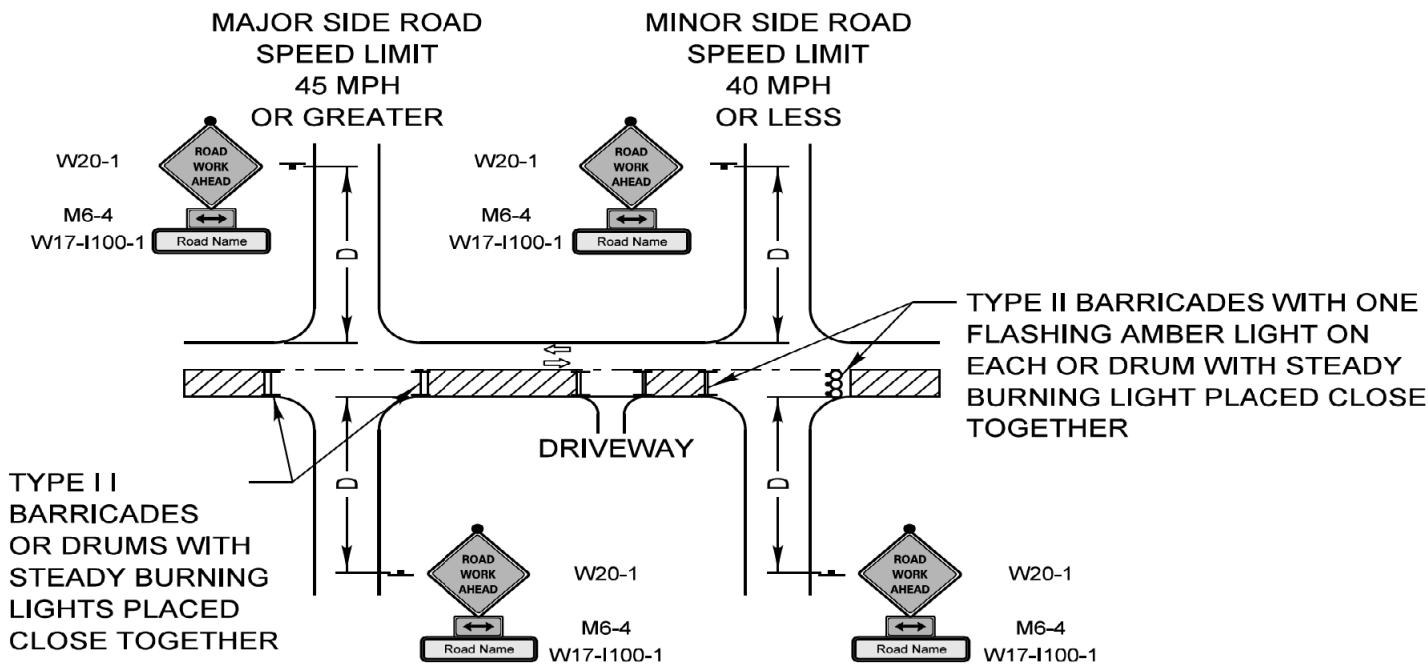

SYMBOLS

	WORK AREA
	SIGN ON PORTABLE OR PERMANENT SUPPORT
	TYPE II BARRICADE W/TYPE A FLASHING LIGHT
	DRUM WITH STEADY BURNING LIGHT

ADVANCE WARNING SIGN SPACING TABLE	
POSTED SPEED LIMIT	DISTANCE BETWEEN SIGNS "D"
40 MPH or less	200 FEET
45-50 MPH	350 FEET
55 MPH	500 FEET

GENERAL NOTE:

This Standard is used where at any time, day or night, any vehicle, equipment, workers or their activities encroach on the pavement or where construction requires lane closures.

DESIGN NOTES:

- For a side road with a speed limit of 40 mph or less, the closed portion of the main route shall be protected by blocking with Type II barricades or drums, 1/3 of the cross section of the closed portion of the roadway.
- For a side road with a speed limit of 45 mph or greater, the closed portion of the main route shall be protected by blocking with Type II barricades or drums, 1/2 of the cross section of the closed portion of the roadway.
- All W20-1 "ROAD WORK AHEAD" signs shall be 48"x48" with fluorescent orange reflective sheeting with an amber Type A flashing light mounted on the sign.
- When the side road lies between the beginning of the mainline signing and the work zone, a M6-1 Single Headed Arrow shall be used in lieu of the M6-4 Double Headed Arrow.
- For a lane closure on a side road, use the applicable portions of the appropriate Highway Standard or Traffic Control Detail. The spacing of the signs and barricades or drums shall be adjusted for field conditions as directed by the engineer. The directional arrow shall be covered or removed when no longer consistent with the side road closure.
- Advance warning signs shall be omitted on driveways unless otherwise noted.
- The traffic control and protection for side roads and intersections shall be included in the contract lump sum price for "TRAFFIC CONTROL AND PROTECTION, SPECIAL."

MODIFIED IDOT DISTRICT ONE
SIDE ROAD DETAIL


REVISIONS	DATE	 LakeCounty Division of Transportation	APPROVED BY: ANTHONY KHAWAJA DATE: APRIL 1, 2007	LC7004
Title Block Revision	8/1/09			
Reformat LCDOT Standard	7/15/10	TRAFFIC CONTROL and PROTECTION for SIDEROADS, INTERSECTIONS and DRIVEWAYS		
Use of Drums In lieu Type III Barricade	4/22/14			

NOT TO SCALE

TYPICAL APPLICATION OF TRAFFIC CONTROL DEVICES
for HIGHWAY CONSTRUCTION, CONTRACT MAINTENANCE
and UTILITY OPERATIONS

3 LANE ROAD SECTION with
2-WAY LEFT TURN LANE


NOT TO SCALE

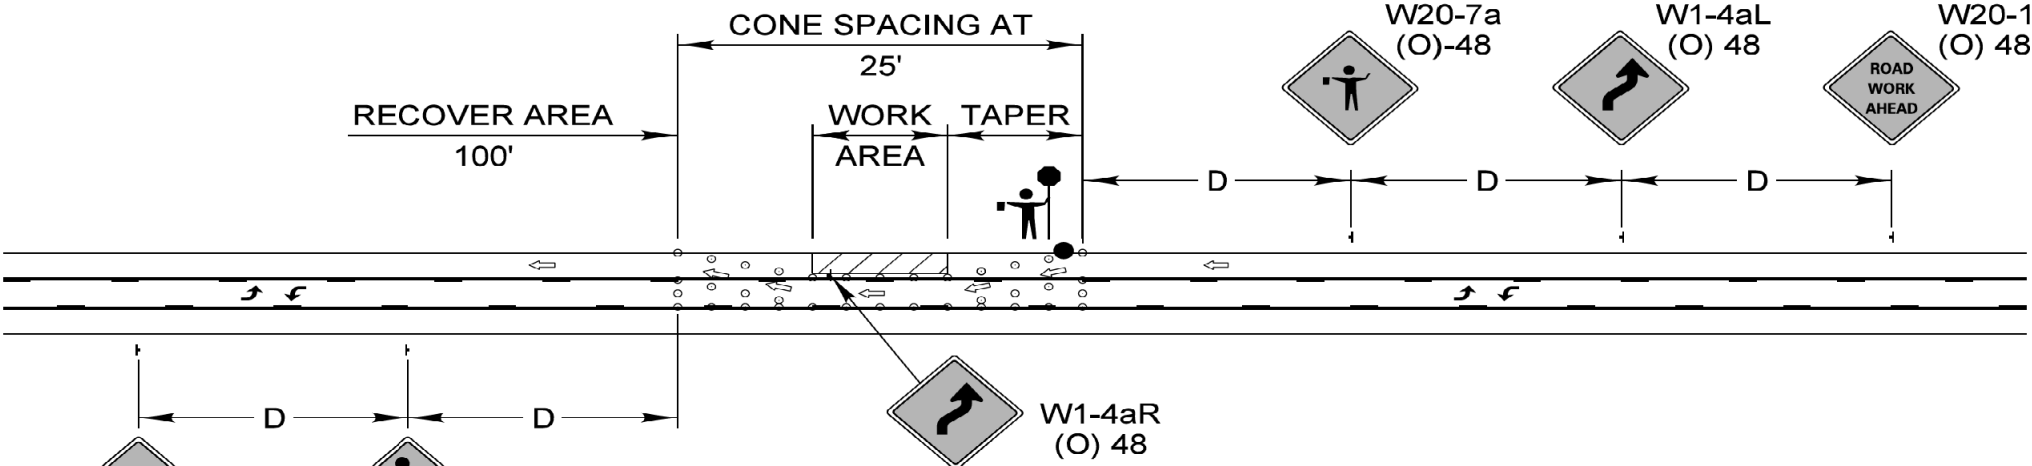

GENERAL NOTE:

This Standard is used where during the day only, any vehicle, equipment, workers or their activities encroach on a 3 lane, two way pavement requiring the closure of one traffic lane.

3 LANE ROAD SECTION with
FLUSH MEDIAN

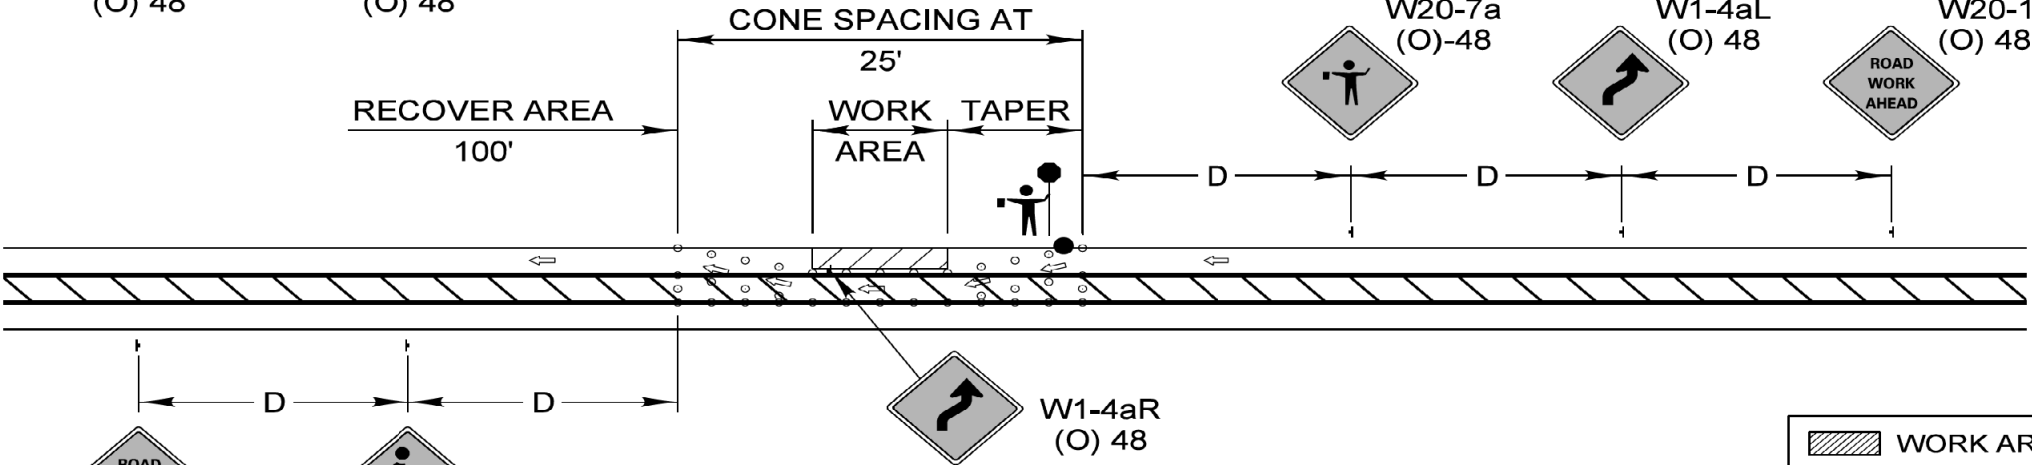

SYMBOLS

	WORK AREA
	CONE
	SIGN ON PORTABLE OR PERMANENT SUPPORT
	FLAGGER STATION
	FLAGGER WITH SLOW PADDLE

ADVANCE WARNING SIGN SPACING TABLE	
POSTED SPEED LIMIT	DISTANCE BETWEEN SIGNS "D"
40 MPH or less	200 FEET
45-50 MPH	350 FEET
55 MPH	500 FEET

LENGTH OF SHIFTING TAPER	
POSTED SPEED LIMIT	TAPER LENGTH
30 MPH	100'
35 MPH	125'
40 MPH	150'
45 MPH	275'
50 MPH	300'
55 MPH	325'

REVISIONS	DATE
Title Block Revision	8/1/09
Reformat LCDOT Standard	7/15/10



LakeCounty
Division of Transportation

APPROVED BY: A. KHAWAJA
DATE: APRIL 1, 2007

TYPICAL LANE CLOSURE
3 LANE ROAD SECTION

LC7005

FILE NAME =	USER NAME = cward	DESIGNED -	REVISED -
N:\LCDOT\190304.0003A\Civil\STD-LCDOT-01.sht		DRAWN -	REVISED -
Default	PLOT SCALE = 5'	CHECKED -	REVISED -
	PLOT DATE = 7/31/2026	DATE -	REVISED -


STATE OF ILLINOIS
DEPARTMENT OF TRANSPORTATION

DEERFIELD ROAD RECONSTRUCTION
LAKE COUNTY STANDARD DETAILS

SCALE: SHEET OF SHEETS STA. TO STA.


F.A.U. RTE.	SECTION	COUNTY	TOTAL SHEETS	SHEET NO.
I257	I5-00038-07-WR	LAKE	1090	724
CONTRACT NO. 6IK62				
ILLINOIS FED. AID PROJECT				

DIRECTION INDICATOR BARRICADES

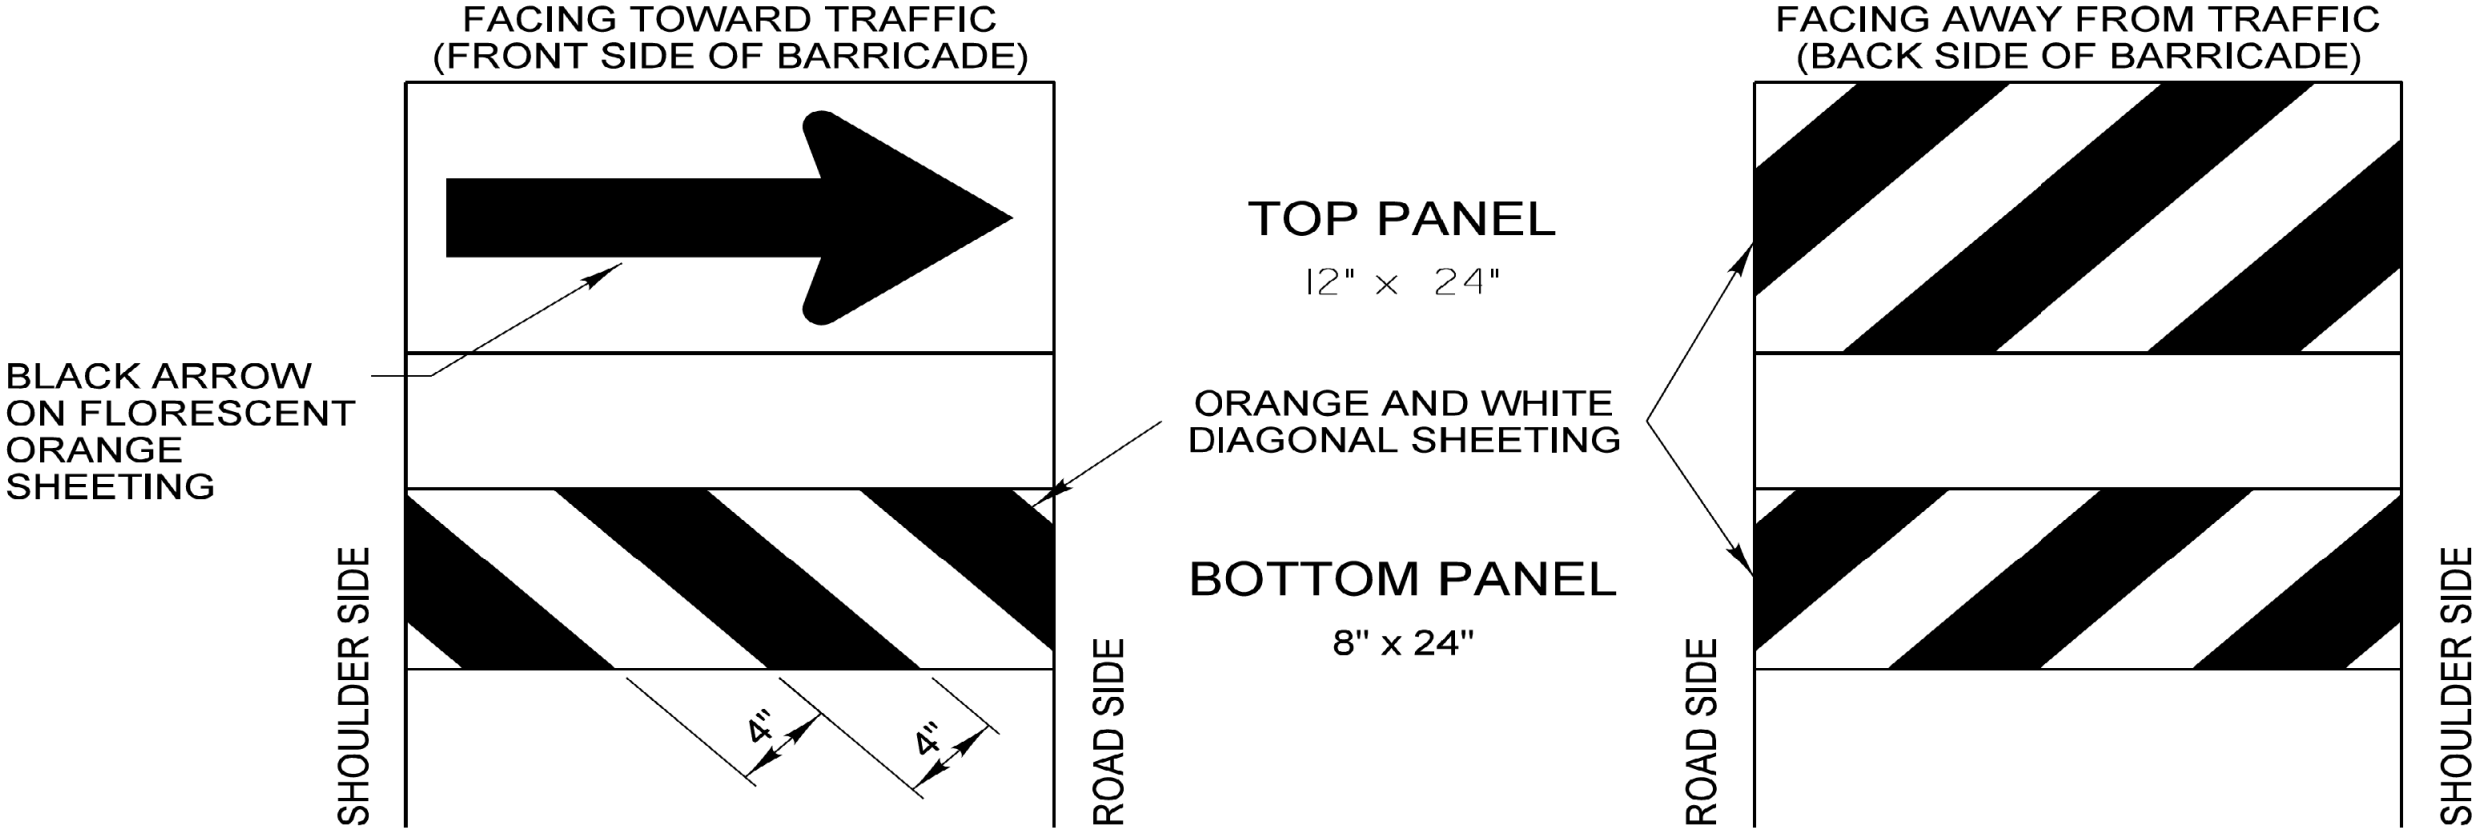


GENERAL NOTES

- 1) Direction Indicator Barricades shall be constructed from non-metallic Type II barricades meeting the requirements of Article 1106.02 of the Standard Specifications, except where modified by this detail.
- 2) The Direction Indicator Barricades shall be equipped with Type C steady burning lights if used to channelize traffic during the hours of darkness.
- 3) The reflective sheeting for the top panel shall be Type AZ fluorescent orange. The diagonal panels shall have orange and white Type A or better reflective sheeting.

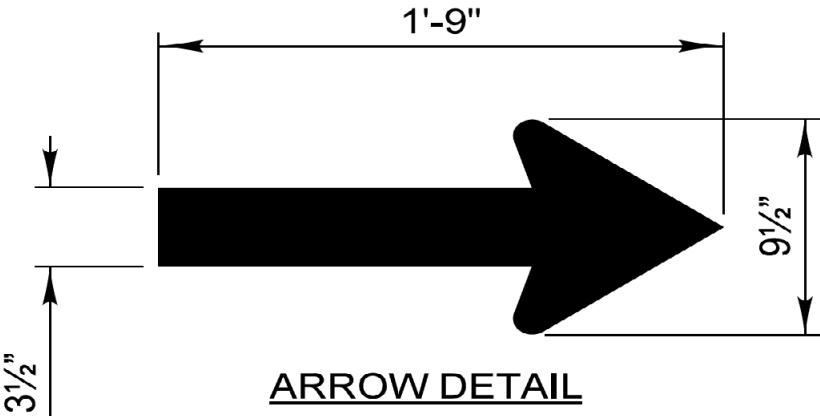

REVISIONS	DATE	 LakeCounty Division of Transportation	APPROVED BY: ANTHONY KHAWAJA
Text Update	7/15/11		DATE: APRIL 1, 2007
		TYPICAL APPLICATION OF TRAFFIC CONTROL DEVICES HIGHWAY CONSTRUCTION, CONTRACT MAINTENANCE	
		DIRECTION INDICATOR BARRICADES	

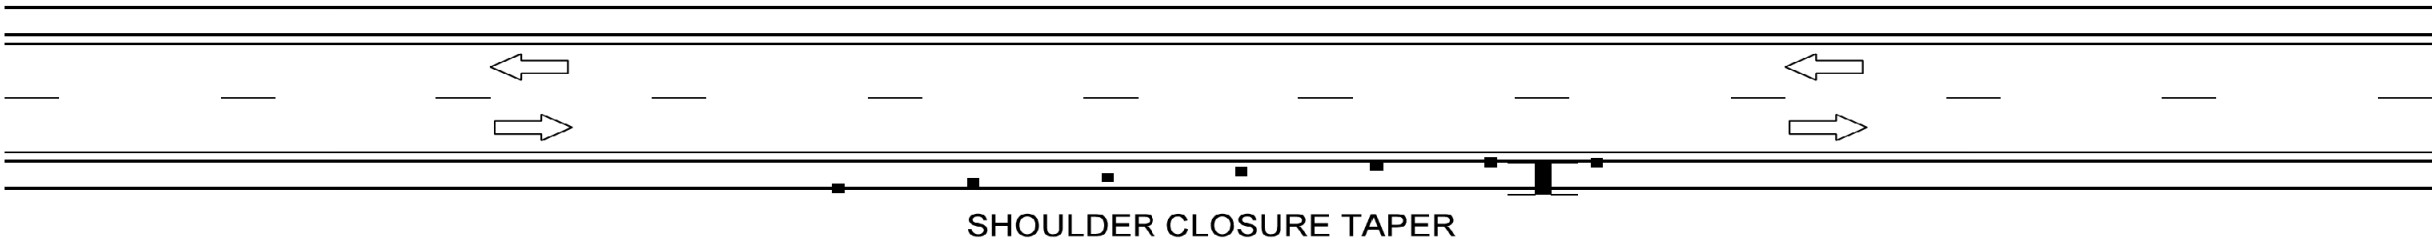

SHOULDER TAPER LENGTH TABLE		
POSTED SPEED	TAPER LENGTH	NUMBER OF DEVICES REQUIRED
30 MPH	40 FEET	4
35 MPH	55 FEET	4
40 MPH	70 FEET	5
45 MPH	120 FEET	7
50 MPH	135 FEET	8
55MPH	150 FEET	8

General Notes

This special detail is intended for use with a Changeable Message Sign and its support trailer when located on the shoulder or within 15 feet of the edge line of a County Highway without curb and gutter.

The Shoulder Taper (1/3 L) length is shown in the table for the current posted speed limit.

The Channelizing Device Spacing shall not exceed 25 feet for the Shoulder Taper.


SYMBOLS

-  CHANGEABLE MESSAGE SIGN
-  CHANNELIZING DEVICE


MODIFIED M.U.T.C.D. TYPICAL APPLICATION DIAGRAM TA-3

REVISIONS	DATE	 LakeCounty Division of Transportation	APPROVED BY: A. KHAWAJA DATE: JAN. 28, 2008	LC7202
Text Update	7/15/11			
		TYPICAL APPLICATION OF TRAFFIC CONTROL DEVICES HIGHWAY CONSTRUCTION, CONTRACT MAINTENANCE AND UTILITY OPERATIONS		
		SHOULDER CLOSURE AND TAPER FOR CHANGEABLE MESSAGE SIGNS		

WORK ZONE SPEED LIMIT SIGNS

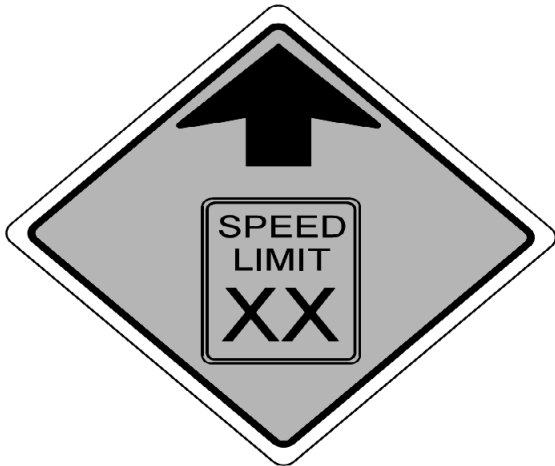

W3-5 (O) - 48

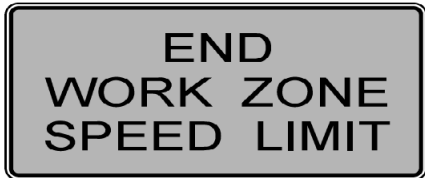

G20-I 102, 24"X48"



W2-I 115 (O)
3015



R2-1 3036



W2-I 113 (O)
3011



R2-I 106
3015



W2-I 115 (O)
3015









R2-1 3036



R2-I 106
3015

R2-1 SPECIAL

REVISIONS		DATE	 LakeCounty Division of Transportation	APPROVED BY: A.KHAWAJA	LC7203
Reformat LCDOT Standard		7/15/10		DATE: 4/14/09	
Revised Labels		6/26/12			
			WORK ZONE SPEED LIMIT SIGNING DIAGRAM (SHEET 2 OF 2)		

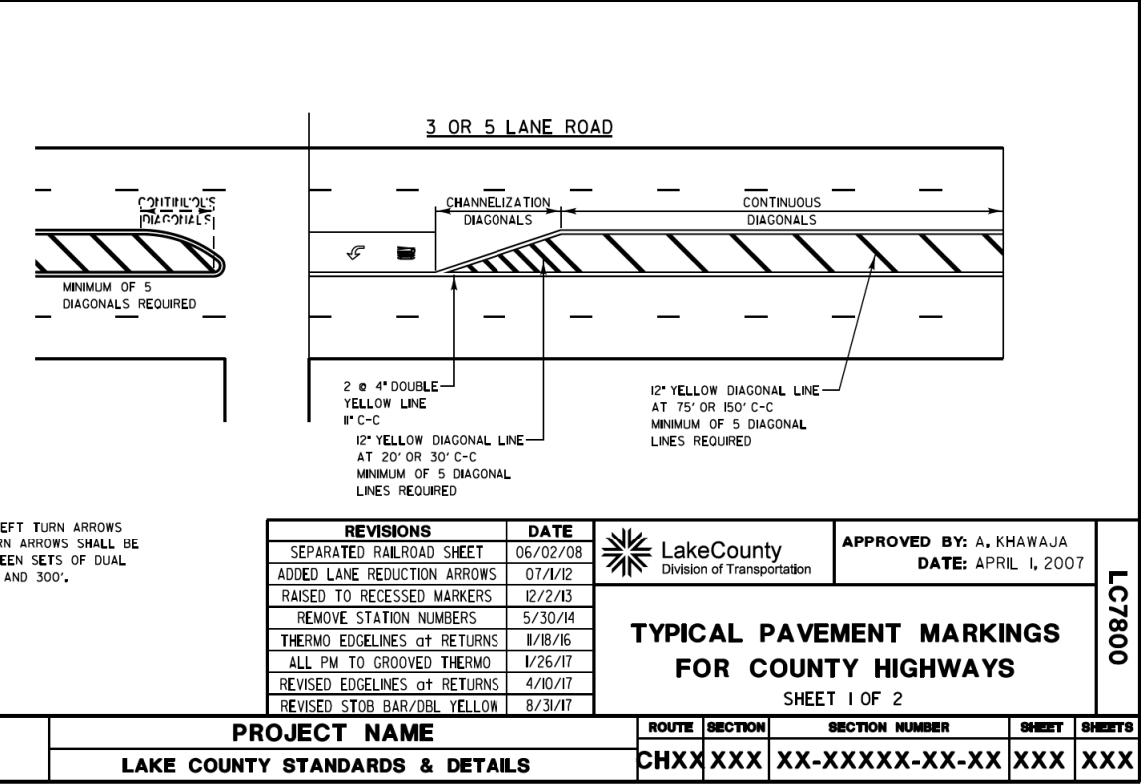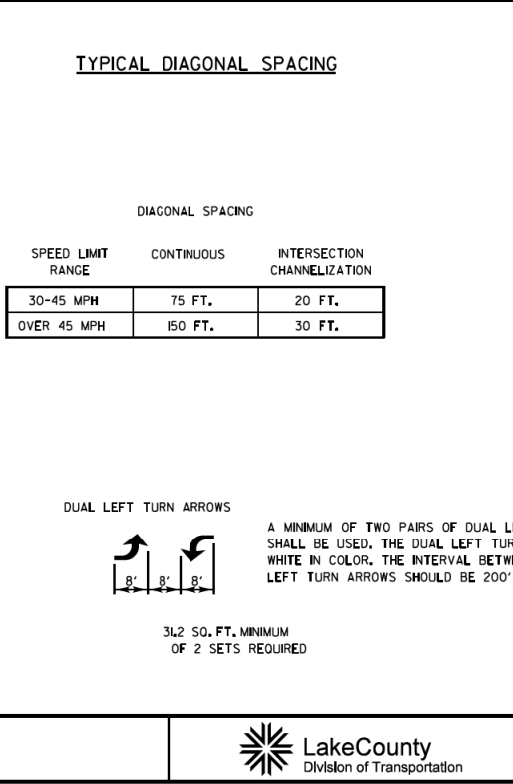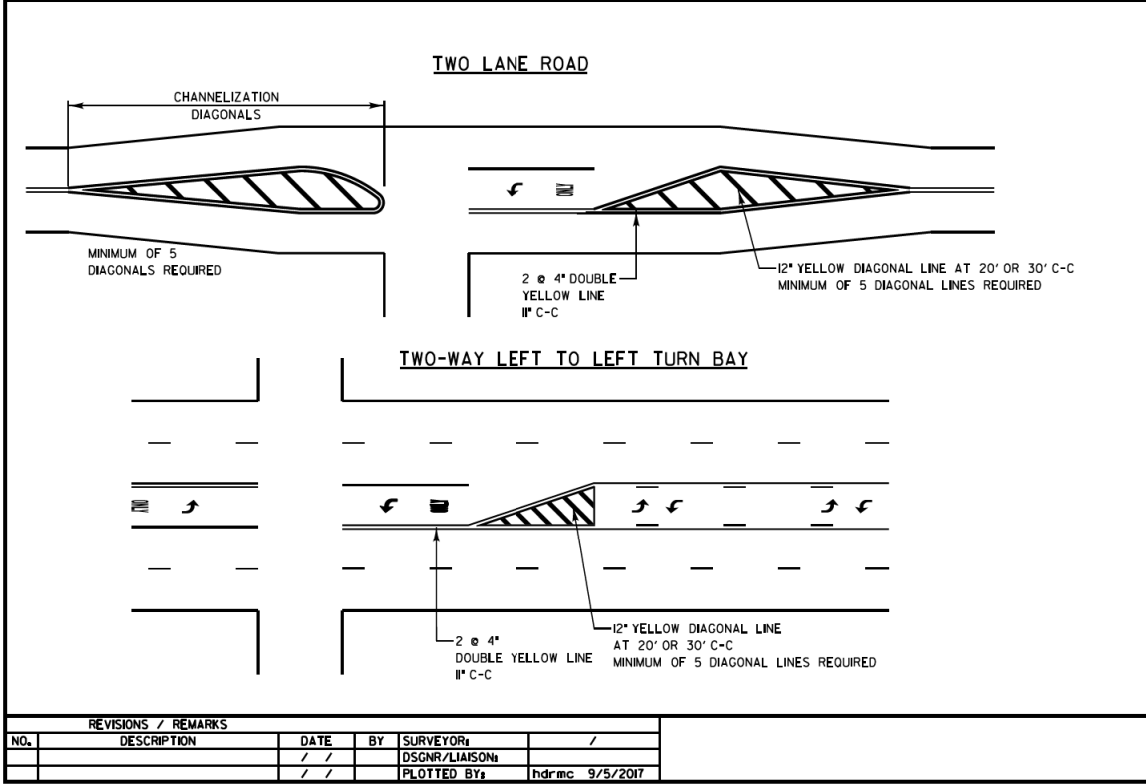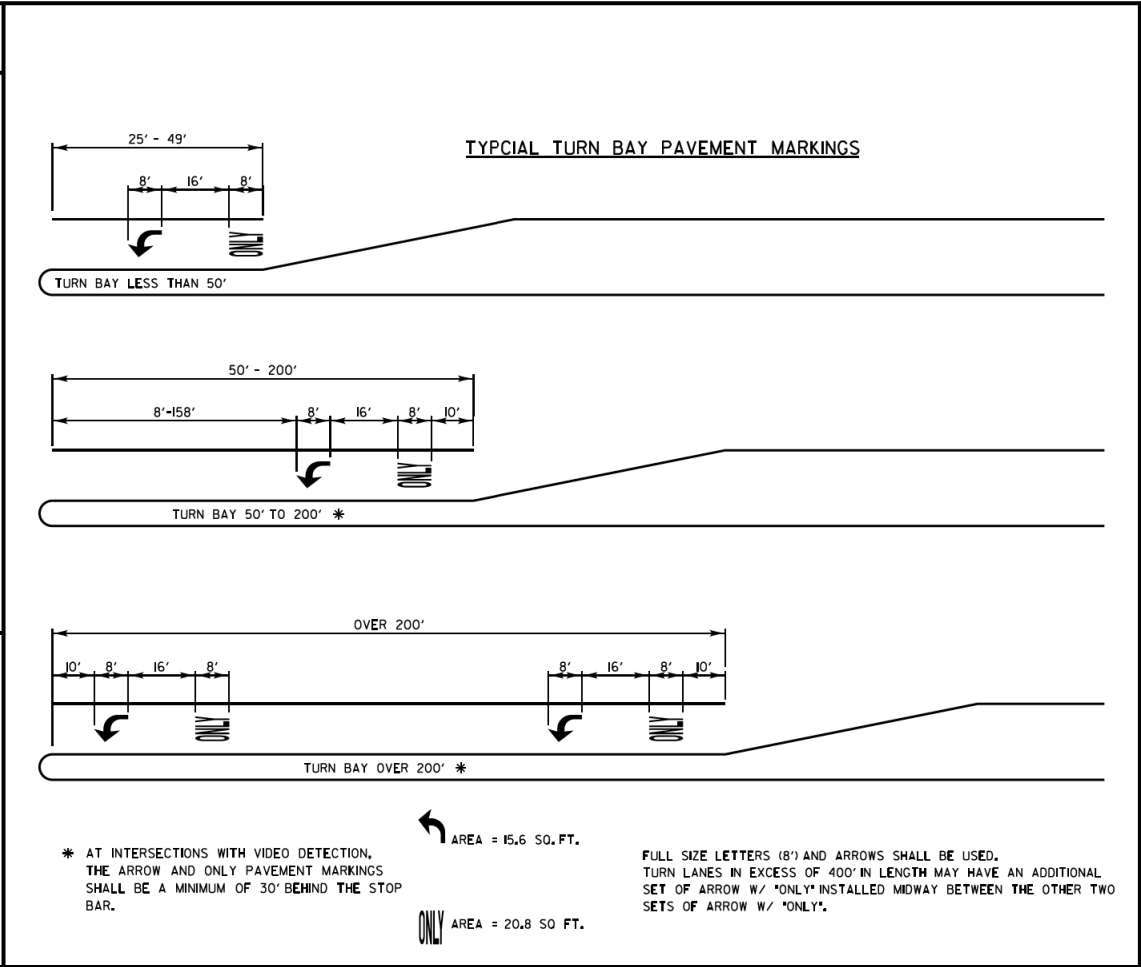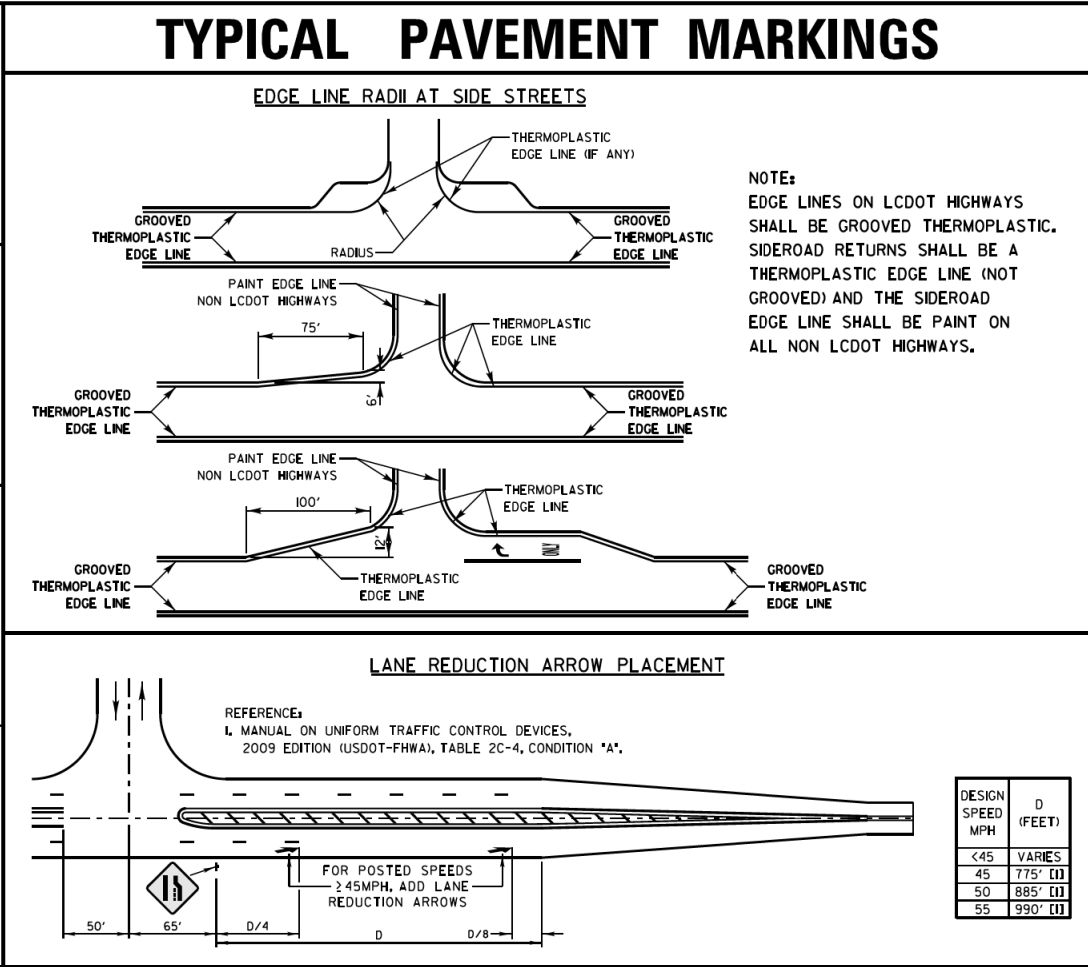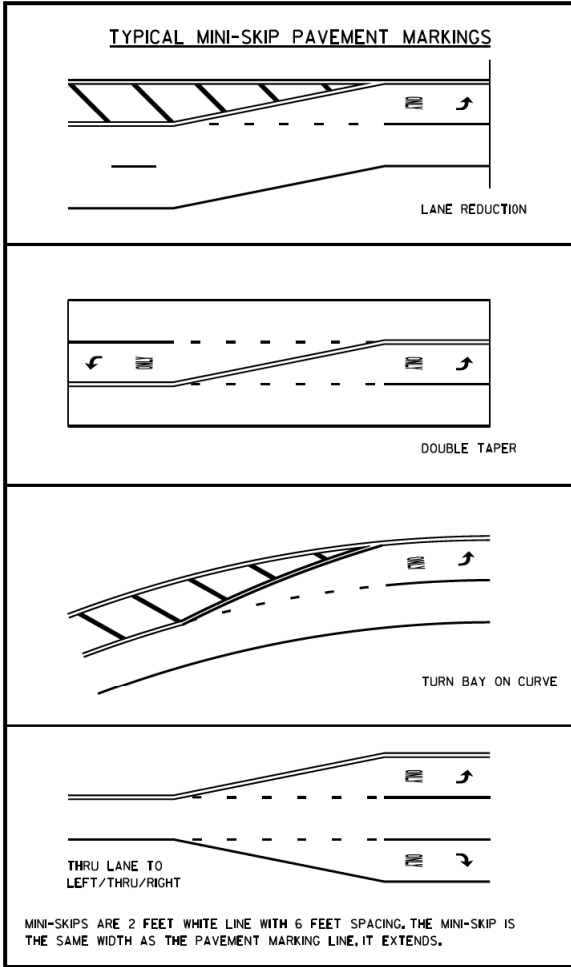

[illegible]

A plan view diagram of a crosswalk. A horizontal road with a centerline and edge lines crosses a vertical sidewalk. The sidewalk has a curb on both sides. A stop bar is located on the sidewalk, with the text "STOP BAR (WHEN USED)" inside the crosswalk area. Dimensions include a 4' MIN. distance from the curb to the stop bar, a 2' distance from the curb to the edge line, and a 1' distance from the edge line to the stop bar. The sidewalk is labeled "SIDEWALK" on both sides.

CROSSWALK NOTES

1. THE WIDTH OF THE CROSSWALK IS GENERALLY 6' EXCEPT AT SCHOOL CROSSINGS AND MULTIPLE PATH CROSSINGS, WHICH CAN BE 8' OR 10' WIDE.
2. THE STOP BAR SHALL BE INSTALLED A MINIMUM OF 4' IN ADVANCE OF THE CROSSWALK.

CURB MARKING NOTES:

1. PAINT CURB AND NOSE SOLID FOR 10' OF NOSE, WHICHEVER IS GREATER.
2. PAINT MINIMUM OF 3 STRIPES, AT NORMAL SPACING IN DIRECTION OF TRAFFIC.
3. REDUCED SPACING USED TO OBTAIN 3 STRIPES, WHERE PROBLEMS DICTATE.
5. PAINT SOLID WHERE A MINIMUM OF 3 STRIPES CANNOT BE PLACED.

NORMAL SPACING

16' 8' 16' 8'

REDUCED SPACING


8' 4' 8' 4' 8' 4' 8' 4'

CURB MARKING NOTES:

1. PAINT CURB AND NOSE SOLID FOR 10' OR RADIUS OF NOSE, WHICHEVER IS GREATER.
2. PAINT MINIMUM OF 3 STRIPES, AT NORMAL SPACING, IN DIRECTION OF TRAFFIC.
3. REDUCED SPACING USED TO OBTAIN 3 STRIPE MINIMUM.
4. STRIPING RECOMMENDED ONLY WHERE OPERATIONAL PROBLEMS DICTATE.
5. PAINT SOLID WHERE A MINIMUM OF 3 STRIPES CANNOT BE PLACED.

REDUCED SPACING

PAVEMENT CROSS SECTION SHOWING TYPICAL PAVEMENT MARKINGS
(2-LANE ROADWAY)

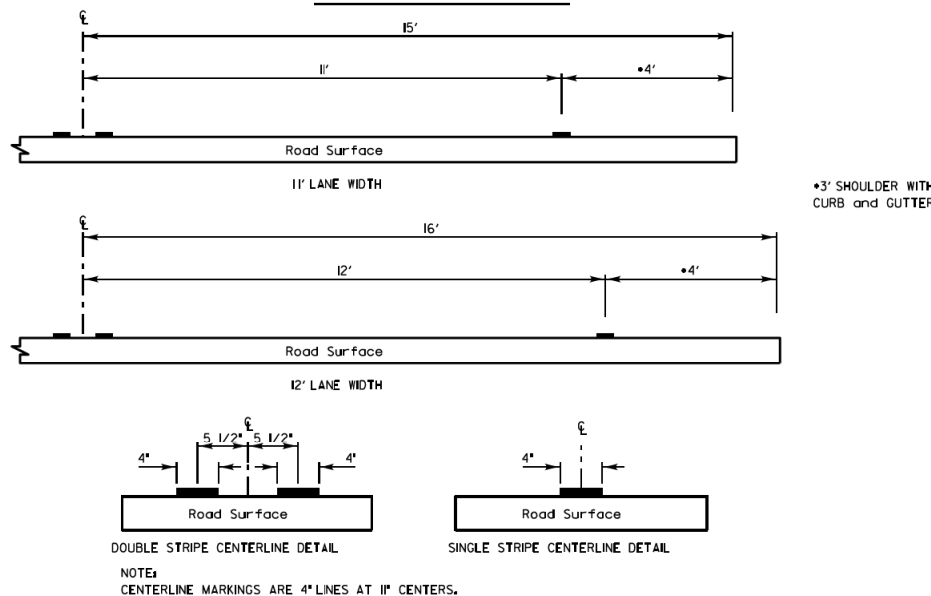

8 Lake County
Division of Transportation

APPROVED BY: A. KHAWAJA
DATE: APRIL 1, 2007

SHEET 2 OF 2



LakeCounty
Division of Transportation

LAKE COUNTY STANDARDS & DETAILS

ROUTE	SECTION	SECTION NUMBER	SHEET	SHEET
CHXX	XXX	XX-XXXXXX-XX-XX	XXX	XXX

FILE NAME: C:\Users\hdrmc\Desktop\LC7800 TYPICAL PAVEMENT MARKINGS FOR COUNTY HIGHWAYS.dgn

FILE NAME =	USER NAME = cward	DESIGNED -	REVISED -
N:\LDCOT\190304.0003A\Civil\STD-LCOT-01.sht		DRAWN -	REVISED -
	PLOT SCALE = 5'	CHECKED -	REVISED -
Default	PLOT DATE = 7/31/2026	DATE =	REVISED -


STATE OF ILLINOIS
DEPARTMENT OF TRANSPORTATION

**DEERFIELD ROAD RECONSTRUCTION
LAKE COUNTY STANDARD DETAILS**

SCALE:	SHEET	OF	SHEETS	STA.	TO STA.
--------	-------	----	--------	------	---------

F.A.U RTE.	SECTION	COUNTY	TOTAL SHEETS	SHEET NO.
I257	I5-00038-07-WR	LAKE	1090	730
		CONTRACT NO. 61K62		
		ILLINOIS FED. AID PROJECT		

TYPICAL SHORT TERM PAVEMENT MARKINGS

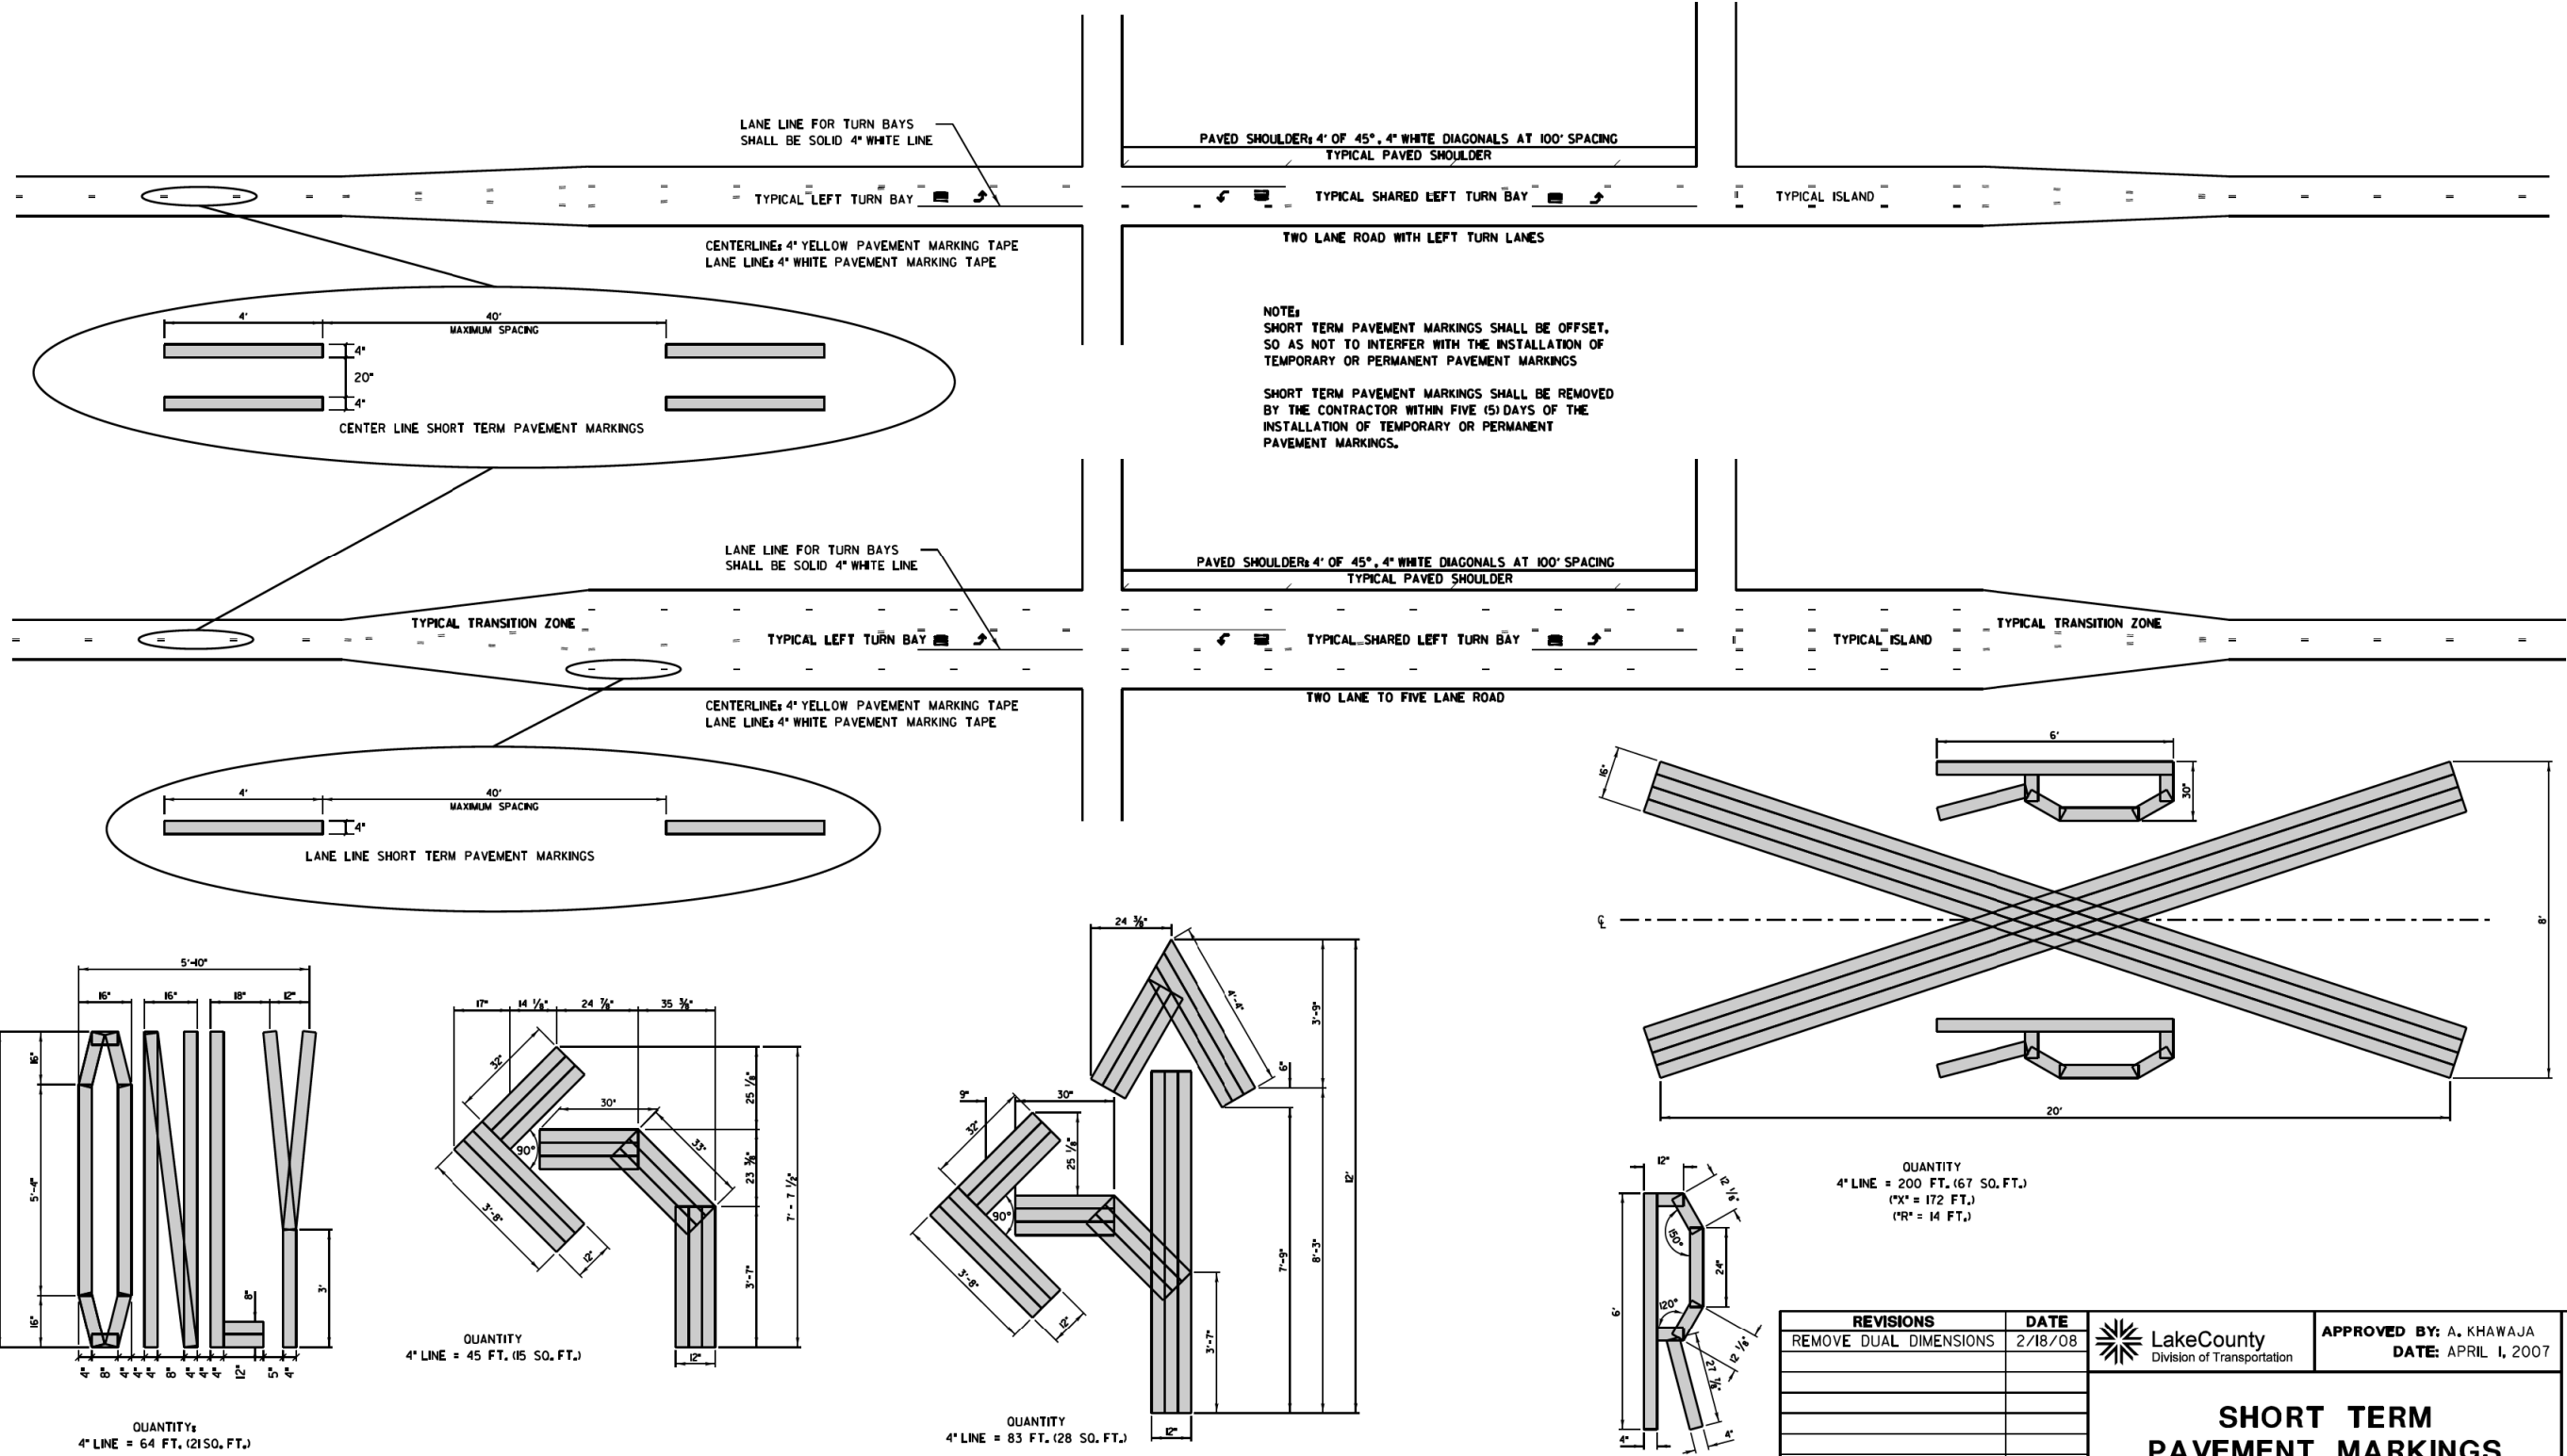

REVISIONS / REMARKS				
NO.	DESCRIPTION	DATE	BY	SURVEYOR

FILE NAME: C:\Documents and Settings\hdmgs\My Documents\LCDOT DETAIL\LC7802 SHORT TERM PAVEMENT MARKINGS.dgn




PROJECT NAME		ROUTE	SECTION	SECTION NUMBER	SHEET	SHEETS
LAKE COUNTY STANDARDS & DETAILS		CHXX	XXX	XX-XXXXX-XX-XX	XX	XX

FILE NAME =	USER NAME = cward	DESIGNED =	REVISED =
N:\LCDOT\190304.0003A\Civil\STD-LCDOT-01.sht		DRAWN =	REVISED =
Default		CHECKED =	REVISED =
	PLOT DATE = 7/31/2026	DATE =	REVISED =

STATE OF ILLINOIS
DEPARTMENT OF TRANSPORTATION

DEERFIELD ROAD RECONSTRUCTION LAKE COUNTY STANDARD DETAILS			
SCALE:	SHEET	OF	SHEETS
	STA.	TO	STA.


F.A.U. RTE.	SECTION	COUNTY	TOTAL SHEETS	SHEET NO.
I257	I5-00038-07-WR	LAKE	1090	731
ILLINOIS FED. AID PROJECT				CONTRACT NO. 6IK62

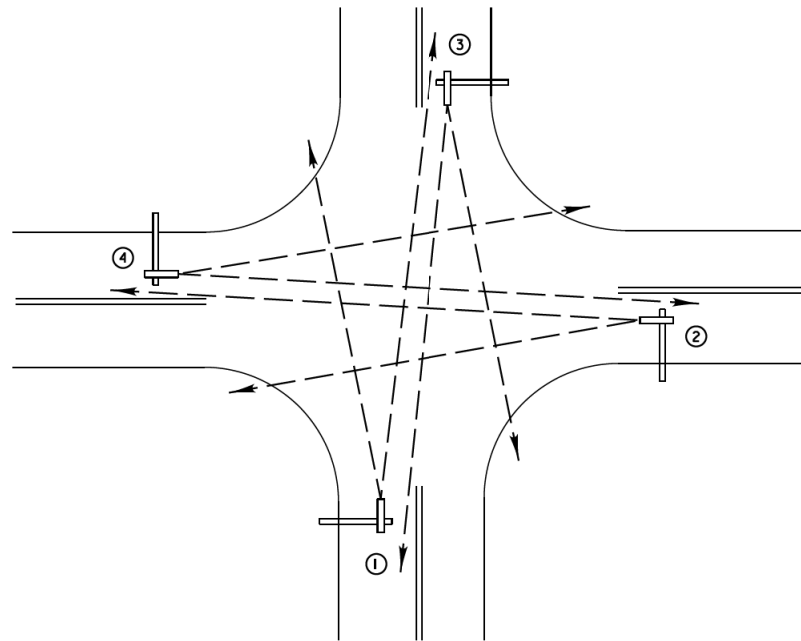

TYPICAL VIDEO VEHICLE
DETECTION SYSTEM


(NOT TO SCALE)

(4) VIDEO DETECTION CAMERA ASSEMBLIES AND BRACKETS ① ② ③ ④

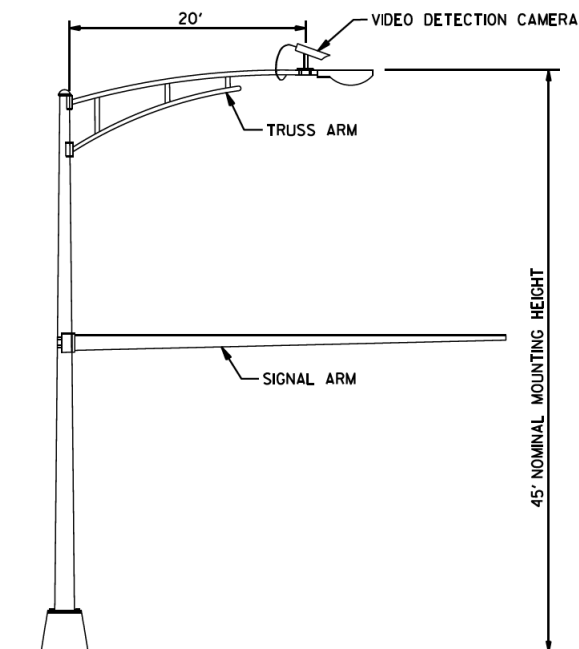

COMBINATION MAST ARM ASSEMBLY
AND POLE DIMENSIONS

(NOT TO SCALE)

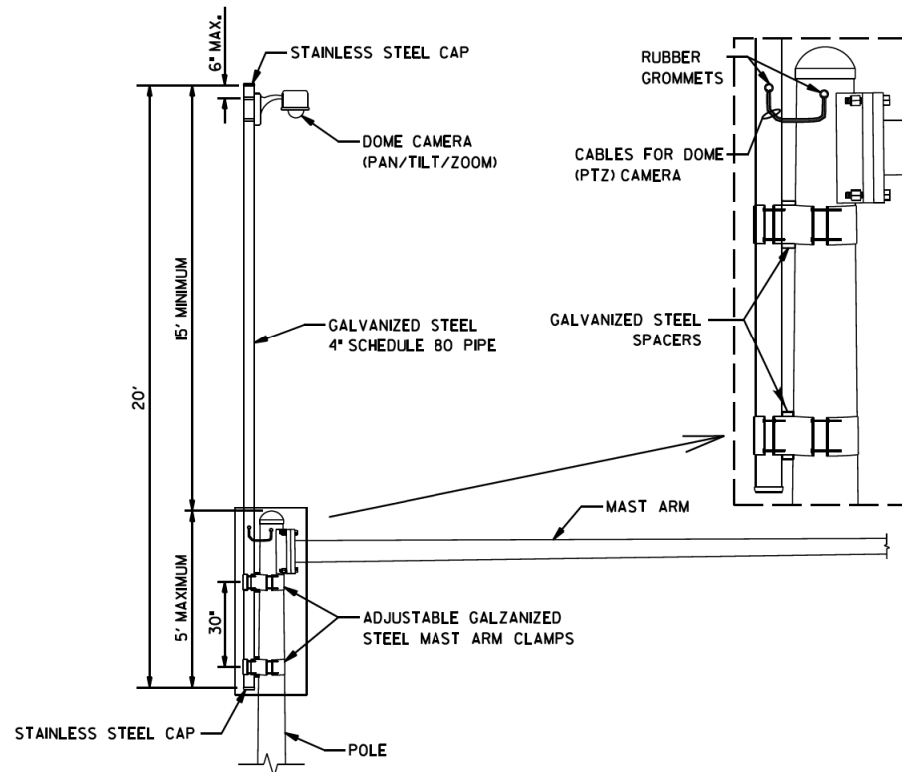


CAMERA MOUNTING ASSEMBLY DETAIL

(NOT TO SCALE)

NOTES:


- THE MAST ARM IS TAPERED.
- INSTALL EXTENSION POLE VERTICAL AND PLUMB BY MODIFYING/INSTALLING BRACKETS AS NECESSARY. ADDITIONAL SPACERS REQUIRED ARE INCLUDED IN THE COST OF THE CAMERA MOUNTING ASSEMBLY OF THE TYPE SPECIFIED.
- SPACERS ARE TO BE INTEGRATED OR MANUFACTURED WITH THE MAST ARM BRACKETS

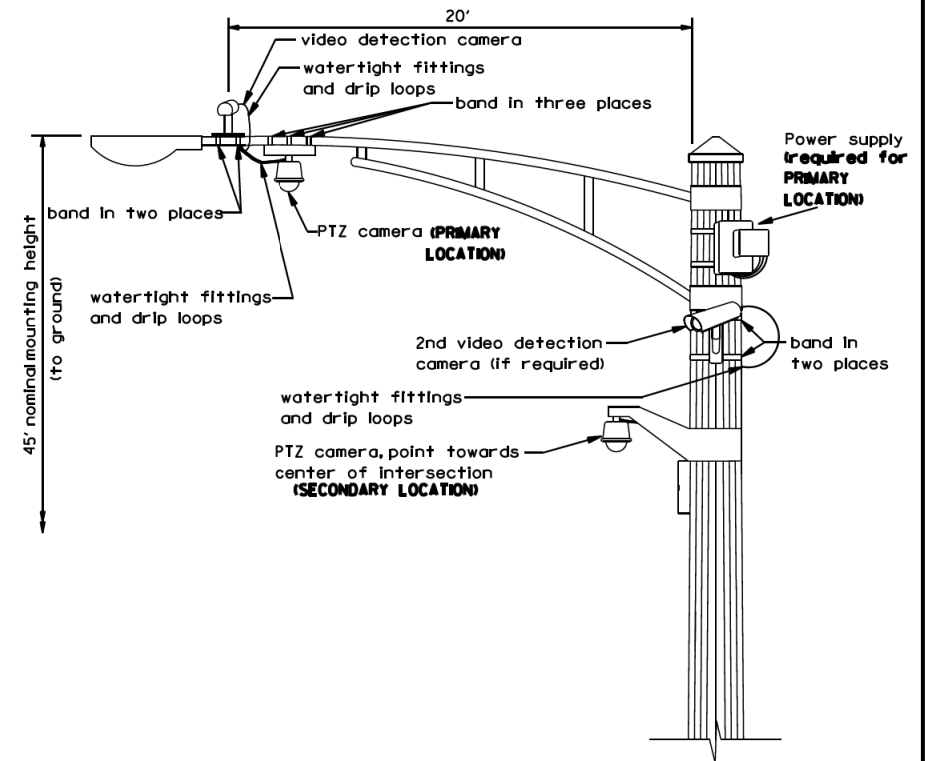

VIDEO DETECTION CAMERA(S) AND
DOME (PTZ) CAMERA MOUNTING DETAIL

(NOT TO SCALE)

- NOTES FOR SINGLE, DUAL AND MULTIPLE CAMERA MOUNTING:
- MOUNT LUMINAIRE MOUNTING BRACKET AS HIGH AS POSSIBLE.
 - MOUNT VIDEO DETECTION CAMERA AIMING DOWN TOWARD THE DIRECTION OF TRAFFIC TO BE DETECTED.

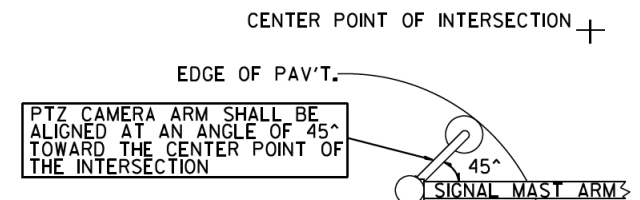

PTZ CAMERA MOUNTING DETAILS
(SECONDARY LOCATION)

(NO SCALE)

REVISIONS		DATE	 LakeCounty Division of Transportation	APPROVED BY: J. P. NELSON	LC8900
Mounting Details Revised		05/01/08		DATE: JUNE 13, 2014	
2nd Camera Locat. added		01/14/09			
Mast Arm Taper Detail		06/01/12			
Mounting Details Revised		06/13/14			
			CAMERA MOUNTING DETAILS		


REVISIONS / REMARKS						PROJECT NAME		ROUTE	SECTION	SECTION NUMBER	SHEET	SHEETS
NO.	DESCRIPTION	DATE	BY	SURVEYOR		LAKE COUNTY STANDARDS & DETAILS		CHXX	XXX	XX-XXXXX-XX-XX	XXX	XXX

FILE NAME: C:\Users\hdmr\c\Desktop\LC8900 VIDEO DETECTION DETAILS REVISION-JUNE 2014.DGN

FILE NAME =	USER NAME = cward	DESIGNED -	REVISED -		DEERFIELD ROAD RECONSTRUCTION		F.A.U. RTE.	SECTION	COUNTY	TOTAL SHEETS	SHEET NO.
N:\LC00T\190304.0003A\Civil\STD-LC00T-01.sht		DRAWN -	REVISED -		LAKE COUNTY STANDARD DETAILS		1257	15-00038-07-WR	LAKE	1090	732
Default	PLOT SCALE = 5'	CHECKED -	REVISED -				CONTRACT NO. 61K62				
	PLOT DATE = 7/31/2026	DATE -	REVISED -				ILLINOIS FED. AID PROJECT				


FINAL SURVEY NOTE BOOK NO.	SURVEYED PLOTTED TEMPLATE AREAS CHECKED	BY	DATE

ORIGINAL SURVEY NOTE BOOK NO.	SURVEYED PLOTTED TEMPLATE AREAS CHECKED	BY	DATE

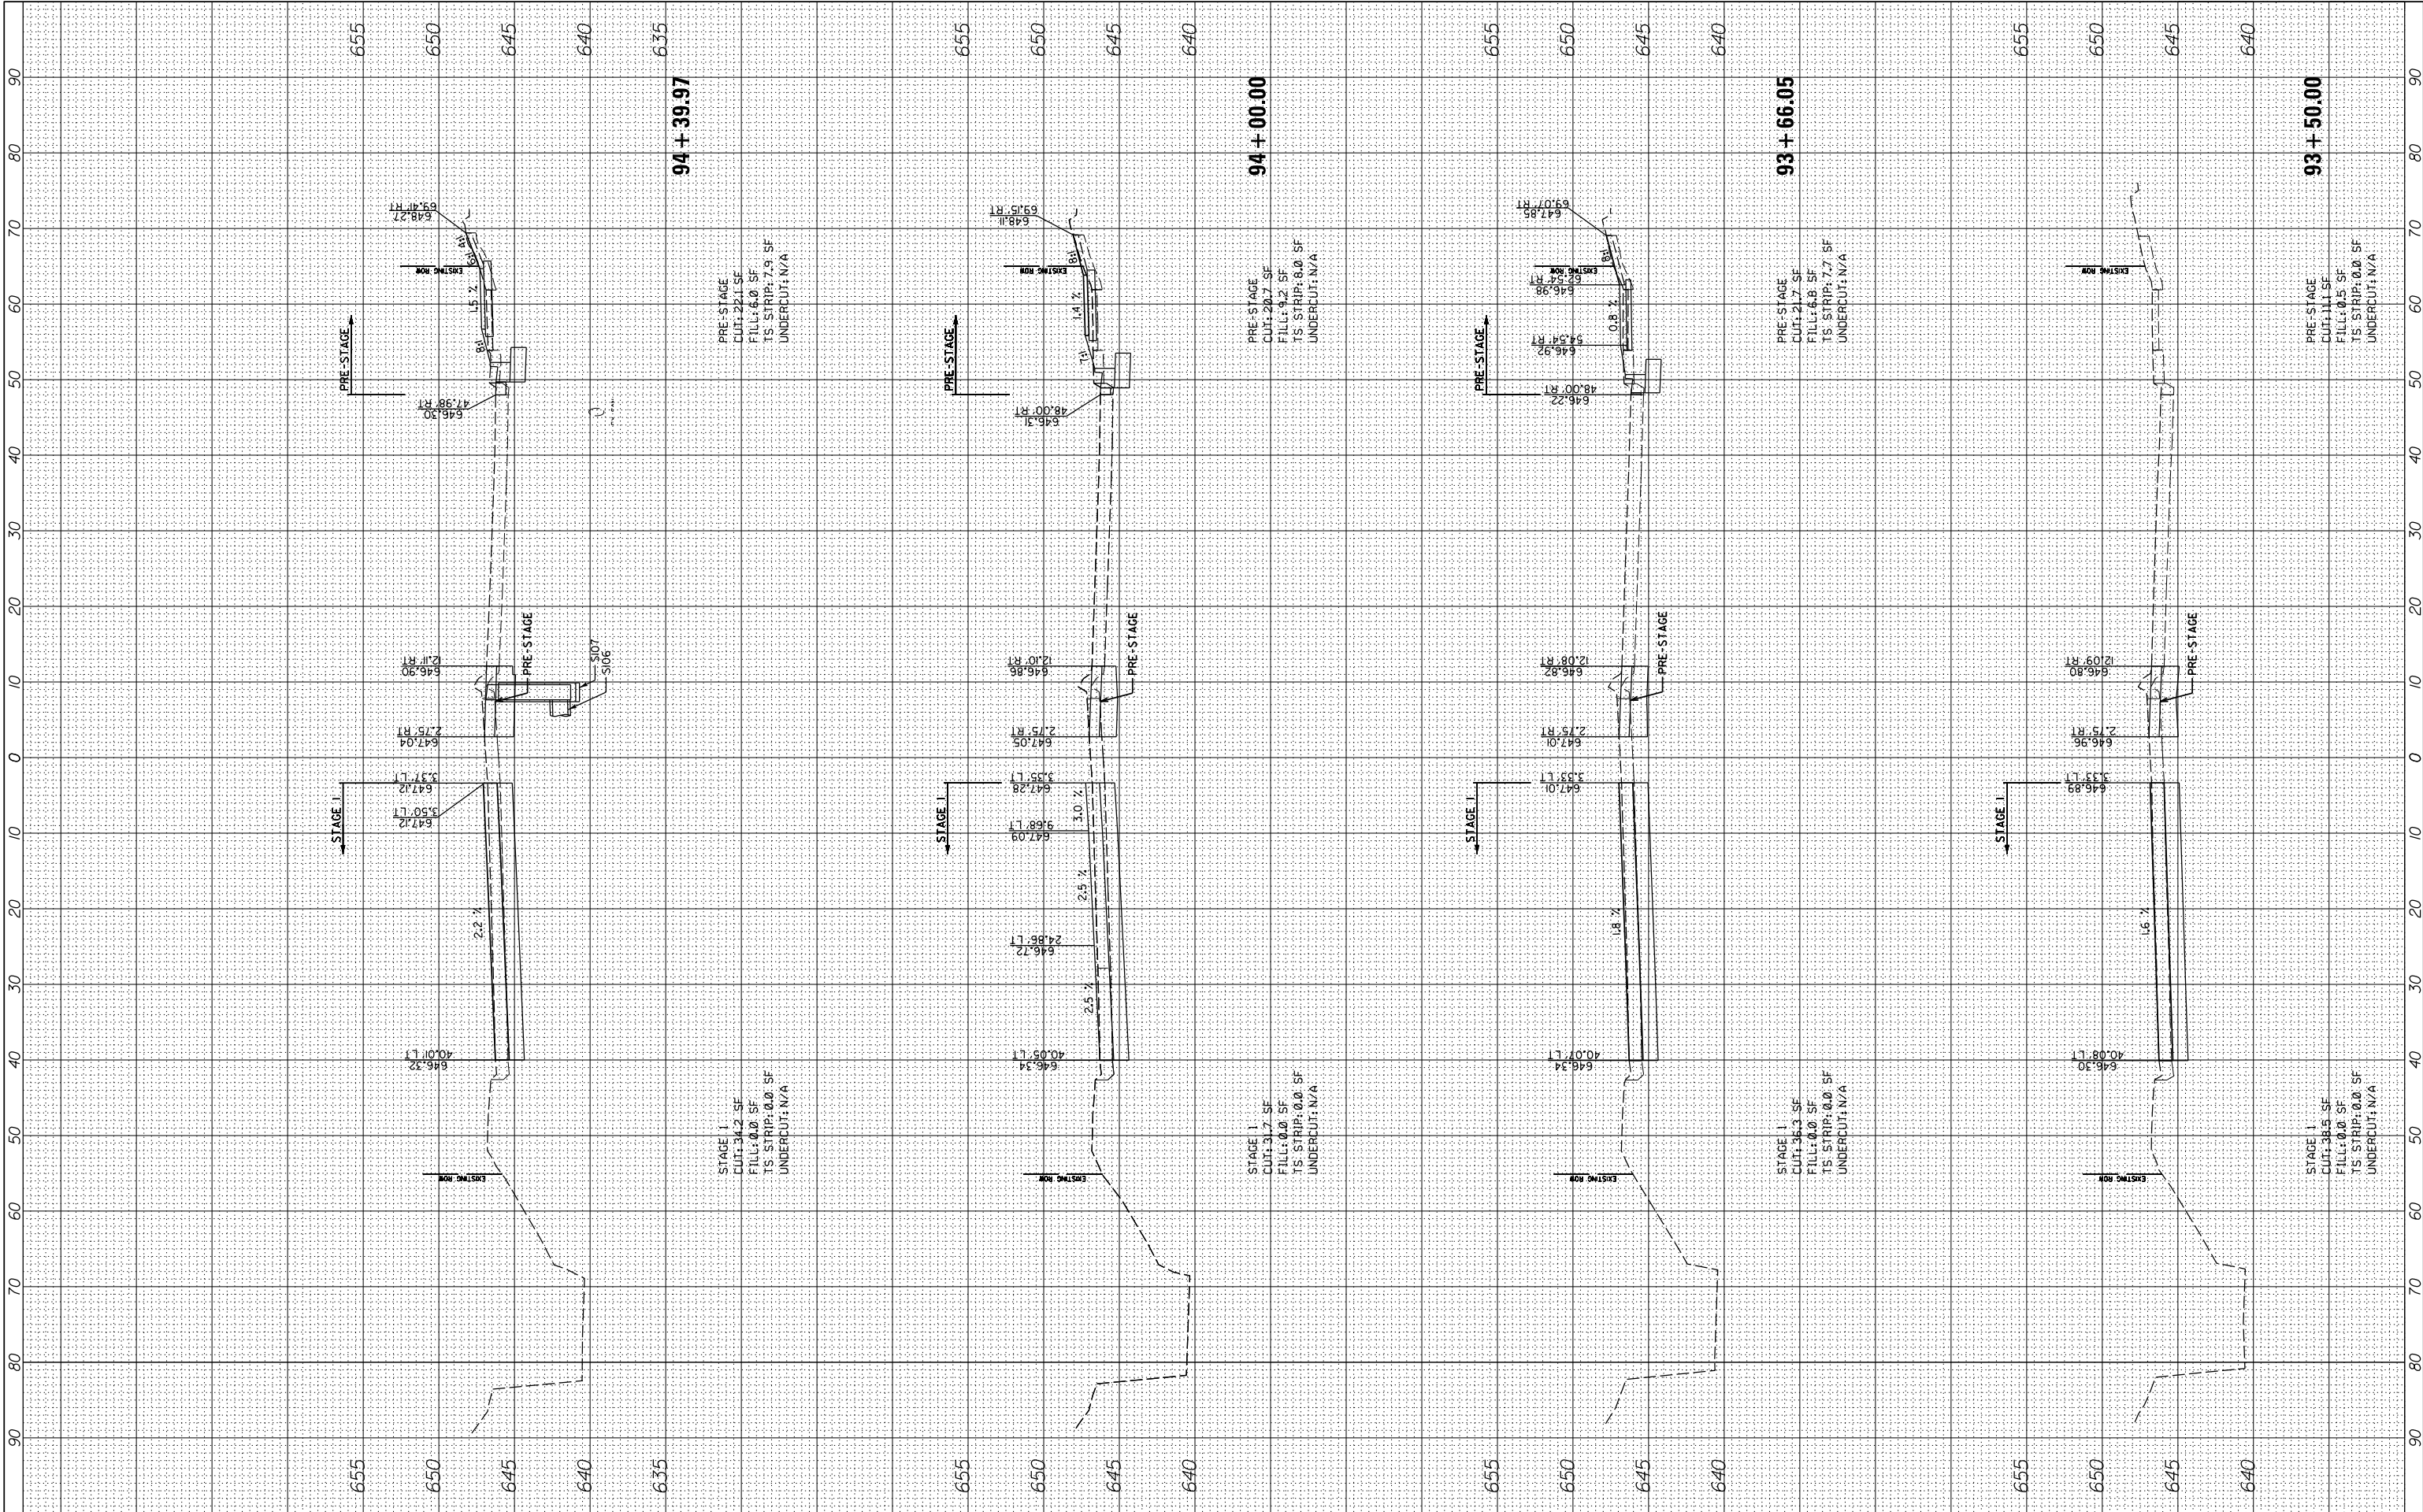


FILE NAME =	USER NAME = cward	DESIGNED -	REVISED -	STATE OF ILLINOIS DEPARTMENT OF TRANSPORTATION	DEERFIELD ROAD RECONSTRUCTION MOT CROSS SECTIONS YEAR 1 PRESTAGE & STAGE 1				F.A. RTE.	SECTION	COUNTY	TOTAL SHEETS	SHEET NO.
N:\CDDOT\190304.0003A\Civil\XS-MOT-Year1-Prestage.Stage1-190304.0003A.SHT		DRAWN -	REVISED -		1257	I5-00038-07-WR	LAKE	1090	733				
	PLOT SCALE = 10'	CHECKED -	REVISED -						CONTRACT NO. 6IK62				
Default	PLOT DATE = 8/14/2026	DATE -	REVISED -		SCALE:	SHEET	OF	SHEETS	STA. 93+50.00	TO STA. 94+39.97	ILLINOIS FED. AID PROJECT		

ORIGINAL SURVEY	SURVEYED _____	BY _____	DATE _____
	PLOTTED _____		
	TEMPLATE _____		
	AREAS _____		
NO. _____	AREAS CHECKED _____		

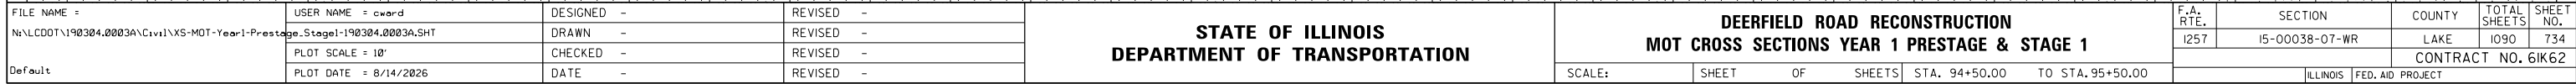

FINAL SURVEY NOTE BOOK NO.	BY	DATE	SURVEYED	PLOTTED	TEMPLATE	AREAS CHECKED


ORIGINAL SURVEY NOTE BOOK NO.	BY	DATE	SURVEYED	PLOTTED	TEMPLATE	AREAS CHECKED

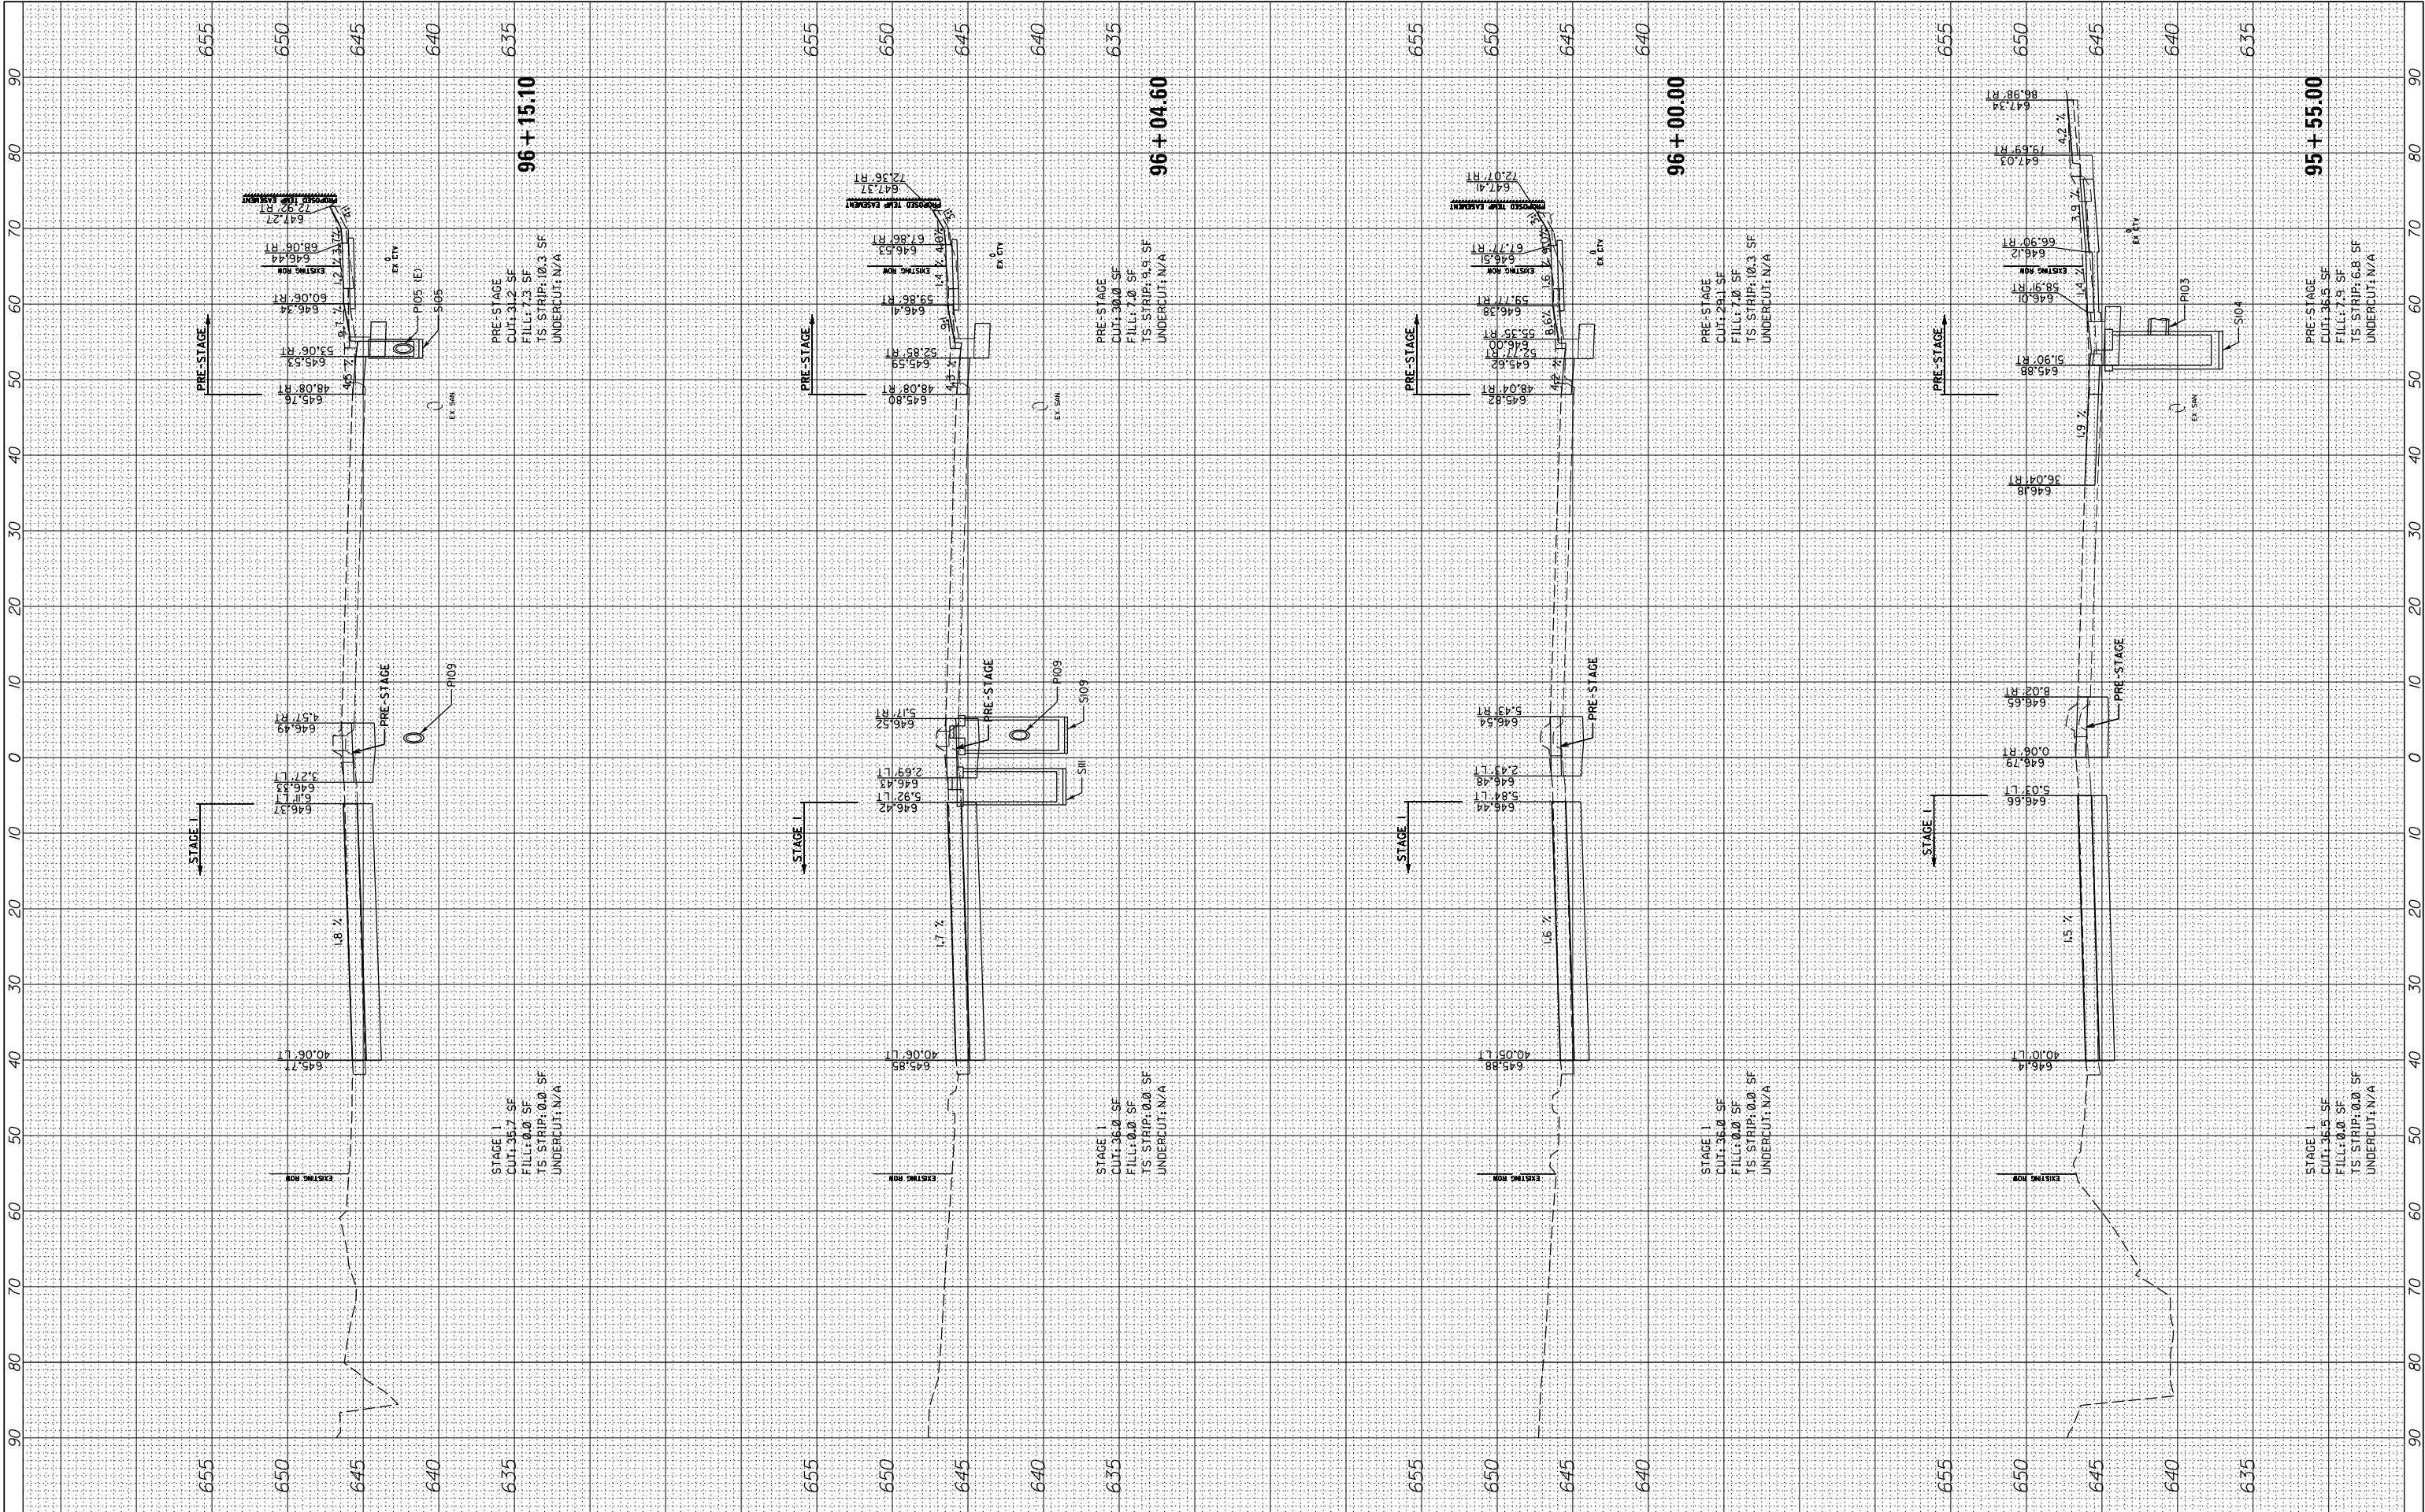

FILE NAME =	USER NAME = cward	DESIGNED -	REVISED -	STATE OF ILLINOIS DEPARTMENT OF TRANSPORTATION	DEERFIELD ROAD RECONSTRUCTION				F.A. RTE.	SECTION	COUNTY	TOTAL SHEETS	SHEET NO.
N:\CDDOT\190304.0003A\Civil\XS-MOT-Year1-Prestage.Stage1-190304.0003A.SHT		DRAWN -	REVISED -		MOT CROSS SECTIONS YEAR 1 PRESTAGE & STAGE 1				I257	I5-00038-07-WR	LAKE	I090	735
		PLOT SCALE = 10'	CHECKED -						CONTRACT NO. 6IK62				
		PLOT DATE = 8/14/2026	DATE -										
Default			REVISED -										
				SCALE:	SHEET	OF	SHEETS	STA. 95+55.00	TO STA. 96+15.10				
								ILLINOIS		FED. AID PROJECT			

FINAL SURVEY NOTE BOOK NO.	BY	DATE	SURVEYED PLOTTED NOTE BOOK AREAS CHECKED	BY	DATE


ORIGINAL SURVEY NOTE BOOK NO.	BY	DATE	SURVEYED PLOTTED NOTE BOOK AREAS CHECKED	BY	DATE

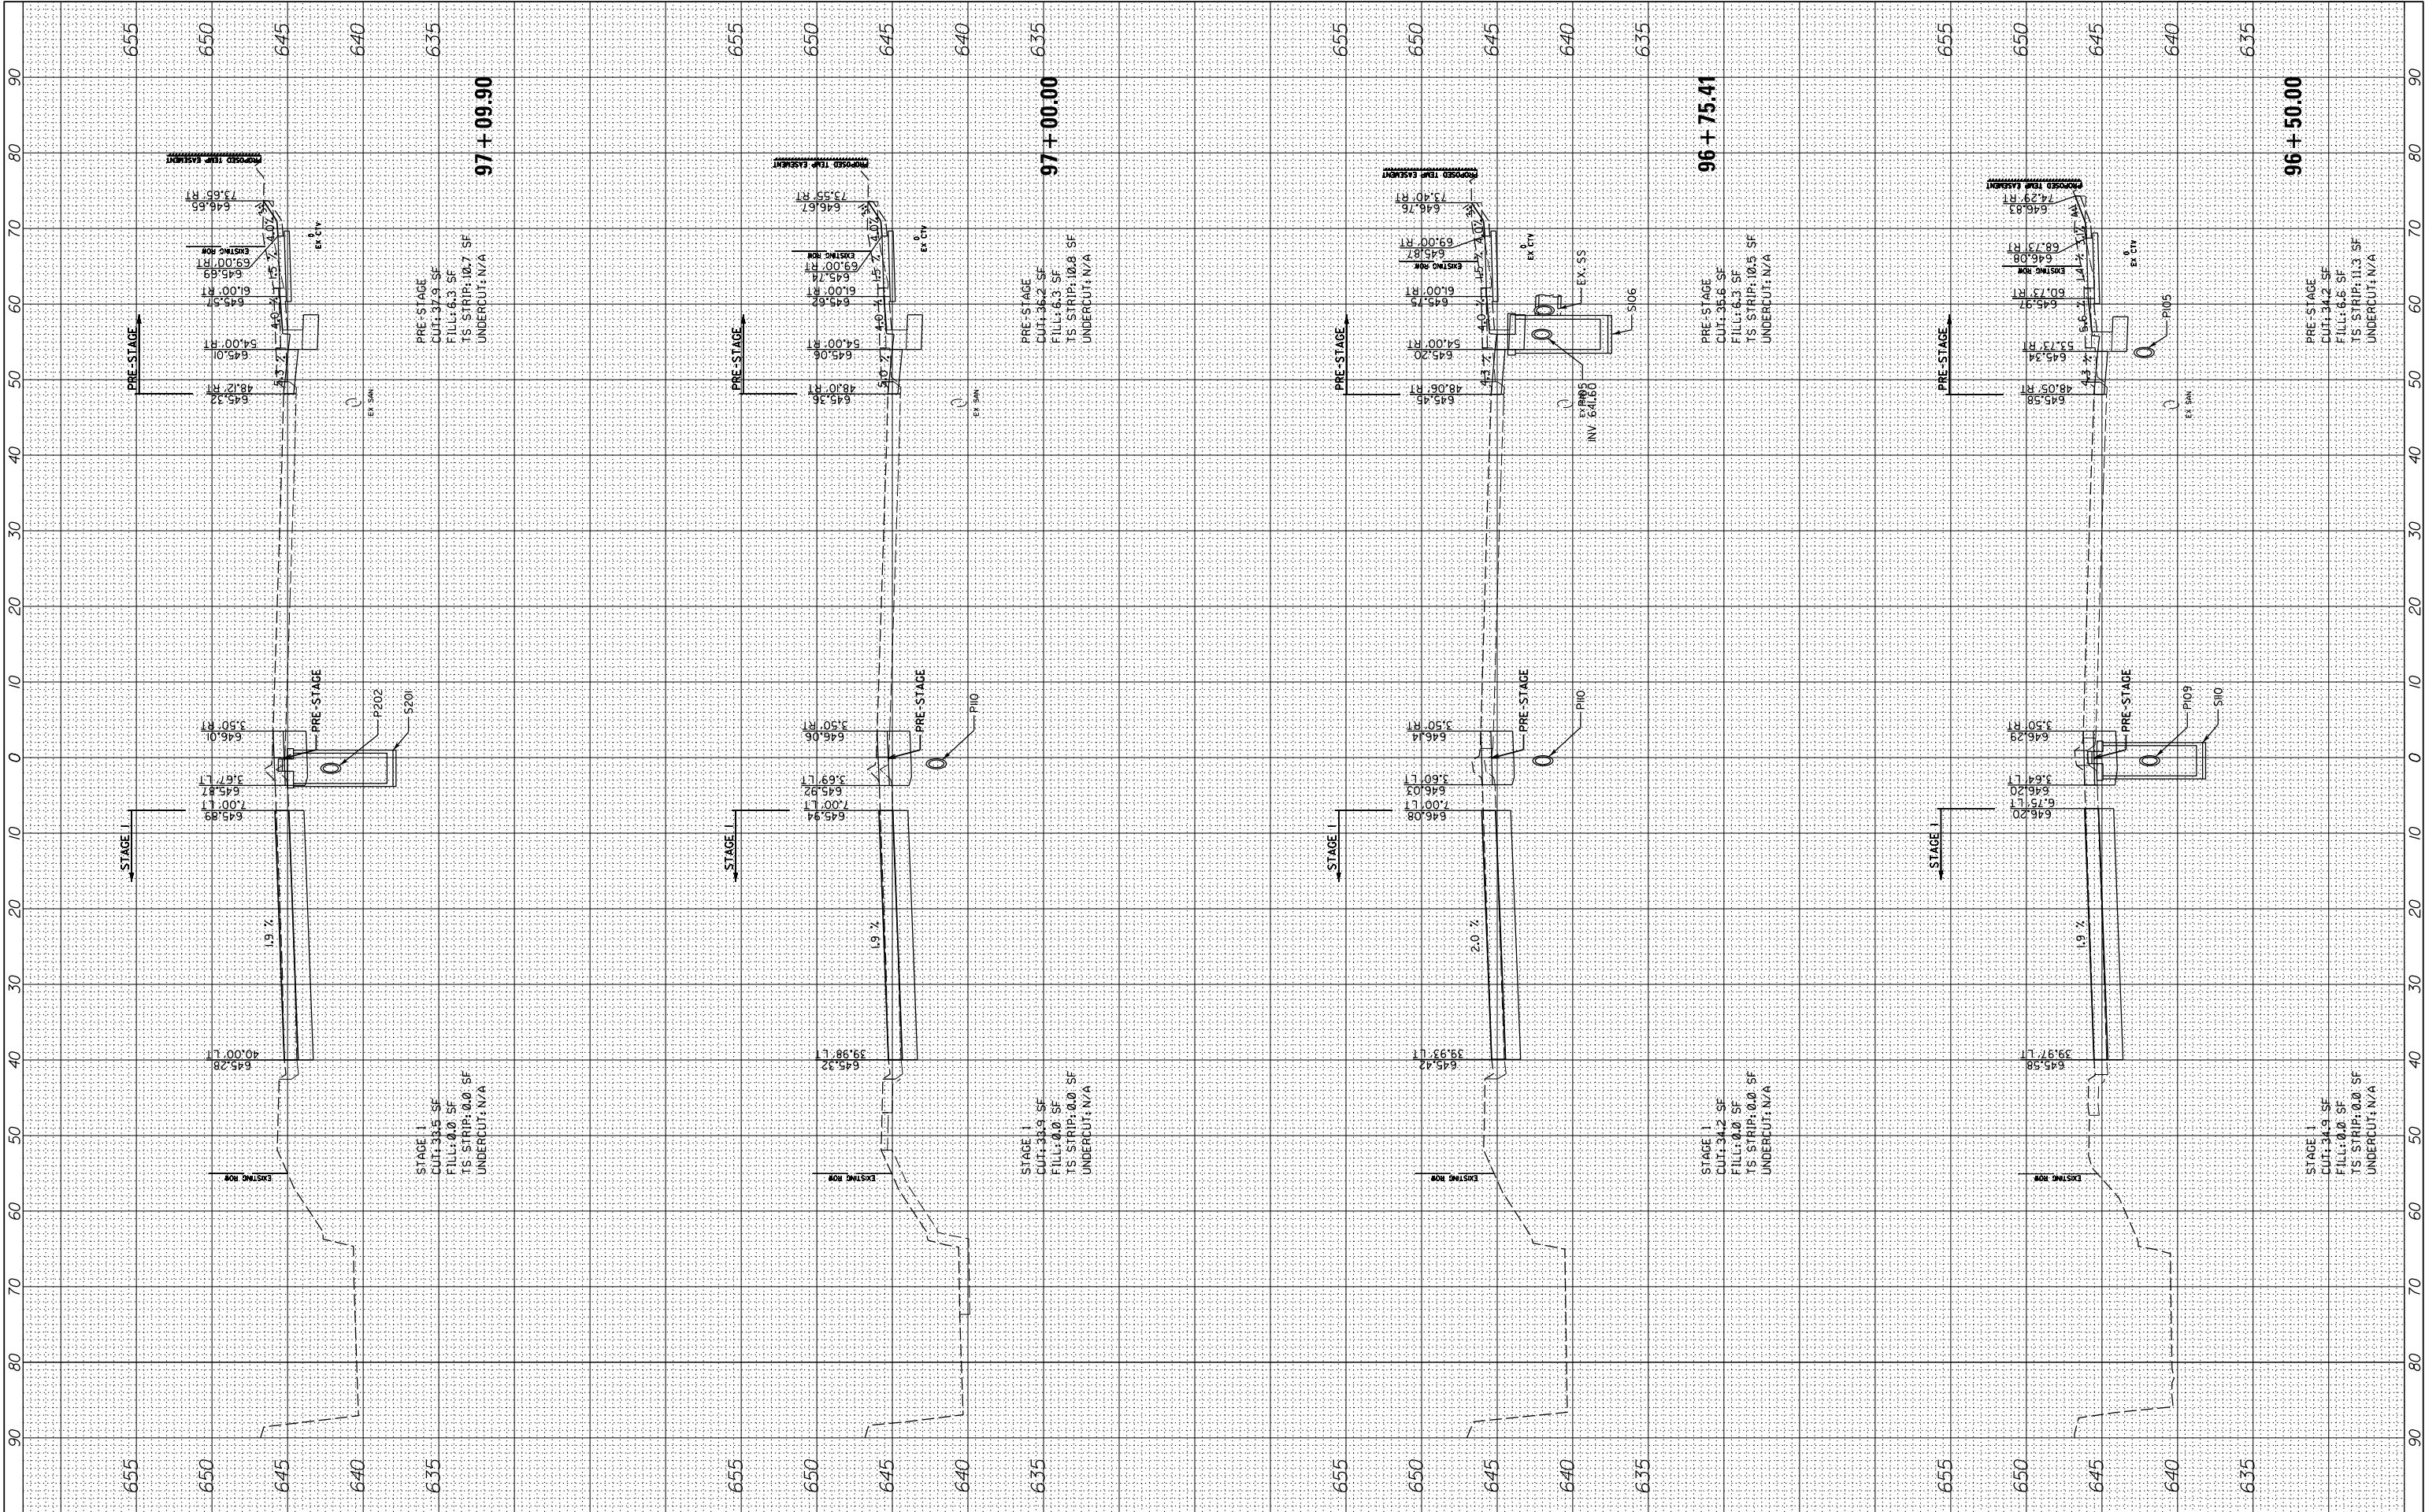

FILE NAME =		USER NAME = cward		DESIGNED -		REVISED -		STATE OF ILLINOIS DEPARTMENT OF TRANSPORTATION				DEERFIELD ROAD RECONSTRUCTION					F.A.	SECTION	COUNTY	TOTAL	SHEET		
N:\CDDT\190304.0003A\Civil\XS-MOT-Year1-Prestage_Stage1-190304.0003A.SHT				DRAWN -		REVISED -						MOT CROSS SECTIONS YEAR 1 PRESTAGE & STAGE 1					I257	I5-00038-07-WR	LAKE	1090	736		
PLOT SCALE = 10'				CHECKED -		REVISED -											CONTRACT NO. 6IK62						
Default		PLOT DATE = 8/14/2026		DATE -		REVISED -						SCALE:					SHEET	OF	SHEETS	STA. 96+50.00	TO STA. 97+09.90	ILLINOIS	

FINAL SURVEY NOTE BOOK NO.	BY	DATE	SURVEYED	PLOTTED	TEMPLATE	AREAS CHECKED


ORIGINAL SURVEY NOTE BOOK NO.	BY	DATE	SURVEYED	PLOTTED	TEMPLATE	AREAS CHECKED

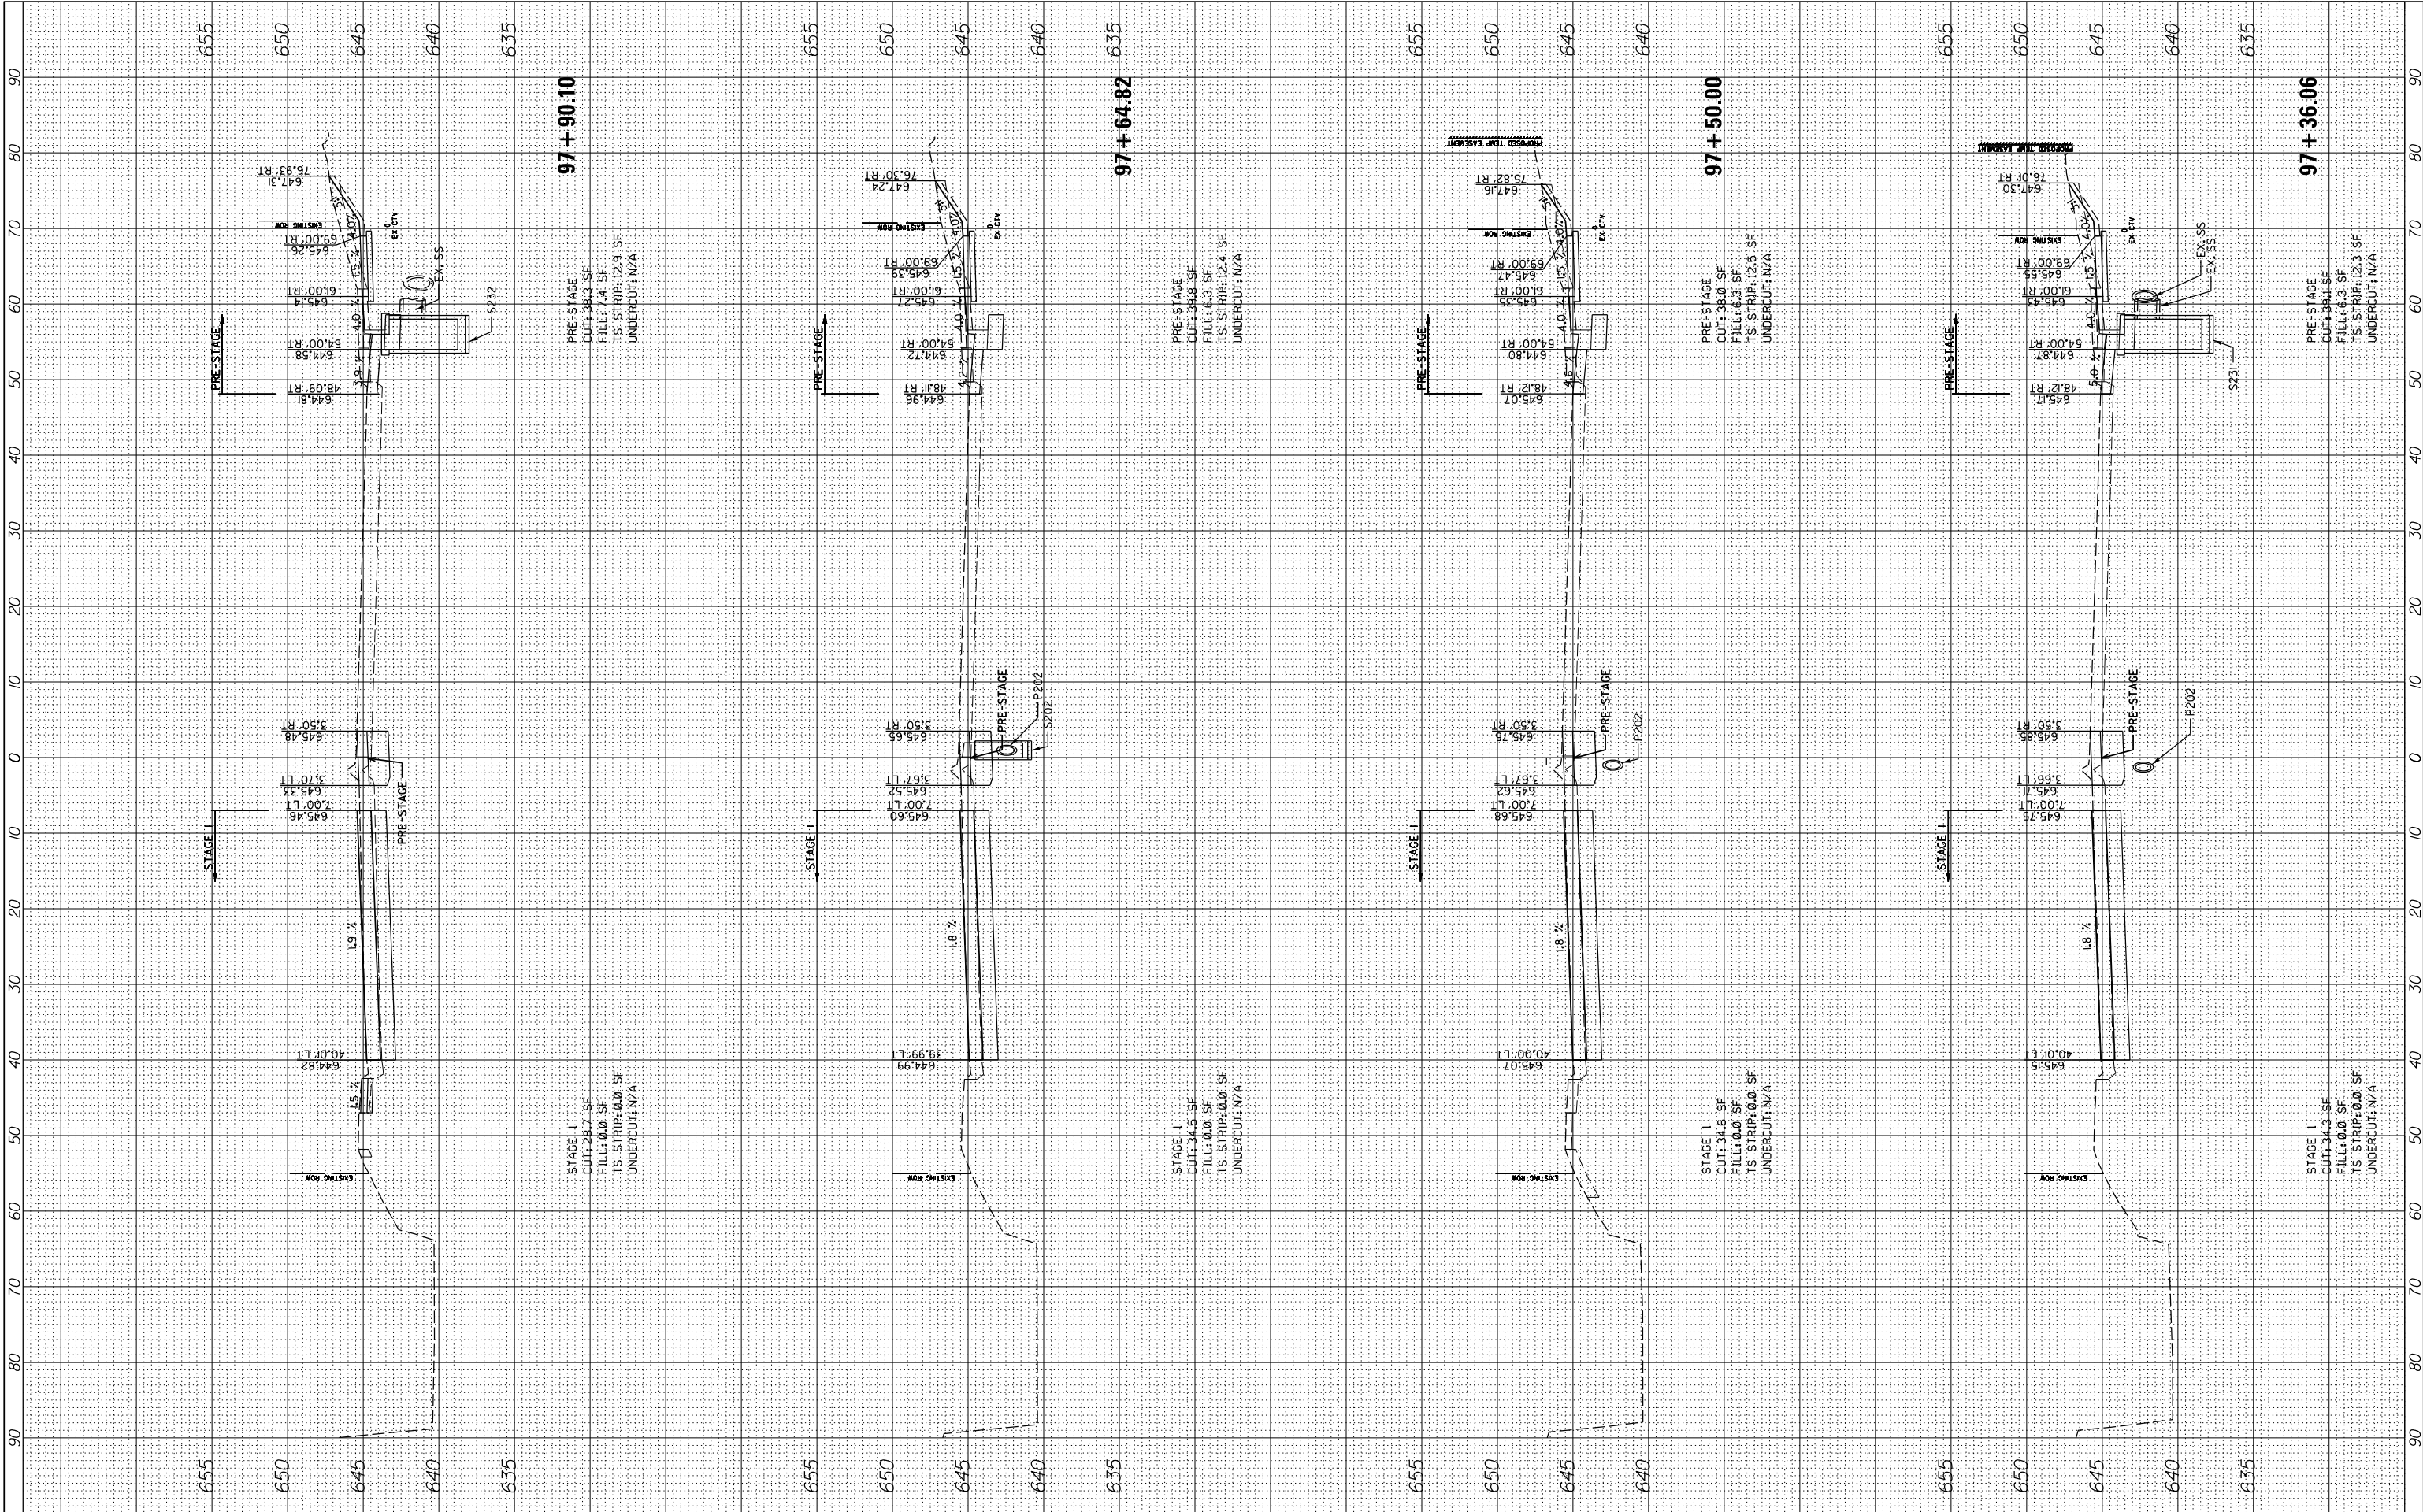

FILE NAME =	USER NAME = cward	DESIGNED -	REVISED -	STATE OF ILLINOIS DEPARTMENT OF TRANSPORTATION	DEERFIELD ROAD RECONSTRUCTION MOT CROSS SECTIONS YEAR 1 PRESTAGE & STAGE 1				F.A. RTE.	SECTION	COUNTY	TOTAL SHEETS	SHEET NO.
N:\L\DOT\190304\0003A\Civil\XS-MOT-Year1-Prestage.Stage1-190304.0003A.SHT	Plot Scale = 10'	DRAWN -	REVISED -		I257	I5-00038-07-WR	LAKE	1090	737				
Default	PLOT DATE = 8/14/2026	CHECKED -	REVISED -						CONTRACT NO. 6IK62				
		DATE -	REVISED -						ILLINOIS FED. AID PROJECT				
					SCALE:	SHEET	OF	SHEETS	STA. 97+36.06	TO STA. 97+90.10			

FINAL SURVEY NOTE BOOK NO.	SURVEYED PLOTTED TEMPLATE AREAS CHECKED	BY	DATE

ORIGINAL SURVEY NOTE BOOK NO.	SURVEYED PLOTTED TEMPLATE AREAS CHECKED	BY	DATE

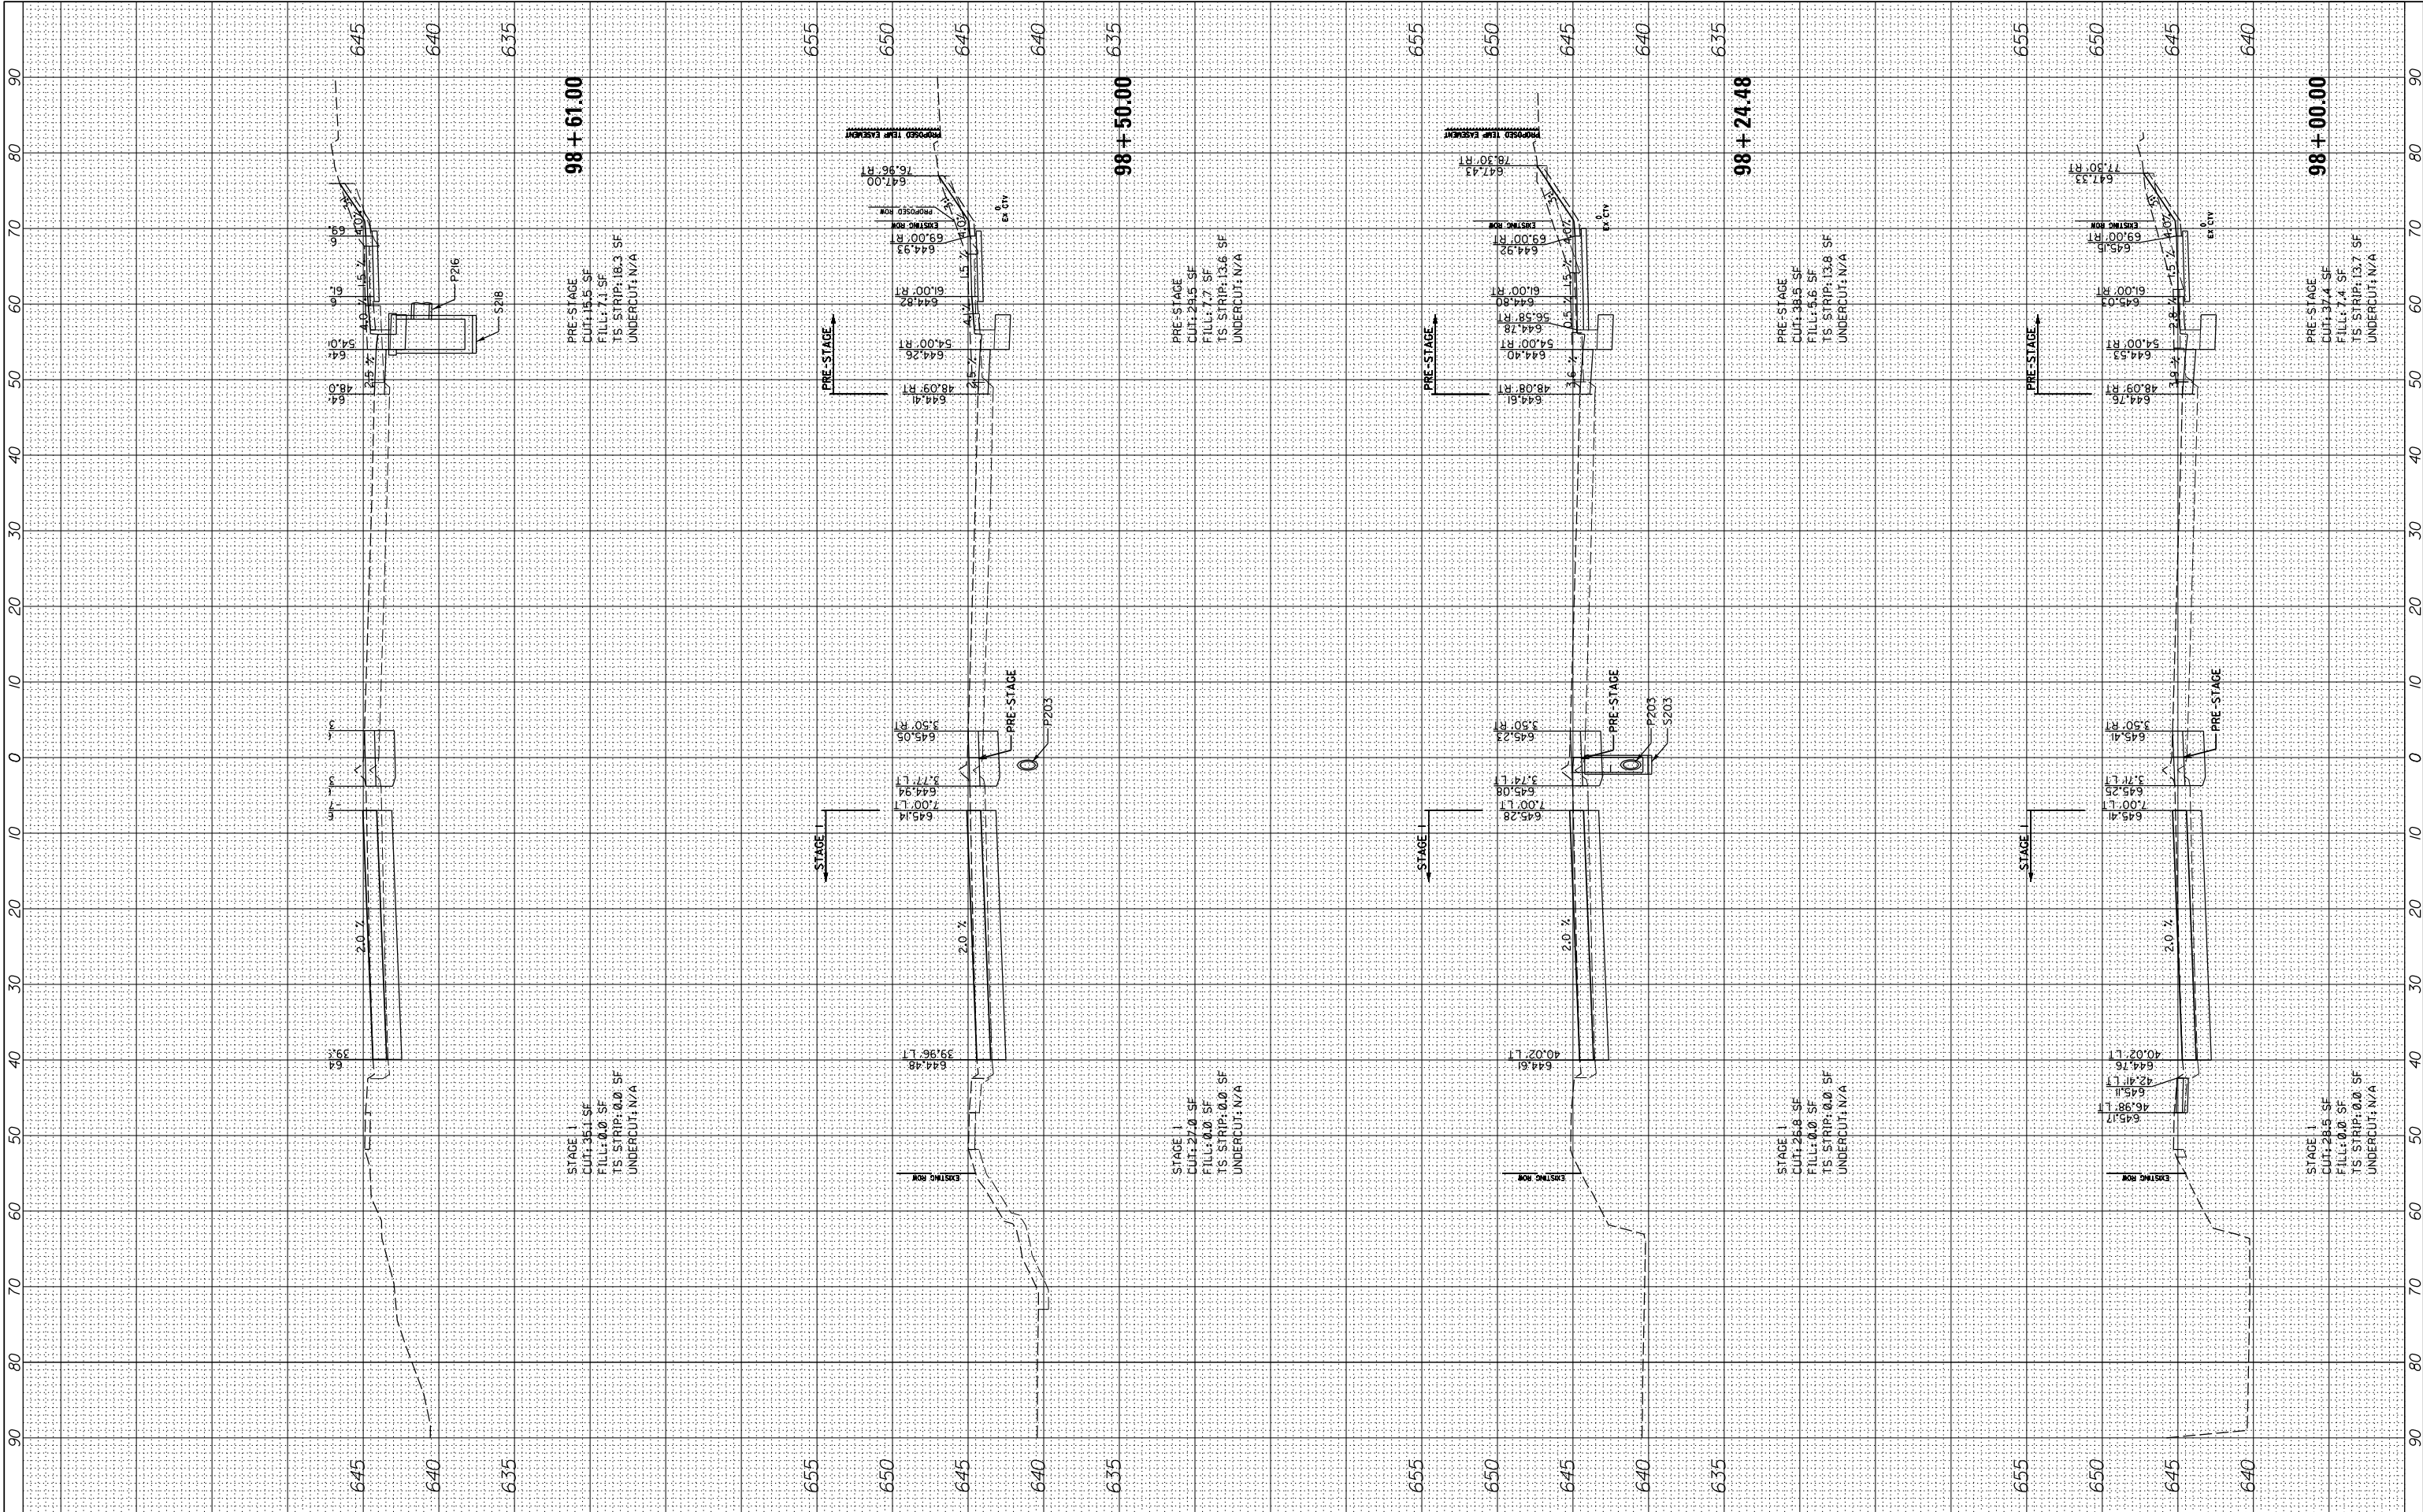


FILE NAME =		USER NAME = cward		DESIGNED -		REVISED -	
N:\L\CDOT\190304.0003A\Civil\XS-MOT-Year1-Prestage.Stage1-190304.0003A.SHT		PLOT SCALE = 1"		DRAWN -		REVISED -	
Default		PLOT DATE = 8/14/2026		CHECKED -		REVISED -	
		DATE -		REVISED -		REVISED -	

STATE OF ILLINOIS DEPARTMENT OF TRANSPORTATION			
DEERFIELD ROAD RECONSTRUCTION MOT CROSS SECTIONS YEAR 1 PRESTAGE & STAGE 1			
SCALE:	SHEET	OF	SHEETS
STA. 98+00.00	TO	STA. 98+61.00	

F.A. RTE.	SECTION	COUNTY	TOTAL SHEETS	SHEET NO.
I257	I5-00038-07-WR	LAKE	1090	738
CONTRACT NO. 6IK62				
ILLINOIS FED. AID PROJECT				

FINAL SURVEY NOTE BOOK NO.	SURVEYED PLOTTED TEMPLATE AREAS CHECKED	BY	DATE

ORIGINAL SURVEY NOTE BOOK NO.	SURVEYED PLOTTED TEMPLATE AREAS CHECKED	BY	DATE

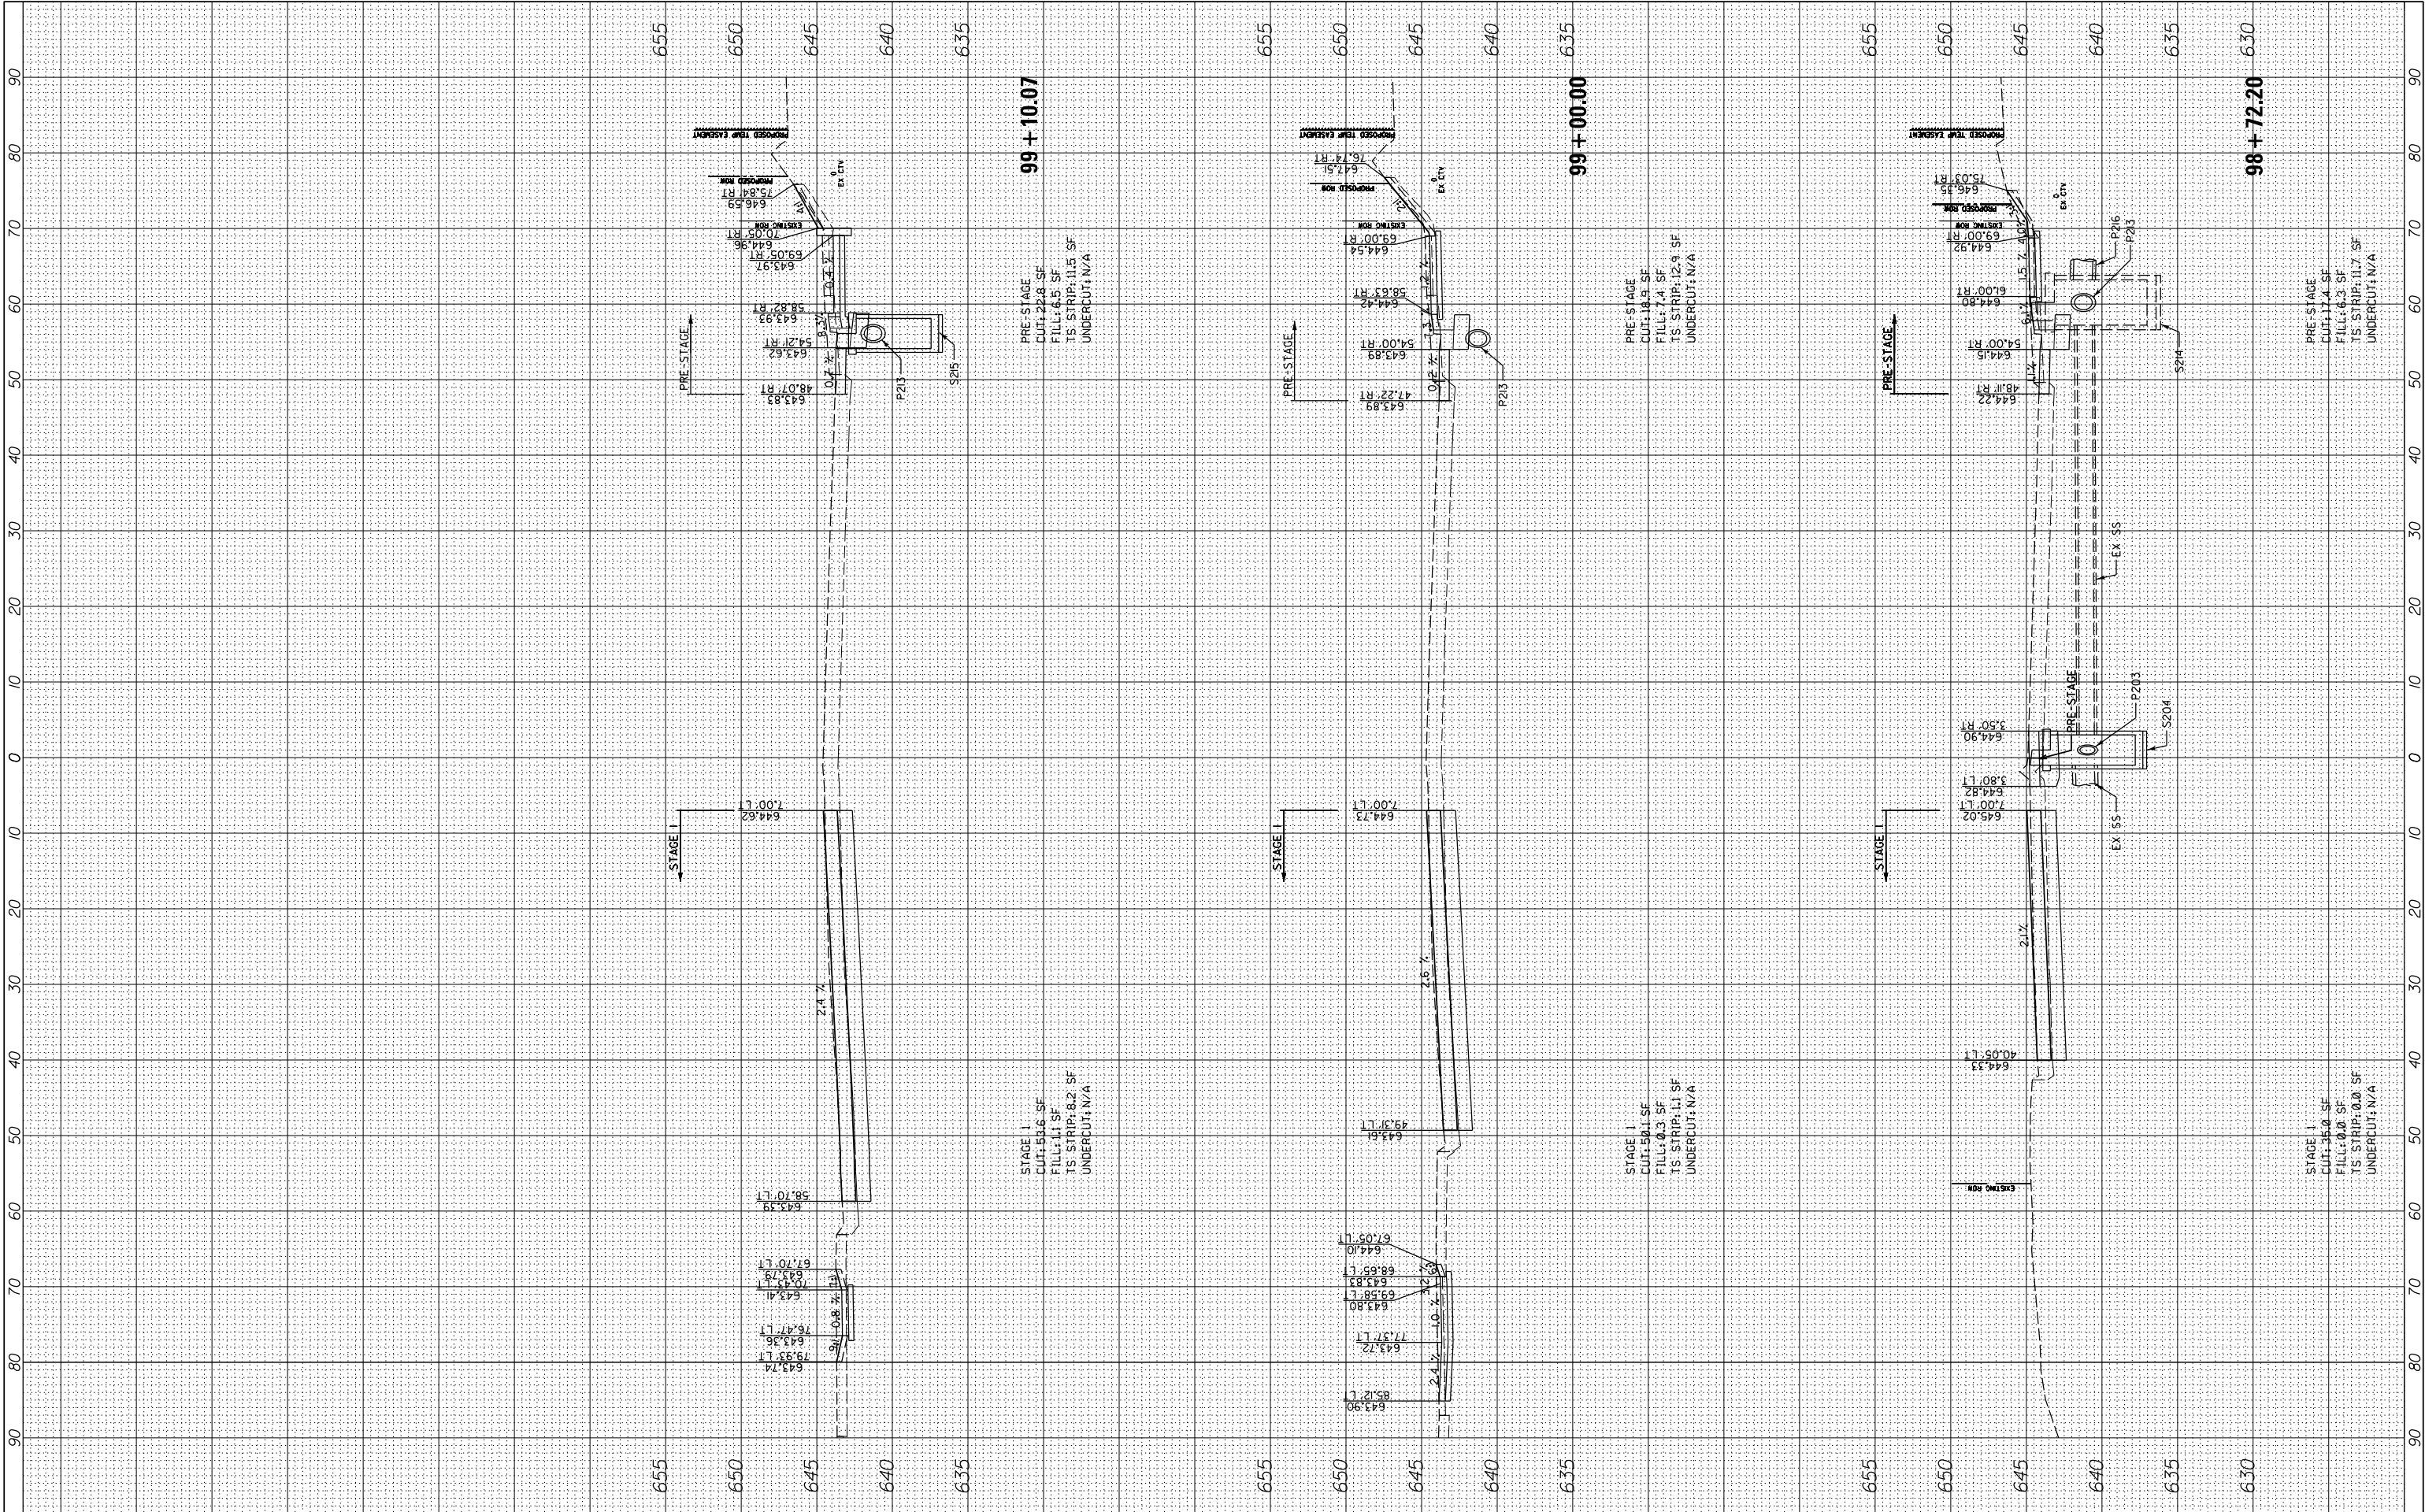


FILE NAME = N:\LCDOT\190304.0003A\Civil\XS-MOT-Year1-Prestage.Stage1-190304.0003A.SHT	USER NAME = cward	DESIGNED -	REVISED -
		DRAWN -	REVISED -
Default	PLOT SCALE = 10'	CHECKED -	REVISED -
		DATE -	REVISED -

STATE OF ILLINOIS DEPARTMENT OF TRANSPORTATION			
DEERFIELD ROAD RECONSTRUCTION MOT CROSS SECTIONS YEAR 1 PRESTAGE & STAGE 1			
SCALE:	SHEET	OF	SHEETS
STA. 98+72.20		TO STA. 99+10.07	


F.A. RTE.	SECTION	COUNTY	TOTAL SHEETS	SHEET NO.
I257	I5-00038-07-WR	LAKE	1090	739
CONTRACT NO. 6IK62				
ILLINOIS FED. AID PROJECT				

ORIGINAL SURVEY	SURVEYED _____	BY _____	DATE _____
	PLOTTED _____		
	TEMPLATE _____		
	AREAS _____		
NO. _____	AREAS CHECKED _____		

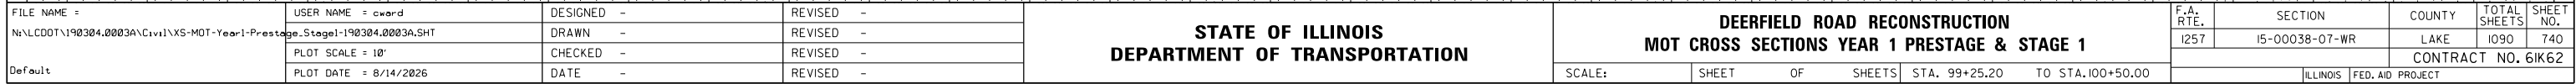

FINAL SURVEY NOTE BOOK NO.	SURVEYED PLOTTED TEMPLATE AREAS CHECKED	BY	DATE

ORIGINAL SURVEY NOTE BOOK NO.	SURVEYED PLOTTED TEMPLATE AREAS CHECKED	BY	DATE

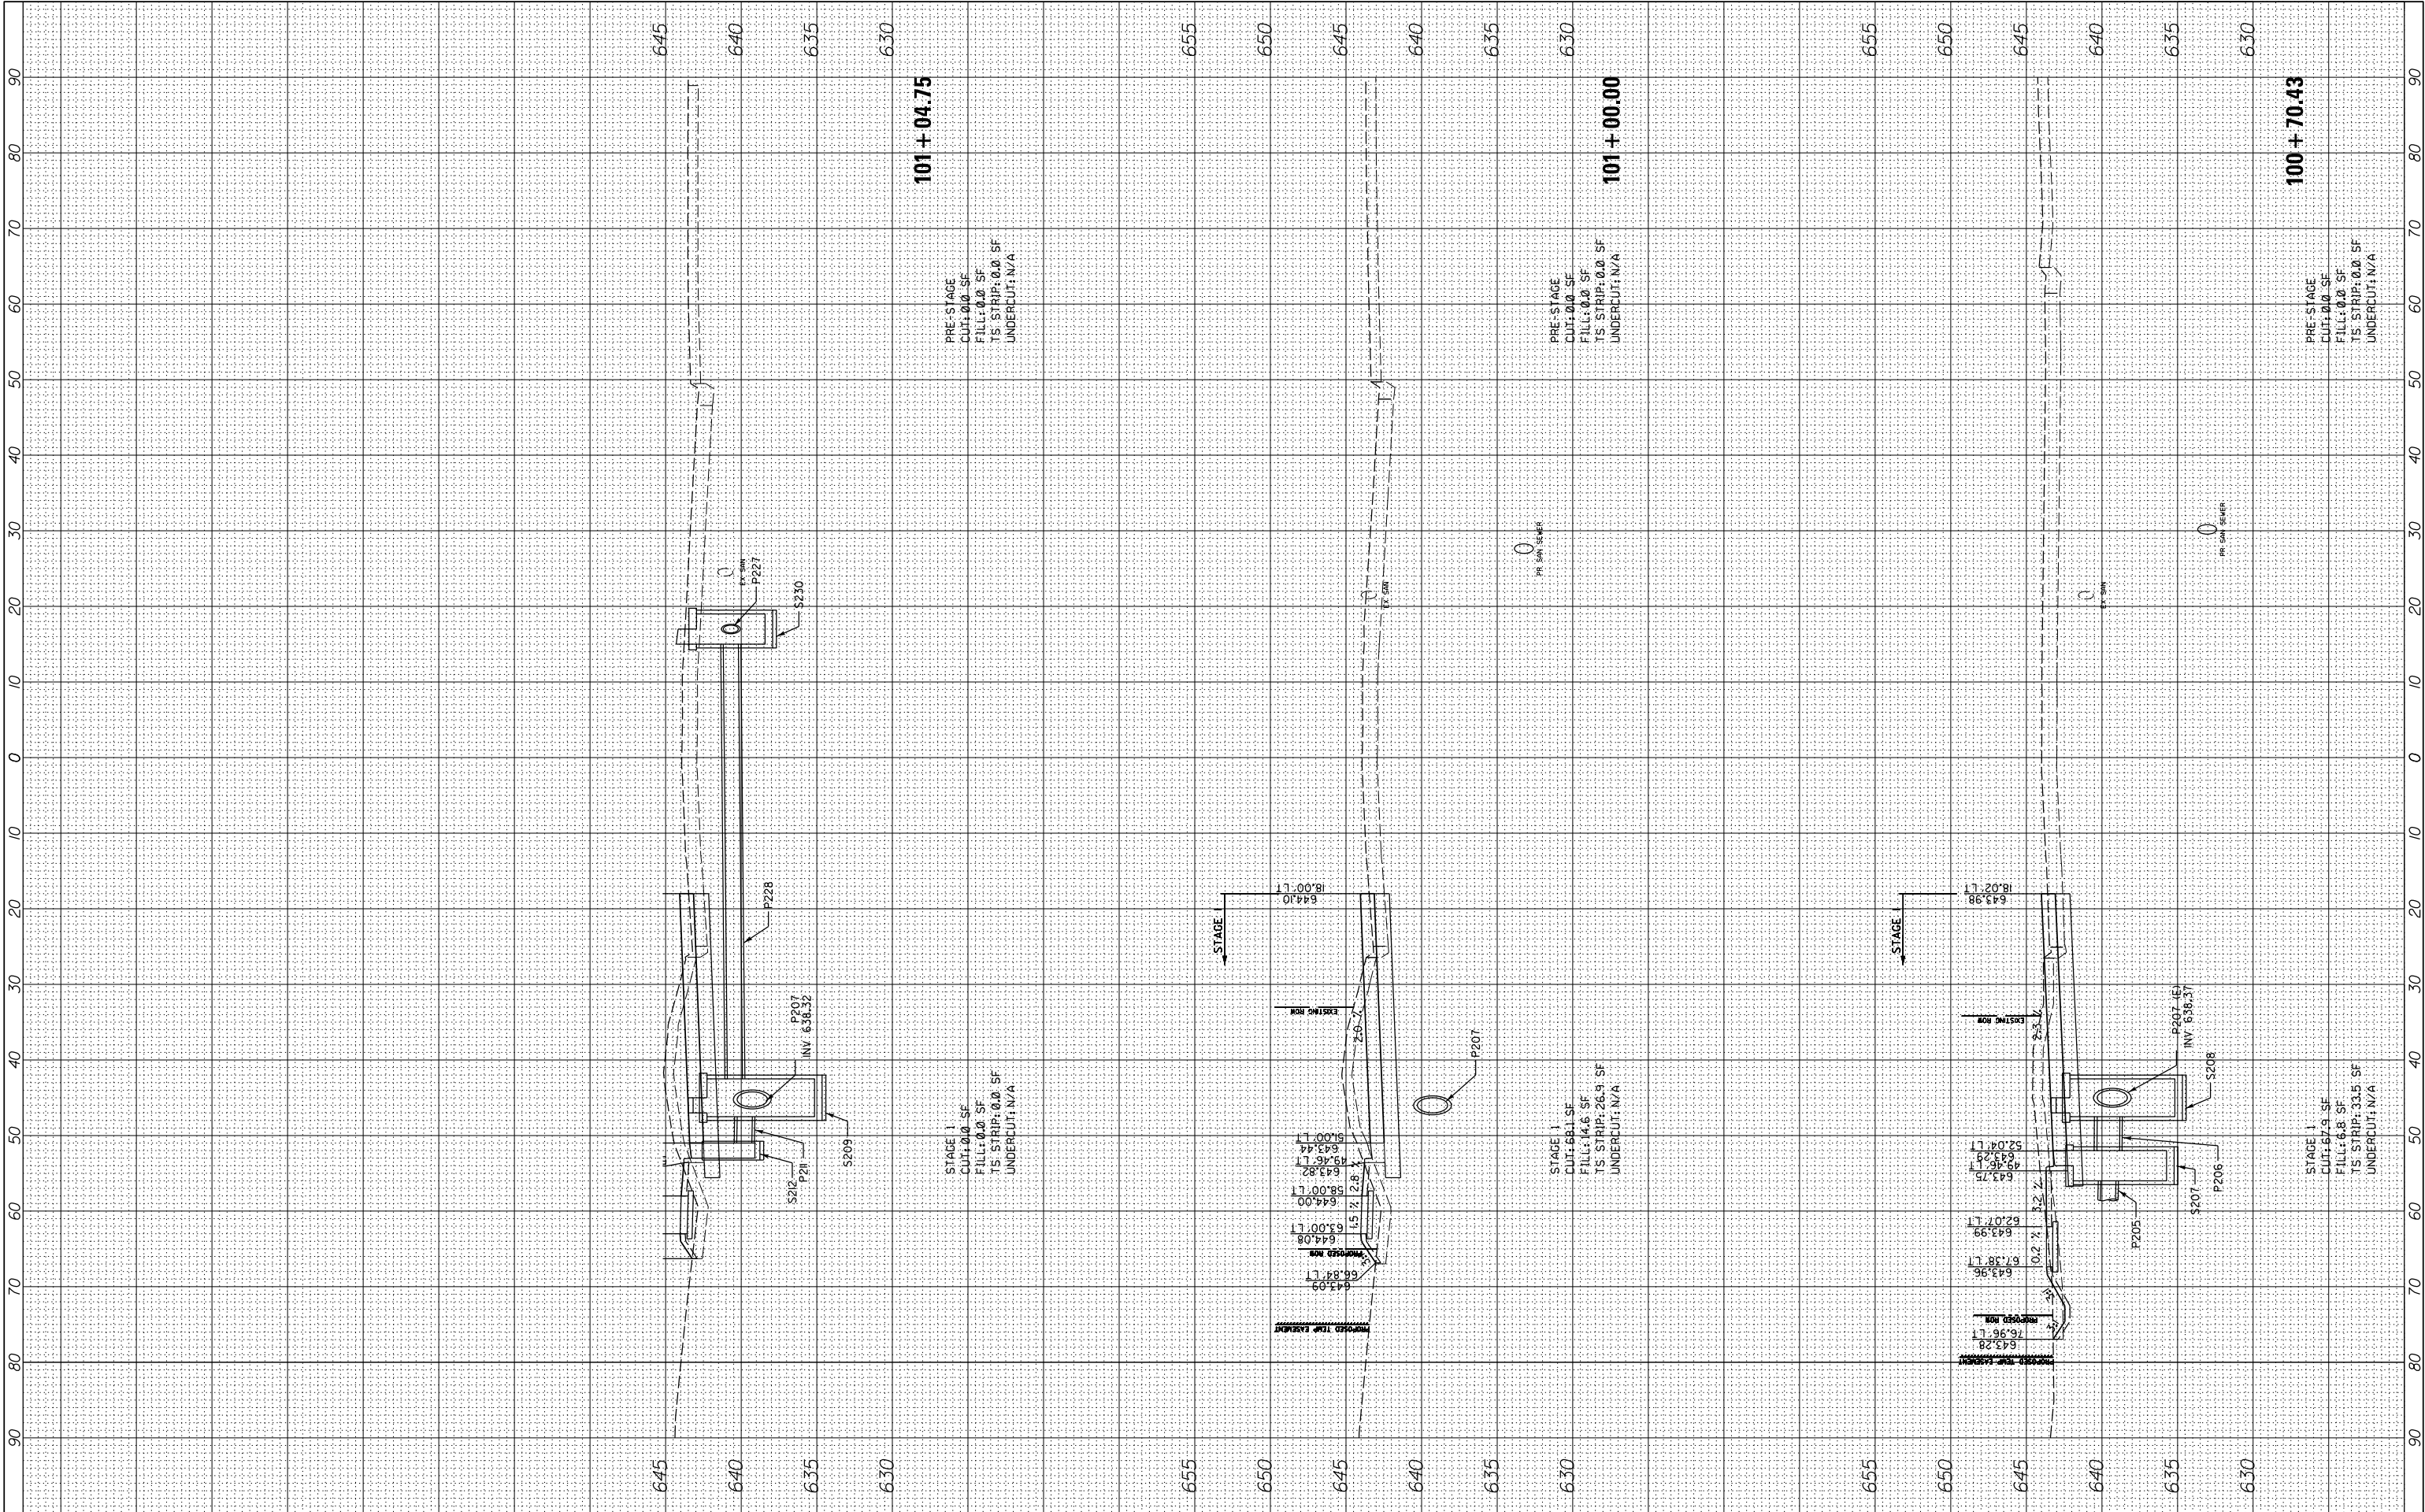

FILE NAME = N:\L\CDOT\190304.0003A\Civil\XS-MOT-Year1-Prestage.Stage1-190304.0003A.SHT Default	USER NAME = cward PLOT SCALE = 10' PLOT DATE = 8/14/2026	DESIGNED -	REVISED -
		DRAWN -	REVISED -
		CHECKED -	REVISED -
		DATE -	REVISED -

STATE OF ILLINOIS
DEPARTMENT OF TRANSPORTATION


DEERFIELD ROAD RECONSTRUCTION
MOT CROSS SECTIONS YEAR 1 PRESTAGE & STAGE 1

SCALE: SHEET OF SHEETS STA. 100+70.43 TO STA. 101+04.75

F.A. RTE.	SECTION	COUNTY	TOTAL SHEETS	SHEET NO.
I257	I5-00038-07-WR	LAKE	1090	741
CONTRACT NO. 6IK62				
ILLINOIS FED. AID PROJECT				

FINAL SURVEY NOTE BOOK NO.	SURVEYED PLOTTED TEMPLATE AREAS CHECKED	BY	DATE


ORIGINAL SURVEY NOTE BOOK NO.	SURVEYED PLOTTED TEMPLATE AREAS CHECKED	BY	DATE

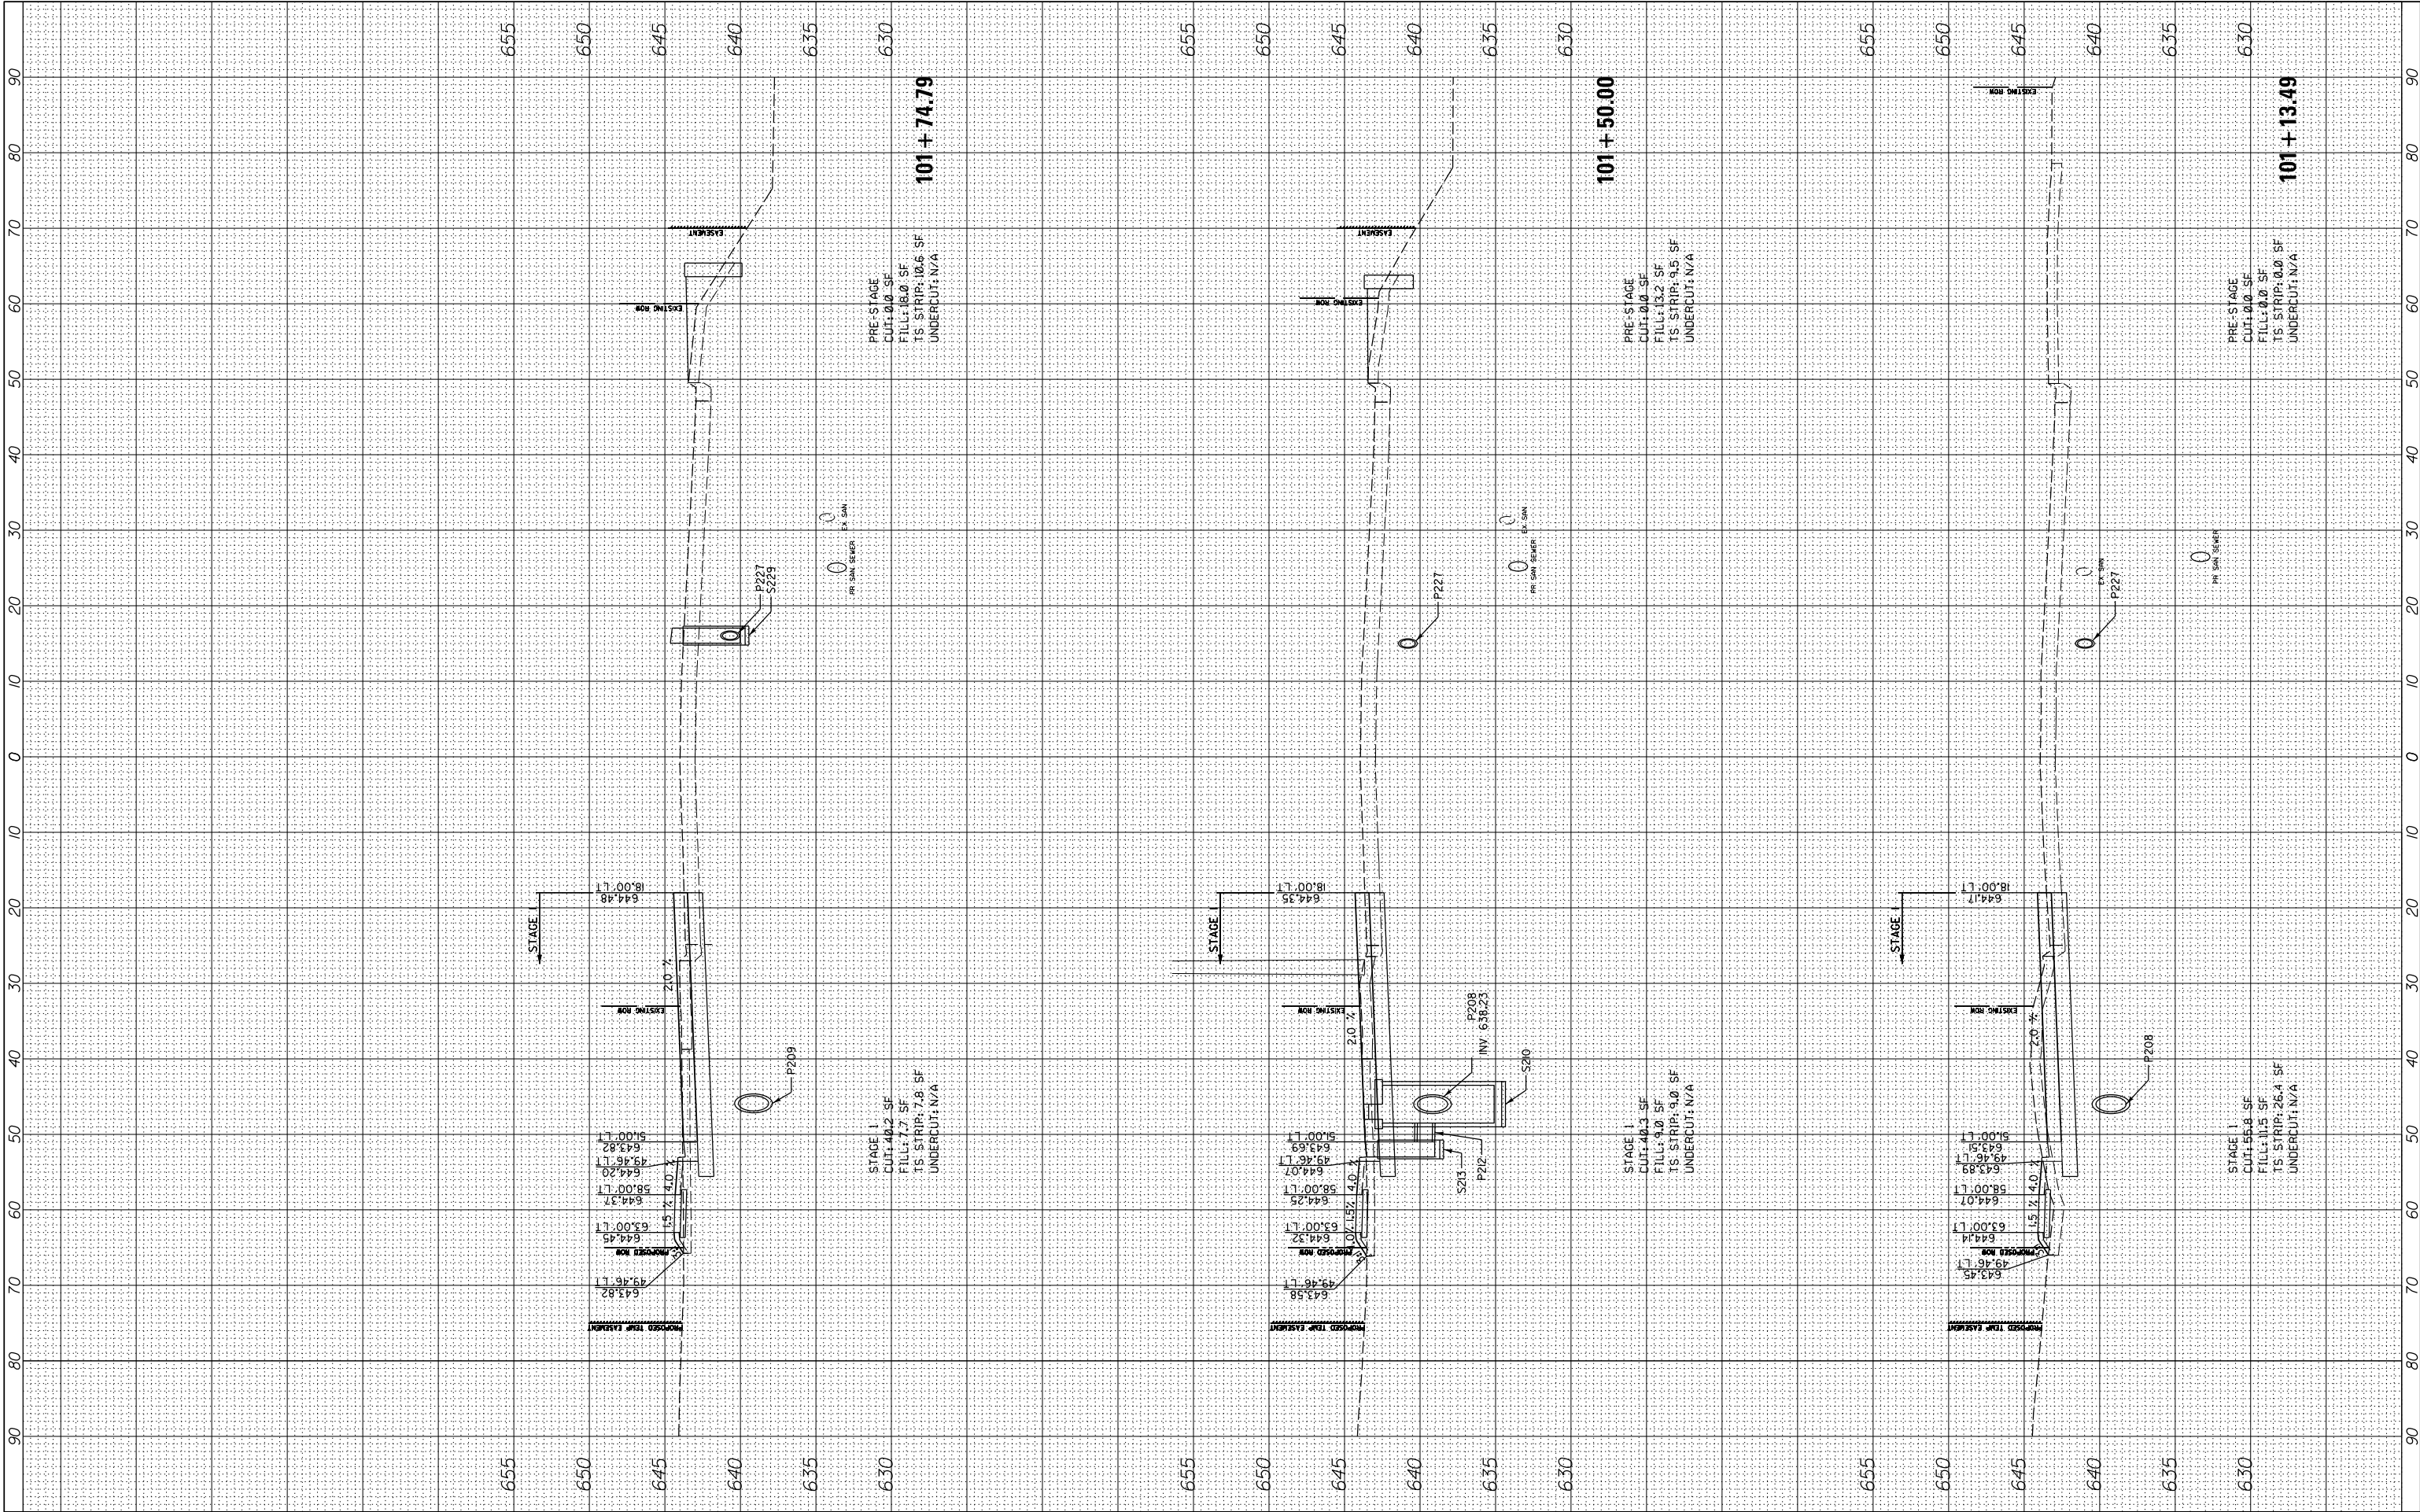

FILE NAME =	USER NAME = cward	DESIGNED -	REVISED -	STATE OF ILLINOIS DEPARTMENT OF TRANSPORTATION	DEERFIELD ROAD RECONSTRUCTION MOT CROSS SECTIONS YEAR 1 PRESTAGE & STAGE 1				F.A. RTE.	SECTION	COUNTY	TOTAL SHEETS	SHEET NO.
N:\LCDOT\190304.0003A\Civil\XS-MOT-Year1-Prestage.Stage1-190304.0003A.SHT		DRAWN -	REVISED -						I257	I5-00038-07-WR	LAKE	1090	742
PLOT SCALE = 10'		CHECKED -	REVISED -		CONTRACT NO. 6IK62								
Default	PLOT DATE = 8/14/2026	DATE -	REVISED -		SCALE:	SHEET	OF	SHEETS	STA. 101+3.49	TO STA. 101+74.79	ILLINOIS FED. AID PROJECT		

FINAL SURVEY NOTE BOOK NO.	SURVEYED PLOTTED TEMPLATE AREAS CHECKED	BY	DATE


ORIGINAL SURVEY NOTE BOOK NO.	SURVEYED PLOTTED TEMPLATE AREAS CHECKED	BY	DATE

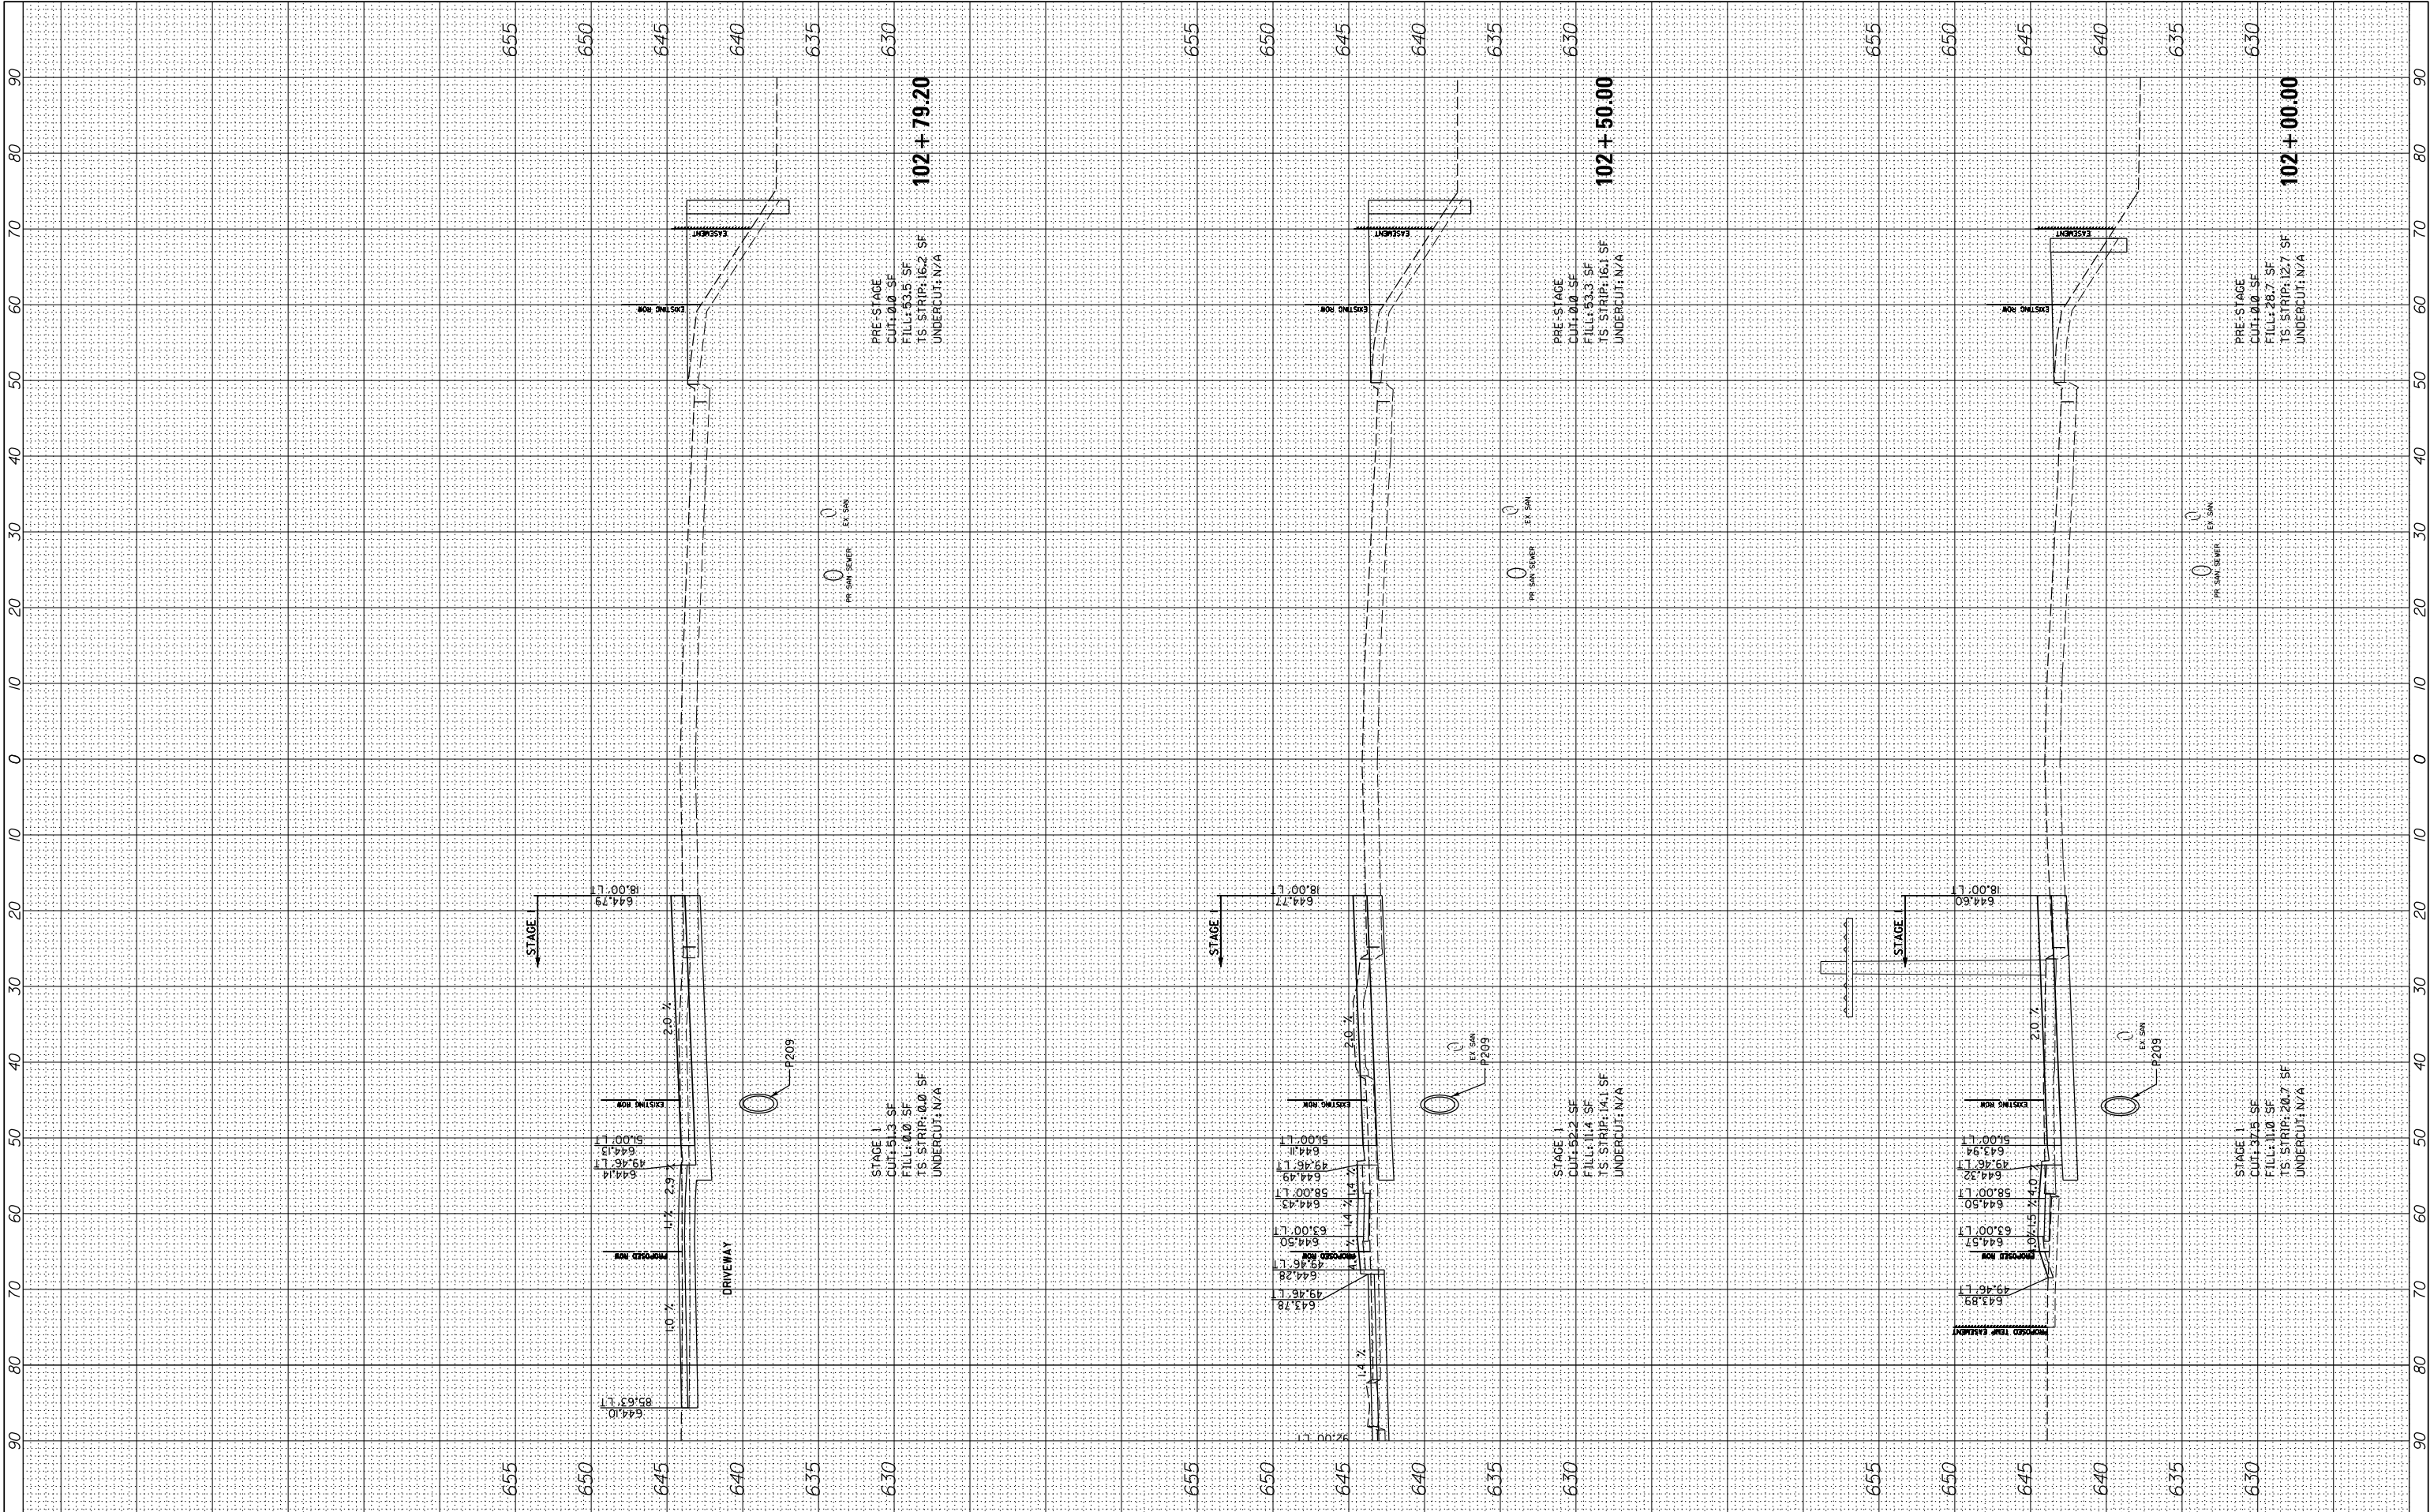

FILE NAME =	USER NAME = cward	DESIGNED -	REVISED -	STATE OF ILLINOIS DEPARTMENT OF TRANSPORTATION	DEERFIELD ROAD RECONSTRUCTION				F.A. RTE.	SECTION	COUNTY	TOTAL SHEETS	SHEET NO.	
N:\LCDOT\190304.0003A\Civil\XS-MOT-Year1-Prestage.Stage1-190304.0003A.SHT		DRAWN -	REVISED -		MOT CROSS SECTIONS YEAR 1 PRESTAGE & STAGE 1				1257	I5-00038-07-WR	LAKE	1090	743	
		PLOT SCALE = 10'	CHECKED -						CONTRACT NO. 6IK62					
Default		PLOT DATE = 8/14/2026	DATE -		REVISED -	SCALE:	SHEET	OF	SHEETS	STA. 102+00.00	TO STA. 102+79.20	ILLINOIS FED. AID PROJECT		


FINAL SURVEY NOTE BOOK NO.	SURVEYED PLOTTED TEMPLATE AREAS CHECKED	BY	DATE

ORIGINAL SURVEY NOTE BOOK NO.	SURVEYED PLOTTED TEMPLATE AREAS CHECKED	BY	DATE

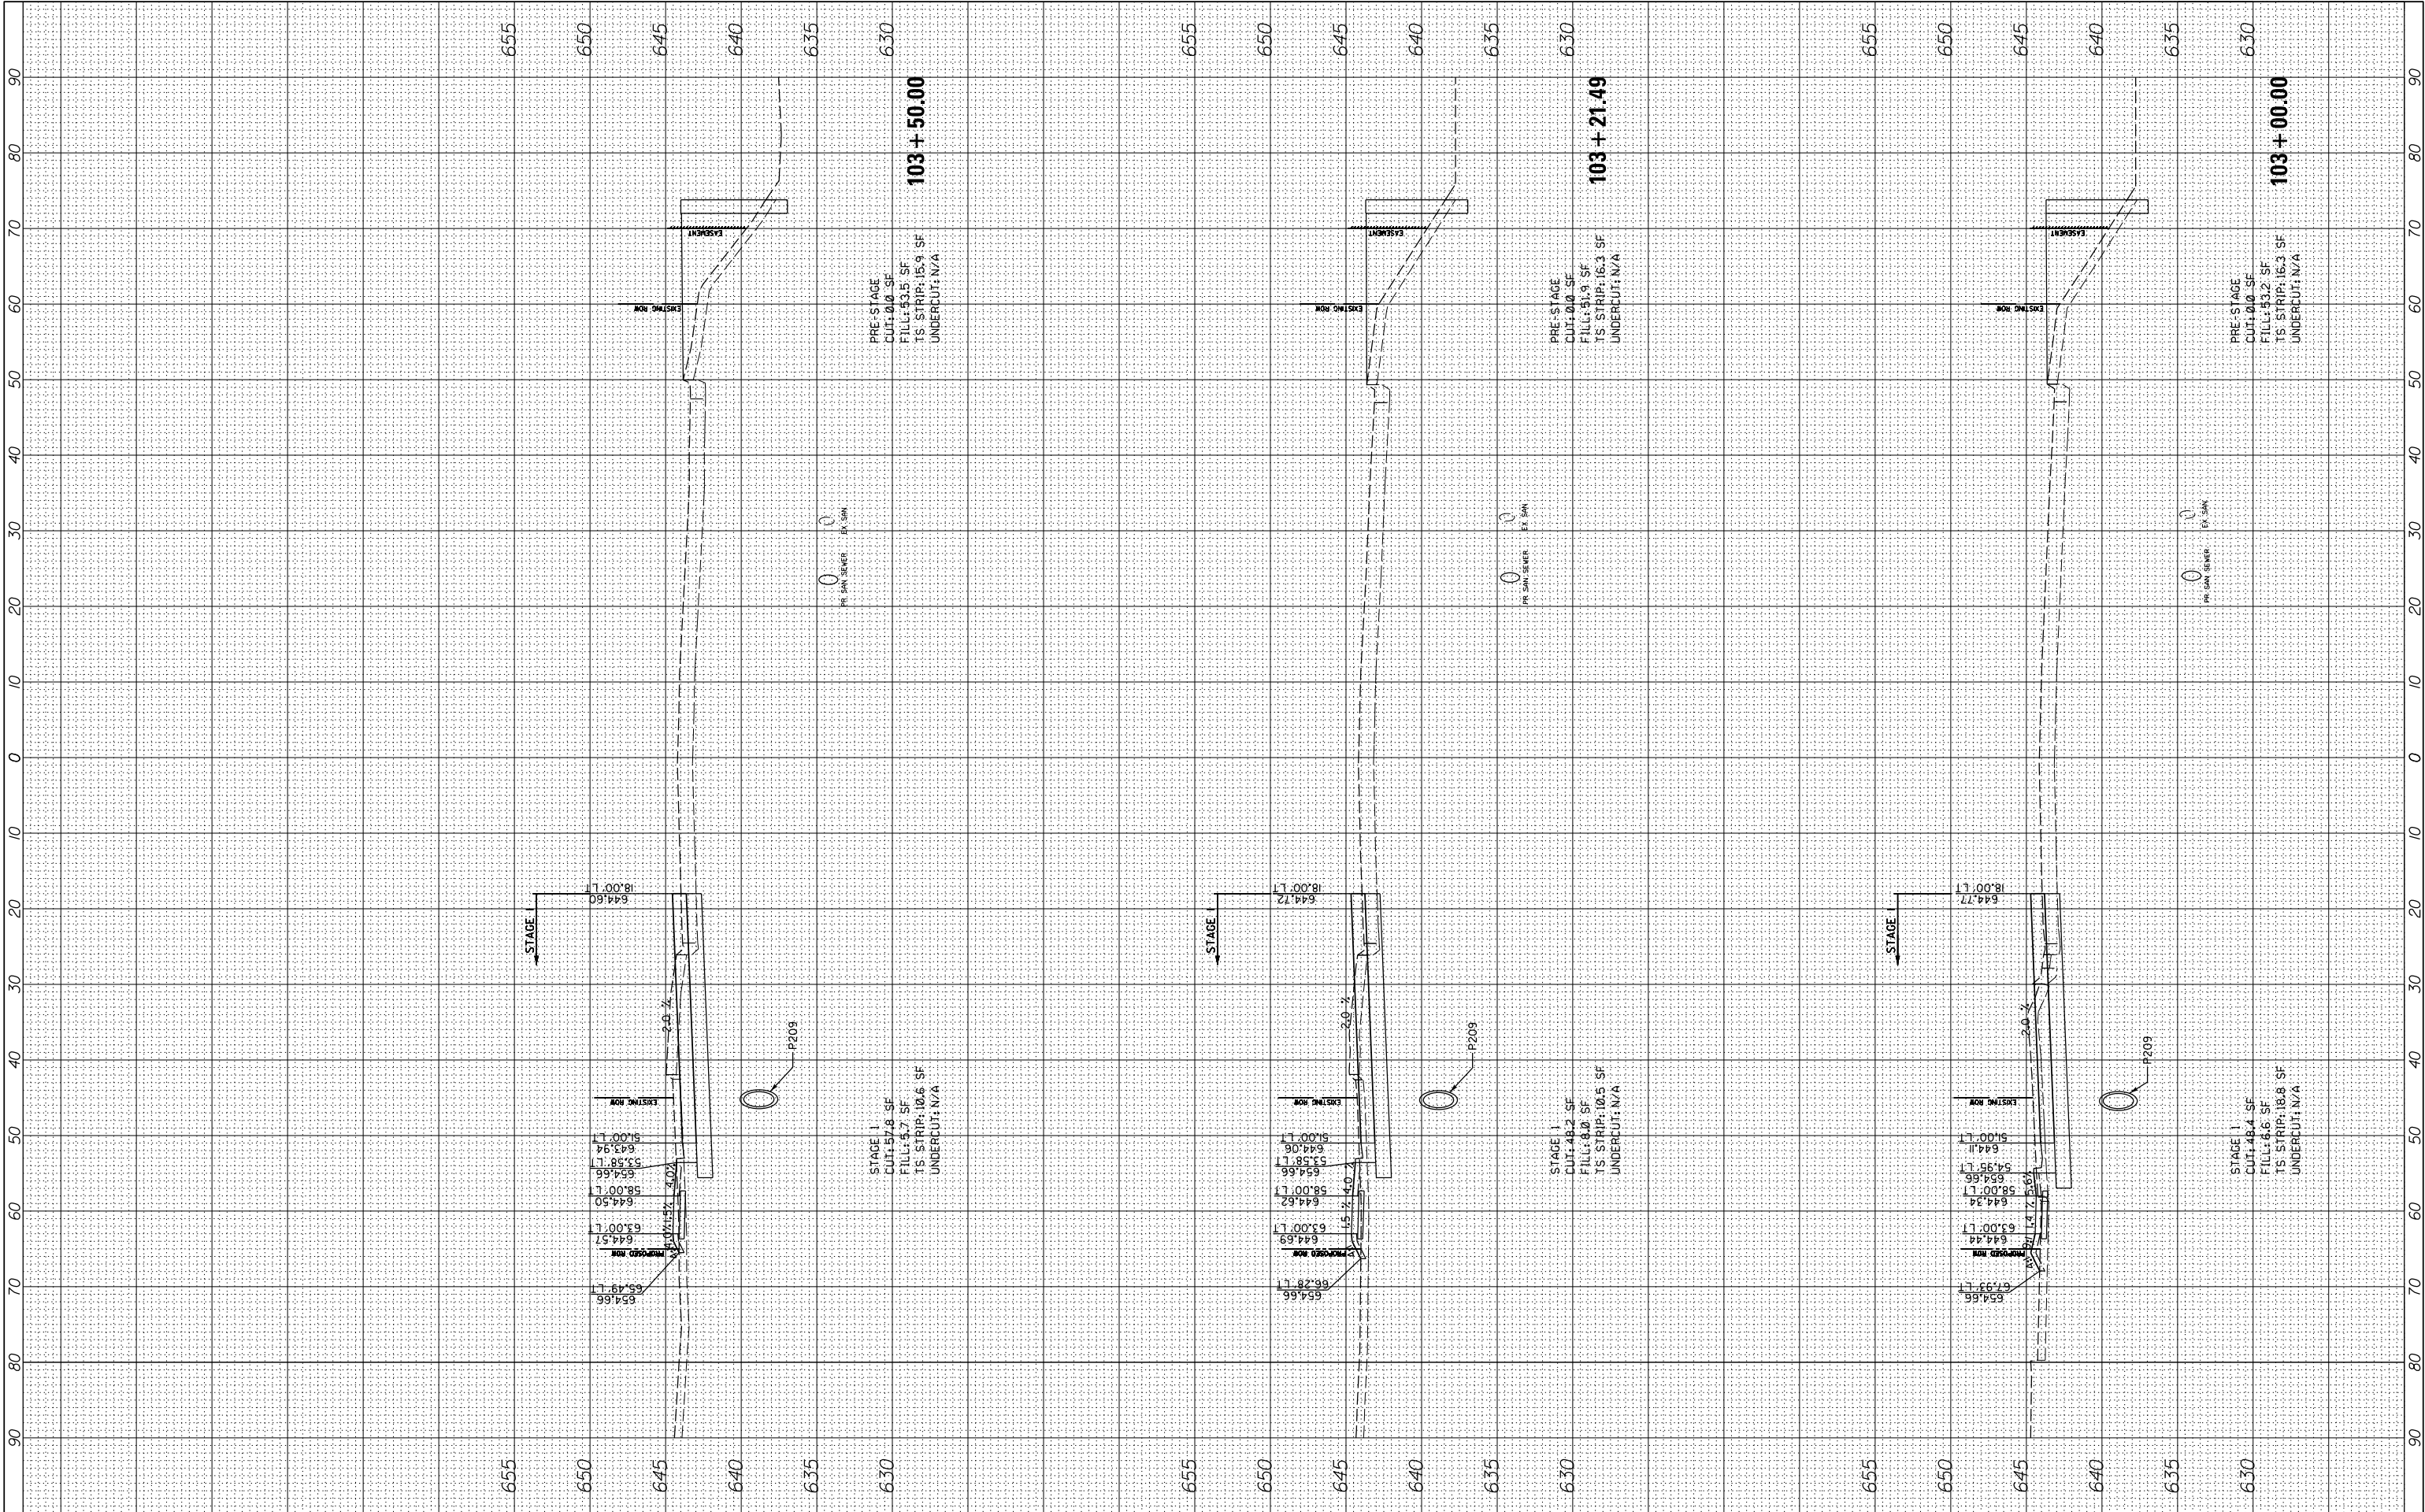

FILE NAME =	USER NAME = cward	DESIGNED -	REVISED -	STATE OF ILLINOIS DEPARTMENT OF TRANSPORTATION	DEERFIELD ROAD RECONSTRUCTION				F.A. RTE.	SECTION	COUNTY	TOTAL SHEETS	SHEET NO.
N:\L\CDOT\190304.0003A\Civil\XS-MOT-Year1-Prestage.Stage1-190304.0003A.SHT		DRAWN -	REVISED -		MOT CROSS SECTIONS YEAR 1 PRESTAGE & STAGE 1				I257	I5-00038-07-WR	LAKE	1090	744
	PLOT SCALE = 10'	CHECKED -	REVISED -						CONTRACT NO. 6IK62				
Default	PLOT DATE = 8/14/2026	DATE -	REVISED -						ILLINOIS FED. AID PROJECT				
					SCALE:		SHEET	OF	SHEETS	STA. 103+00.00	TO STA. 103+50.00		

ORIGINAL SURVEY	SURVEYED _____	BY _____	DATE _____
	PLOTTED _____		
	TEMPLATE _____		
	AREAS _____		
NO. _____	AREAS CHECKED _____		

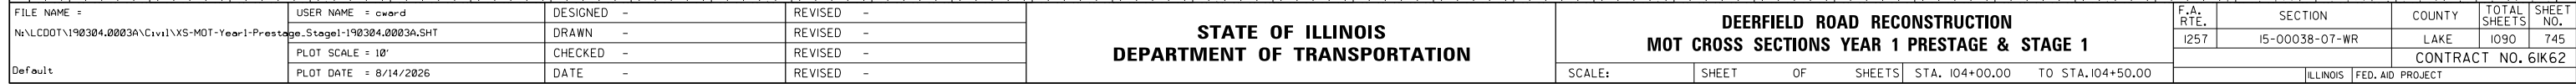

**DEERFIELD ROAD RECONSTRUCTION
MOT CROSS SECTIONS YEAR 1 PRESTAGE & STAGE 1**

F.A. RTE.	SECTION	COUNTY	TOTAL SHEETS	SHEET NO.
1257	15-00038-07-WR	LAKE	1090	745
		CONTRACT NO. 61K62		
ILLINOIS		FED. AID PROJECT		

ORIGINAL SURVEY	SURVEYED _____	BY _____	DATE _____
	PLOTTED _____		
	TEMPLATE _____		
	AREAS _____		
NO. _____	AREAS CHECKED _____		




**DEERFIELD ROAD RECONSTRUCTION
MOT CROSS SECTIONS YEAR 1 PRESTAGE & STAGE 1**

F.A. RTE.	SECTION	COUNTY	TOTAL SHEETS	SHEET NO.
1257	15-00038-07-WR	LAKE	1090	746
		CONTRACT NO. 61K62		
ILLINOIS		FED. AID PROJECT		

FINAL SURVEY NOTE BOOK NO.	SURVEYED PLOTTED TEMPLATE AREAS CHECKED	BY		DATE	

ORIGINAL SURVEY NOTE BOOK NO.	SURVEYED PLOTTED TEMPLATE AREAS CHECKED	BY		DATE	

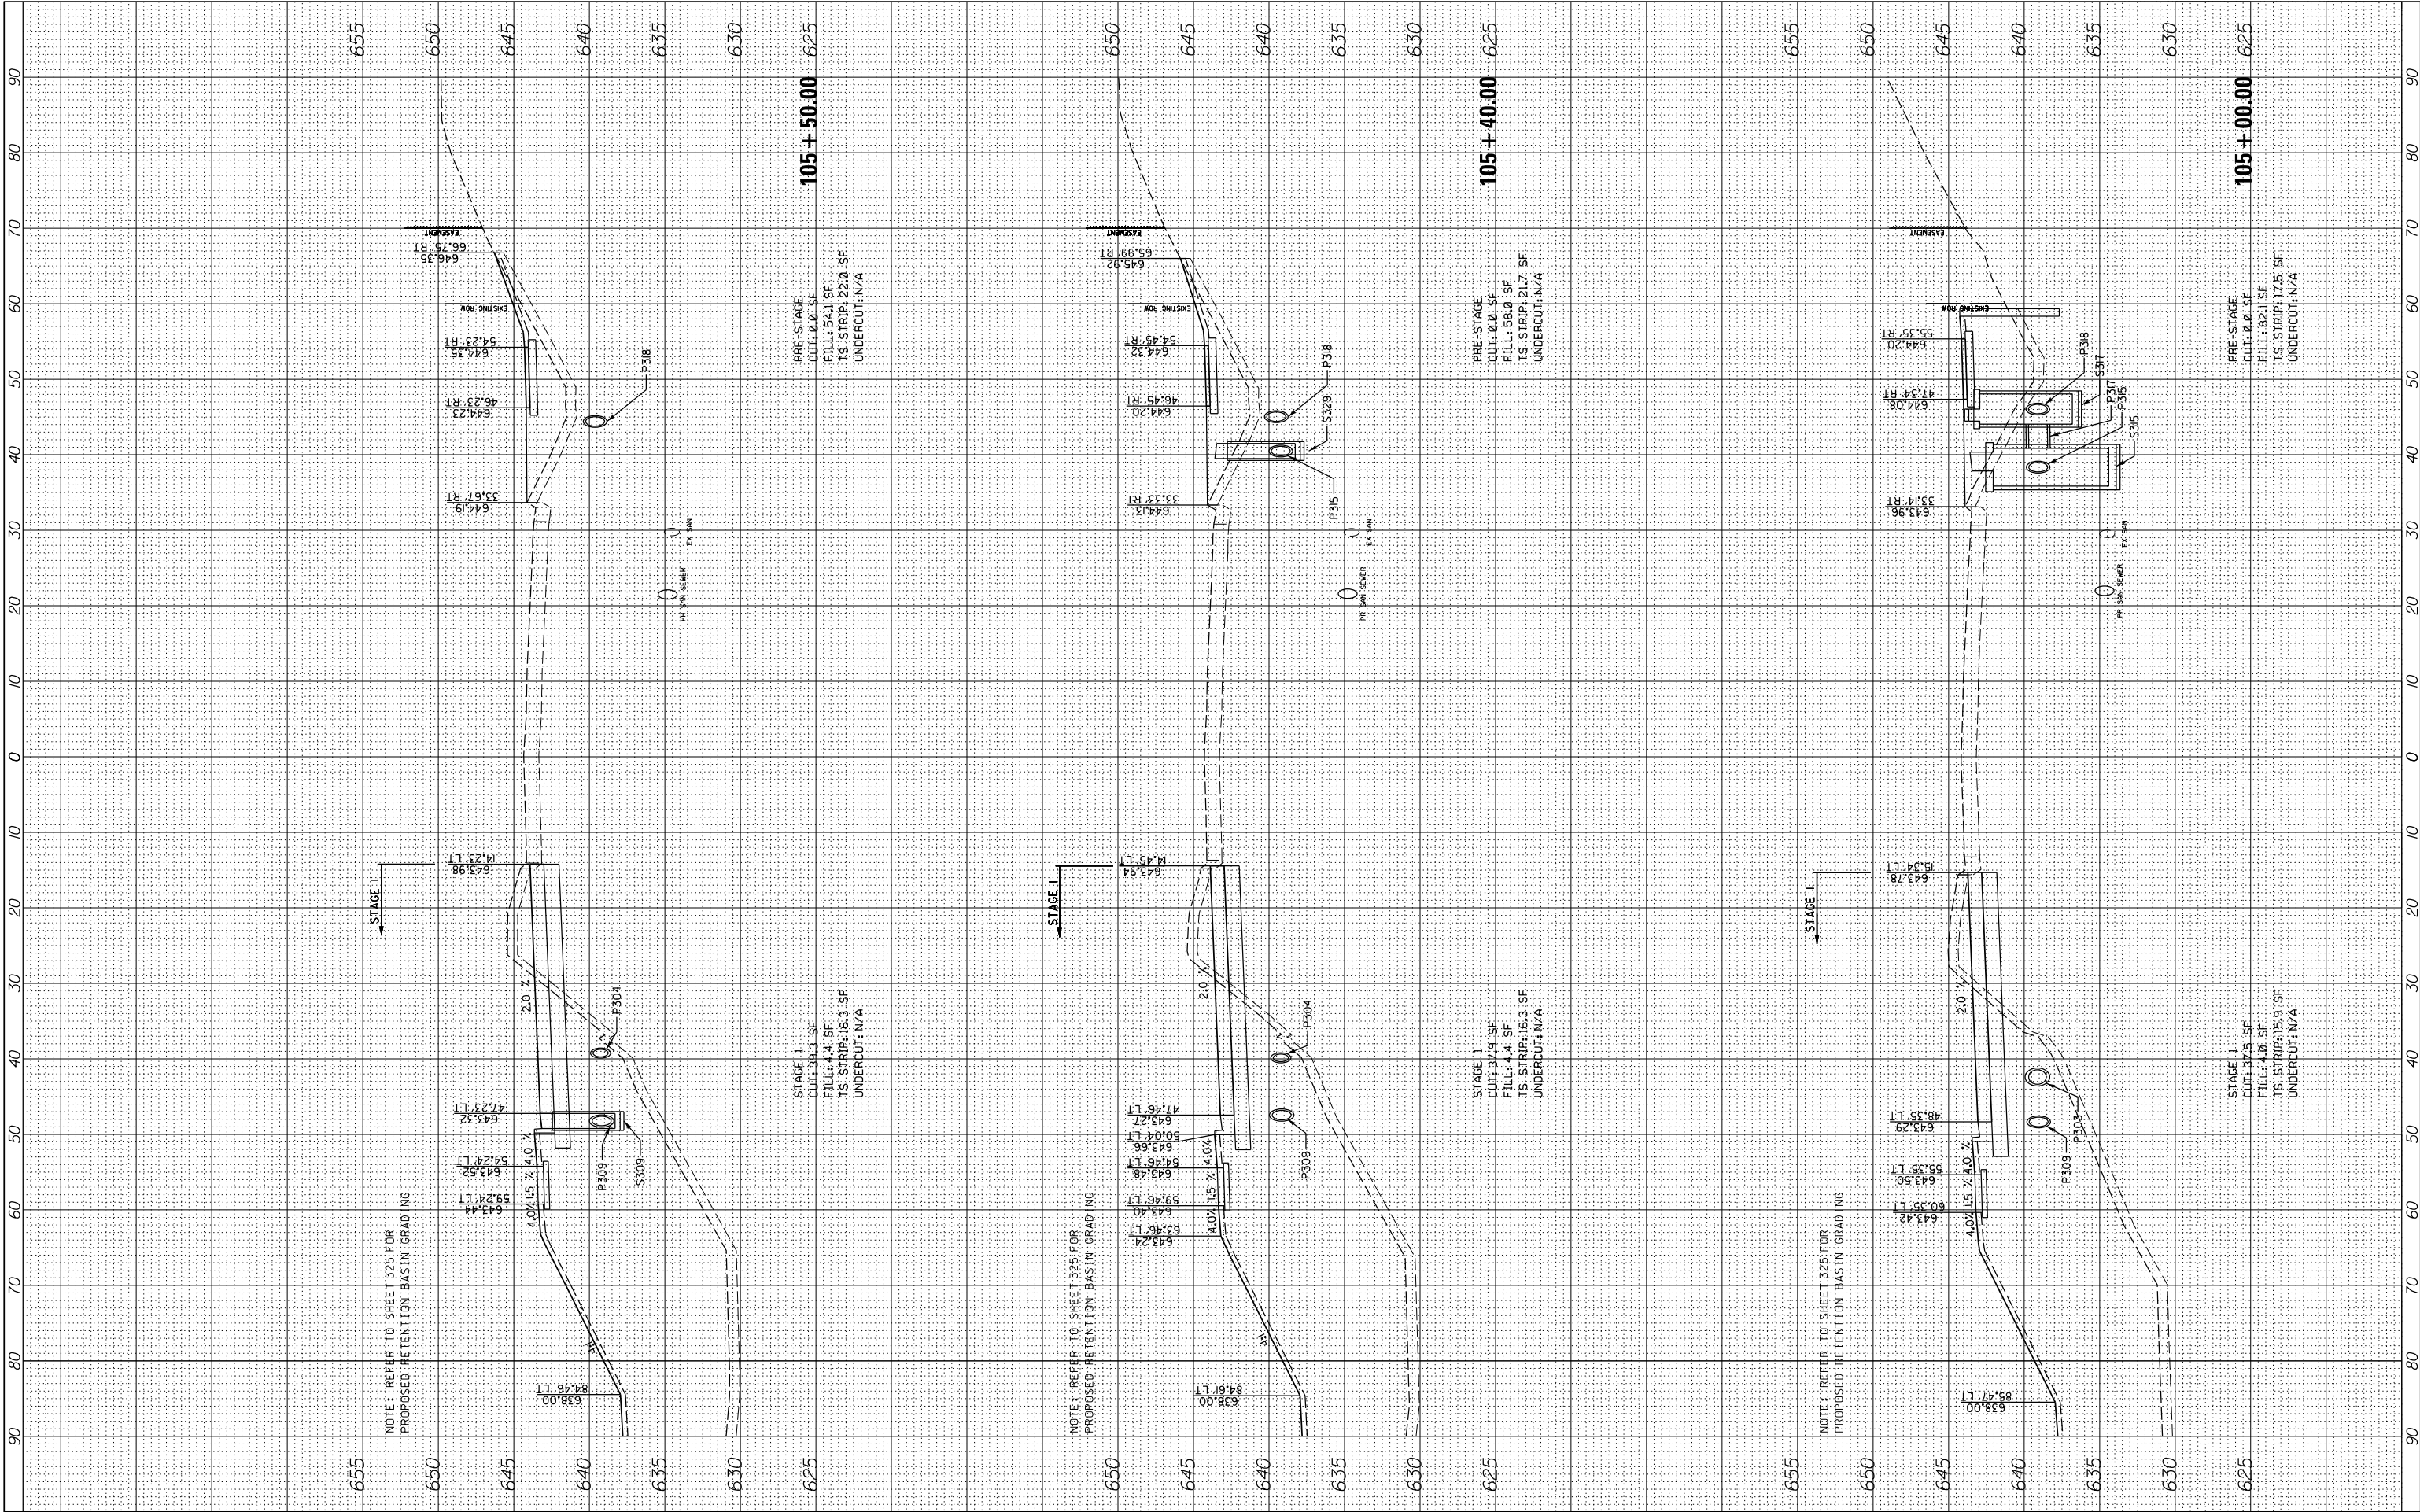


FILE NAME =		USER NAME = cward		DESIGNED -	REVISED -
N:\CDDOT\190304.0003A\Civil\XS-MOT-Year1-Prestage.Stage1-190304.0003A.SHT		PLOT SCALE = 10'		DRAWN -	REVISED -
Default		PLOT DATE = 8/14/2026		CHECKED -	REVISED -
				DATE -	REVISED -

STATE OF ILLINOIS DEPARTMENT OF TRANSPORTATION				DEERFIELD ROAD RECONSTRUCTION MOT CROSS SECTIONS YEAR 1 PRESTAGE & STAGE 1	
SCALE:		SHEET	OF	SHEETS	STA. 105+00.00 TO STA. 105+50.00

F.A. RTE.	SECTION	COUNTY	TOTAL SHEETS	SHEET NO.
I257	I5-00038-07-WR	LAKE	1090	747
CONTRACT NO. 6IK62				
ILLINOIS FED. AID PROJECT				


FINAL SURVEY NOTE BOOK NO.	SURVEYED PLOTTED TEMPLATE AREAS CHECKED	BY	DATE

ORIGINAL SURVEY NOTE BOOK NO.	SURVEYED PLOTTED TEMPLATE AREAS CHECKED	BY	DATE

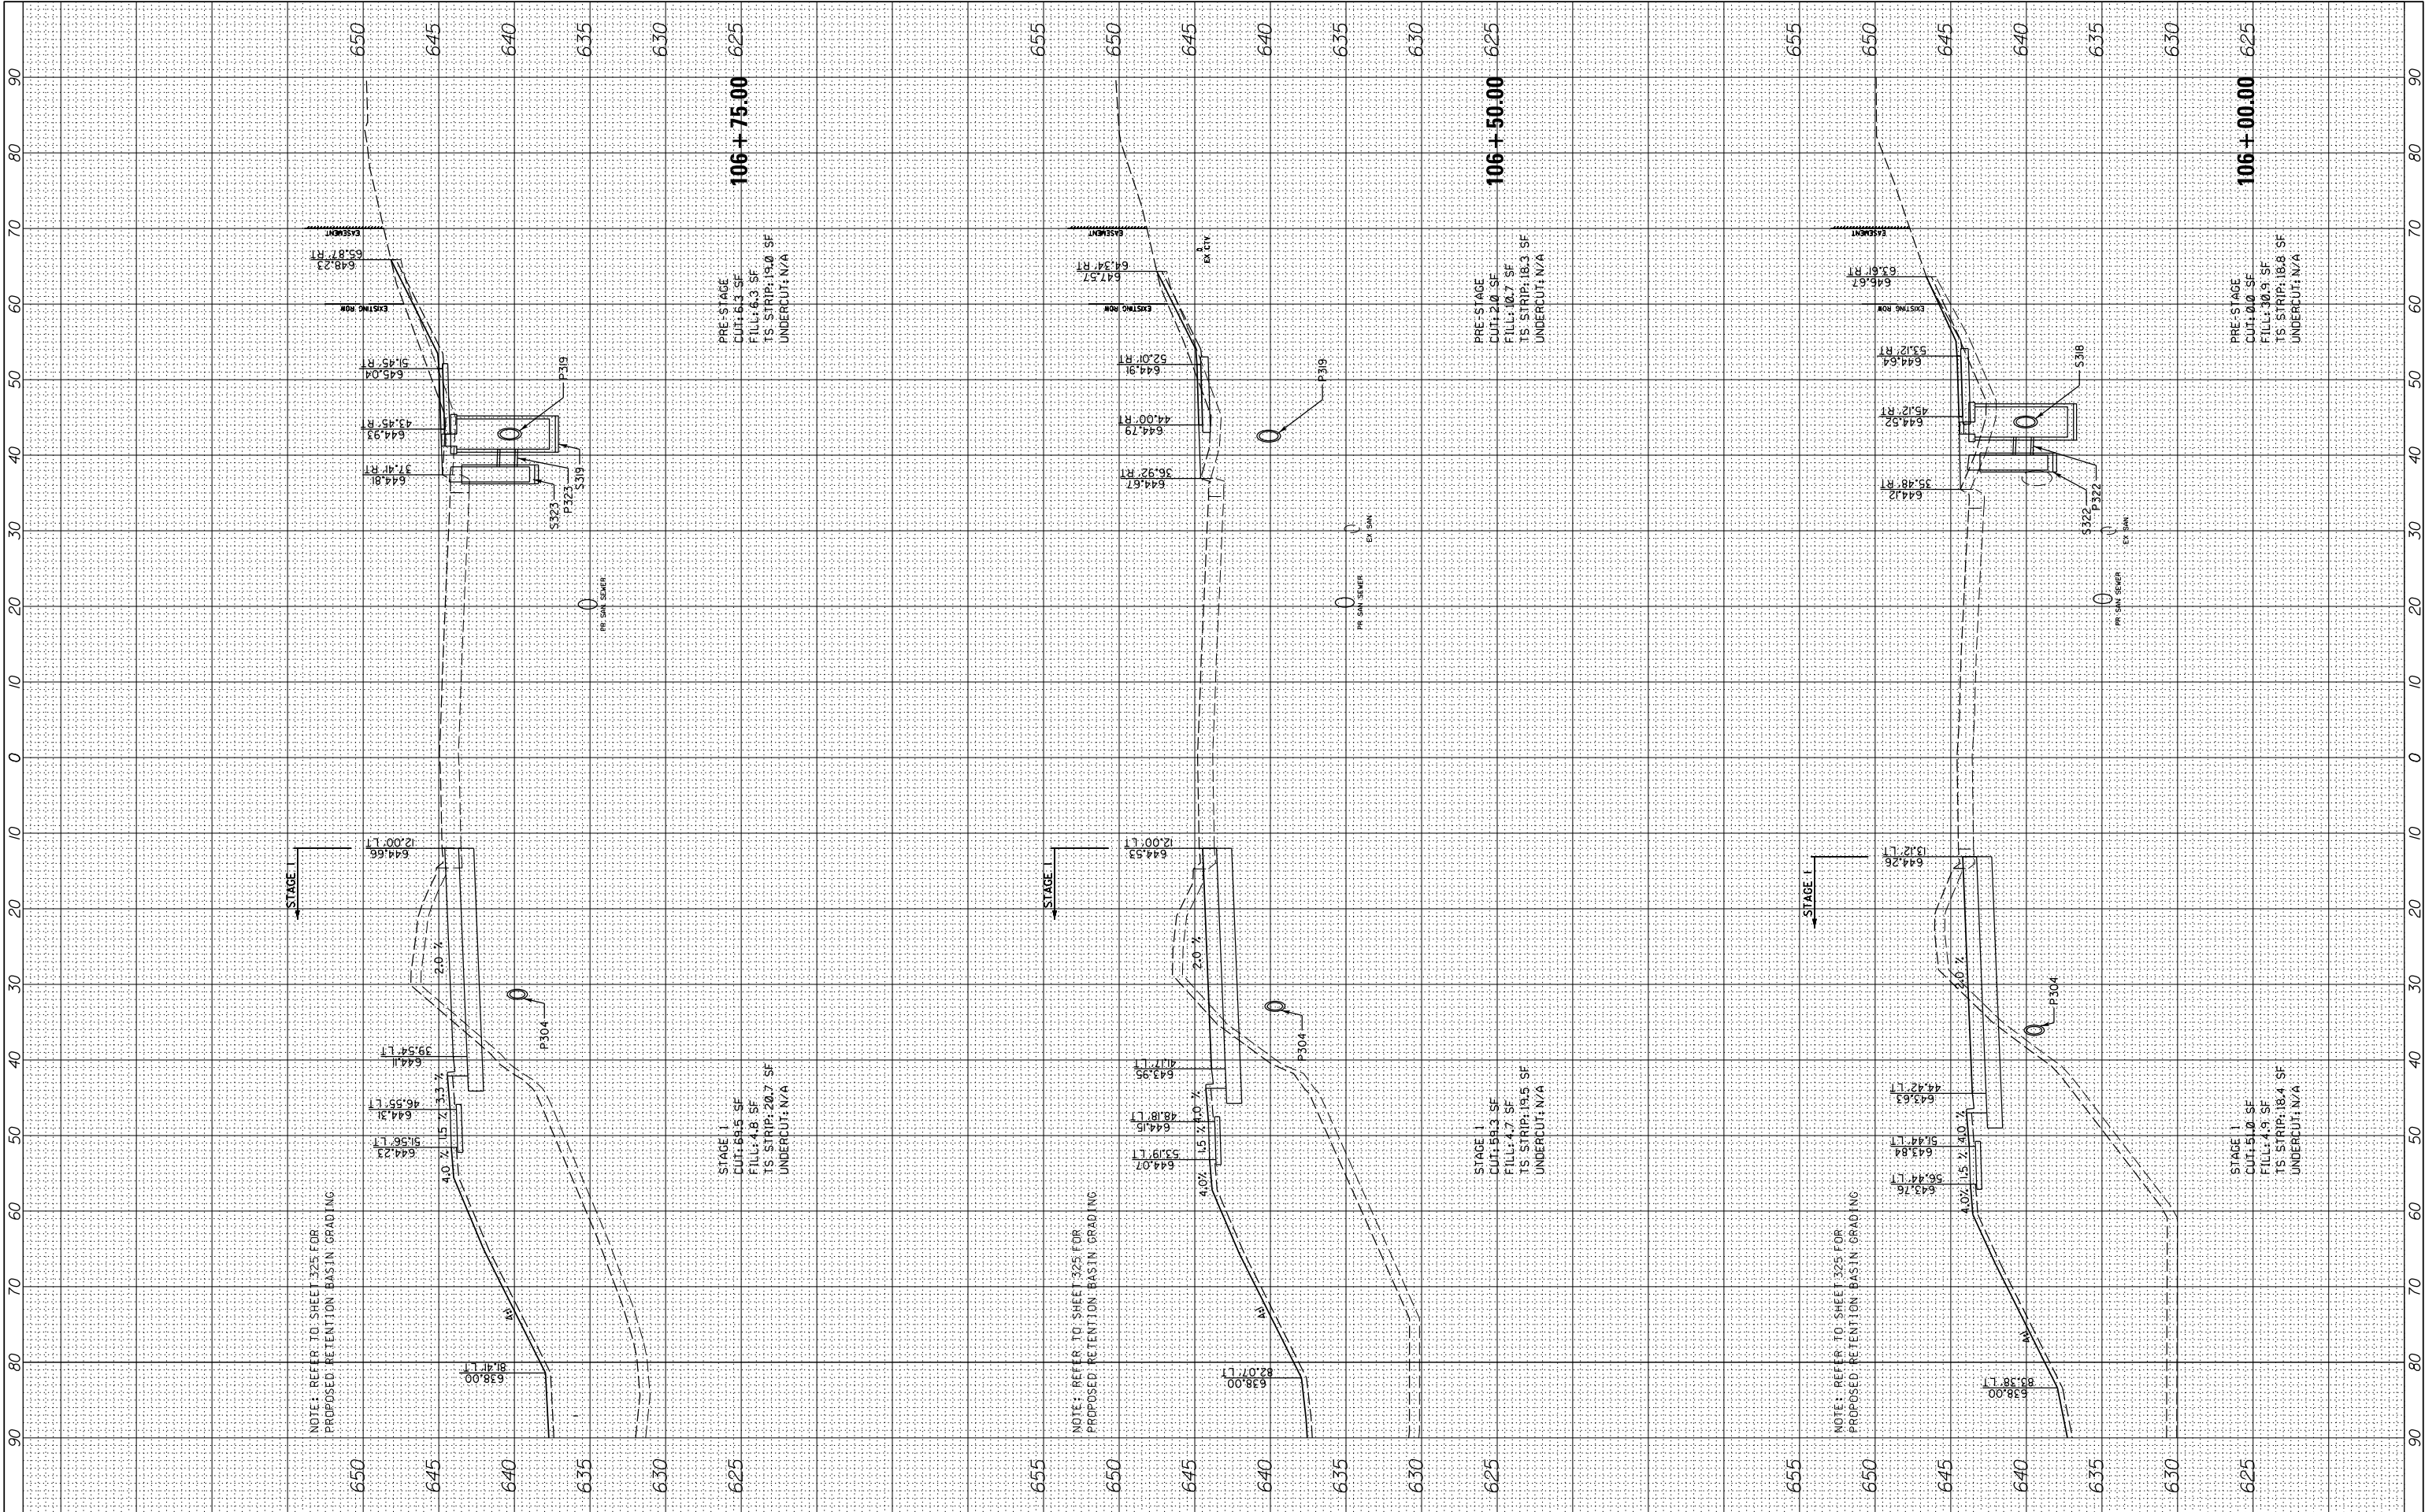

FILE NAME =	USER NAME = cward	DESIGNED -	REVISED -	STATE OF ILLINOIS DEPARTMENT OF TRANSPORTATION	DEERFIELD ROAD RECONSTRUCTION MOT CROSS SECTIONS YEAR 1 PRESTAGE & STAGE 1				F.A. RTE.	SECTION	COUNTY	TOTAL SHEETS	SHEET NO.
N:\L\CDOT\190304.0003A\Civil\XS-MOT-Year1-Prestage.Stage1-190304.0003A.SHT		DRAWN -	REVISED -		I257	I5-00038-07-WR	LAKE	1090	748				
	PLOT SCALE = 10'	CHECKED -	REVISED -		CONTRACT NO. 6IK62								
Default	PLOT DATE = 8/14/2026	DATE -	REVISED -		SCALE:	SHEET	OF	SHEETS	STA. 106+00.00	TO STA.106+75.00	ILLINOIS FED. AID PROJECT		


ORIGINAL SURVEY	SURVEYED _____	BY _____	DATE _____
	PLOTTED _____		
	TEMPLATE _____		
	AREAS _____		
NO. _____	AREAS CHECKED _____		

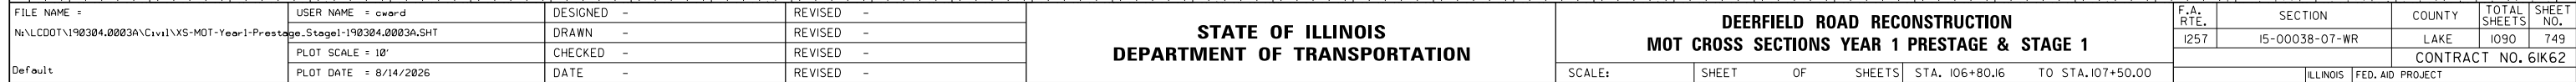

DEERFIELD ROAD RECONSTRUCTION
MOT CROSS SECTIONS YEAR 1 PRESTAGE & STAGE 1

F.A. RTE.	SECTION	COUNTY	TOTAL SHEETS	SHEET NO.
1257	15-00038-07-WR	LAKE	1090	749
		CONTRACT NO. 61K62		
ILLINOIS		FED. AID PROJECT		

ORIGINAL SURVEY	SURVEYED _____	BY _____	DATE _____
	PLOTTED _____		
	TEMPLATE _____		
	AREAS _____		
NO. _____	AREAS CHECKED _____		

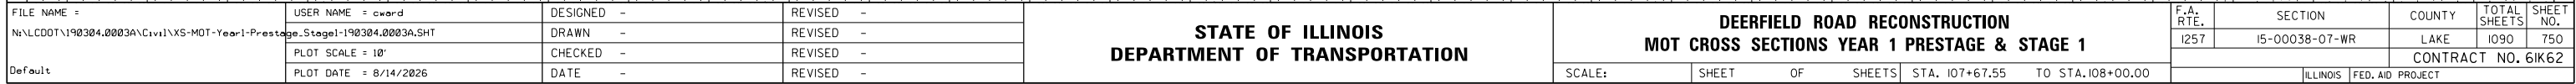


**DEERFIELD ROAD RECONSTRUCTION
MOT CROSS SECTIONS YEAR 1 PRESTAGE & STAGE 1**

F.A. RTE.	SECTION	COUNTY	TOTAL SHEETS	SHEET NO.
1257	15-00038-07-WR	LAKE	1090	750
		CONTRACT NO. 61K62		
ILLINOIS		FED. AID PROJECT		

FINAL SURVEY NOTE BOOK NO.	SURVEYED PLOTTED TEMPLATE AREAS CHECKED	BY	DATE


ORIGINAL SURVEY NOTE BOOK NO.	SURVEYED PLOTTED TEMPLATE AREAS CHECKED	BY	DATE

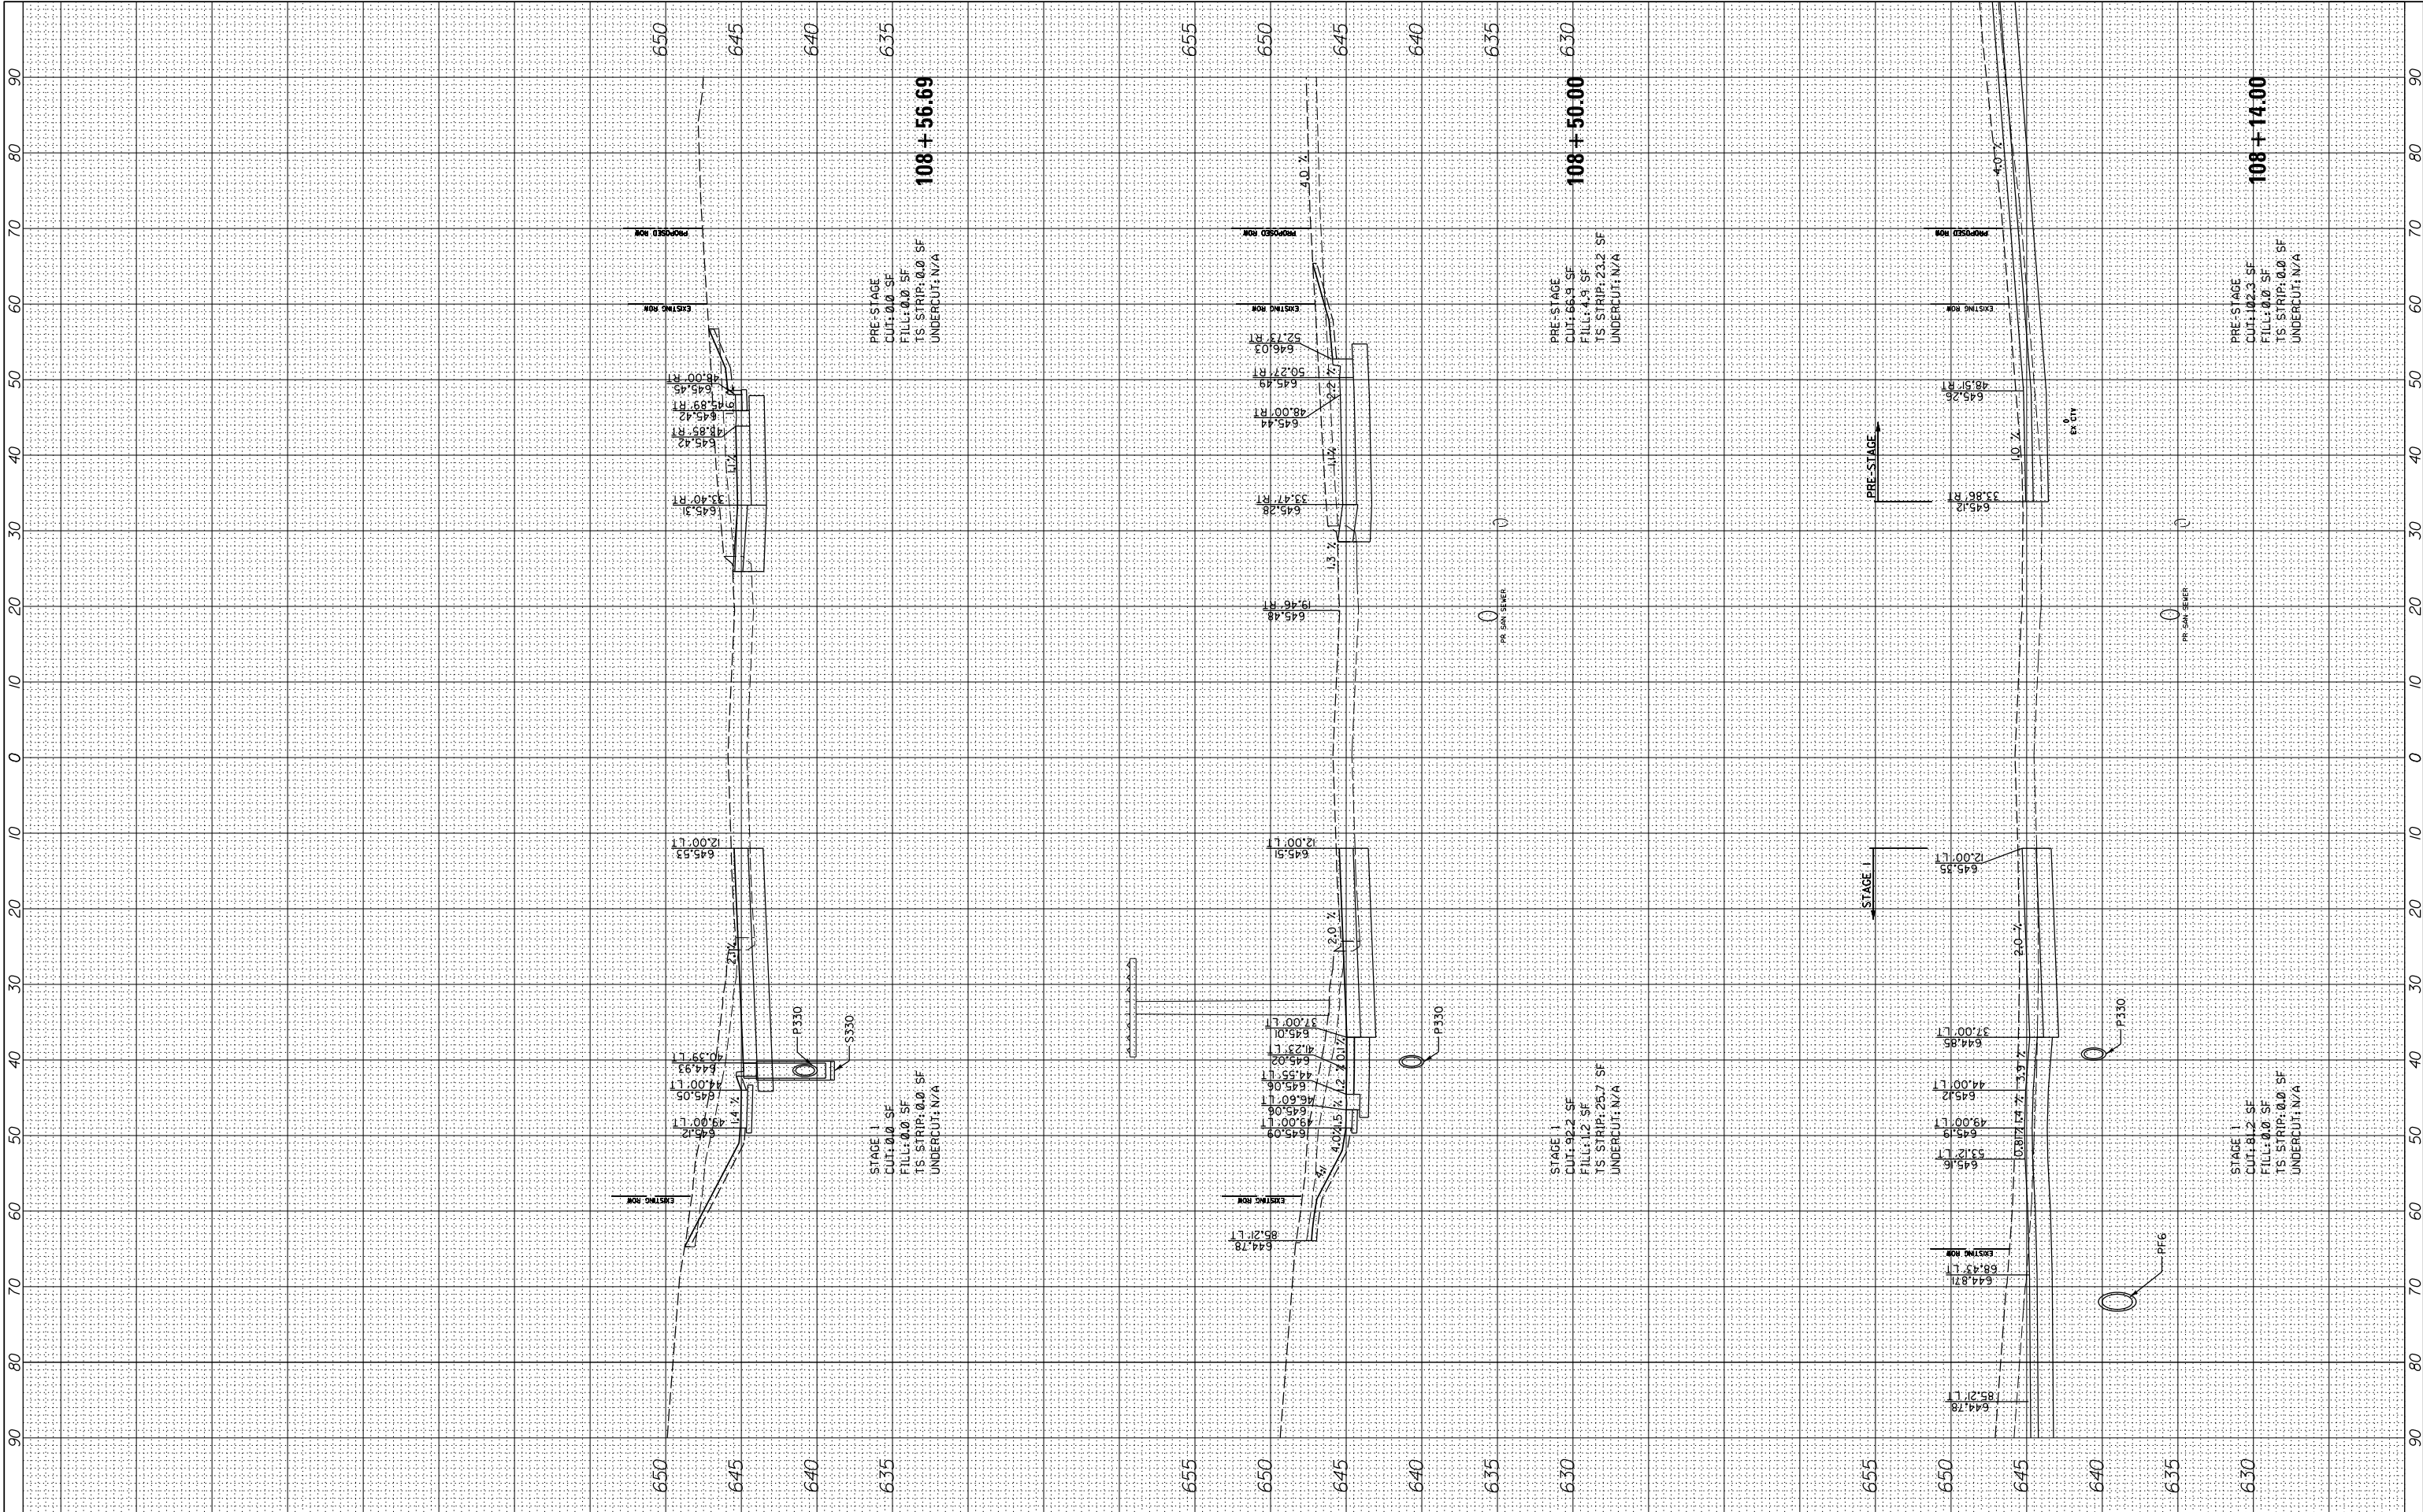

FILE NAME =	USER NAME = cward	DESIGNED -	REVISED -	STATE OF ILLINOIS DEPARTMENT OF TRANSPORTATION	DEERFIELD ROAD RECONSTRUCTION MOT CROSS SECTIONS YEAR 1 PRESTAGE & STAGE 1				F.A. RTE.	SECTION	COUNTY	TOTAL SHEETS	SHEET NO.
N:\L\CDOT\190304.0003A\Civil\XS-MOT-Year1-Prestage.Stage1-190304.0003A.SHT		DRAWN -	REVISED -		I257	I5-00038-07-WR	LAKE	1090	751				
	PLOT SCALE = 10'	CHECKED -	REVISED -		CONTRACT NO. 6IK62								
Default	PLOT DATE = 8/14/2026	DATE -	REVISED -		SCALE:	SHEET	OF	SHEETS	STA. 108+14.00	TO STA. 108+56.69	ILLINOIS FED. AID PROJECT		

FINAL SURVEY NOTE BOOK NO.	SURVEYED PLOTTED TEMPLATE AREAS CHECKED	BY	DATE





ORIGINAL SURVEY NOTE BOOK NO.	SURVEYED PLOTTED TEMPLATE AREAS CHECKED	BY	DATE

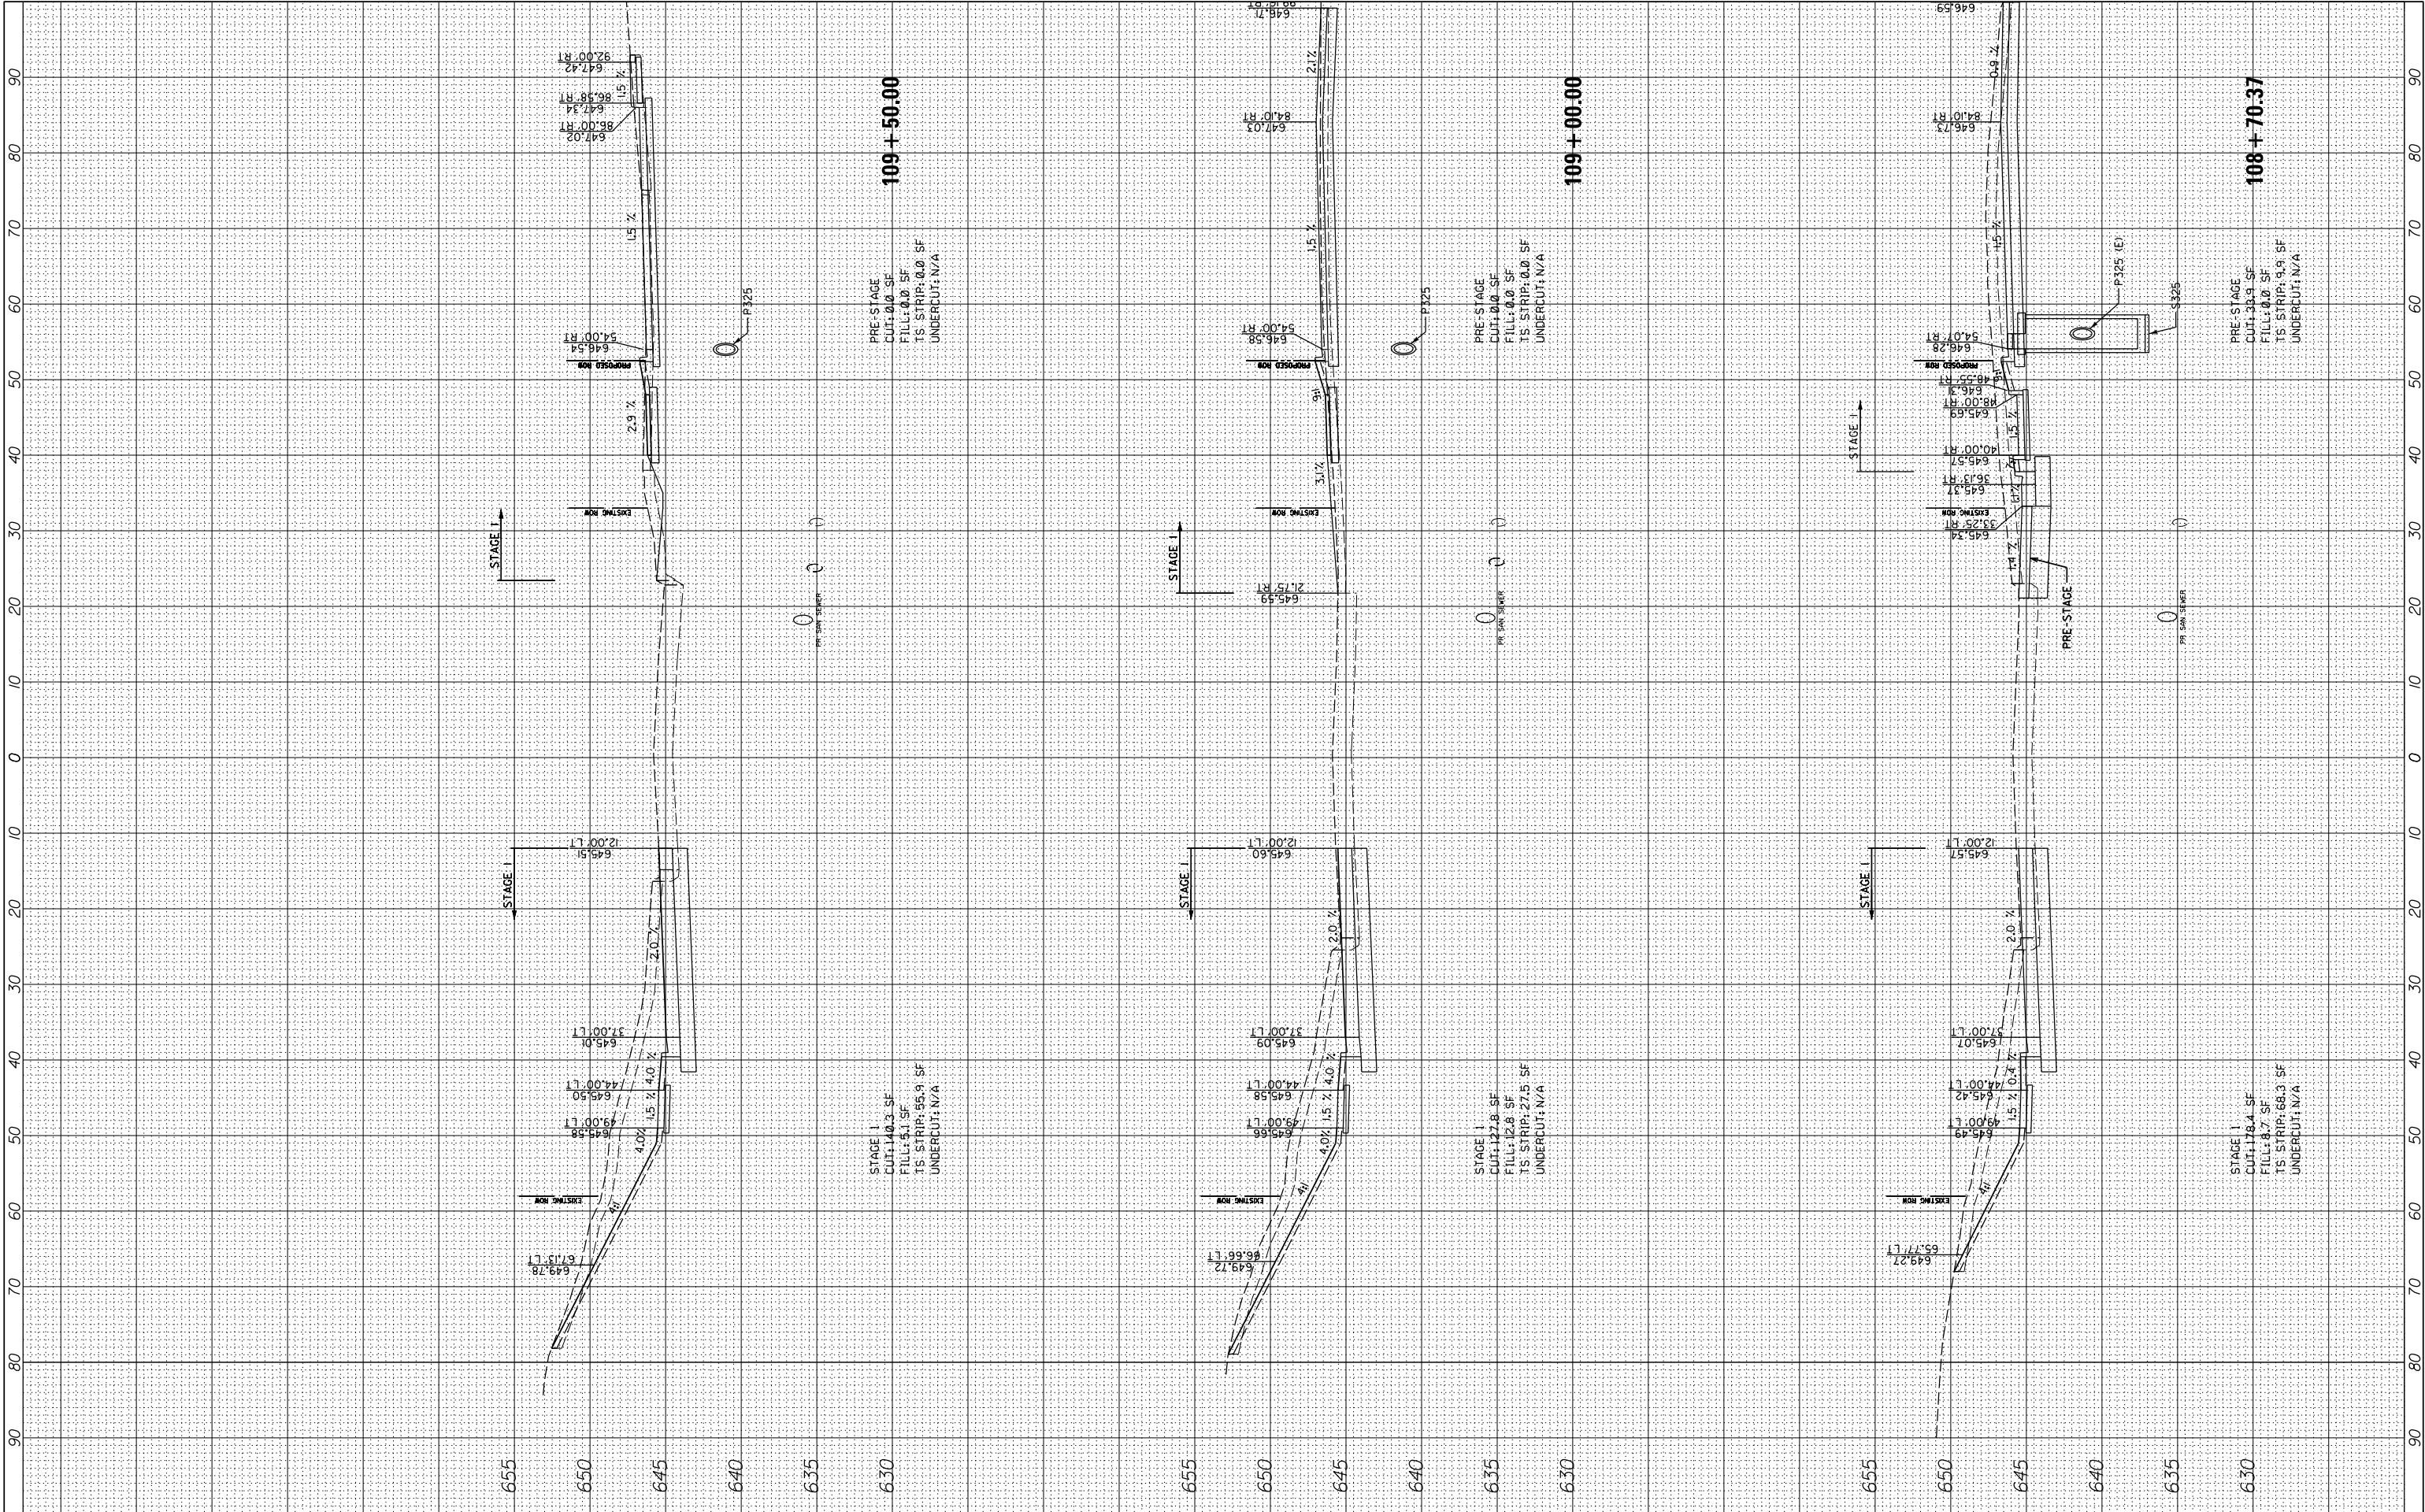

FILE NAME =	USER NAME = cward	DESIGNED -	REVISED -	STATE OF ILLINOIS DEPARTMENT OF TRANSPORTATION	DEERFIELD ROAD RECONSTRUCTION				F.A. RTE.	SECTION	COUNTY	TOTAL SHEETS	SHEET NO.			
N:\CDDOT\190304.0003A\Civil\XS-MOT-Year1-Prestage.Stage1-190304.0003A.SHT		DRAWN -	REVISED -		MOT CROSS SECTIONS YEAR 1 PRESTAGE & STAGE 1				I257	15-00038-07-WR	LAKE	1090	752			
		PLOT SCALE = 10'	CHECKED -						CONTRACT NO. 6IK62							
Default		PLOT DATE = 8/14/2026	DATE -													
			REVISED -													
					SCALE:	SHEET	OF	SHEETS	STA. 108+70.37	TO STA.109+50.00						
										ILLINOIS					FED. AID PROJECT	

FINAL SURVEY NOTE BOOK NO.	SURVEYED PLOTTED TEMPLATE AREAS CHECKED	BY	DATE

ORIGINAL SURVEY NOTE BOOK NO.	SURVEYED PLOTTED TEMPLATE AREAS CHECKED	BY	DATE

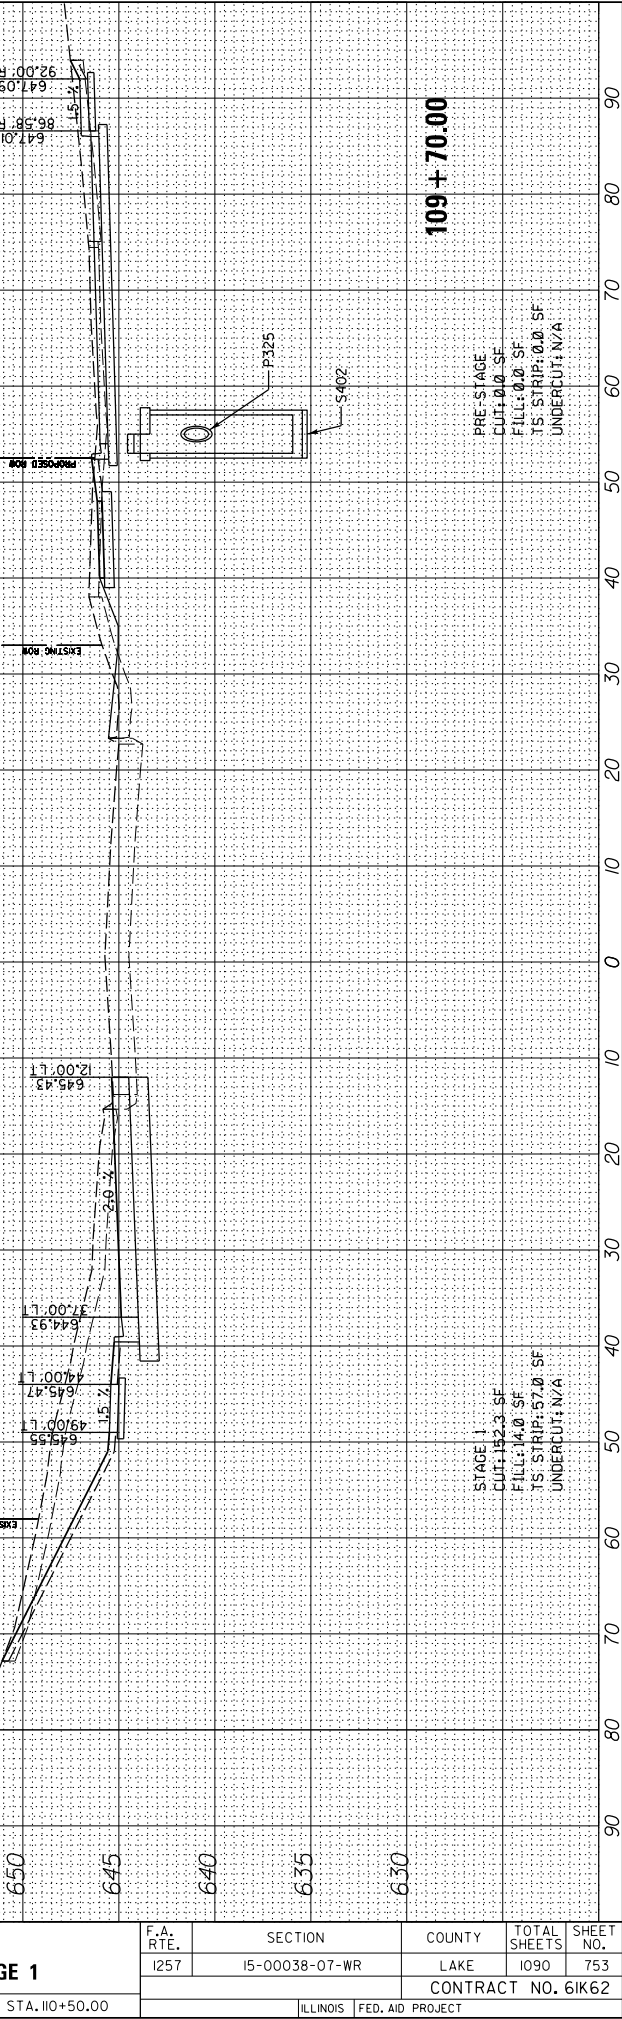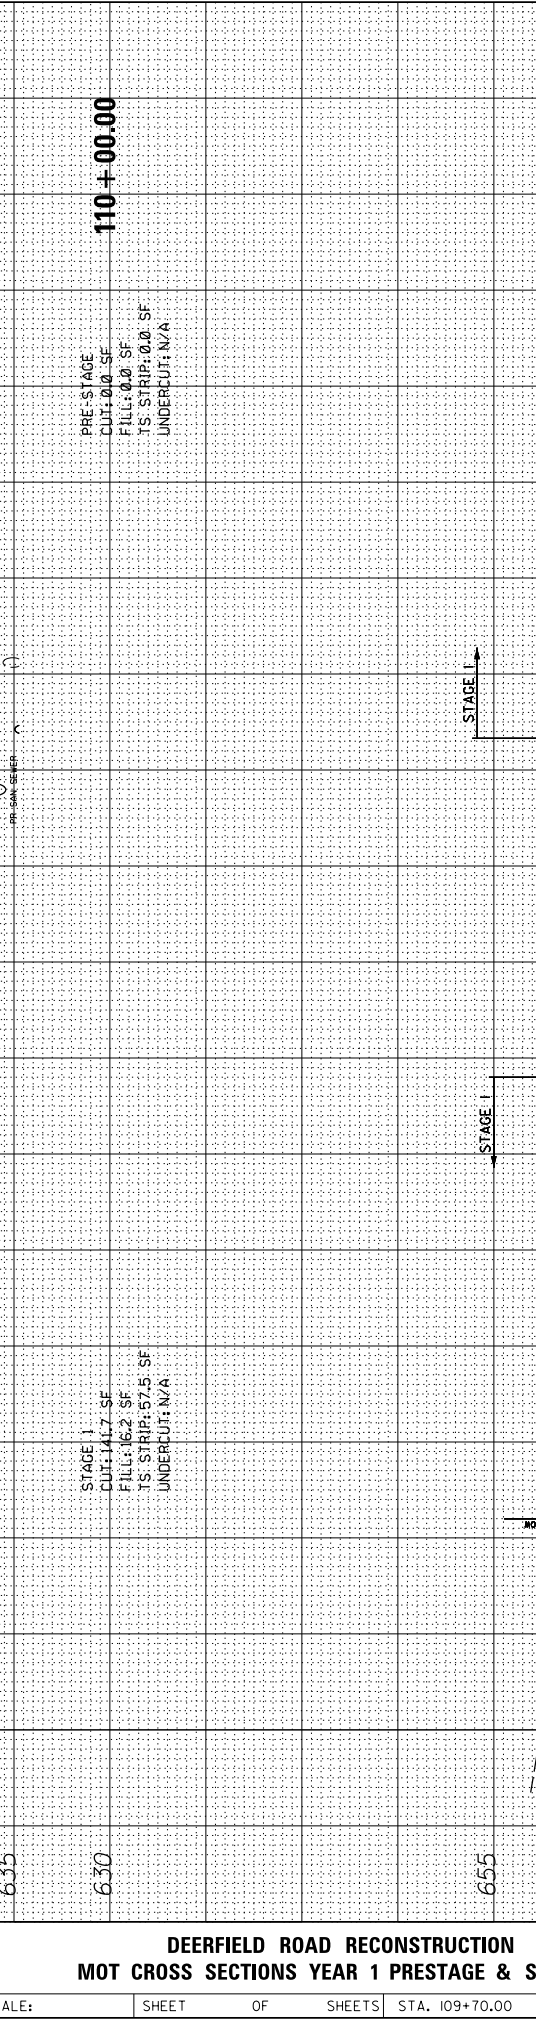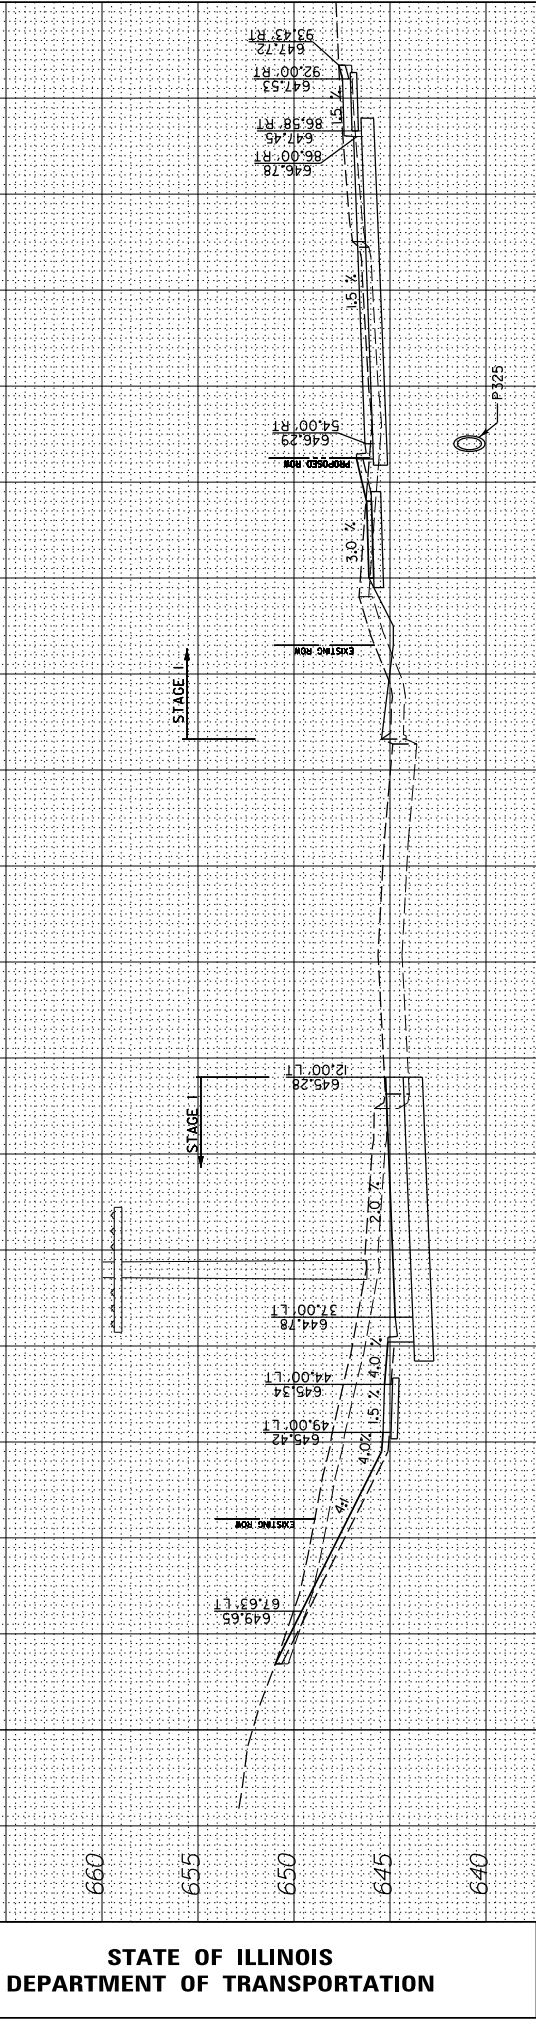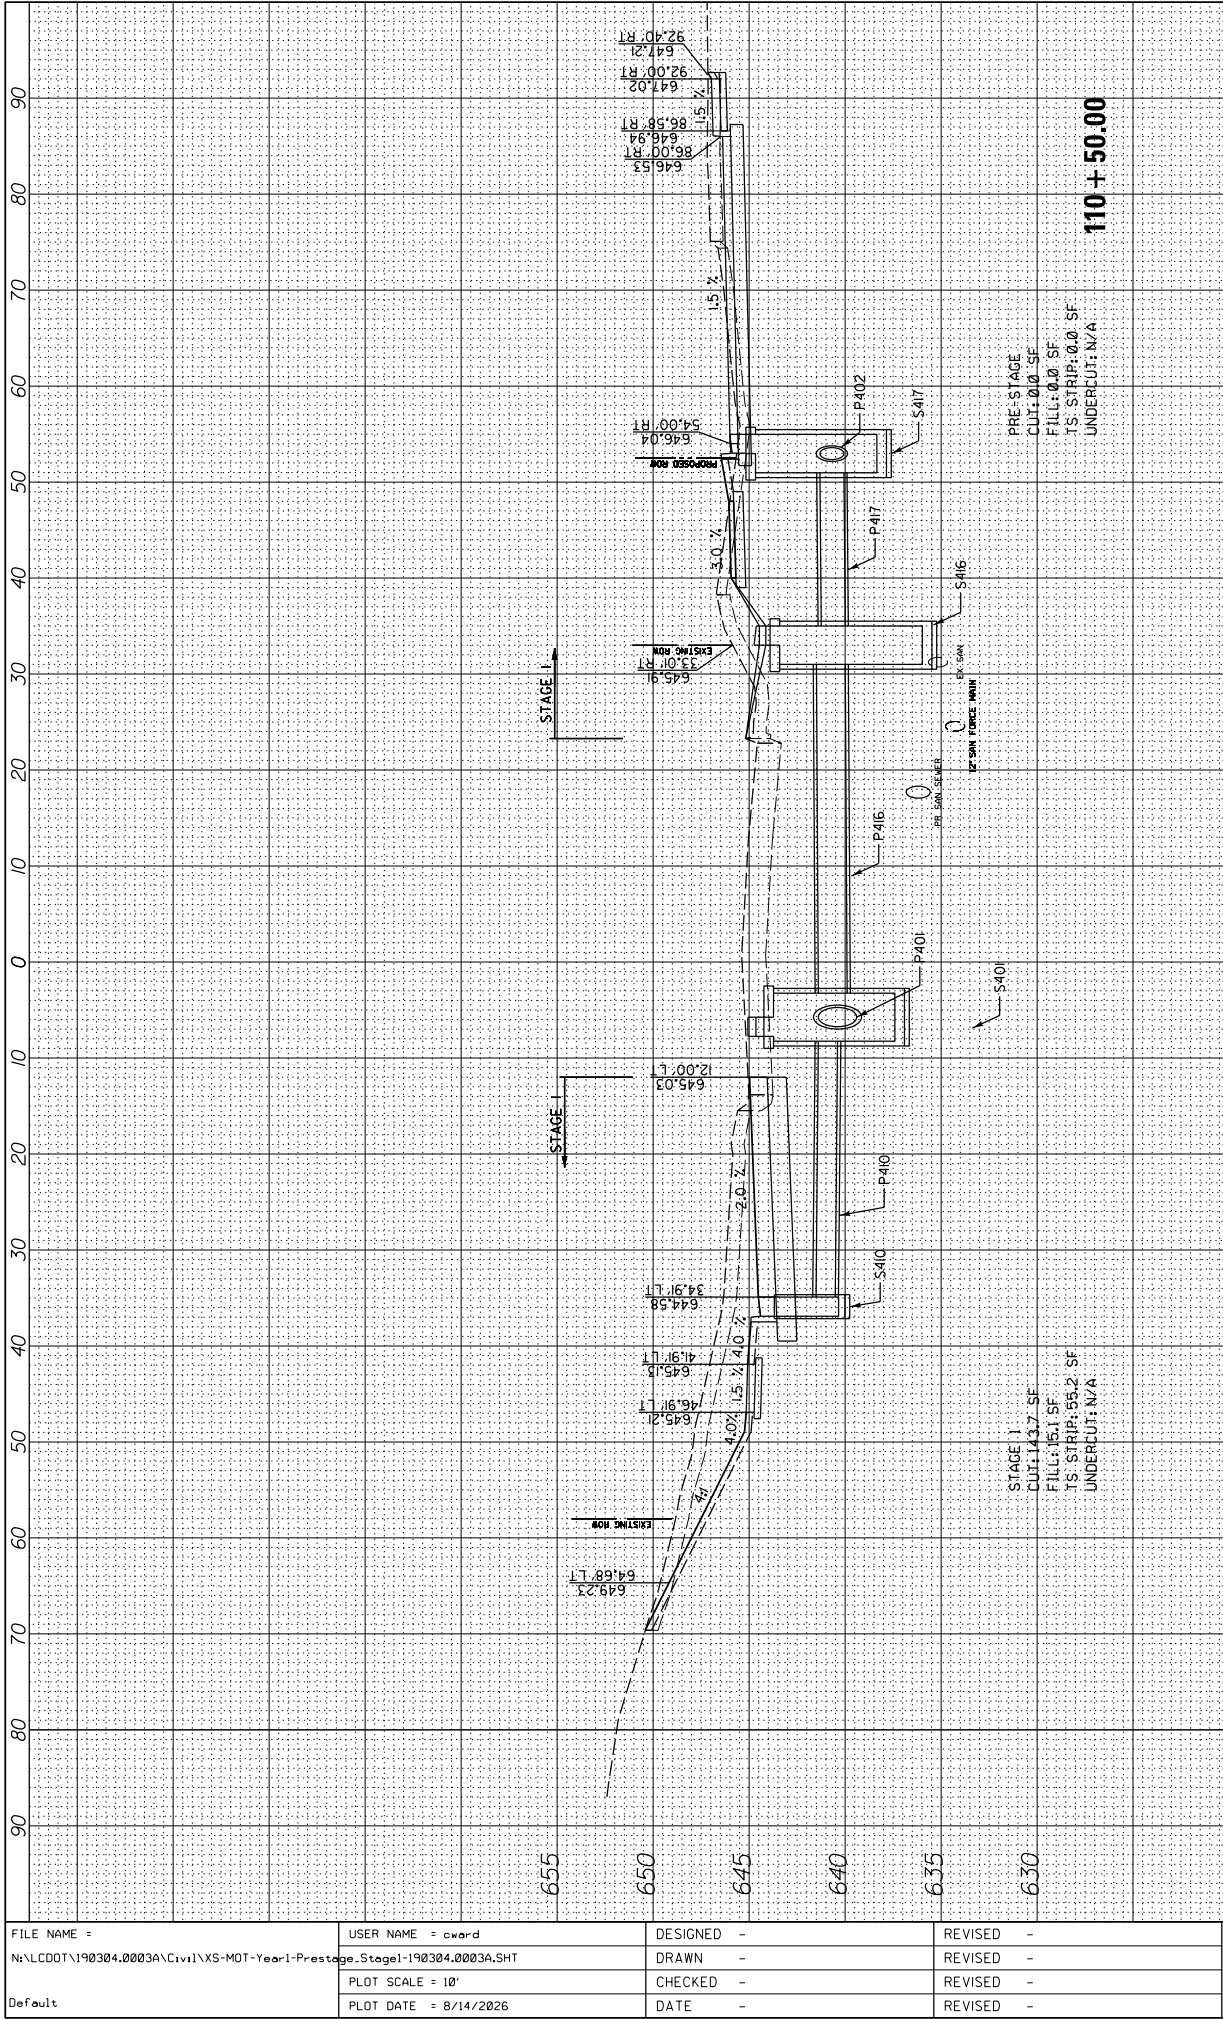


FILE NAME =	USER NAME = cward	DESIGNED -	REVISED -
N:\L\CDOT\190304.0003A\Civil\XS-MOT-Year1-Prestage.Stage1-190304.0003A.SHT		DRAWN -	REVISED -
PLOT SCALE = 10'		CHECKED -	REVISED -
Default		DATE -	REVISED -

STATE OF ILLINOIS DEPARTMENT OF TRANSPORTATION				DEERFIELD ROAD RECONSTRUCTION MOT CROSS SECTIONS YEAR 1 PRESTAGE & STAGE 1				F.A. RTE.	SECTION	COUNTY	TOTAL SHEETS	SHEET NO.
								I257	I5-00038-07-WR	LAKE	1090	753
								CONTRACT NO. 6IK62				
								ILLINOIS FED. AID PROJECT				

FINAL SURVEY	SURVEYED PLOTTED NOTE BOOK	BY	DATE
NO.	AREAS CHECKED		

ORIGINAL SURVEY	SURVEYED PLOTTED NOTE BOOK	BY	DATE
NO.	AREAS CHECKED		

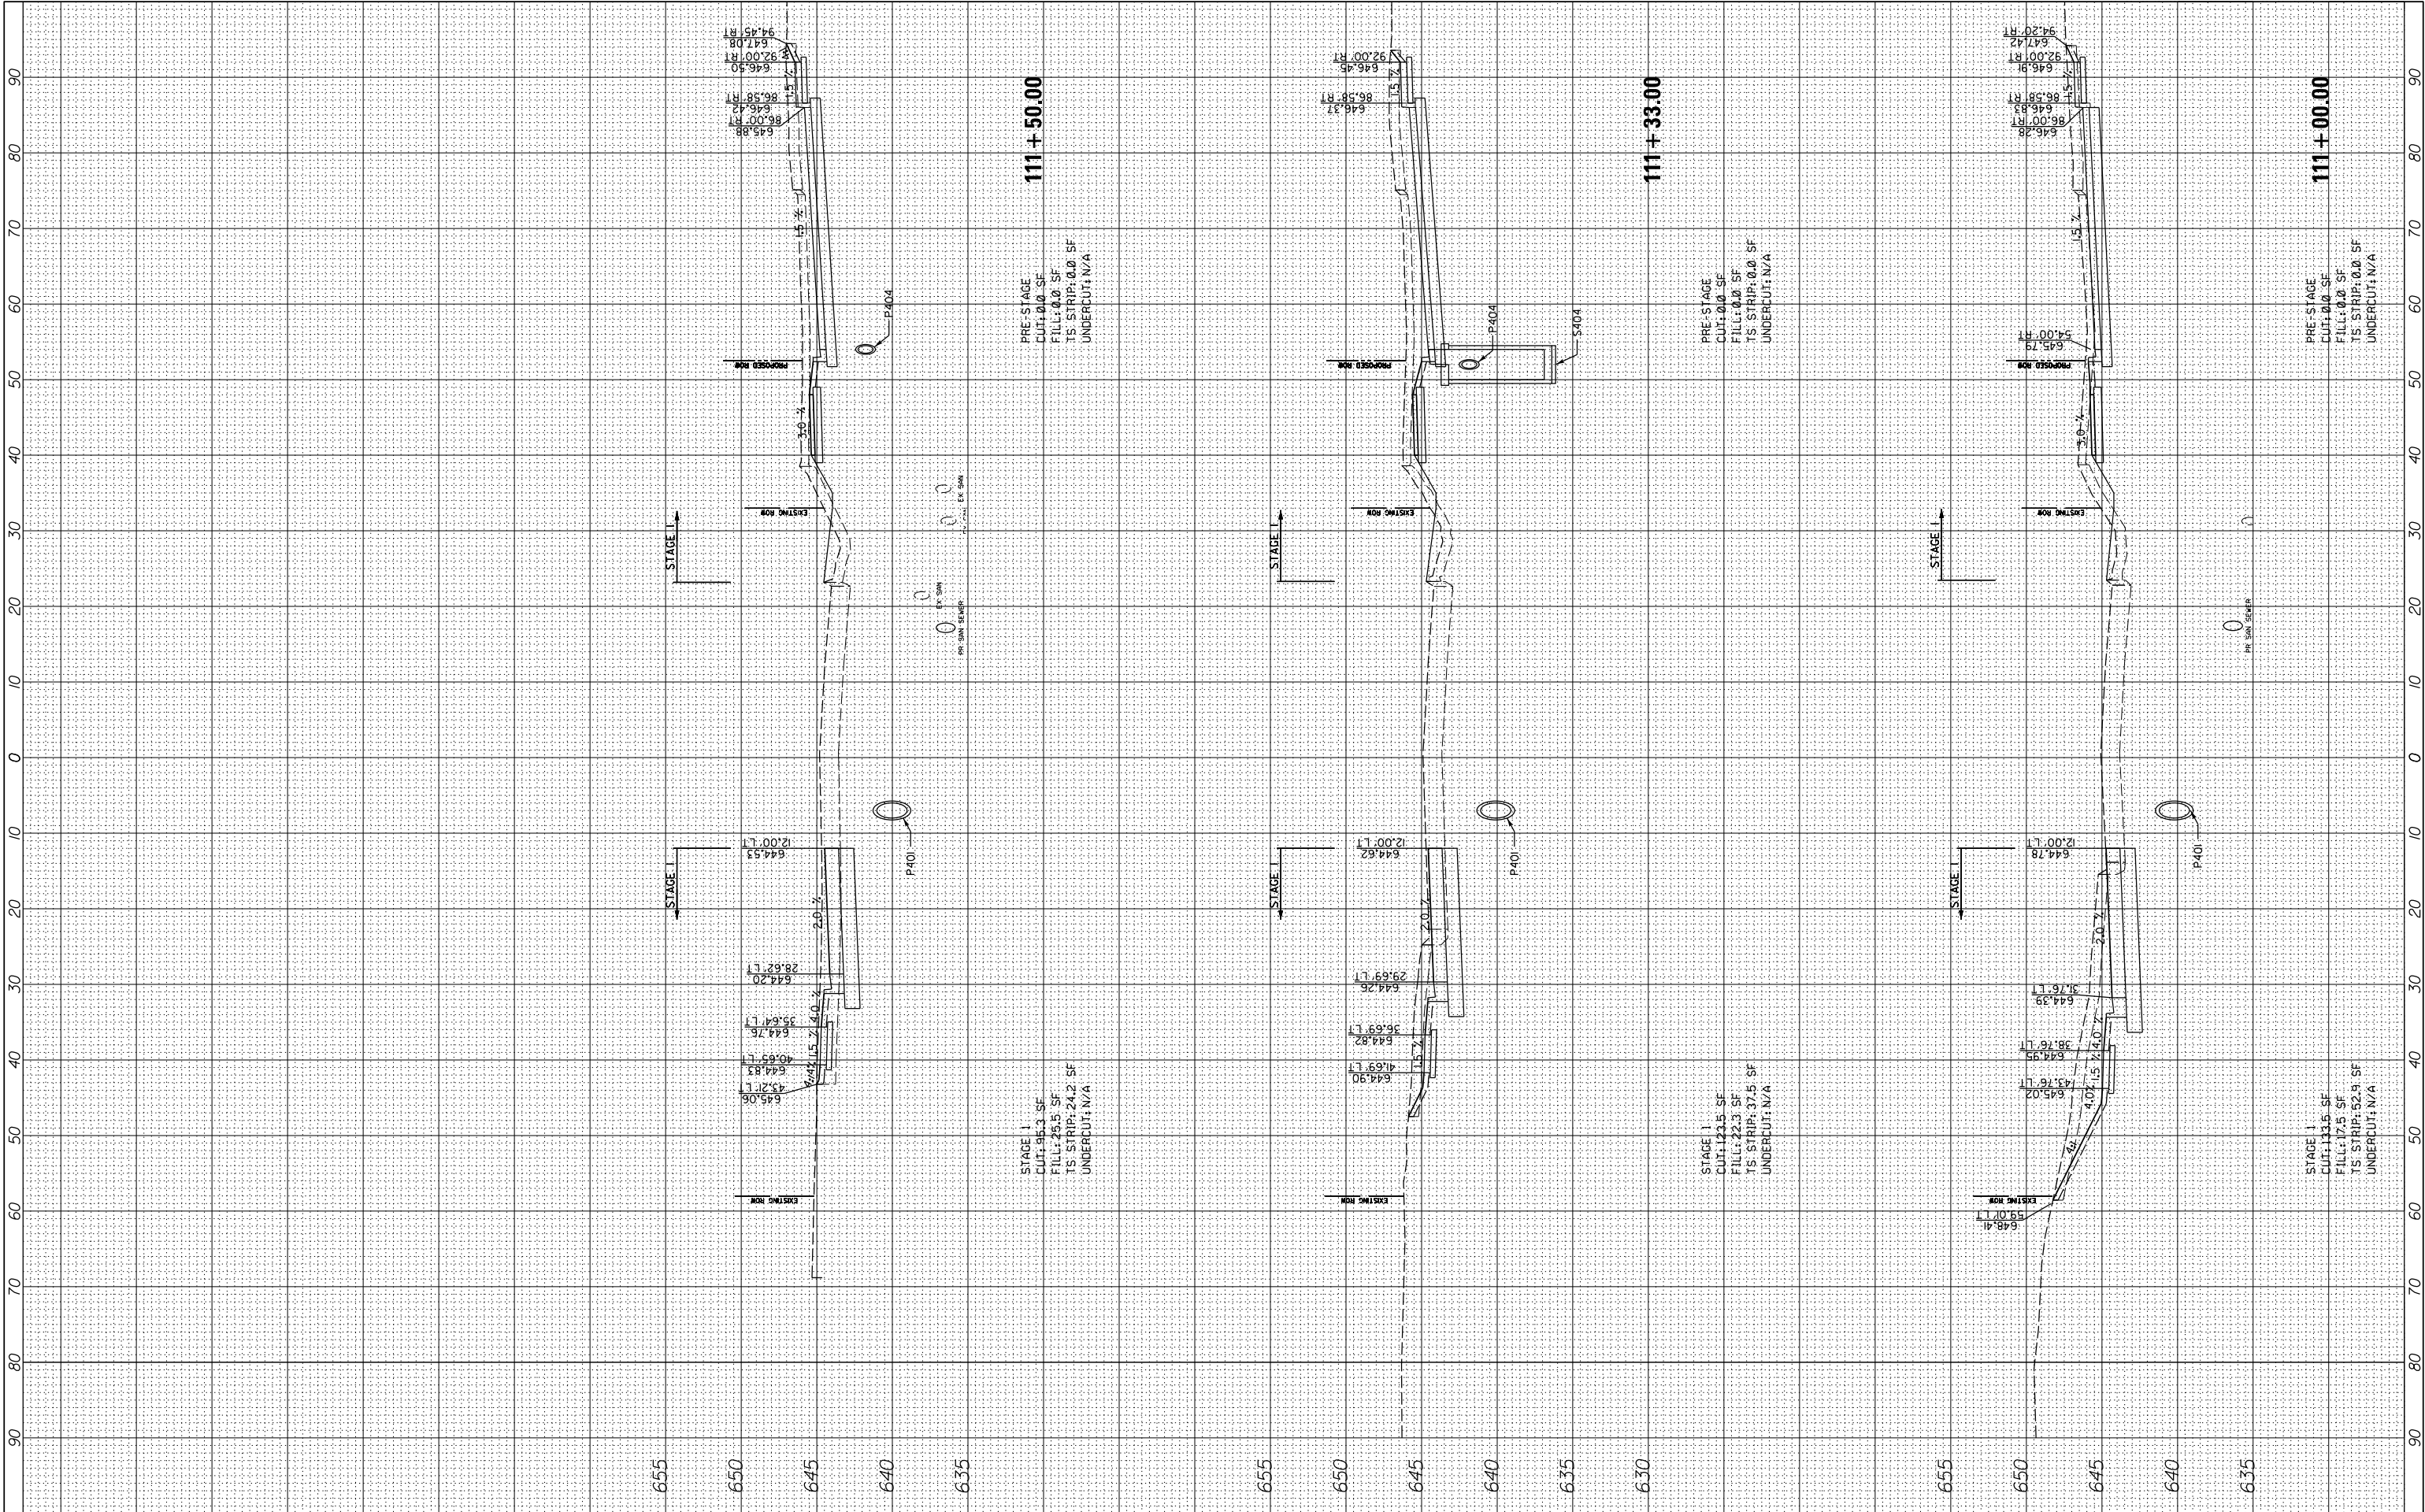

FILE NAME =	USER NAME = cward	DESIGNED -	REVISED -
N:\L\CDOT\190304.0003A\Civil\XS-MOT-Year1-Prestage.Stage1-190304.0003A.SHT		DRAWN -	REVISED -
Default	PLOT SCALE = 10'	CHECKED -	REVISED -
	PLOT DATE = 8/14/2026	DATE -	REVISED -

STATE OF ILLINOIS
DEPARTMENT OF TRANSPORTATION


DEERFIELD ROAD RECONSTRUCTION
MOT CROSS SECTIONS YEAR 1 PRESTAGE & STAGE 1

SCALE: SHEET OF SHEETS STA. III+00.00 TO STA. III+50.00

F.A. RTE.	SECTION	COUNTY	TOTAL SHEETS	SHEET NO.
I257	I5-00038-07-WR	LAKE	1090	754
CONTRACT NO. 6IK62				
ILLINOIS FED. AID PROJECT				

FINAL SURVEY NO.	SURVEYED PLOTED NOTE BOOK AREAS CHECKED	BY	DATE

ORIGINAL SURVEY NO.	SURVEYED PLOTED NOTE BOOK AREAS CHECKED	BY	DATE

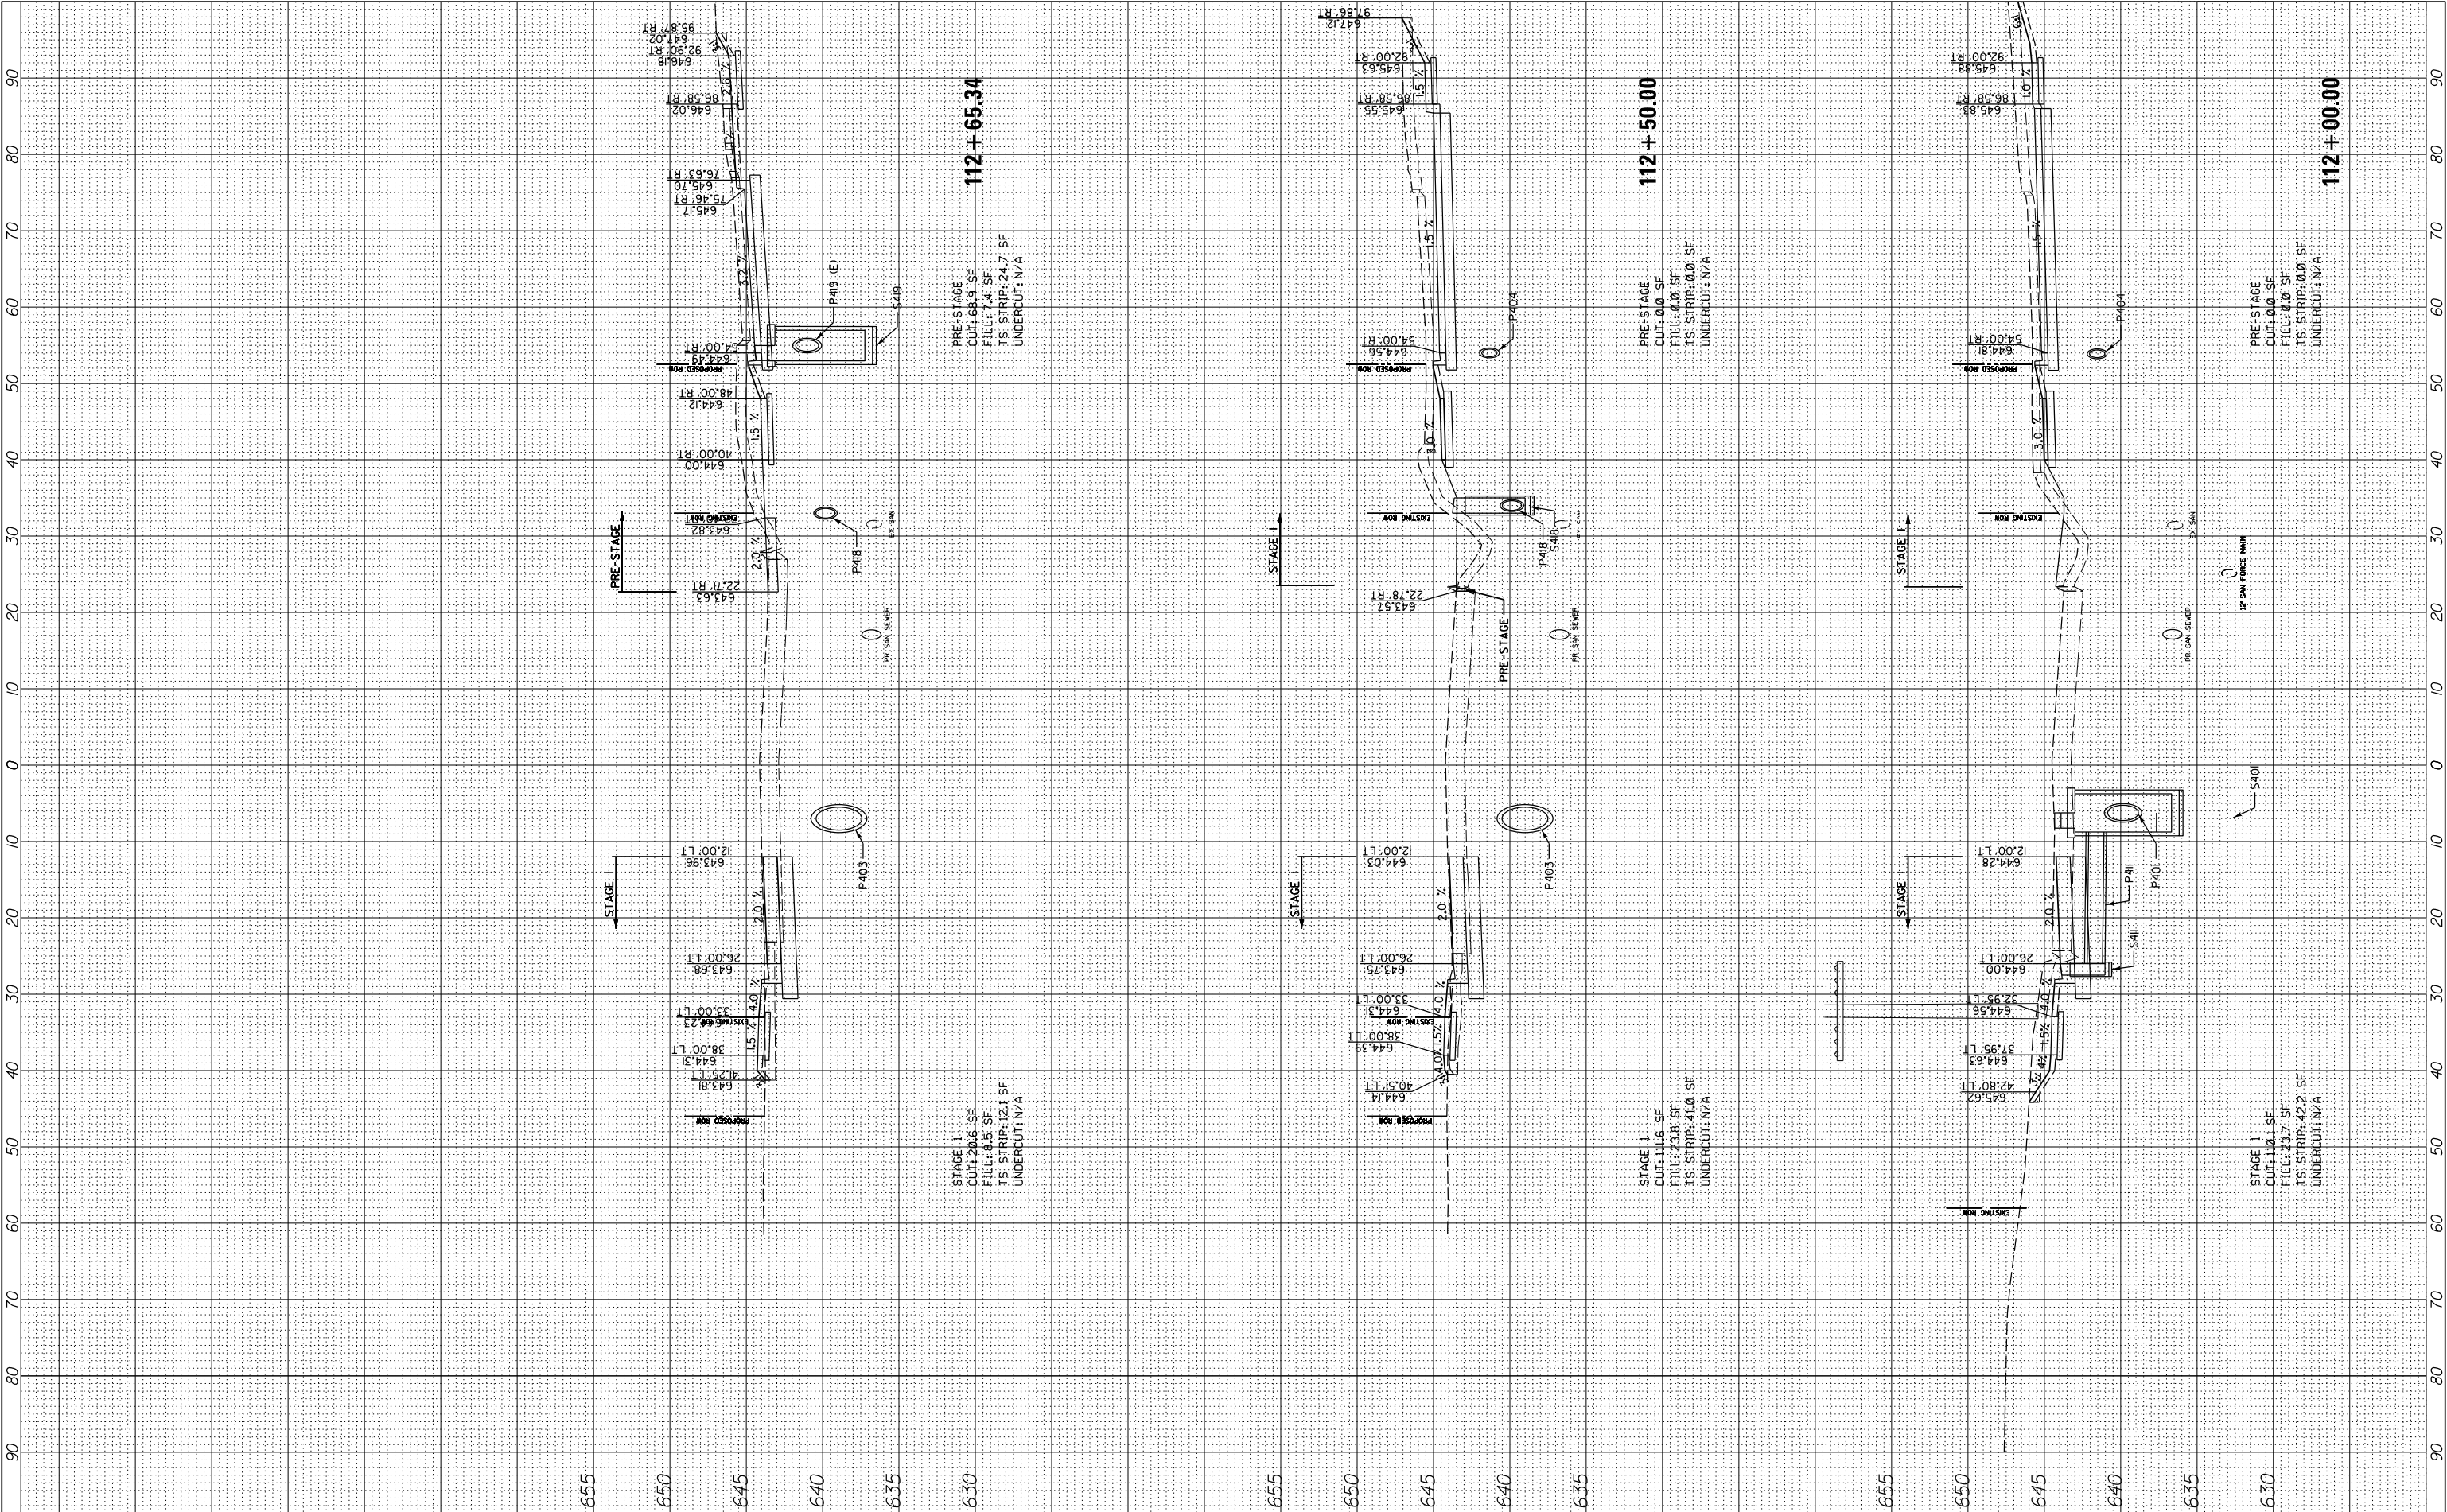

FILE NAME =	USER NAME = cward	DESIGNED -	REVISED -
N:\L\CDOT\190304.0003A\Civil\XS-MOT-Year1-Prestage.Stage1-190304.0003A.SHT		DRAWN -	REVISED -
PLOT SCALE = 10'		CHECKED -	REVISED -
PLOT DATE = 8/14/2026		DATE -	REVISED -


STATE OF ILLINOIS
DEPARTMENT OF TRANSPORTATION

DEERFIELD ROAD RECONSTRUCTION			
MOT CROSS SECTIONS YEAR 1 PRESTAGE & STAGE 1			
SCALE:	SHEET	OF	SHEETS
			STA. 112+00.00 TO STA. 112+65.34

F.A. RTE.	SECTION	COUNTY	TOTAL SHEETS	SHEET NO.
1257	I5-00038-07-WR	LAKE	1090	755
CONTRACT NO. 6IK62				
ILLINOIS FED. AID PROJECT				

FINAL SURVEY	SURVEYED	BY	DATE
NO.	NO.		
AREAS CHECKED	AREAS CHECKED		
NOTE BOOK	NOTE BOOK		
TEMPLATE	TEMPLATE		

ORIGINAL SURVEY	SURVEYED	BY	DATE
NO.	NO.		
AREAS CHECKED	AREAS CHECKED		
NOTE BOOK	NOTE BOOK		
TEMPLATE	TEMPLATE		

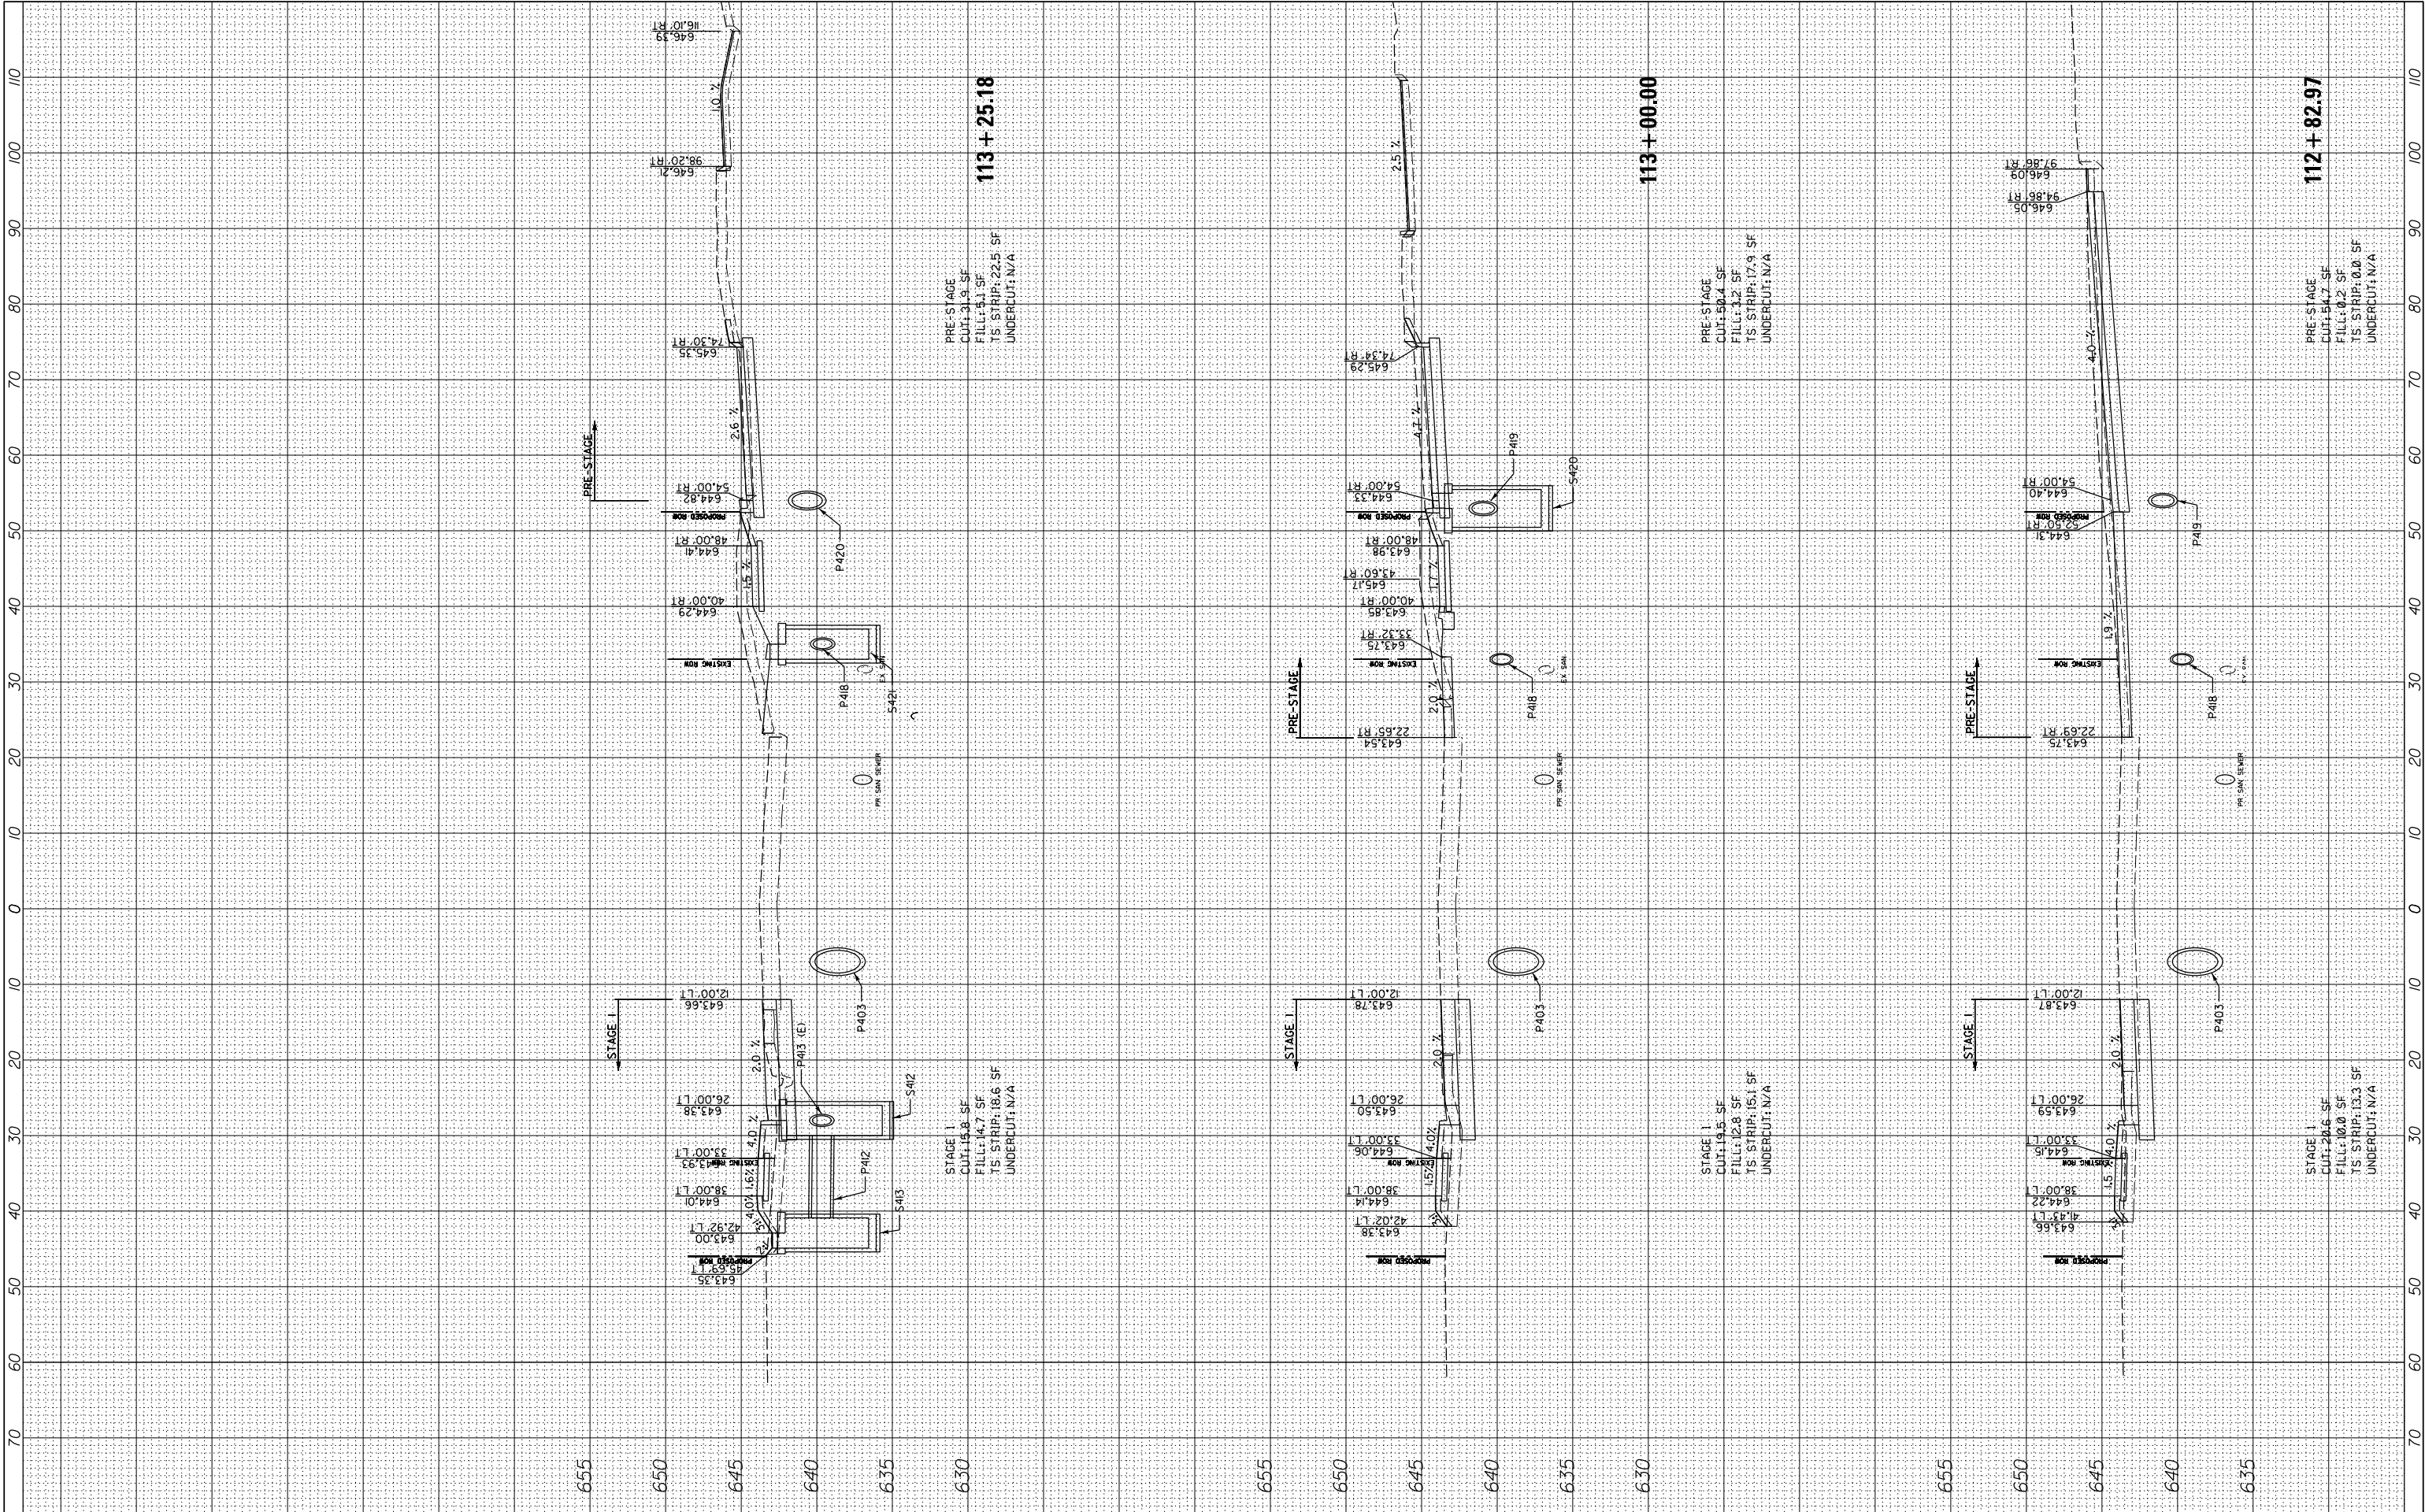

FILE NAME =	USER NAME = cword	DESIGNED -	REVISED -
N:\L\CDOT\190304.0003A\Civil\XS-MOT-Year1-Prestage.Stage1-190304.0003A.SHT		DRAWN -	REVISED -
PLOT SCALE = 10'		CHECKED -	REVISED -
PLOT DATE = 8/14/2026		DATE -	REVISED -

STATE OF ILLINOIS
DEPARTMENT OF TRANSPORTATION


DEERFIELD ROAD RECONSTRUCTION
MOT CROSS SECTIONS YEAR 1 PRESTAGE & STAGE 1

SCALE: SHEET OF SHEETS STA. 112+82.97 TO STA. 113+25.18

F.A. RTE.	SECTION	COUNTY	TOTAL SHEETS	SHEET NO.
I257	I5-00038-07-WR	LAKE	1090	756
CONTRACT NO. 6IK62				
ILLINOIS FED. AID PROJECT				

FINAL SURVEY	SURVEYED PLOTTED NOTE BOOK	BY	DATE
NO.	AREAS CHECKED		

ORIGINAL SURVEY	SURVEYED PLOTTED NOTE BOOK	BY	DATE
NO.	AREAS CHECKED		

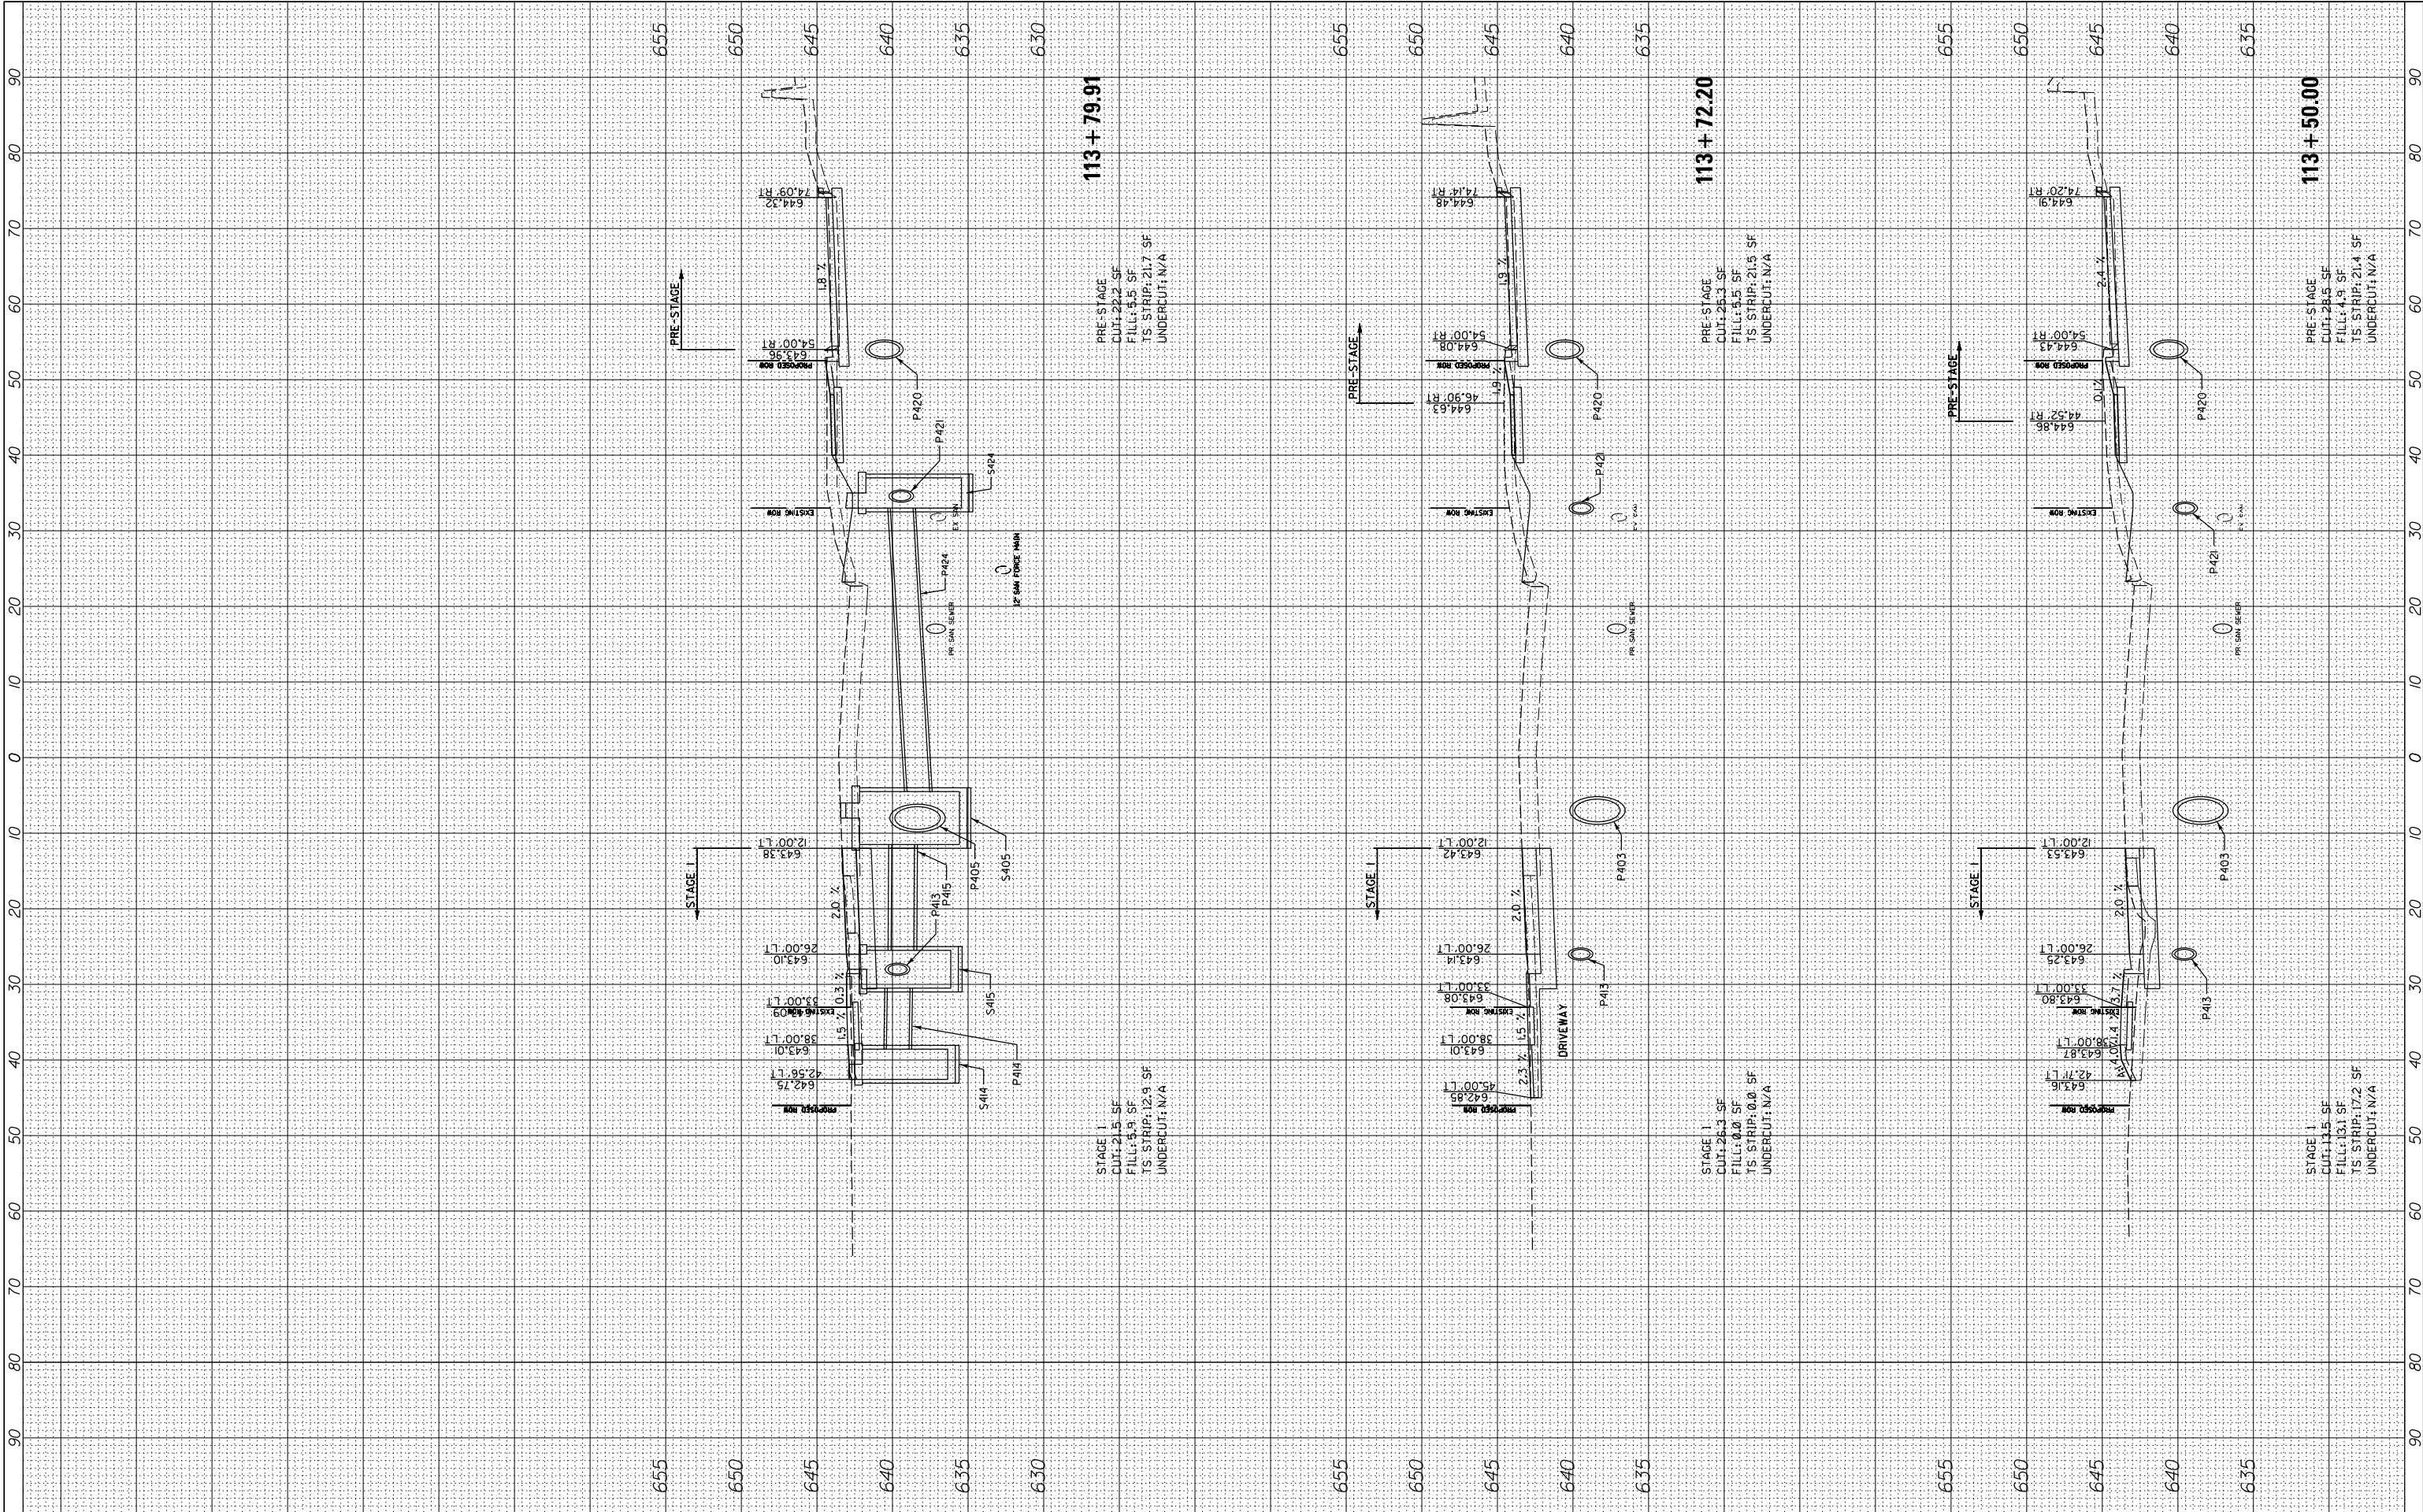

FILE NAME =	USER NAME = cward	DESIGNED -	REVISED -
N:\L\CDOT\190304.0003A\Civil\XS-MOT-Year1-Prestage.Stage1-190304.0003A.SHT		DRAWN -	REVISED -
Default	PLOT SCALE = 10'	CHECKED -	REVISED -
	PLOT DATE = 8/14/2026	DATE -	REVISED -

STATE OF ILLINOIS
DEPARTMENT OF TRANSPORTATION


DEERFIELD ROAD RECONSTRUCTION
MOT CROSS SECTIONS YEAR 1 PRESTAGE & STAGE 1

SCALE: SHEET OF SHEETS STA. 113+50.00 TO STA. 113+79.91

F.A. RTE.	SECTION	COUNTY	TOTAL SHEETS	SHEET NO.
I257	I5-00038-07-WR	LAKE	1090	757
CONTRACT NO. 6IK62				
ILLINOIS FED. AID PROJECT				

FINAL SURVEY	SURVEYED PLOTTED NOTE BOOK	BY	DATE
NO.	AREAS CHECKED		

ORIGINAL SURVEY	SURVEYED PLOTTED NOTE BOOK	BY	DATE
NO.	AREAS CHECKED		

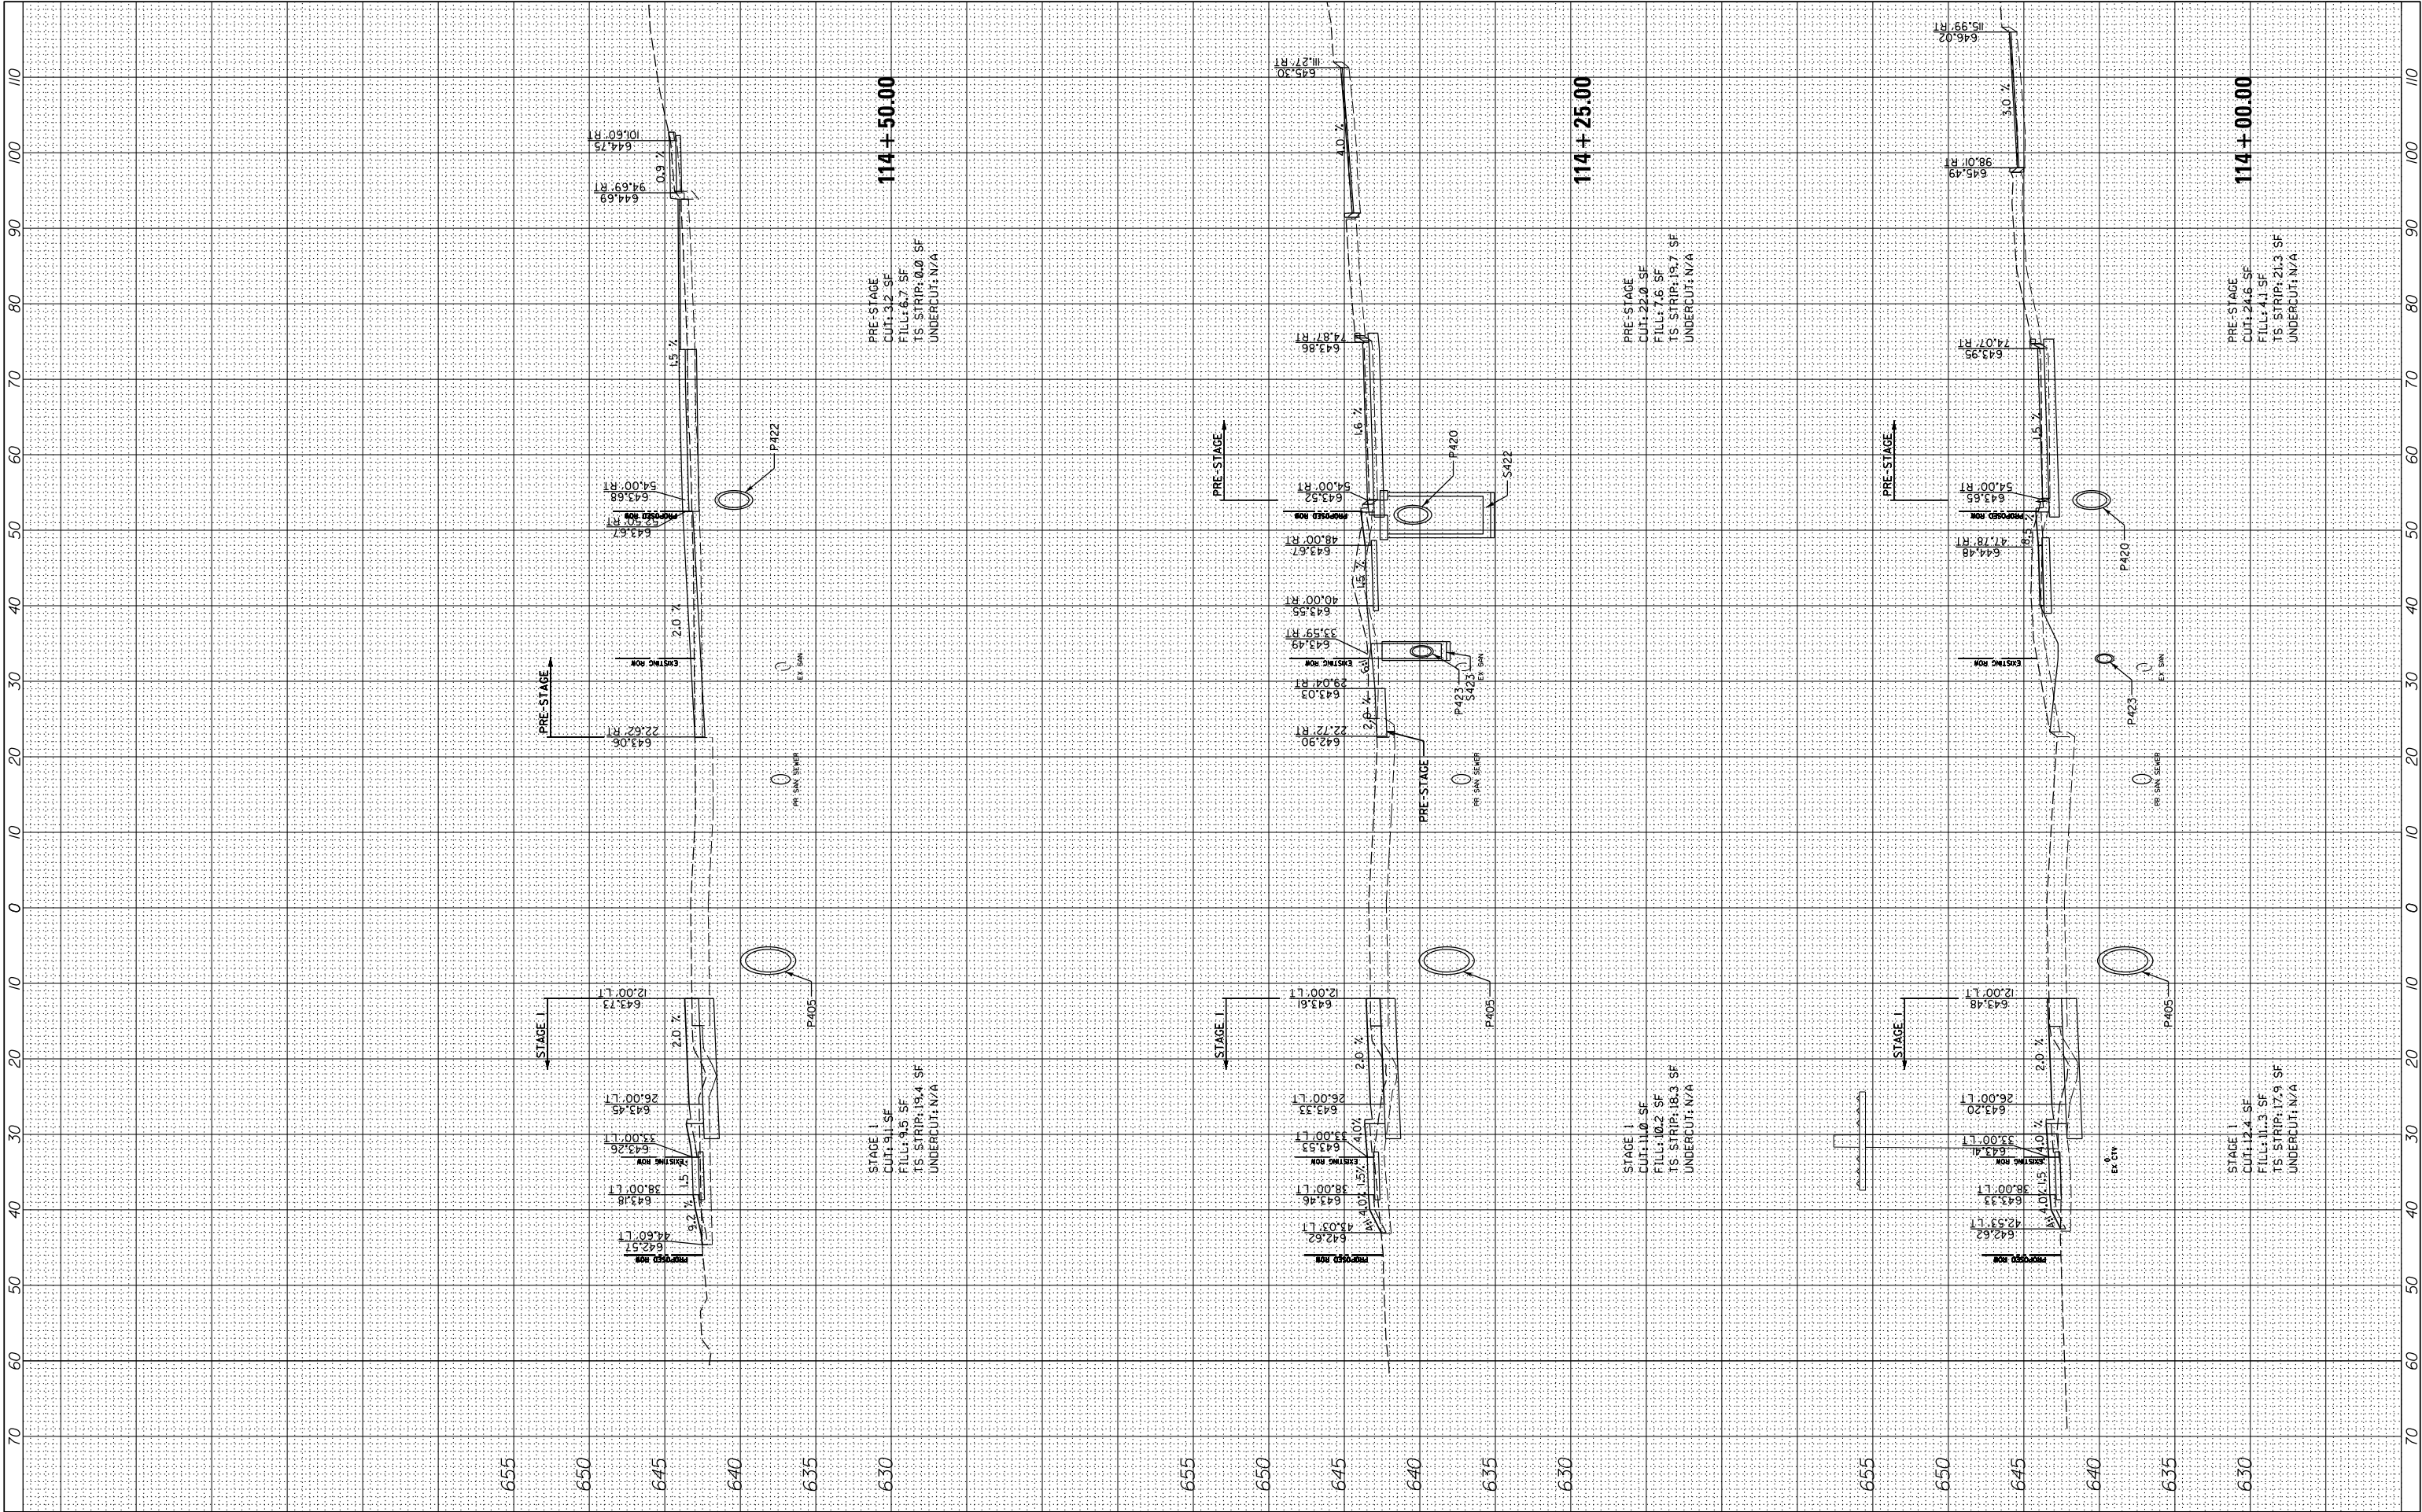


FILE NAME =		USER NAME = cward		DESIGNED -		REVISED -	
N:\L\CDOT\190304\0003A\Civil\XS-MOT-Year1-Prestage.Stage1-190304.0003A.SHT		PLOT SCALE = 10'		DRAWN -		REVISED -	
Default		PLOT DATE = 8/14/2026		CHECKED -		REVISED -	
				DATE -		REVISED -	

STATE OF ILLINOIS DEPARTMENT OF TRANSPORTATION				DEERFIELD ROAD RECONSTRUCTION MOT CROSS SECTIONS YEAR 1 PRESTAGE & STAGE 1			
SCALE:		SHEET OF SHEETS		STA. 114+00.00 TO STA. 114+50.00		F.A. RTE. SECTION COUNTY	
						I257 I5-00038-07-WR LAKE	
						CONTRACT NO. 6IK62	
						ILLINOIS FED. AID PROJECT	

TOTAL SHEETS	SHEET NO.
1090	758

FINAL SURVEY NOTE BOOK NO.	SURVEYED PLOTTED TEMPLATE AREAS CHECKED	BY	DATE


ORIGINAL SURVEY NOTE BOOK NO.	SURVEYED PLOTTED TEMPLATE AREAS CHECKED	BY	DATE

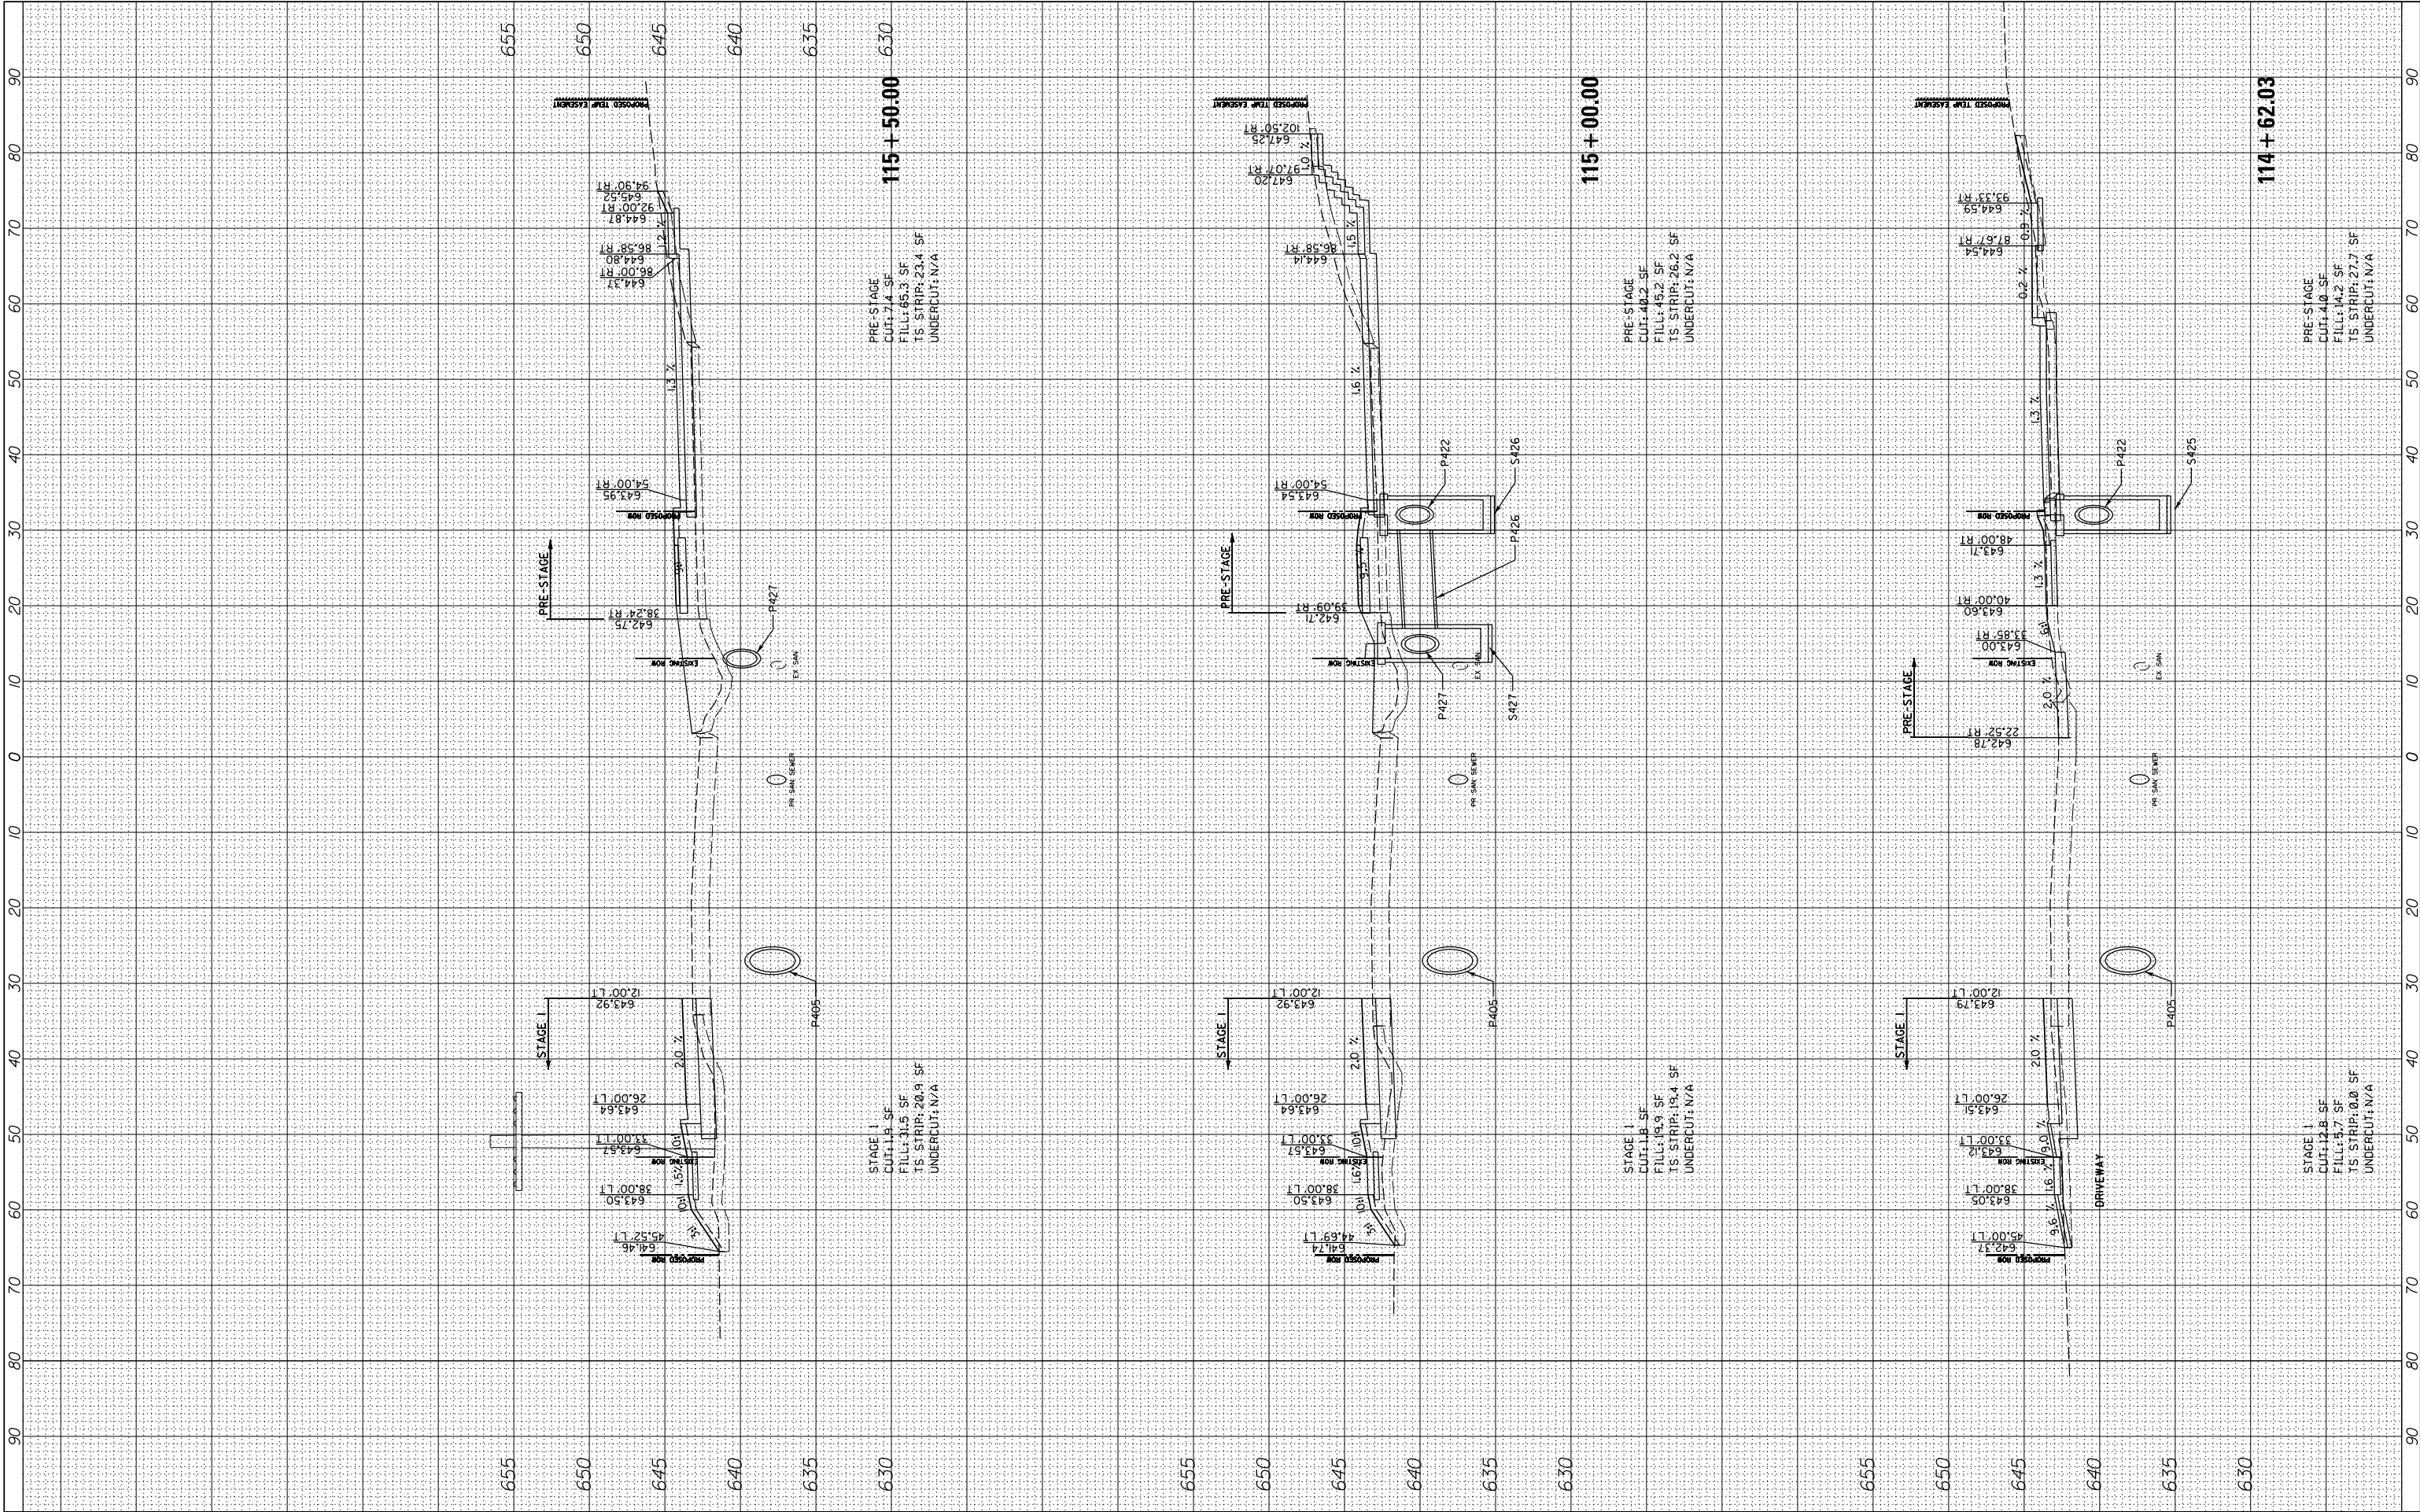

FILE NAME =	USER NAME = cward	DESIGNED -	REVISED -	STATE OF ILLINOIS DEPARTMENT OF TRANSPORTATION DEERFIELD ROAD RECONSTRUCTION MOT CROSS SECTIONS YEAR 1 PRESTAGE & STAGE 1	F.A. RTE.	SECTION	COUNTY	TOTAL SHEETS	SHEET NO.	
N:\L\CDOT\190304.0003A\Civil\XS-MOT-Year1-Prestage.Stage1-190304.0003A.SHT		DRAWN -	REVISED -		1257	I5-00038-07-WR	LAKE	1090	759	
		PLOT SCALE = 10'	CHECKED -				CONTRACT NO. 6IK62			
Default		PLOT DATE = 8/14/2026	DATE -		REVISED -					
					SCALE:	SHEET	OF	SHEETS	STA. 114+62.03	TO STA. 115+50.00
							ILLINOIS	FED. AID	PROJECT	

FINAL SURVEY	SURVEYED PLOTTED NOTE BOOK	BY	DATE
NO.	AREAS CHECKED		


ORIGINAL SURVEY	SURVEYED PLOTTED NOTE BOOK	BY	DATE
NO.	AREAS CHECKED		

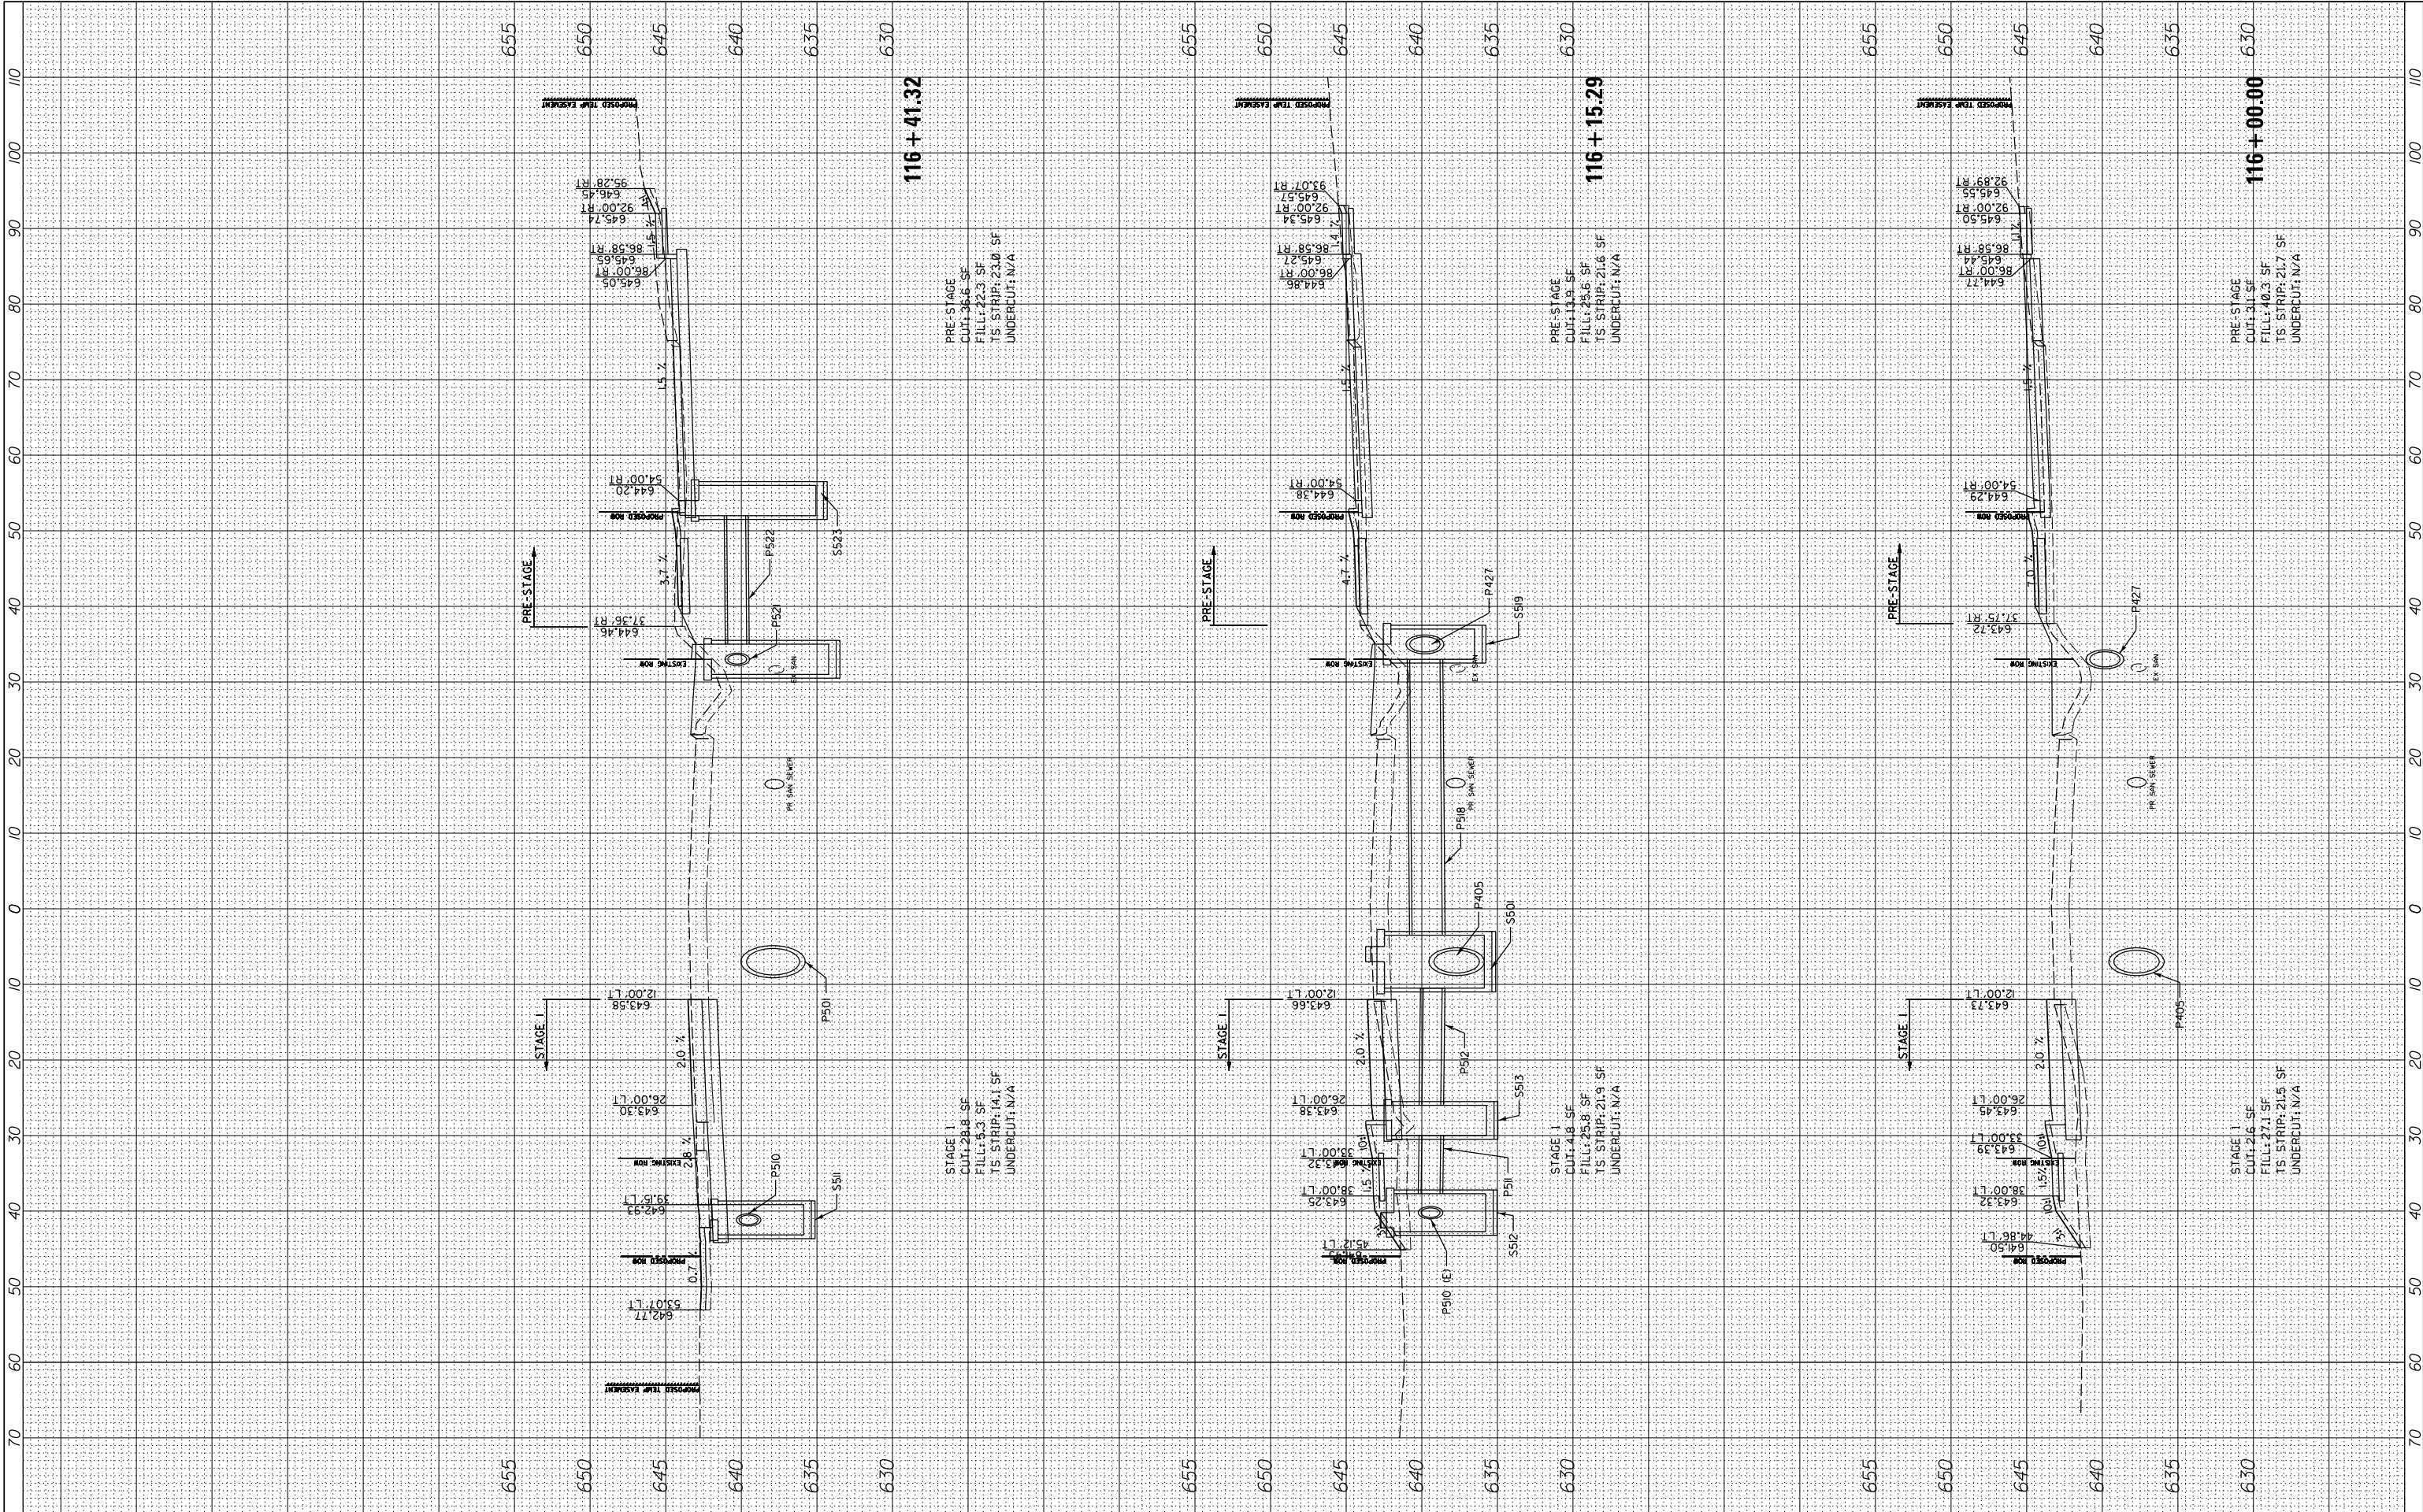

FILE NAME =	USER NAME = cward	DESIGNED -	REVISED -	STATE OF ILLINOIS DEPARTMENT OF TRANSPORTATION	DEERFIELD ROAD RECONSTRUCTION MOT CROSS SECTIONS YEAR 1 PRESTAGE & STAGE 1				F.A. RTE.	SECTION	COUNTY	TOTAL SHEETS	SHEET NO.		
N:\L\CDOT\190304.0003A\Civil\XS-MOT-Year1-Prestage.Stage1-190304.0003A.SHT		DRAWN -	REVISED -		SCALE:	SHEET	OF	SHEETS	STA. 116+00.00	TO STA. 116+41.32	I257	I5-00038-07-WR	LAKE	1090	760
Default	PLOT SCALE = 10'	CHECKED -	REVISED -								CONTRACT NO. 6IK62				
	PLOT DATE = 8/14/2026	DATE -	REVISED -									ILLINOIS	FED. AID PROJECT		


FINAL SURVEY	SURVEYED PLOTTED NOTE BOOK	BY	DATE
NO.	AREAS CHECKED		

ORIGINAL SURVEY	SURVEYED PLOTTED NOTE BOOK	BY	DATE
NO.	AREAS CHECKED		

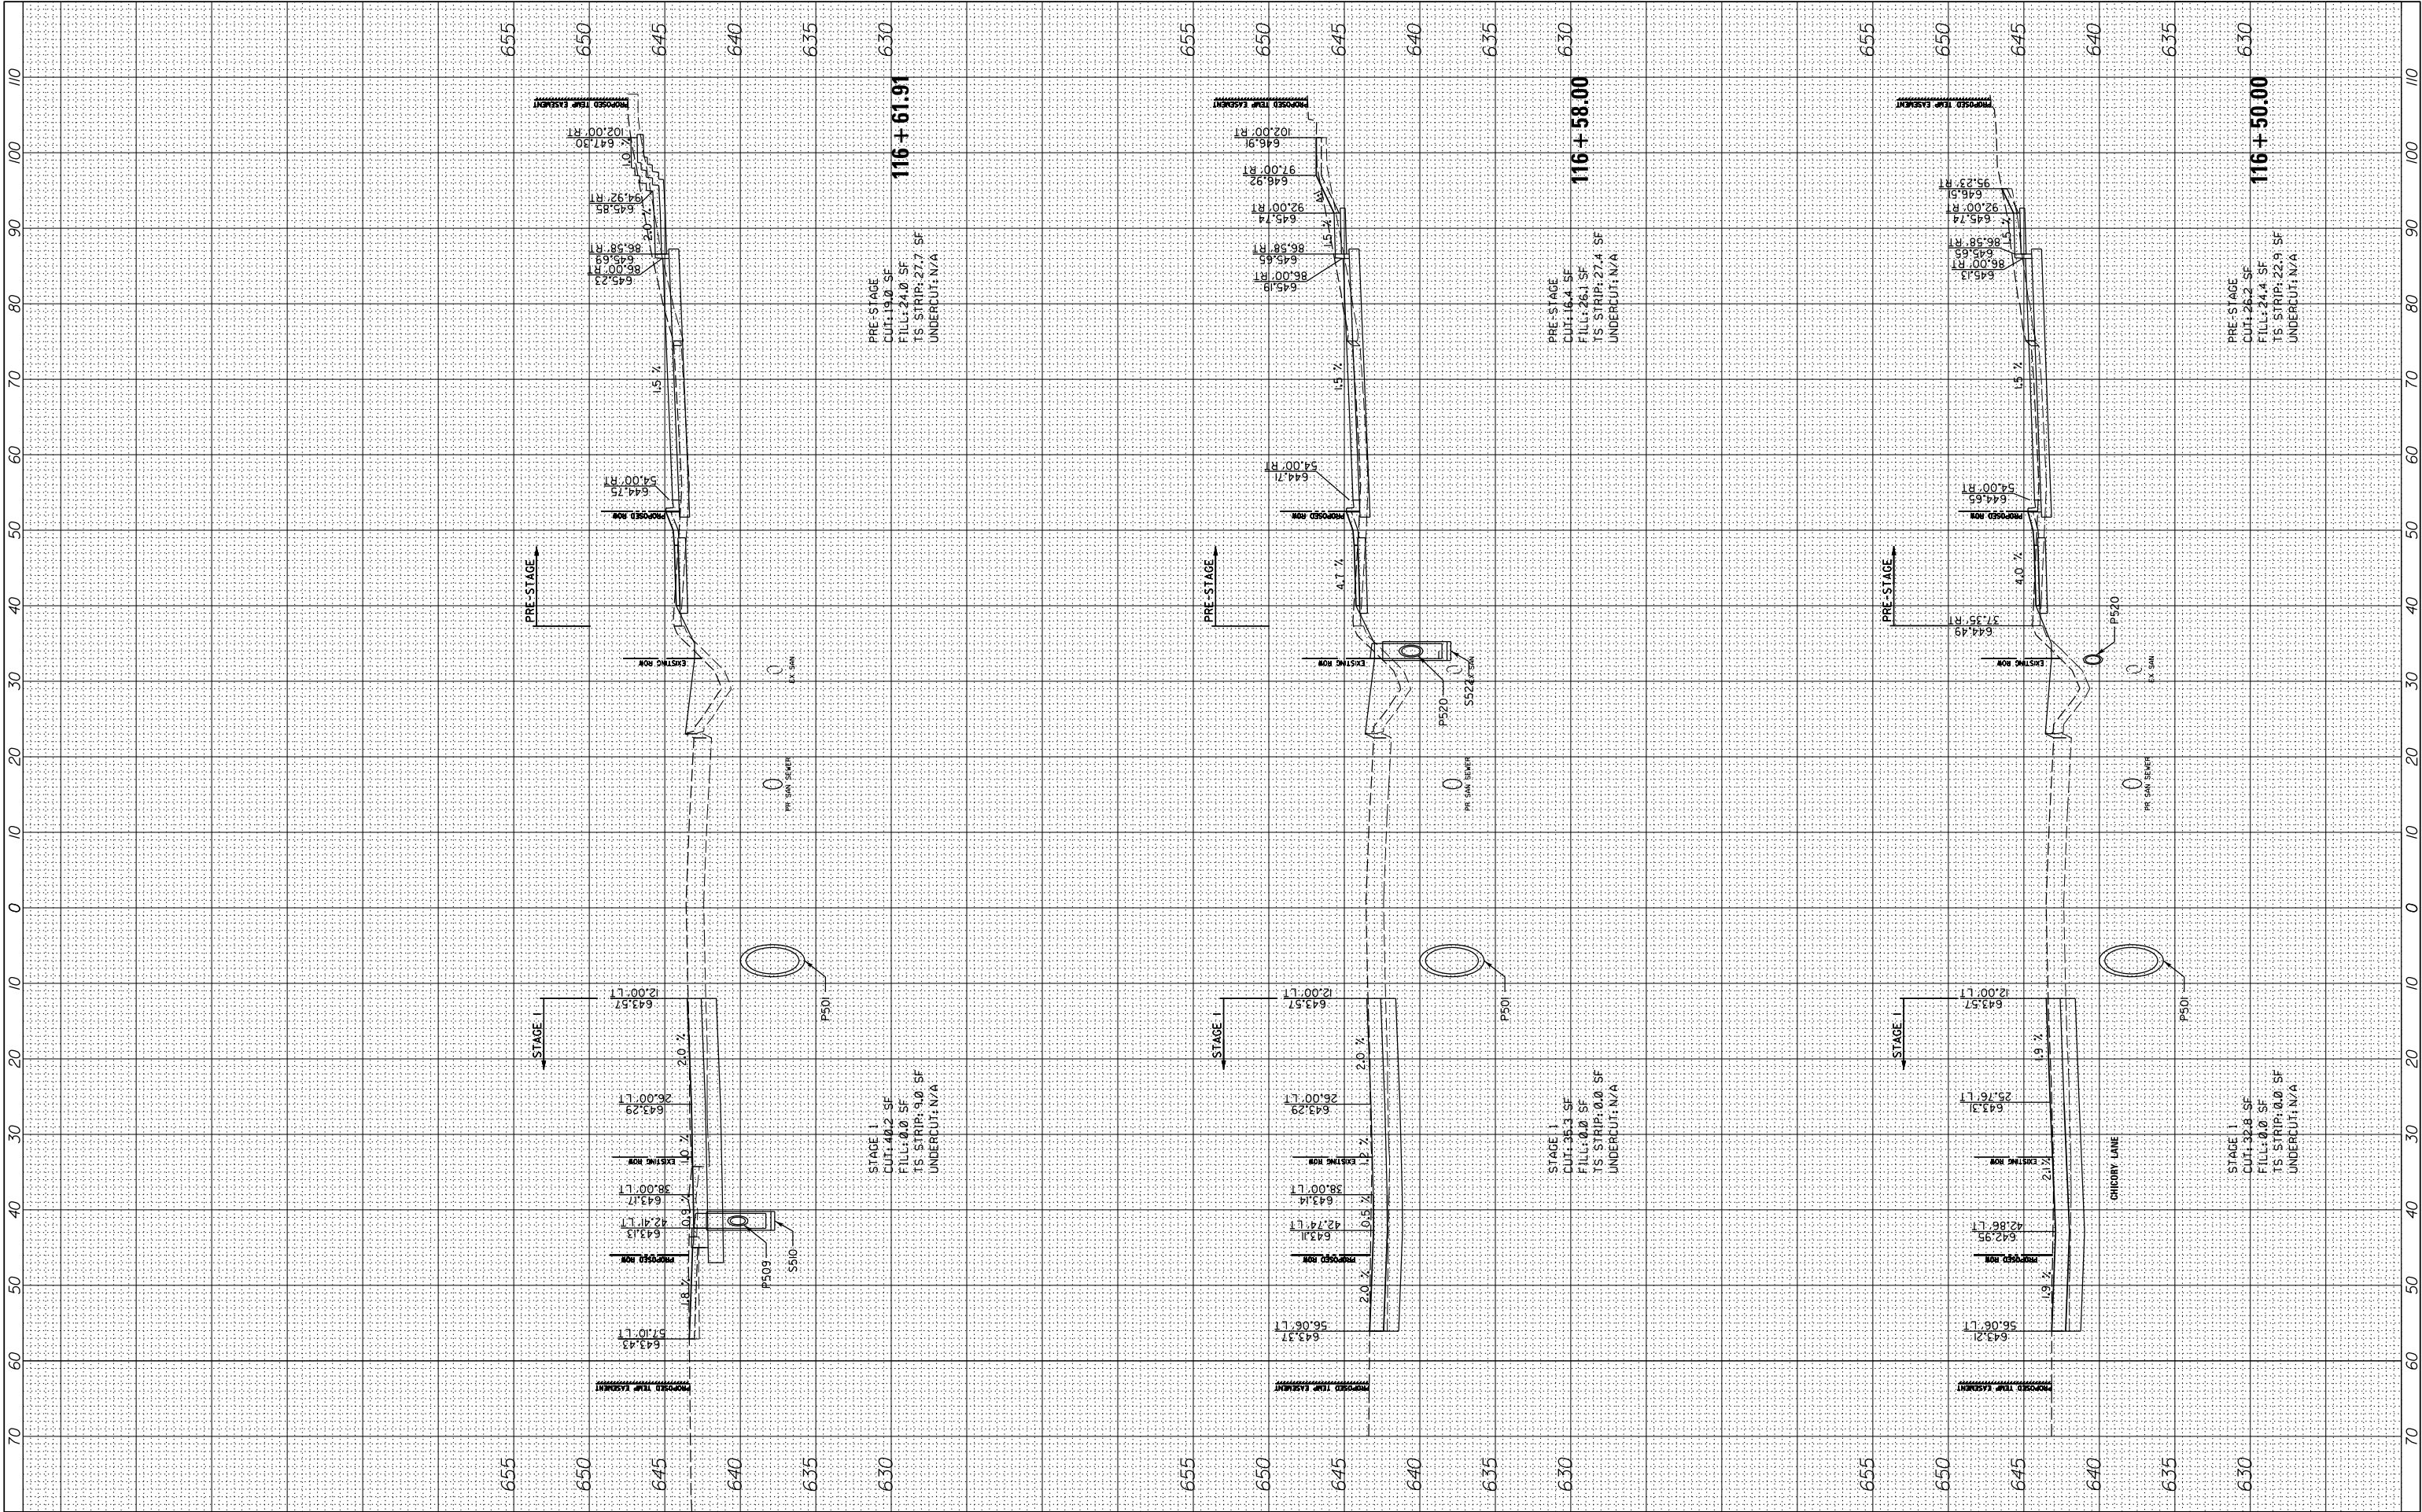

FINAL SURVEY	SURVEYED PLOTTED	BY	DATE
NOTE BOOK	TEMPLATE		
NO.	AREAS CHECKED		

ORIGINAL SURVEY	SURVEYED PLOTTED	BY	DATE
NOTE BOOK	TEMPLATE		
NO.	AREAS CHECKED		

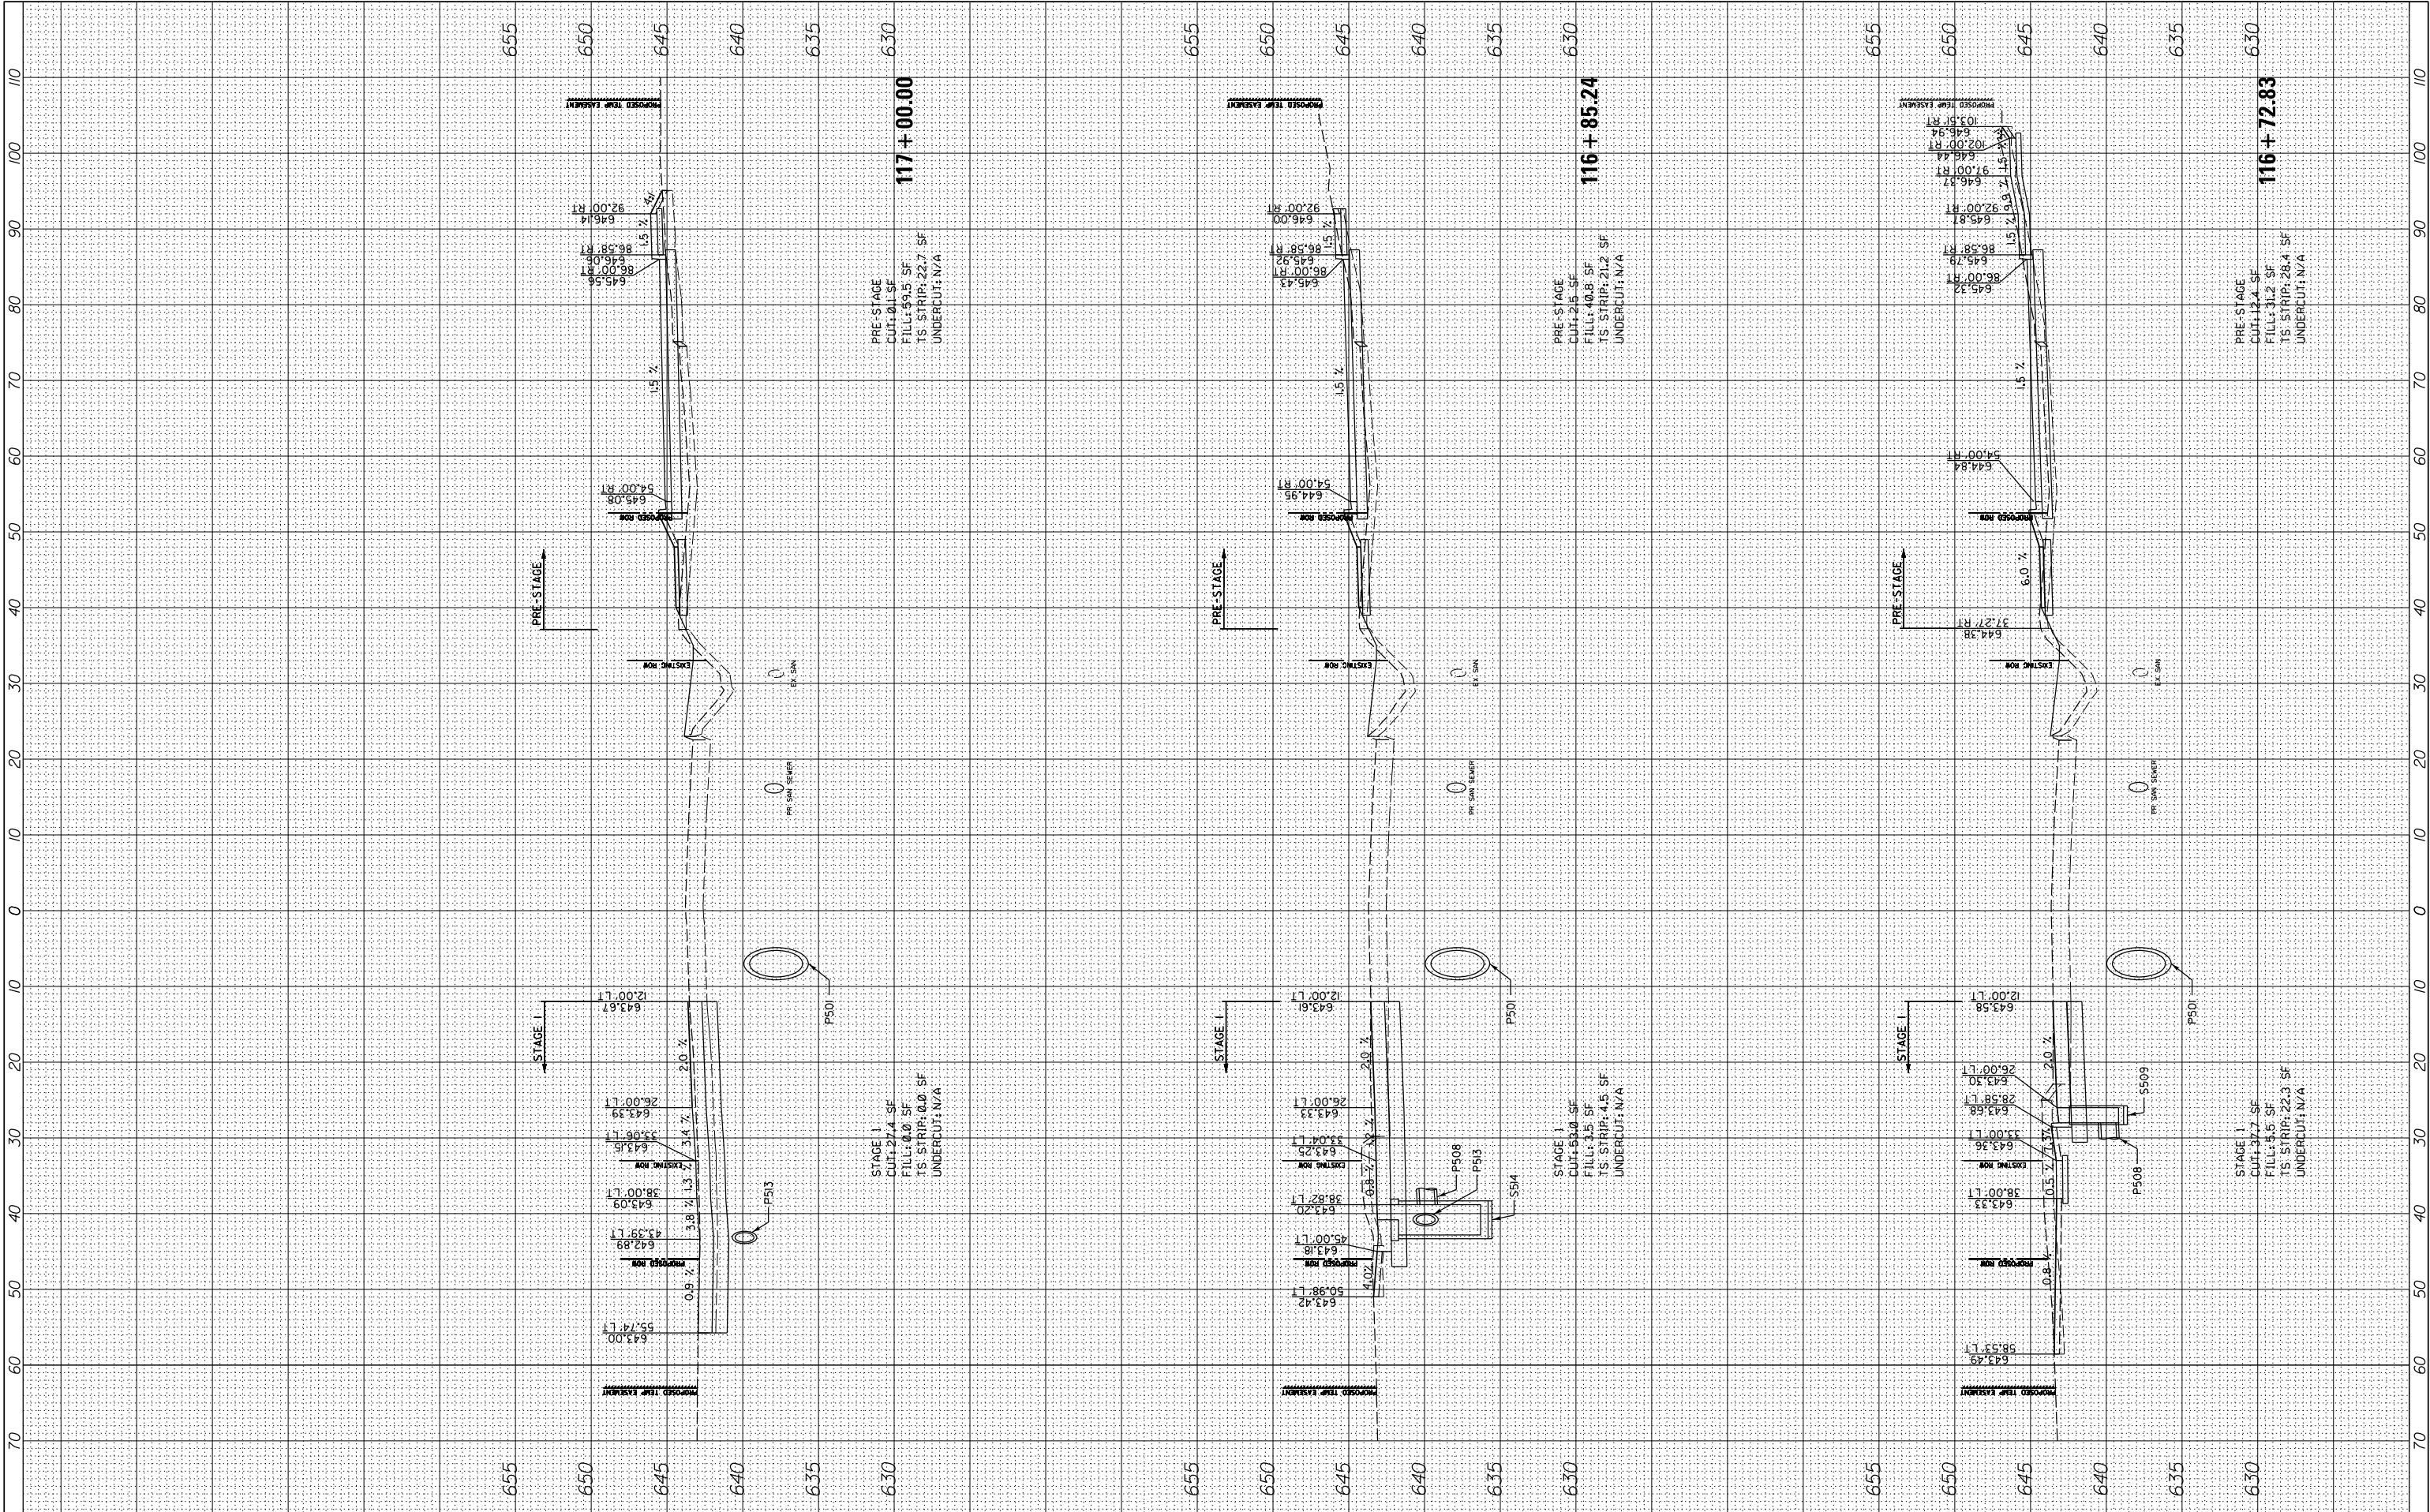

FILE NAME :	USER NAME : cward	DESIGNED -	REVISED -
N:\L\CDOT\190304.0003A\Civil\XS-MOT-Year1-Prestage.Stage1-190304.0003A.SHT		DRAWN -	REVISED -
PLOT SCALE : 10'		CHECKED -	REVISED -
Default	PLOT DATE : 8/14/2026	DATE -	REVISED -

STATE OF ILLINOIS
DEPARTMENT OF TRANSPORTATION


DEERFIELD ROAD RECONSTRUCTION
MOT CROSS SECTIONS YEAR 1 PRESTAGE & STAGE 1

SCALE: SHEET OF SHEETS STA. 116+72.83 TO STA. 117+00.00

F.A. RTE.	SECTION	COUNTY	TOTAL SHEETS	SHEET NO.
I257	I5-00038-07-WR	LAKE	1090	762
CONTRACT NO. 6IK62				
ILLINOIS FED. AID PROJECT				

FINAL SURVEY	SURVEYED PLOTTED NOTE BOOK	BY	DATE
NO.	AREAS CHECKED		

ORIGINAL SURVEY	SURVEYED PLOTTED NOTE BOOK	BY	DATE
NO.	AREAS CHECKED		

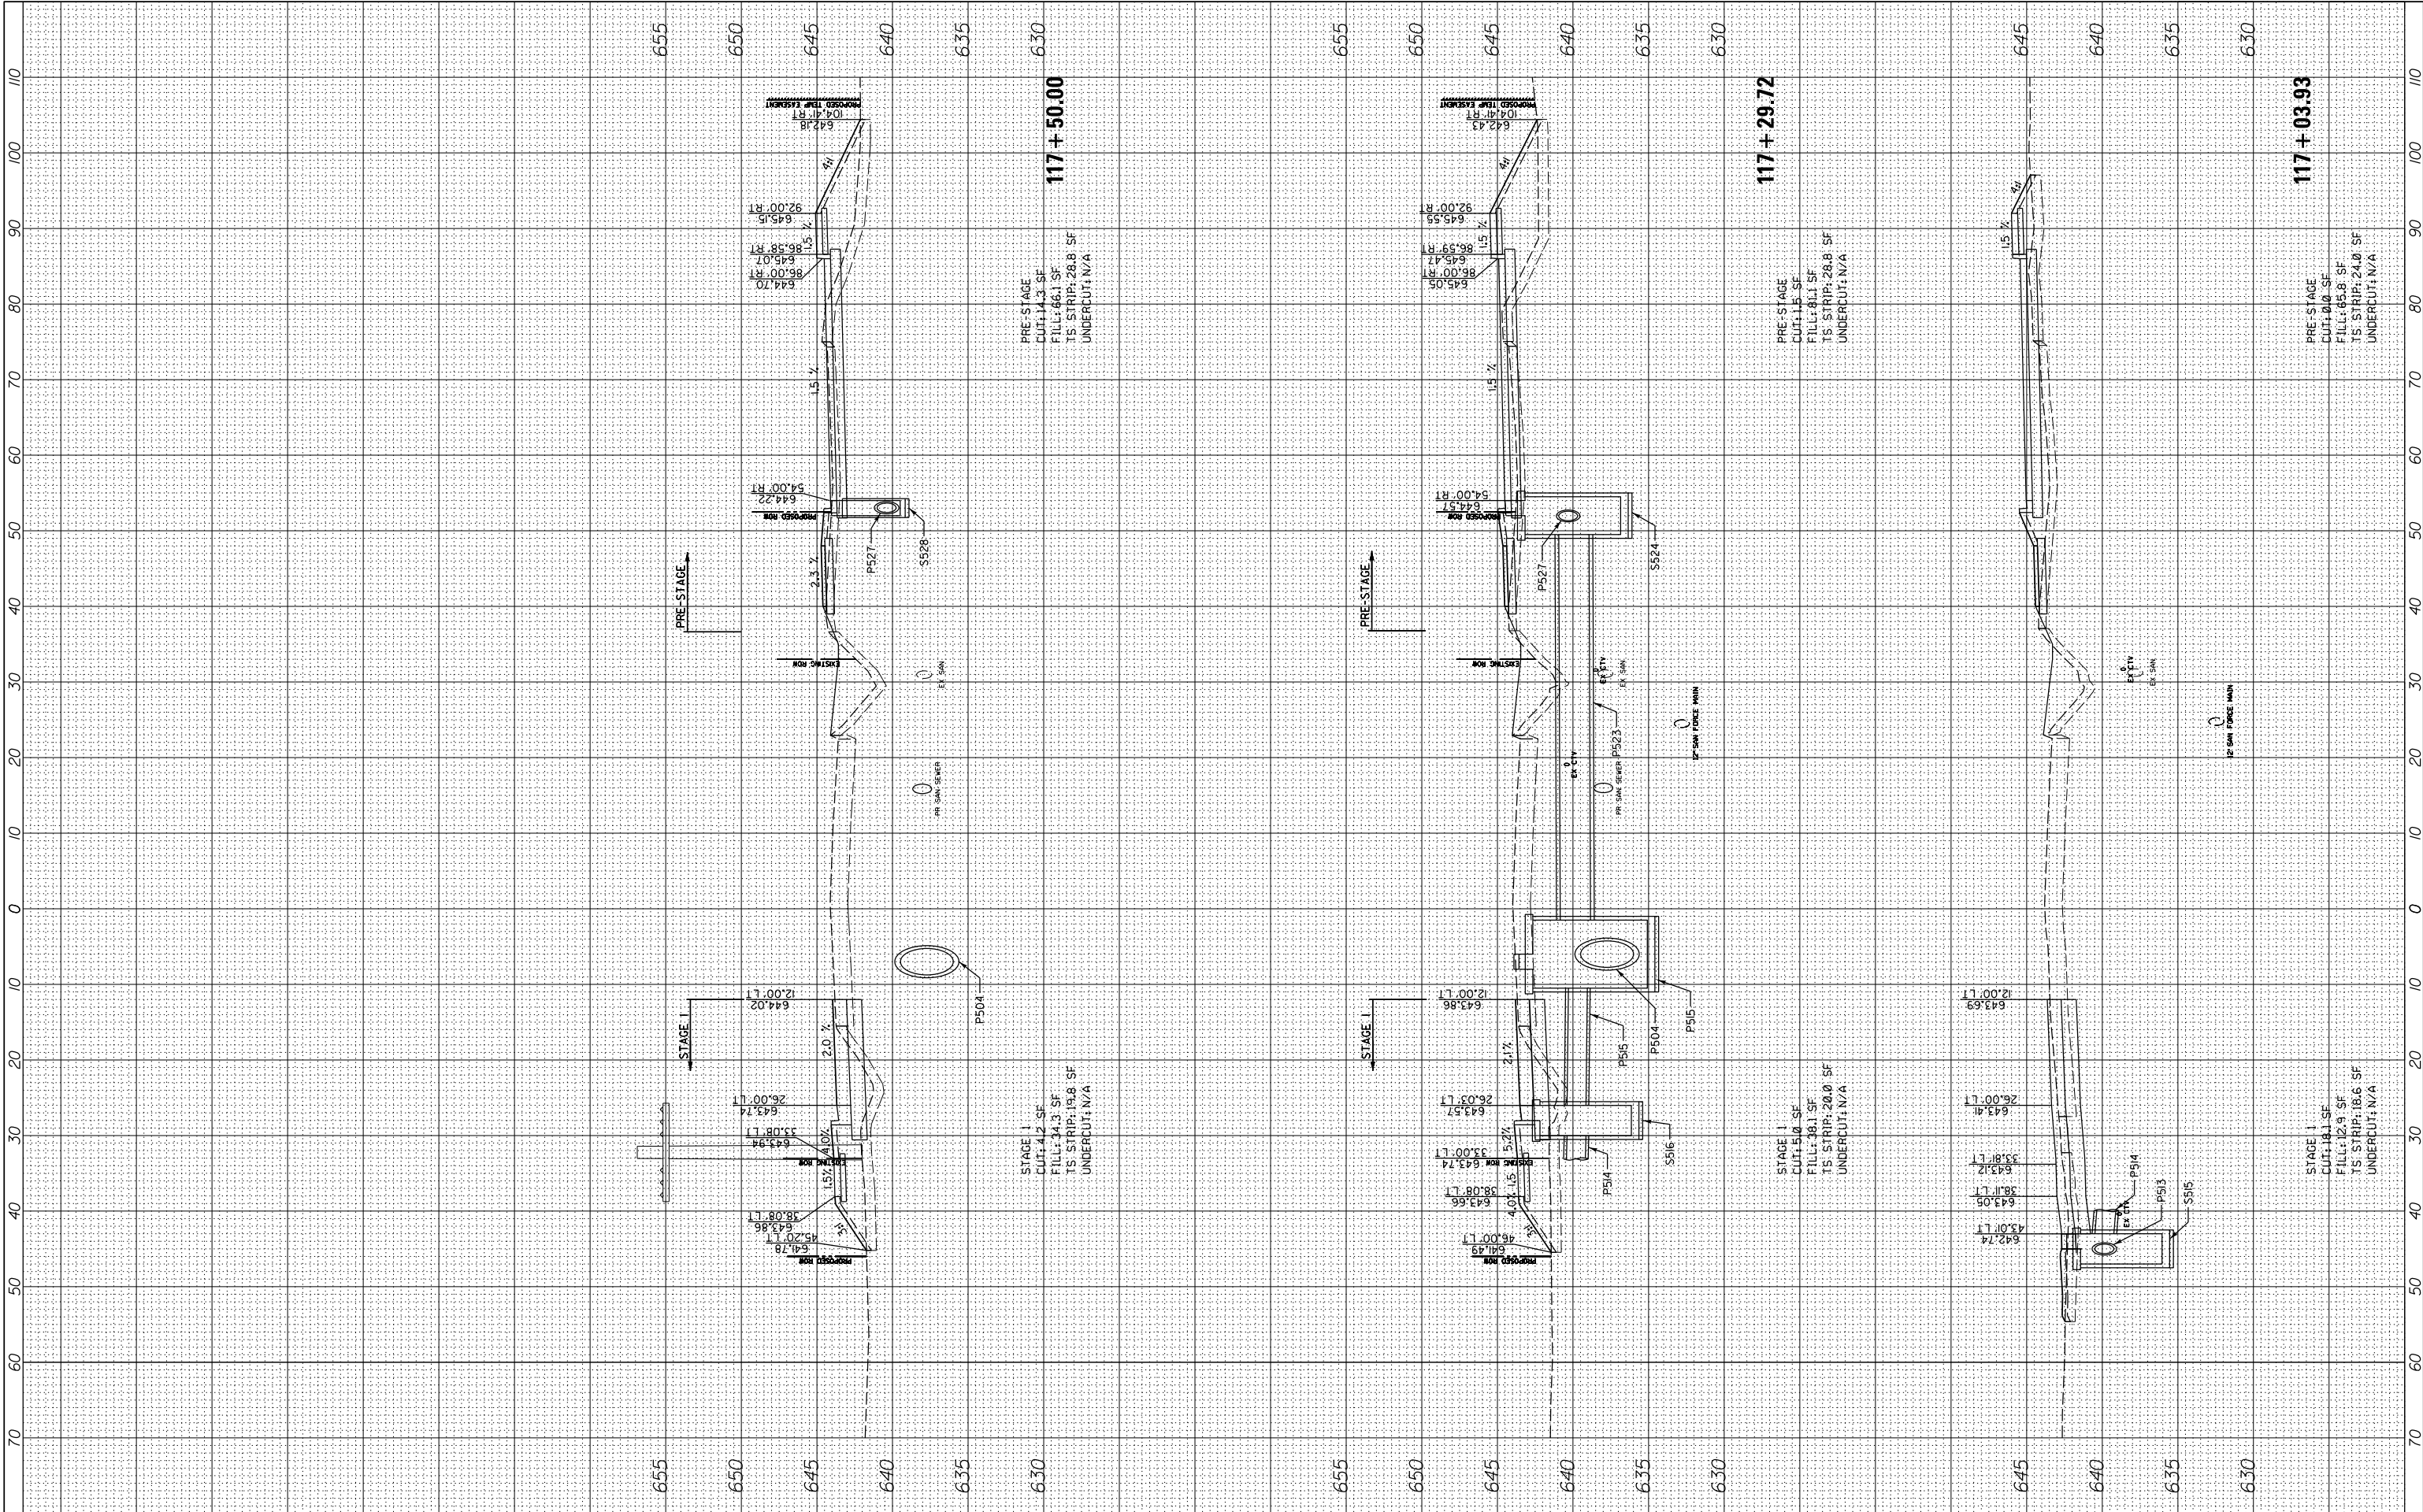

FILE NAME =	USER NAME = cward	DESIGNED -	REVISED -
N:\L\CDOT\190304.0003A\Civil\XS-MOT-Year1-Prestage.Stage1-190304.0003A.SHT		DRAWN -	REVISED -
PLOT SCALE = 10'		CHECKED -	REVISED -
Default	PLOT DATE = 8/14/2026	DATE -	REVISED -

STATE OF ILLINOIS
DEPARTMENT OF TRANSPORTATION


DEERFIELD ROAD RECONSTRUCTION
MOT CROSS SECTIONS YEAR 1 PRESTAGE & STAGE 1

SCALE: SHEET OF SHEETS STA. 117+03.93 TO STA. 117+50.00

F.A. RTE.	SECTION	COUNTY	TOTAL SHEETS	SHEET NO.
I257	I5-00038-07-WR	LAKE	1090	763
CONTRACT NO. 6IK62				
ILLINOIS FED. AID PROJECT				

FINAL	SURVEYED	BY	DATE
SURVEY	PLOTTED		
NOTE BOOK	TEMPLATE		
NO.	AREAS CHECKED		


ORIGINAL	SURVEYED	BY	DATE
SURVEY	PLOTTED		
NOTE BOOK	TEMPLATE		
NO.	AREAS CHECKED		

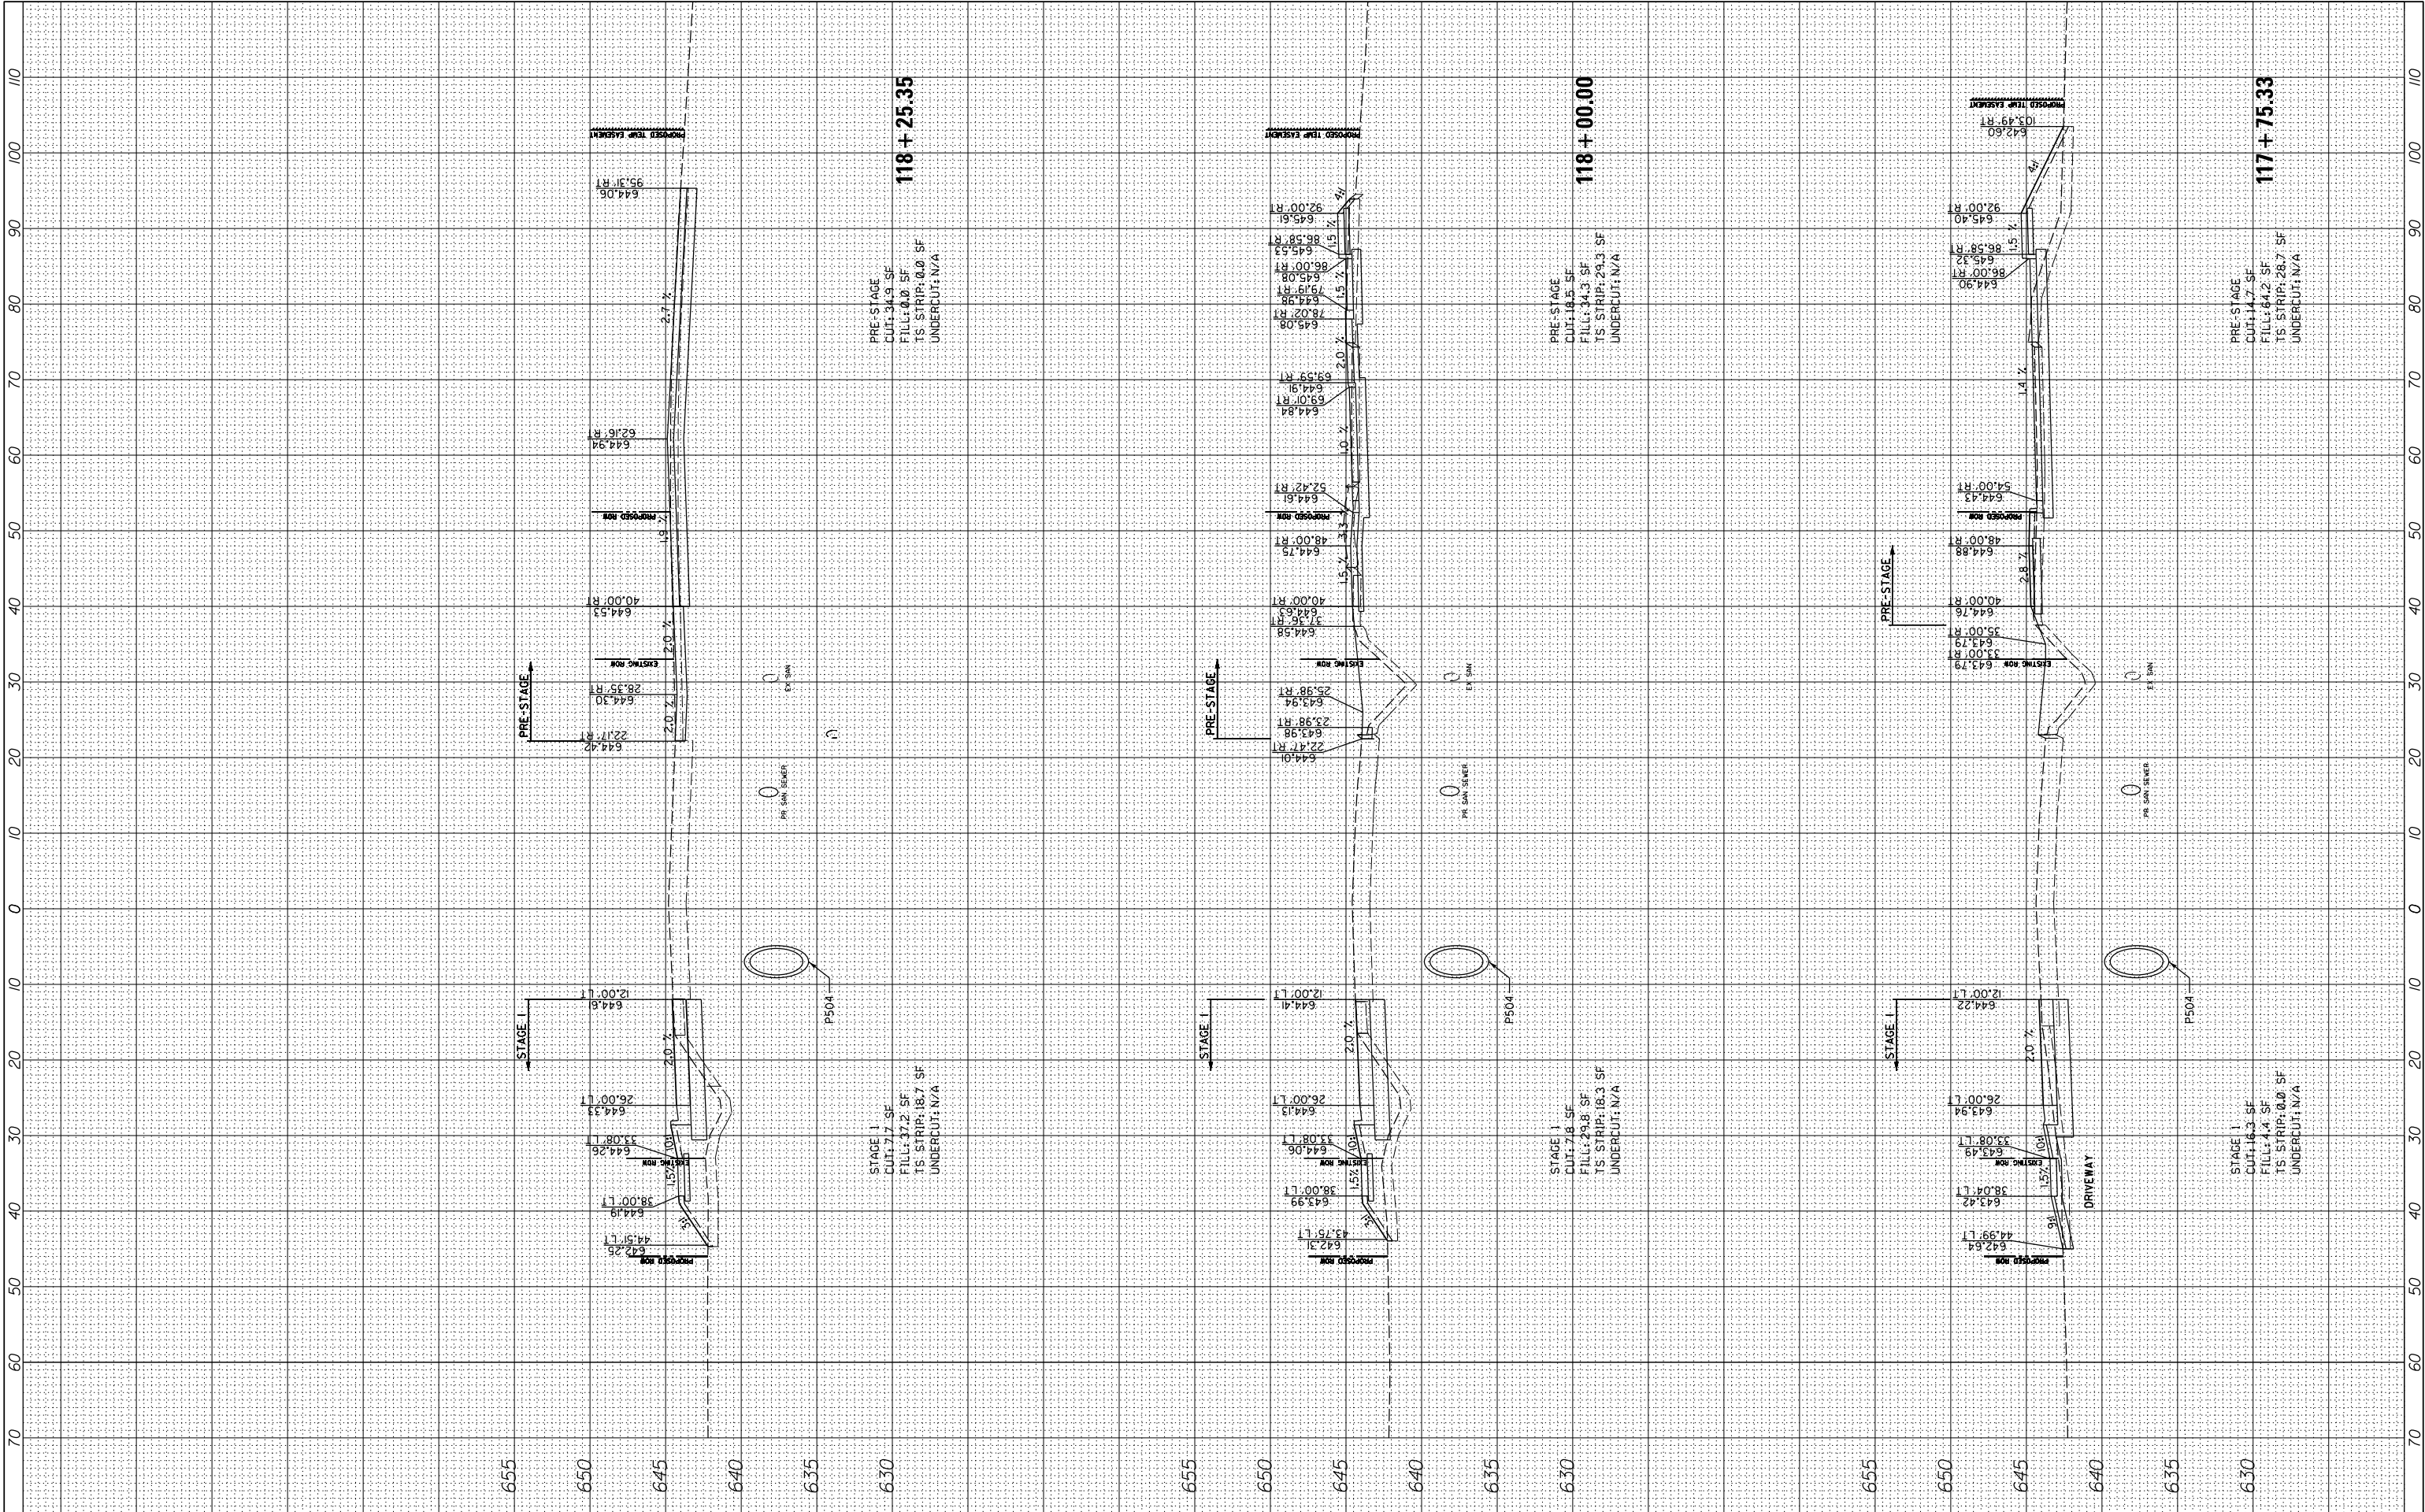

FILE NAME =	USER NAME = cward	DESIGNED -	REVISED -	STATE OF ILLINOIS DEPARTMENT OF TRANSPORTATION	DEERFIELD ROAD RECONSTRUCTION				F.A.	SECTION	COUNTY	TOTAL	SHEET
N:\L\CDOT\190304.0003A\Civil\XS-MOT-Year1-Prestage.Stage1-190304.0003A.SHT		DRAWN -	REVISED -		MOT CROSS SECTIONS YEAR 1 PRESTAGE & STAGE 1				I257	I5-00038-07-WR	LAKE	1090	764
Default	PLOT SCALE = 10'	CHECKED -	REVISED -						CONTRACT NO. 6IK62				
	PLOT DATE = 8/14/2026	DATE -	REVISED -		SCALE: SHEET OF SHEETS STA. 117+75.33 TO STA. 118+25.35				ILLINOIS FED. AID PROJECT				

FINAL SURVEY	SURVEYED	BY	DATE
NOTE BOOK	PLOTTED		
NO.	TEMPLATE		
	AREAS CHECKED		


ORIGINAL SURVEY	SURVEYED	BY	DATE
NOTE BOOK	PLOTTED		
NO.	TEMPLATE		
	AREAS CHECKED		

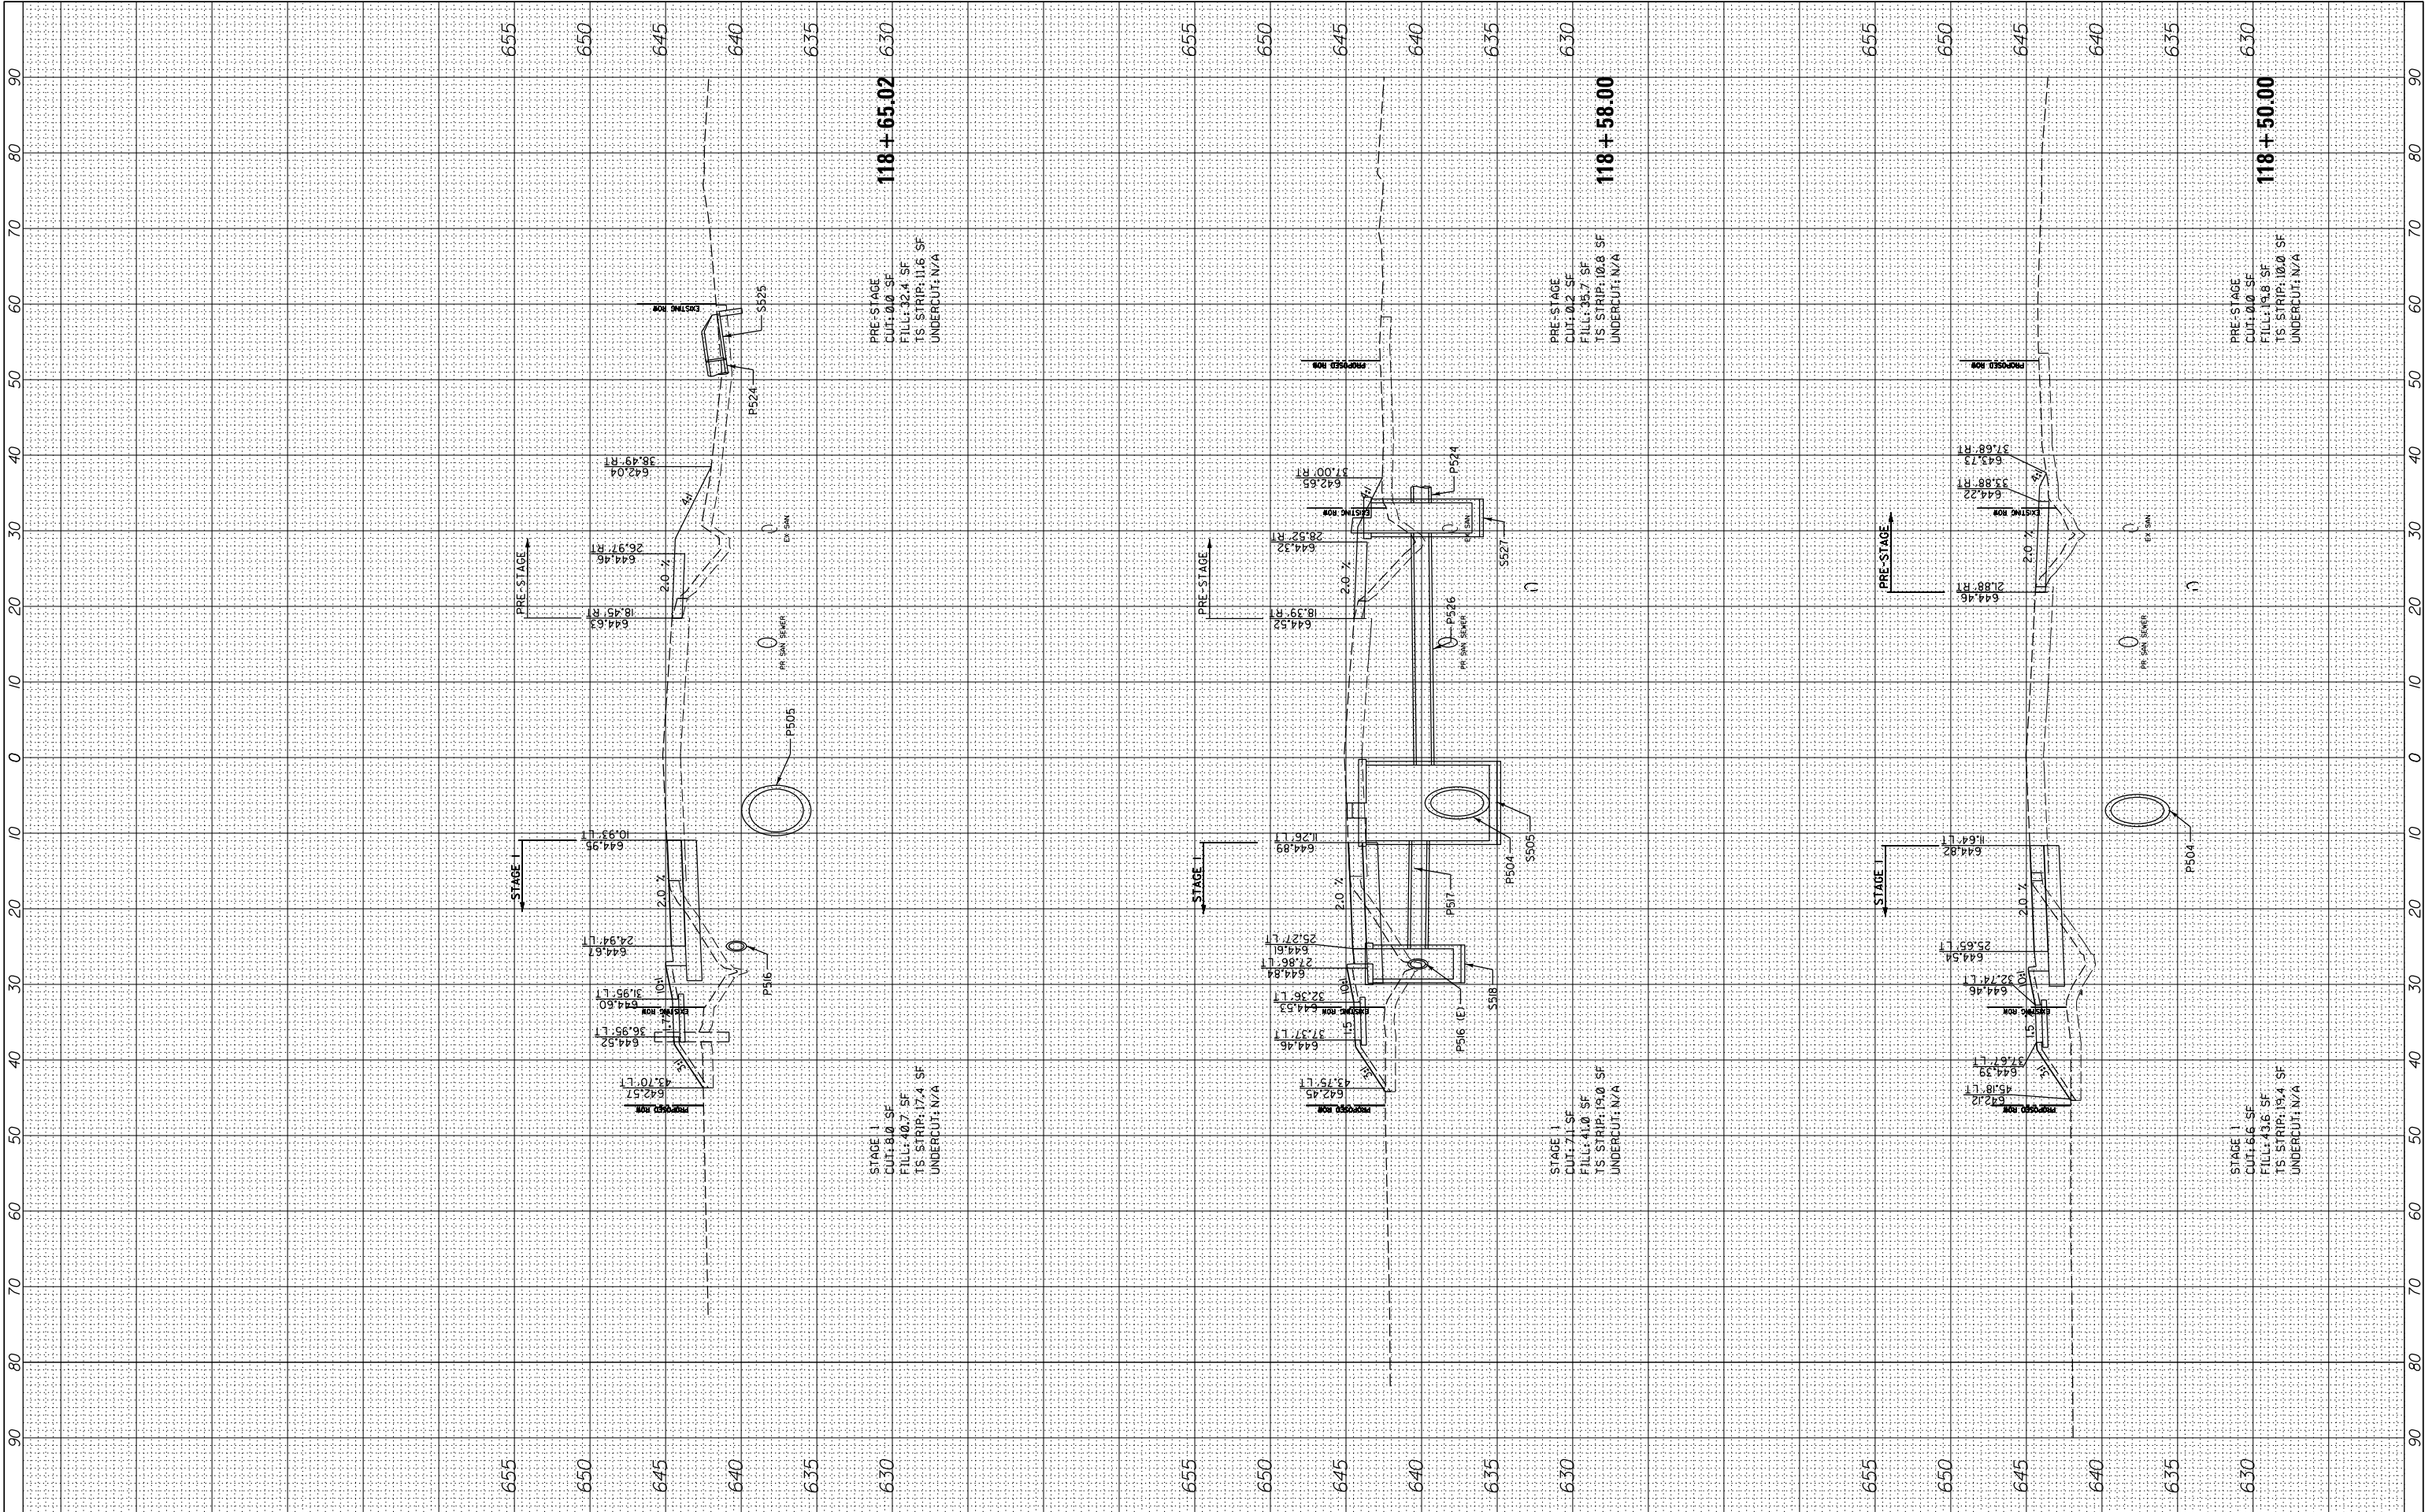

FILE NAME =	USER NAME = cward	DESIGNED -	REVISED -	STATE OF ILLINOIS DEPARTMENT OF TRANSPORTATION		DEERFIELD ROAD RECONSTRUCTION MOT CROSS SECTIONS YEAR 1 PRESTAGE & STAGE 1		F.A. RTE.	SECTION	COUNTY	TOTAL SHEETS	SHEET NO.
N:\L\CDOT\190304.0003A\Civil\XS-MOT-Year1-Prestage.Stage1-190304.0003A.SHT		DRAWN -	REVISED -					I257	I5-00038-07-WR	LAKE	1090	765
Default	PLOT SCALE = 10'	CHECKED -	REVISED -					CONTRACT NO. 6IK62				
	PLOT DATE = 8/14/2026	DATE -	REVISED -			SCALE: SHEET OF SHEETS STA. 118+50.00 TO STA. 118+65.02		ILLINOIS FED. AID PROJECT				

FINAL SURVEY	SURVEYED PLOTTED NOTE BOOK	BY	DATE
NO.	AREAS CHECKED		

ORIGINAL SURVEY	SURVEYED PLOTTED NOTE BOOK	BY	DATE
NO.	AREAS CHECKED		

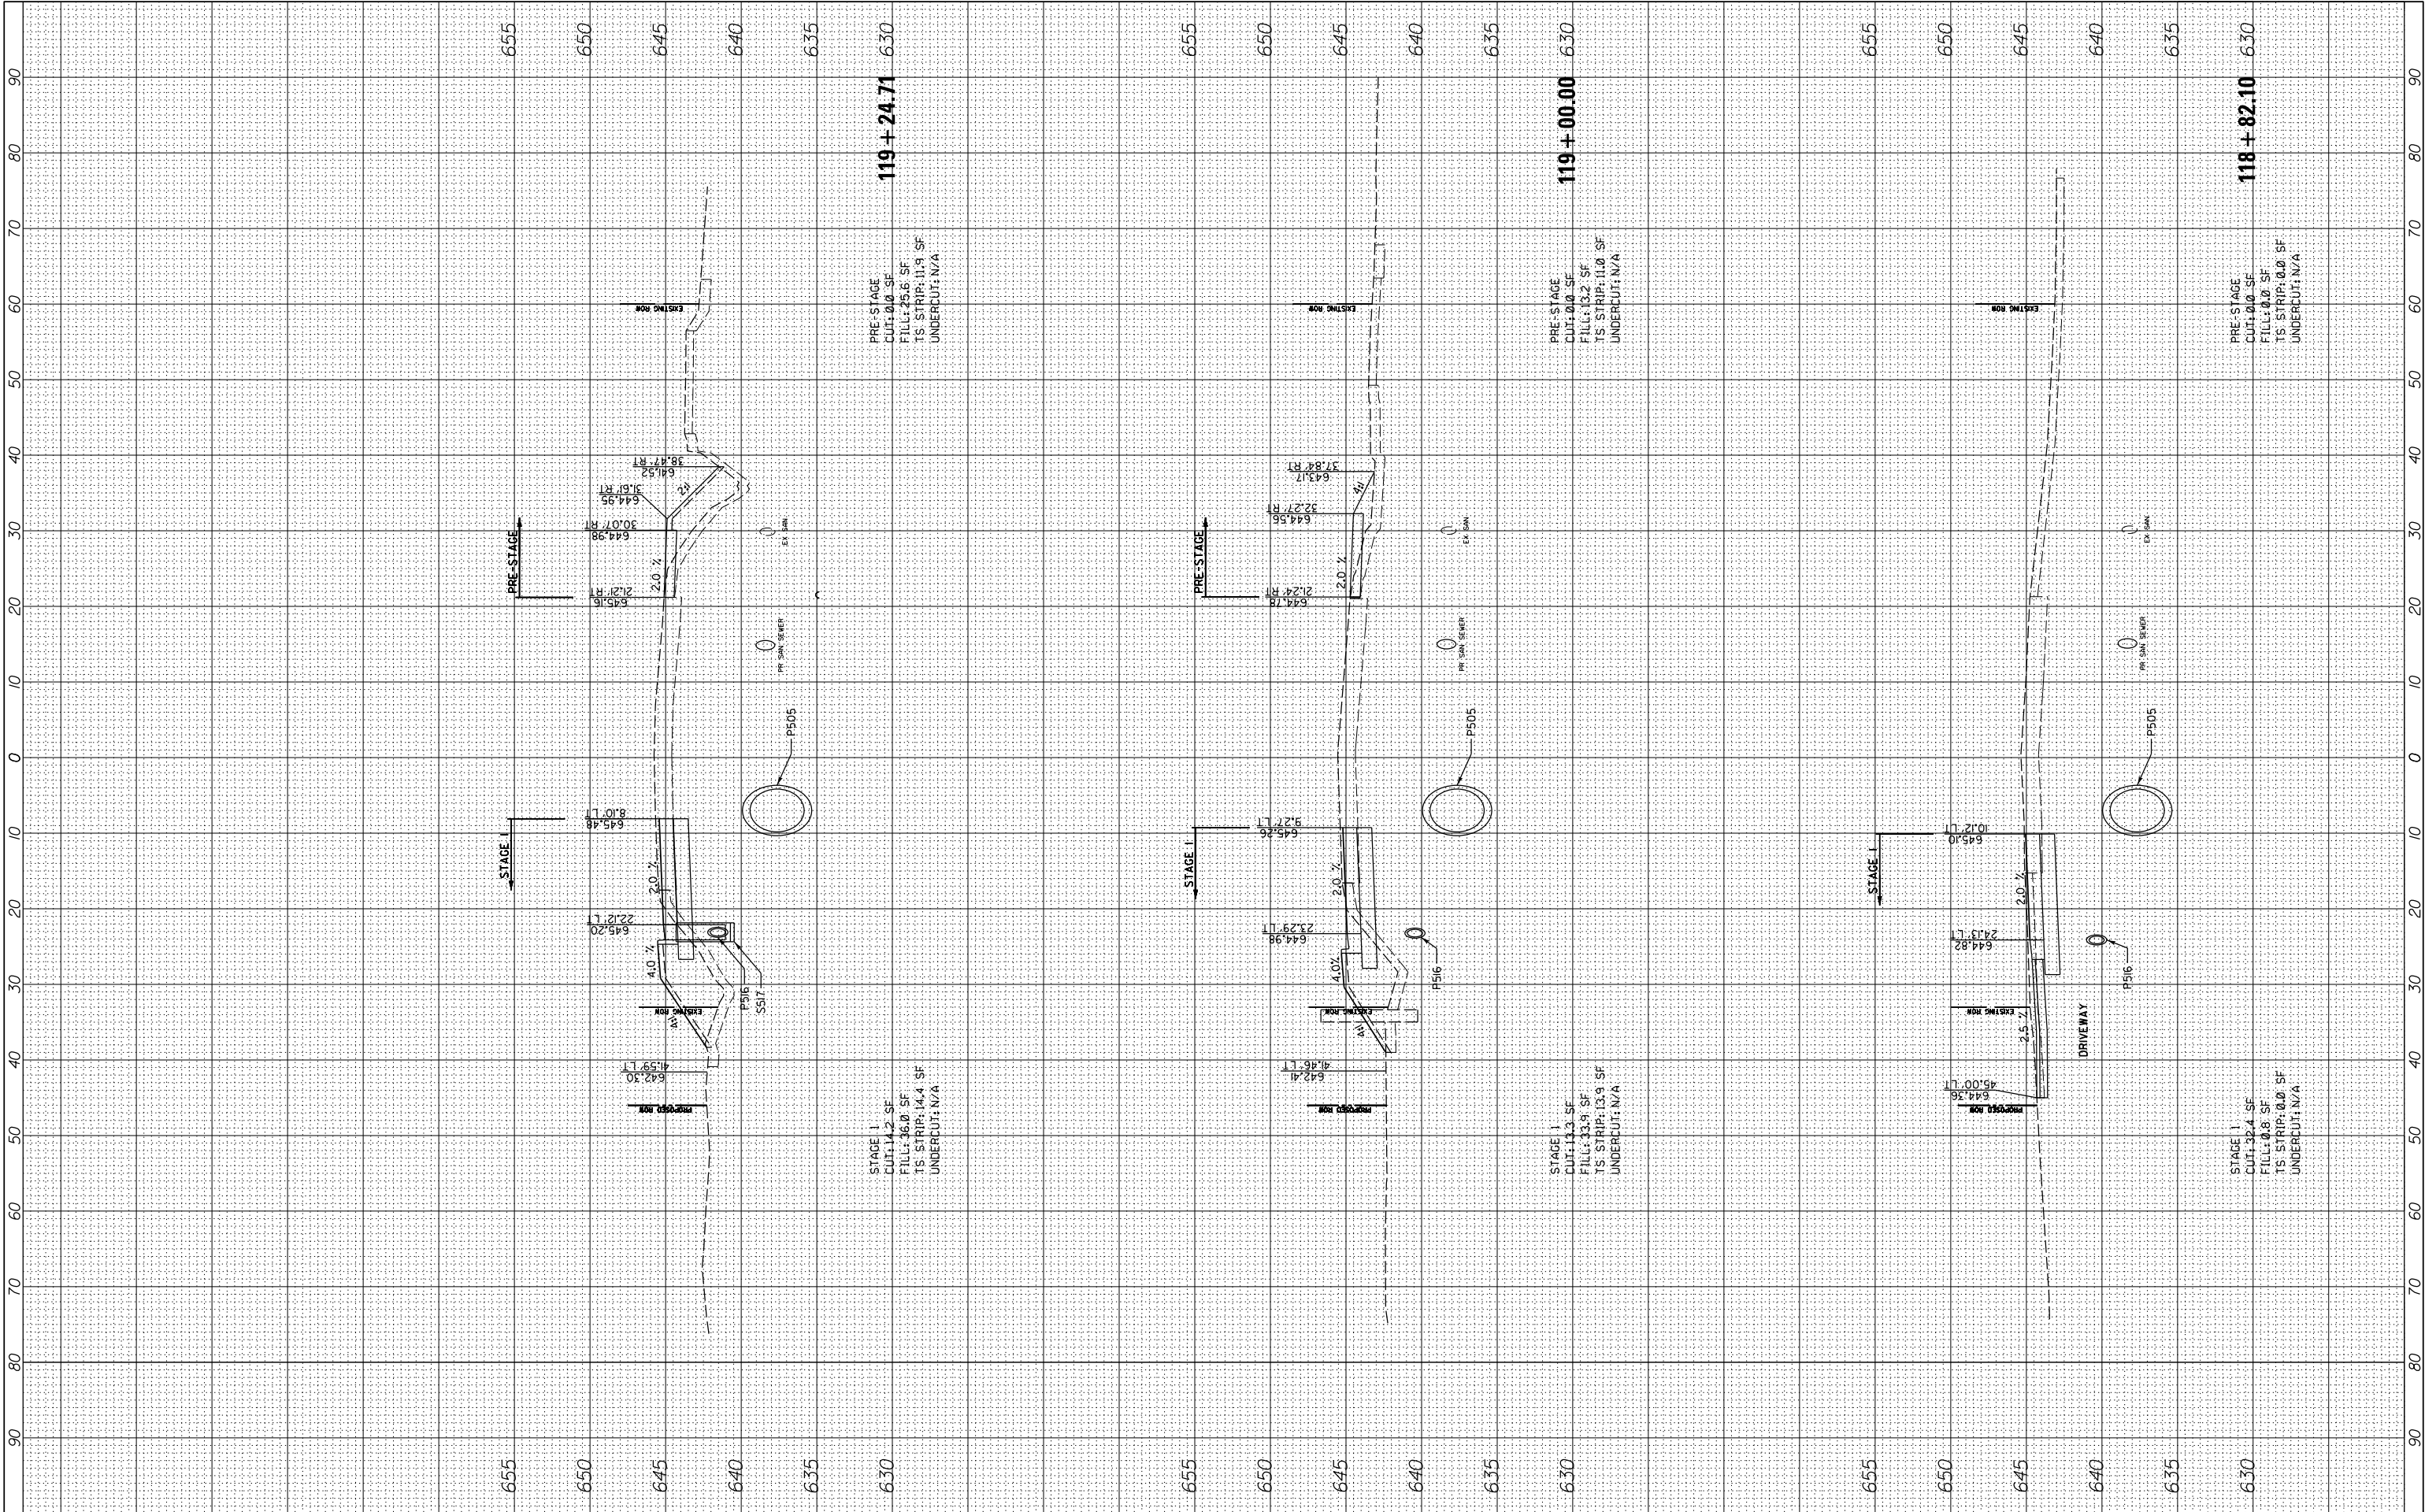


FILE NAME =	USER NAME = cward	DESIGNED -	REVISED -	STATE OF ILLINOIS DEPARTMENT OF TRANSPORTATION				DEERFIELD ROAD RECONSTRUCTION MOT CROSS SECTIONS YEAR 1 PRESTAGE & STAGE 1				F.A. RTE.	SECTION	COUNTY	TOTAL SHEETS	SHEET NO.
N:\L\CDOT\190304.0003A\Civil\XS-MOT-Year1-Prestage.Stage1-190304.0003A.SHT		DRAWN -	REVISED -									I257	I5-00038-07-WR	LAKE	1090	766
Default	PLOT SCALE = 10'	CHECKED -	REVISED -												CONTRACT NO. 6IK62	
	PLOT DATE = 8/14/2026	DATE -	REVISED -									SCALE:	SHEET	OF	SHEETS	STA. 118+82.10 TO STA. 119+24.71

ILLINOIS FED. AID PROJECT

FINAL SURVEY	SURVEYED PLOTTED NOTE BOOK	BY	DATE
NO.	AREAS CHECKED		

ORIGINAL SURVEY	SURVEYED PLOTTED NOTE BOOK	BY	DATE
NO.	AREAS CHECKED		

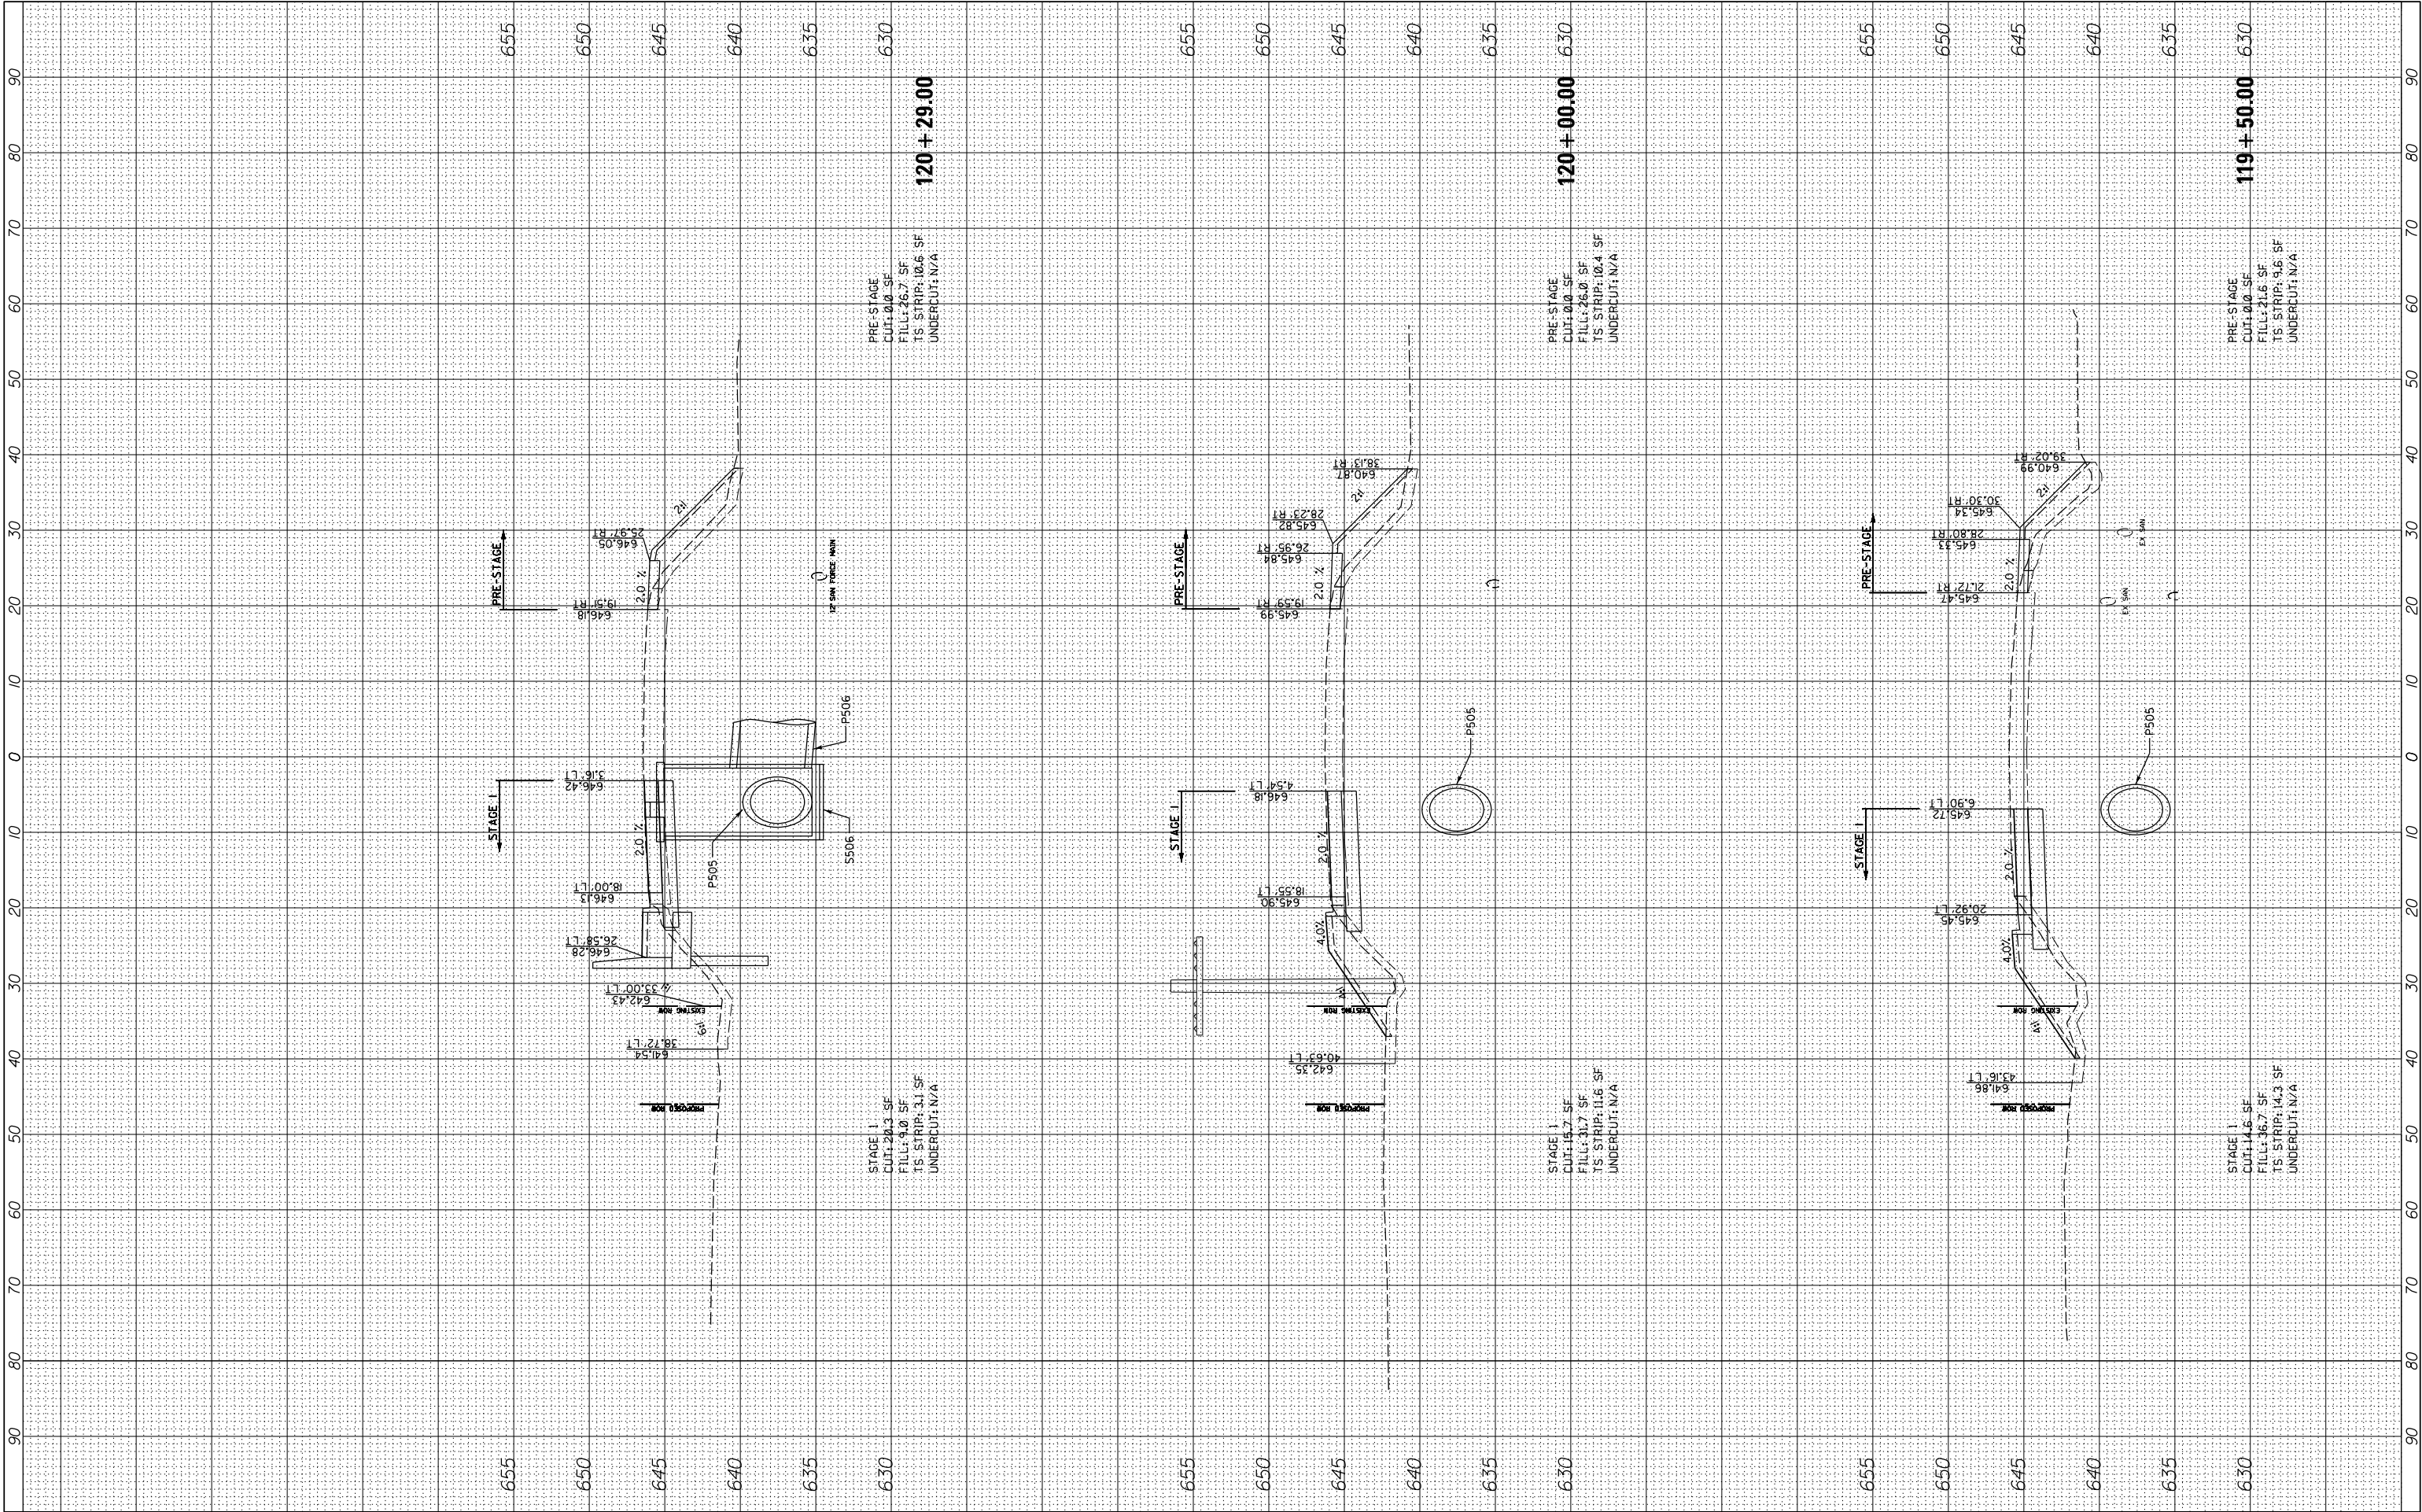


FILE NAME =	USER NAME = cward	DESIGNED -	REVISED -
N:\L\CDOT\190304.0003A\Civil\XS-MOT-Year1-Prestage.Stage1-190304.0003A.SHT		DRAWN -	REVISED -
Default	PLOT SCALE = 10'	CHECKED -	REVISED -
	PLOT DATE = 8/14/2026	DATE -	REVISED -

STATE OF ILLINOIS DEPARTMENT OF TRANSPORTATION			
DEERFIELD ROAD RECONSTRUCTION MOT CROSS SECTIONS YEAR 1 PRESTAGE & STAGE 1			
SCALE:	SHEET	OF	SHEETS
STA. 119+50.00		TO STA. 120+29.00	

F.A. RTE.	SECTION	COUNTY	TOTAL SHEETS	SHEET NO.
1257	I5-00038-07-WR	LAKE	1090	767
CONTRACT NO. 6IK62				
ILLINOIS FED. AID PROJECT				

FINAL SURVEY	SURVEYED PLOTTED NOTE BOOK	BY	DATE
NO.	AREAS CHECKED		

ORIGINAL SURVEY	SURVEYED PLOTTED NOTE BOOK	BY	DATE
NO.	AREAS CHECKED		

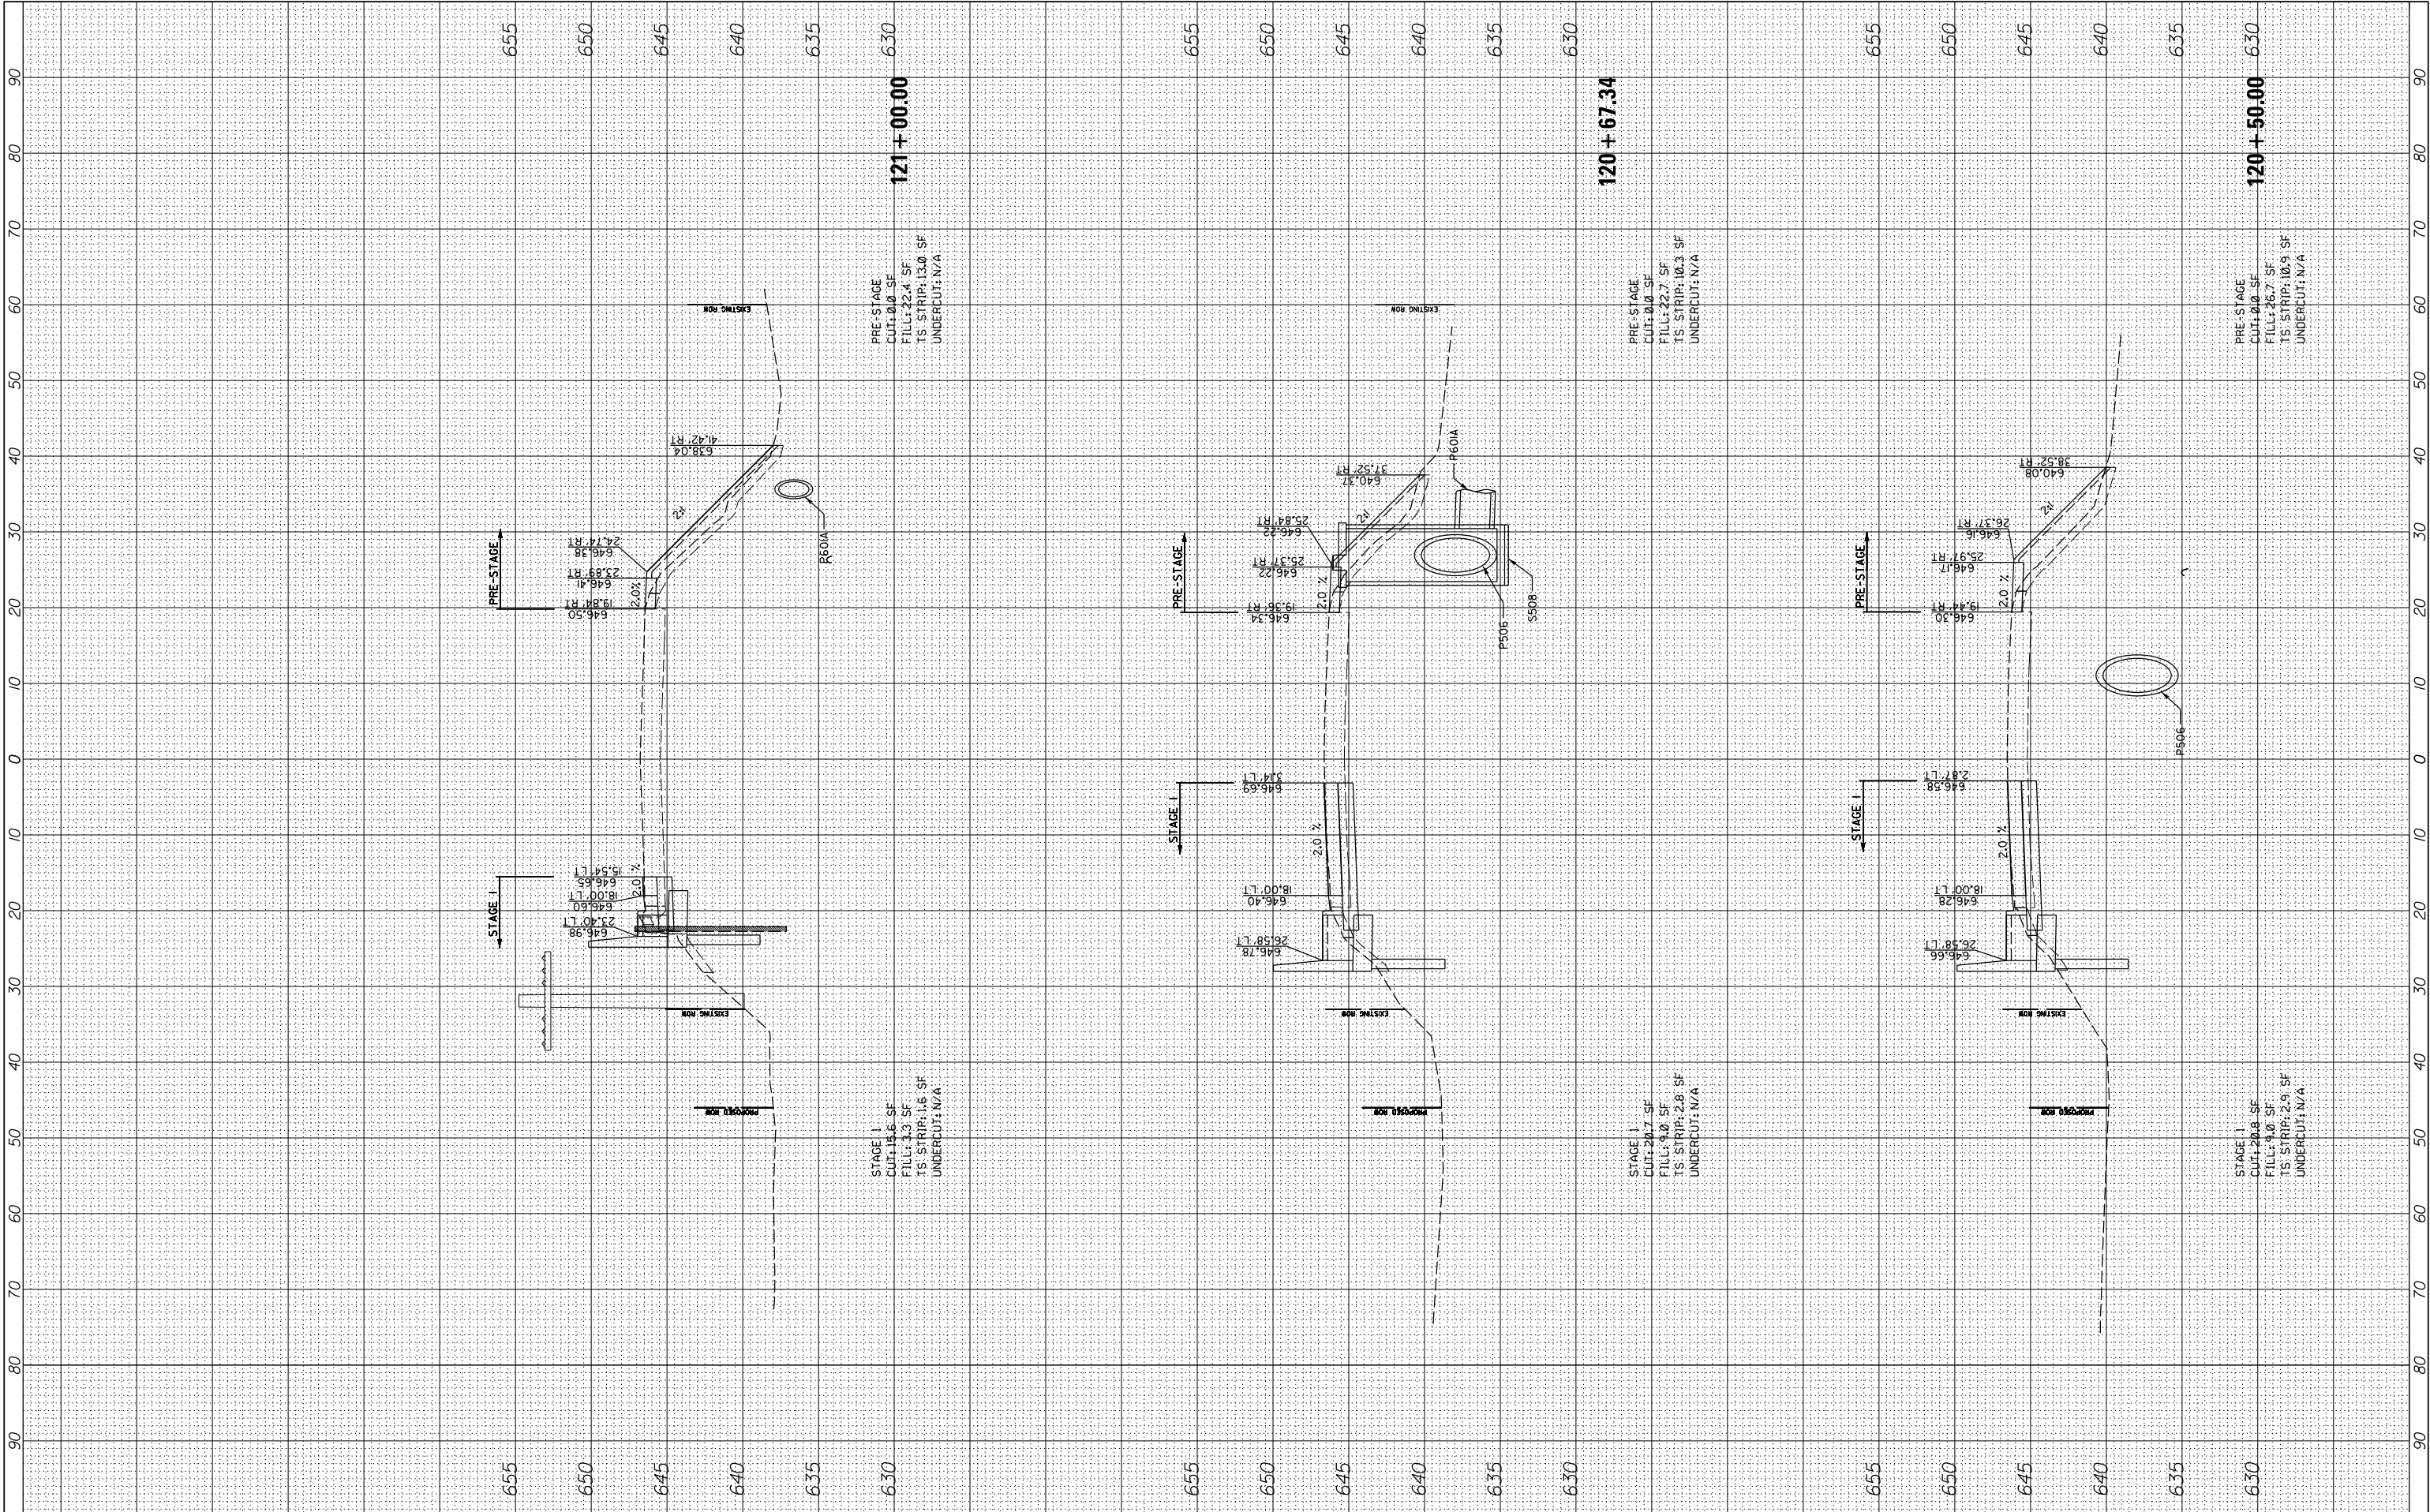

FILE NAME =	USER NAME = cward	DESIGNED -	REVISED -
N:\L\CDOT\190304.0003A\Civil\XS-MOT-Year1-Prestage.Stage1-190304.0003A.SHT		DRAWN -	REVISED -
PLOT SCALE = 10'		CHECKED -	REVISED -
PLOT DATE = 8/14/2026		DATE -	REVISED -

STATE OF ILLINOIS
DEPARTMENT OF TRANSPORTATION


DEERFIELD ROAD RECONSTRUCTION
MOT CROSS SECTIONS YEAR 1 PRESTAGE & STAGE 1

SCALE: SHEET OF SHEETS STA. 120+50.00 TO STA. 121+00.00

F.A. RTE.	SECTION	COUNTY	TOTAL SHEETS	SHEET NO.
I257	I5-00038-07-WR	LAKE	1090	768
CONTRACT NO. 6IK62				
ILLINOIS FED. AID PROJECT				

FINAL SURVEY NOTE BOOK NO.	SURVEYED PLOTTED TEMPLATE AREAS CHECKED	BY	DATE


ORIGINAL SURVEY NOTE BOOK NO.	SURVEYED PLOTTED TEMPLATE AREAS CHECKED	BY	DATE

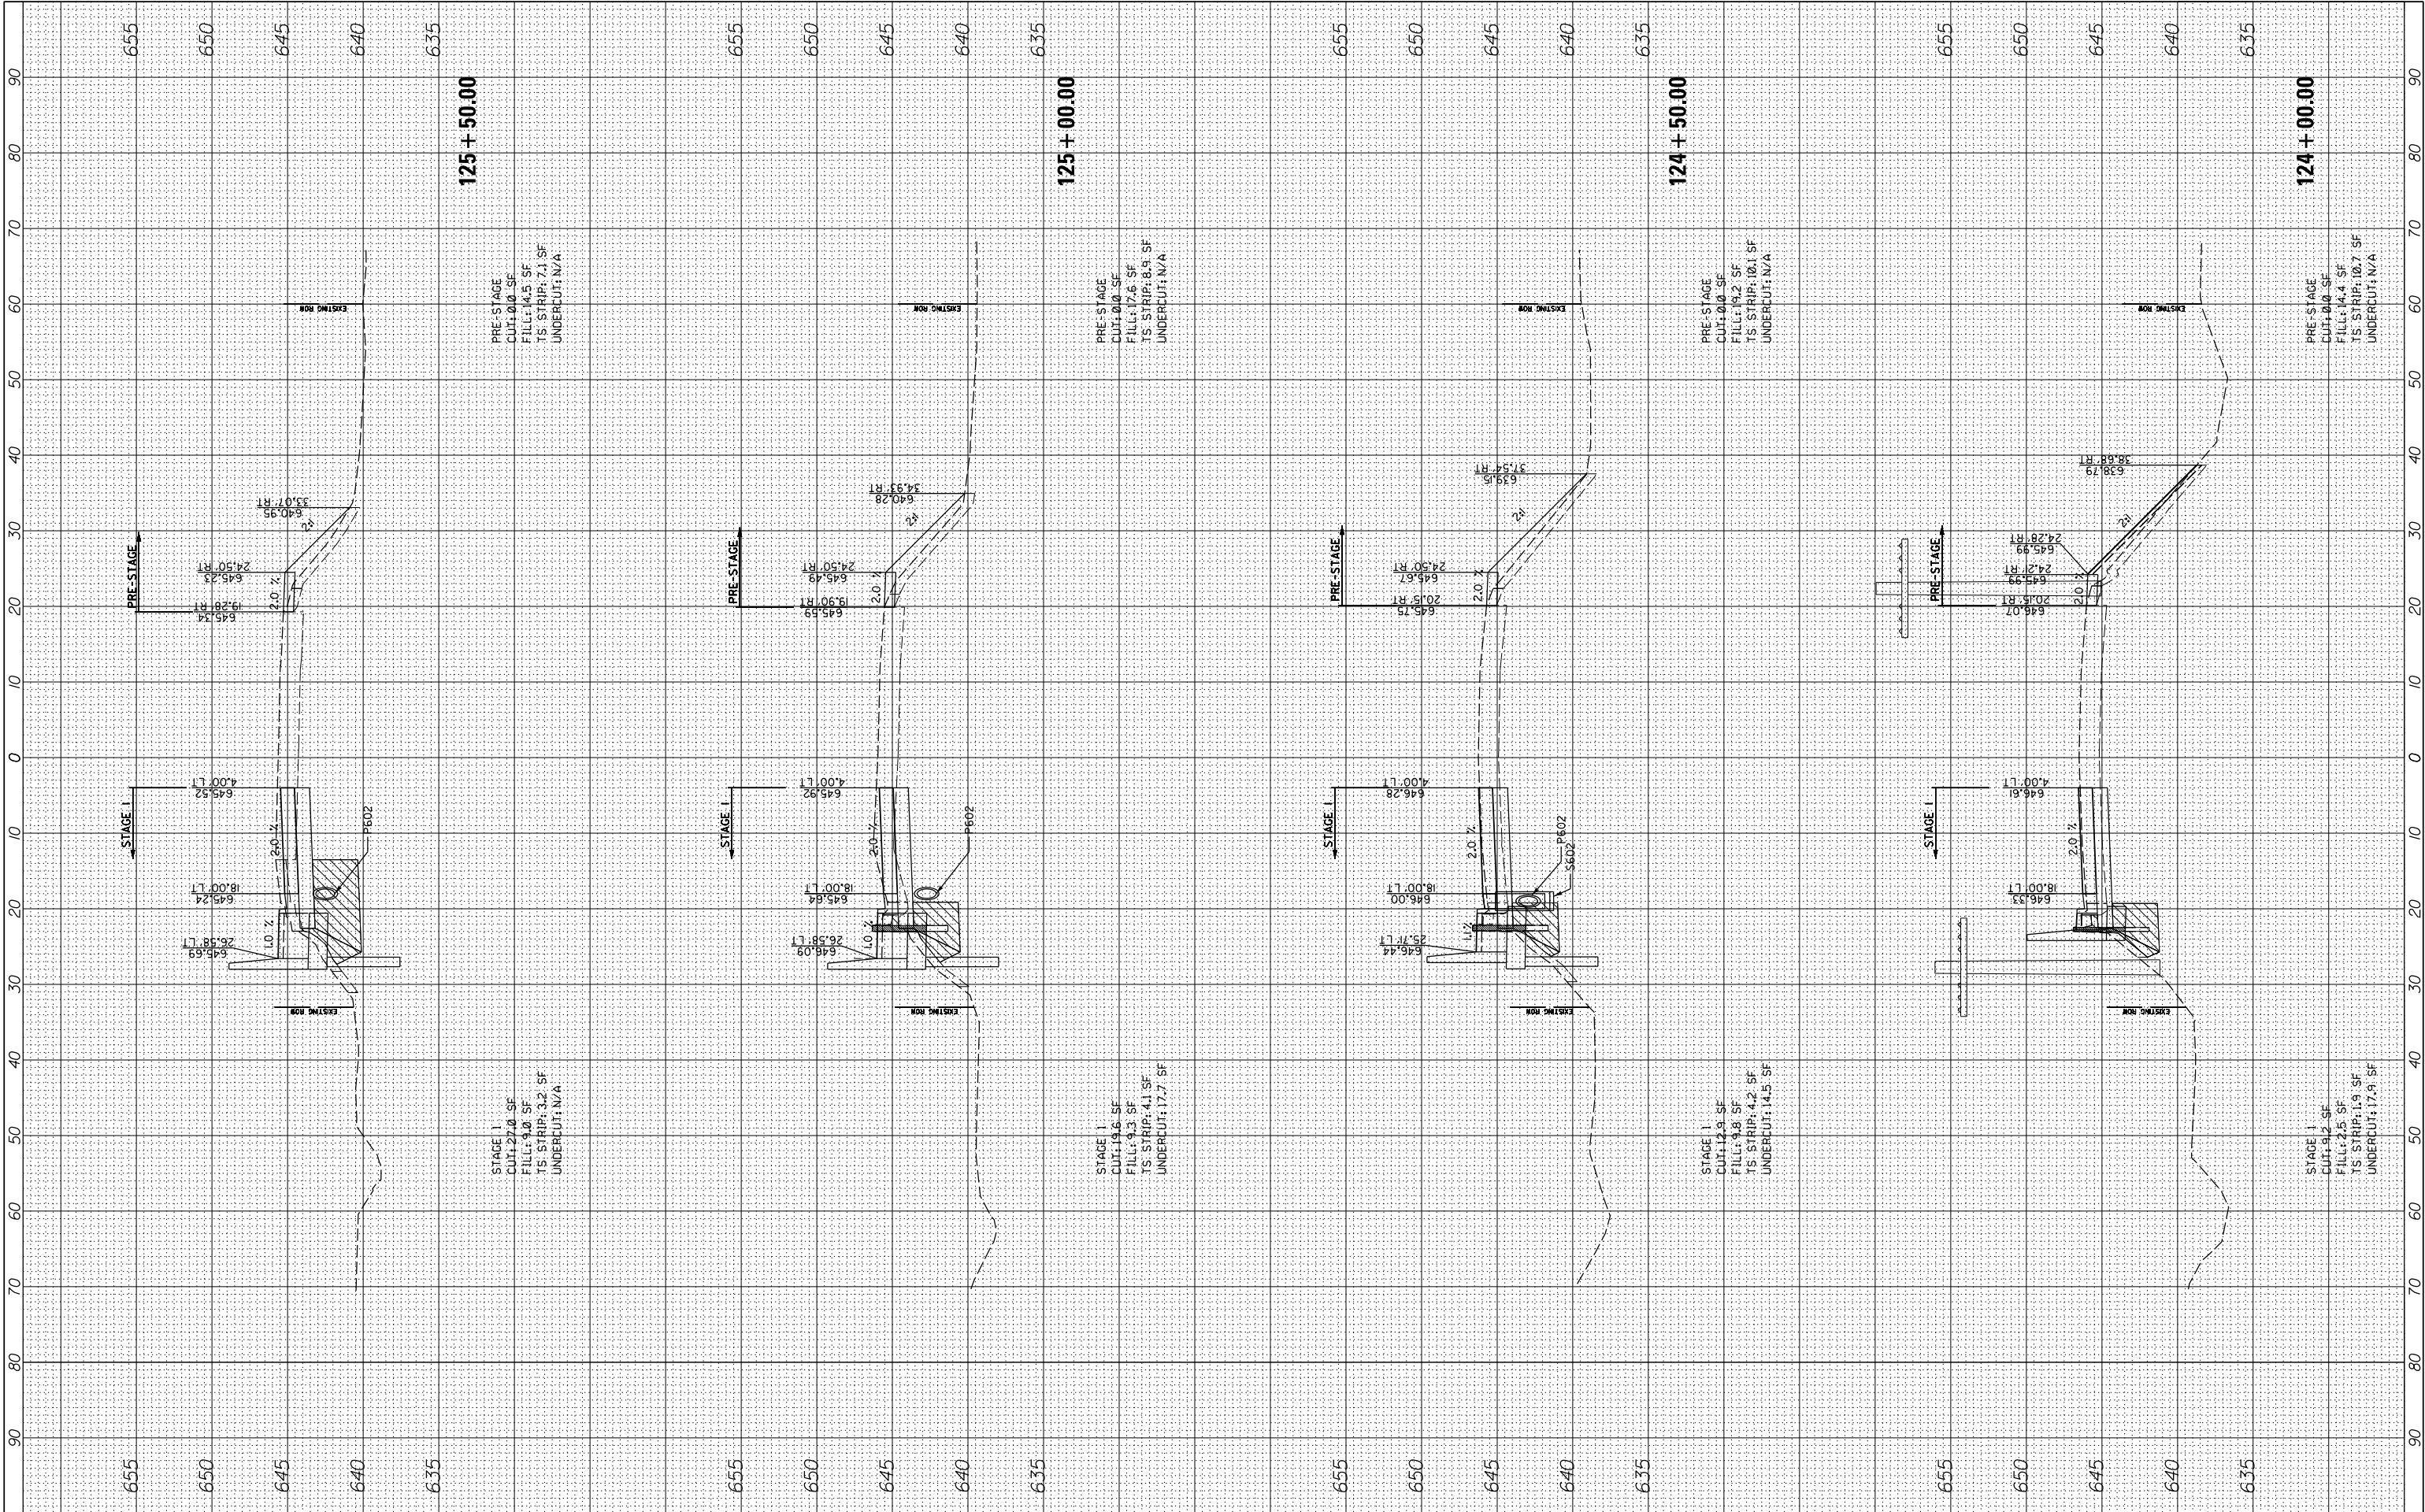

FILE NAME =	USER NAME = cward	DESIGNED -	REVISED -	STATE OF ILLINOIS DEPARTMENT OF TRANSPORTATION	DEERFIELD ROAD RECONSTRUCTION MOT CROSS SECTIONS YEAR 1 PRESTAGE & STAGE 1				F.A. RTE.	SECTION	COUNTY	TOTAL SHEETS	SHEET NO.
N:\L\CDOT\190304.0003A\Civil\XS-MOT-Year1-Prestage.Stage1-190304.0003A.SHT		DRAWN -	REVISED -		I257	I5-00038-07-WR	LAKE	1090	769				
	PLOT SCALE = 10'	CHECKED -	REVISED -		CONTRACT NO. 6IK62								
	PLOT DATE = 8/14/2026	DATE -	REVISED -										
Default					SCALE:	SHEET	OF	SHEETS	STA. 124+00.00	TO STA. 125+50.00	ILLINOIS FED. AID PROJECT		

FINAL SURVEY NOTE BOOK NO.	SURVEYED PLOTTED TEMPLATE AREAS CHECKED	BY	DATE


ORIGINAL SURVEY NOTE BOOK NO.	SURVEYED PLOTTED TEMPLATE AREAS CHECKED	BY	DATE

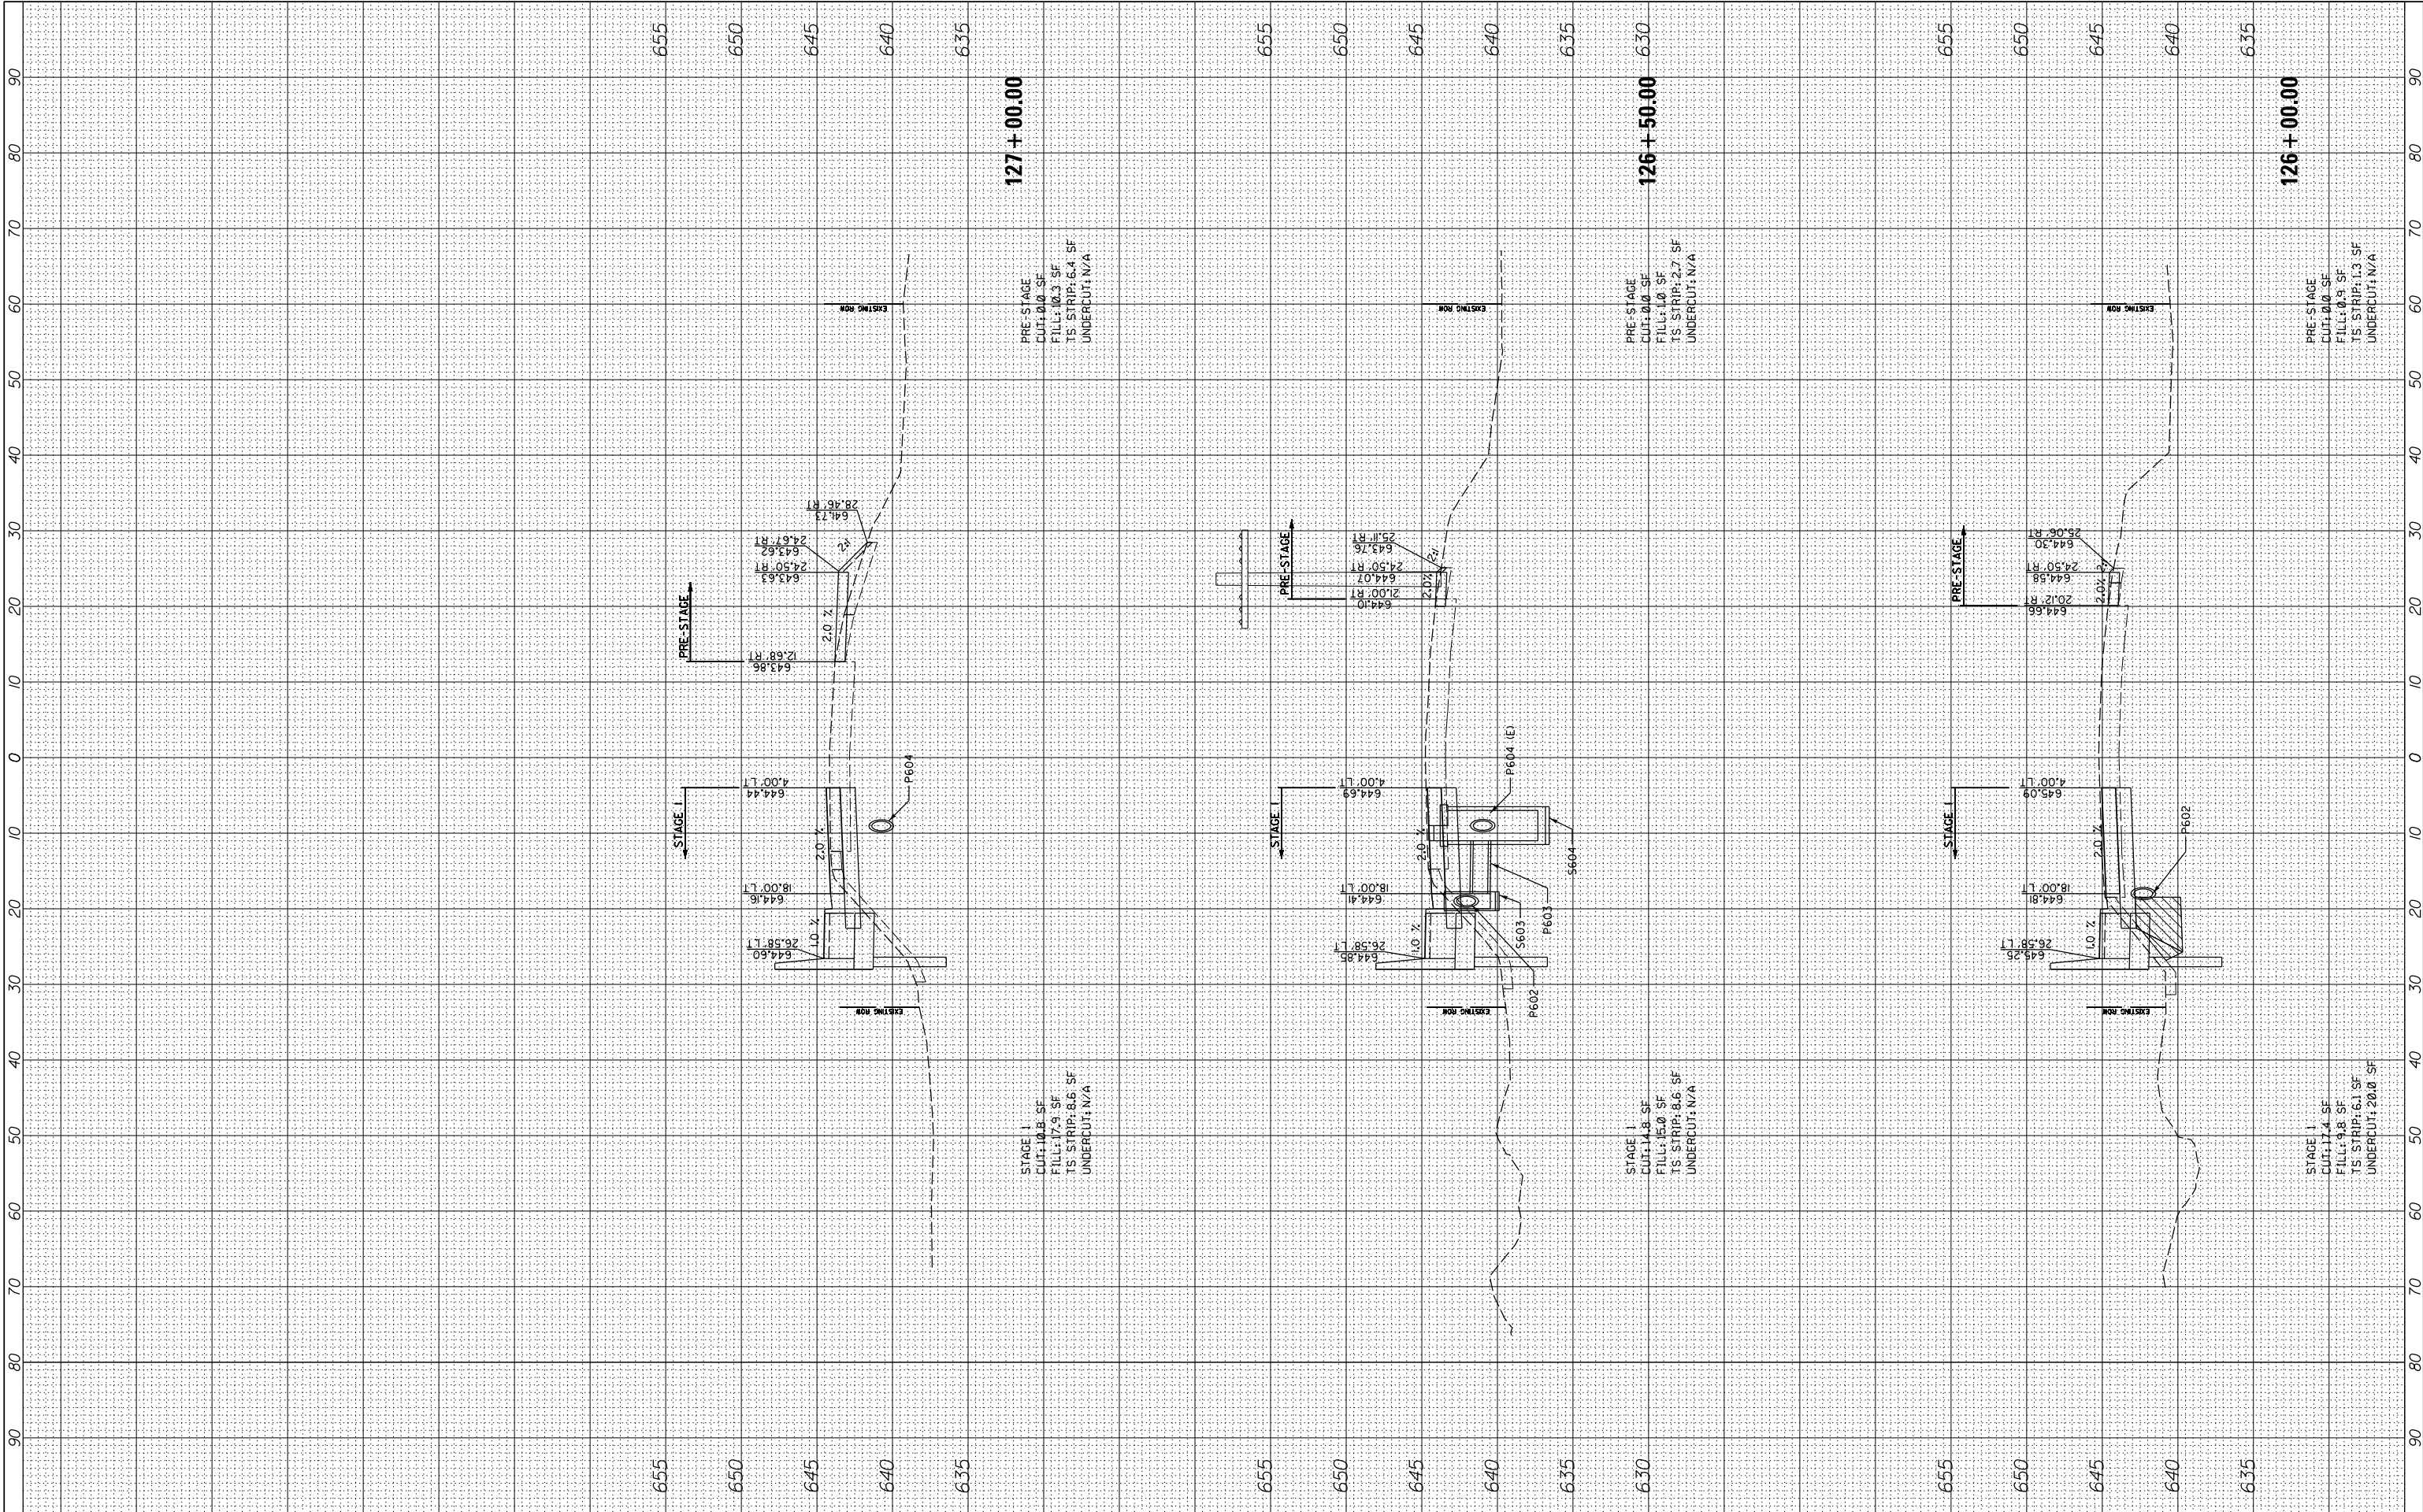

FILE NAME = N:\LCDOT\190304.0003A\Civil\XS-MOT-Year1-Prestage.Stage1-190304.0003A.SHT Default	USER NAME = cward	DESIGNED -	REVISED -	STATE OF ILLINOIS DEPARTMENT OF TRANSPORTATION	DEERFIELD ROAD RECONSTRUCTION MOT CROSS SECTIONS YEAR 1 PRESTAGE & STAGE 1				F.A. RTE.	SECTION	COUNTY	TOTAL SHEETS	SHEET NO.	
		DRAWN -	REVISED -		SCALE:	SHEET	OF	SHEETS	STA. 126+00.00	TO STA.127+00.00	LAKE	1090	770	
		PLOT SCALE = 10'	CHECKED -											REVISED -
		PLOT DATE = 8/14/2026	DATE -											REVISED -
										CONTRACT NO. 6IK62				
										ILLINOIS FED. AID PROJECT				

FINAL SURVEY NO.	NOTED BOOK	SURVEYED PLOTED TEMPLATE AREAS CHECKED	BY	DATE


ORIGINAL SURVEY NO.	NOTED BOOK	SURVEYED PLOTED TEMPLATE AREAS CHECKED	BY	DATE

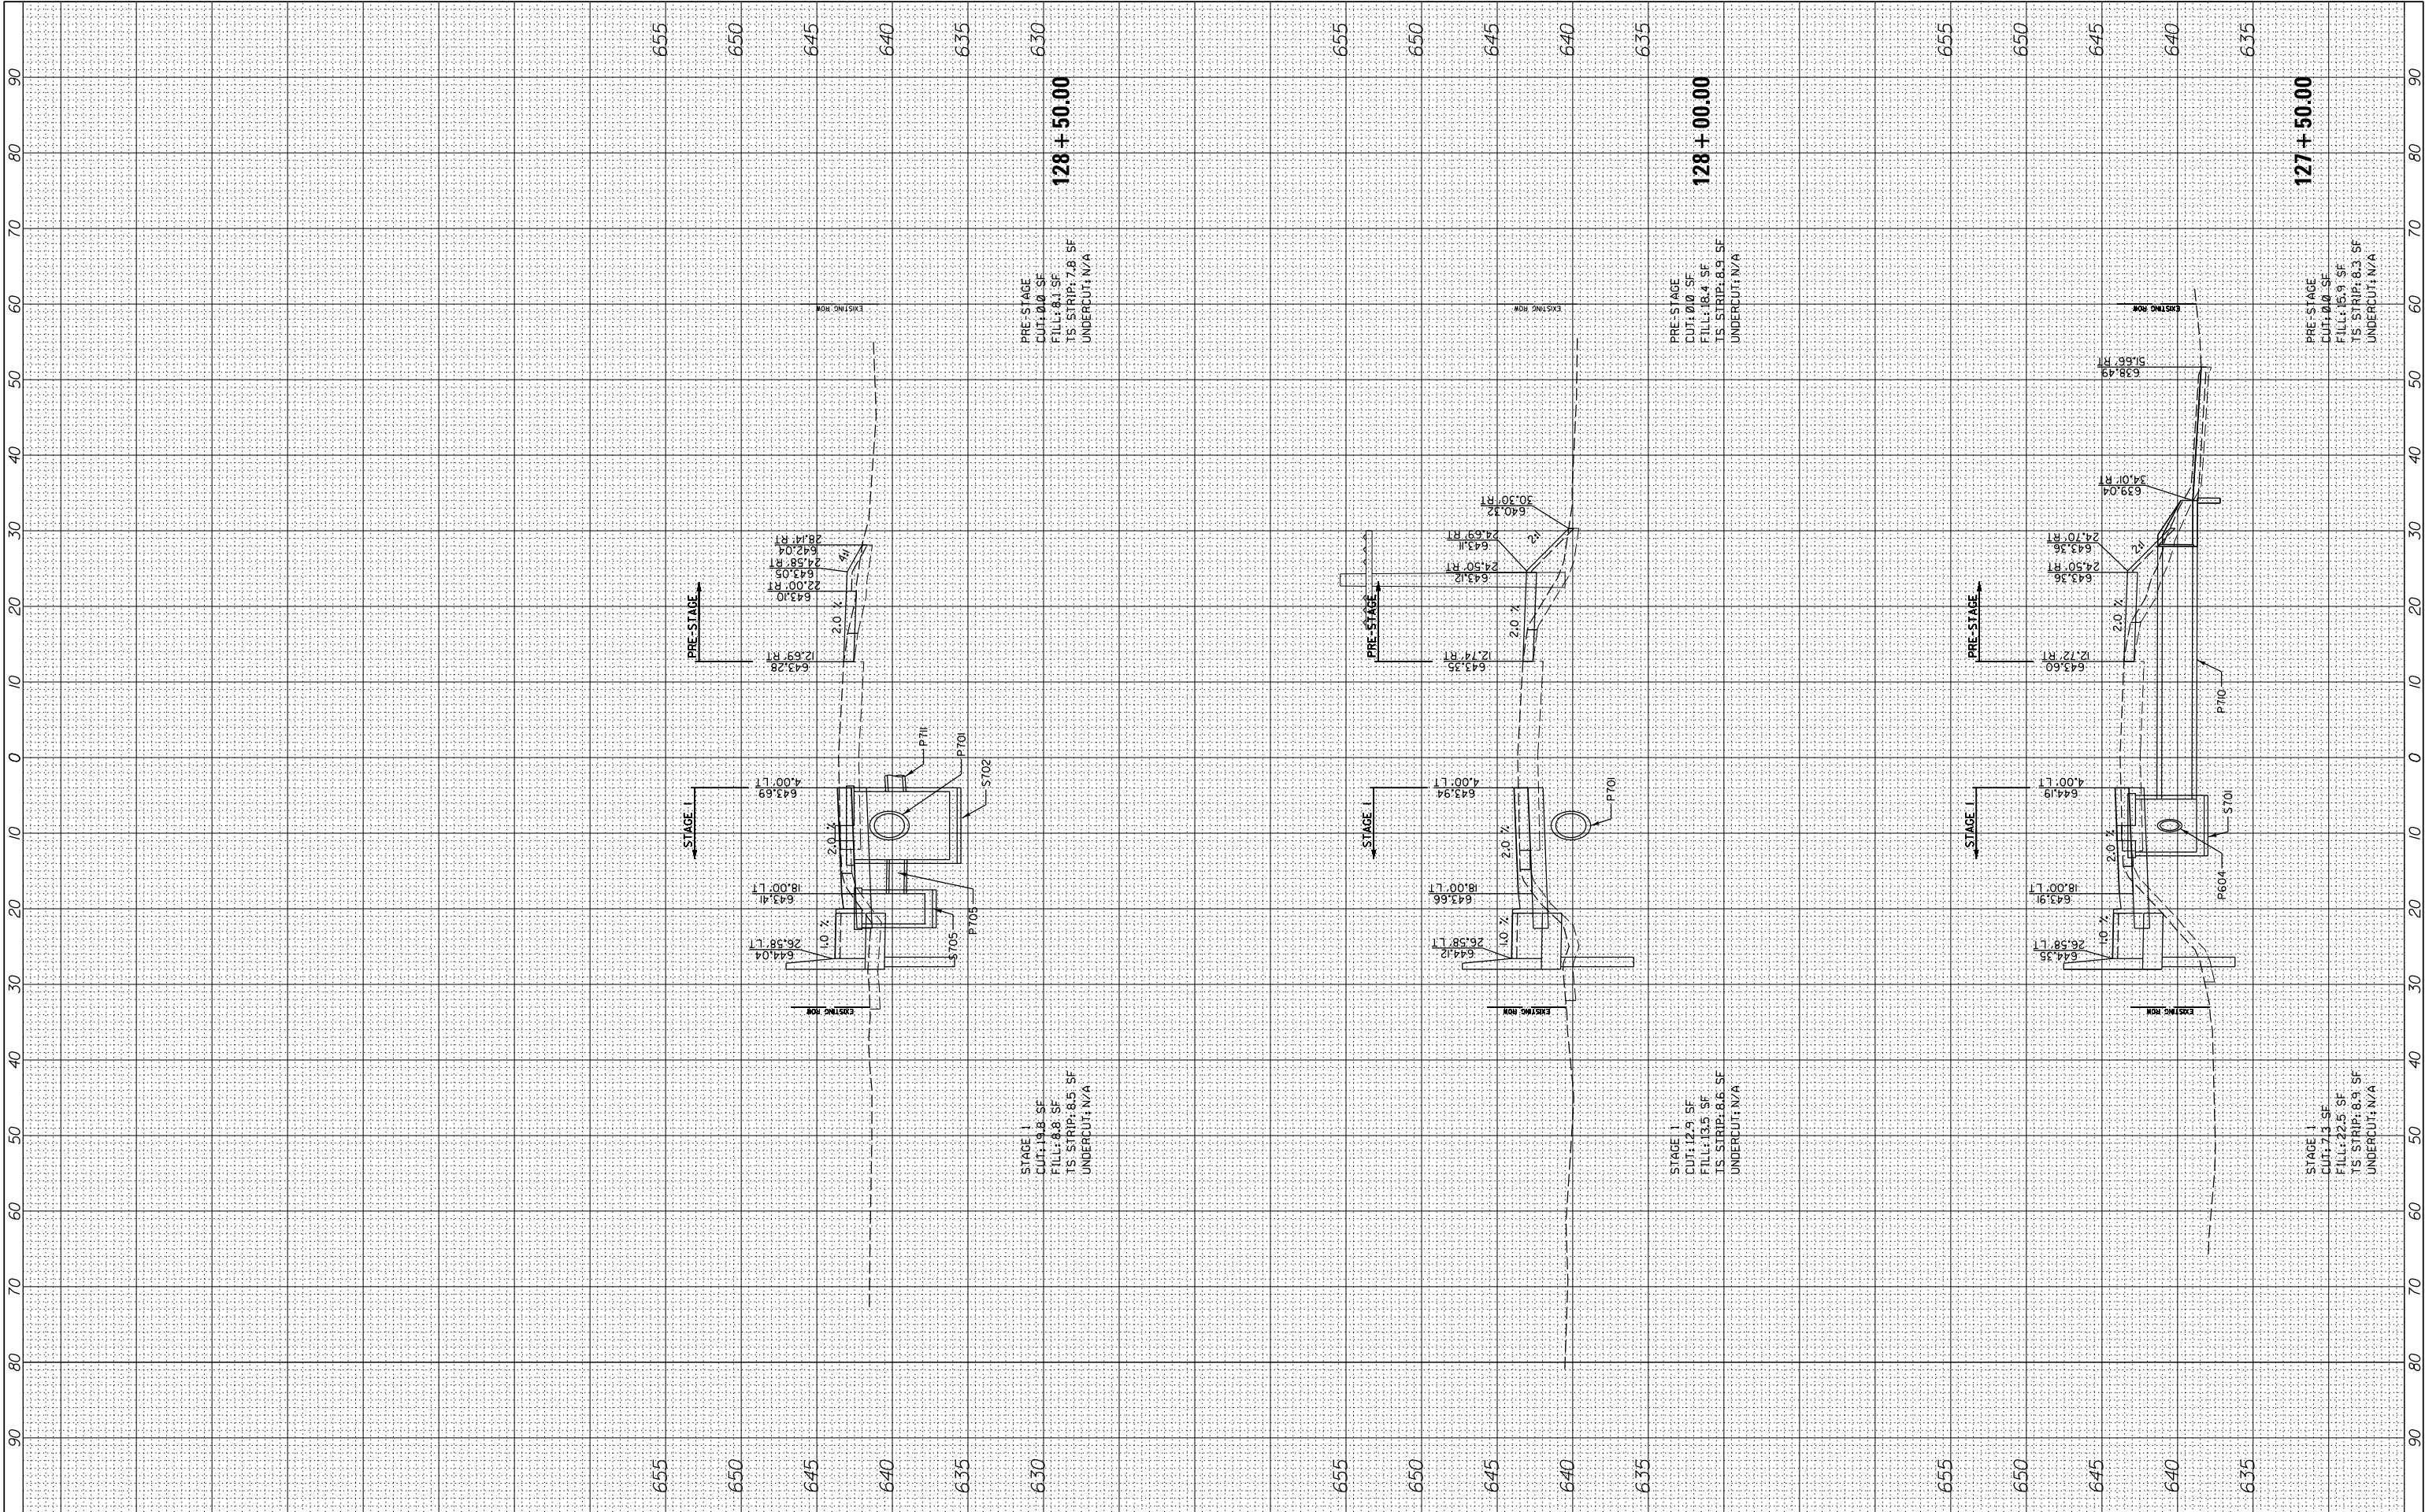

FILE NAME =	USER NAME = cward	DESIGNED -	REVISED -	STATE OF ILLINOIS DEPARTMENT OF TRANSPORTATION	DEERFIELD ROAD RECONSTRUCTION MOT CROSS SECTIONS YEAR 1 PRESTAGE & STAGE 1				F.A. RTE.	SECTION	COUNTY	TOTAL SHEETS	SHEET NO.
N:\CDDT\190304.0003A\Civil\XS-MOT-Year1-Prestage.Stage1-190304.0003A.SHT		DRAWN -	REVISED -		I257	I5-00038-07-WR	LAKE	I090	771				
PLOT SCALE = 10'		CHECKED -	REVISED -		CONTRACT NO. 6IK62								
Default	PLOT DATE = 8/14/2026	DATE -	REVISED -		SCALE:	SHEET	OF	SHEETS	STA. I27+50.00	TO STA. I28+50.00	ILLINOIS FED. AID PROJECT		

FINAL SURVEY	SURVEYED PLOTTED NOTE BOOK	BY	DATE
NO.	AREAS CHECKED		


ORIGINAL SURVEY	SURVEYED PLOTTED NOTE BOOK	BY	DATE
NO.	AREAS CHECKED		

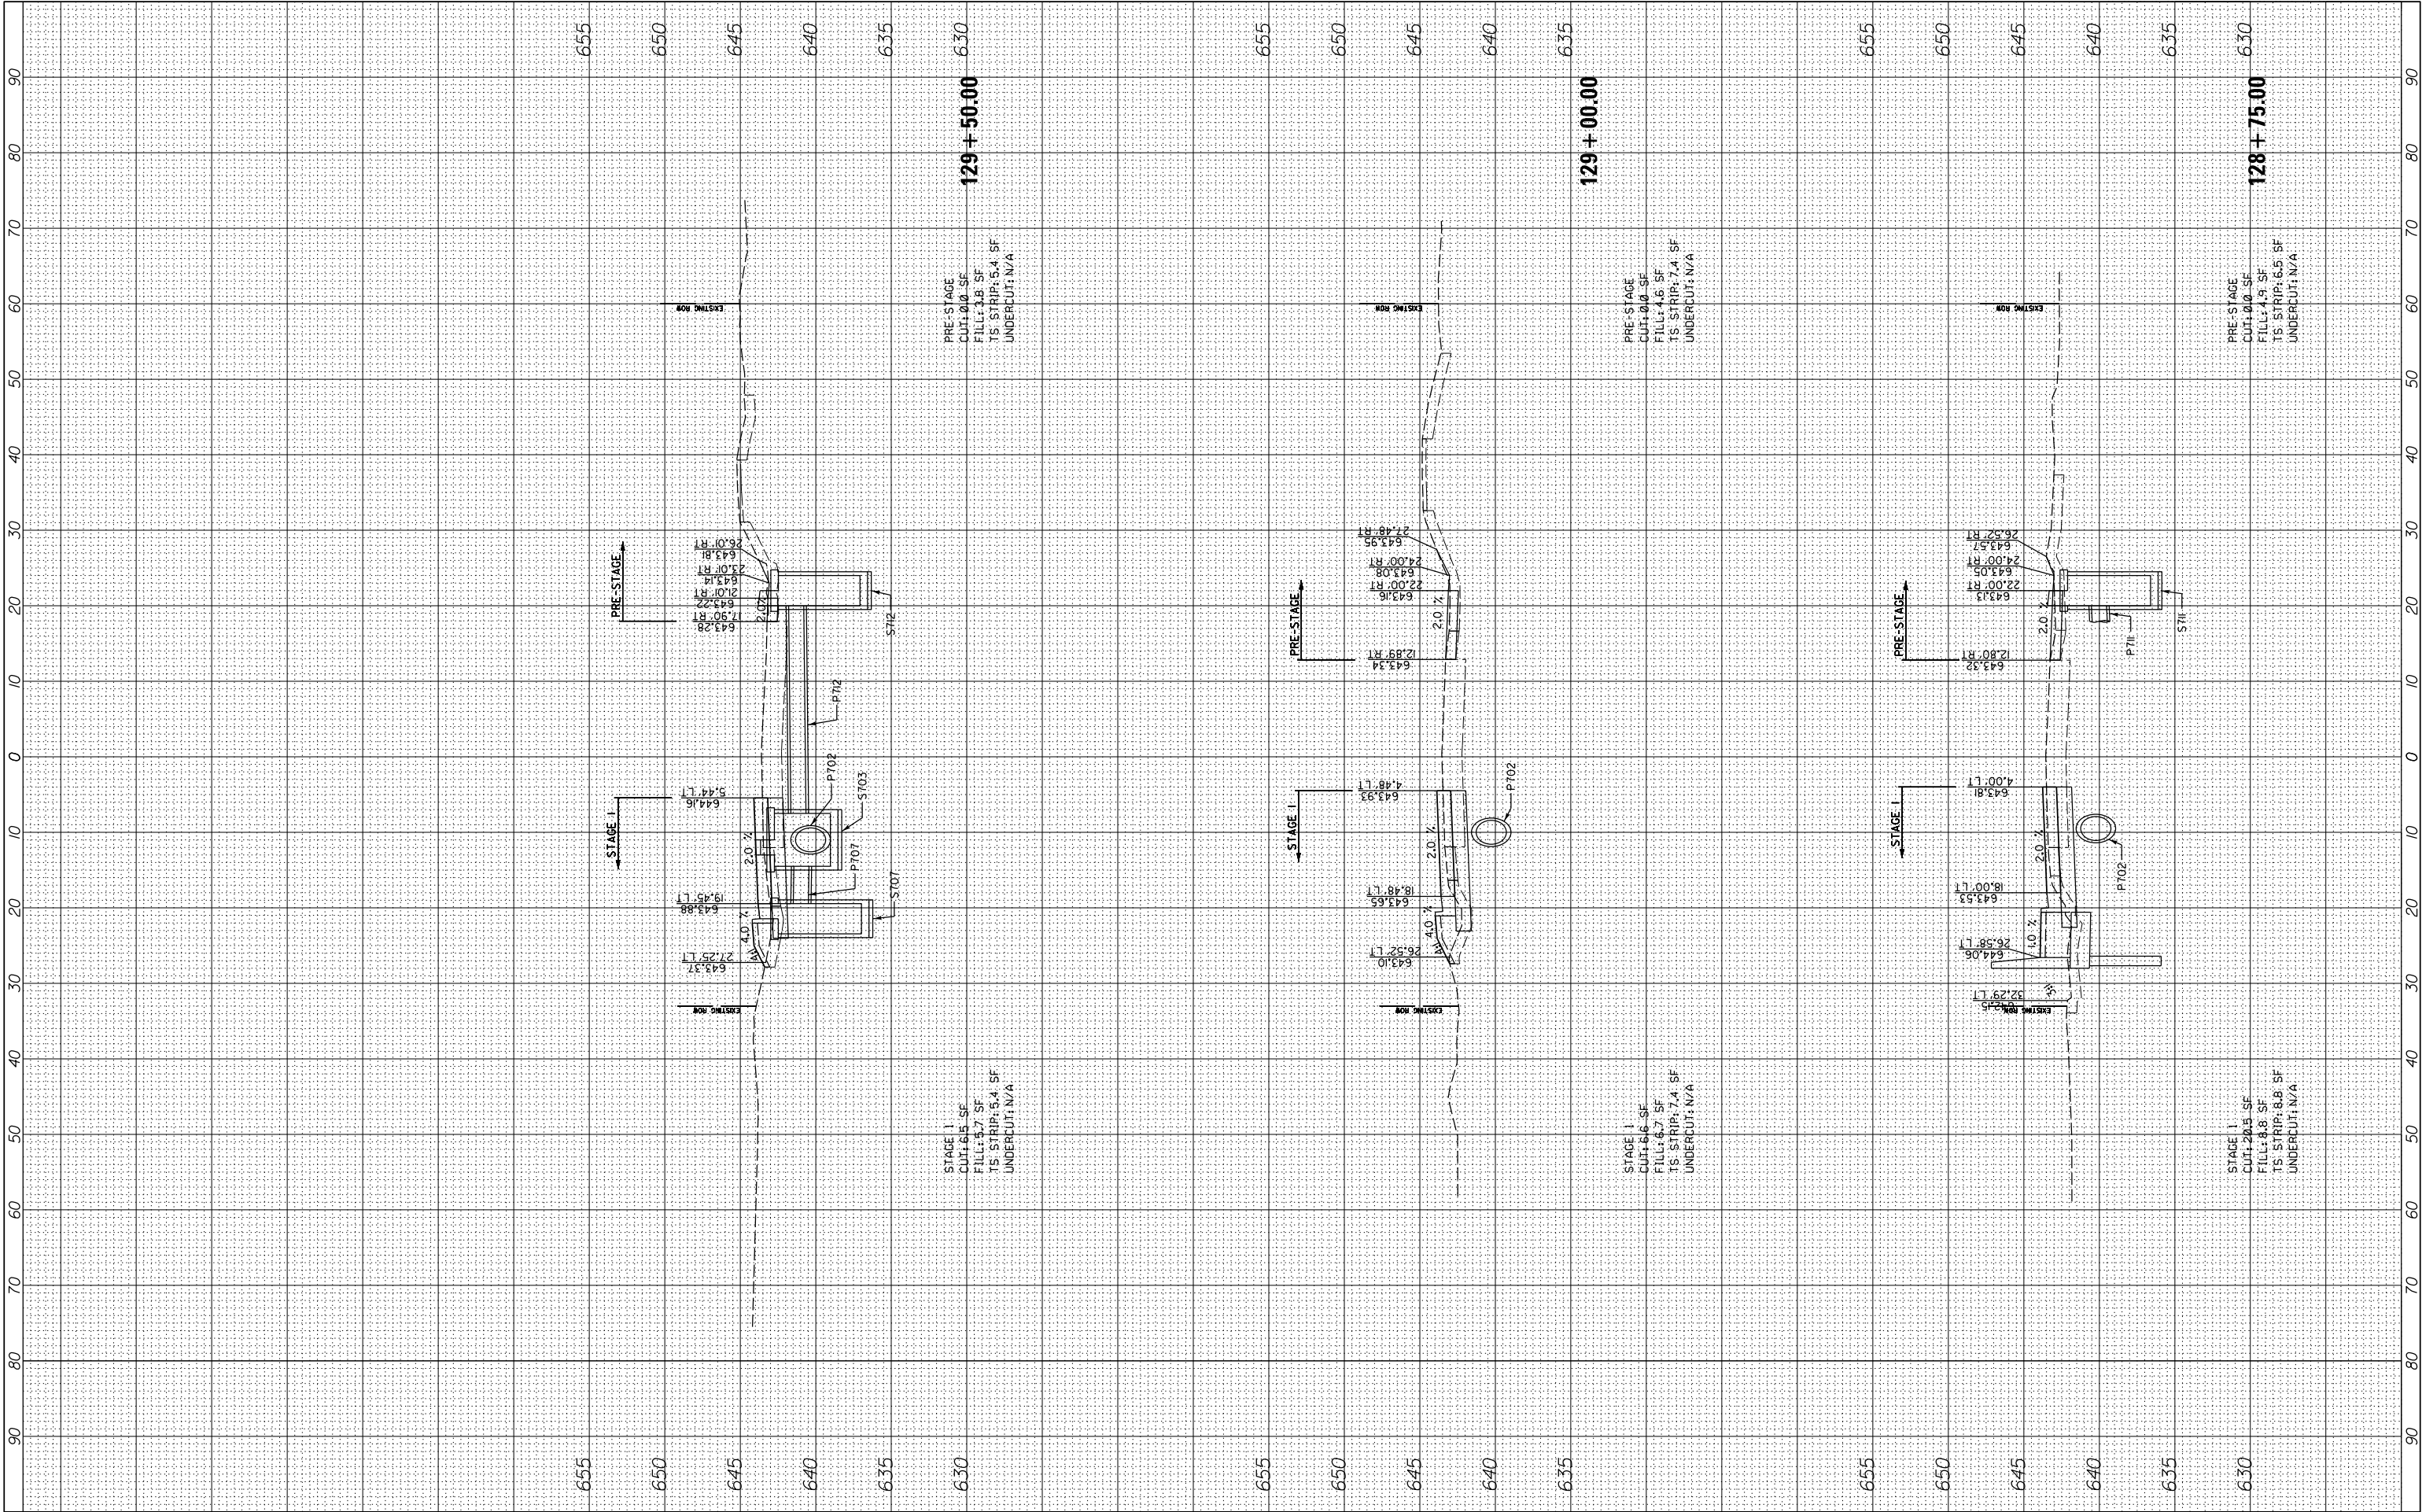

FILE NAME =	USER NAME = cward	DESIGNED -	REVISED -	STATE OF ILLINOIS DEPARTMENT OF TRANSPORTATION	DEERFIELD ROAD RECONSTRUCTION				F.A. RTE.	SECTION	COUNTY	TOTAL SHEETS	SHEET NO.	
N:\L\CDOT\190304.0003A\Civil\XS-MOT-Year1-Prestage.Stage1-190304.0003A.SHT		DRAWN -	REVISED -		MOT CROSS SECTIONS YEAR 1 PRESTAGE & STAGE 1				I257	I5-00038-07-WR	LAKE	1090	772	
		PLOT SCALE = 10'	CHECKED -						CONTRACT NO. 6IK62					
Default		PLOT DATE = 8/14/2026	DATE -		REVISED -	SCALE:	SHEET	OF	SHEETS	STA. 128+75.00	TO STA. 129+50.00	ILLINOIS FED. AID PROJECT		

FINAL SURVEY NOTE BOOK NO.	SURVEYED PLOTTED TEMPLATE AREAS CHECKED	BY	DATE


ORIGINAL SURVEY NOTE BOOK NO.	SURVEYED PLOTTED TEMPLATE AREAS CHECKED	BY	DATE

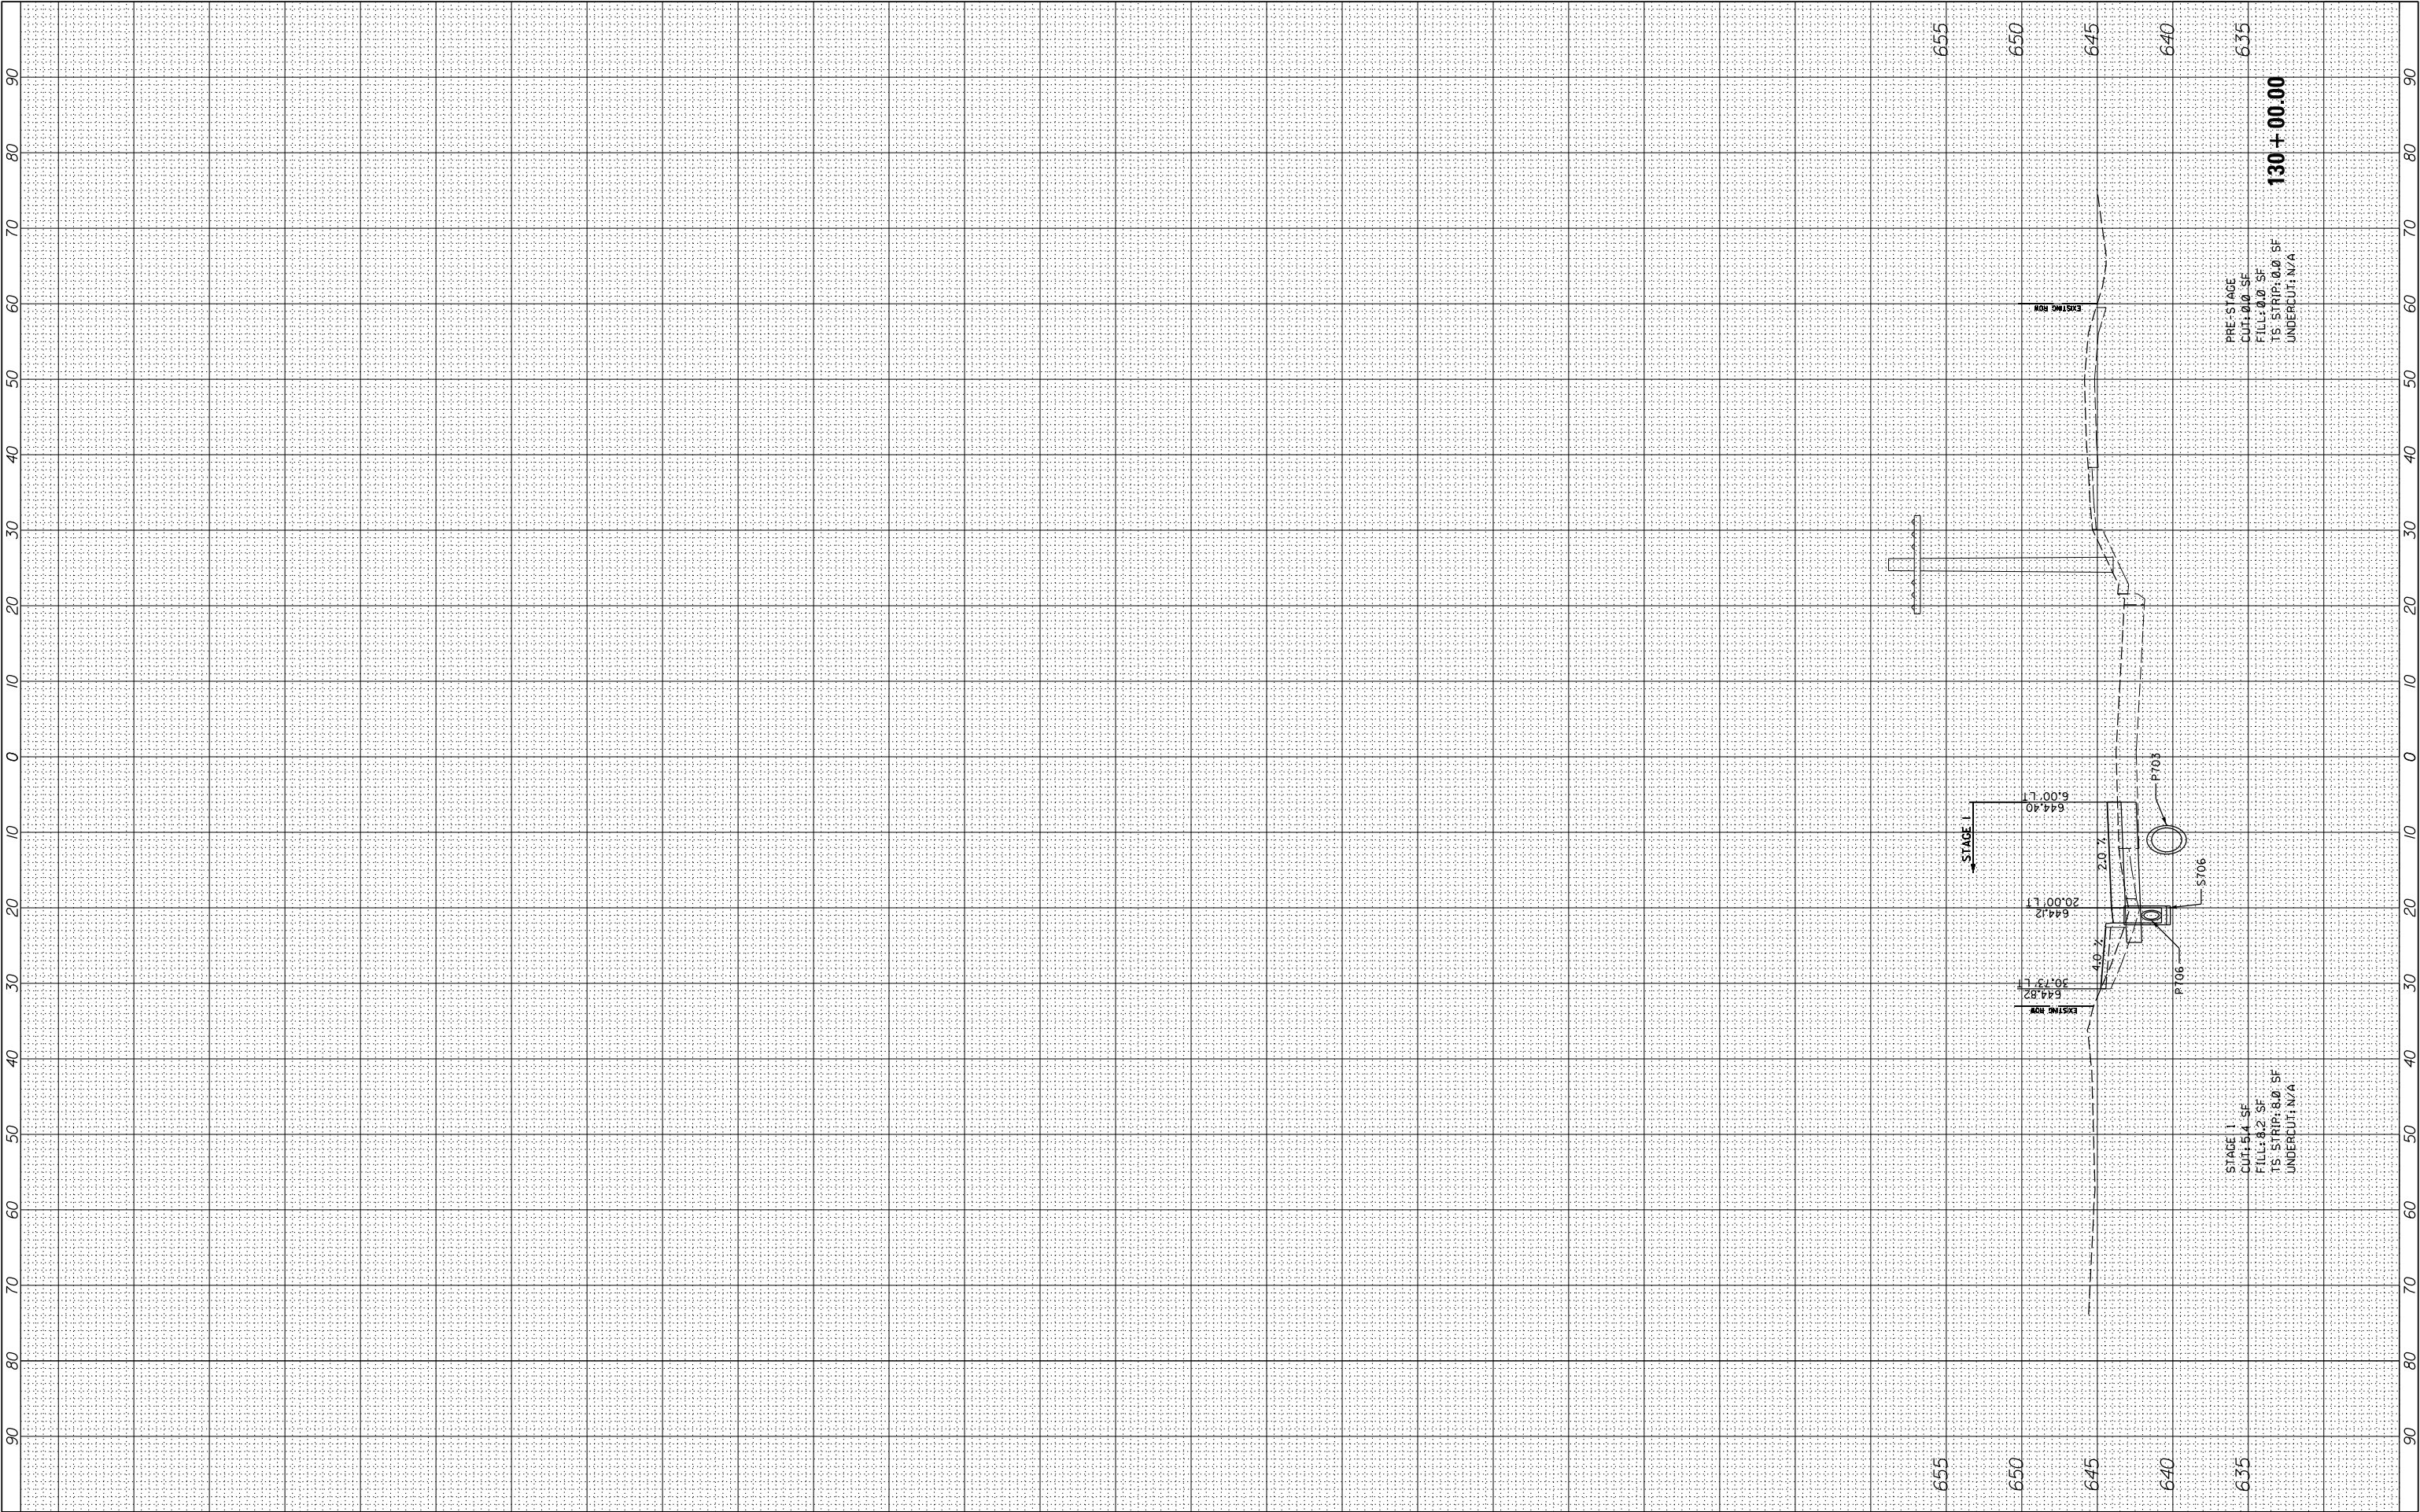

FILE NAME =	USER NAME = cward	DESIGNED -	REVISED -	STATE OF ILLINOIS DEPARTMENT OF TRANSPORTATION	DEERFIELD ROAD RECONSTRUCTION				F.A. RTE.	SECTION	COUNTY	TOTAL SHEETS	SHEET NO.
N:\CDDOT\190304.0003A\Civil\XS-MOT-Year1-Prestage_Stage1-190304.0003A.SHT		DRAWN -	REVISED -		MOT CROSS SECTIONS YEAR 1 PRESTAGE & STAGE 1				I257	15-00038-07-WR	LAKE	1090	773
		PLOT SCALE = 10'	REVISED -						CONTRACT NO. 6IK62				
Default		PLOT DATE = 8/14/2026	REVISED -		SCALE: SHEET OF SHEETS STA. 130+00.00 TO STA.130+00.00				ILLINOIS FED. AID PROJECT				
		DATE -											

FINAL SURVEY NOTE BOOK NO.	SURVEYED PLOTTED TEMPLATE AREAS CHECKED	BY	DATE


ORIGINAL SURVEY NOTE BOOK NO.	SURVEYED PLOTTED TEMPLATE AREAS CHECKED	BY	DATE

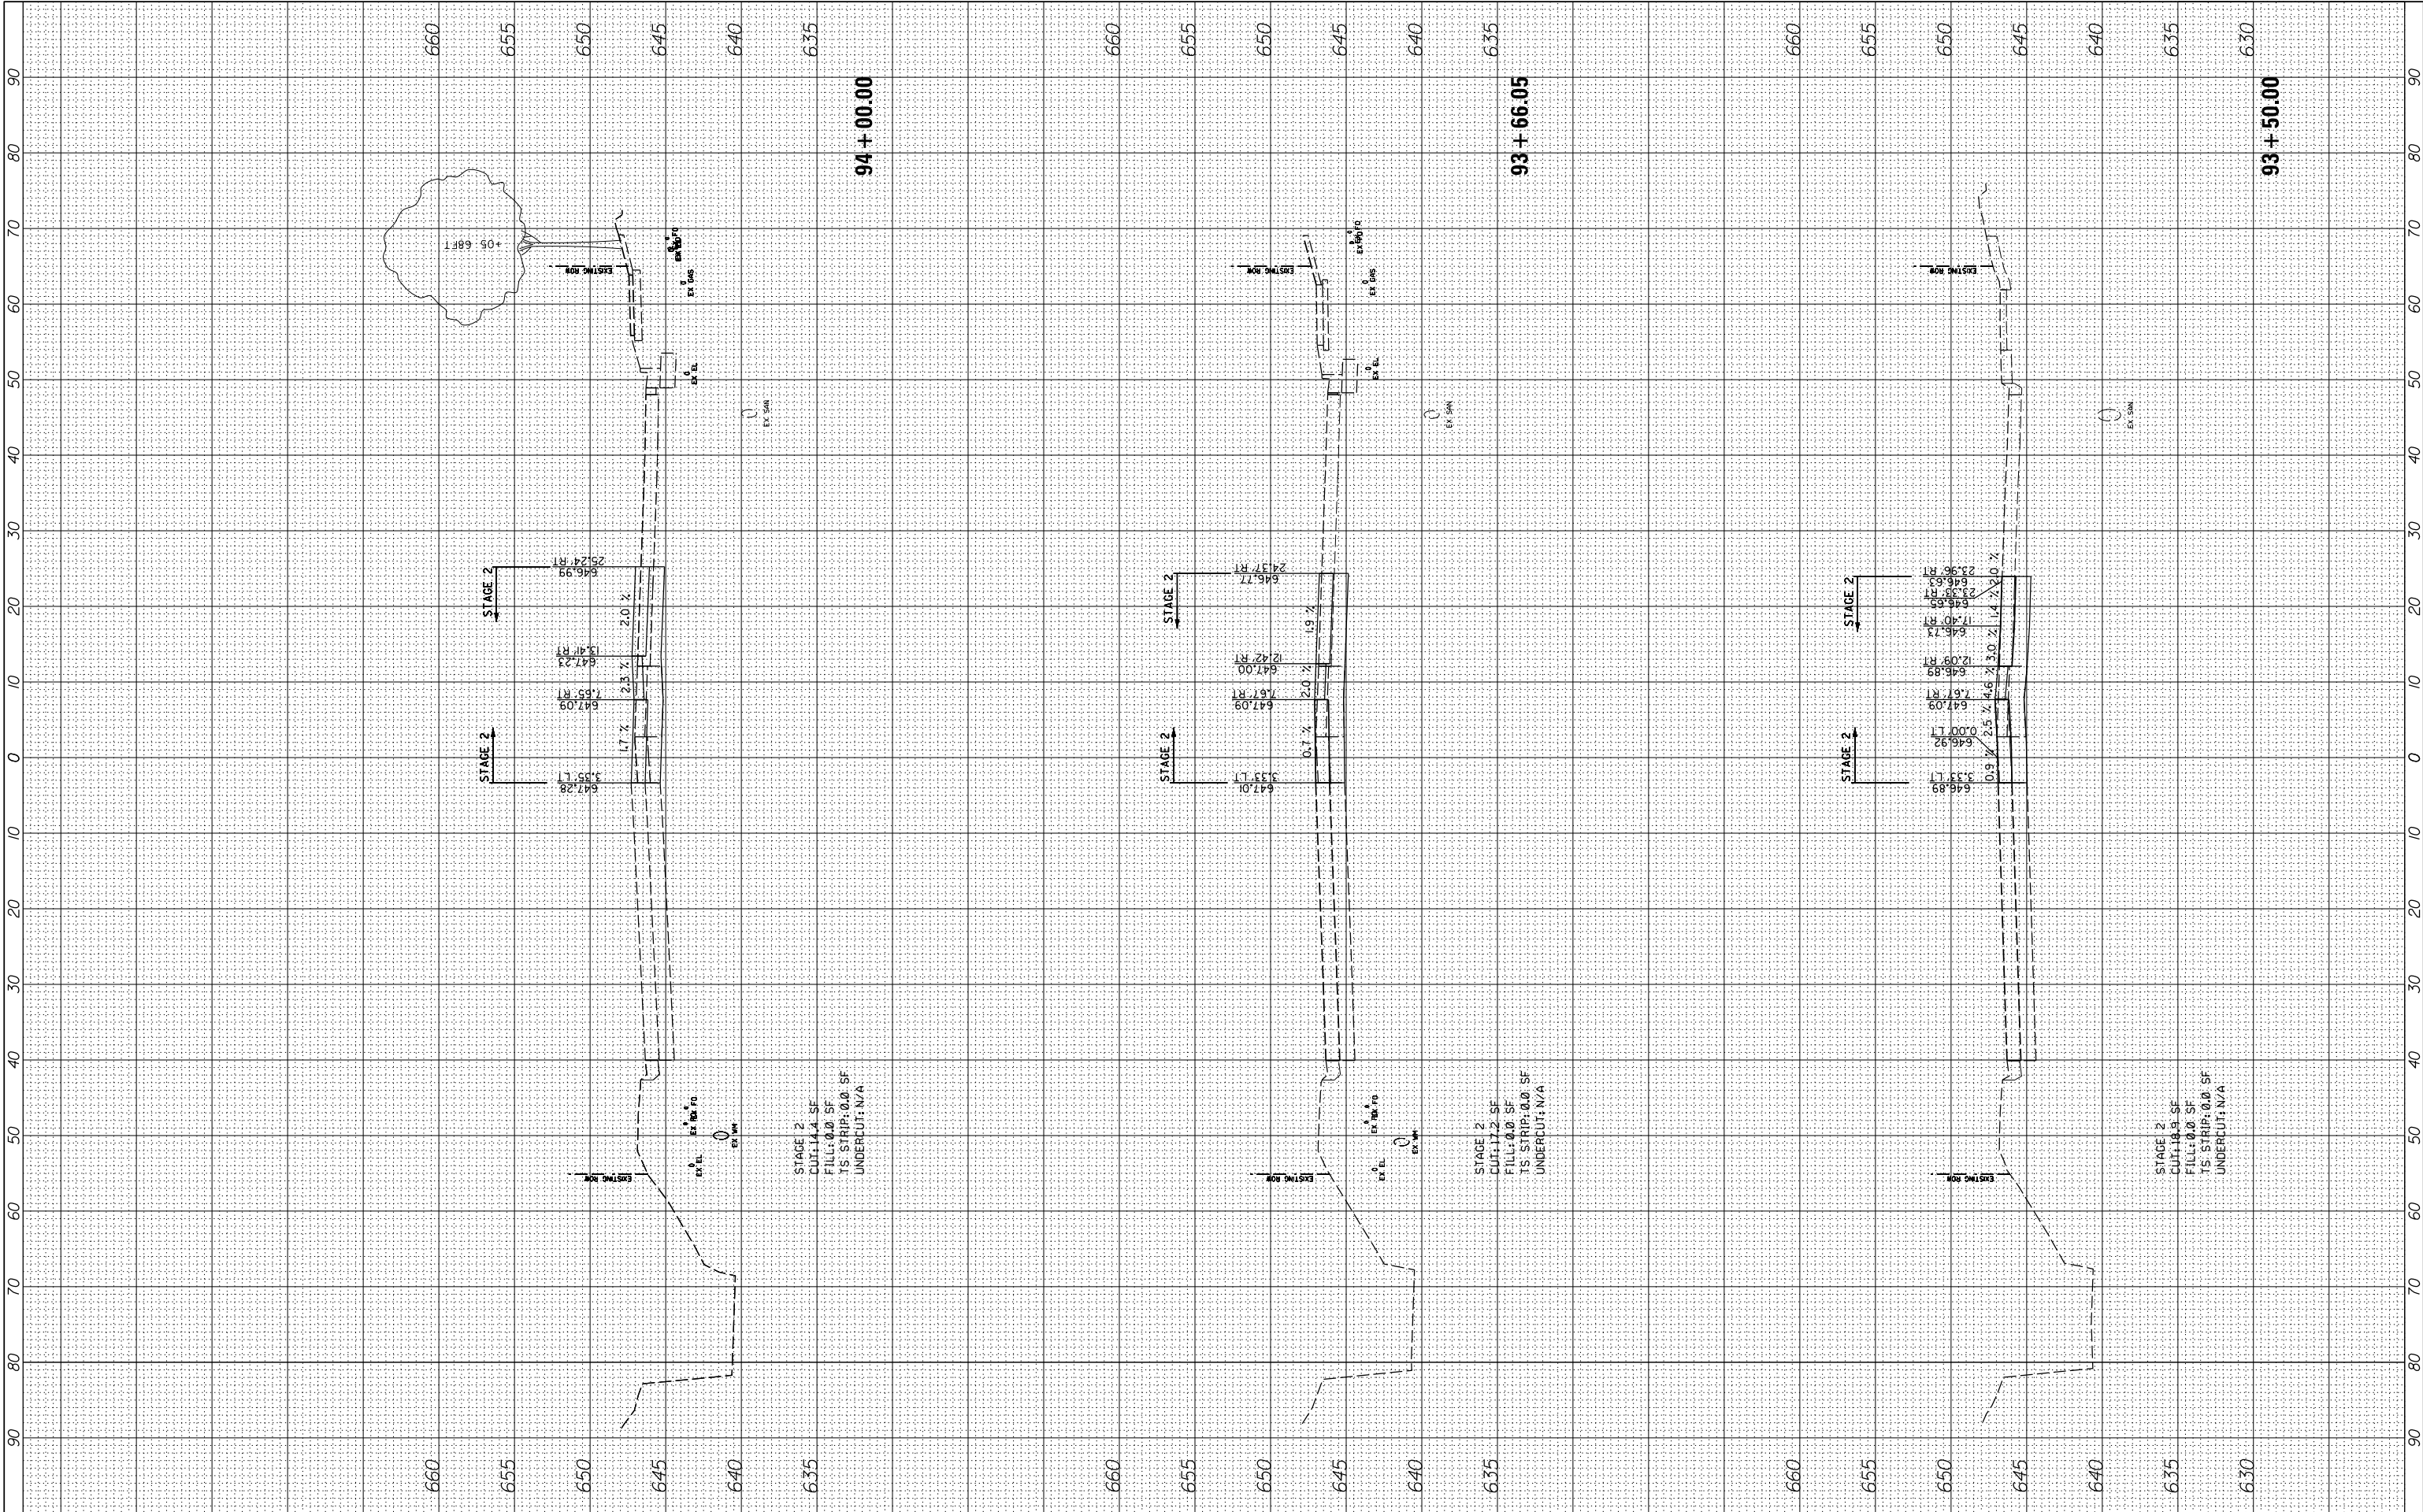

FILE NAME =	USER NAME = cward	DESIGNED -	REVISED -	STATE OF ILLINOIS DEPARTMENT OF TRANSPORTATION	DEERFIELD ROAD RECONSTRUCTION MOT CROSS SECTIONS YEAR 1 STAGE 2				F.A. RTE.	SECTION	COUNTY	TOTAL SHEETS	SHEET NO.
N:\CDOT\190304.0003A\Civil\XS-MOT-Year1-Stage2-	190304.0003A.SHT	DRAWN -	REVISED -		1257	15-00038-07-WR	LAKE	1090	774				
	PLOT SCALE = 10'	CHECKED -	REVISED -						CONTRACT NO. 6IK62				
Default	PLOT DATE = 8/14/2026	DATE -	REVISED -		SCALE:	SHEET	OF	SHEETS	STA. 93+50.00	TO	STA. 94+00.00	ILLINOIS FED. AID PROJECT	

FINAL SURVEY	SURVEYED PLOTTED	BY	DATE
NOTE BOOK	TEMPLATE		
NO.	AREAS CHECKED		

ORIGINAL SURVEY	SURVEYED PLOTTED	BY	DATE
NOTE BOOK	TEMPLATE		
NO.	AREAS CHECKED		

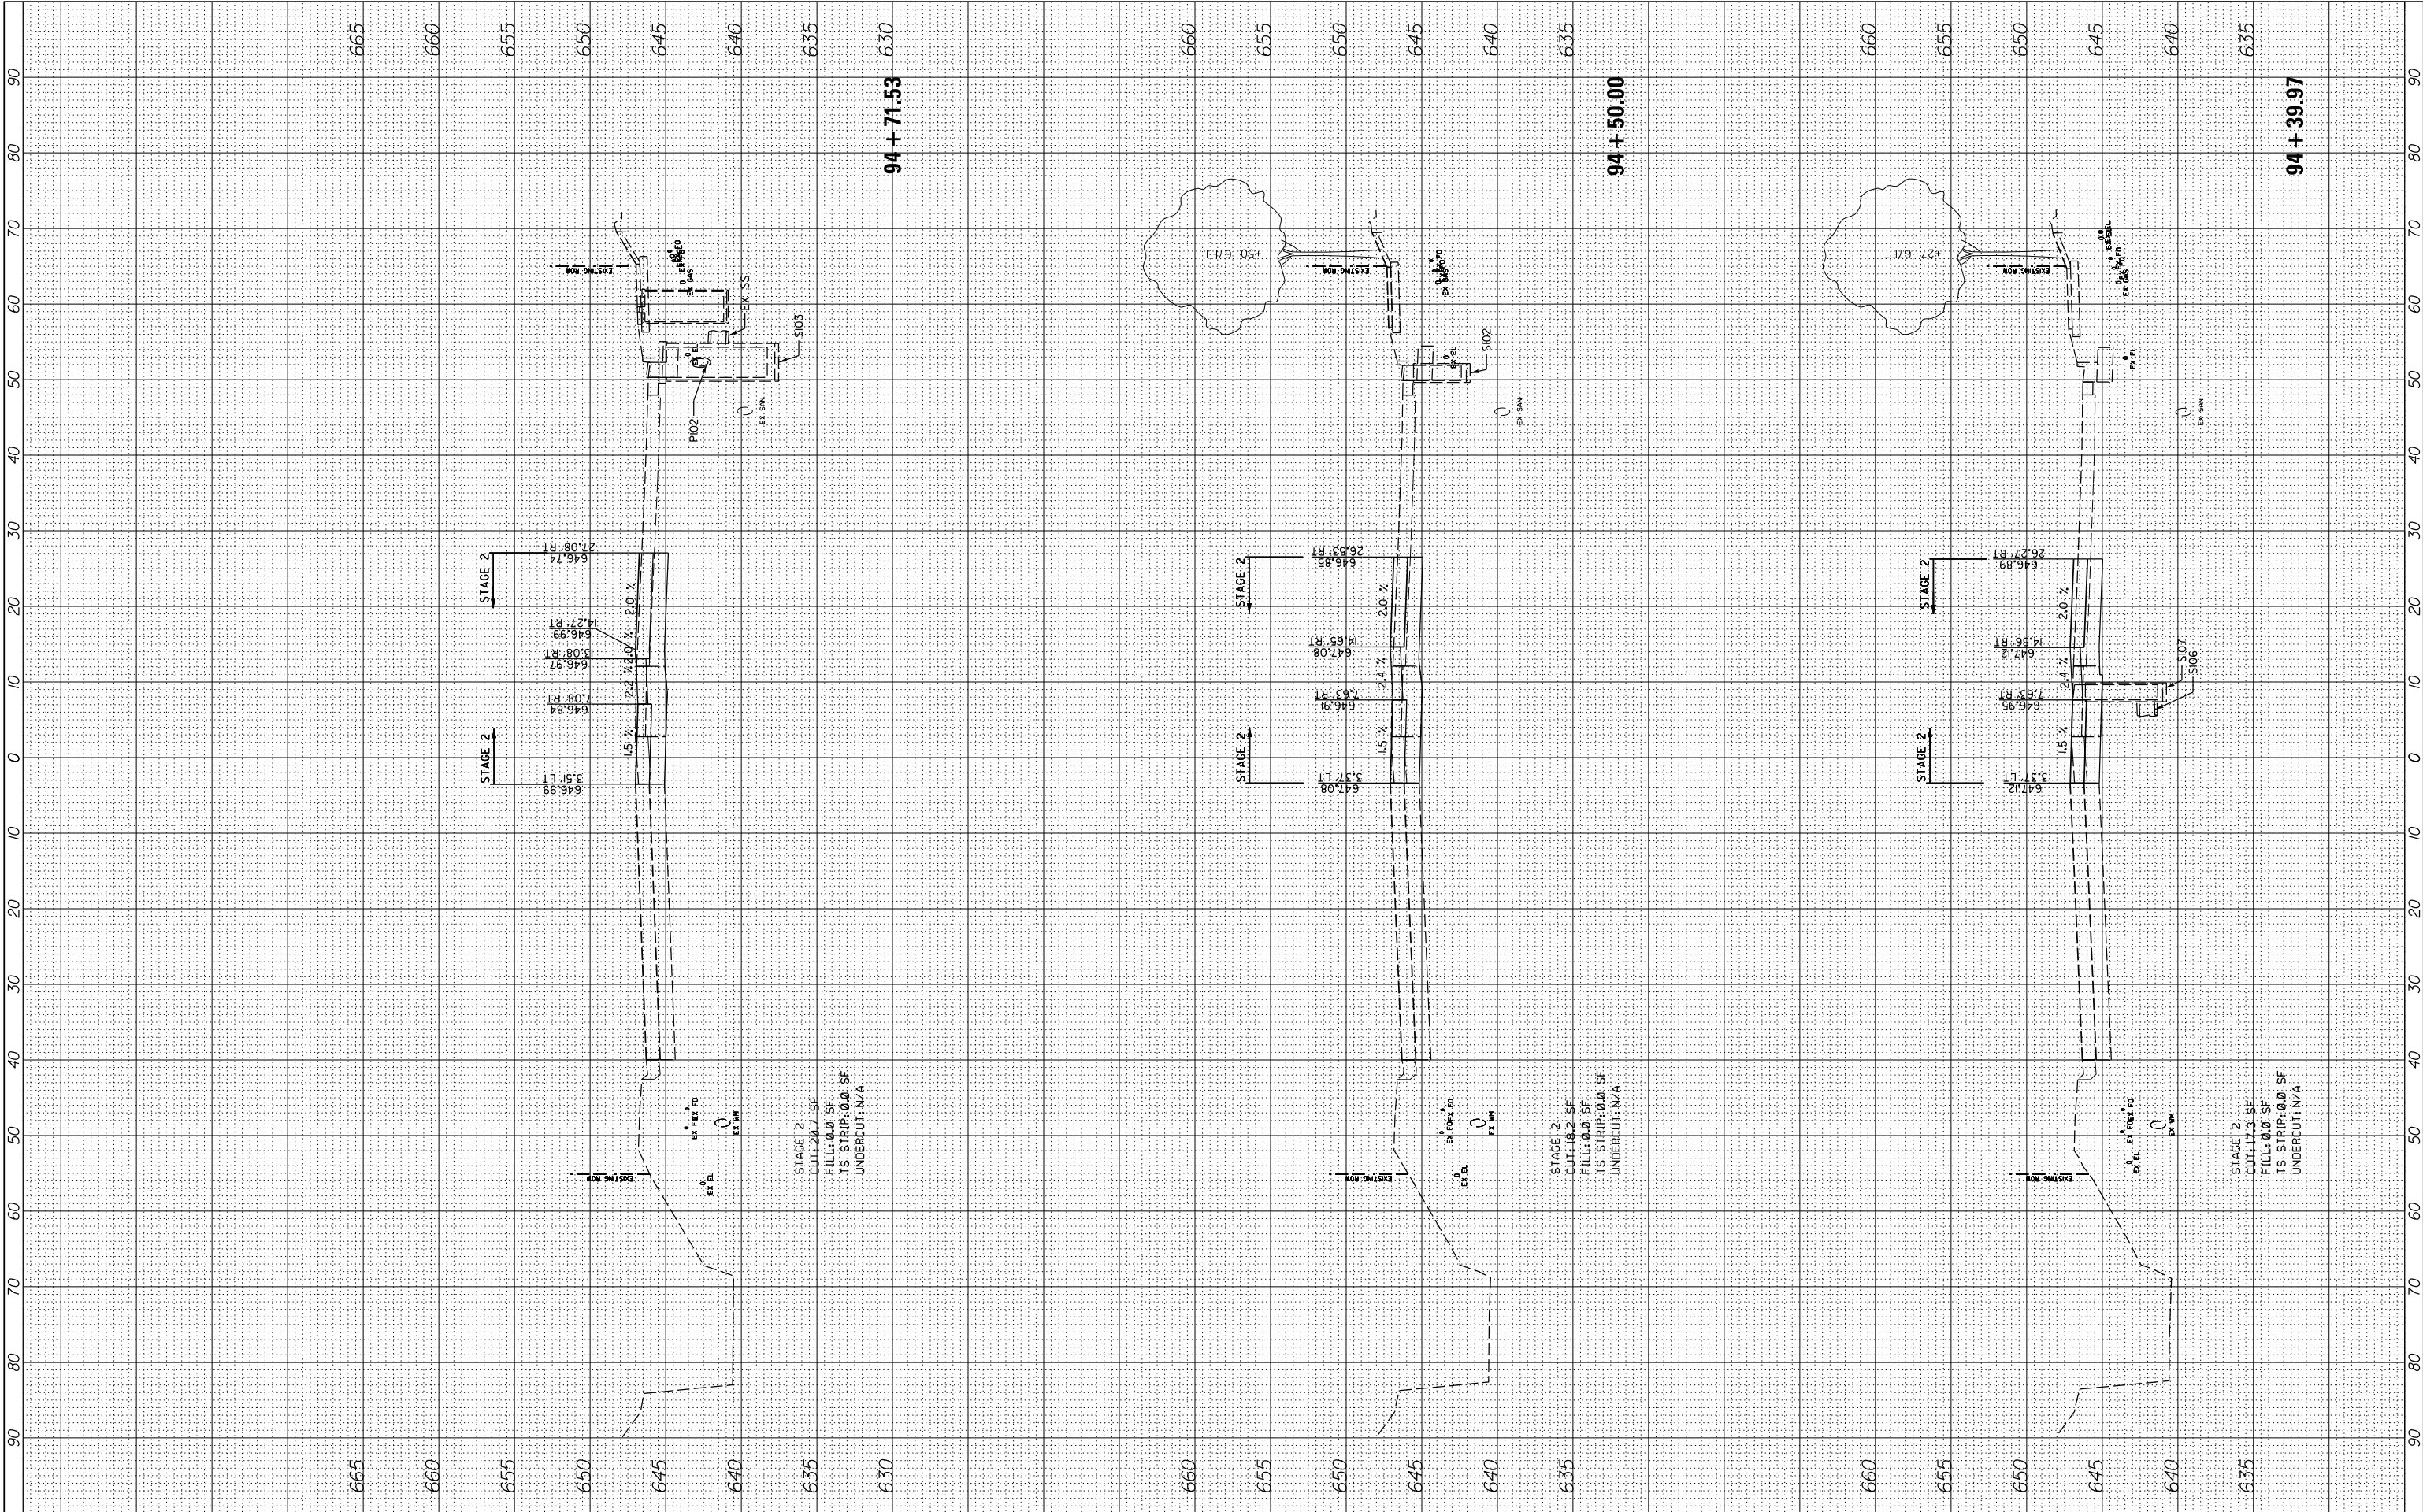

FILE NAME =	USER NAME = cward	DESIGNED -	REVISED -
N:\L\CDOT\190304.0003A\Civil\XS-MOT-Year1-Stage2-190304.0003A.SHT		DRAWN -	REVISED -
Default	PLOT SCALE = 10'	CHECKED -	REVISED -
	PLOT DATE = 8/14/2026	DATE -	REVISED -

STATE OF ILLINOIS
DEPARTMENT OF TRANSPORTATION


DEERFIELD ROAD RECONSTRUCTION
MOT CROSS SECTIONS YEAR 1 STAGE 2

SCALE: SHEET OF SHEETS STA. 94+39.97 TO STA. 94+71.53

F.A. RTE.	SECTION	COUNTY	TOTAL SHEETS	SHEET NO.
I257	I5-00038-07-WR	LAKE	1090	775
CONTRACT NO. 6IK62				
ILLINOIS FED. AID PROJECT				


FINAL SURVEY NO.	SURVEYED PLOTTED NOTE BOOK AREAS CHECKED	BY	DATE

ORIGINAL SURVEY NO.	SURVEYED PLOTTED NOTE BOOK AREAS CHECKED	BY	DATE

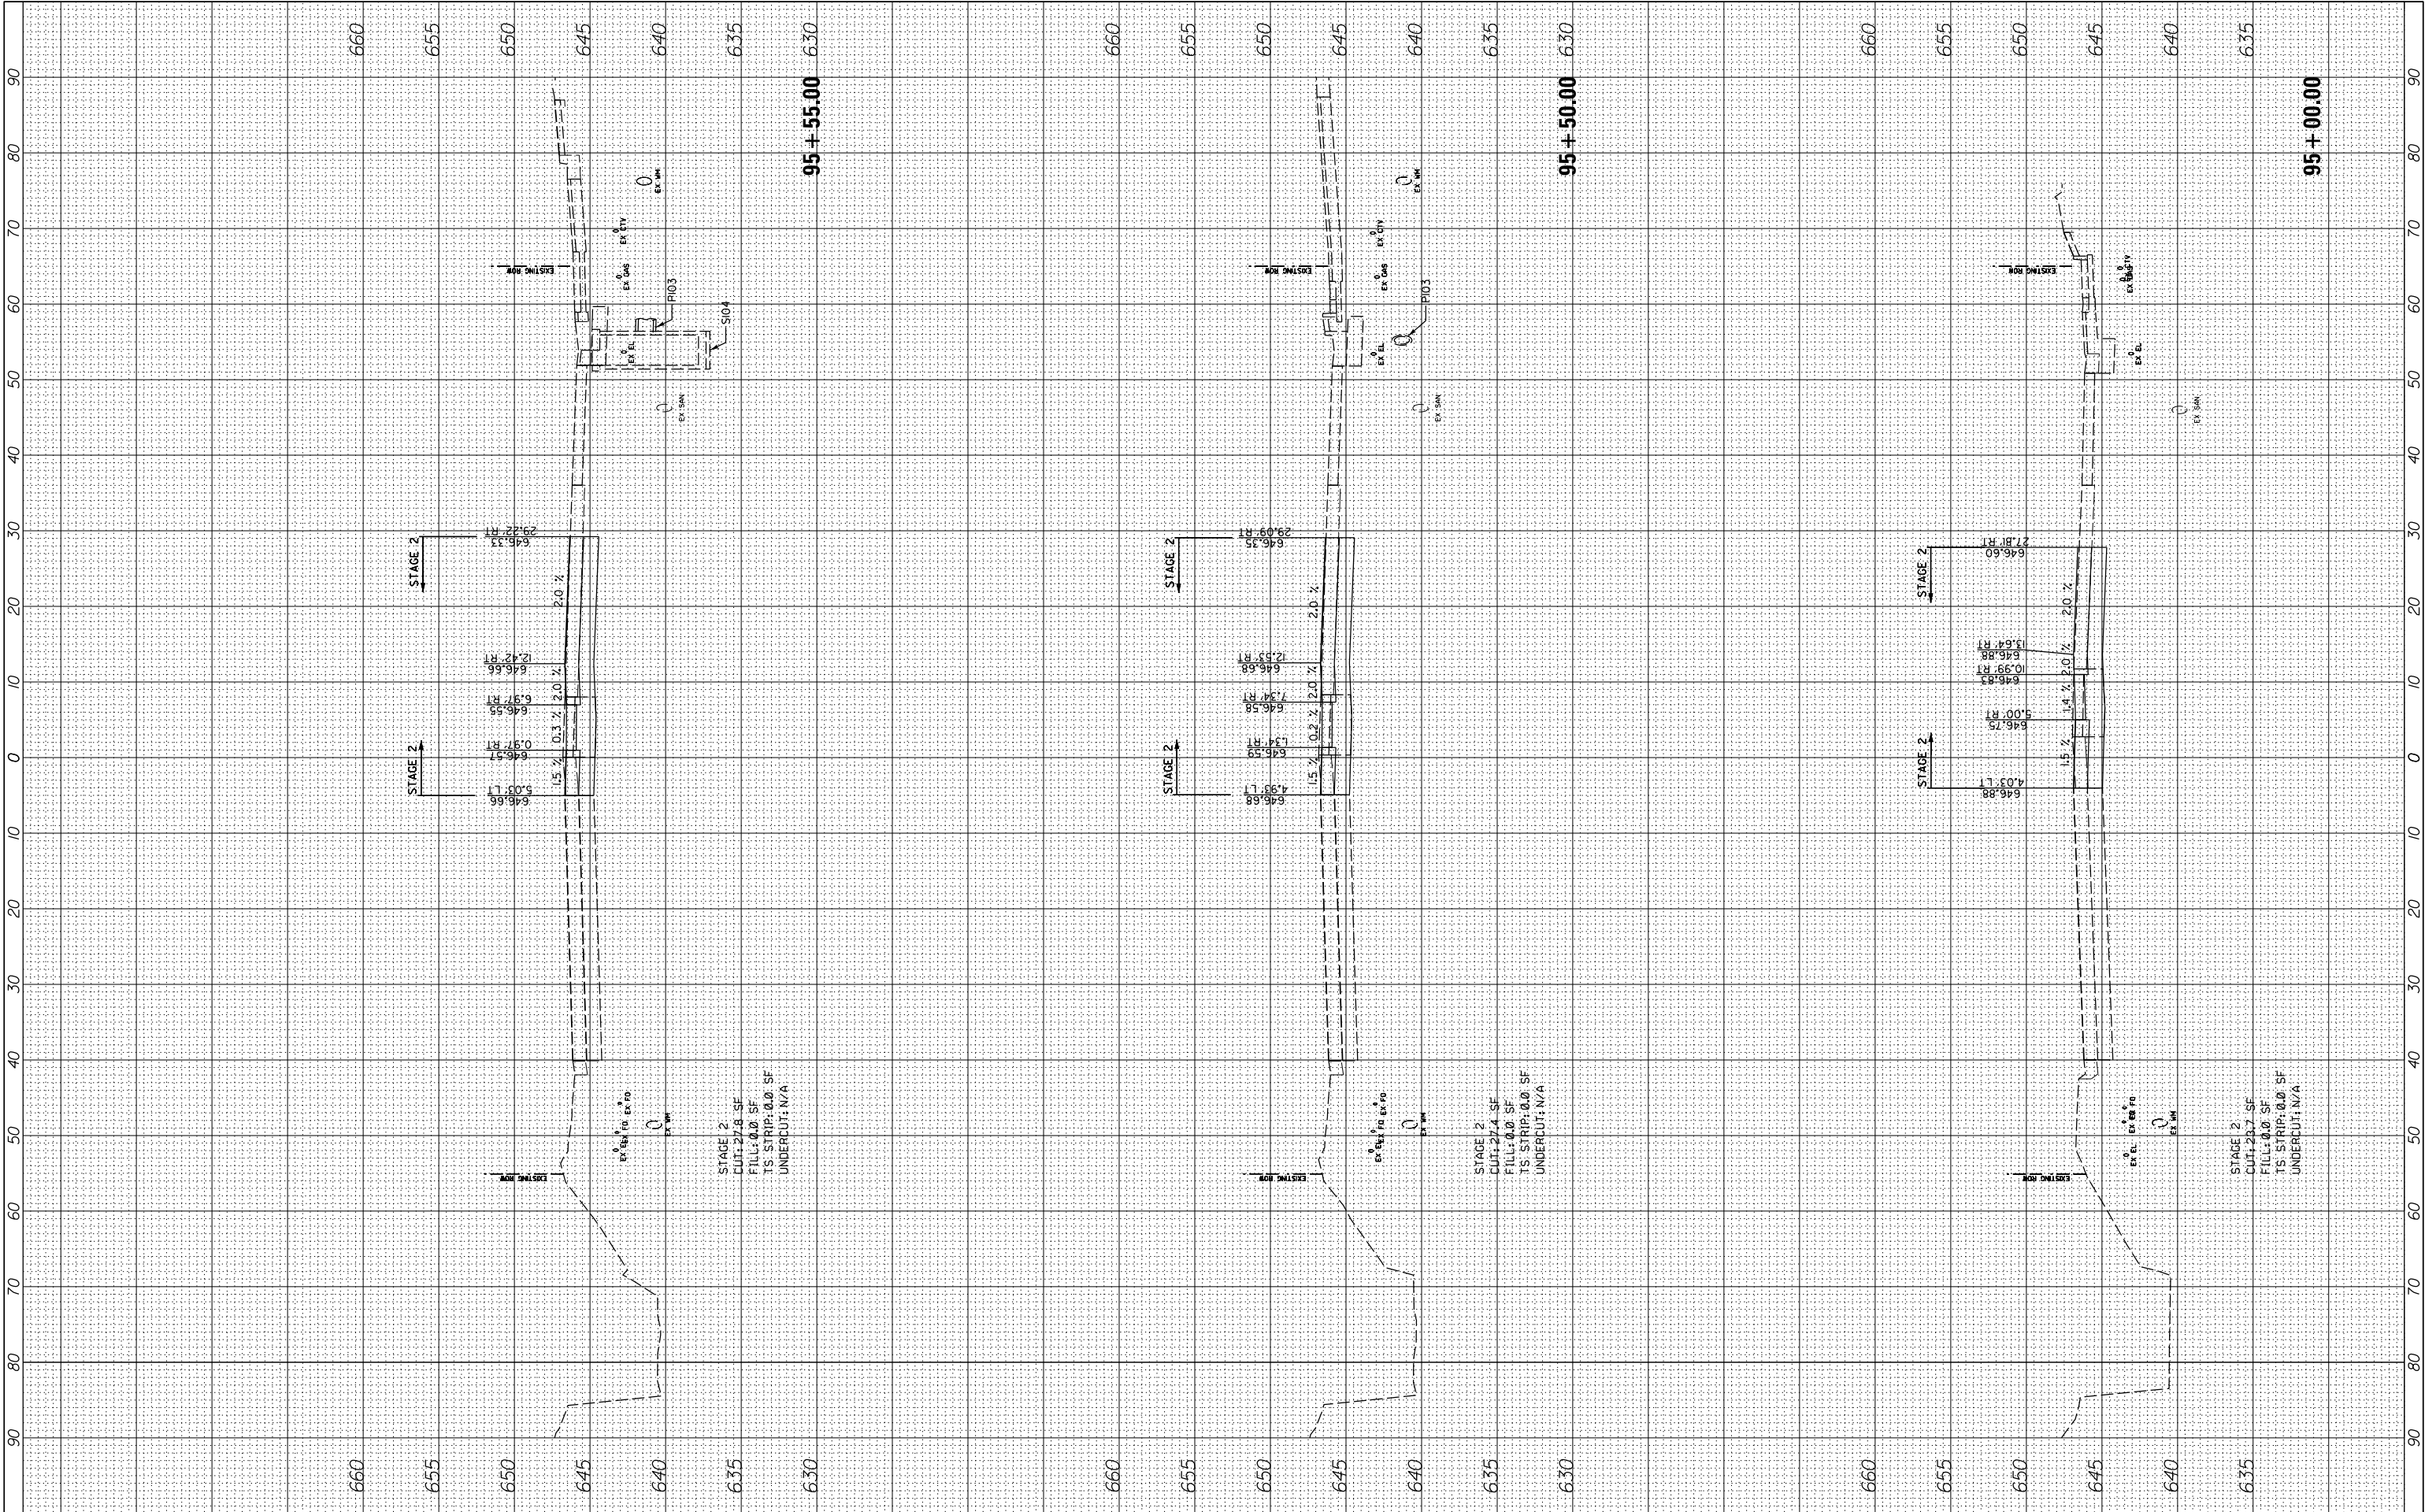

FILE NAME - N:\LCDOT\190304.0003A\Civil\XS-MOT-Year1-Stage2-190304.0003A.SHT Default	USER NAME - cward PLOT SCALE = 10' PLOT DATE = 8/14/2026	DESIGNED -	REVISED -	STATE OF ILLINOIS DEPARTMENT OF TRANSPORTATION	DEERFIELD ROAD RECONSTRUCTION MOT CROSS SECTIONS YEAR 1 STAGE 2	SCALE:	SHEET	OF	SHEETS	STA. 95+00.00	TO STA. 95+55.00	F.A. RTE.	SECTION	COUNTY	TOTAL SHEETS	SHEET NO.
		DRAWN -	REVISED -									I257	I5-00038-07-WR	LAKE	1090	776
		CHECKED -	REVISED -									CONTRACT NO. 6IK62				
		DATE -	REVISED -									ILLINOIS FED. AID PROJECT				

ORIGINAL SURVEY	SURVEYED _____	BY _____	DATE _____
	PLOTTED _____		
	TEMPLATE _____		
	AREAS _____		
NO. _____	AREAS CHECKED _____		

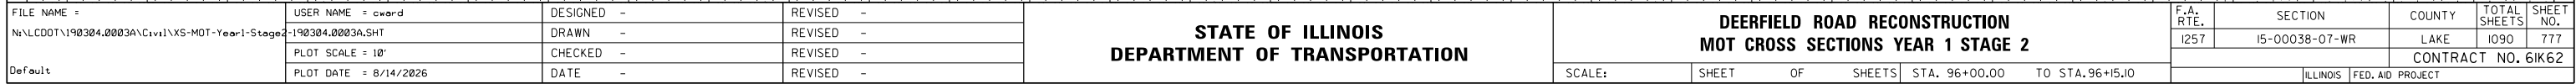


**DEERFIELD ROAD RECONSTRUCTION
MOT CROSS SECTIONS YEAR 1 STAGE 2**

F.A. RTE.	SECTION	COUNTY	TOTAL SHEETS	SHEET NO.
1257	15-00038-07-WR	LAKE	1090	777
		CONTRACT NO. 61K62		
ILLINOIS		FED. AID PROJECT		

FINAL SURVEY NOTE BOOK NO.	SURVEYED PLOTTED TEMPLATE AREAS CHECKED	BY	DATE


ORIGINAL SURVEY NOTE BOOK NO.	SURVEYED PLOTTED TEMPLATE AREAS CHECKED	BY	DATE

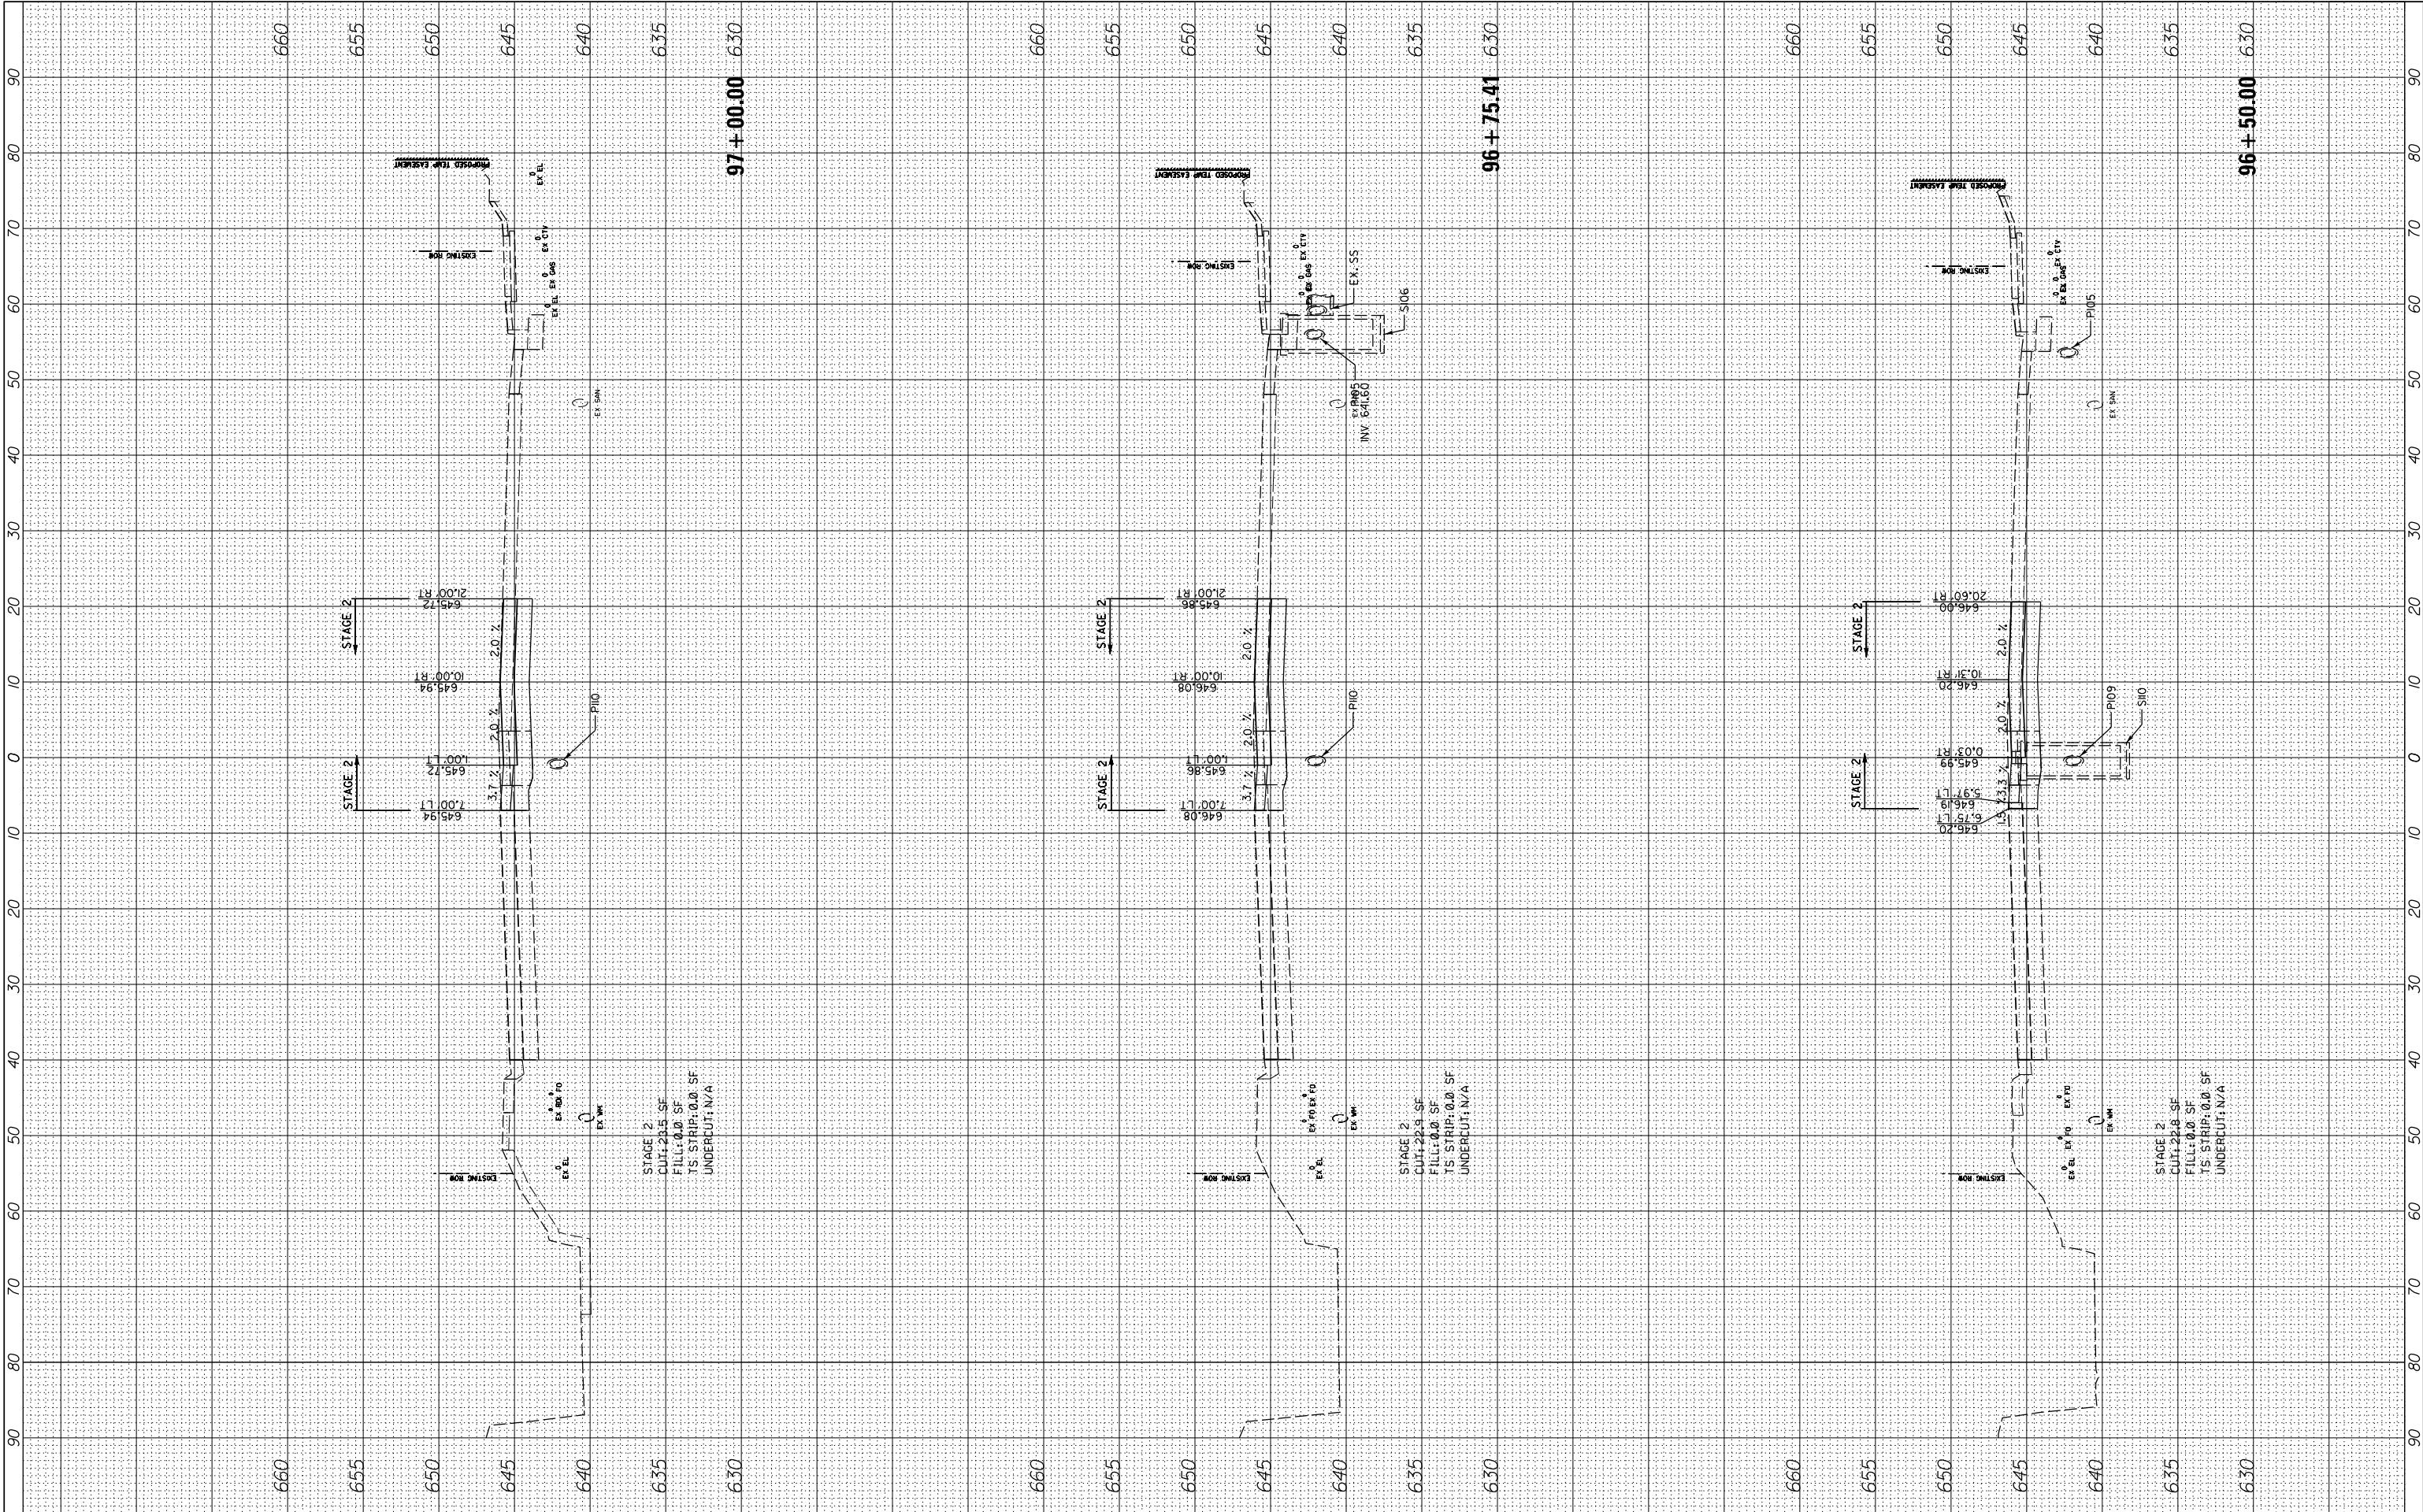

FILE NAME =	USER NAME = cward	DESIGNED -	REVISED -	STATE OF ILLINOIS DEPARTMENT OF TRANSPORTATION	DEERFIELD ROAD RECONSTRUCTION MOT CROSS SECTIONS YEAR 1 STAGE 2				F.A. RTE.	SECTION	COUNTY	TOTAL SHEETS	SHEET NO.
N:\CDDOT\190304.0003A\Civil\XS-MOT-Year1-Stage2-	190304.0003A.SHT	DRAWN -	REVISED -		I257	I5-00038-07-WR	LAKE	1090	778				
	PLOT SCALE = 10'	CHECKED -	REVISED -						CONTRACT NO. 6IK62				
Default	PLOT DATE = 8/14/2026	DATE -	REVISED -		SCALE:	SHEET	OF	SHEETS	STA. 96+50.00	TO	STA. 97+00.00	ILLINOIS	

FINAL SURVEY NO.	SURVEYED PLOTTED NOTE BOOK AREAS CHECKED	BY	DATE


ORIGINAL SURVEY NO.	SURVEYED PLOTTED NOTE BOOK AREAS CHECKED	BY	DATE

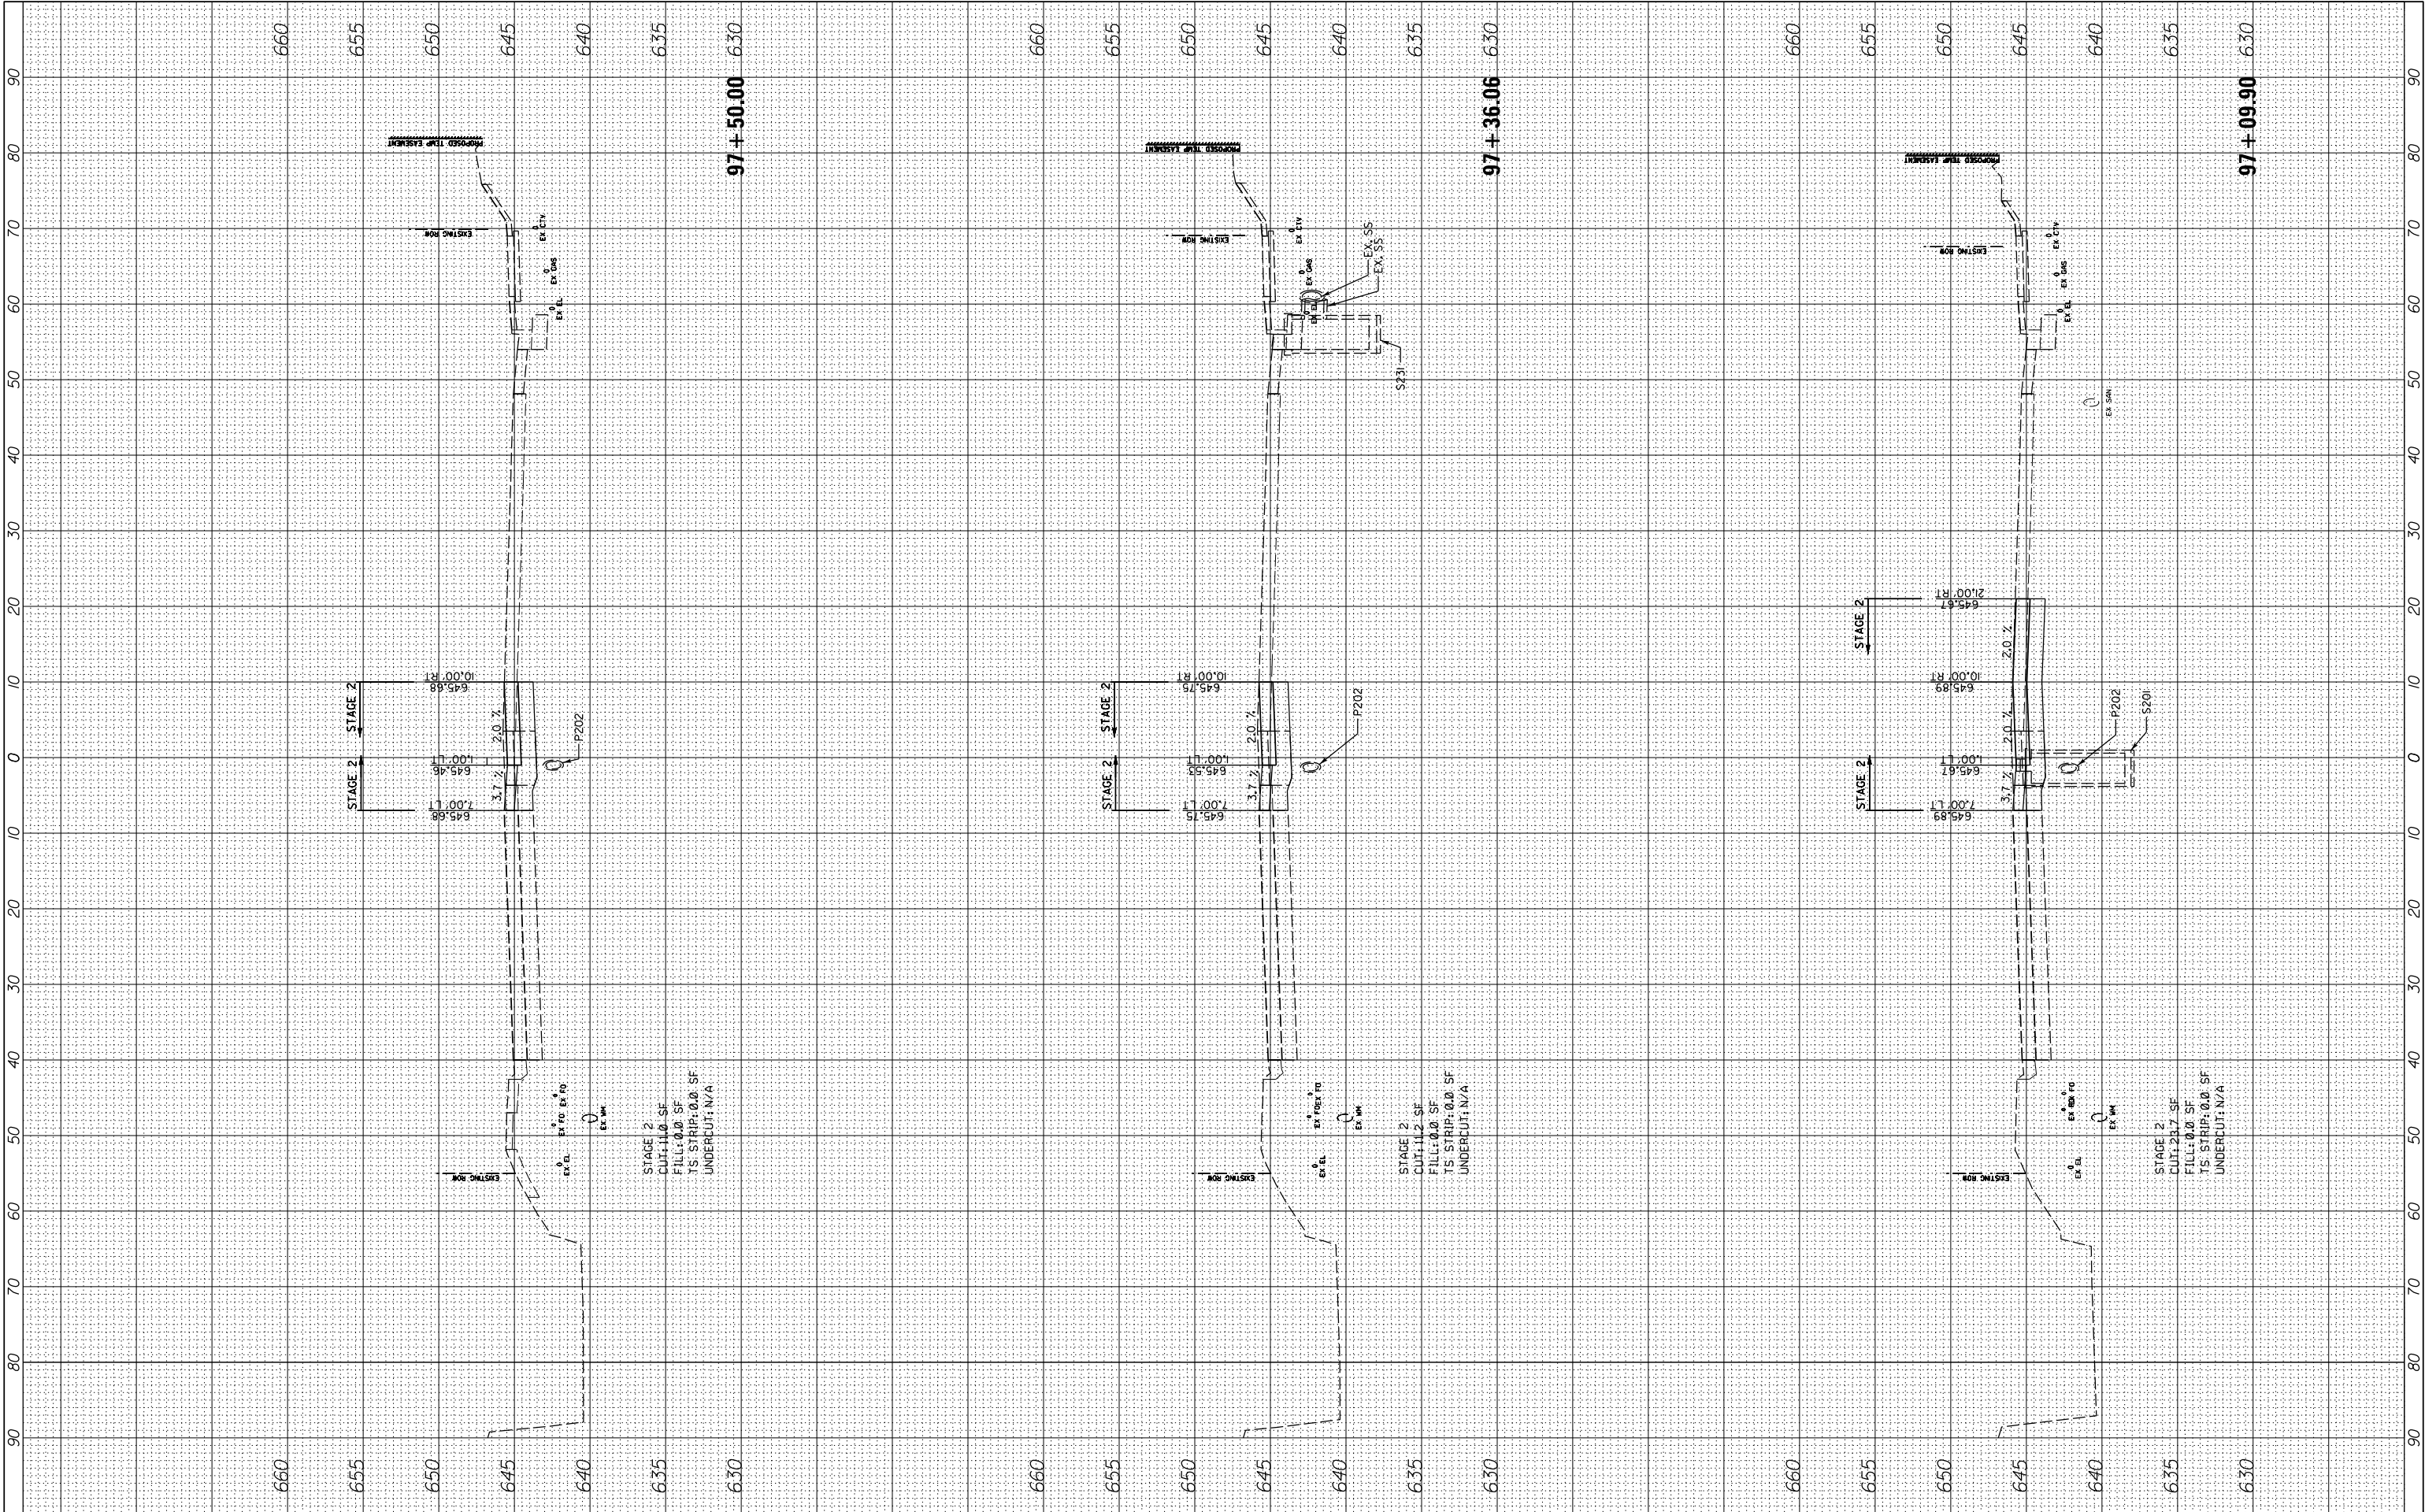

FILE NAME =	USER NAME = cward	DESIGNED -	REVISED -	STATE OF ILLINOIS DEPARTMENT OF TRANSPORTATION	DEERFIELD ROAD RECONSTRUCTION MOT CROSS SECTIONS YEAR 1 STAGE 2				F.A. RTE.	SECTION	COUNTY	TOTAL SHEETS	SHEET NO.	
N:\CDDOT\190304.0003A\Civil\XS-MOT-Year1-Stage2-	190304.0003A.SHT	DRAWN -	REVISED -		I257	I5-00038-07-WR	LAKE	1090	779					
	PLOT SCALE = 10'	CHECKED -	REVISED -		CONTRACT NO. 6IK62									
Default	PLOT DATE = 8/14/2026	DATE -	REVISED -		SCALE:	SHEET	OF	SHEETS	STA. 97+09.90	TO STA. 97+50.00	ILLINOIS			FED. AID PROJECT

FINAL SURVEY NOTE BOOK NO.	SURVEYED PLOTTED TEMPLATE AREAS CHECKED	BY	DATE


ORIGINAL SURVEY NOTE BOOK NO.	SURVEYED PLOTTED TEMPLATE AREAS CHECKED	BY	DATE

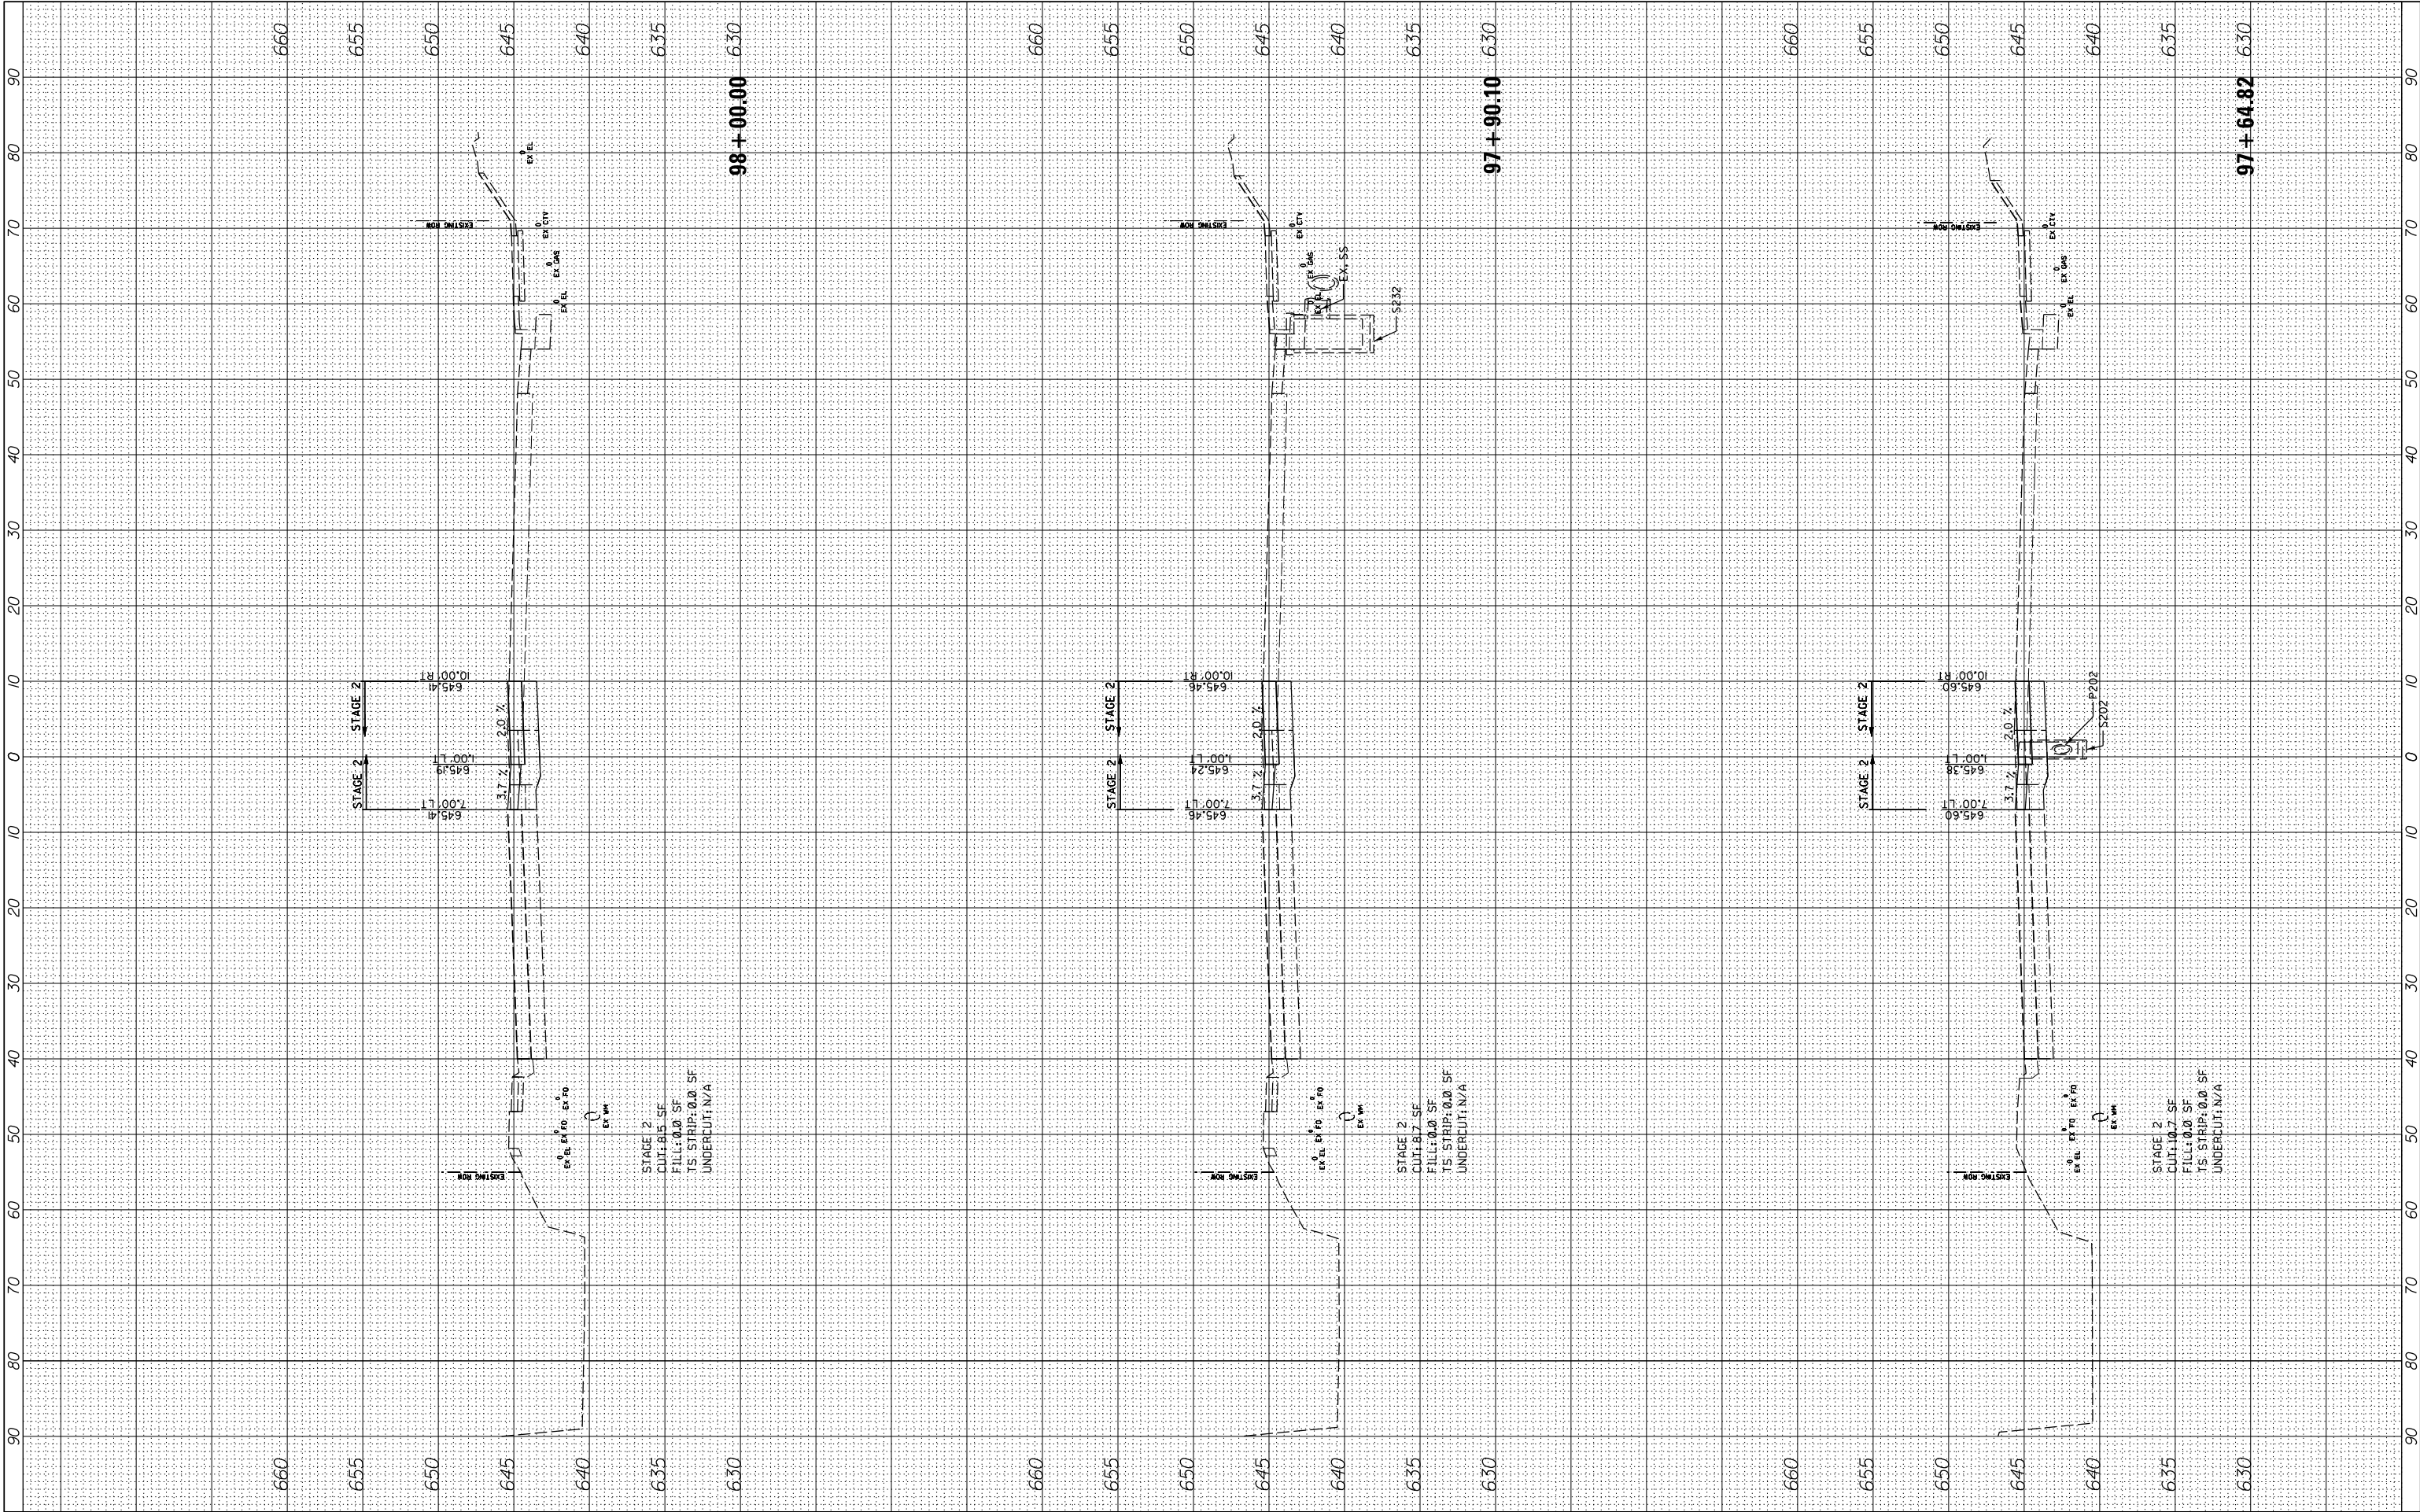

FILE NAME =	USER NAME = cward	DESIGNED -	REVISED -	STATE OF ILLINOIS DEPARTMENT OF TRANSPORTATION DEERFIELD ROAD RECONSTRUCTION MOT CROSS SECTIONS YEAR 1 STAGE 2	F.A. RTE.	SECTION	COUNTY	TOTAL SHEETS	SHEET NO.
N:\L\CDOT\190304.0003A\Civil\XS-MOT-Year1-Stage2-	-190304.0003A.SHT	DRAWN -	REVISED -						
	PLOT SCALE = 10'	CHECKED -	REVISED -						
Default	PLOT DATE = 8/14/2026	DATE -	REVISED -						
SCALE:					SHEET	OF	SHEETS	STA. 97+64.82	TO STA.98+00.00
					CONTRACT NO. 6IK62				
					ILLINOIS FED. AID PROJECT				

FINAL SURVEY NO.	SURVEYED PLOTTED NOTE BOOK AREAS CHECKED	BY	DATE

ORIGINAL SURVEY NO.	SURVEYED PLOTTED NOTE BOOK AREAS CHECKED	BY	DATE

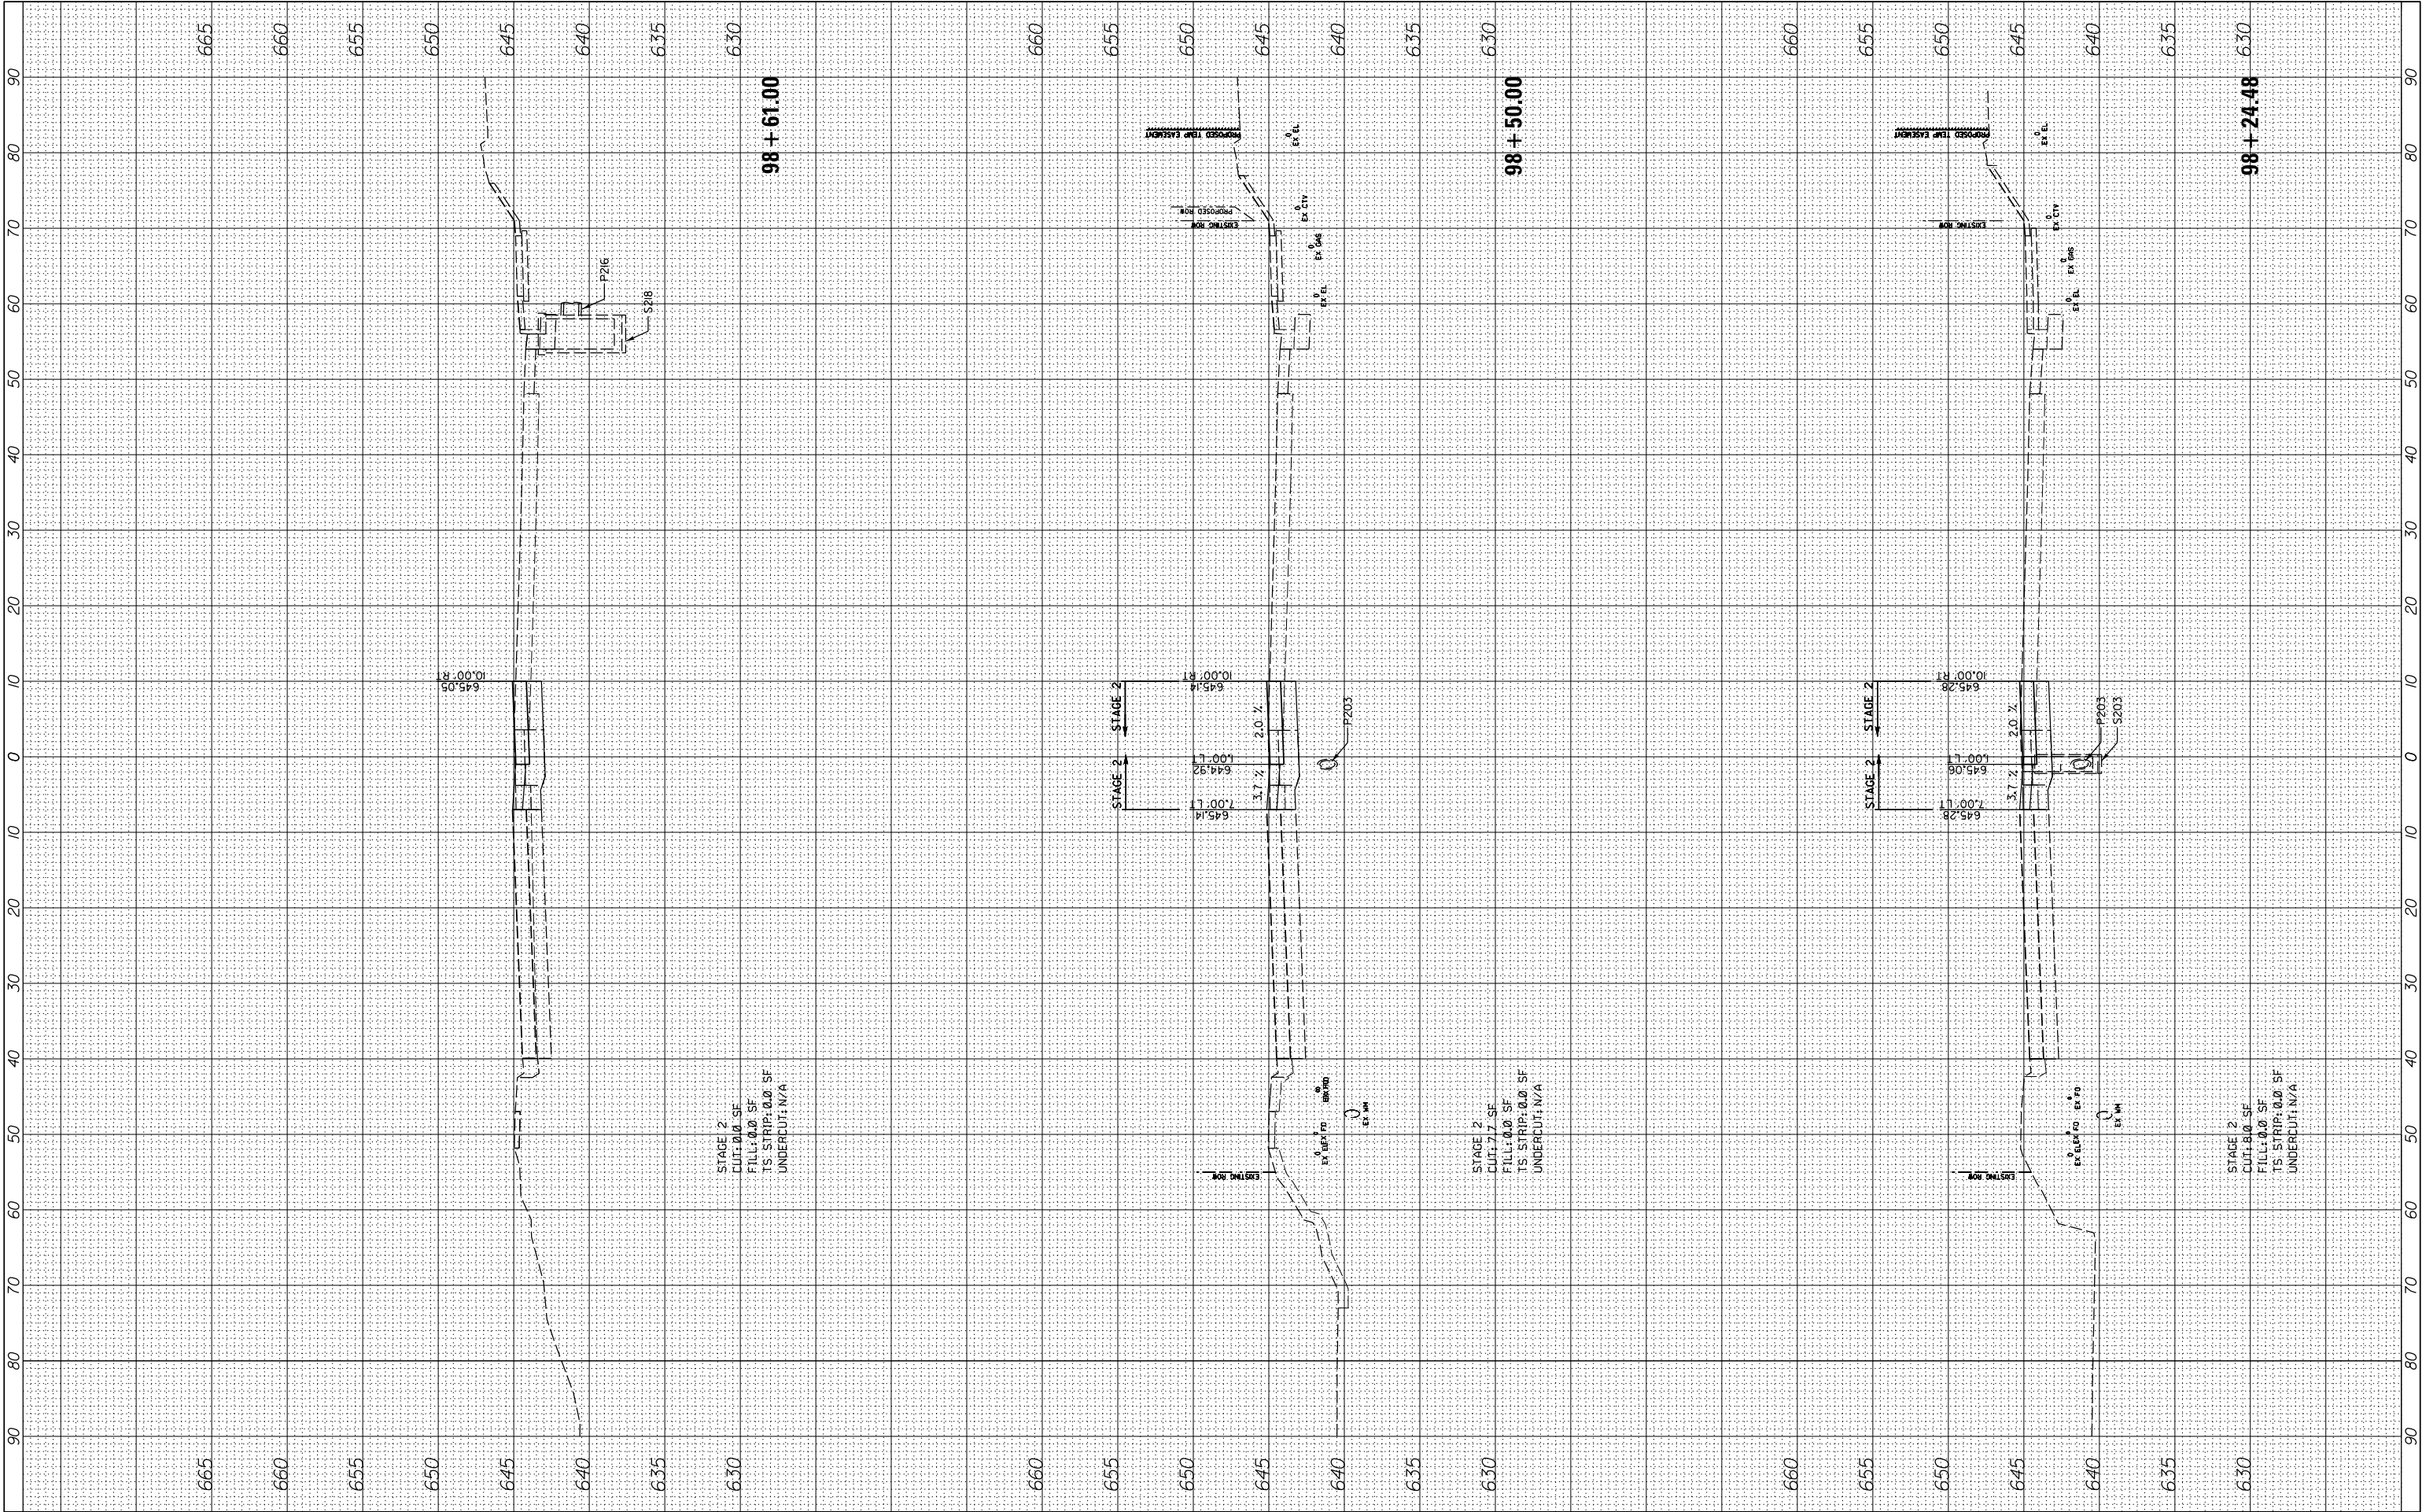


FILE NAME = N:\CDDOT\190304.0003A\Civil\XS-MOT-Year1-Stage2-190304.0003A.SHT	USER NAME = cward		DESIGNED -	REVISED -
	PLOT SCALE = 10'		DRAWN -	REVISED -
Default	PLOT DATE = 8/14/2026		CHECKED -	REVISED -
			DATE -	REVISED -

STATE OF ILLINOIS DEPARTMENT OF TRANSPORTATION			DEERFIELD ROAD RECONSTRUCTION MOT CROSS SECTIONS YEAR 1 STAGE 2	
SCALE:		SHEET	OF	SHEETS
		STA. 98+24.48	TO	STA. 98+61.00

F.A. RTE.	SECTION	COUNTY	TOTAL SHEETS	SHEET NO.
I257	I5-00038-07-WR	LAKE	1090	781
CONTRACT NO. 6IK62				
ILLINOIS FED. AID PROJECT				

FINAL SURVEY NOTE BOOK NO.	SURVEYED PLOTTED TEMPLATE AREAS CHECKED	BY	DATE


ORIGINAL SURVEY NOTE BOOK NO.	SURVEYED PLOTTED TEMPLATE AREAS CHECKED	BY	DATE

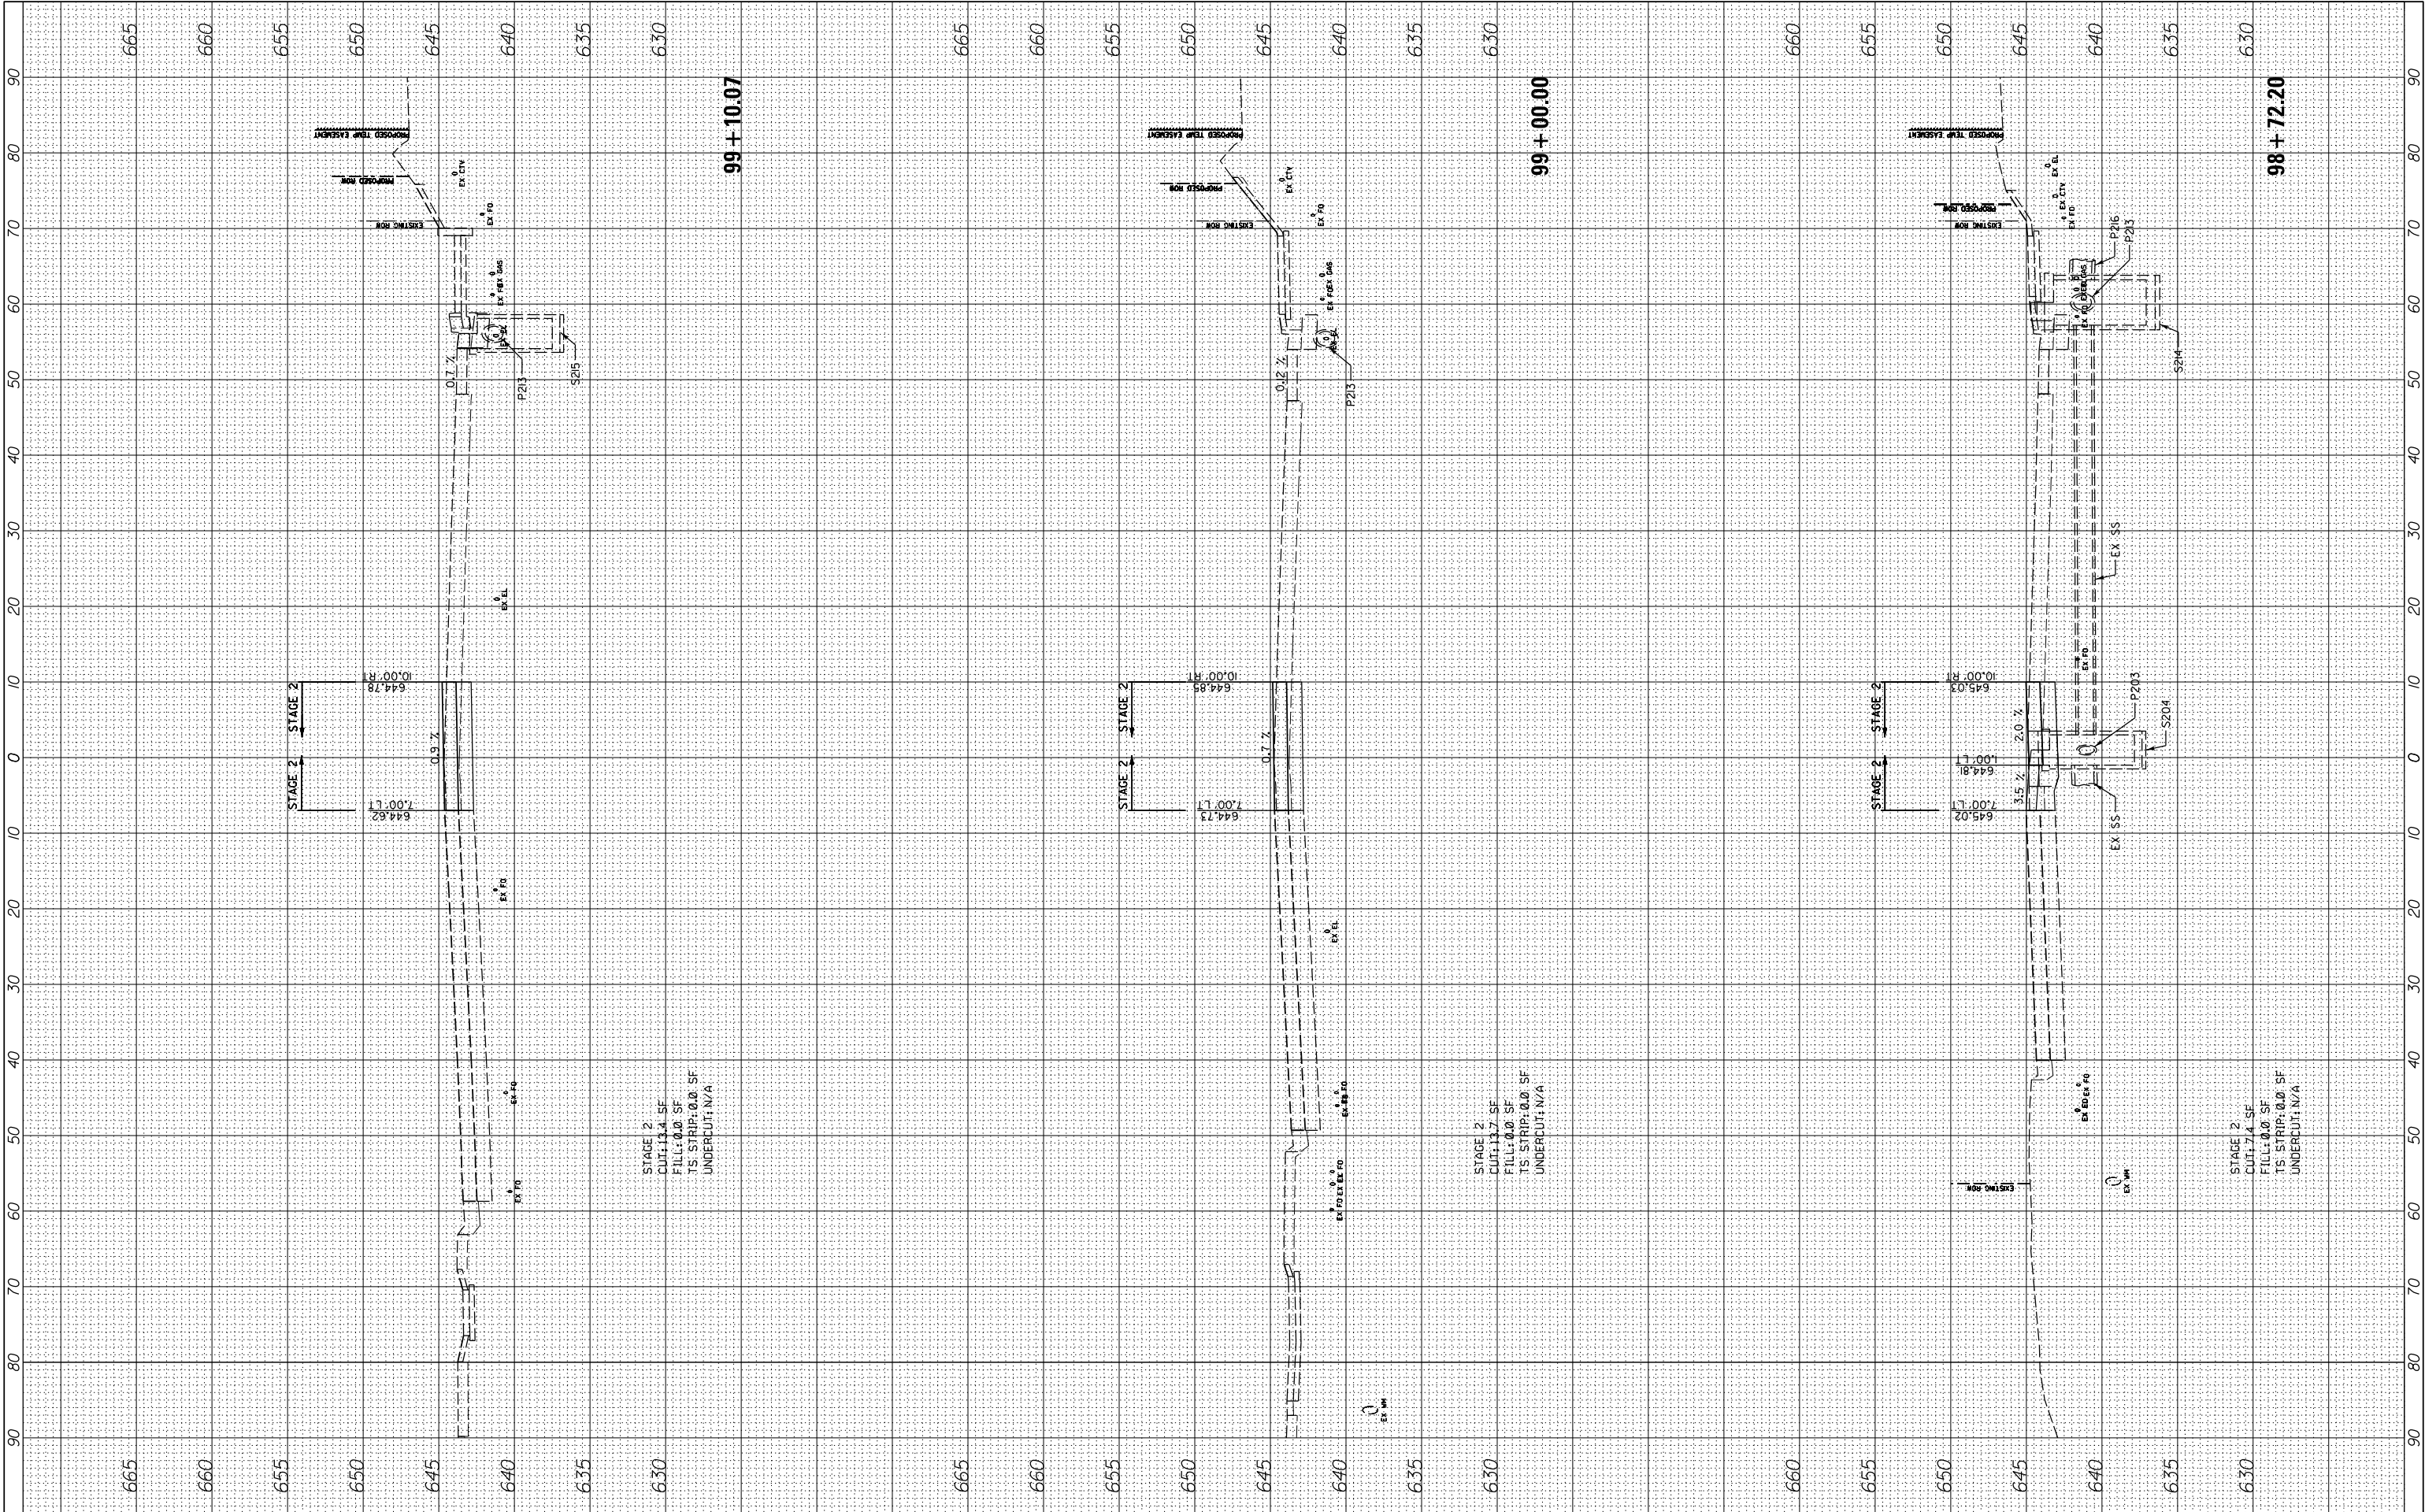

FILE NAME - N:\CDDT\190304.0003A\Civil\XS-MOT-Year1-Stage2-190304.0003A.SHT	USER NAME - cward		DESIGNED -	REVISED -	STATE OF ILLINOIS DEPARTMENT OF TRANSPORTATION	DEERFIELD ROAD RECONSTRUCTION MOT CROSS SECTIONS YEAR 1 STAGE 2		F.A. RTE.	SECTION	COUNTY	TOTAL SHEETS	SHEET NO.
	PLOT SCALE - 10'		DRAWN -	REVISED -				I257	I5-00038-07-WR	LAKE	1090	782
Default		PLOT DATE - 8/14/2026	CHECKED -	REVISED -	SCALE:	SHEET	OF	SHEETS	STA. 98+72.20	TO STA. 99+10.07	CONTRACT NO. 6IK62	
			DATE -	REVISED -							ILLINOIS	FED. AID PROJECT

FINAL SURVEY NOTE BOOK NO.	SURVEYED PLOTTED TEMPLATE AREAS CHECKED	BY	DATE


ORIGINAL SURVEY NOTE BOOK NO.	SURVEYED PLOTTED TEMPLATE AREAS CHECKED	BY	DATE

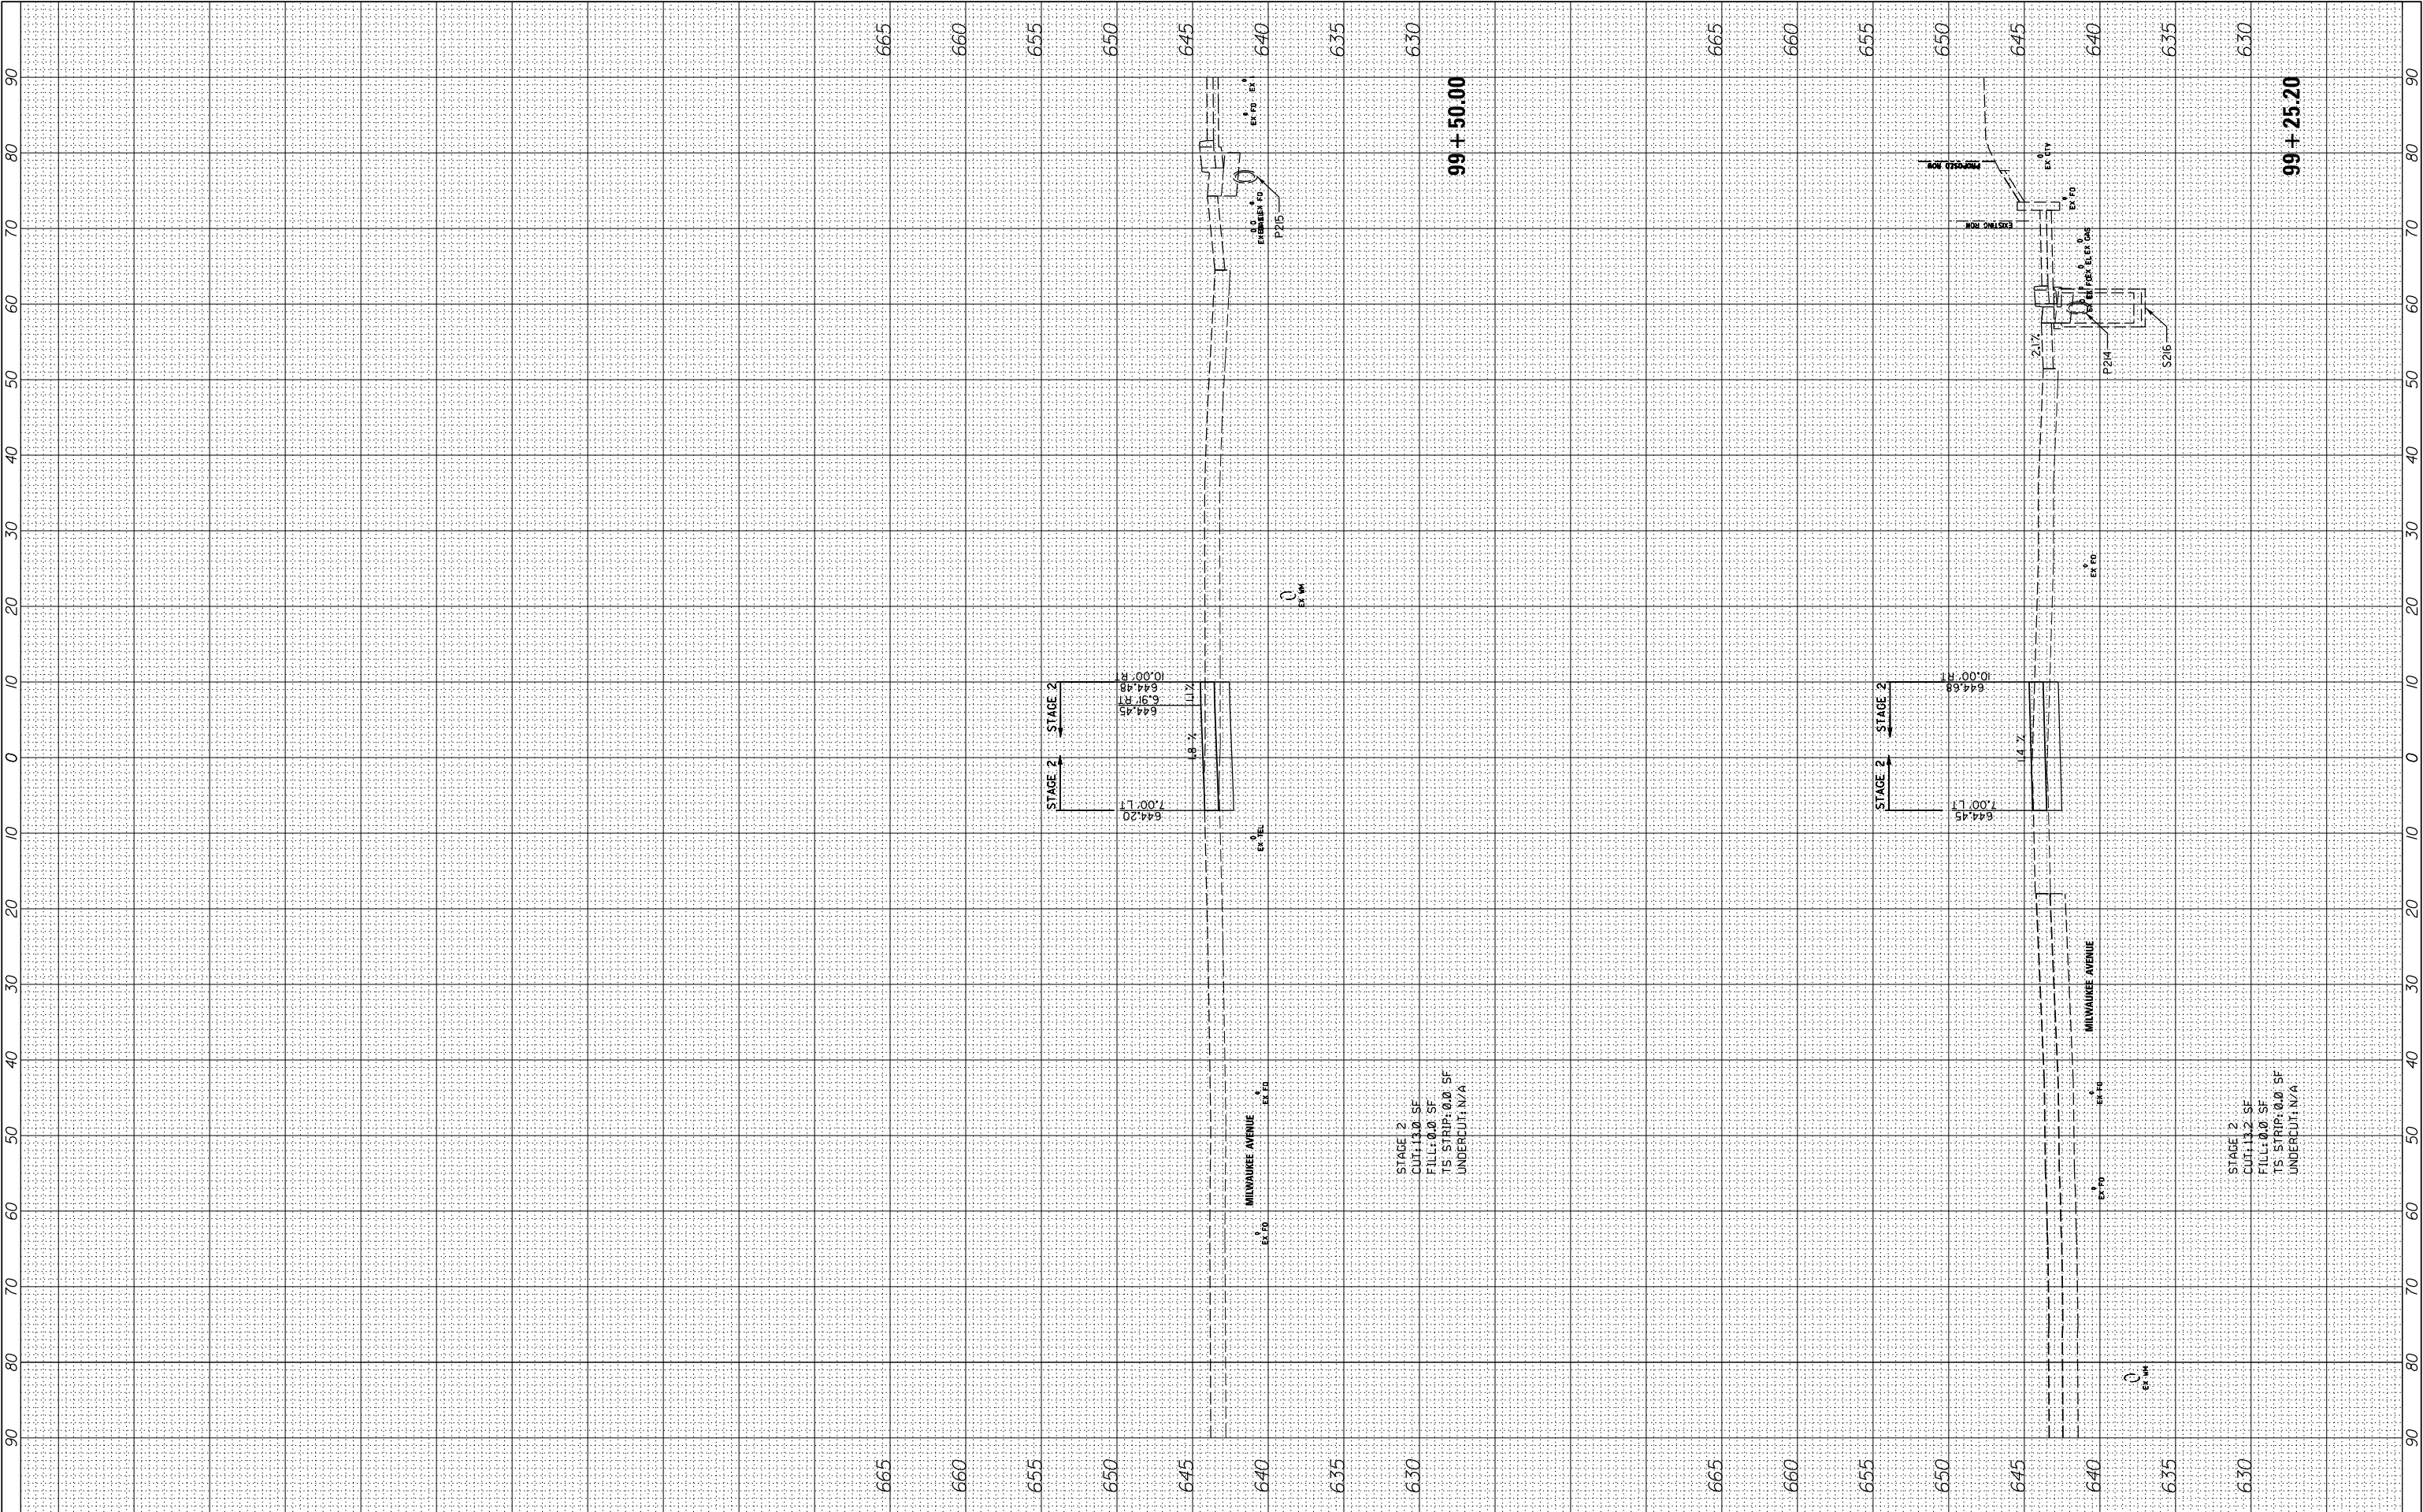

FILE NAME =	USER NAME = cward	DESIGNED -	REVISED -	STATE OF ILLINOIS DEPARTMENT OF TRANSPORTATION	DEERFIELD ROAD RECONSTRUCTION MOT CROSS SECTIONS YEAR 1 STAGE 2				F.A. RTE.	SECTION	COUNTY	TOTAL SHEETS	SHEET NO.
N:\LCDOT\190304.0003A\Civil\XS-MOT-Year1-Stage2-190304.0003A.SHT		DRAWN -	REVISED -		I257	I5-00038-07-WR	LAKE	1090	783				
PLOT SCALE = 10'		CHECKED -	REVISED -		CONTRACT NO. 6IK62								
PLOT DATE = 8/14/2026		DATE -	REVISED -		SCALE:	SHEET	OF	SHEETS	STA. 99+25.20	TO STA. 99+50.00	ILLINOIS FED. AID PROJECT		
Default													

FINAL SURVEY NOTE BOOK NO.	SURVEYED PLOTTED TEMPLATE AREAS CHECKED	BY	DATE

ORIGINAL SURVEY NOTE BOOK NO.	SURVEYED PLOTTED TEMPLATE AREAS CHECKED	BY	DATE

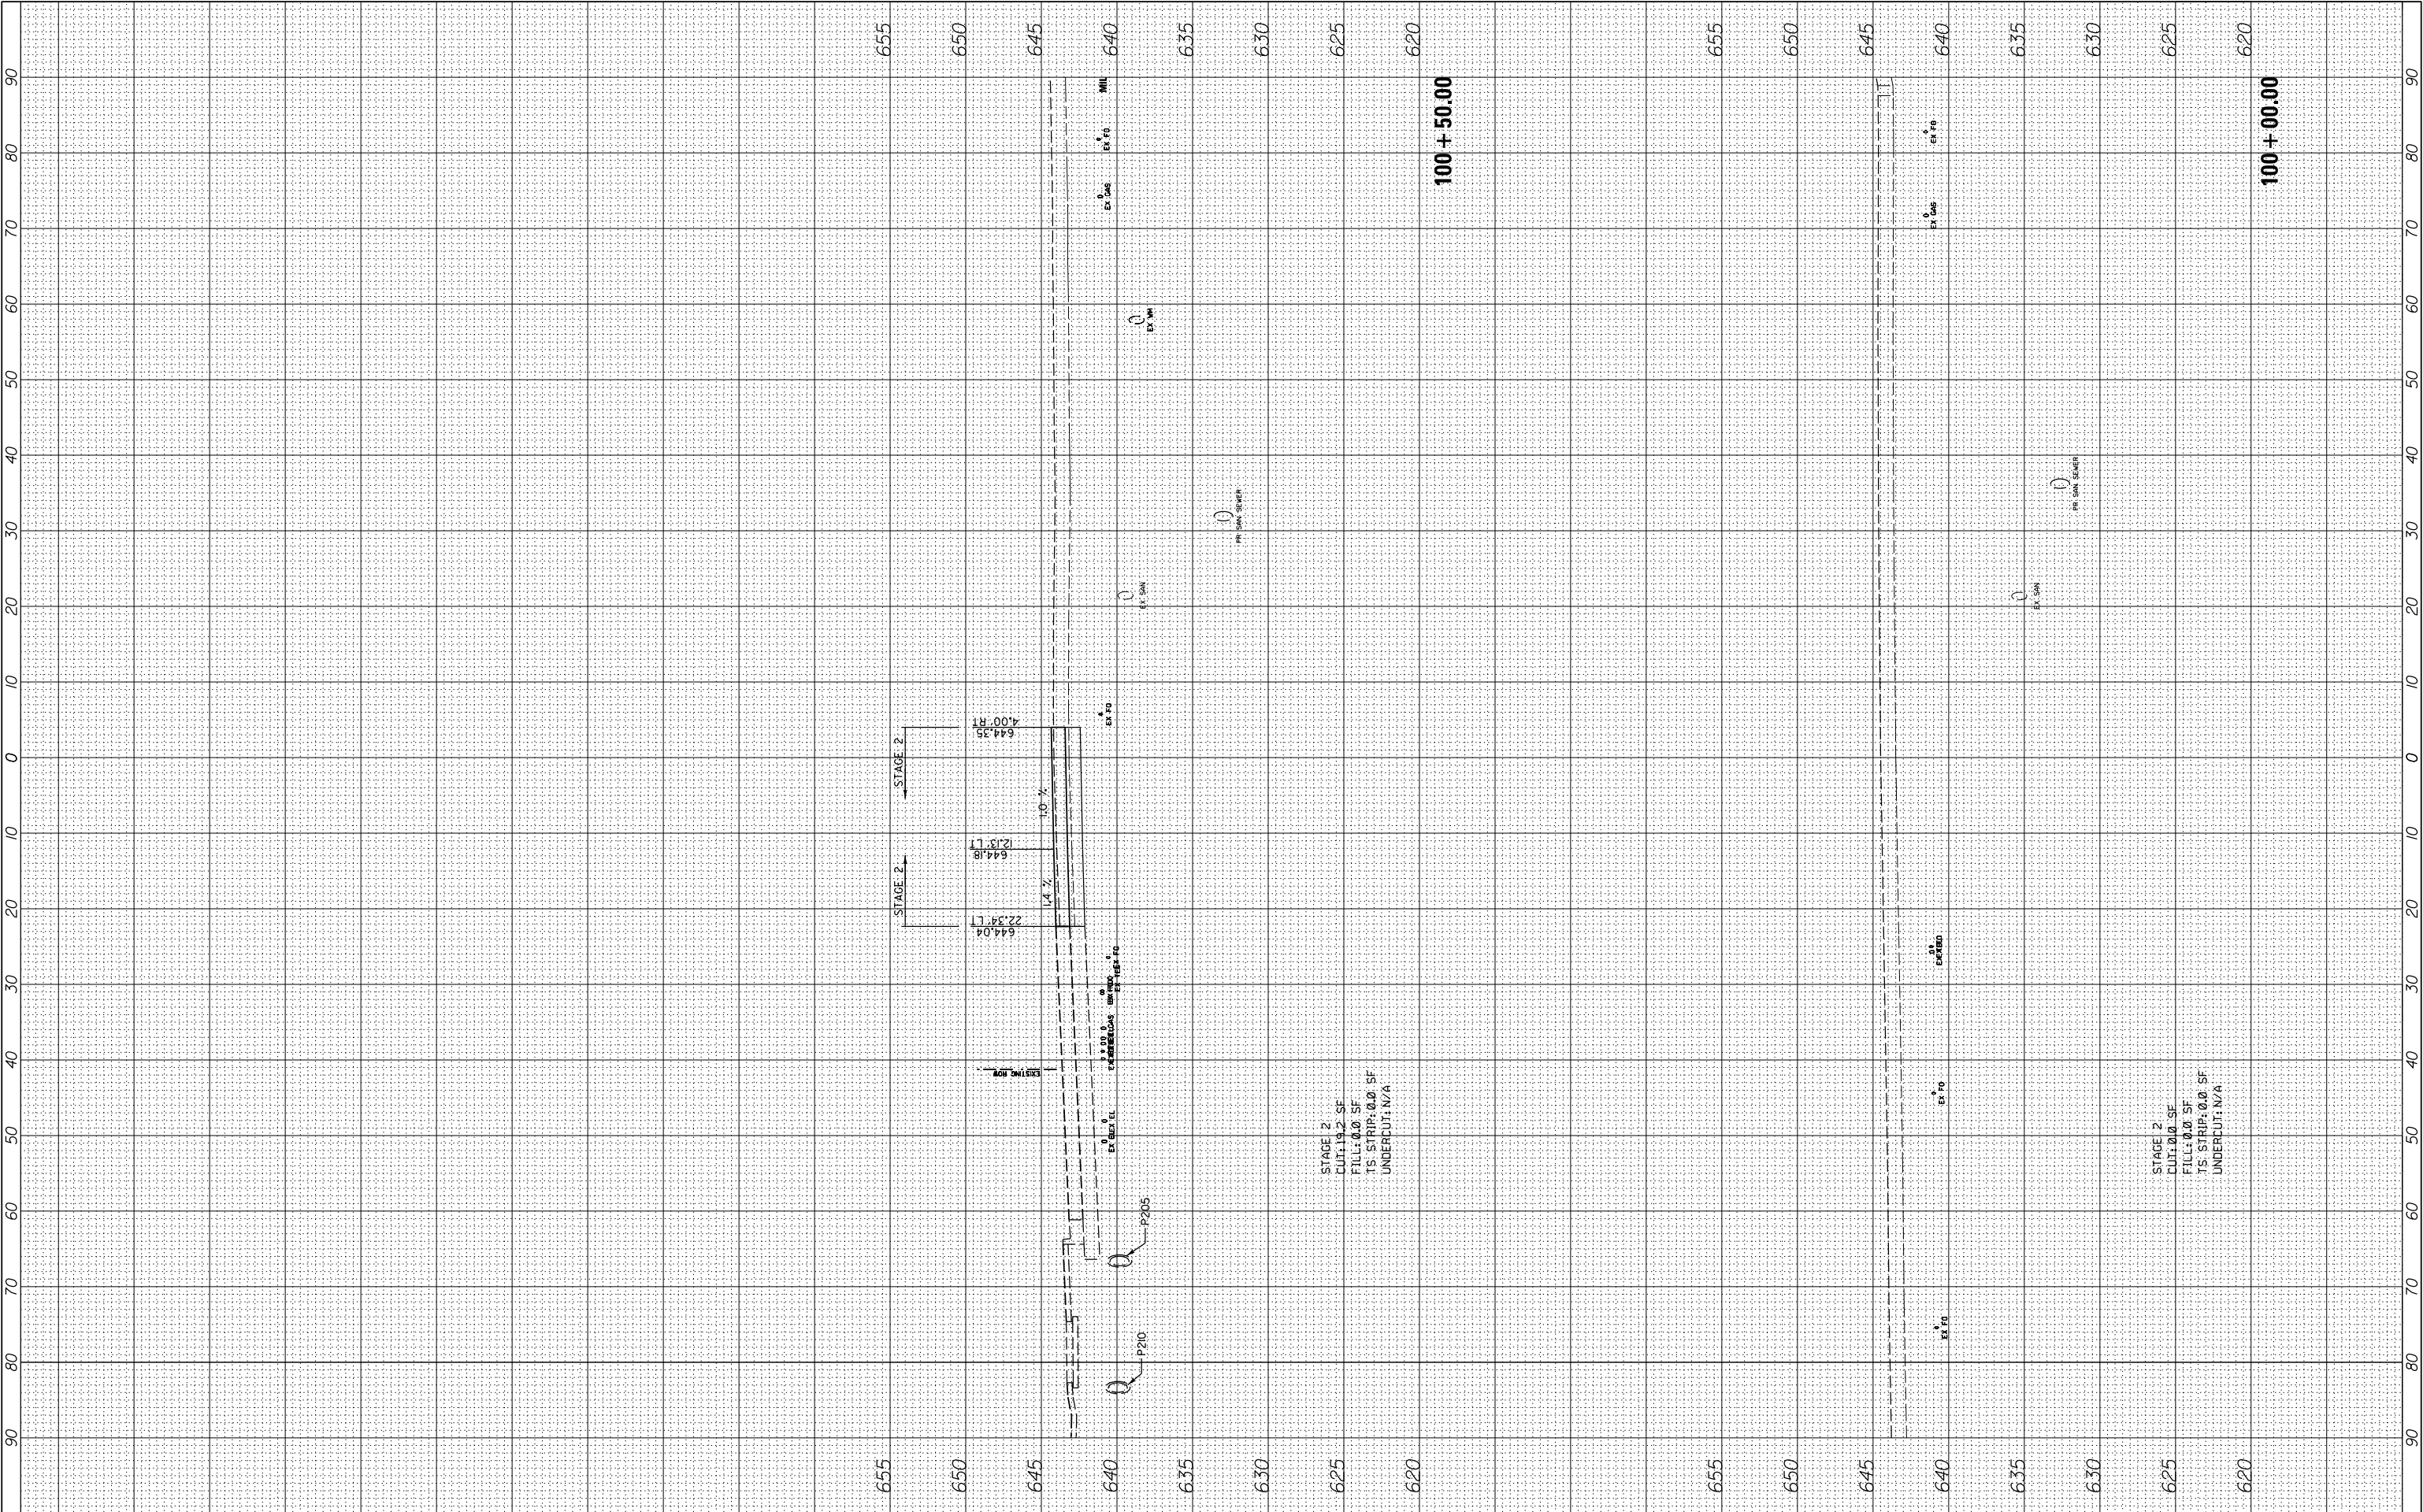

FILE NAME = N:\LCDOT\190304.0003A\Civil\XS-MOT-Year1-Stage2-190304.0003A.SHT Default	USER NAME = cward PLOT SCALE = 10' PLOT DATE = 8/14/2026	DESIGNED -	REVISED -
		DRAWN -	REVISED -
		CHECKED -	REVISED -
		DATE -	REVISED -


STATE OF ILLINOIS
DEPARTMENT OF TRANSPORTATION

DEERFIELD ROAD RECONSTRUCTION MOT CROSS SECTIONS YEAR 1 STAGE 2			
SCALE:	SHEET	OF	SHEETS
STA. 100+00.00		TO STA.100+50.00	

F.A. RTE.	SECTION	COUNTY	TOTAL SHEETS	SHEET NO.
1257	I5-00038-07-WR	LAKE	1090	784
CONTRACT NO. 6IK62				
ILLINOIS FED. AID PROJECT				

FINAL SURVEY NOTE BOOK NO.	SURVEYED PLOTTED TEMPLATE AREAS CHECKED	BY	DATE


ORIGINAL SURVEY NOTE BOOK NO.	SURVEYED PLOTTED TEMPLATE AREAS CHECKED	BY	DATE

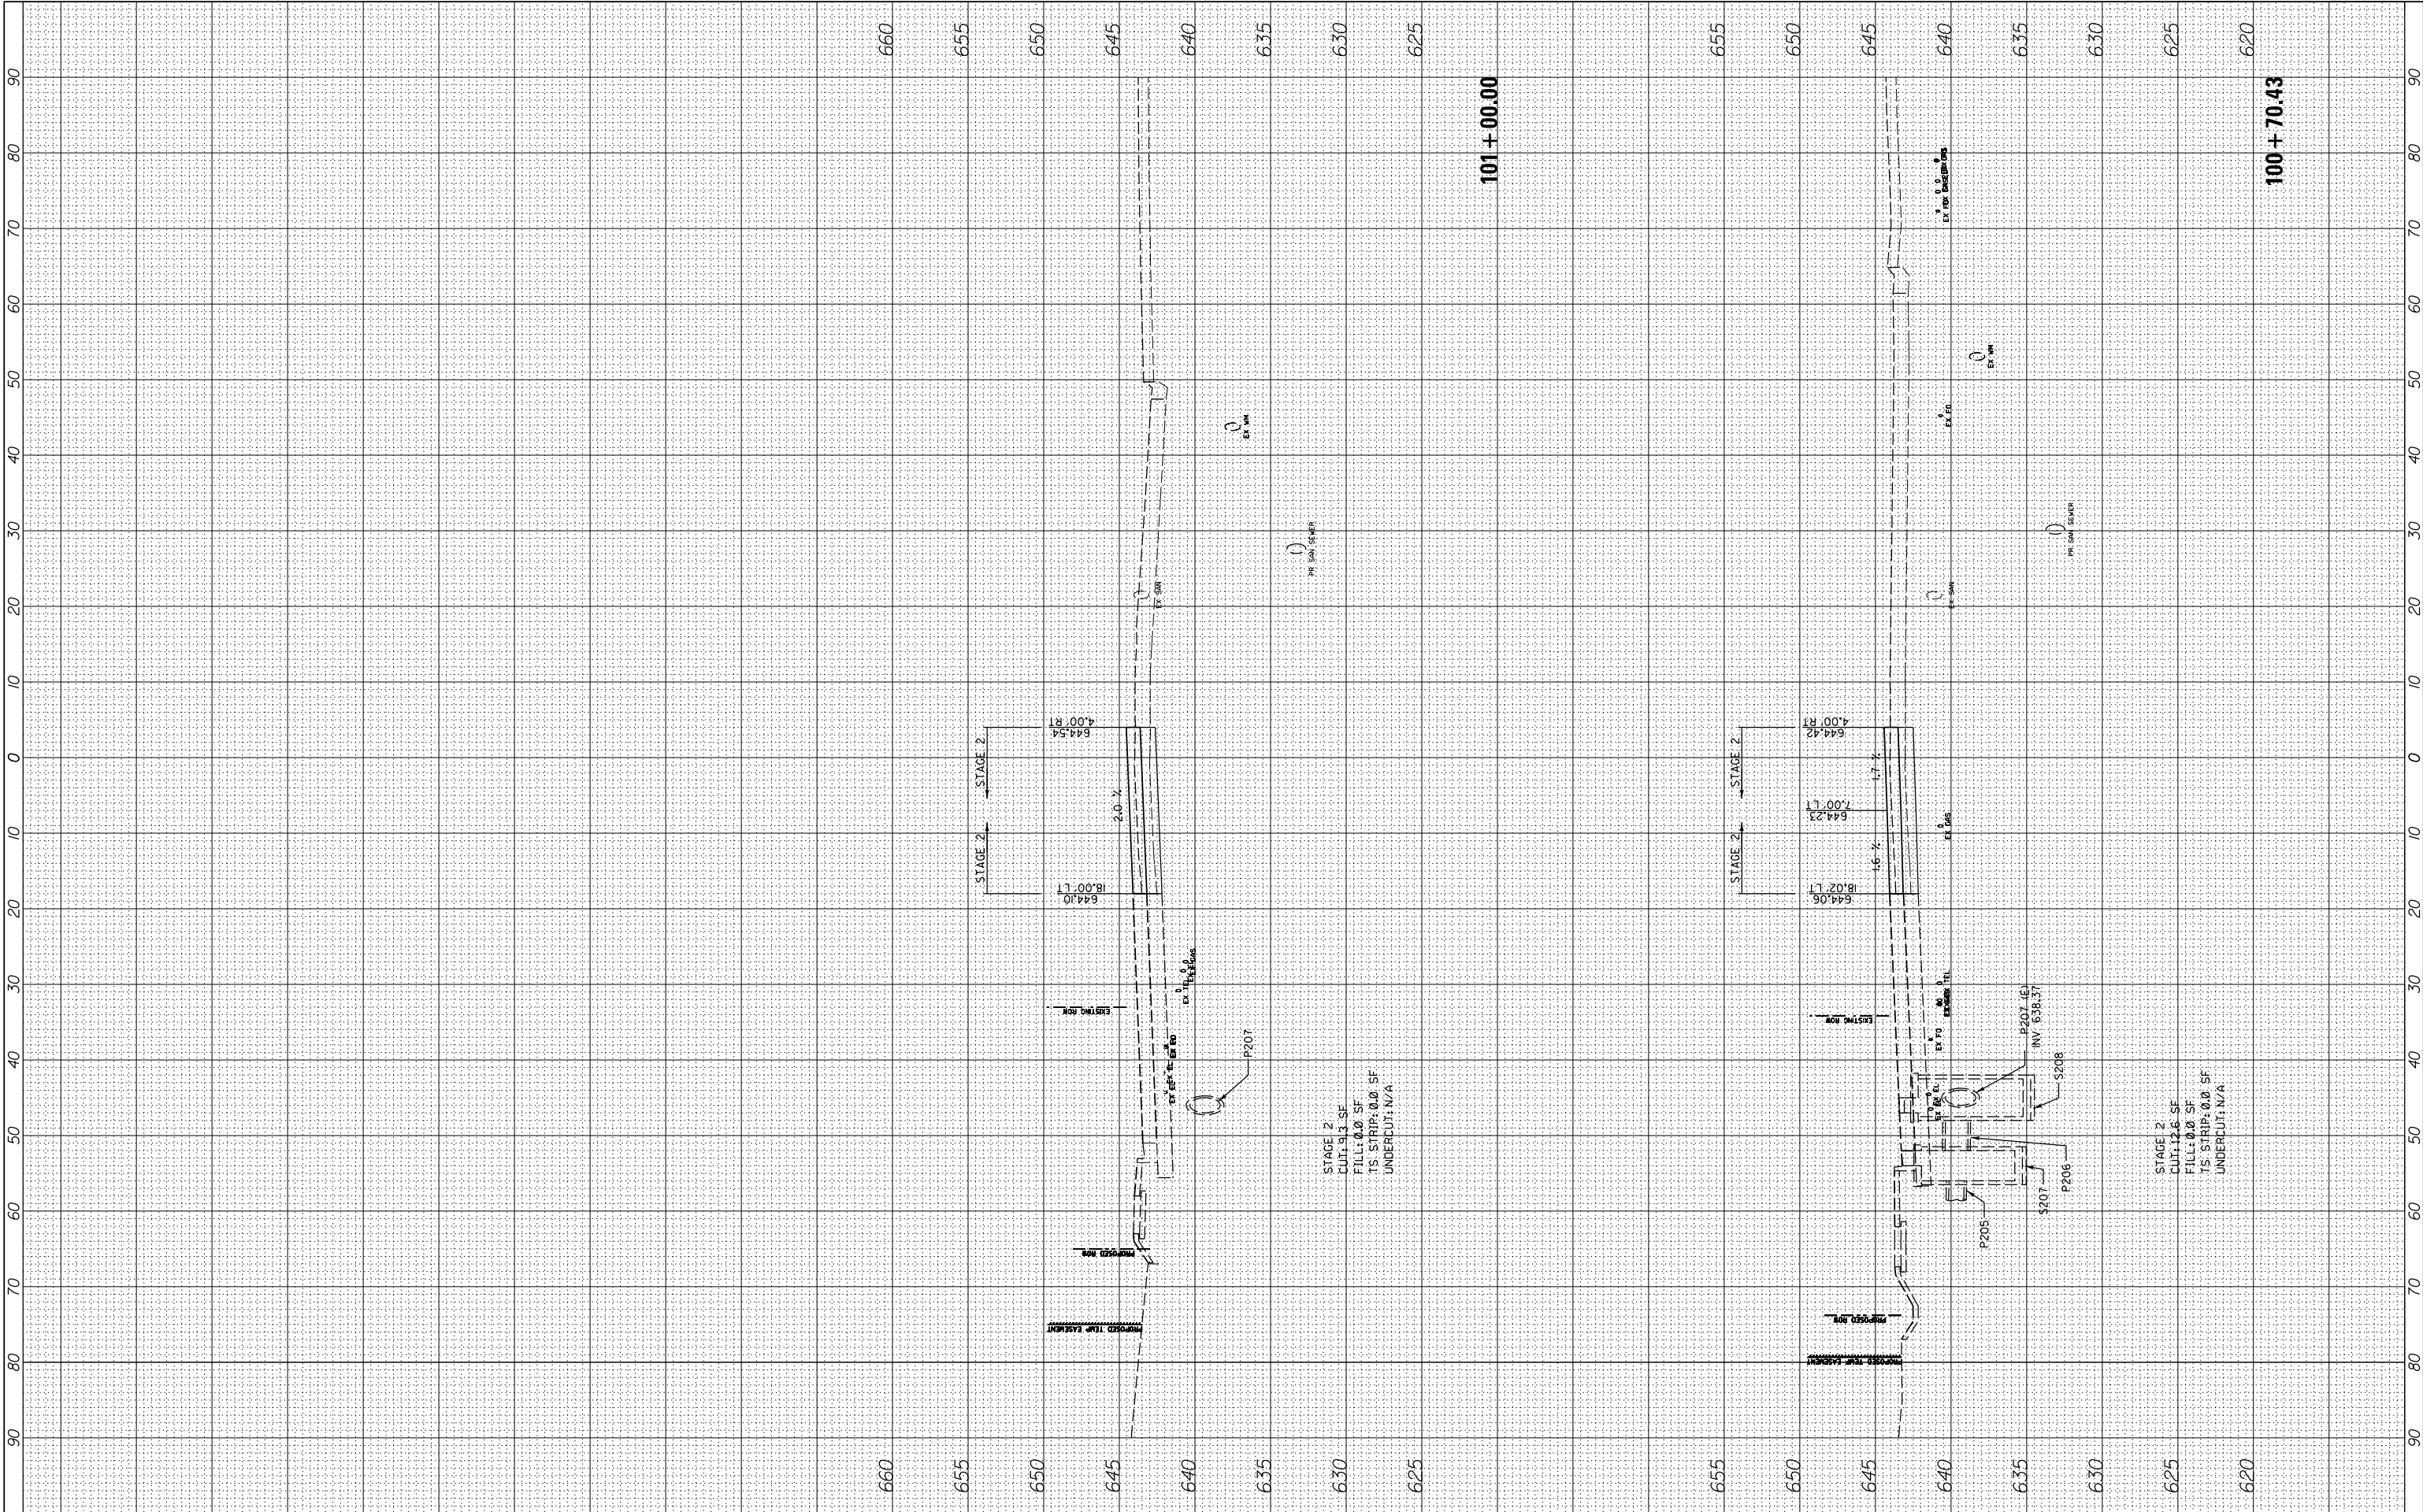

FILE NAME =	USER NAME = cword	DESIGNED -	REVISED -	STATE OF ILLINOIS DEPARTMENT OF TRANSPORTATION	DEERFIELD ROAD RECONSTRUCTION MOT CROSS SECTIONS YEAR 1 STAGE 2				F.A. RTE.	SECTION	COUNTY	TOTAL SHEETS	SHEET NO.	
N:\L\CDOT\190304.0003A\Civil\XS-MOT-Year1-Stage2-190304.0003A.SHT		DRAWN -	REVISED -		1257	I5-00038-07-WR	LAKE	1090	785					
	PLOT SCALE = 10'	CHECKED -	REVISED -						CONTRACT NO. 6IK62					
Default	PLOT DATE = 8/14/2026	DATE -	REVISED -		SCALE:	SHEET	OF	SHEETS	STA. 100+70.43	TO	STA. 101+00.00			
										ILLINOIS	FED. AID PROJECT			

FINAL SURVEY NOTE BOOK NO.	SURVEYED PLOTTED TEMPLATE AREAS CHECKED	BY	DATE


ORIGINAL SURVEY NOTE BOOK NO.	SURVEYED PLOTTED TEMPLATE AREAS CHECKED	BY	DATE

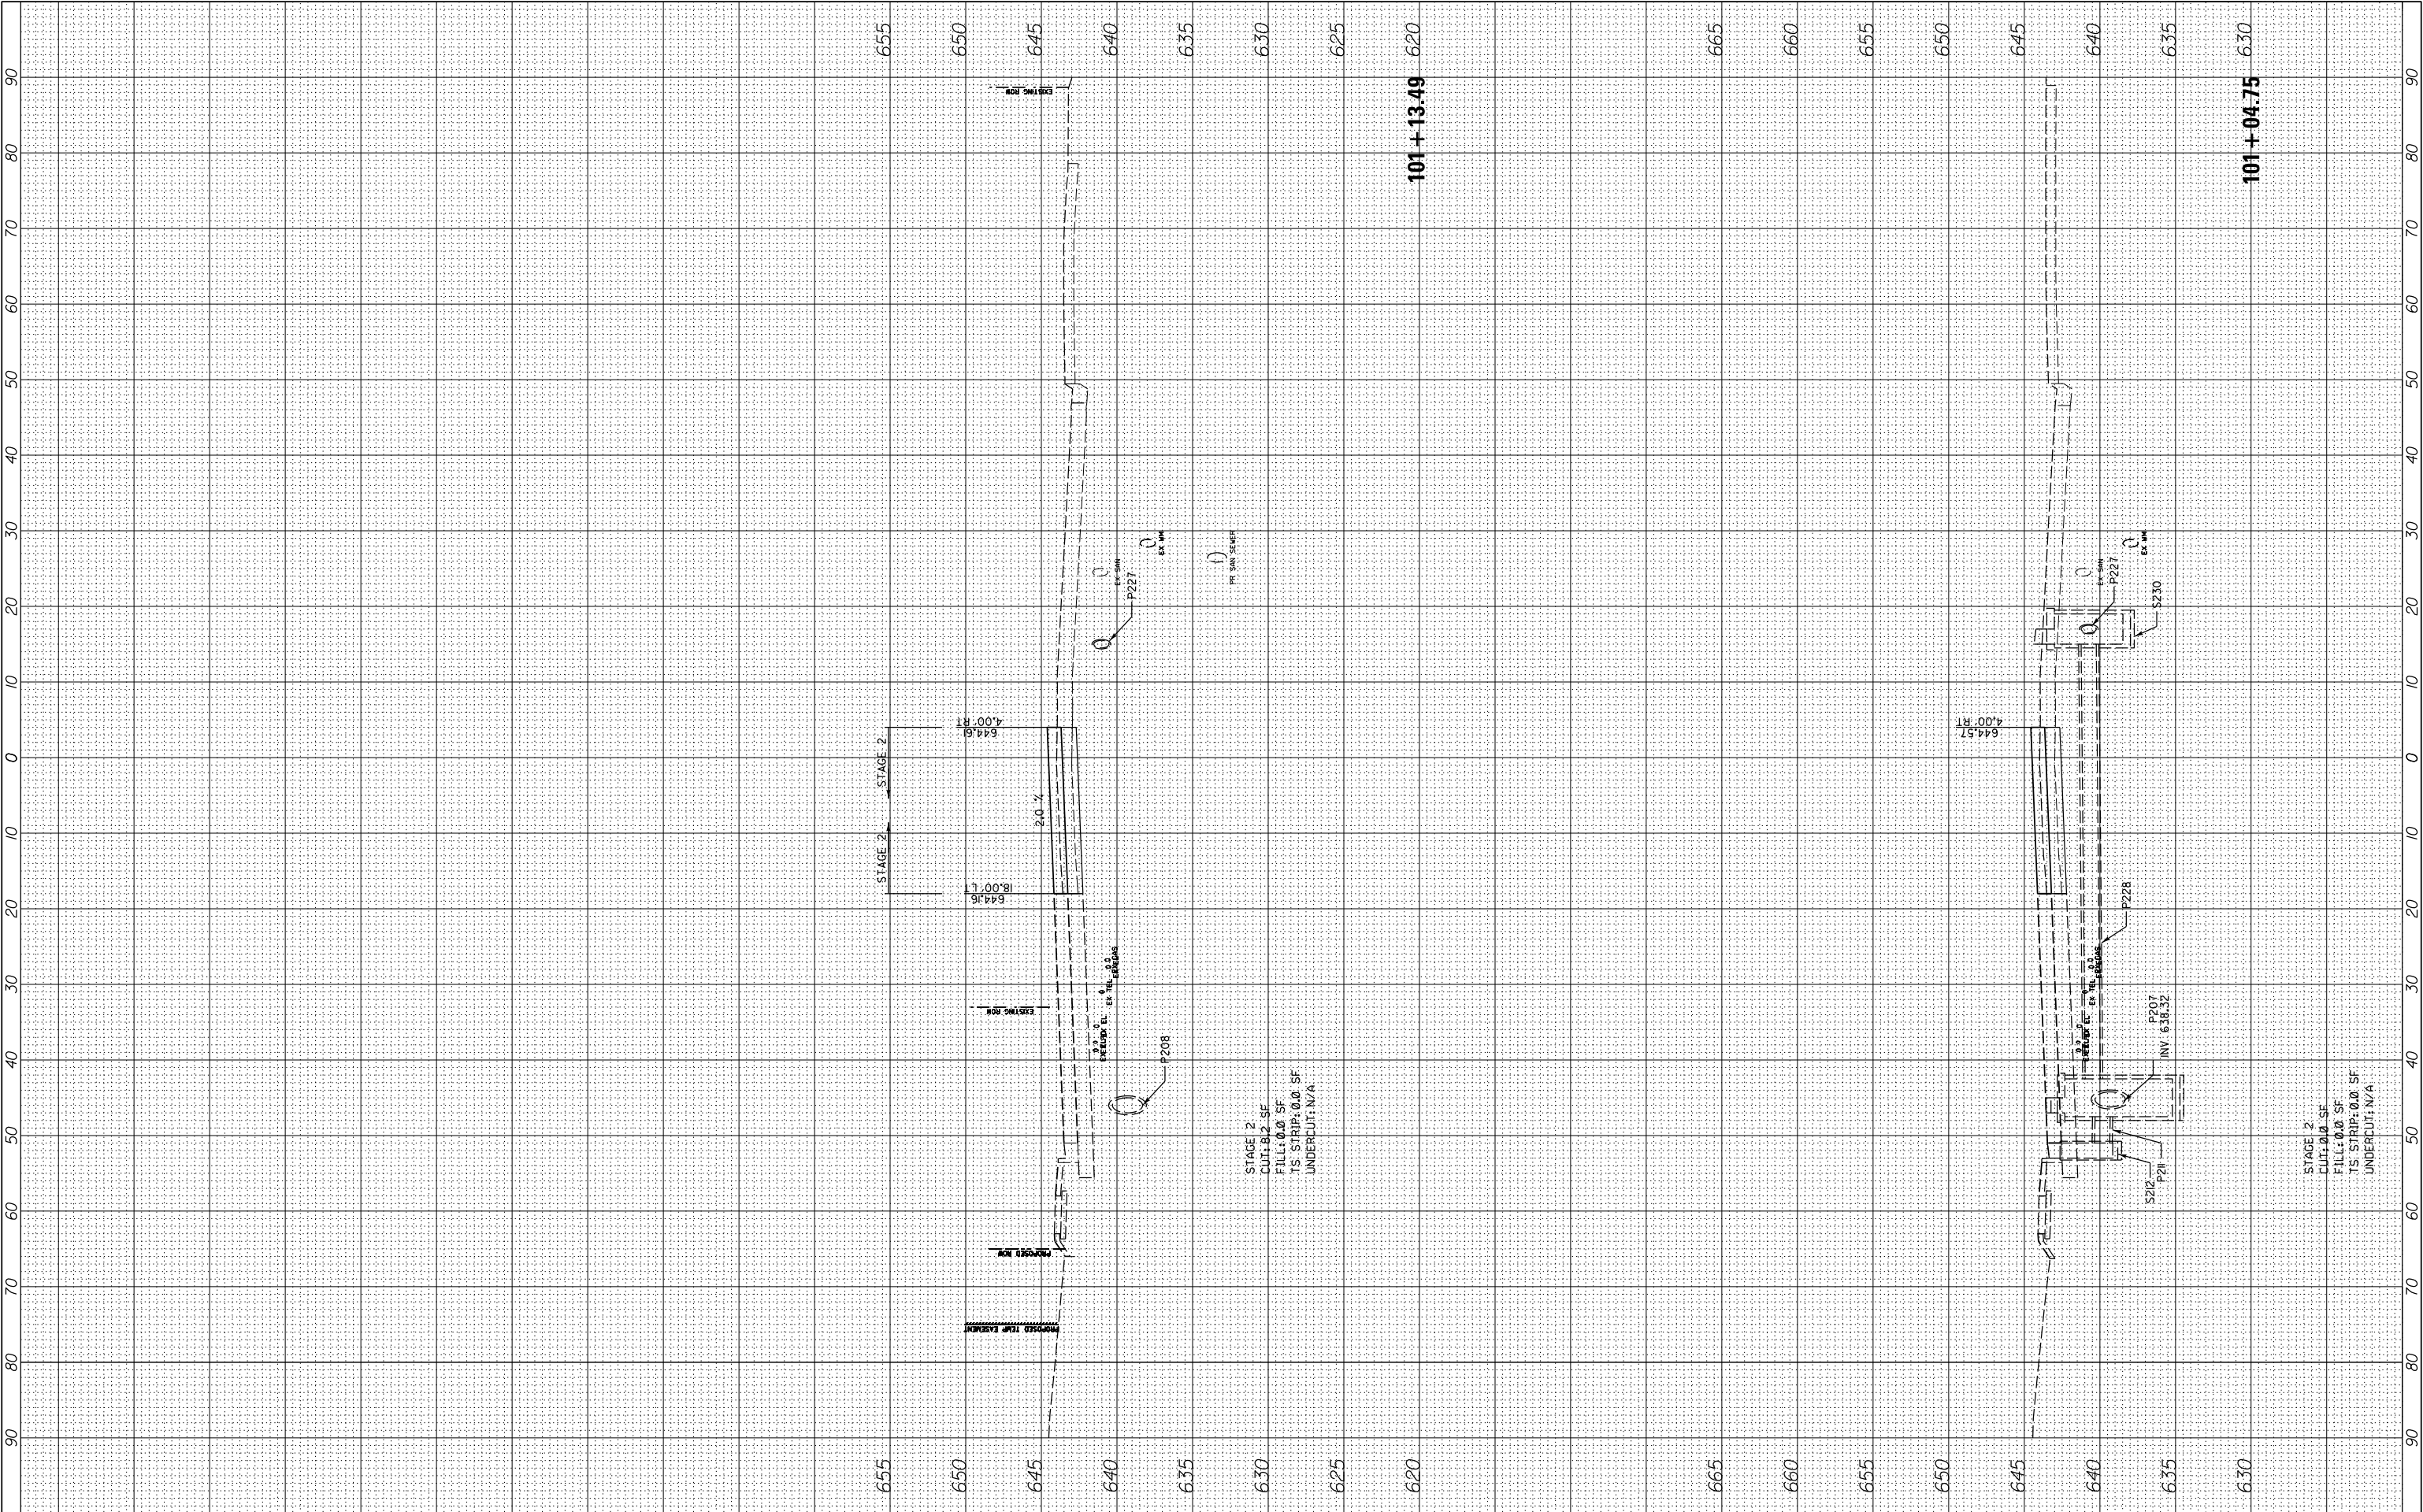

FILE NAME =		USER NAME = cword	DESIGNED -	REVISED -	STATE OF ILLINOIS DEPARTMENT OF TRANSPORTATION	DEERFIELD ROAD RECONSTRUCTION MOT CROSS SECTIONS YEAR 1 STAGE 2				F.A. RTE.	SECTION	COUNTY	TOTAL SHEETS	SHEET NO.
N:\CDDOT\190304.0003A\Civil\XS-MOT-Year1-Stage2-190304.0003A.SHT			DRAWN -	REVISED -		1257	15-00038-07-WR	LAKE	1090	786				
PLOT SCALE = 10'			CHECKED -	REVISED -						CONTRACT NO. 6IK62				
PLOT DATE = 8/14/2026			DATE -	REVISED -		SCALE:	SHEET	OF	SHEETS	STA. 101+04.75	TO STA. 101+13.49	ILLINOIS FED. AID PROJECT		
Default														

FINAL SURVEY NO.	SURVEYED PLOTTED NOTE BOOK AREAS CHECKED	BY	DATE


ORIGINAL SURVEY NO.	SURVEYED PLOTTED NOTE BOOK AREAS CHECKED	BY	DATE

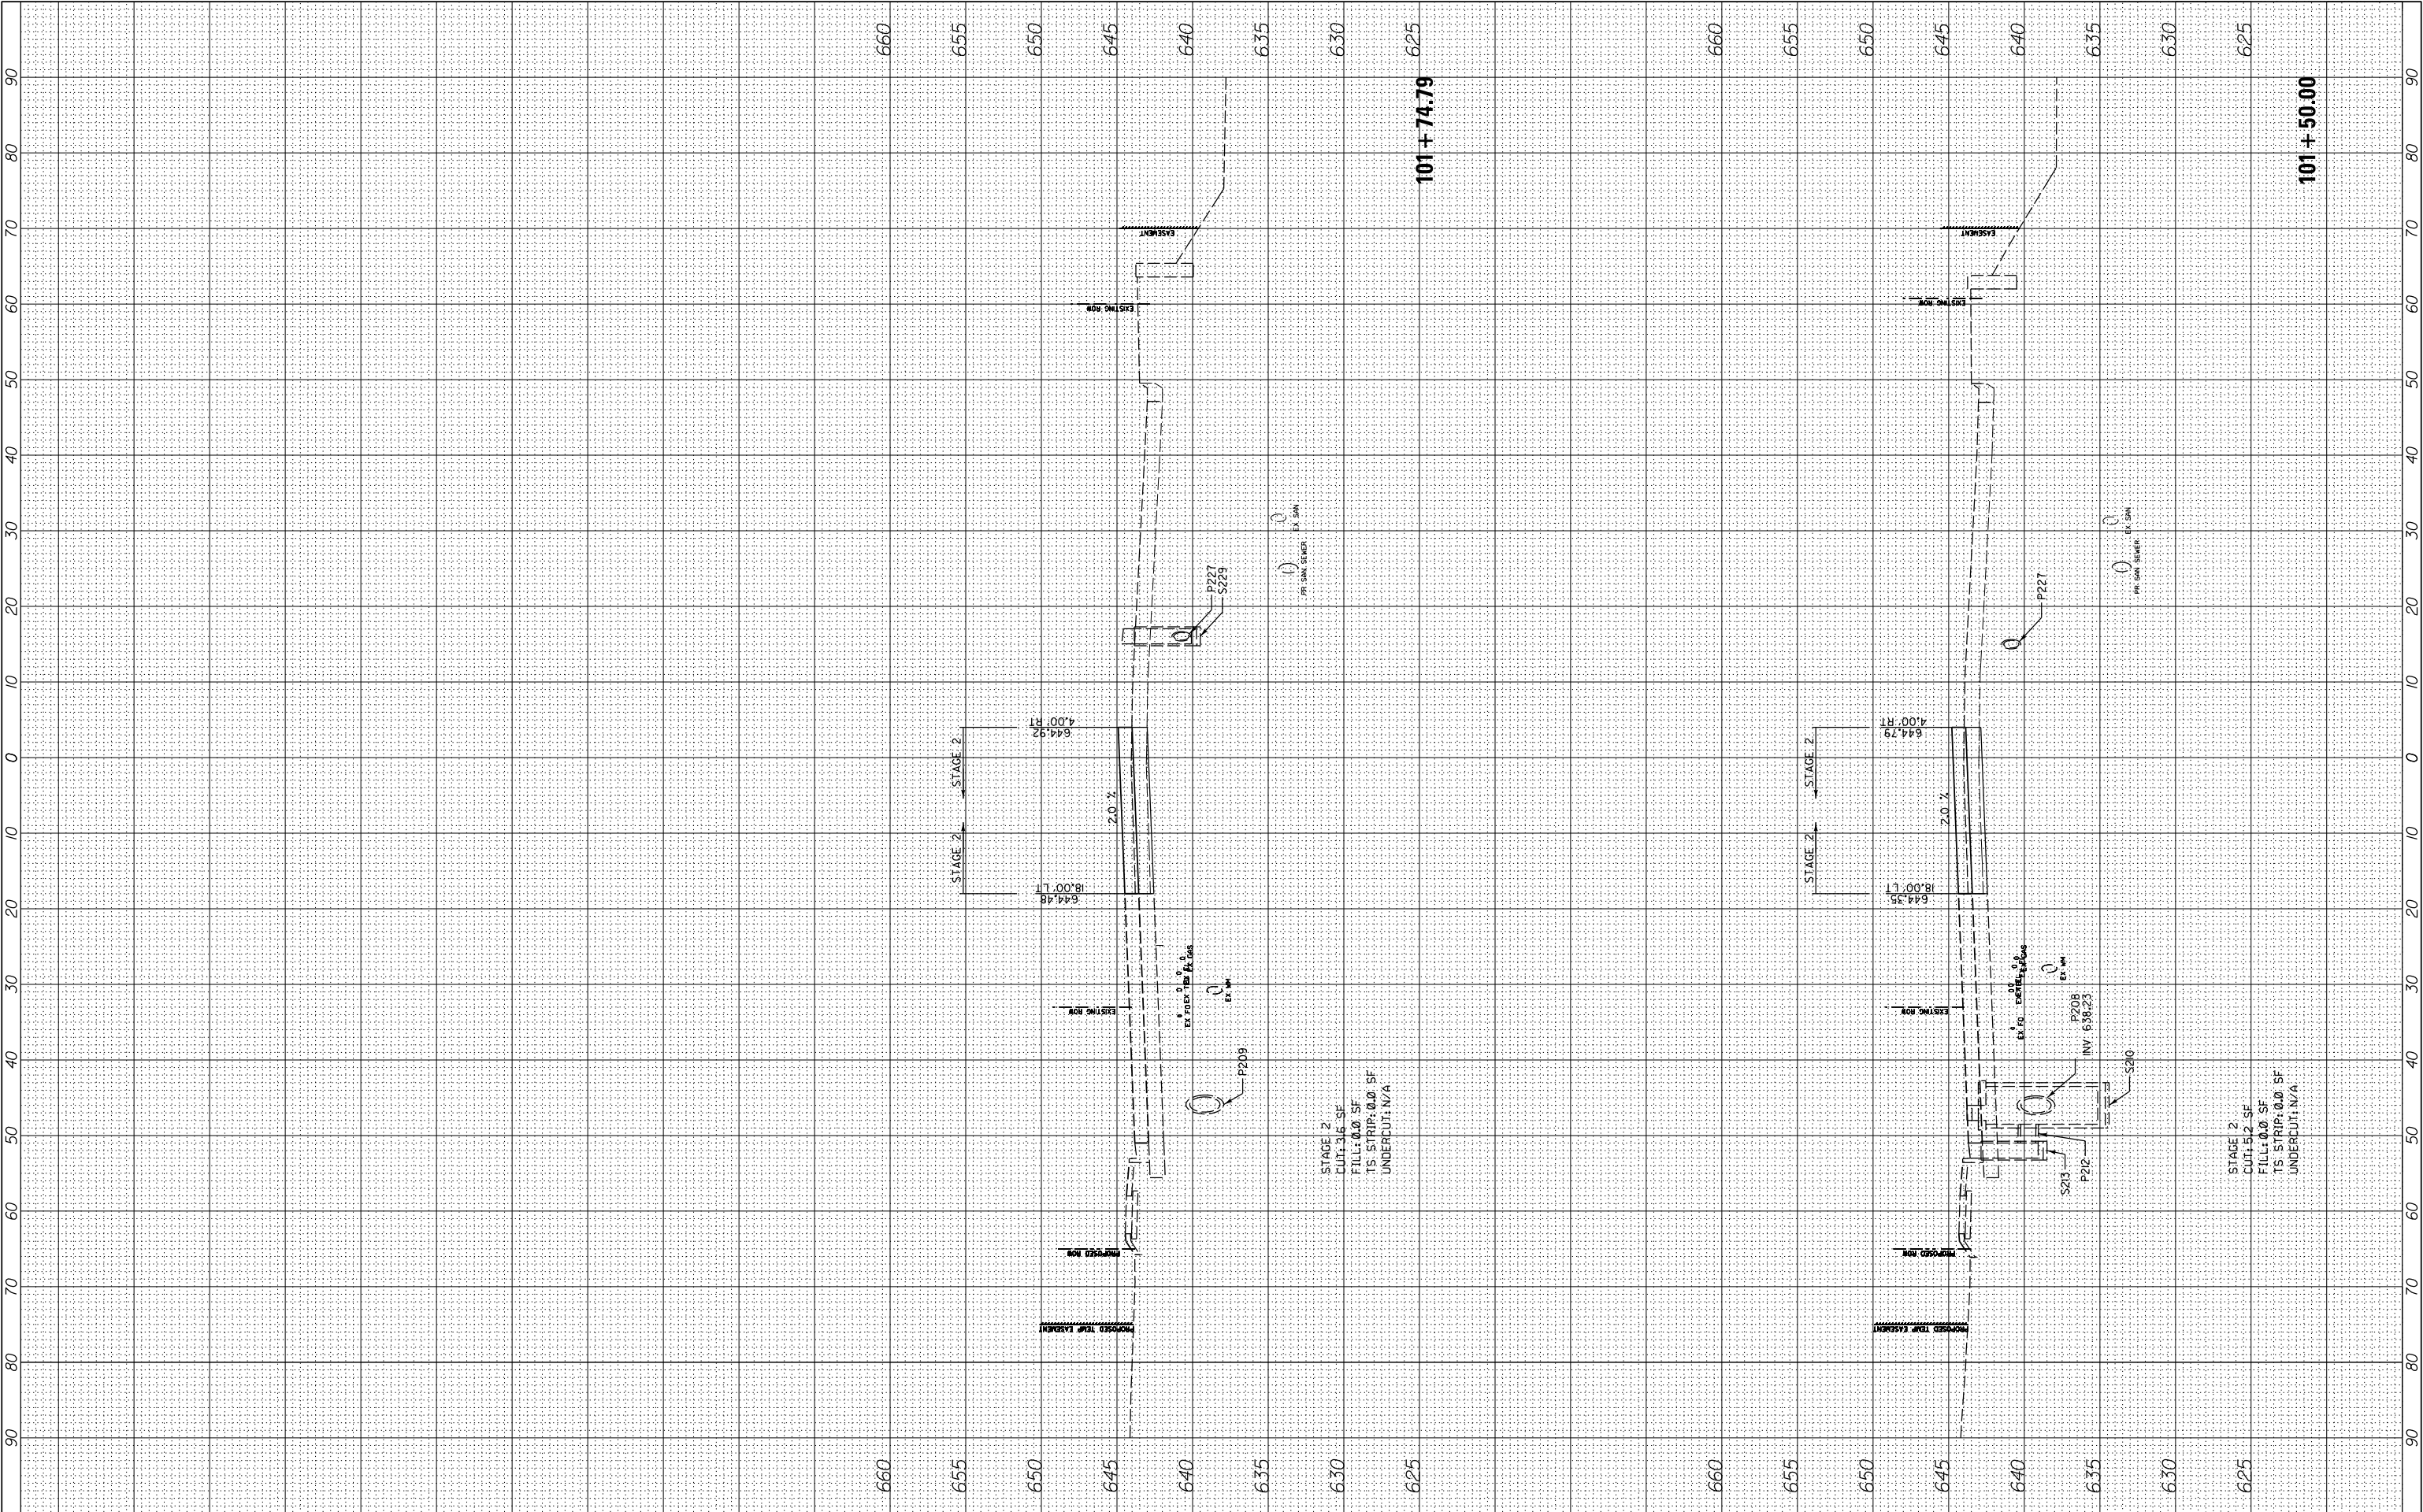

FILE NAME =	USER NAME = cward	DESIGNED -	REVISED -	STATE OF ILLINOIS DEPARTMENT OF TRANSPORTATION	DEERFIELD ROAD RECONSTRUCTION MOT CROSS SECTIONS YEAR 1 STAGE 2				F.A. RTE.	SECTION	COUNTY	TOTAL SHEETS	SHEET NO.
N:\LCDOT\190304.0003A\Civil\XS-MOT-Year1-Stage2-190304.0003A.SHT		DRAWN -	REVISED -		I257	I5-00038-07-WR	LAKE	1090	787				
	PLOT SCALE = 10'	CHECKED -	REVISED -		CONTRACT NO. 6IK62								
Default	PLOT DATE = 8/14/2026	DATE -	REVISED -		SCALE:	SHEET	OF	SHEETS	STA. 101+50.00	TO STA.101+74.79	ILLINOIS FED. AID PROJECT		


FINAL SURVEY NOTE BOOK NO.	SURVEYED PLOTTED TEMPLATE AREAS CHECKED	BY	DATE

ORIGINAL SURVEY NOTE BOOK NO.	SURVEYED PLOTTED TEMPLATE AREAS CHECKED	BY	DATE

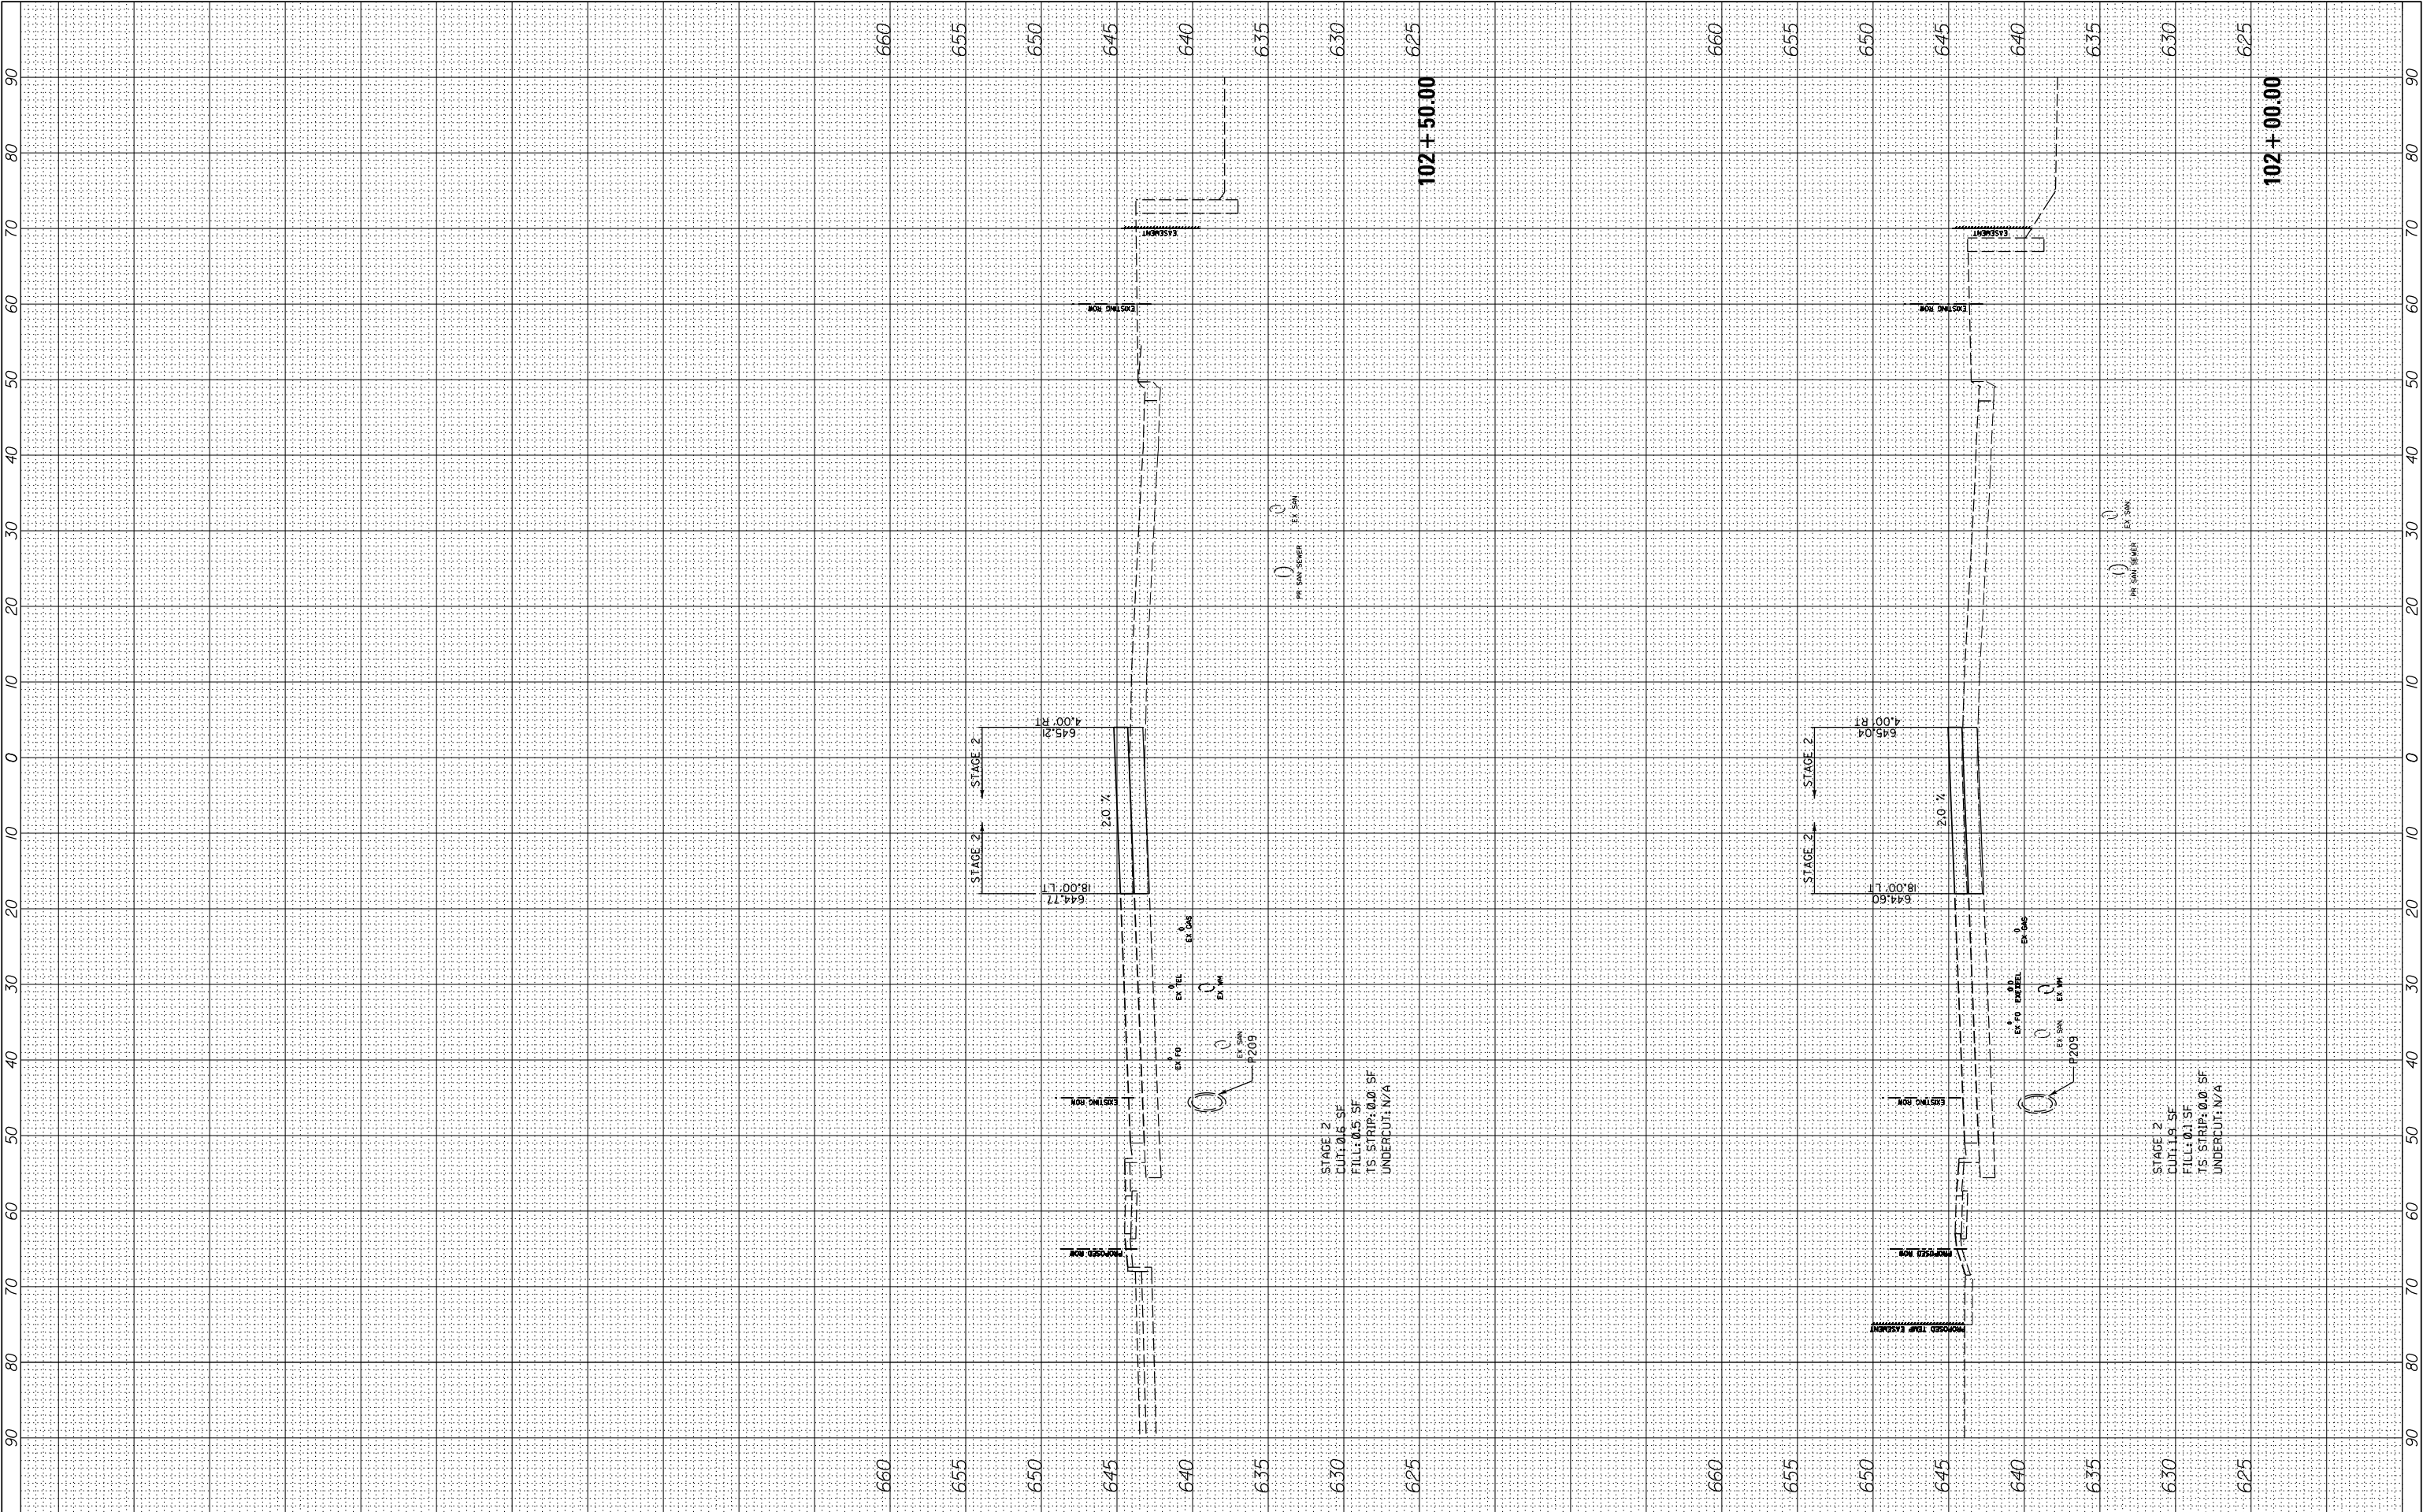

FILE NAME =	USER NAME = cward	DESIGNED -	REVISED -	STATE OF ILLINOIS DEPARTMENT OF TRANSPORTATION	DEERFIELD ROAD RECONSTRUCTION MOT CROSS SECTIONS YEAR 1 STAGE 2				F.A. RTE.	SECTION	COUNTY	TOTAL SHEETS	SHEET NO.
N:\LCDOT\190304.0003A\Civil\XS-MOT-Year1-Stage2-190304.0003A.SHT		DRAWN -	REVISED -		1257	I5-00038-07-WR	LAKE	1090	788				
		PLOT SCALE = 10'	CHECKED -		CONTRACT NO. 6IK62								
Default		PLOT DATE = 8/14/2026	DATE -		REVISED -	SCALE:	SHEET	OF	SHEETS	STA. 102+00.00	TO STA. 102+50.00	ILLINOIS	

ORIGINAL SURVEY	SURVEYED _____	BY _____	DATE _____
	PLOTTED _____		
	TEMPLATE _____		
	AREAS _____		
NO. _____	AREAS CHECKED _____		

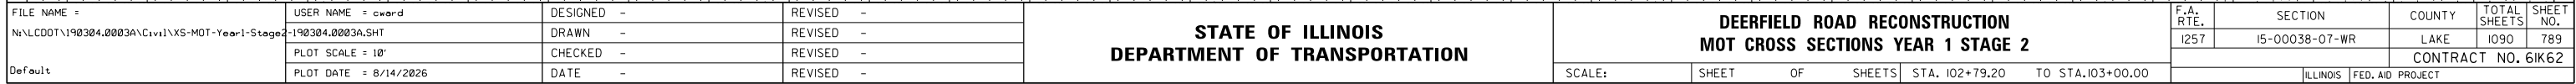


**DEERFIELD ROAD RECONSTRUCTION
MOT CROSS SECTIONS YEAR 1 STAGE 2**

F.A. RTE.	SECTION	COUNTY	TOTAL SHEETS	SHEET NO.
1257	15-00038-07-WR	LAKE	1090	789
		CONTRACT NO. 61K62		
ILLINOIS		FED. AID PROJECT		


FINAL SURVEY NOTE BOOK NO.	SURVEYED PLOTTED TEMPLATE AREAS CHECKED	BY	DATE

ORIGINAL SURVEY NOTE BOOK NO.	SURVEYED PLOTTED TEMPLATE AREAS CHECKED	BY	DATE

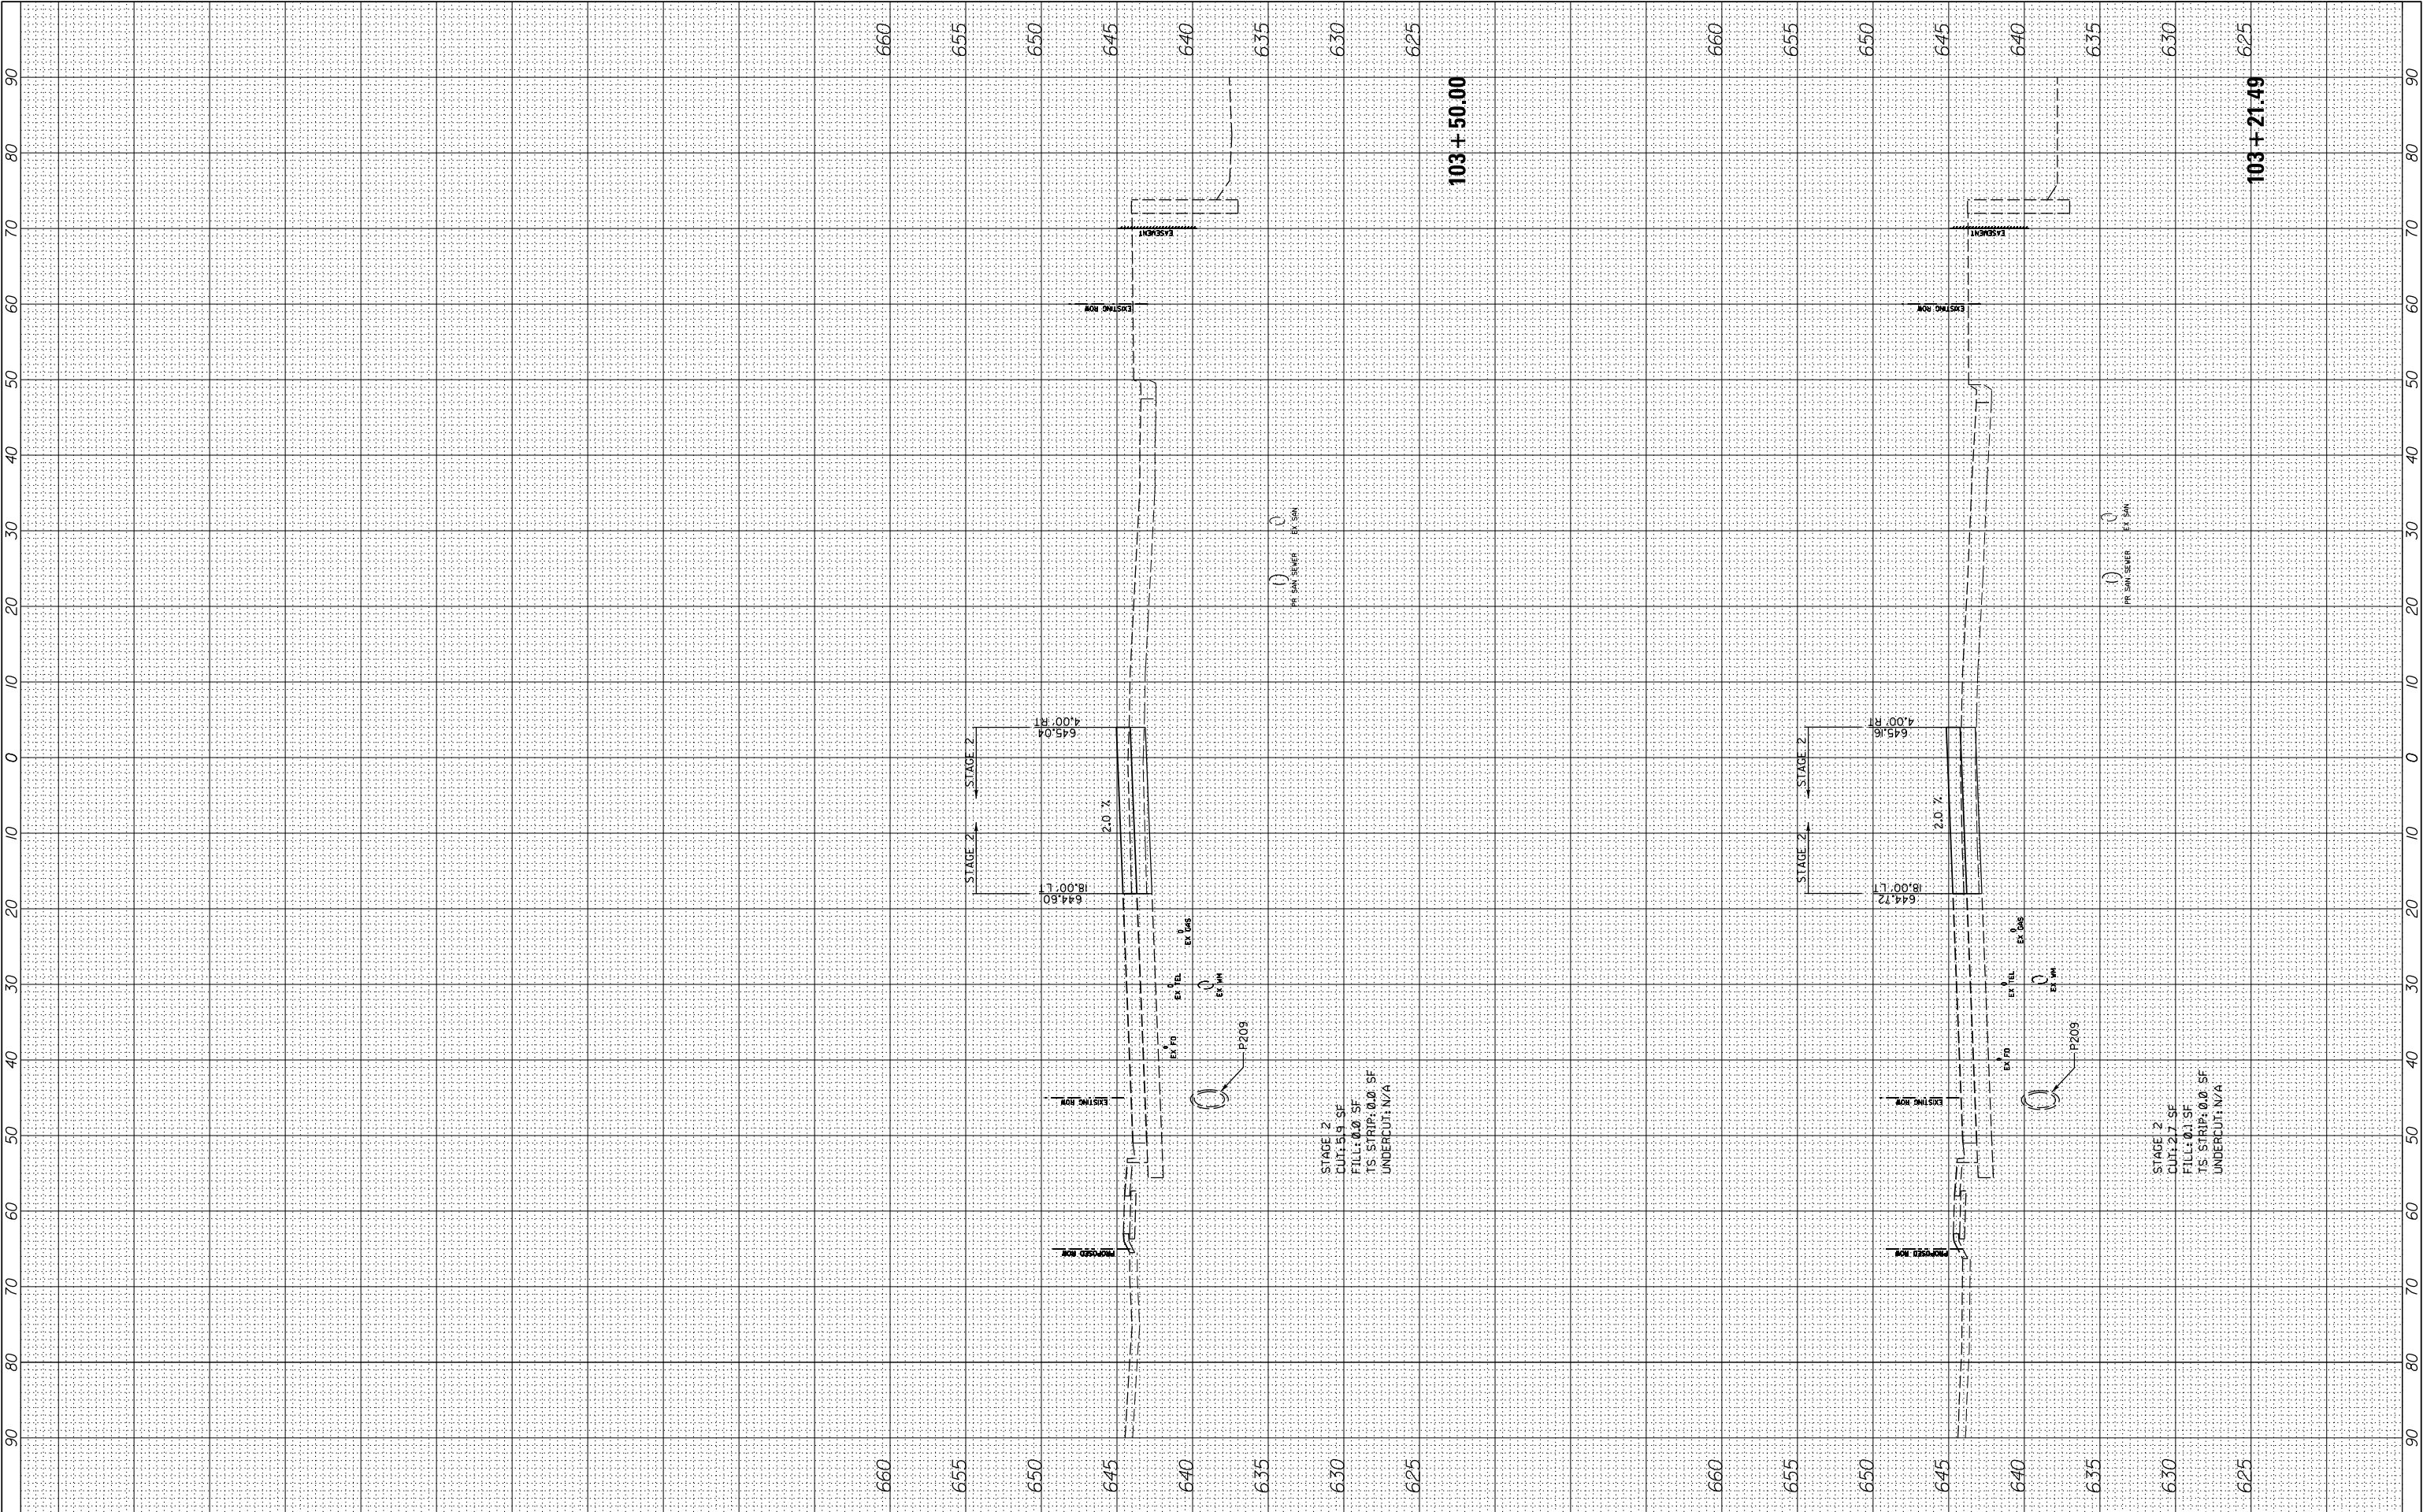

FILE NAME =	USER NAME = cward	DESIGNED -	REVISED -	STATE OF ILLINOIS DEPARTMENT OF TRANSPORTATION	DEERFIELD ROAD RECONSTRUCTION MOT CROSS SECTIONS YEAR 1 STAGE 2				F.A. RTE.	SECTION	COUNTY	TOTAL SHEETS	SHEET NO.
N:\LCDOT\190304.0003A\Civil\XS-MOT-Year1-Stage2-190304.0003A.SHT		DRAWN -	REVISED -		I257	I5-00038-07-WR	LAKE	1090	790				
	PLOT SCALE = 10'	CHECKED -	REVISED -		CONTRACT NO. 6IK62								
Default	PLOT DATE = 8/14/2026	DATE -	REVISED -		SCALE:	SHEET	OF	SHEETS	STA. 103+21.49	TO STA.103+50.00	ILLINOIS FED. AID PROJECT		

ORIGINAL SURVEY	SURVEYED _____	BY _____	DATE _____
	PLOTTED _____		
	TEMPLATE _____		
	AREAS _____		
NO. _____	AREAS CHECKED _____		

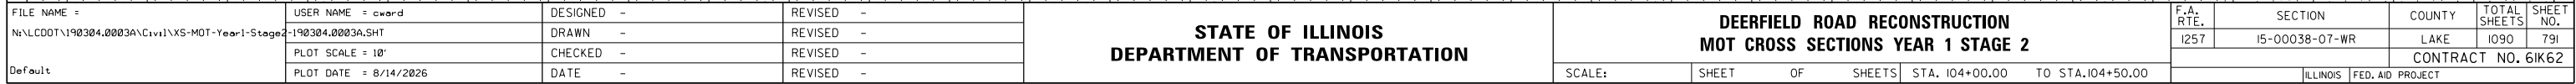


**STATE OF ILLINOIS
DEPARTMENT OF TRANSPORTATION**

**DEERFIELD ROAD RECONSTRUCTION
MOT CROSS SECTIONS YEAR 1 STAGE 2**

F.A. RTE.	SECTION	COUNTY	TOTAL SHEETS	SHEET NO.
1257	15-00038-07-WR	LAKE	1090	791
		CONTRACT NO. 61K62		
ILLINOIS		FED. AID PROJECT		

FINAL SURVEY NO.	SURVEYED PLOTTED NOTE BOOK AREAS CHECKED	BY	DATE


ORIGINAL SURVEY NO.	SURVEYED PLOTTED NOTE BOOK AREAS CHECKED	BY	DATE

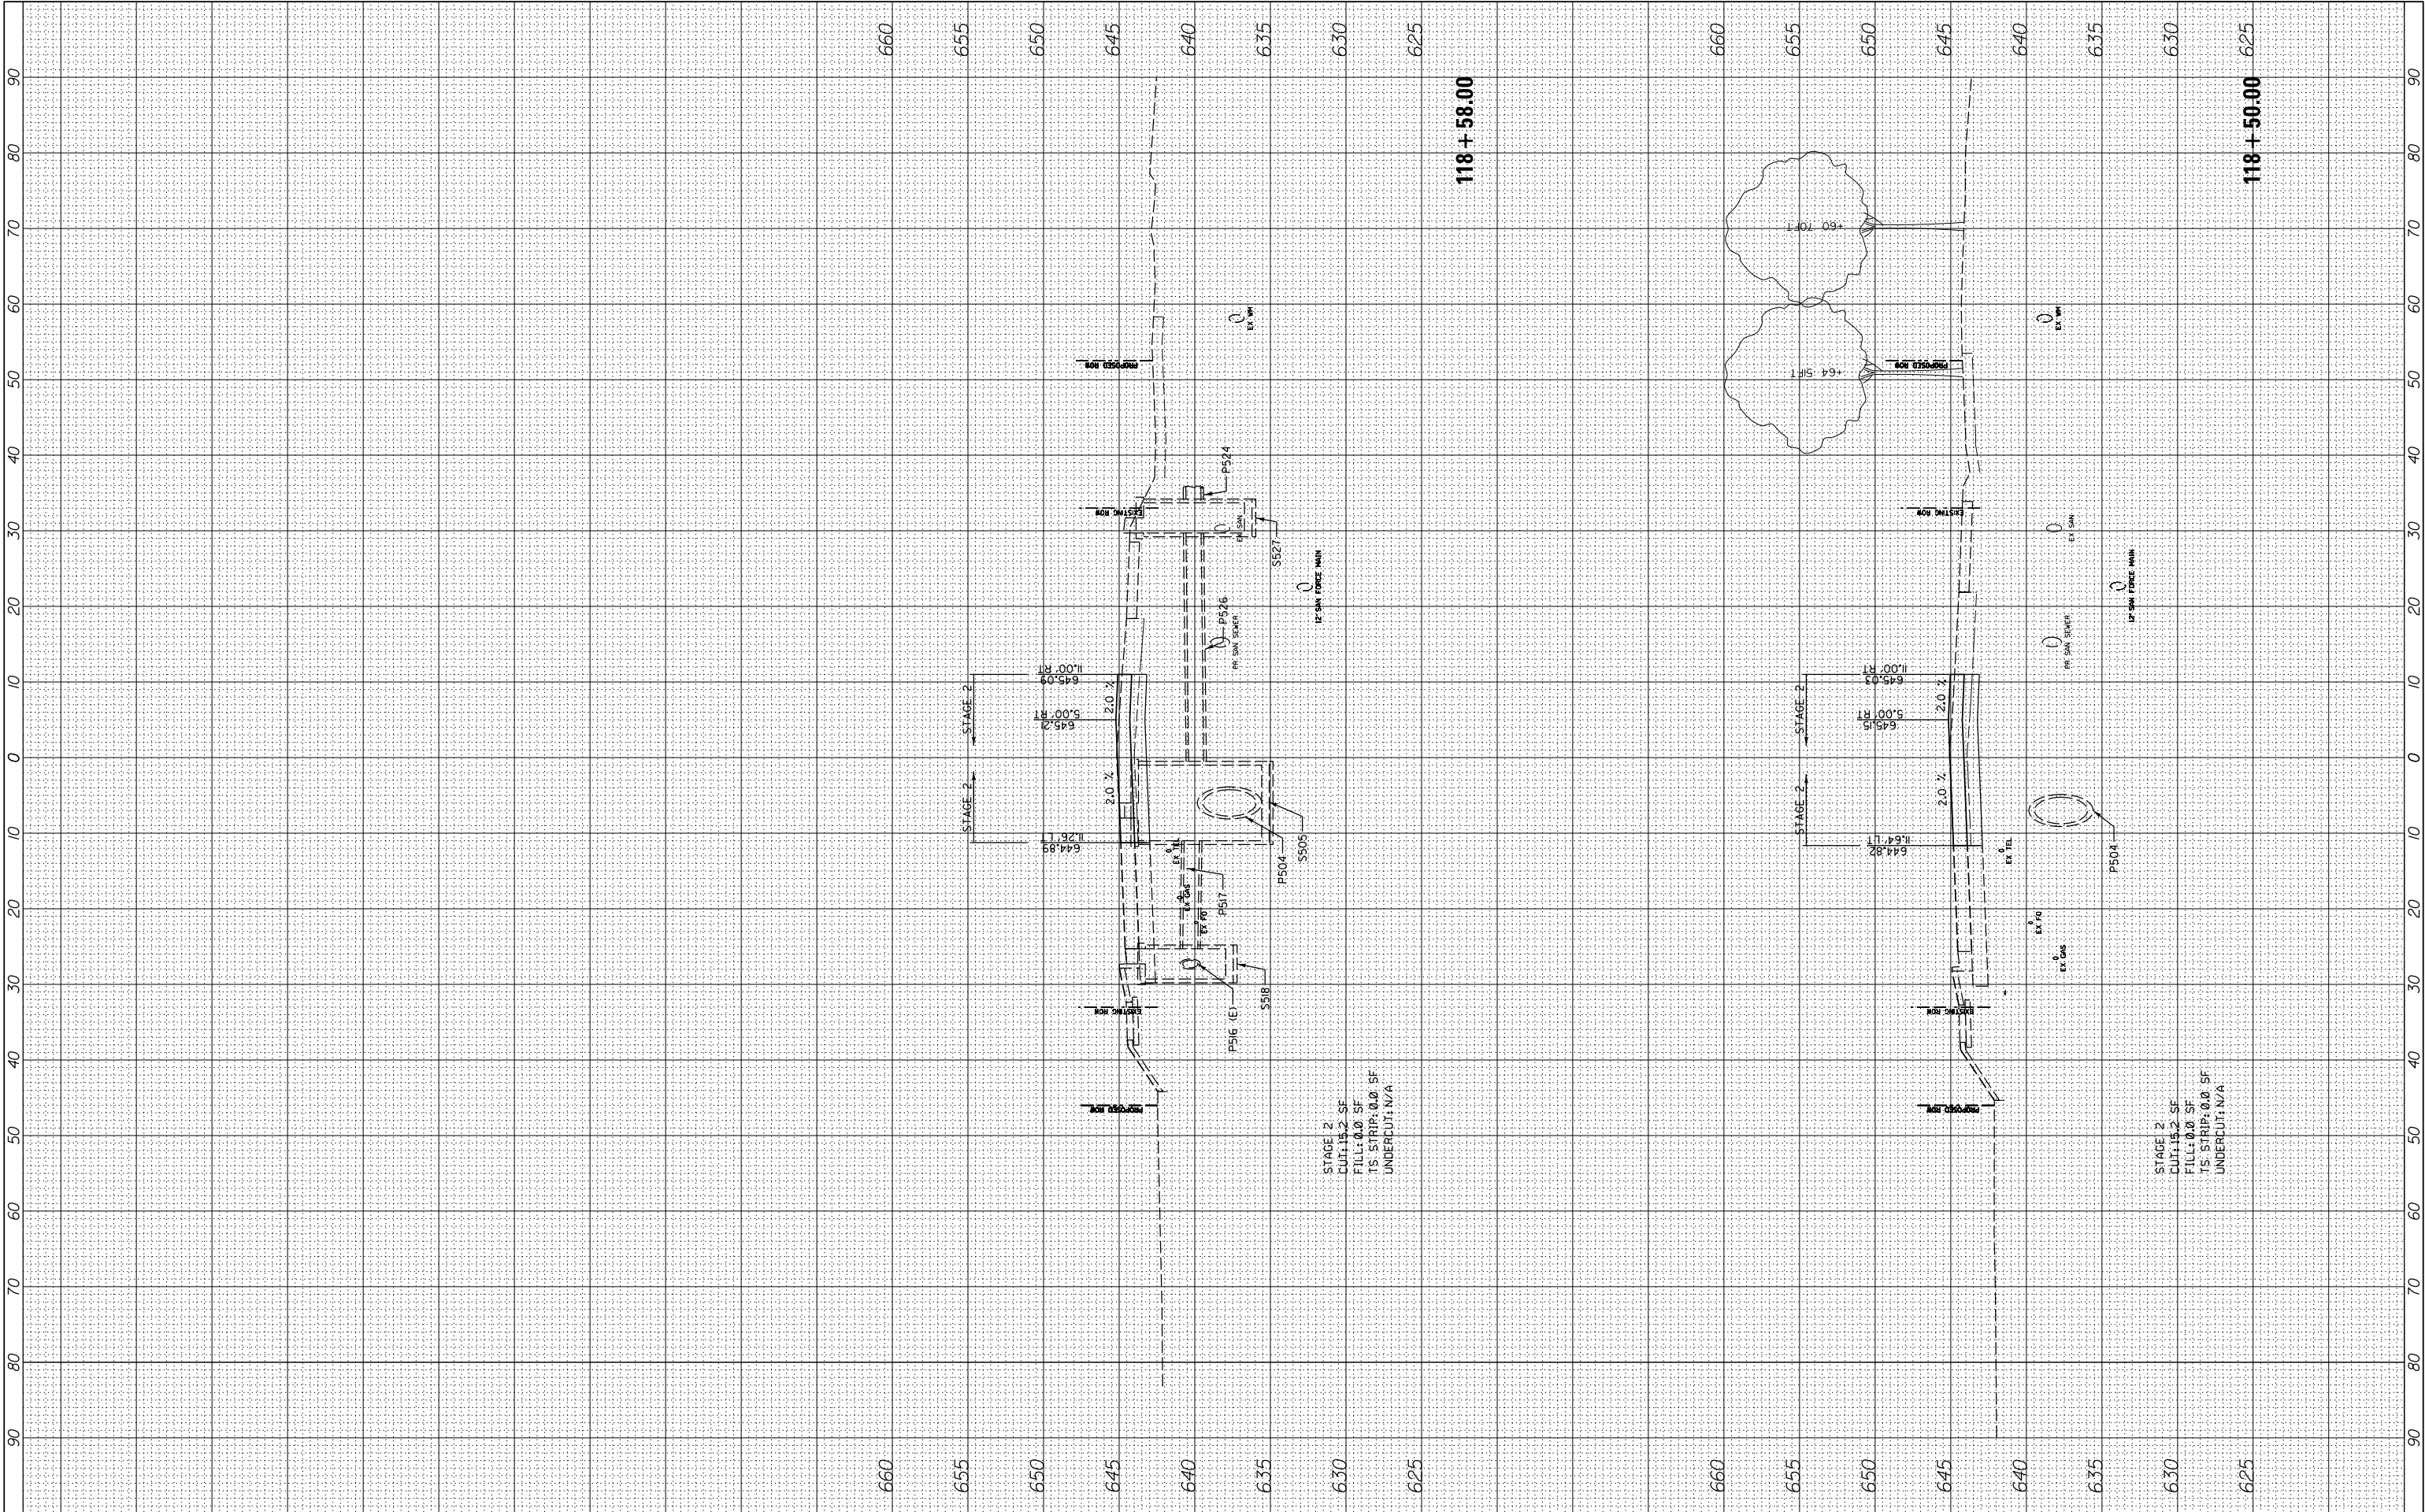

FILE NAME =	USER NAME = cward	DESIGNED -	REVISED -	STATE OF ILLINOIS DEPARTMENT OF TRANSPORTATION	DEERFIELD ROAD RECONSTRUCTION MOT CROSS SECTIONS YEAR 1 STAGE 2				F.A. RTE.	SECTION	COUNTY	TOTAL SHEETS	SHEET NO.	
N:\CDDOT\190304.0003A\Civil\XS-MOT-Year1-Stage2-190304.0003A.SHT		DRAWN -	REVISED -		1257	15-00038-07-WR	LAKE	1090	792					
		PLOT SCALE = 10'	CHECKED -						CONTRACT NO. 6IK62					
Default		PLOT DATE = 8/14/2026	DATE -		REVISED -	SCALE:	SHEET	OF	SHEETS	STA. 118+50.00	TO STA. 118+58.00	ILLINOIS FED. AID PROJECT		

FINAL SURVEY NOTE BOOK NO.	SURVEYED PLOTTED TEMPLATE AREAS CHECKED	BY	DATE


ORIGINAL SURVEY NOTE BOOK NO.	SURVEYED PLOTTED TEMPLATE AREAS CHECKED	BY	DATE

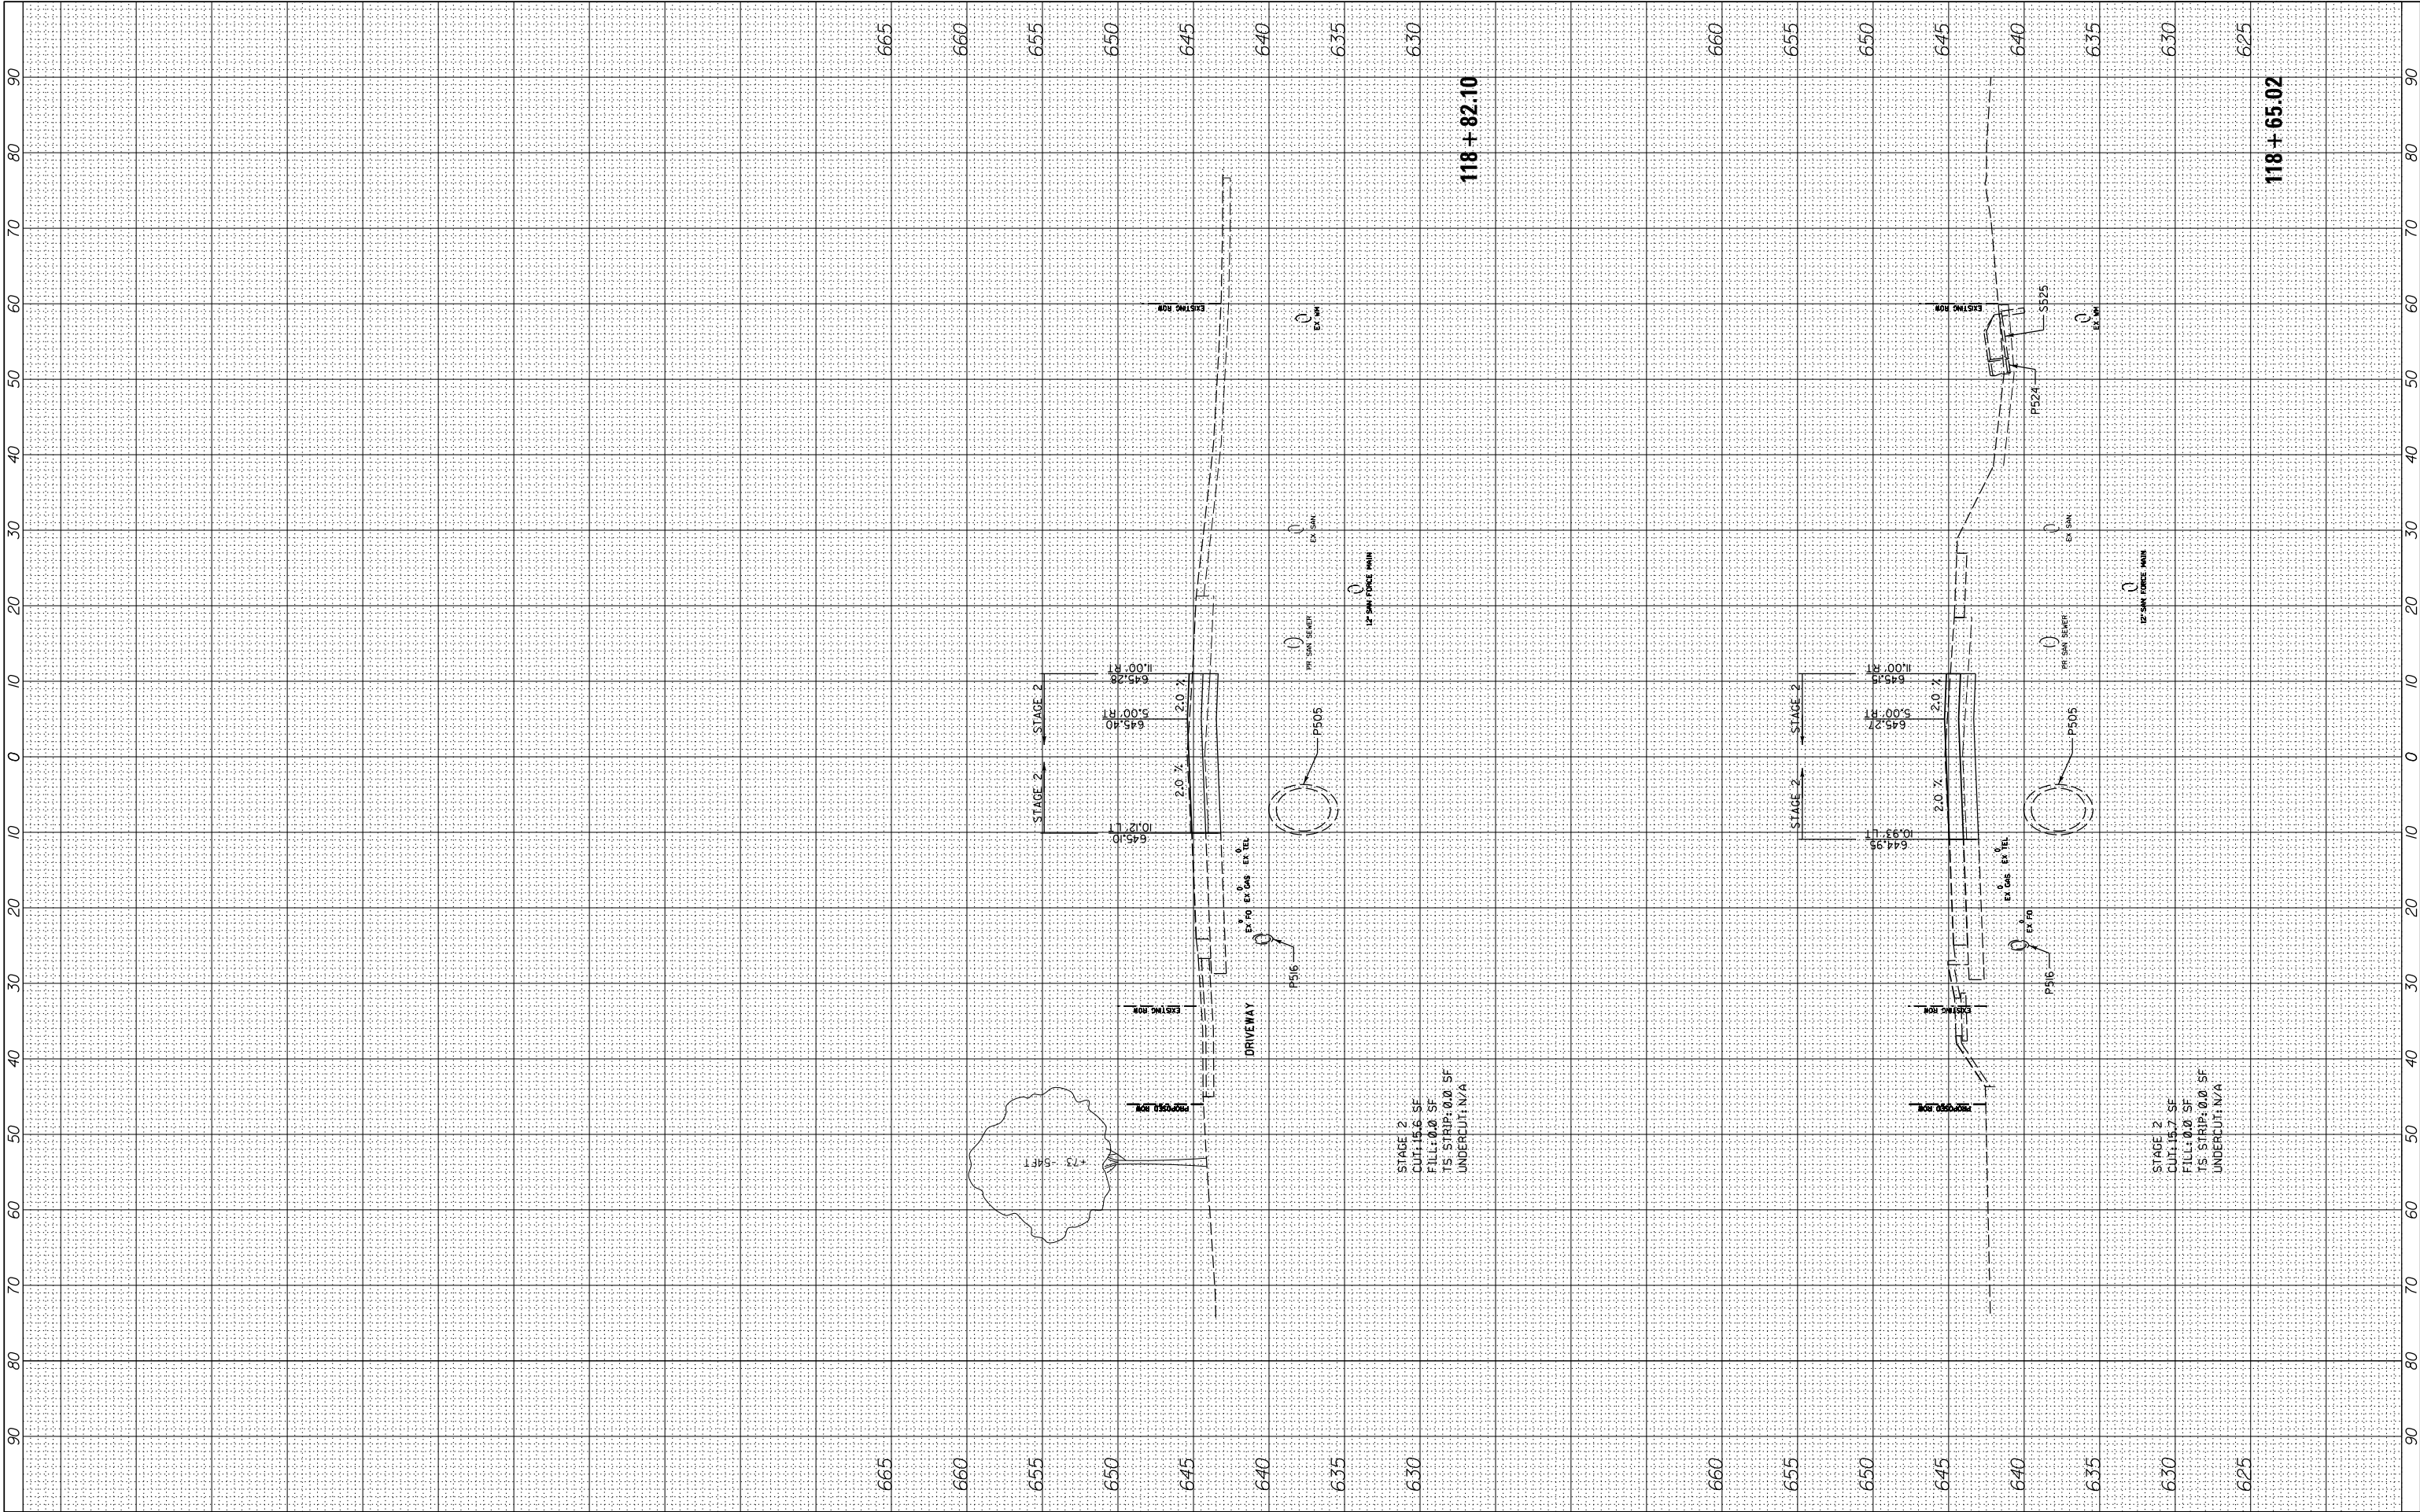

FILE NAME =	USER NAME = cward	DESIGNED -	REVISED -	STATE OF ILLINOIS DEPARTMENT OF TRANSPORTATION	DEERFIELD ROAD RECONSTRUCTION MOT CROSS SECTIONS YEAR 1 STAGE 2				F.A. RTE.	SECTION	COUNTY	TOTAL SHEETS	SHEET NO.	
N:\L\CDOT\190304.0003A\Civil\XS-MOT-Year1-Stage2-190304.0003A.SHT		DRAWN -	REVISED -						I257	I5-00038-07-WR	LAKE	1090	793	
PLOT SCALE = 10'		CHECKED -	REVISED -				CONTRACT NO. 6IK62							
Default		PLOT DATE = 8/14/2026	DATE -		REVISED -	SCALE:	SHEET	OF	SHEETS	STA. 118+65.02	TO STA.118+82.10			
												ILLINOIS FED. AID PROJECT		

FINAL	SURVEYED	BY	DATE
SURVEY	PLOTTED		
NOTE BOOK	TEMPLATE		
NO.	AREAS CHECKED		

ORIGINAL	SURVEYED	BY	DATE
SURVEY	PLOTTED		
NOTE BOOK	TEMPLATE		
NO.	AREAS CHECKED		

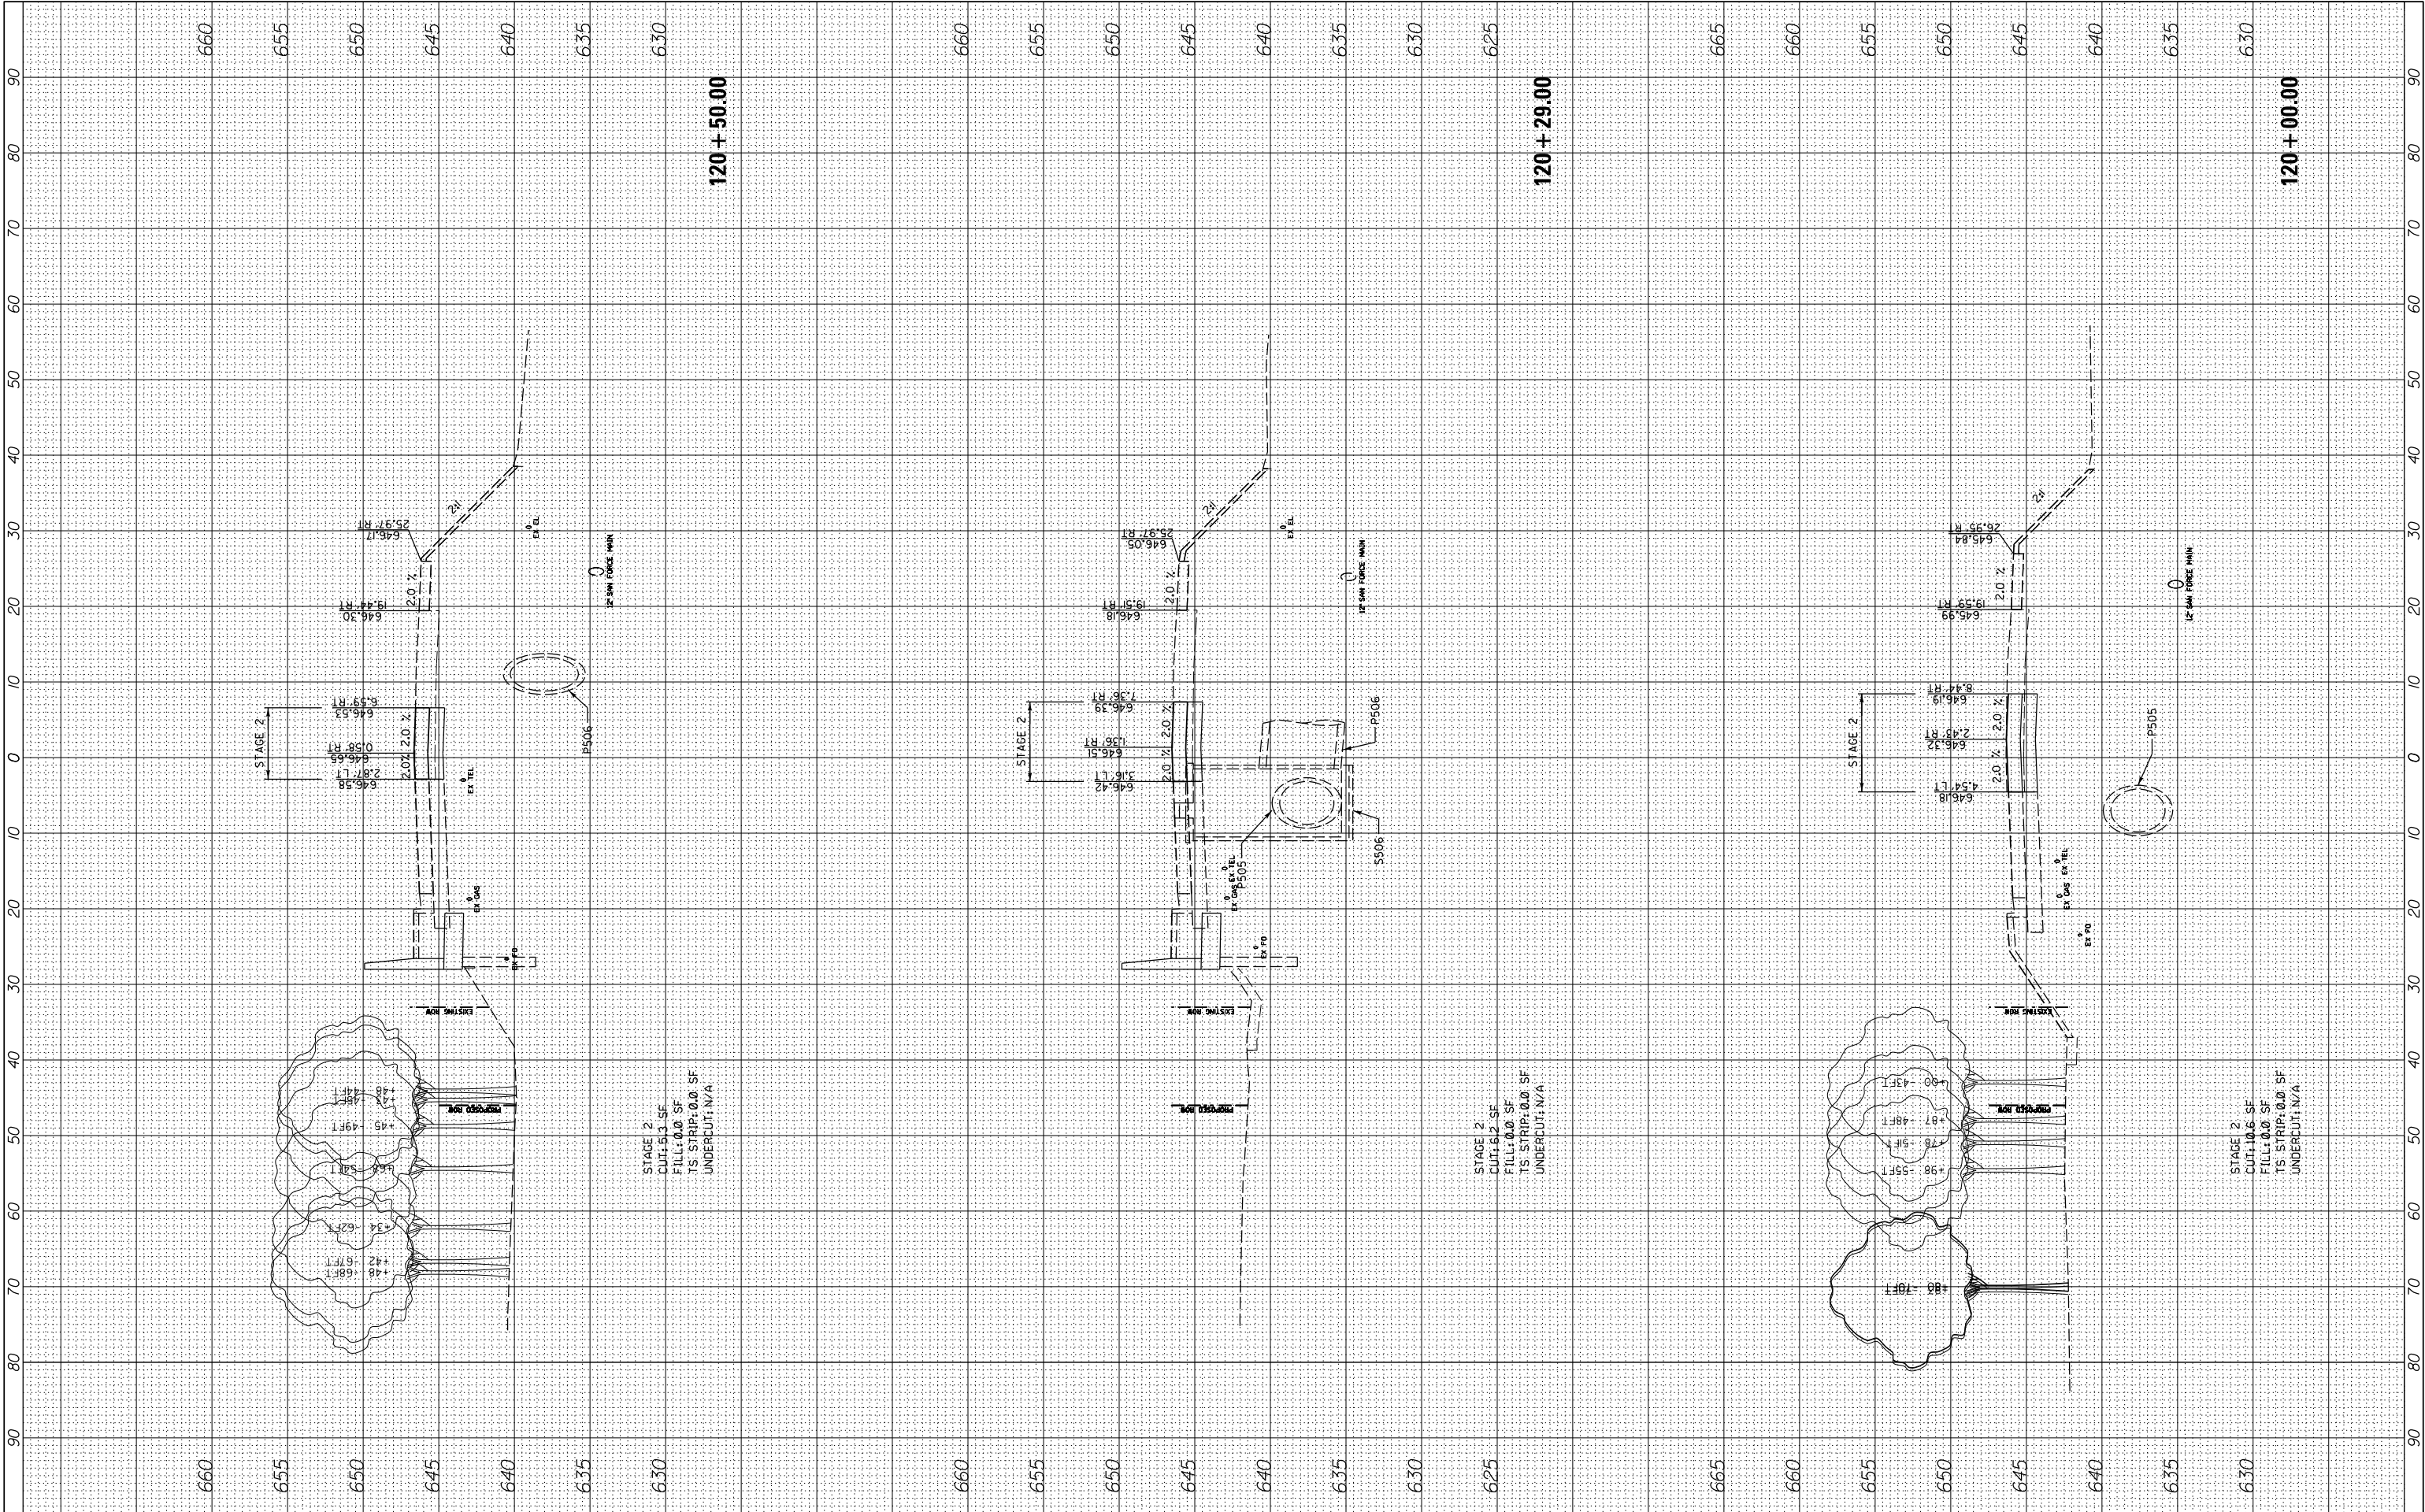


FILE NAME =	USER NAME = cward	DESIGNED -	REVISED -
N:\L\CDOT\190304.0003A\Civil\XS-MOT-Year1-Stage2-190304.0003A.SHT		DRAWN -	REVISED -
Default	PLOT SCALE = 10'	CHECKED -	REVISED -
	PLOT DATE = 8/14/2026	DATE -	REVISED -

STATE OF ILLINOIS DEPARTMENT OF TRANSPORTATION			
DEERFIELD ROAD RECONSTRUCTION MOT CROSS SECTIONS YEAR 1 STAGE 2			
SCALE:	SHEET	OF	SHEETS
	STA. 120+00.00	TO	STA. 120+50.00

F.A. RTE.	SECTION	COUNTY	TOTAL SHEETS	SHEET NO.
I257	I5-00038-07-WR	LAKE	1090	795
CONTRACT NO. 6IK62				
ILLINOIS FED. AID PROJECT				

FINAL SURVEY NOTE BOOK NO.	SURVEYED PLOTTED TEMPLATE AREAS CHECKED	BY	DATE


ORIGINAL SURVEY NOTE BOOK NO.	SURVEYED PLOTTED TEMPLATE AREAS CHECKED	BY	DATE

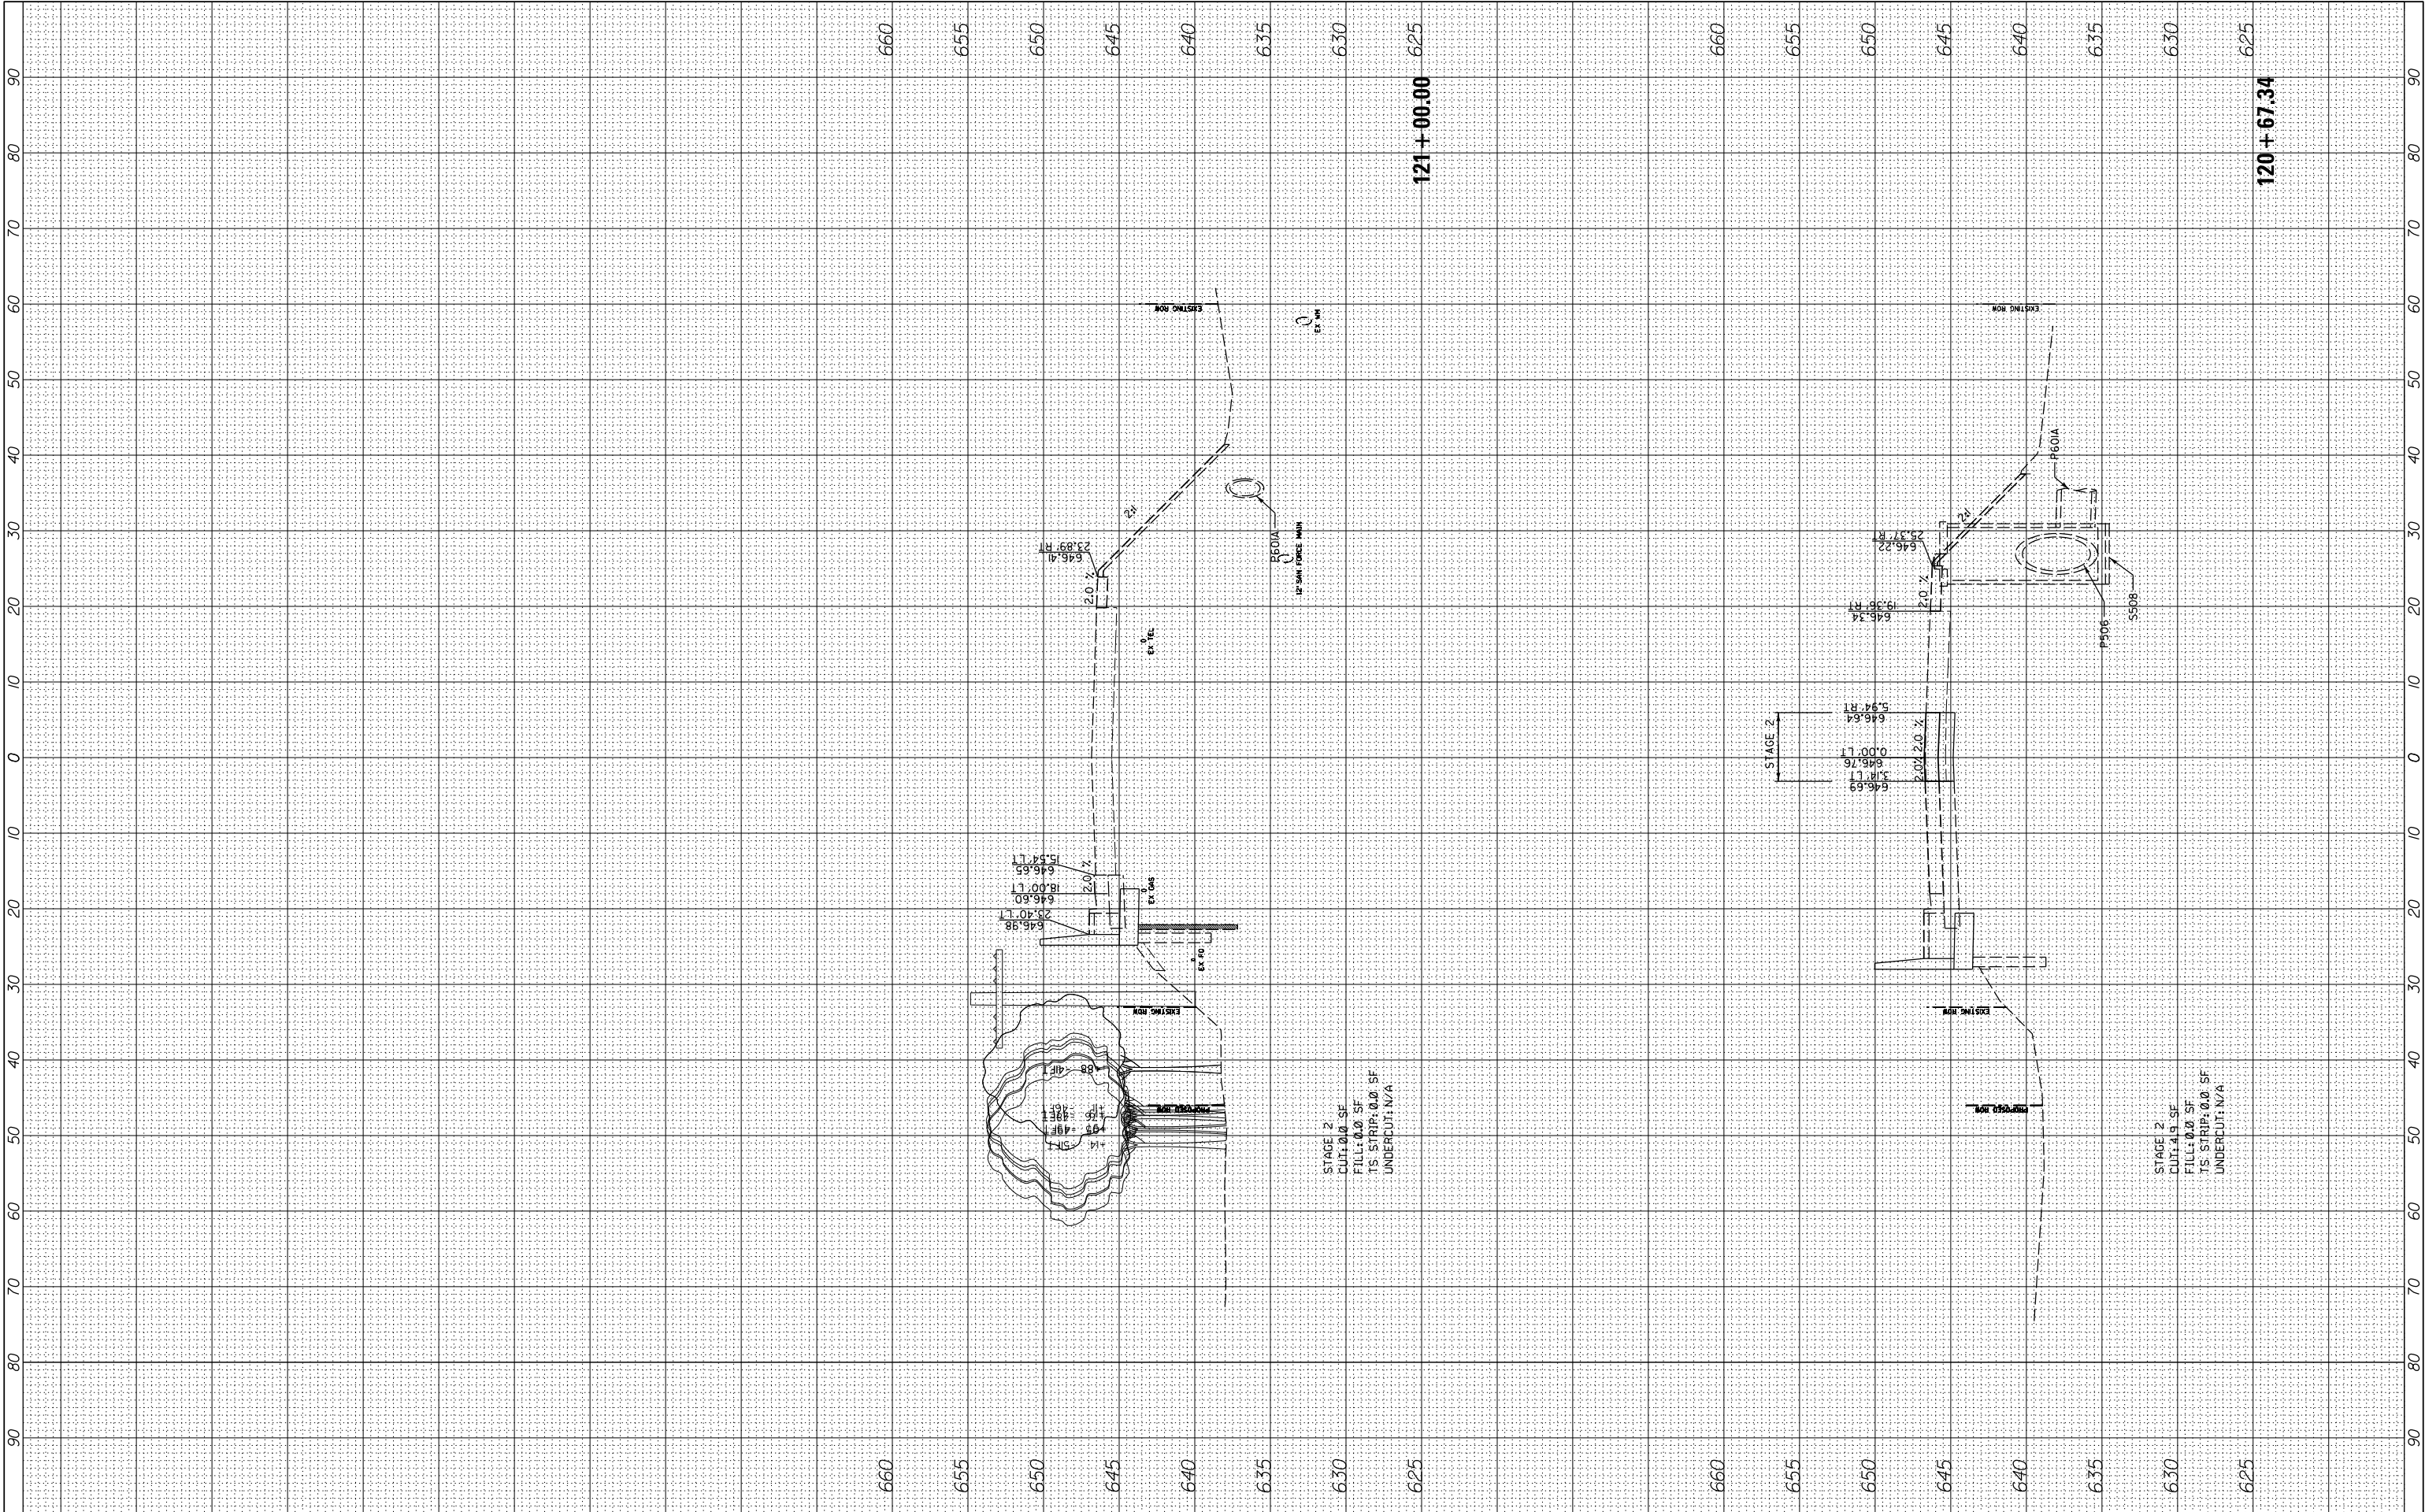

FILE NAME =	USER NAME = cward	DESIGNED -	REVISED -	STATE OF ILLINOIS DEPARTMENT OF TRANSPORTATION	DEERFIELD ROAD RECONSTRUCTION MOT CROSS SECTIONS YEAR 1 STAGE 2				F.A. RTE.	SECTION	COUNTY	TOTAL SHEETS	SHEET NO.
N:\LCDOT\190304.0003A\Civil\XS-MOT-Year1-Stage2-	190304.0003A.SHT	DRAWN -	REVISED -		I257	I5-00038-07-WR	LAKE	1090	796				
Default	PLOT SCALE = 10'	CHECKED -	REVISED -		CONTRACT NO. 6IK62								
		PLOT DATE = 8/14/2026	DATE -		REVISED -	SCALE:	SHEET	OF	SHEETS	STA. I20+67.34	TO STA. I21+00.00	ILLINOIS FED. AID PROJECT	

FINAL SURVEY NOTE BOOK NO.	SURVEYED PLOTTED TEMPLATE AREAS CHECKED	BY	DATE


ORIGINAL SURVEY NOTE BOOK NO.	SURVEYED PLOTTED TEMPLATE AREAS CHECKED	BY	DATE

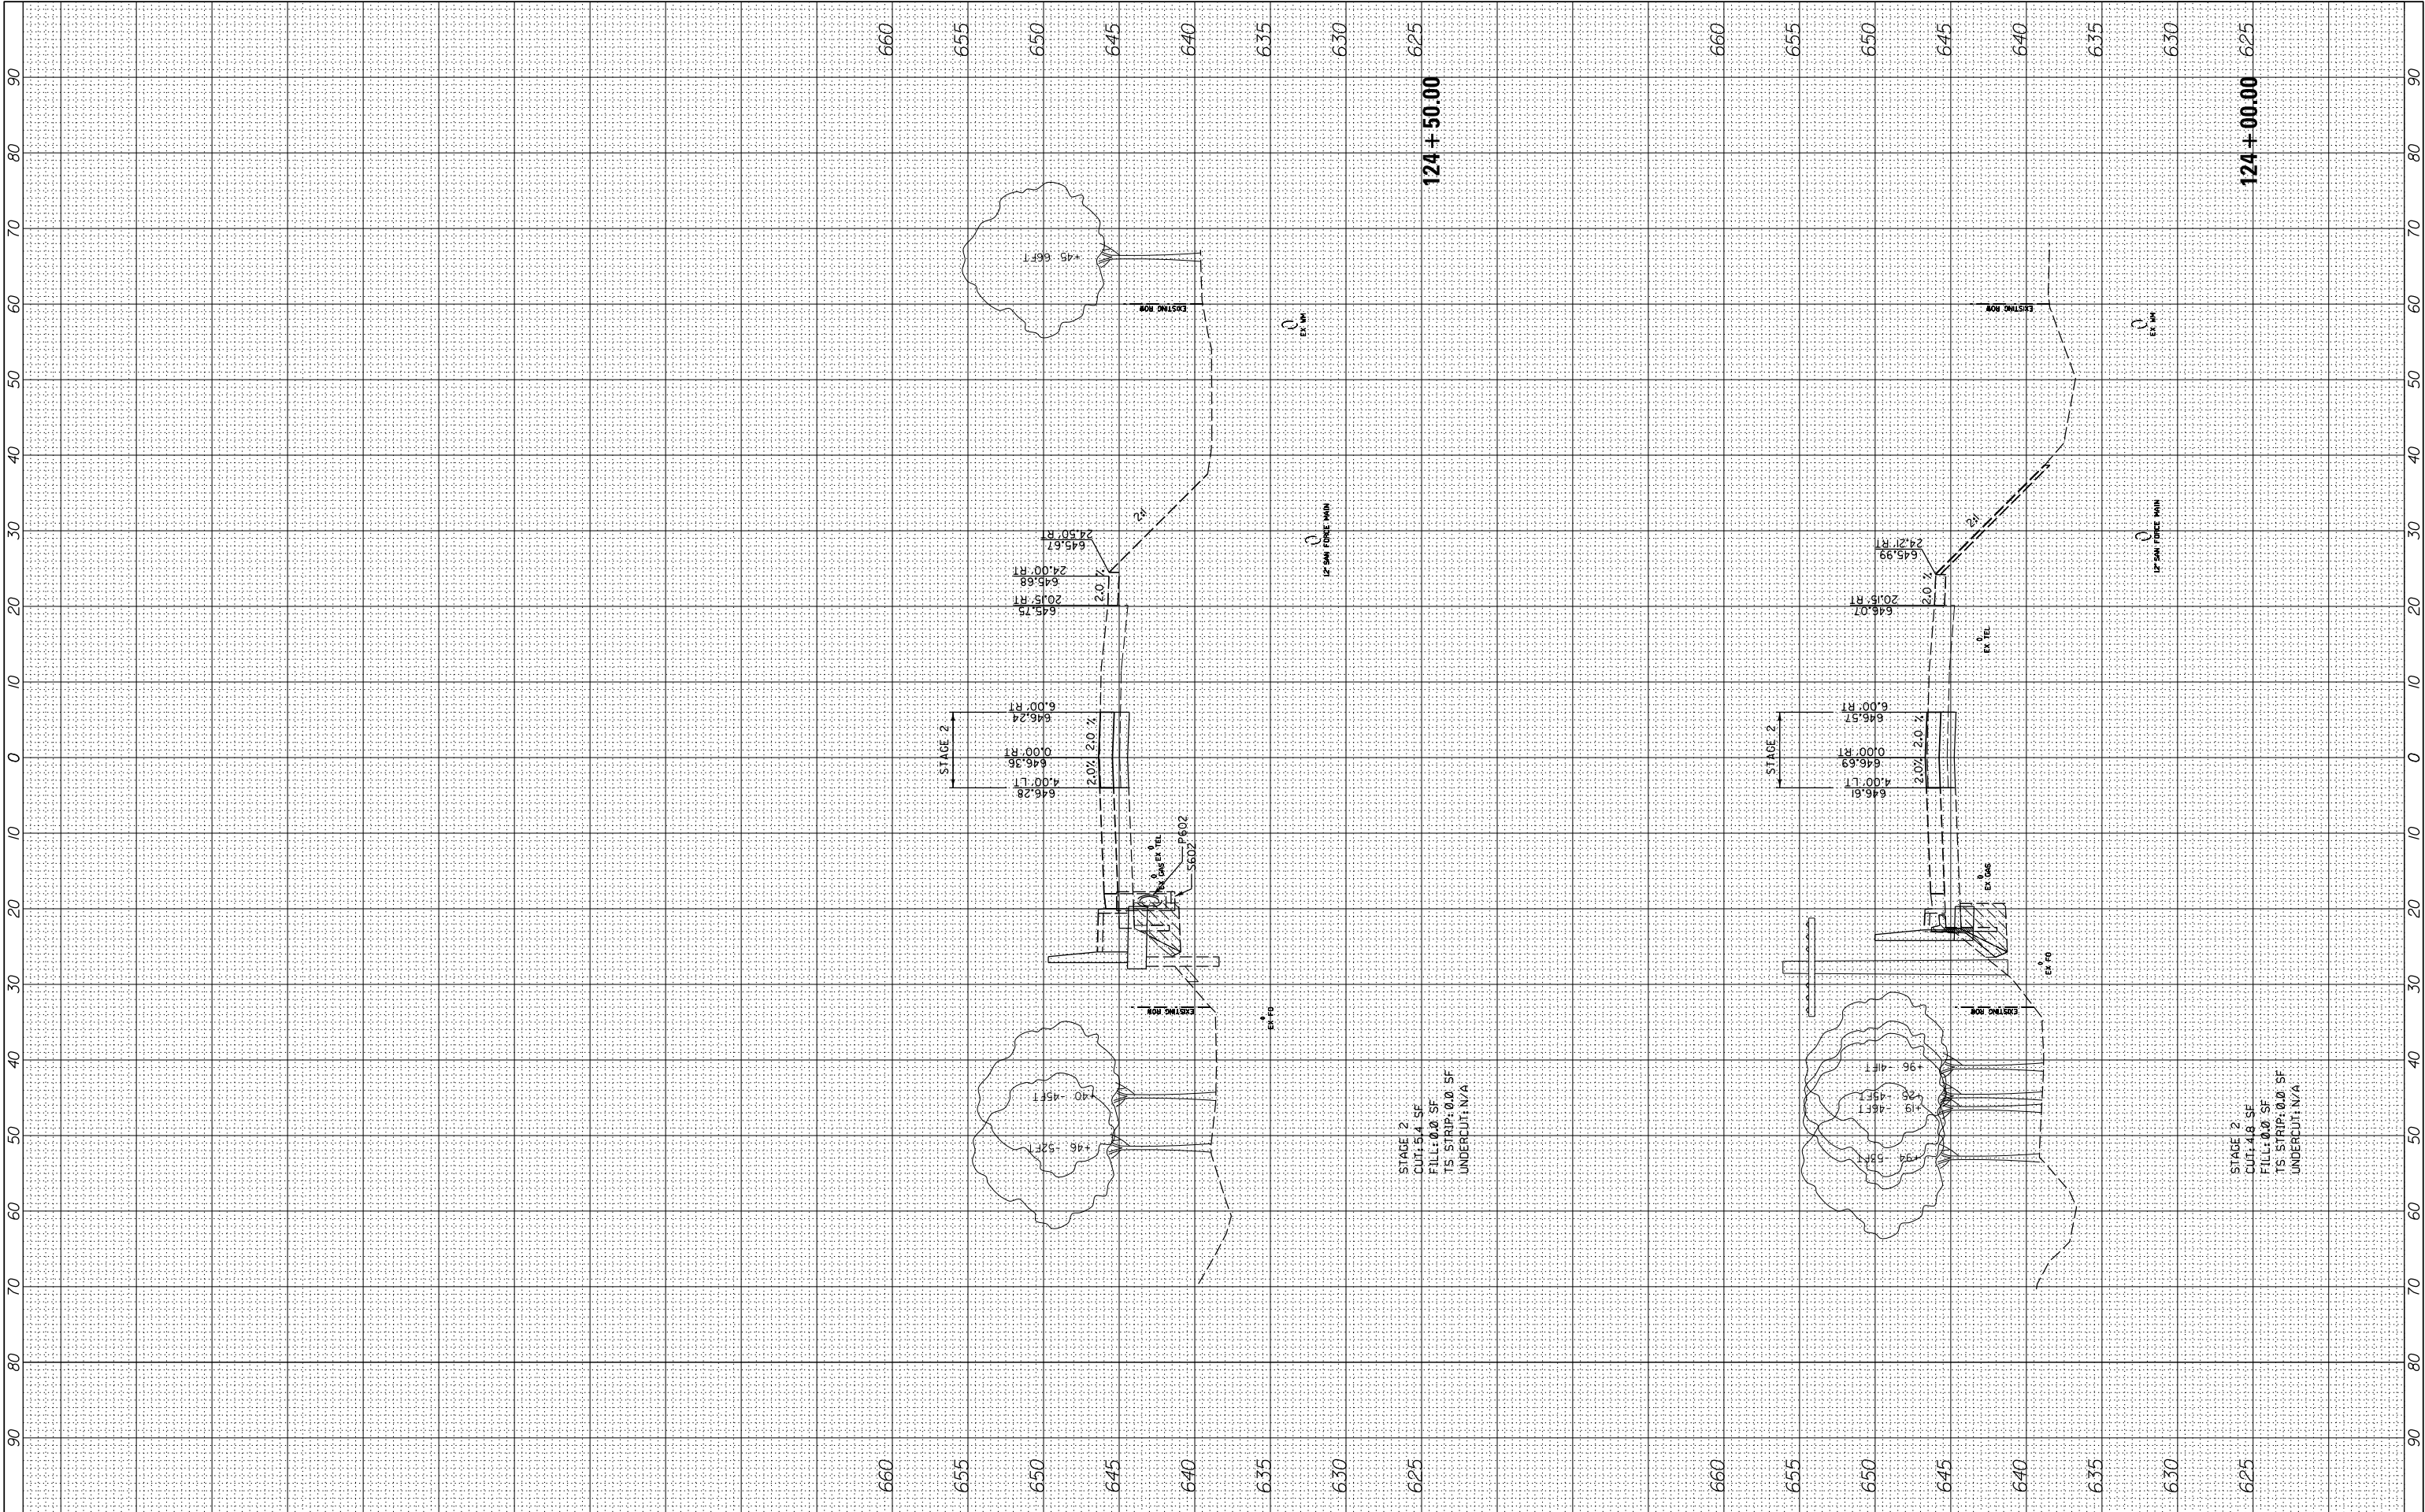

FILE NAME =	USER NAME = cword	DESIGNED -	REVISED -	STATE OF ILLINOIS DEPARTMENT OF TRANSPORTATION	DEERFIELD ROAD RECONSTRUCTION MOT CROSS SECTIONS YEAR 1 STAGE 2				F.A. RTE.	SECTION	COUNTY	TOTAL SHEETS	SHEET NO.
N:\CDDOT\190304.0003A\Civil\XS-MOT-Year1-Stage2-	190304.0003A.SHT	DRAWN -	REVISED -		I257	I5-00038-07-WR	LAKE	1090	797				
PLOT SCALE = 10'	CHECKED -	REVISED -			CONTRACT NO. 6IK62								
Default	PLOT DATE = 8/14/2026	DATE -	REVISED -		SCALE:	SHEET	OF	SHEETS	STA. 124+00.00	TO STA.124+50.00	ILLINOIS FED. AID PROJECT		

FINAL SURVEY NOTE BOOK NO.	SURVEYED PLOTTED TEMPLATE AREAS CHECKED	BY	DATE


ORIGINAL SURVEY NOTE BOOK NO.	SURVEYED PLOTTED TEMPLATE AREAS CHECKED	BY	DATE

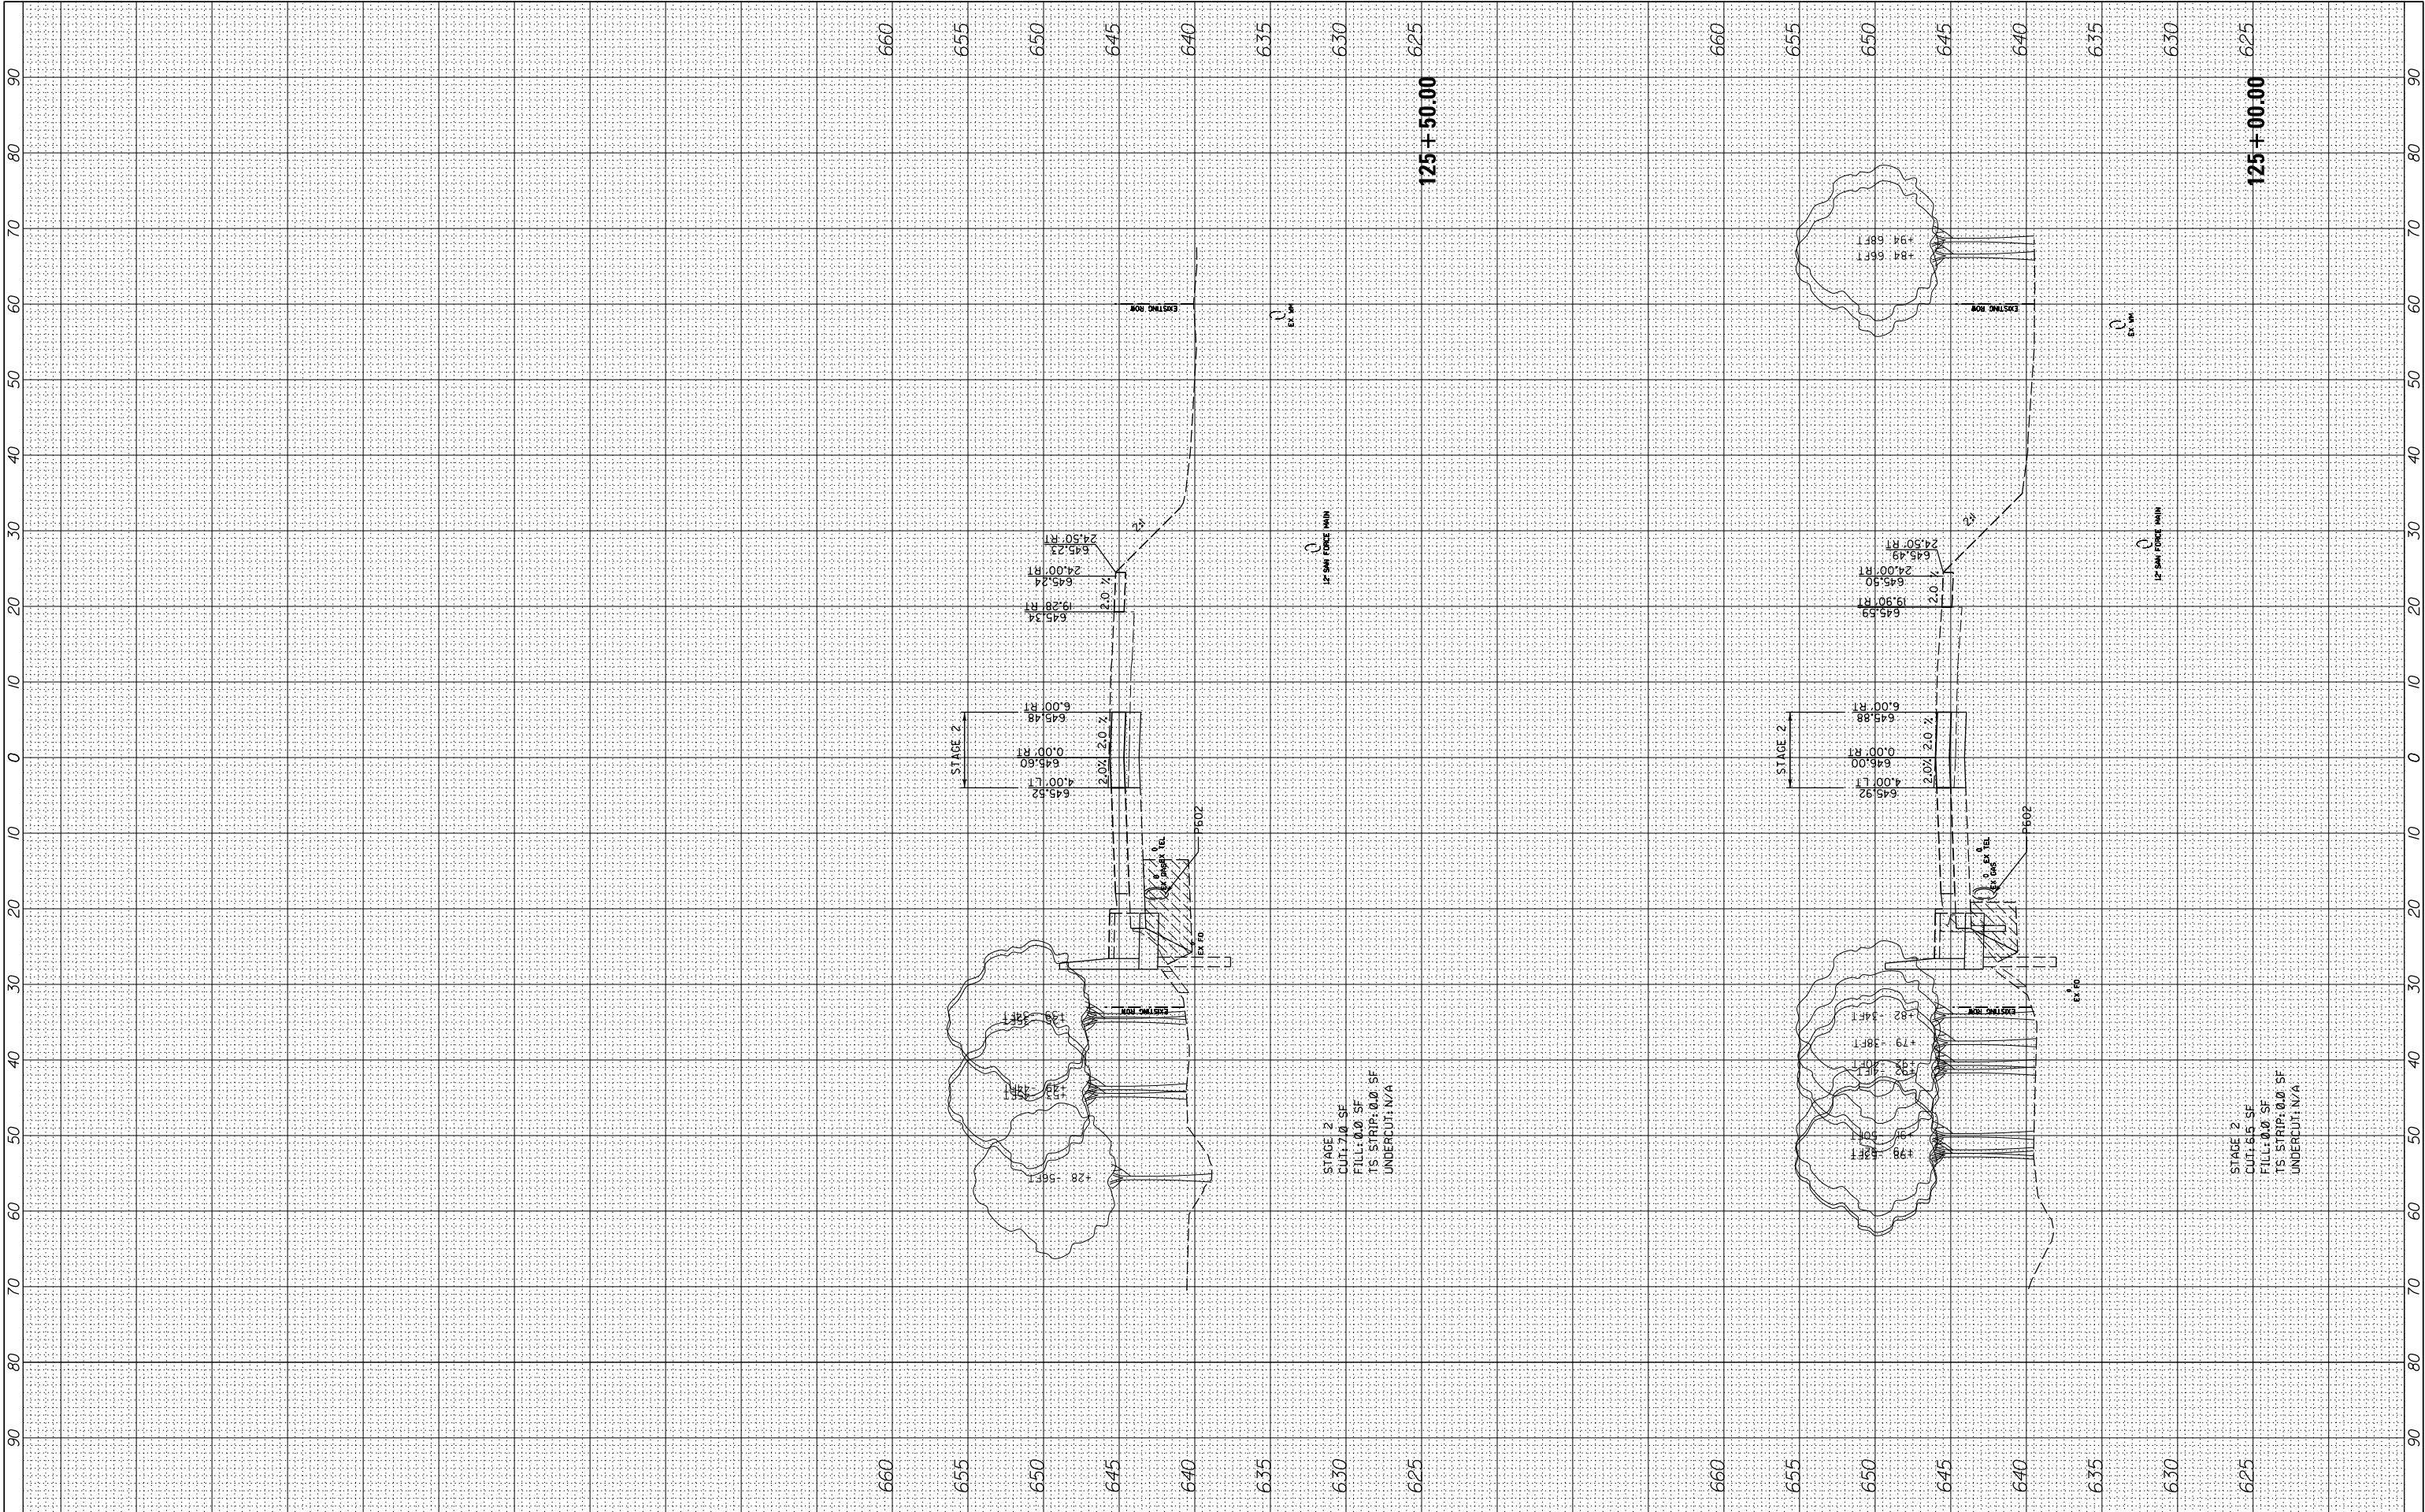

FILE NAME =	USER NAME = cward	DESIGNED -	REVISED -	STATE OF ILLINOIS DEPARTMENT OF TRANSPORTATION	DEERFIELD ROAD RECONSTRUCTION MOT CROSS SECTIONS YEAR 1 STAGE 2				F.A. RTE.	SECTION	COUNTY	TOTAL SHEETS	SHEET NO.
N:\LCDOT\190304.0003A\Civil\XS-MOT-Year1-Stage2	-190304.0003A.SHT	DRAWN -	REVISED -		1257	15-00038-07-WR	LAKE	1090	798				
	PLOT SCALE = 10'	CHECKED -	REVISED -						CONTRACT NO. 6IK62				
Default	PLOT DATE = 8/14/2026	DATE -	REVISED -		SCALE:	SHEET	OF	SHEETS	STA. 125+00.00	TO STA. 125+50.00	ILLINOIS FED. AID PROJECT		

FINAL SURVEY	SURVEYED PLOTTED NOTE BOOK	BY	DATE
NO.	AREAS CHECKED		


ORIGINAL SURVEY	SURVEYED PLOTTED NOTE BOOK	BY	DATE
NO.	AREAS CHECKED		

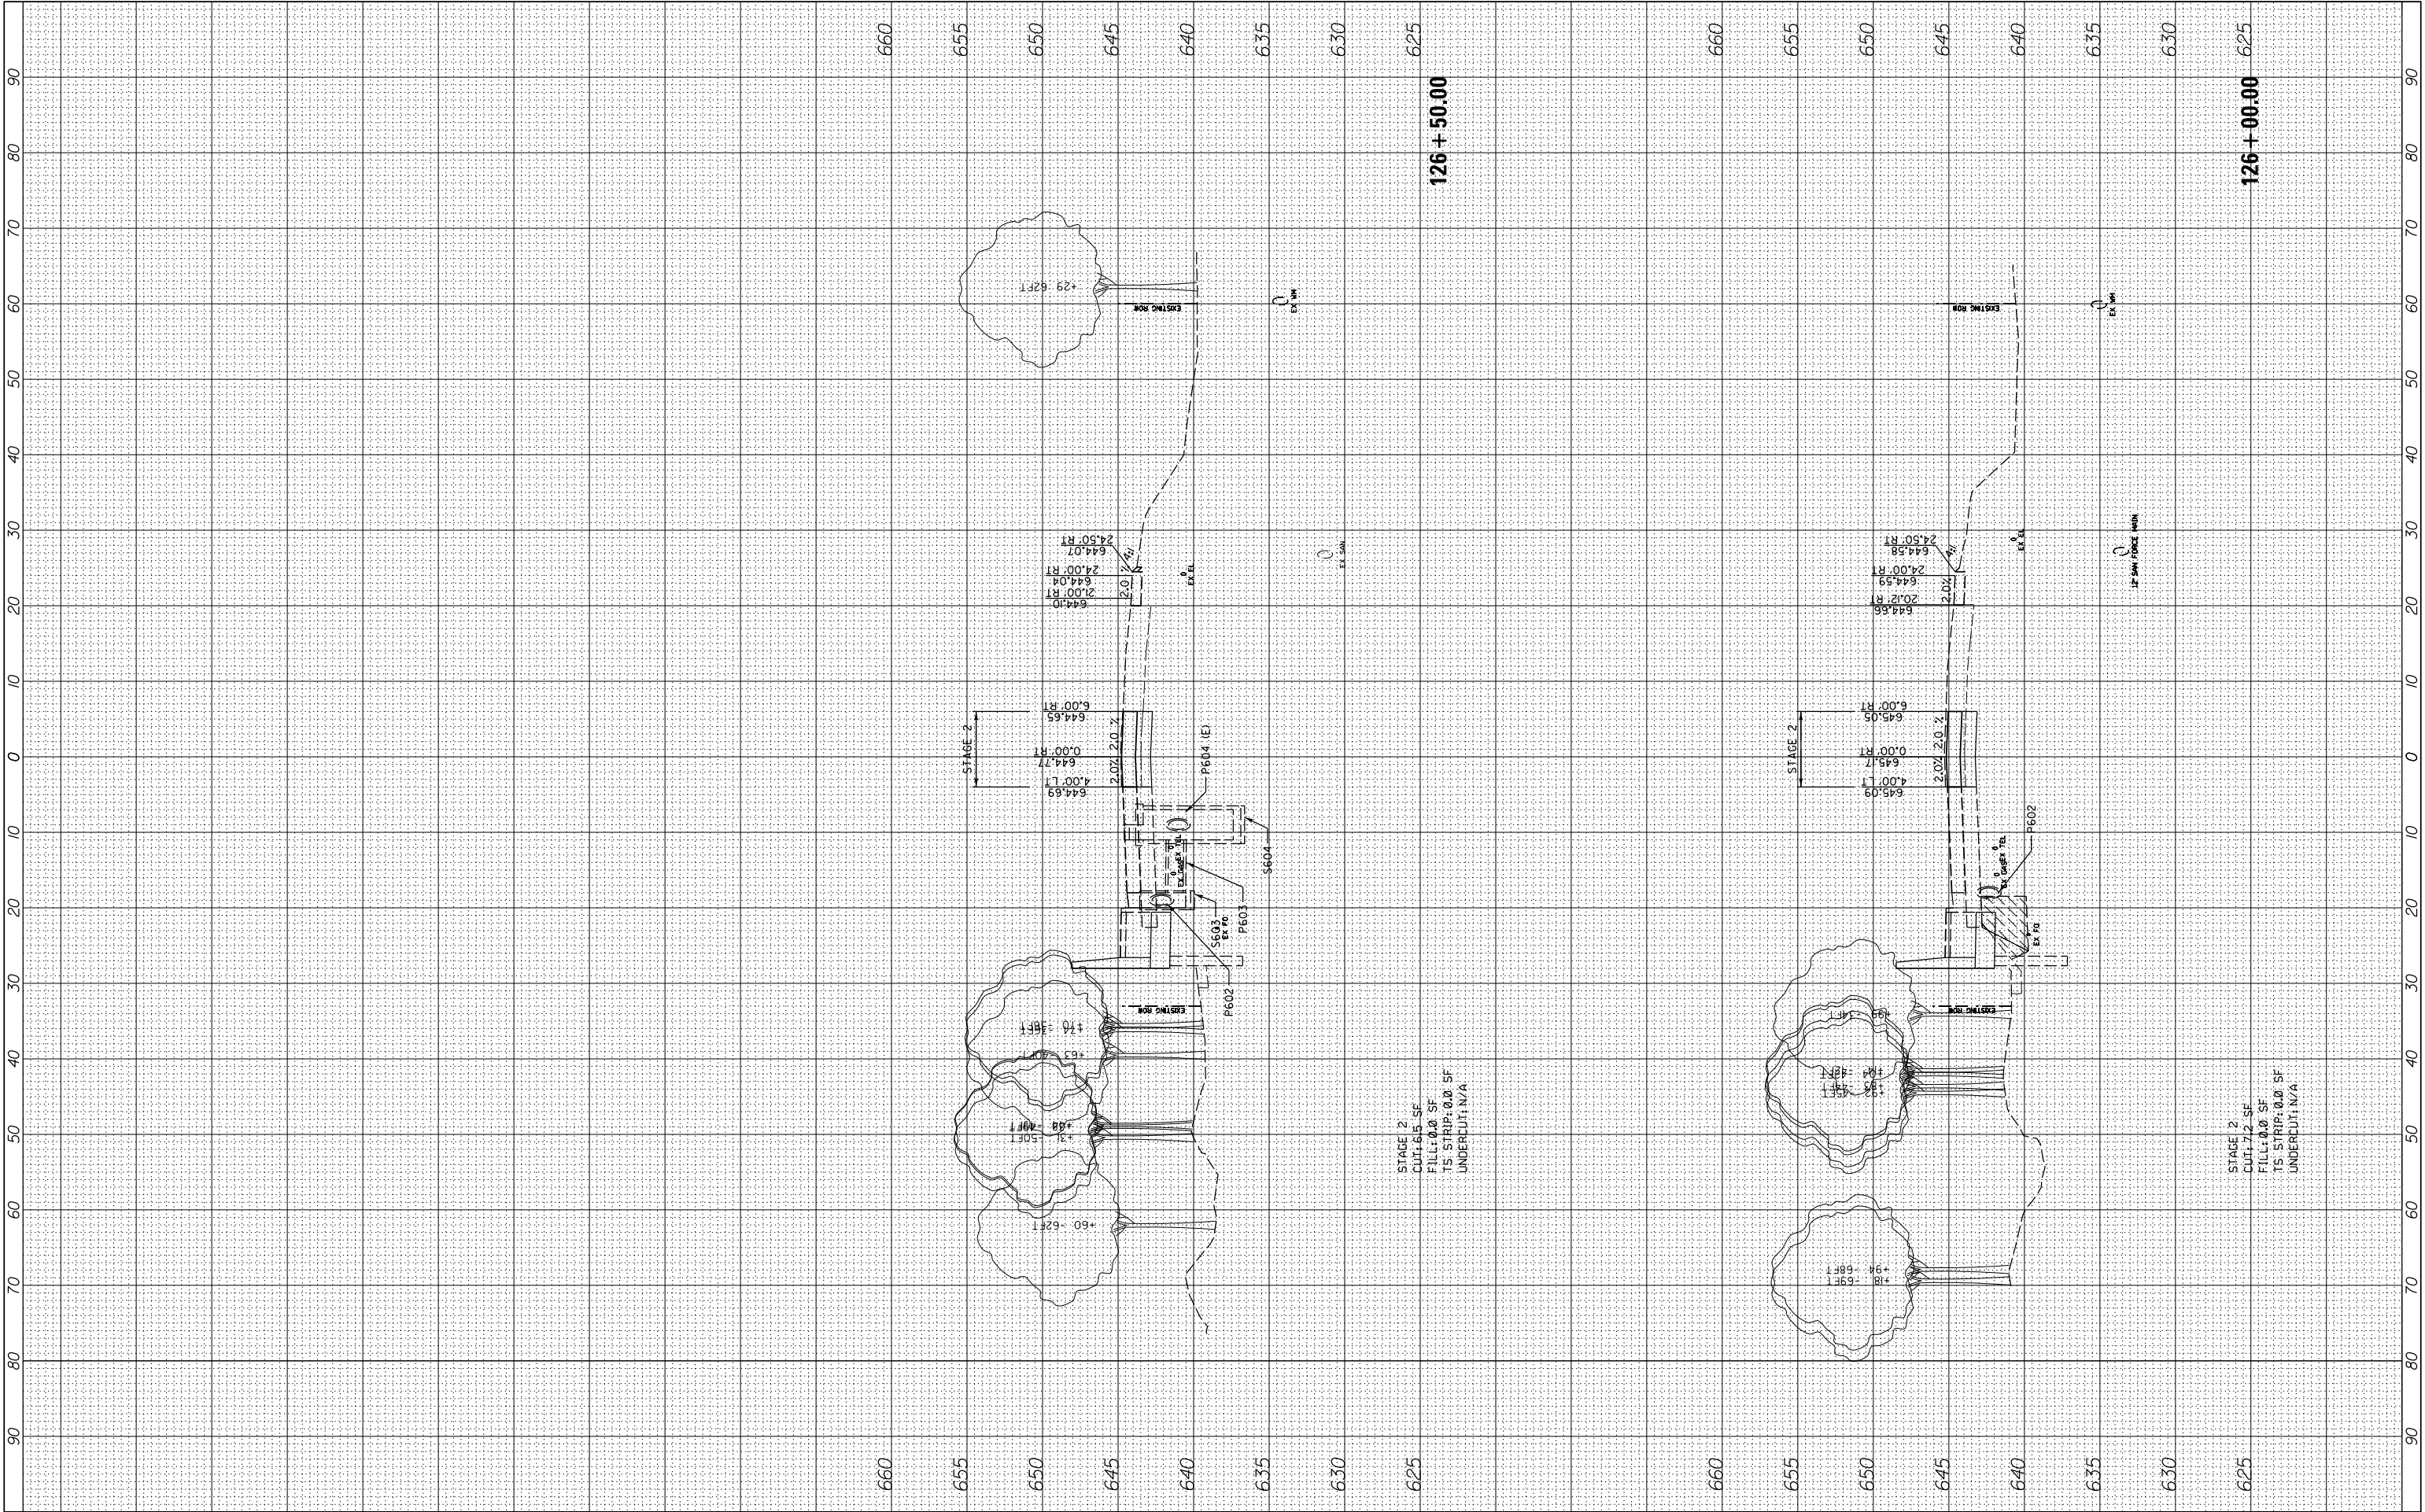

FILE NAME =	USER NAME = cward	DESIGNED -	REVISED -	STATE OF ILLINOIS DEPARTMENT OF TRANSPORTATION	DEERFIELD ROAD RECONSTRUCTION MOT CROSS SECTIONS YEAR 1 STAGE 2					F.A. RTE.	SECTION	COUNTY	TOTAL SHEETS	SHEET NO.
N:\CDDOT\190304.0003A\Civil\XS-MOT-Year1-Stage2-190304.0003A.SHT		DRAWN -	REVISED -							I257	I5-00038-07-WR	LAKE	1090	799
Default	PLOT SCALE = 10'	CHECKED -	REVISED -		CONTRACT NO. 6IK62									
	PLOT DATE = 8/14/2026	DATE -	REVISED -		SCALE:	SHEET	OF	SHEETS	STA. I26+00.00	TO STA. I26+50.00	ILLINOIS FED. AID PROJECT			

FINAL SURVEY NO.	SURVEYED PLOTTED TEMPLATE AREAS CHECKED	BY	DATE

ORIGINAL SURVEY NO.	SURVEYED PLOTTED TEMPLATE AREAS CHECKED	BY	DATE

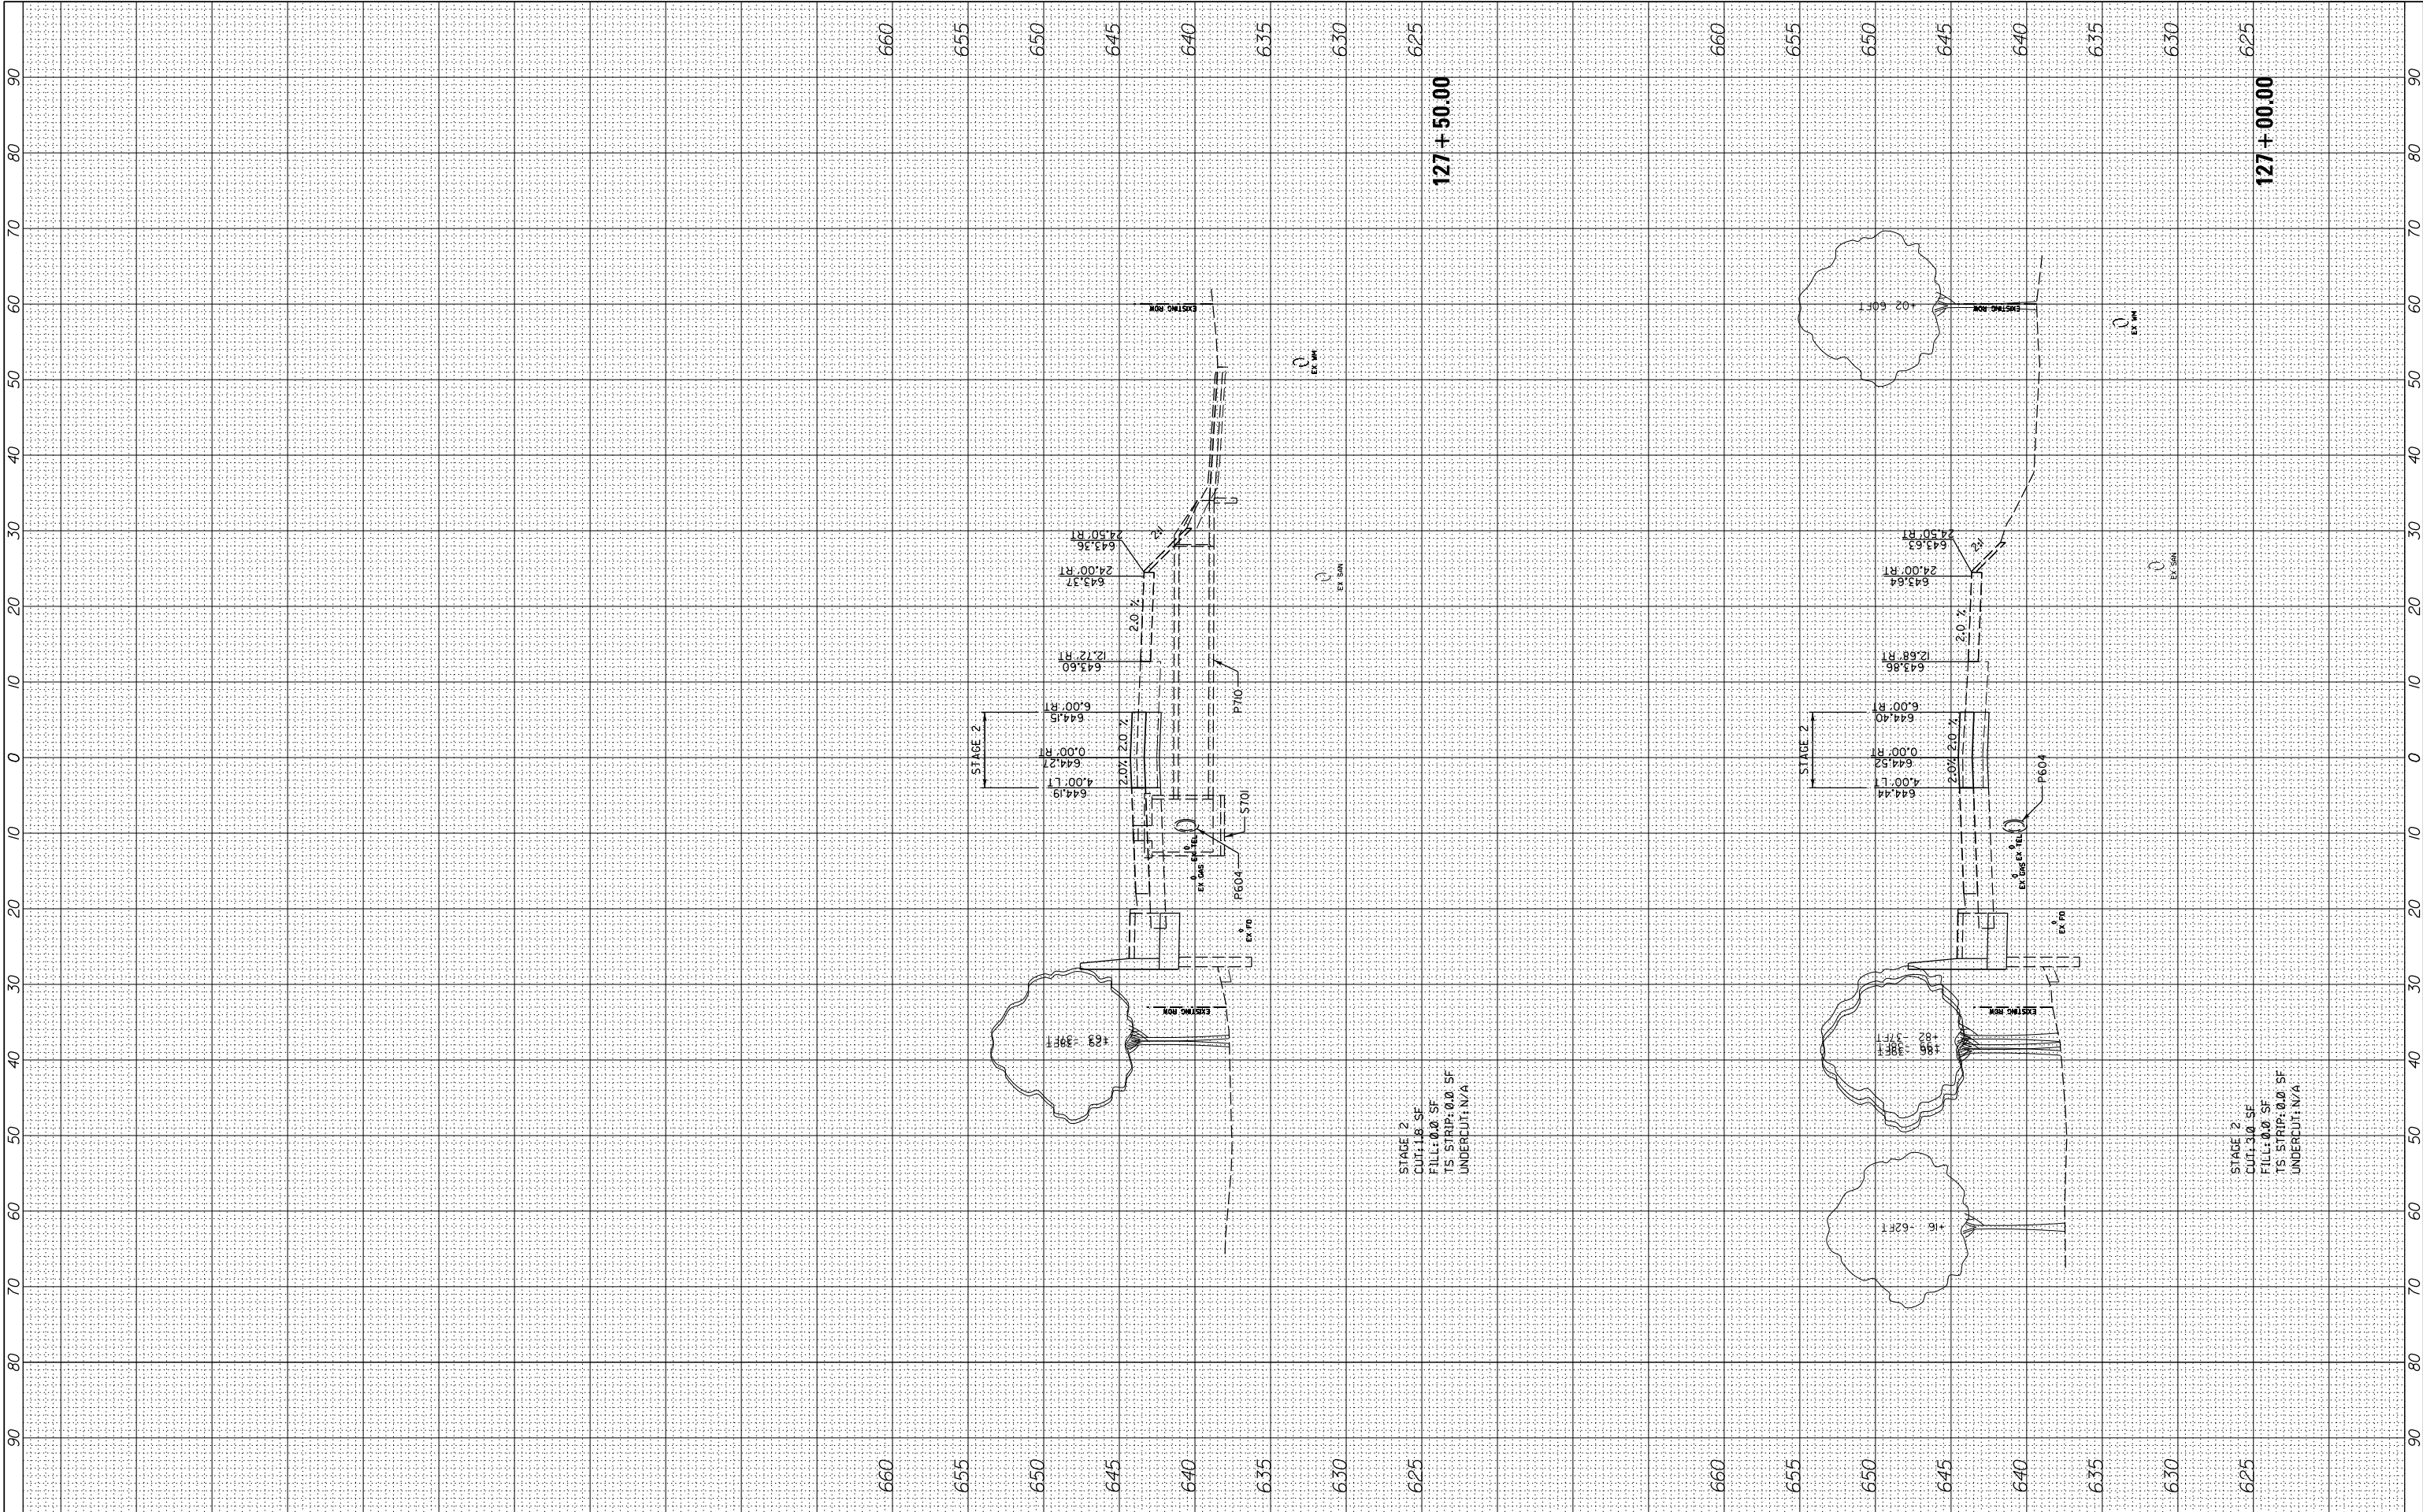

FILE NAME =	USER NAME = cward	DESIGNED -	REVISED -	STATE OF ILLINOIS DEPARTMENT OF TRANSPORTATION	DEERFIELD ROAD RECONSTRUCTION MOT CROSS SECTIONS YEAR 1 STAGE 2	SCALE:	SHEET OF SHEETS	STA. 127+00.00 TO STA.127+50.00	F.A. RTE.	SECTION	COUNTY	TOTAL SHEETS	SHEET NO.
N:\LCDOT\190304.0003A\Civil\XS-MOT-Year1-Stage2-	190304.0003A.SHT	DRAWN -	REVISED -						1257	I5-00038-07-WR	LAKE	1090	800
Default	PLOT SCALE = 10'	CHECKED -	REVISED -						CONTRACT NO. 6IK62				
	PLOT DATE = 8/14/2026	DATE -	REVISED -						ILLINOIS FED. AID PROJECT				