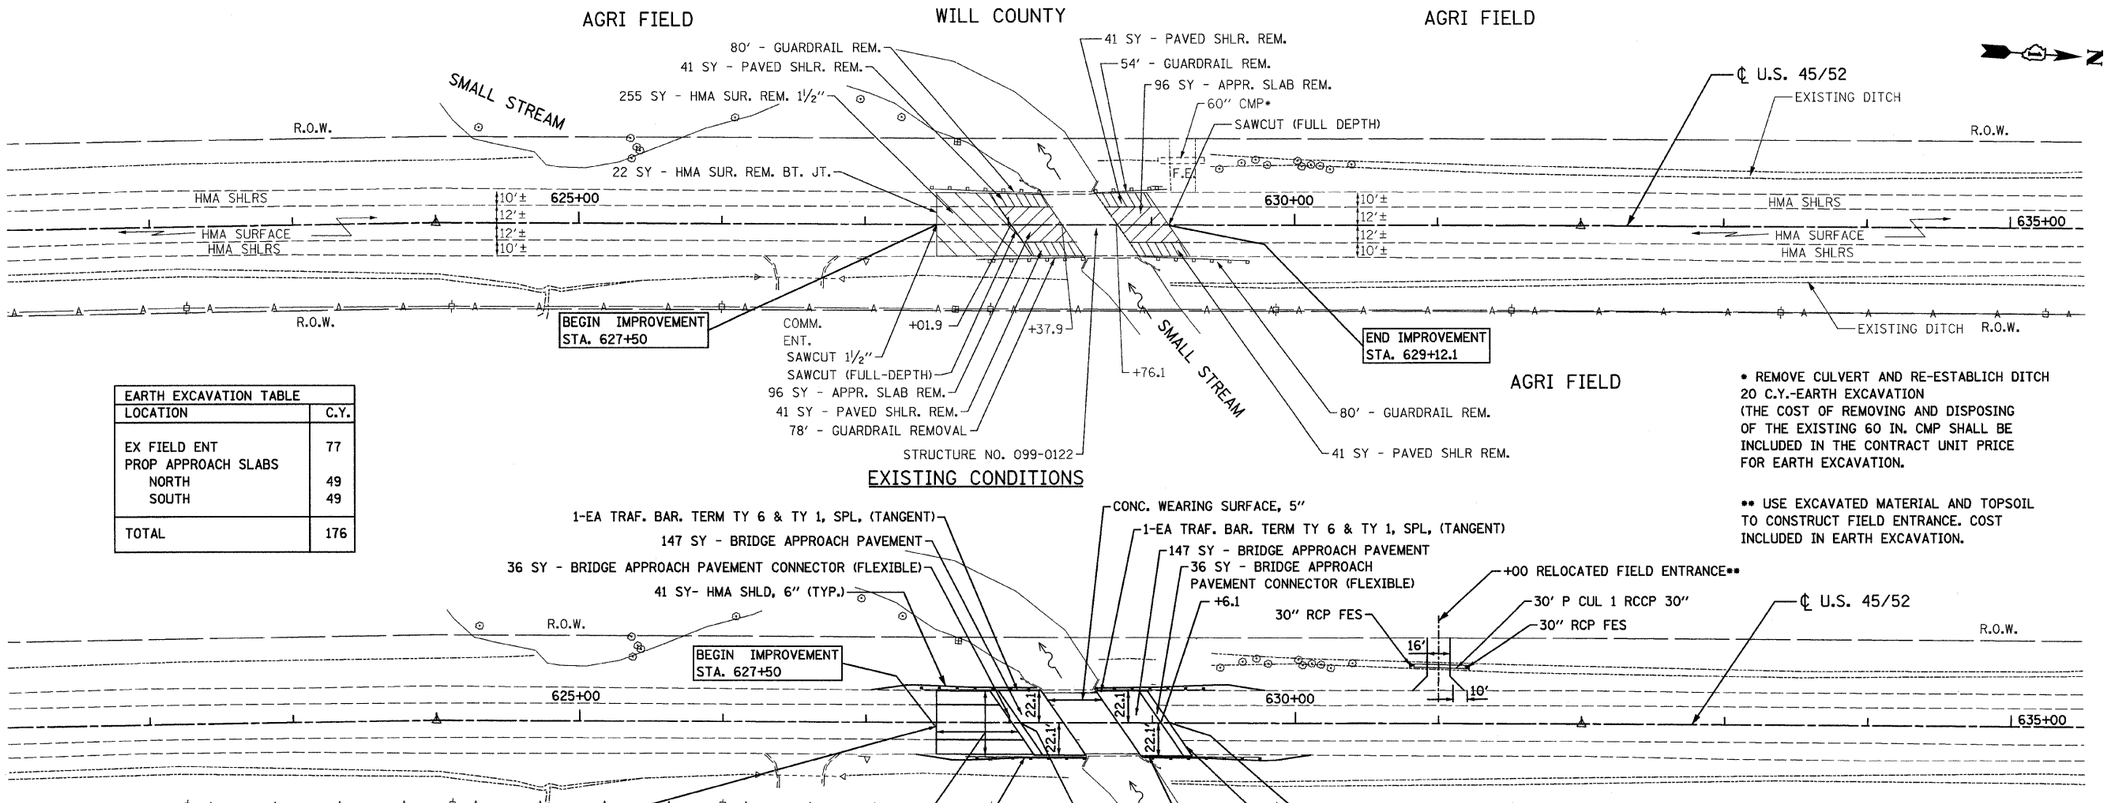

EARTH EXCAVATION TABLE	
LOCATION	C.Y.
EX FIELD ENT	77
PROP APPROACH SLABS	
NORTH	49
SOUTH	49
TOTAL	176

• REMOVE CULVERT AND RE-ESTABLICH DITCH 20 C.Y.-EARTH EXCAVATION (THE COST OF REMOVING AND DISPOSING OF THE EXISTING 60 IN. CMP SHALL BE INCLUDED IN THE CONTRACT UNIT PRICE FOR EARTH EXCAVATION.

•• USE EXCAVATED MATERIAL AND TOPSOIL TO CONSTRUCT FIELD ENTRANCE. COST INCLUDED IN EARTH EXCAVATION.

BENCHMARK, ELEV=675.14	TBM, ELEV=674.99
FOUND CHISLED 'L' ON TOP OF NW WINGWALL.	FOUND BRIDGE SPIKE TOP OF N.E. WINGWALL

FILE NAME = 60D68 pp.dgn
PLOT DATE = 7/7/2008

CHRISTIAN-ROGE & ASSOCIATES, INC.
ENGINEERS-PLANNERS-SURVEYORS
211 WEST WACKER DRIVE
CHICAGO, ILLINOIS 60606
PHONE: (312)372-2023 FAX: (312)372-5274

DESIGNED - S.J.P.	REVISED -	
DRAWN - A.Y.	REVISED -	
CHECKED - E.J.M.	REVISED -	
DATE - JULY 7, 2008	REVISED -	

STATE OF ILLINOIS
DEPARTMENT OF TRANSPORTATION

EXISTING CONDITIONS AND PROPOSED PLAN AND PROFILE
U.S. 45/52

SCALE: 1" = 50' | SHEET NO. 1 OF 1 SHEETS | STA. 621+00 | TO STA. 636+00

F.A.P. RTE.	SECTION	COUNTY	TOTAL SHEETS	SHEET NO.
330	17 B-1-I-1	WILL	29	6
		CONTRACT NO. 60D68		
FED. ROAD DIST. NO. 1	ILLINOIS	FED. AID PROJECT		