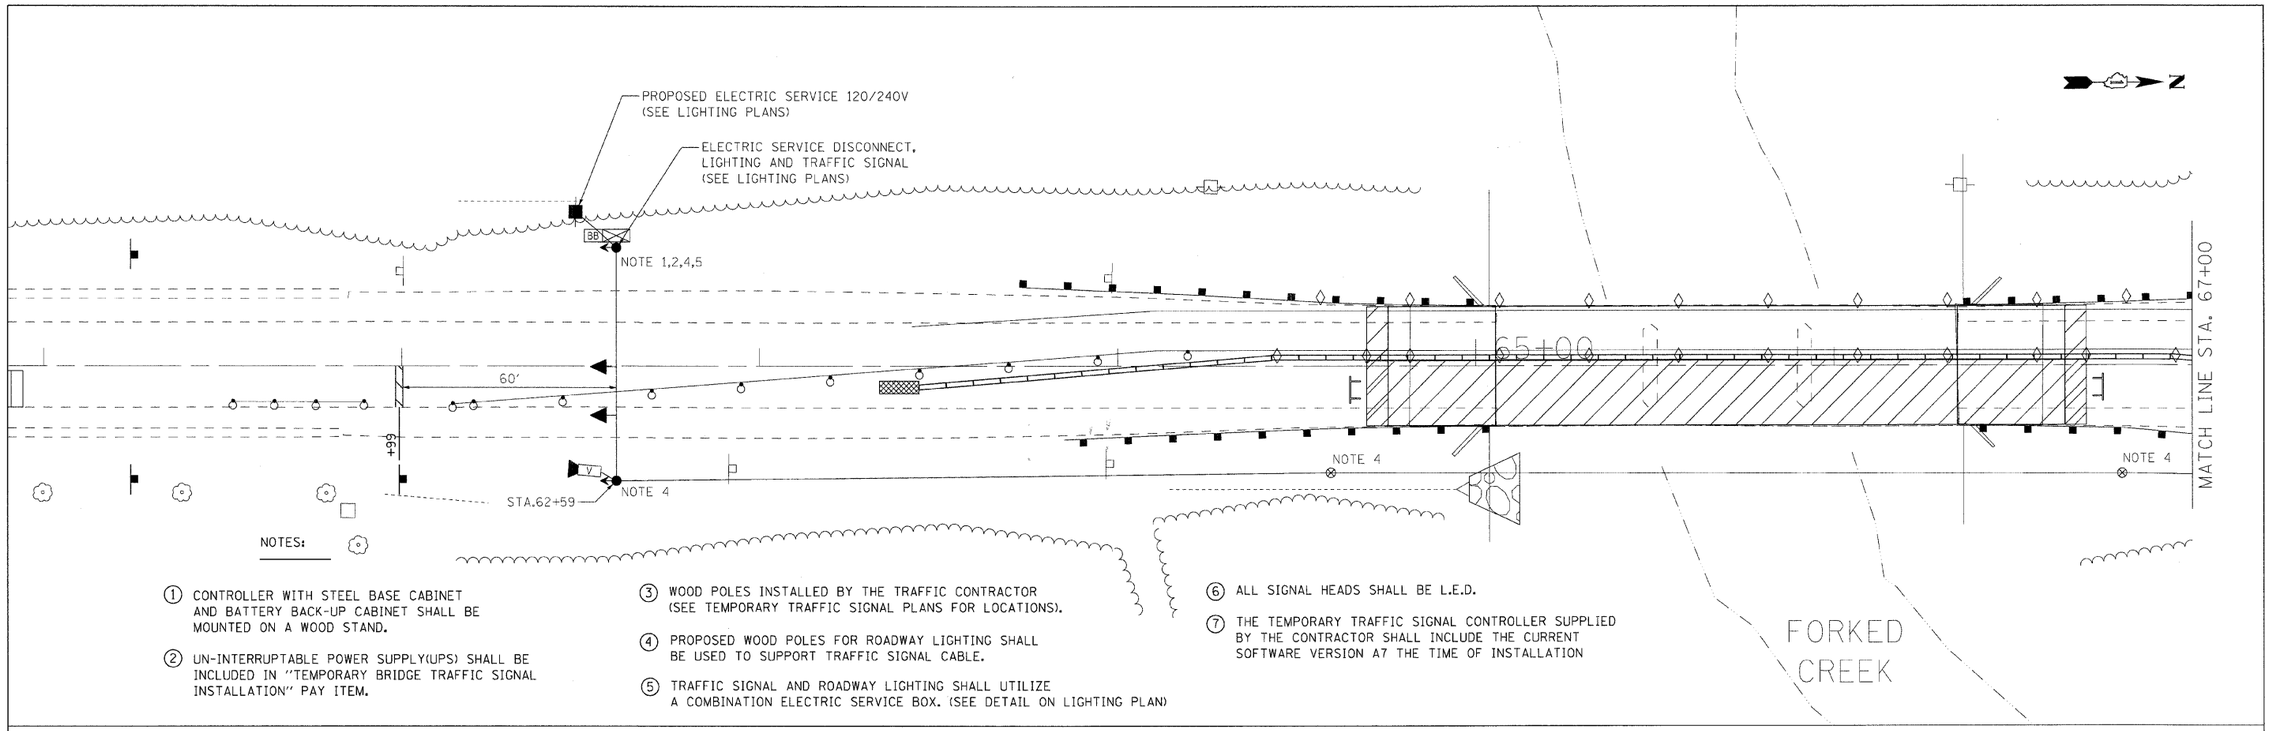

NOTES:

1. CONTROLLER WITH STEEL BASE CABINET AND BATTERY BACK-UP CABINET SHALL BE MOUNTED ON A WOOD STAND.
2. UN-INTERRUPTABLE POWER SUPPLY(UPS) SHALL BE INCLUDED IN "TEMPORARY BRIDGE TRAFFIC SIGNAL INSTALLATION" PAY ITEM.
3. WOOD POLES INSTALLED BY THE TRAFFIC CONTRACTOR (SEE TEMPORARY TRAFFIC SIGNAL PLANS FOR LOCATIONS).
4. PROPOSED WOOD POLES FOR ROADWAY LIGHTING SHALL BE USED TO SUPPORT TRAFFIC SIGNAL CABLE.
5. TRAFFIC SIGNAL AND ROADWAY LIGHTING SHALL UTILIZE A COMBINATION ELECTRIC SERVICE BOX. (SEE DETAIL ON LIGHTING PLAN)
6. ALL SIGNAL HEADS SHALL BE L.E.D.
7. THE TEMPORARY TRAFFIC SIGNAL CONTROLLER SUPPLIED BY THE CONTRACTOR SHALL INCLUDE THE CURRENT SOFTWARE VERSION AT THE TIME OF INSTALLATION

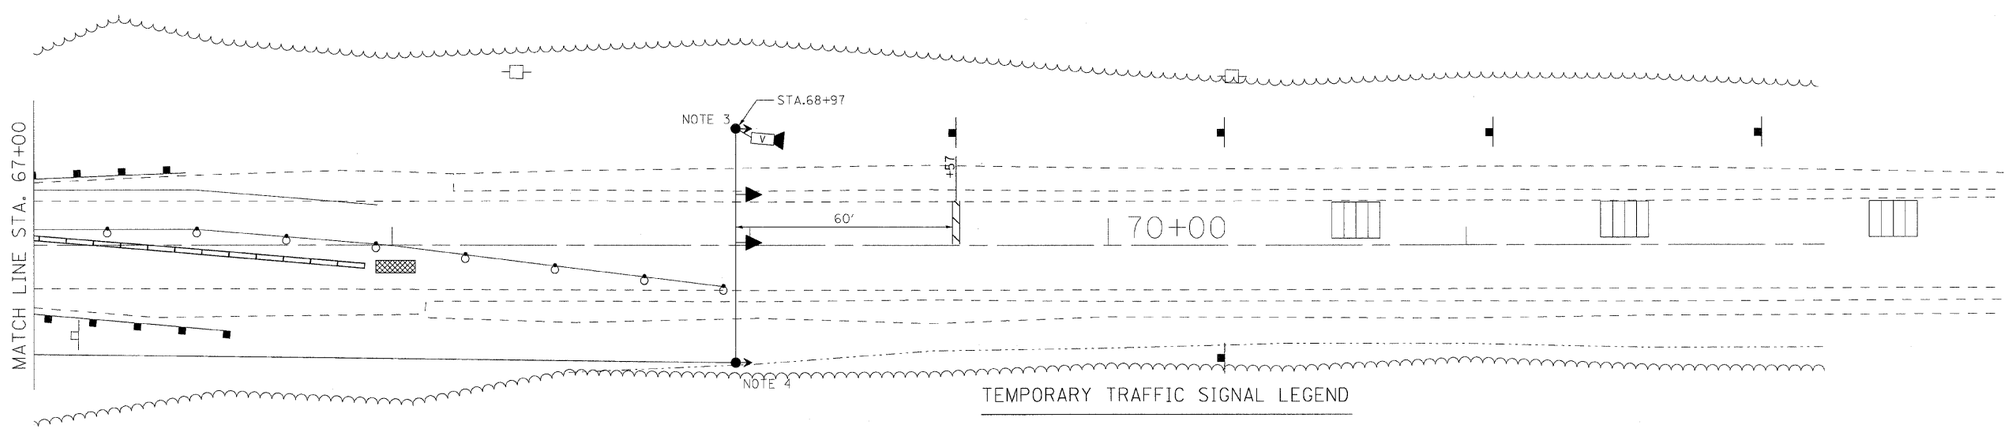

TEMPORARY TRAFFIC SIGNAL LEGEND

- TEMPORARY TRAFFIC SIGNAL HEAD SPAN WIRE MOUNTED ORIGINAL LOCATION
- TEMPORARY TRAFFIC SIGNAL HEAD SPAN WIRE MOUNTED SECONDARY LOCATION
- TEMPORARY WOOD POLE (CLASS 5 OR BETTER) 45 FOOT (13.7M) MINIMUM
- TEMPORARY CONTROLLER CABINET
- TEMPORARY PEDESTRIAN PUSHBUTTON DETECTOR
- MICROWAVE VEHICLE SENSOR
- EMERGENCY VEHICLE SYSTEM DETECTOR
- CONFIRMATION BEACON
- COMMON TRENCH — CT
- UNIT DUCT — UD
- HANDHOLE
- TEMPORARY SERVICE INSTALLATION
- TEMPORARY PEDESTRIAN SIGNAL HEAD, BRACKET MOUNTED
- TELEPHONE CONNECTION — T
- G.S. CONDUIT IN TRENCH OR PUSHED
- VIDEO VEHICLE SENSOR — V
- TEMPORARY SPAN WIRE, TETHER WIRE, AND CABLE
- HEAVY DUTY HANDHOLE — H
- DOUBLE HANDHOLE
- CLOSED CIRCUT TV — C
- UN-INTERRUPTABLE POWER SUPPLY (UPS) — BB

Ciorba Group, Inc.
CONSULTING ENGINEERS
5507 North Cumberland Avenue, Suite 402
Chicago, Illinois 60656
Tel. 773.775.4009 Fax 773.775.4014

USER NAME = wlancaster	DESIGNED -	REVISED -	
	DRAWN -	REVISED -	
PLOT SCALE = 20.2000 ' / IN.	CHECKED -	REVISED -	
PLOT DATE = 7/8/2008	DATE - 07/09/2008	REVISED -	

STATE OF ILLINOIS
DEPARTMENT OF TRANSPORTATION

FAP 852 /US ROUTE 52
OVER FORKED CREEK
TEMPORARY TRAFFIC SIGNALS

SCALE: 1"=20' | SHEET NO. OF SHEETS | STA. TO STA.

F.A.P. RTE.	SECTION	COUNTY	TOTAL SHEETS	SHEET NO.
852	18B	WILL	31	10

CONTRACT NO. 60D87

FED. ROAD DIST. NO. | ILLINOIS | FED. AID PROJECT

FILE NAME = e:\pw-cj\332R\332R.23\design\proposedplan\332R.23-tempsignals.dgn