SYMBOLS

- Arrow board
- Work area
- Sign
- Drum with steady burn monodirectional light (50' cts.)
- Direction indicator barricade with steady burn monodirectional light (50' cts.)
- Flexible delineator
- Type III barricade with flashing monodirectional lights
- Non-directional flashing beacon
- Crystal, birdirectional barrier wall / guardrail marker (25' cts.)
- Temporary impact attenuator
- Temporary signal post
- Temporary traffic signal installation
- Temporary concrete barrier wall
- Detector loops

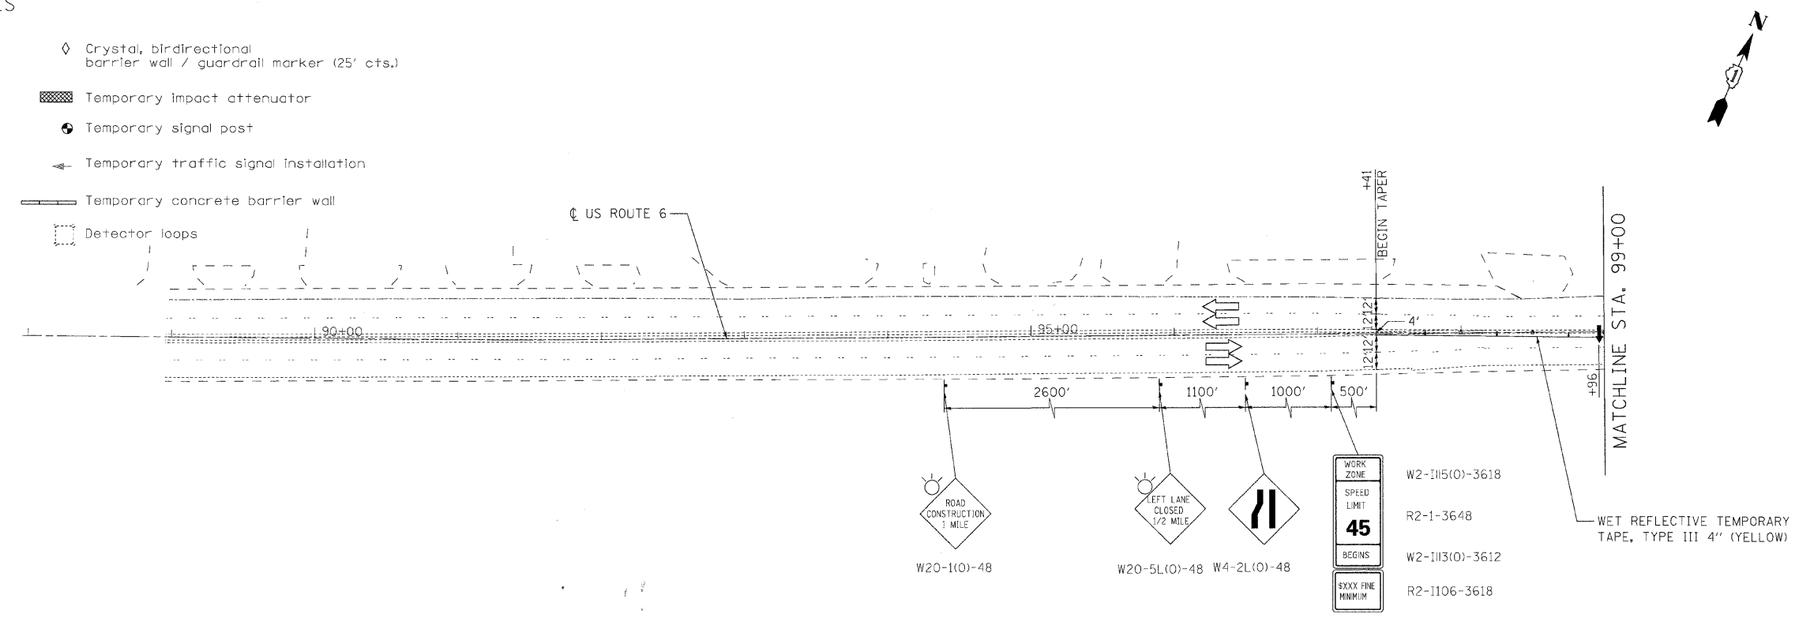

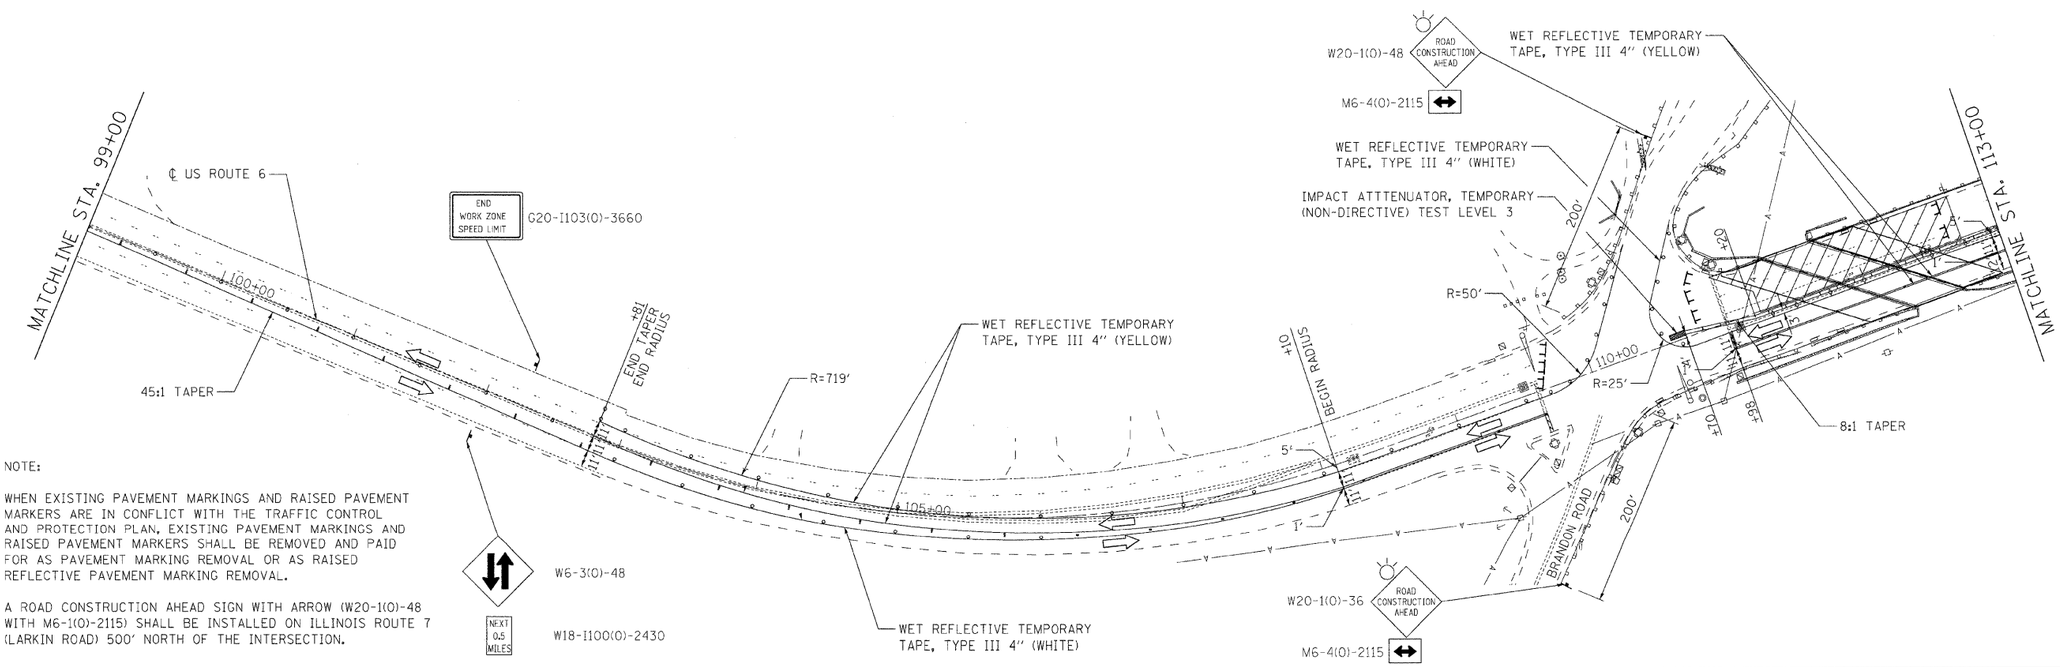

NOTE:

1. WHEN EXISTING PAVEMENT MARKINGS AND RAISED PAVEMENT MARKERS ARE IN CONFLICT WITH THE TRAFFIC CONTROL AND PROTECTION PLAN, EXISTING PAVEMENT MARKINGS AND RAISED PAVEMENT MARKERS SHALL BE REMOVED AND PAID FOR AS PAVEMENT MARKING REMOVAL OR AS RAISED REFLECTIVE PAVEMENT MARKING REMOVAL.
2. A ROAD CONSTRUCTION AHEAD SIGN WITH ARROW (W20-1(0)-48 WITH M6-1(0)-2115) SHALL BE INSTALLED ON ILLINOIS ROUTE 7 (LARKIN ROAD) 500' NORTH OF THE INTERSECTION.

PLAN		BY	DATE
SURVEYED			
PLOTTED			
ALIGNMENT CHECKED			
GRADES CHECKED			
STR. NOTED			
NOTE BOOK	STRUCTURE NOTATIONS CHKD		
NO.	CADD FILE NAME		

PROFILE		BY	DATE
SURVEYED			
PLOTTED			
GRADES CHECKED			
STR. NOTED			
NOTE BOOK	STRUCTURE NOTATIONS CHKD		
NO.			

FILE NAME = n:\proj\3329\3329_24\design\proposals\3329_24 @1-TP2.dgn

Ciorba Group, Inc.
CONSULTING ENGINEERS
5507 North Cumberland Avenue, Suite 402
Chicago, Illinois 60656
Tel. 773.775.4009 Fax 773.775.4014

USER NAME = jcoleman	DESIGNED - JCC	REVISED -	
	DRAWN - JCC	REVISED -	
PLOT SCALE = 50.0000 ' / IN.	CHECKED - MJL	REVISED -	
PLOT DATE = 7/8/2008	DATE - 07/09/2008	REVISED -	

STATE OF ILLINOIS
DEPARTMENT OF TRANSPORTATION

FAU 0318 /US ROUTE 6 (RAILROAD AVENUE)
OVER I & M CANAL
TRAFFIC CONTROL AND PROTECTION – STAGE 2

SCALE: 1"=50' | SHEET NO. 1 OF 2 SHEETS | STA. | TO STA.

F.A.U. RTE.	SECTION	COUNTY	TOTAL SHEETS	SHEET NO.
0318	DB-1-R-B	WILL	40	9

CONTRACT NO. 60D88

FED. ROAD DIST. NO. . | ILLINOIS | FED. AID PROJECT