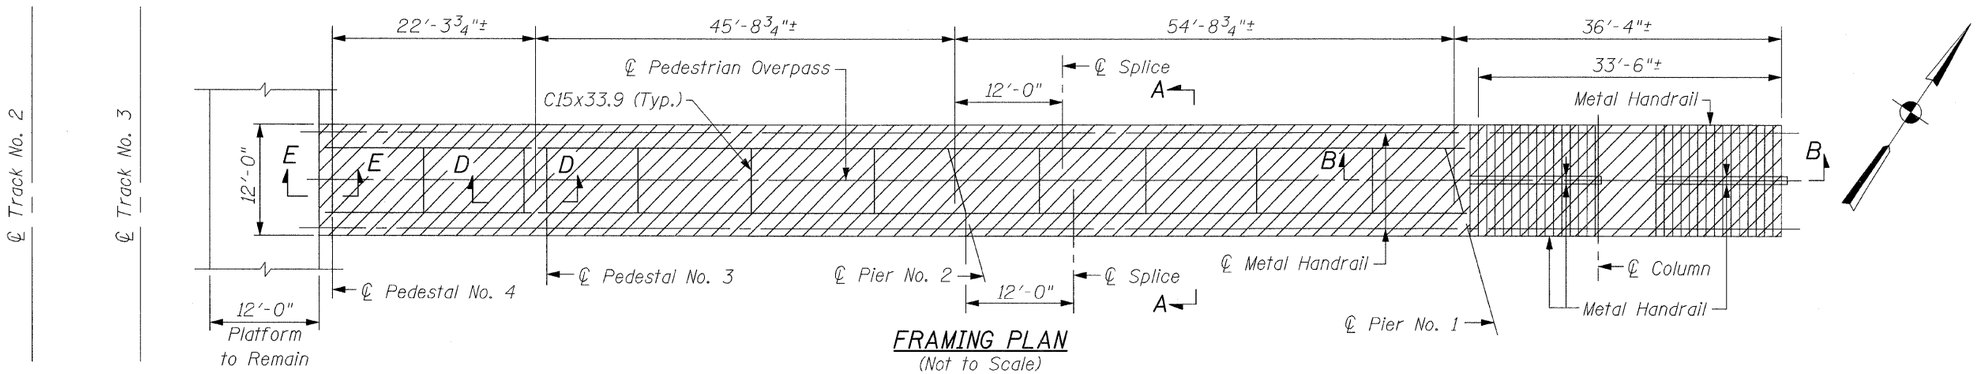

FRAMING PLAN
(Not to Scale)

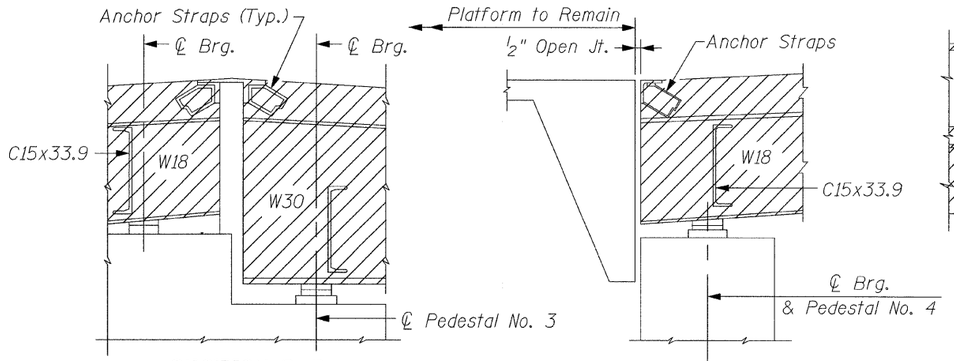

SECTION D-D
(Not to Scale)

SECTION E-E
(Not to Scale)

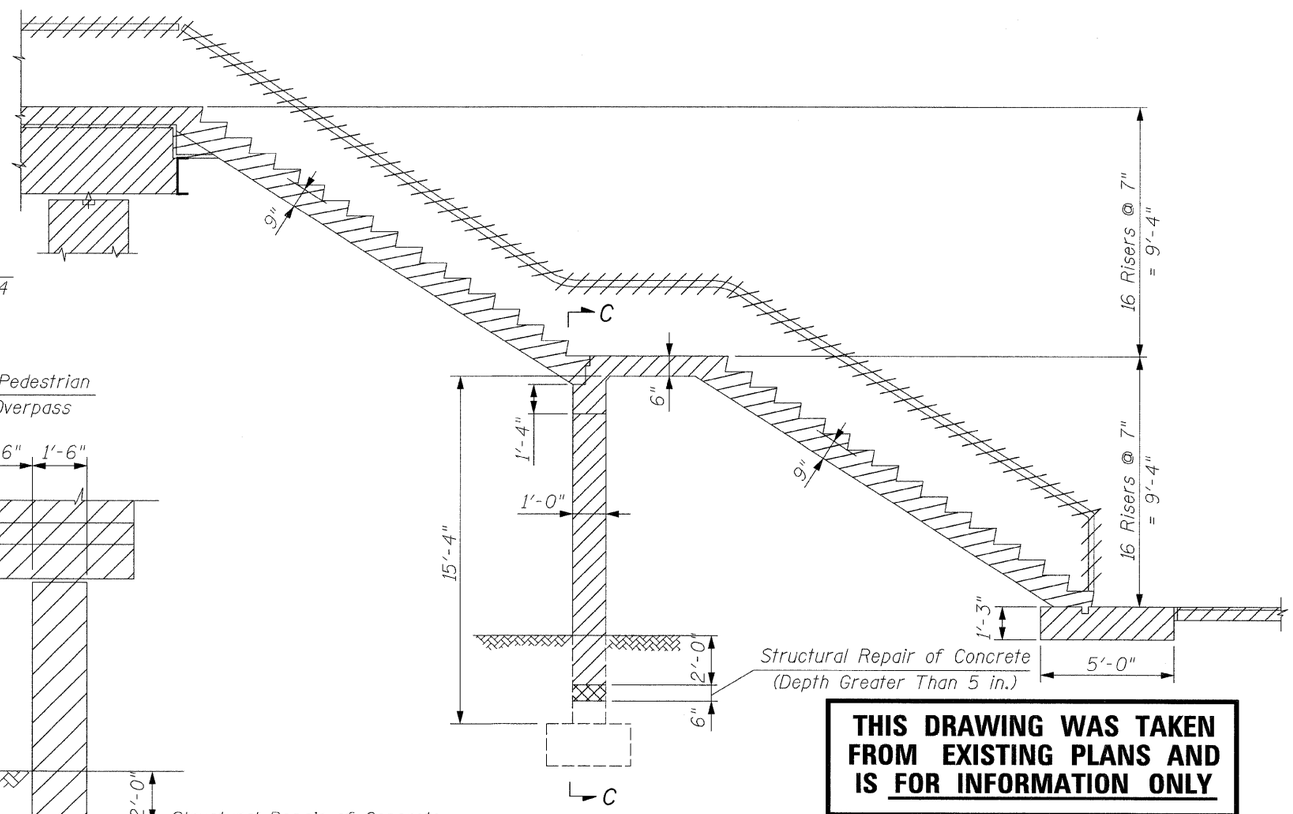

SECTION B-B
(Not to Scale)

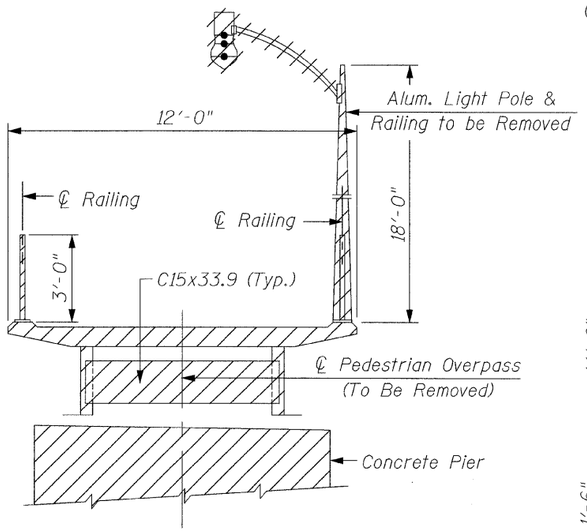

SECTION A-A
(Not to Scale)

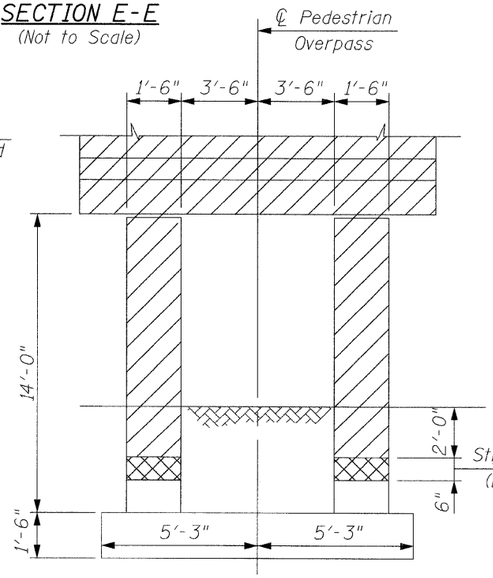

SECTION C-C
(Not to Scale)

THIS DRAWING WAS TAKEN FROM EXISTING PLANS AND IS FOR INFORMATION ONLY

LEGEND:

- Structure to be Removed
- Structural Repair of Concrete (Depth Greater Than 5 in.)

CHRISTIAN-ROGE & ASSOCIATES, INC.
ENGINEERS / PLANNERS / SURVEYORS
211 W. WACKER DRIVE CHICAGO, IL. 60606
PHONE: (312)372-2023 FAX: (312)372-5274

FILE NAME = framing_plan.dgn	USER NAME = IDOT	DESIGNED - B.N.S.	REVISED -
		DRAWN - R.E.S. / F.M.	REVISED -
	PLOT SCALE = 50.0000 ' / IN.	CHECKED - B.N.S. / S.J.P.	REVISED -
	PLOT DATE = 7/15/2008	DATE - JULY 15, 2008	REVISED -

STATE OF ILLINOIS
DEPARTMENT OF TRANSPORTATION

FRAMING PLAN & SECTIONS
LONG AVENUE PEDESTRIAN OVERPASS

SCALE: | SHEET NO. S3 OF S5 SHEETS | STA. | TO STA.

F.A.I. RTE.	SECTION	COUNTY	TOTAL SHEETS	SHEET NO.
90	2008-027 DM	COOK	10	7
		CONTRACT NO. 60E58		
FED. ROAD DIST. NO. 1	ILLINOIS	FED. AID PROJECT		