F.A.I. RTE.	SECTION	COUNTY	TOTAL SHEETS	SHEET NO.
57	*	WILL	303	51
STA.		TO STA.		
FED. ROAD DIST. NO.	ILLINOIS	FED. AID PROJECT		
*99(1&2) R-3&9-1HB-1-BR-2		CONTRACT: 62253		

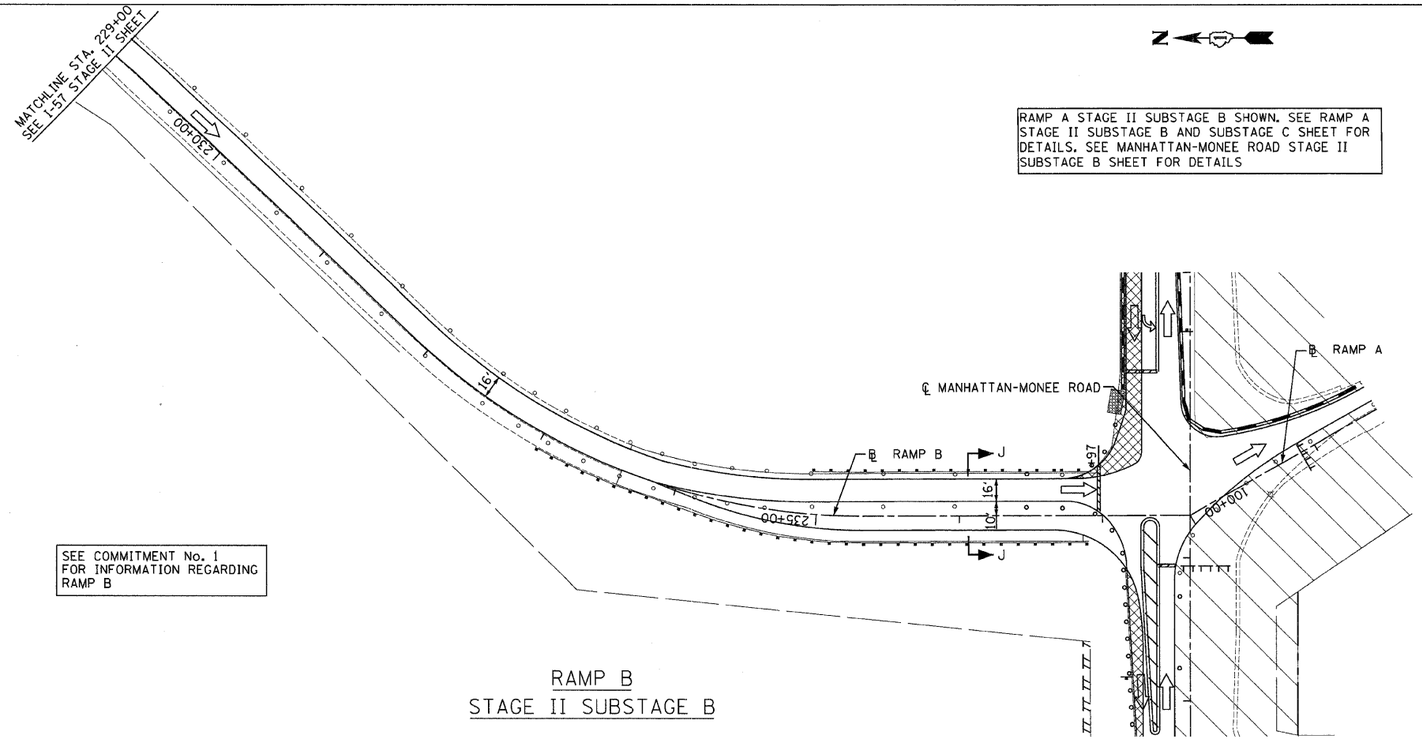

RAMP B
STAGE II SUBSTAGE B

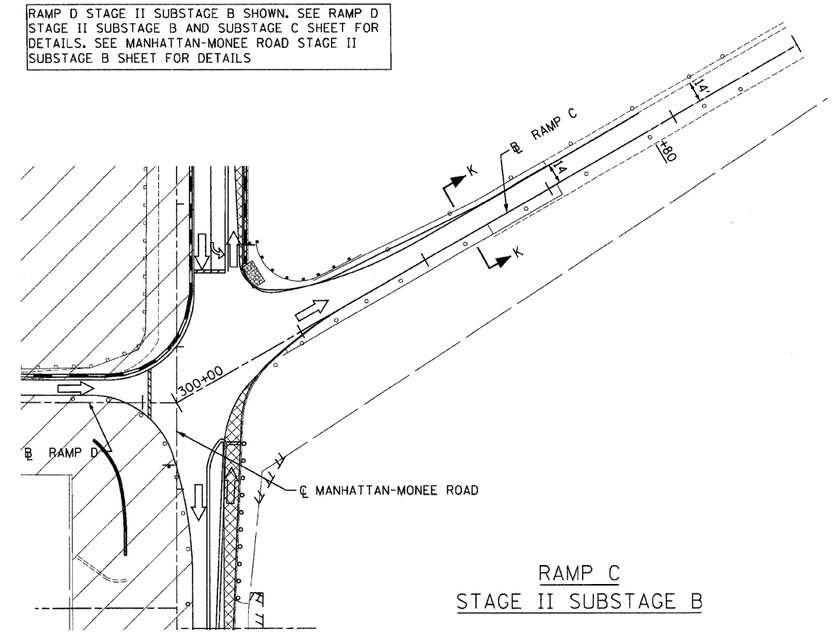

RAMP C
STAGE II SUBSTAGE B

RAMPS A, B, C, AND D TRAFFIC CONTROL LEGEND

- TEMPORARY PAVEMENT
- WORK AREA
- DIRECTION OF TRAFFIC
- ARROW BOARD
- TRAFFIC SIGN
- BARRICADE TYPE II, DRUM OR VERTICAL BARRICADE WITH MONO-DIRECTIONAL STEADY BURNING LIGHT (SEE NOTES FOR SPACING)
- BARRICADE TYPE III WITH STEADY BURNING LIGHT

TEMPORARY PAVEMENT MARKINGS, TYPE III

- SKIP-DASH WHITE, 5"
- SKIP DASH YELLOW, 5"
- STOP LINE, 24"
- SOLID LINE, 4"
- DOUBLE CENTERLINE, YELLOW, 4"
- DOTTED LINES (2'-6' SPACE), 4"

- TEMPORARY BARRIER WALL WITH BARRIER WALL REFLECTORS
- TEMPORARY IMPACT ATTENUATORS

RAMP A, B, C, AND D TRAFFIC CONTROL NOTES

BARRICADE TYPE II

LOCATION	SPACING
TANGENT	100' CTS
CURVES	25' CTS
RETURNS	25' CTS
SHOULDER TAPERS	50' CTS
TAPERS	12' CTS

50 25 0 50 100

SCALE: 1"=50'

REVISIONS	
NAME	DATE

Clark Dietz ENGINEERS

DESIGN FIRM REGISTRATION No. 184-000450
118 SOUTH CLINTON STREET SUITE 600
CHICAGO, IL 60661
PHONE : 312.648.9900
FAX : 312.648.0204

ILLINOIS DEPARTMENT OF TRANSPORTATION

I-57 AT MANHATTAN - MONEE ROAD

SUGGESTED STAGES OF CONSTRUCTION AND TRAFFIC CONTROL RAMP B AND C STAGE II SUBSTAGE B

SCALE: VERT. NTS
HORIZ. 1"=50'

DATE 9/19/2008

DRAWN BY KLM

CHECKED BY TMW

P:\02231\plans\sheets\02231CSPL2221.dgn
8/1/2008