F.A. RTE.	SECTION	COUNTY	TOTAL SHEETS	SHEET NO.
57	•	WILL	303	243
STA. 14040+00.00		TO STA.14040+50.00		
FED. ROAD DIST. NO. _	ILLINOIS	FED. AID PROJECT		

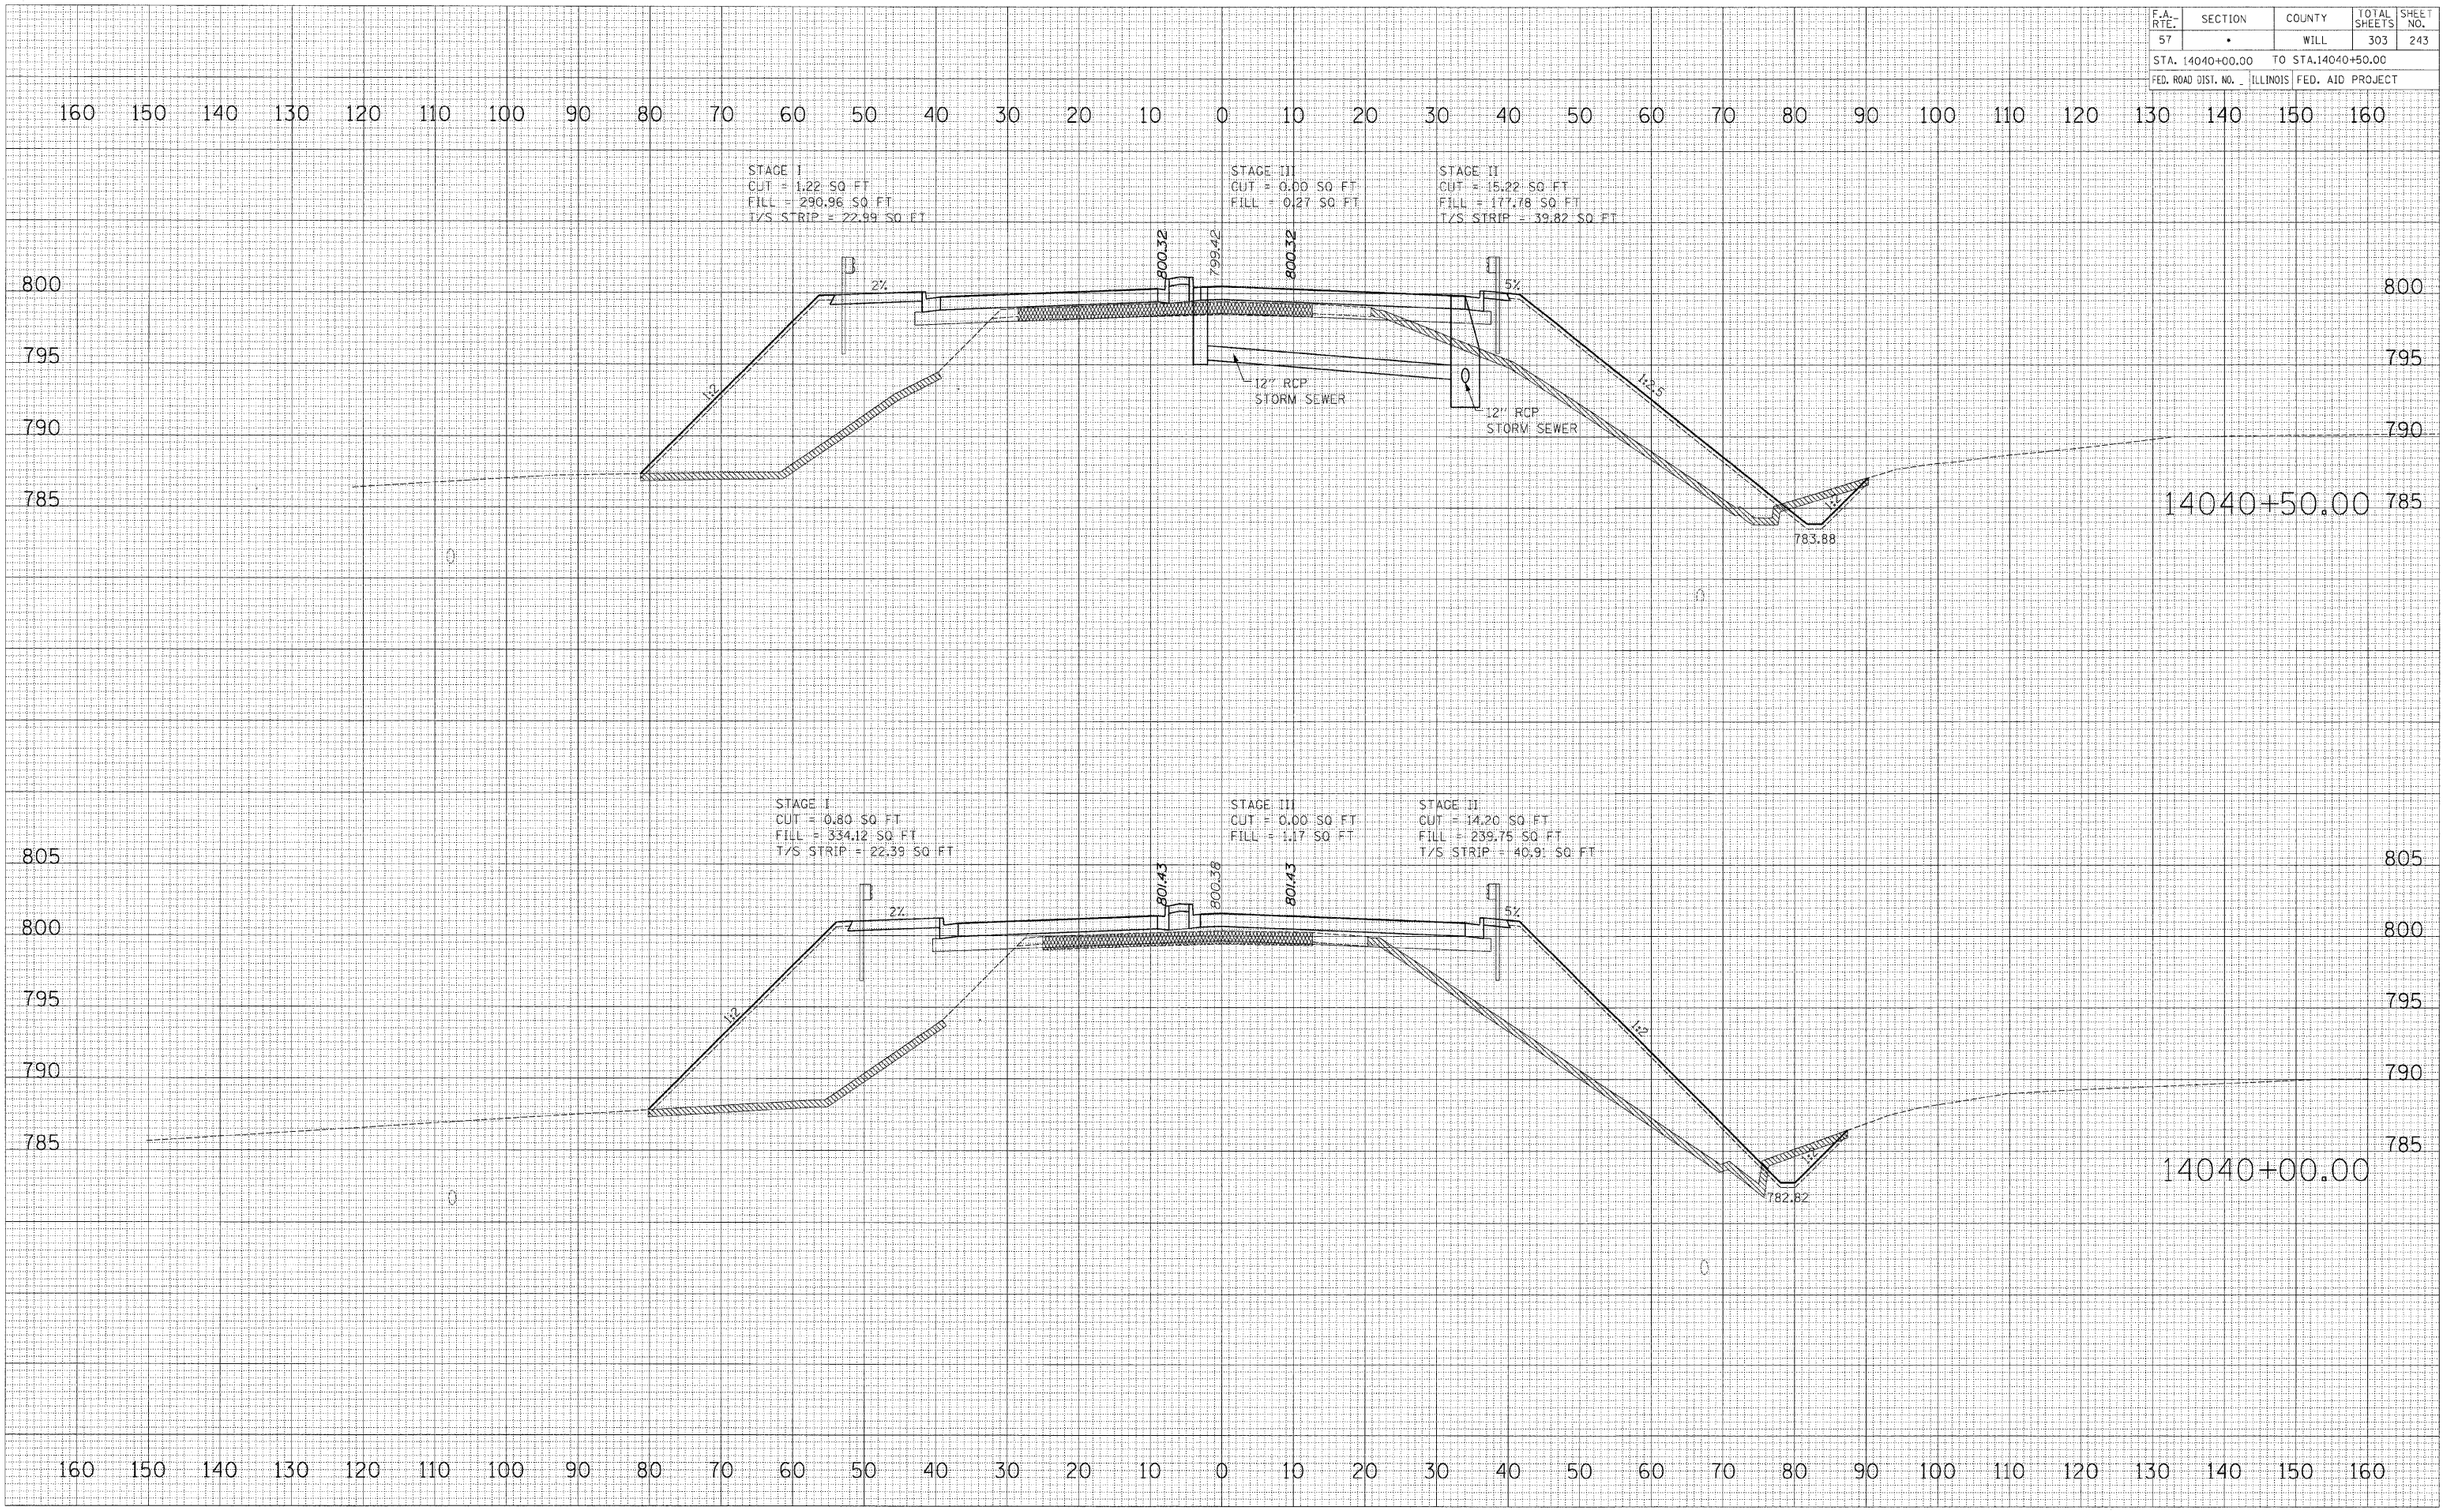

FINAL SURVEY — SURVEYED — PLOTTED — NOTE BOOK — AREAS — NO. — BY — DATE — AREAS CHECKED

ORIGINAL SURVEY — SURVEYED — PLOTTED — NOTE BOOK — AREAS — NO. — BY — DATE — AREAS CHECKED

p:\02231\plans\sheets\02231sst0102.dgn
8/1/2008

CROSS SECTIONS: MANHATTAN - MONEE ROAD