F.A. RTE.	SECTION	COUNTY	TOTAL SHEETS	SHEET NO.
57	•	WILL	303	246
STA. 14042+60.00		TO STA.14043+00.00		
FED. ROAD DIST. NO. _		ILLINOIS	FED. AID PROJECT	

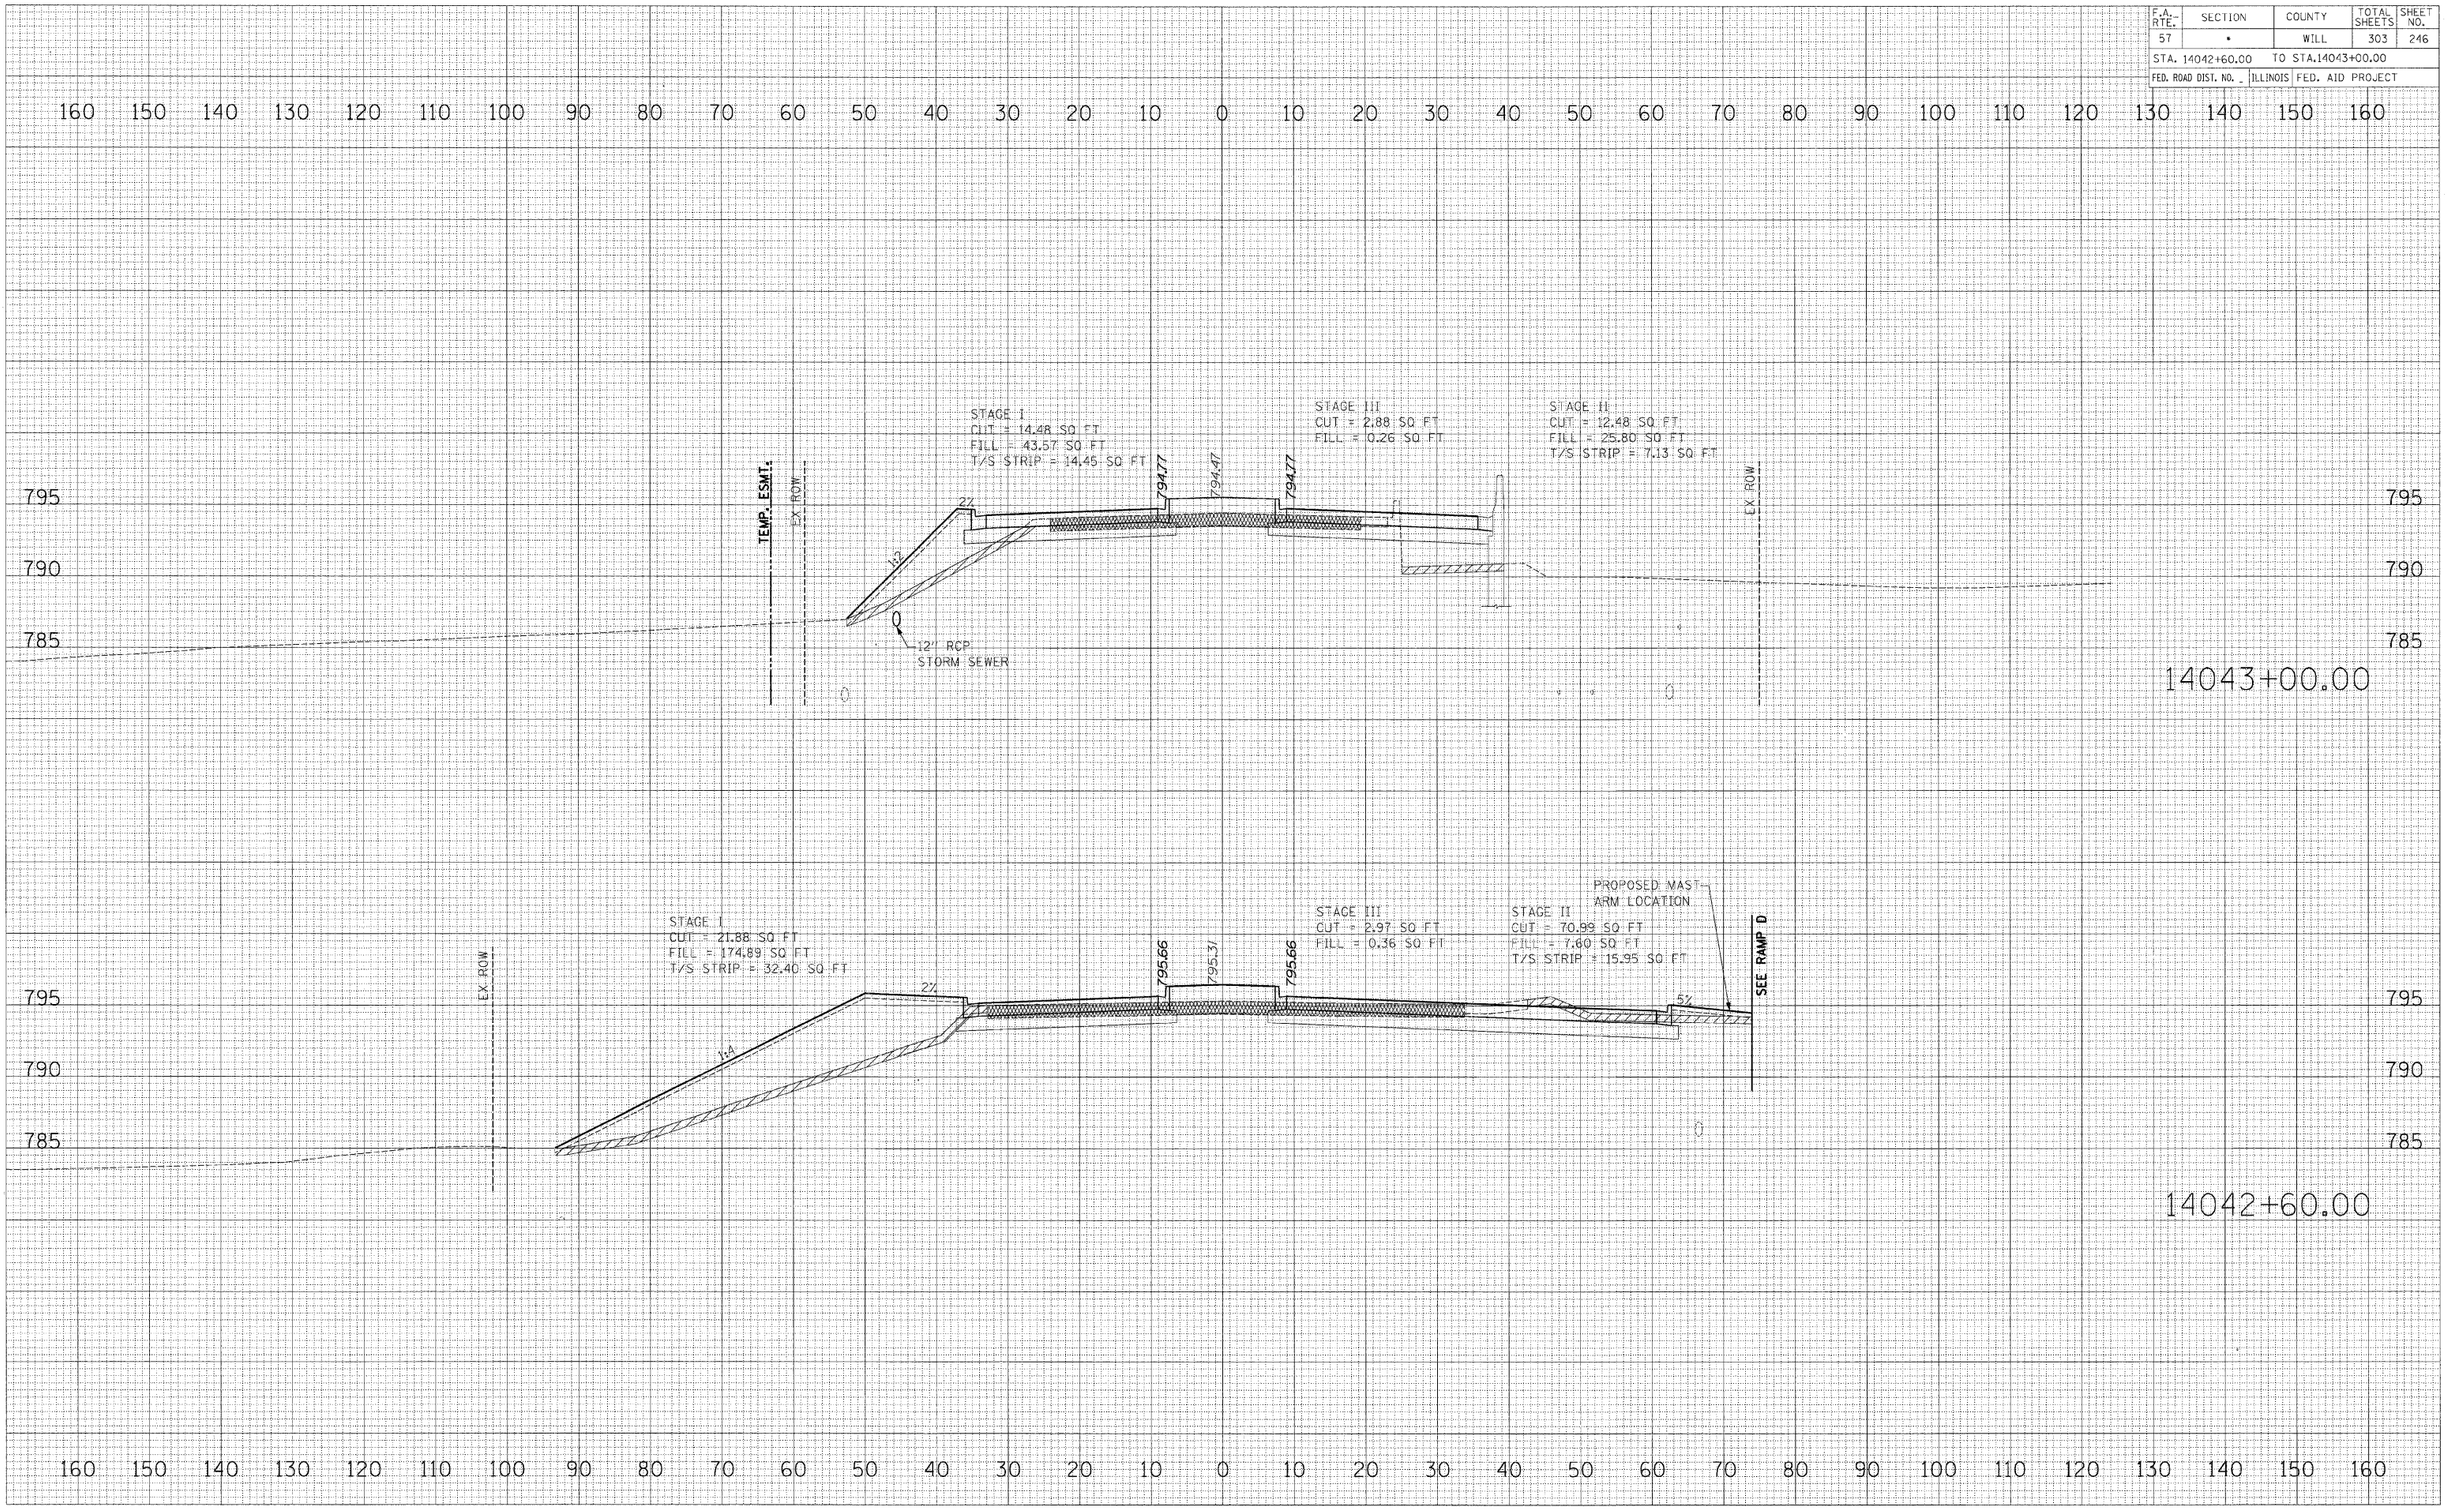

FINAL SURVEY — NOTE BOOK NO. — SURVEYED — PLOTTED — TYPED — AREAS — AREAS CHECKED — BY — DATE

ORIGINAL SURVEY — NOTE BOOK NO. — SURVEYED — PLOTTED — TYPED — AREAS — AREAS CHECKED — BY — DATE

p:\02231\plans sheets\02231xsts02.dgn
8/1/2005

CROSS SECTIONS: MANHATTAN - MONEE ROAD