F.A.U. ROUTE NO.	SECTION	COUNTY	TOTAL SHEETS	SHEET NO.
2552	•	DUPAGE	563	318
FED. ROAD DIST. NO.	ILLINOIS	FED. AID PROJECT		

SHEET NO. - 4
50 - SHEETS

• 00-00114-00-PV **CONTRACT NO. 63024**

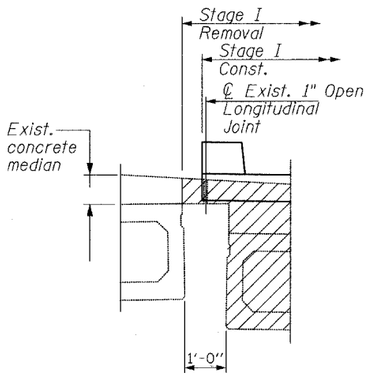

DETAIL A

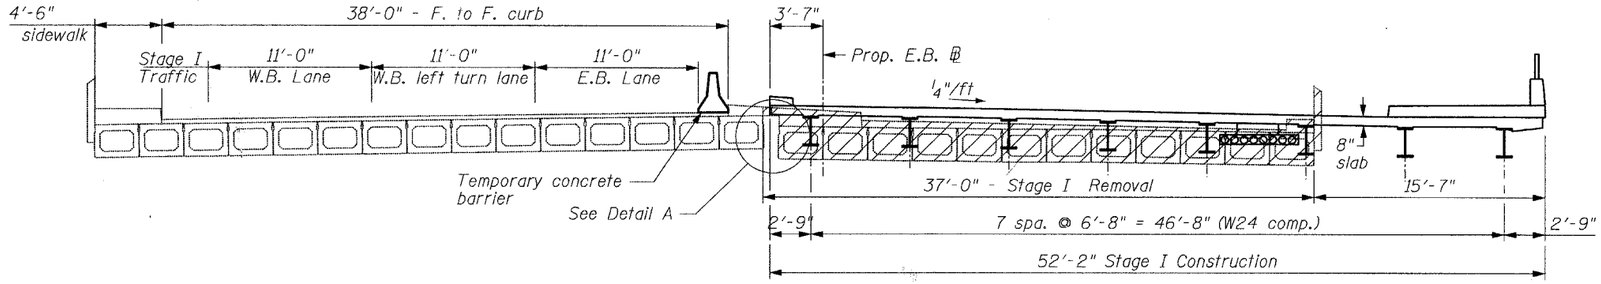

STAGE I REMOVAL AND CONSTRUCTION

(Looking East)

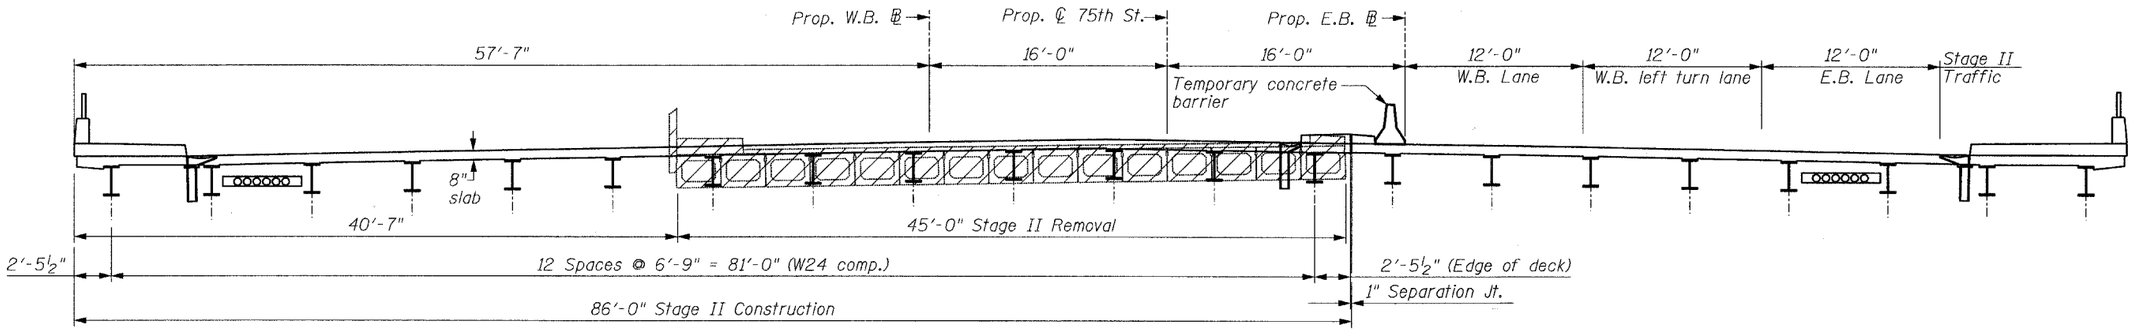

STAGE II REMOVAL AND CONSTRUCTION

(Looking East)

TYLIN INTERNATIONAL

DESIGNED	-	PL
CHECKED	-	SP
DRAWN	-	PL
CHECKED	-	SP

REVISIONS	
NAME	DATE

STAGE CONSTRUCTION - 2

75th STREET OVER THE
WEST BRANCH OF THE DUPAGE RIVER
FAP 369
SECTION 00-00114-00-PV STA. 151+38.03
DUPAGE COUNTY
S.N. 022-3118