F.A.U. ROUTE NO.	SECTION	COUNTY	TOTAL SHEETS	SHEET NO.
2552	•	DUPAGE	563	379
FED. ROAD DIST. NO.		ILLINOIS	FED. AID PROJECT-	

SHEET NO. -
- SHEETS

• 00-00114-00-PV CONTRACT NO. 63024

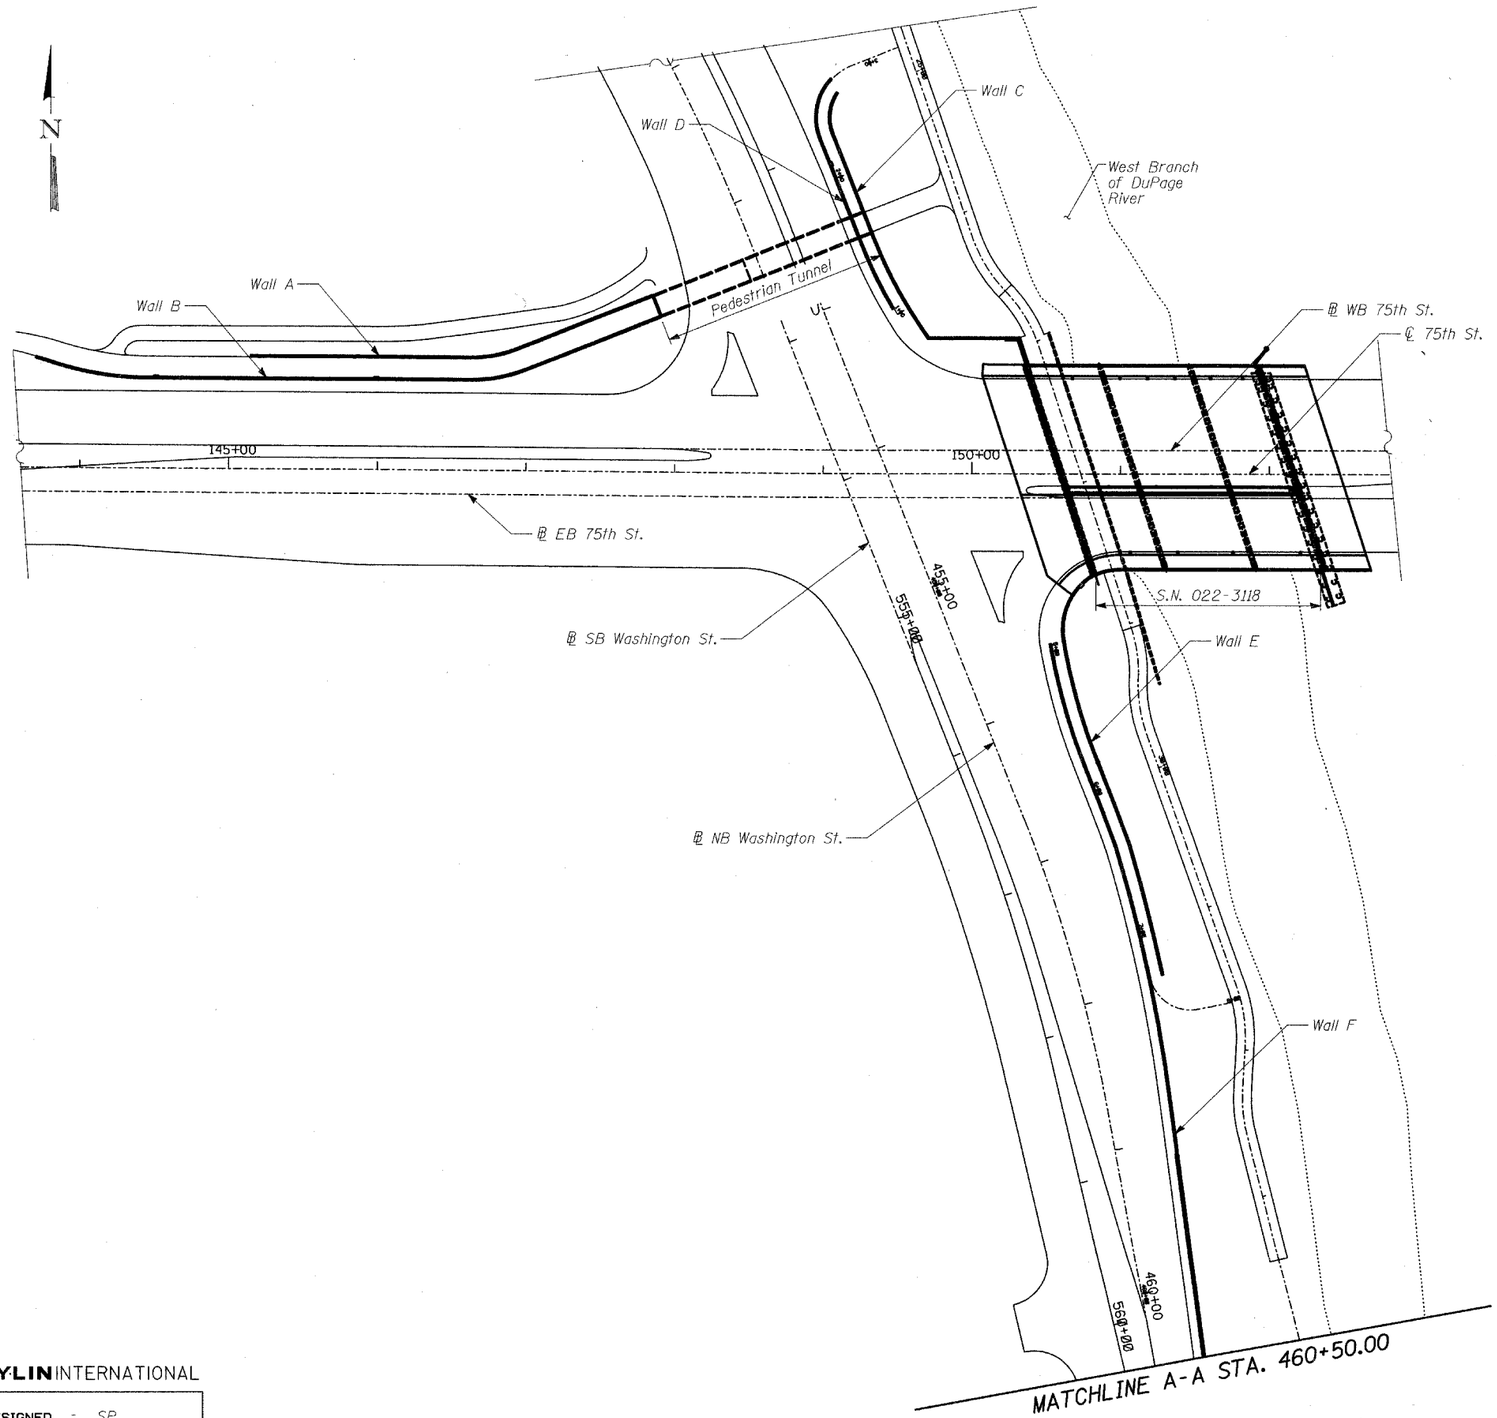

PLAN

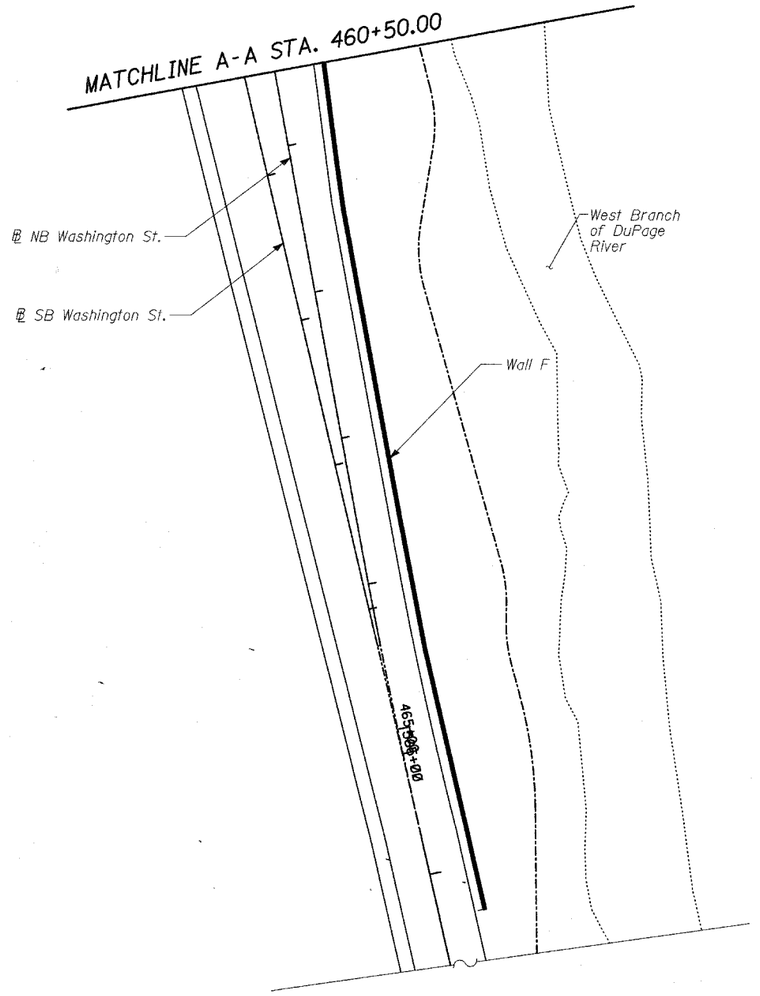

PLAN

TYLIN INTERNATIONAL

DESIGNED	-	SP
CHECKED	-	PF
DRAWN	-	SP
CHECKED	-	PF

REVISIONS	
NAME	DATE

RETAINING WALL KEY PLAN

WASHINGTON - 75TH STREET
FAU 2552
SECTION 00-00114-00-PV
DUPAGE COUNTY