F.A.U. ROUTE NO.	SECTION	COUNTY	TOTAL SHEETS	SHEET NO.
2552	•	DUPAGE	563	412
FED. ROAD DIST. NO.		ILLINOIS	FED. AID PROJECT-	

SHEET NO. - 2
30 - SHEETS

• 00-00114-00-PV **CONTRACT NO. 63024**

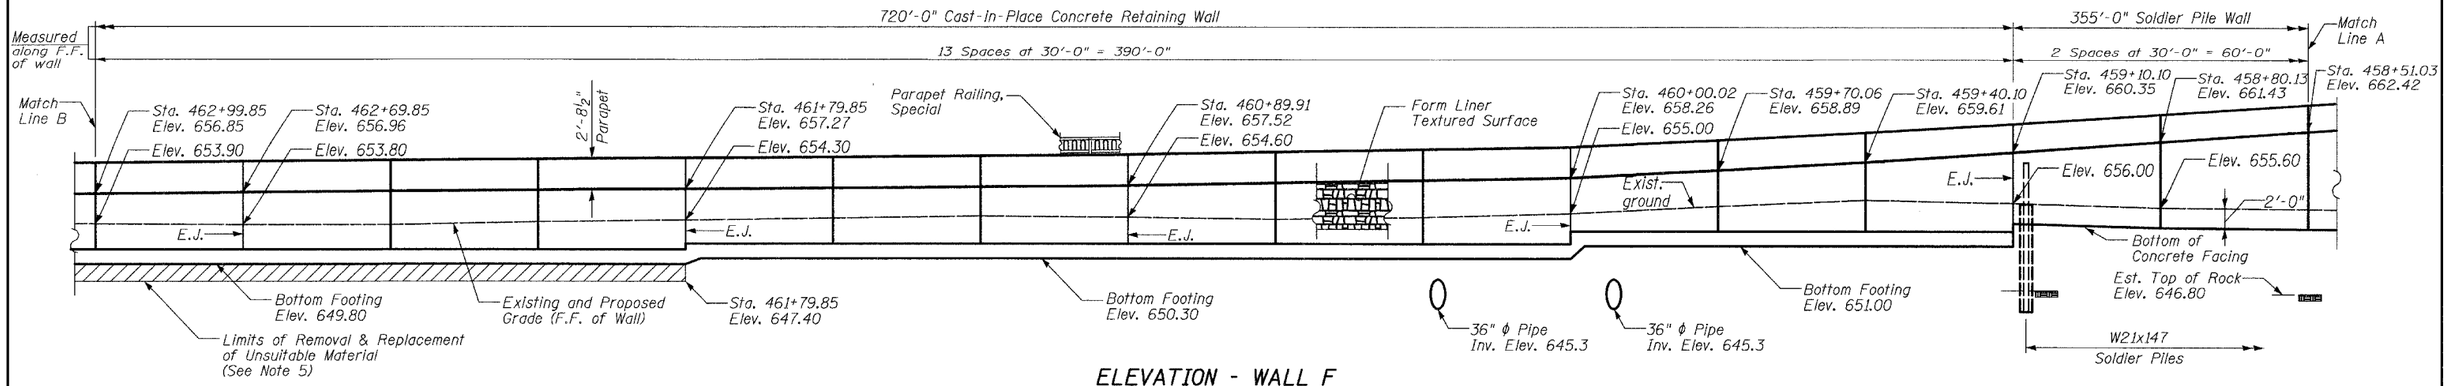

ELEVATION - WALL F

(Looking West at F.F. of Wall)

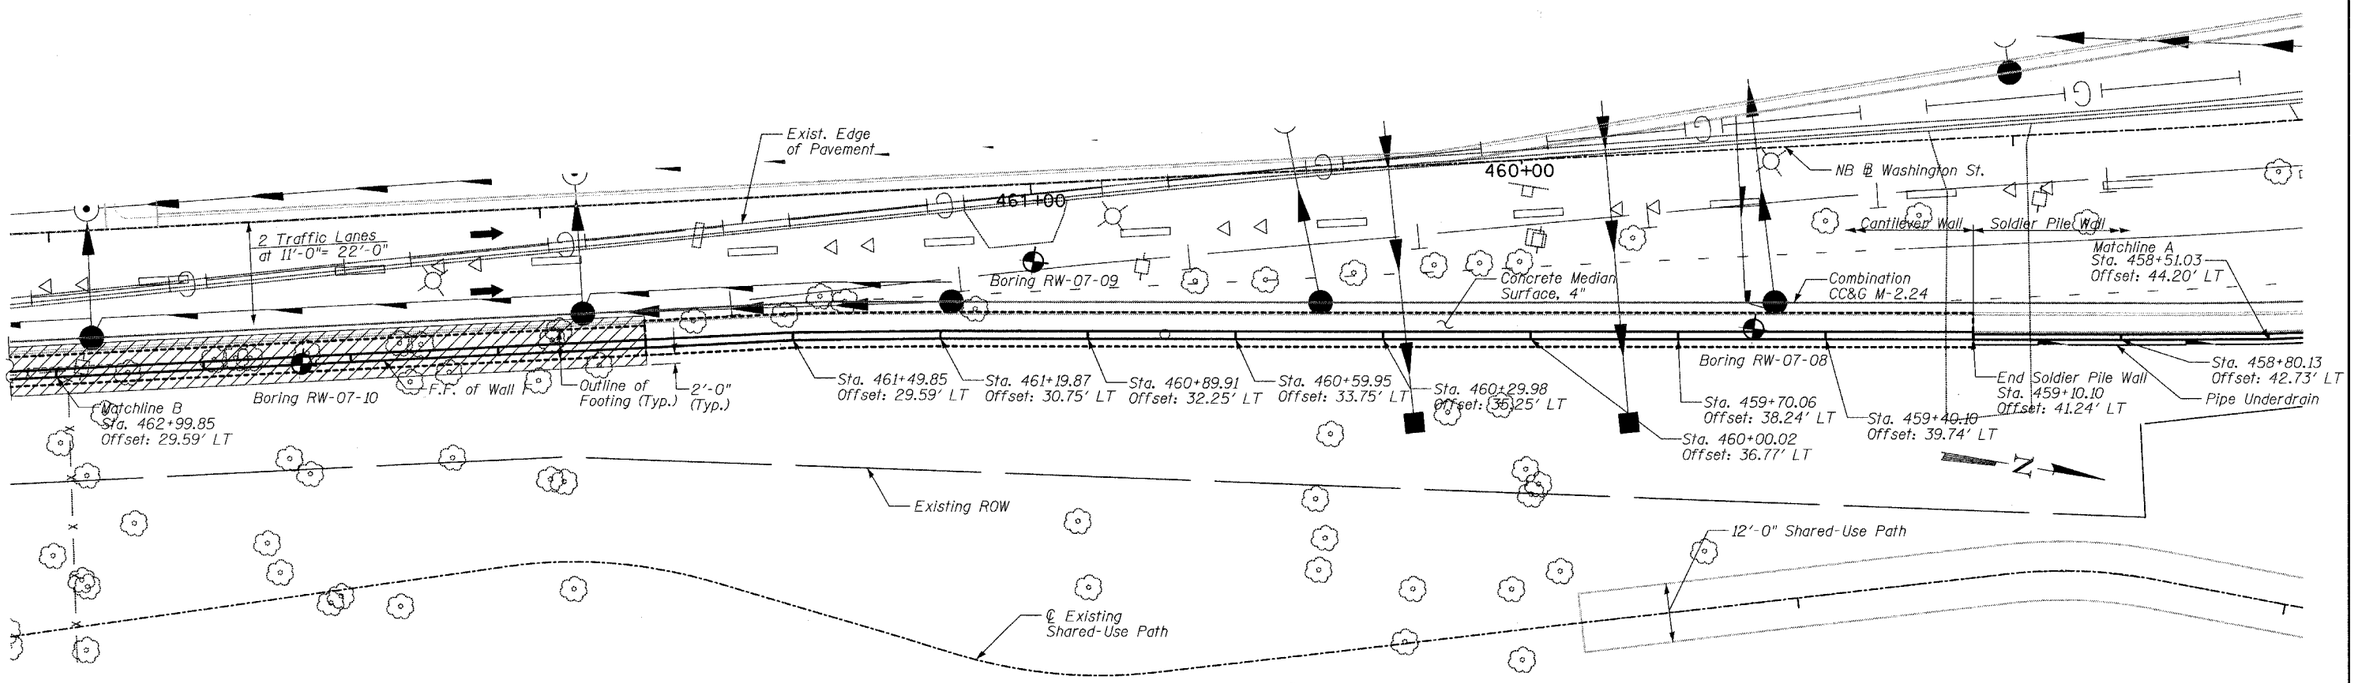

PLAN

NOTES:

1. Offsets are measured from the ℄ NB Washington St. to the Front Face of wall.
2. F.F. - Front Face
3. B.F. - Back Face
4. See Sheet 3 for profile data.
5. The limits of Removal and Disposal of Unsuitable Material and replacement with Porous Granular Embankment are based on the soil borings and may be modified as directed by the Engineer for variable subsurface conditions encountered in the field.

TY·LIN INTERNATIONAL

DESIGNED	- PL
CHECKED	- SP
DRAWN	- PL
CHECKED	- SP

REVISIONS	
NAME	DATE

WALLS E & F
GENERAL PLAN - 2

WASHINGTON - 75TH STREET
F.A.U. ROUTE 2552
SECTION 00-00114-00-PV
DUPAGE COUNTY