F.A.U. ROUTE NO.	SECTION	COUNTY	TOTAL SHEETS	SHEET NO.
2552	*	DUPAGE	563	422
FED. ROAD DIST. NO.		ILLINOIS	FED. AID PROJECT-	

SHEET NO. - 12
30 - SHEETS

* 00-00114-00-PV **CONTRACT NO. 63024**

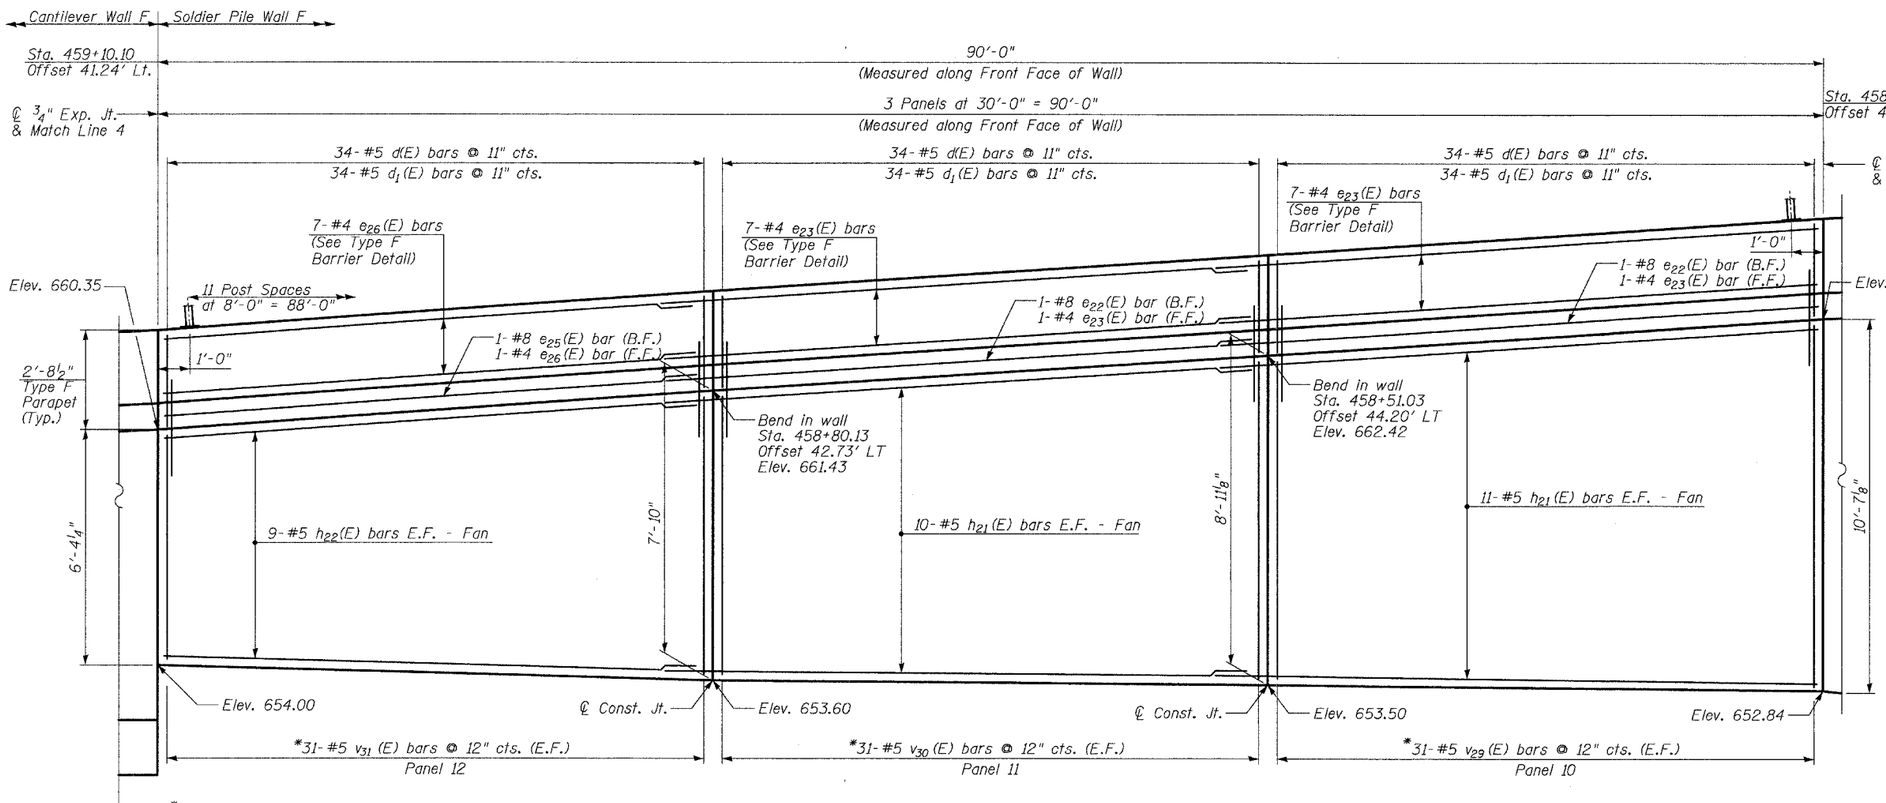

*See Cutting Diagram.

ELEVATION

(Looking At Front Face)

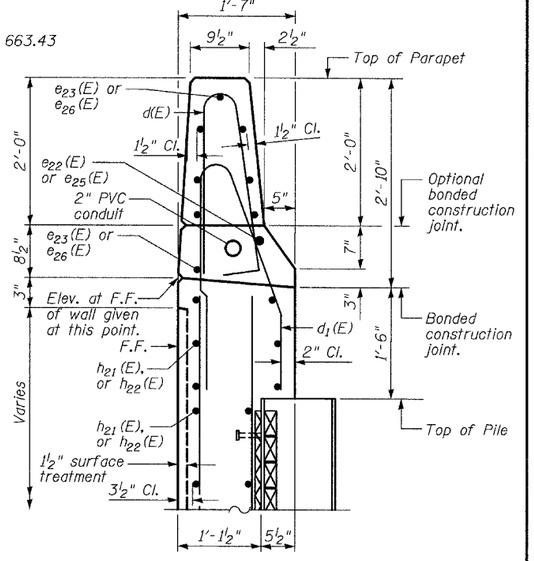

SECTION A-A
TYPE F BARRIER DETAIL

(Railing not shown)

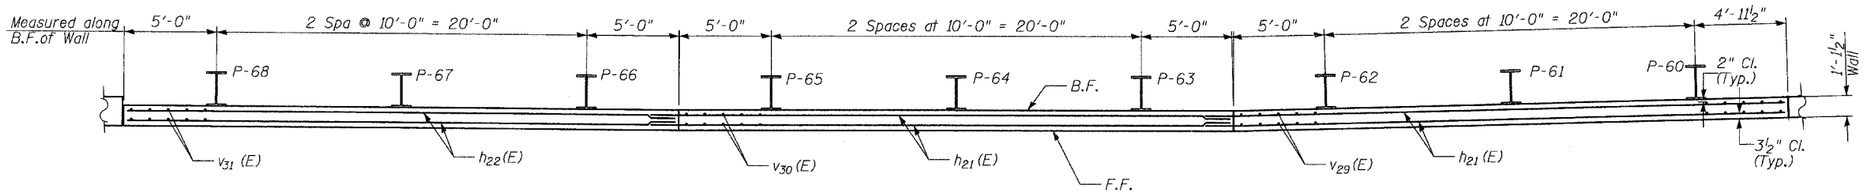

PLAN

(Parapet Not Shown For Clarity)

LAP SPLICES

Bar	Lap
#4	1'-8"
#5	2'-2"
#8	4'-6"

NOTES:

1. B.F. denotes Back Face.
2. E.F. denotes Each Face.
3. F.F. denotes Front Face.
4. Work this sheet with Sheets 9 thru 11 of 30.
5. Pile spacing measured along back face of wall.
6. Offsets are measured from the ℄ NB Washington St. to the front face of wall.
7. See Sheet 13 for details and limits of architectural finish.
8. See Sheet 25 for railing details.
9. See Sheet 14 for Bill of Material.

REVISIONS	
NAME	DATE

WALL F - SOLDIER PILE
PLAN & ELEVATION
STA. 458+22.32 TO STA. 459+10.10

WASHINGTON - 75TH STREET
F.A.U. ROUTE 2552
SECTION 00-00114-00-PV
DUPAGE COUNTY

TYLIN INTERNATIONAL

DESIGNED	- PL
CHECKED	- SP
DRAWN	- TB
CHECKED	- SP

\soldier pile\75wallfpa4.dgn 4/10/2008 1:15:09 PM