STATE OF ILLINOIS
DEPARTMENT OF TRANSPORTATION

ROUTE NO.	SECTION	COUNTY	TOTAL SHEETS	SHEET NO.
U.S. 20	(3HB)M-1	WINNEBAGO	13	5
FED. ROAD DIST. NO. 7	ILLINOIS	FED. AID PROJECT-		

CONTRACT * 64E16

SHEET NO. 2
3 SHEETS

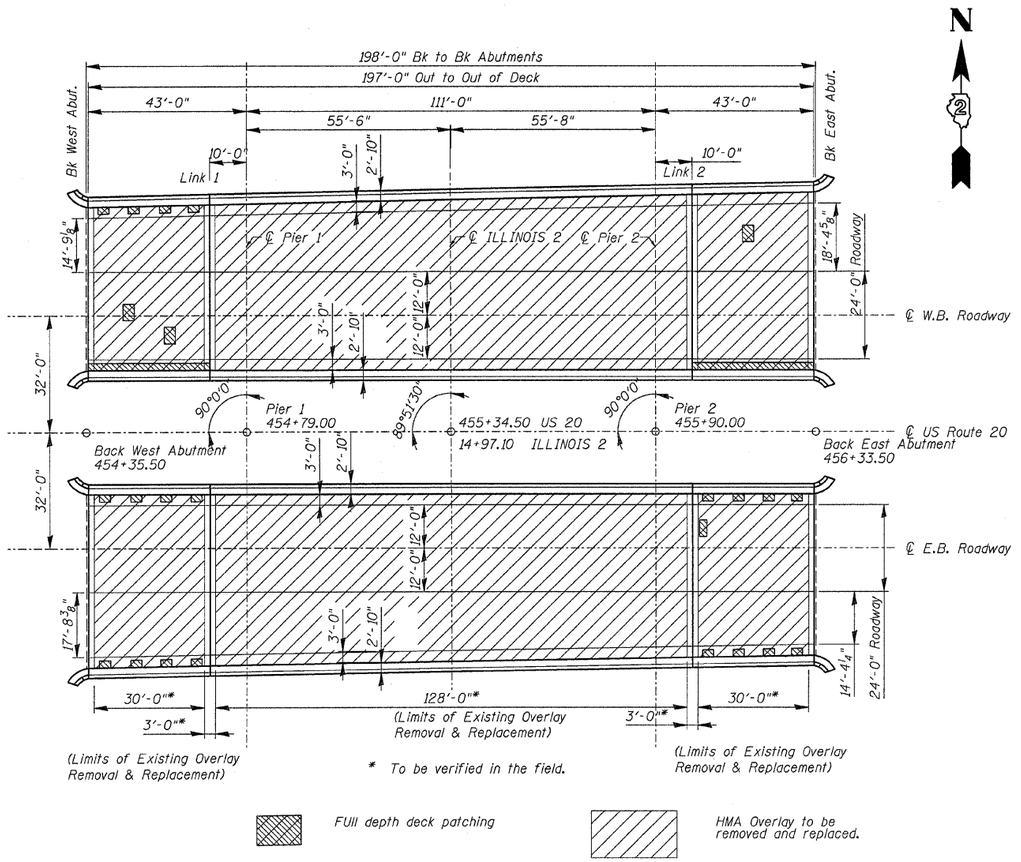

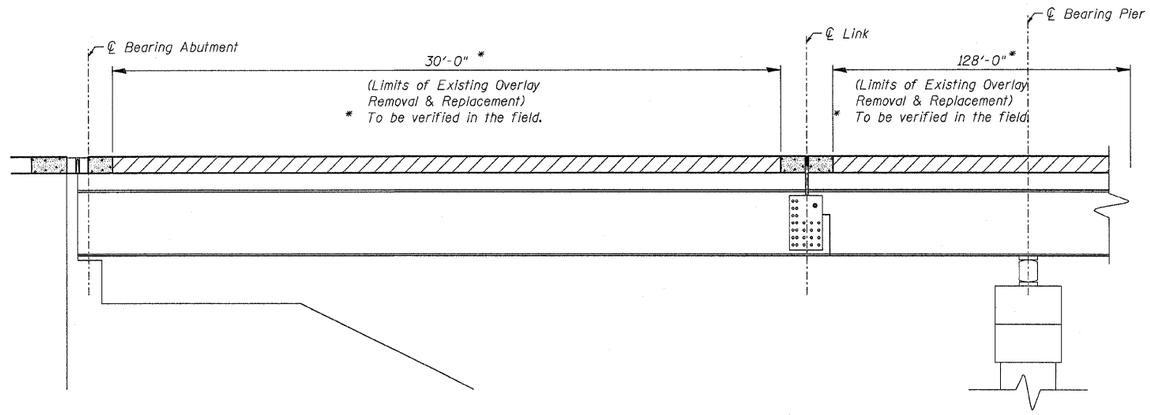

SECTION THROUGH ABUTMENT AND PIER

Full depth deck patching

HMA Overlay to be removed and replaced.

PLAN

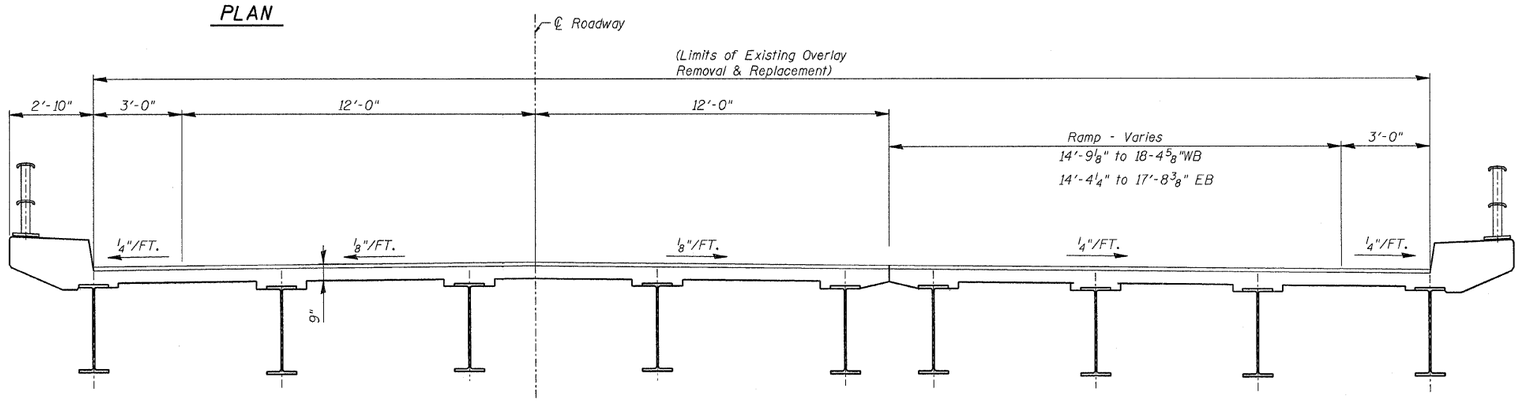

TYPICAL CROSS SECTION

EB STRUCTURE 101-0055 looking east WB STRUCTURE 101-0056 looking west
Note: Existing HMA wearing surface shall be removed and replaced.

TOTAL BILL OF MATERIAL

ITEM	UNIT	QUANTITY
Hot-Mix Asphalt Surface Removal, 2"	SQ. YD.	1930
Waterproofing Membrane System	SQ. YD.	1930
Hot-Mix Asphalt Surface Course, Mix "E", N90	TON	222
Deck Slab Repair (Full Depth, Type II)	SQ. YD.	33

DESIGNED	M.H.
CHECKED	P.B.
DRAWN	C.L.
CHECKED	M.H./P.B.

EXISTING PLAN & CROSS SECTION
TOTAL BILL OF MATERIAL
US ROUTE 20 OVER ILLINOIS ROUTE 2
FAP ROUTE 301 (US20), SECTION (3HB)M-1
WINNEBAGO COUNTY
STATION 455+34.50
STRUCTURE NO. 101-0055 & 101-0056

SCALE: NONE
DATE: May, 2008

Soodan
Soodan & Associates, Inc.
100 North LaSalle Street, Suite 1800
Chicago, Illinois 60602