CONTRACT NO. 66720

F.A.P. RTE.	SECTION	COUNTY	TOTAL SHEETS	SHEET NO.
326	(111CS) W&RS-21	GRUNDY	85	19
STA. 14+00.00		TO STA. 20+00.00		
FED. ROAD DIST. NO. _	ILLINOIS	FED. AID PROJECT		

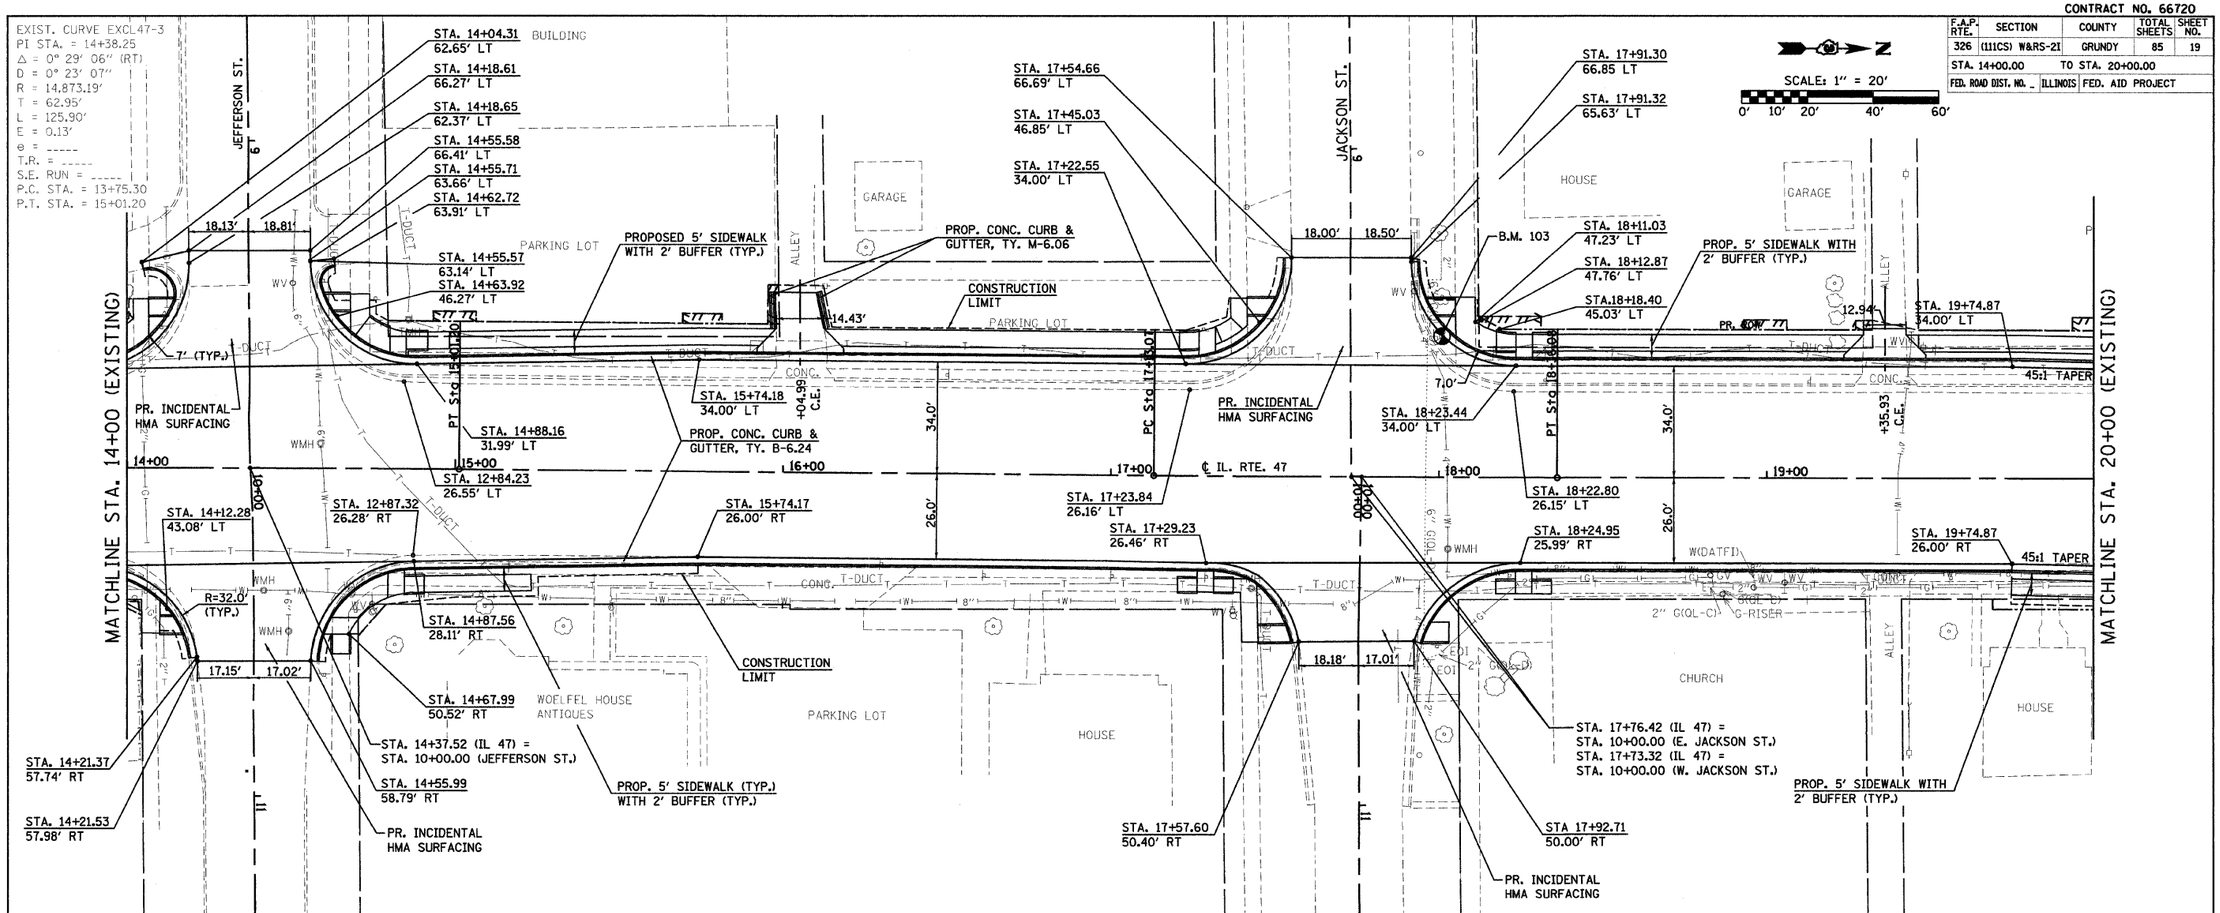

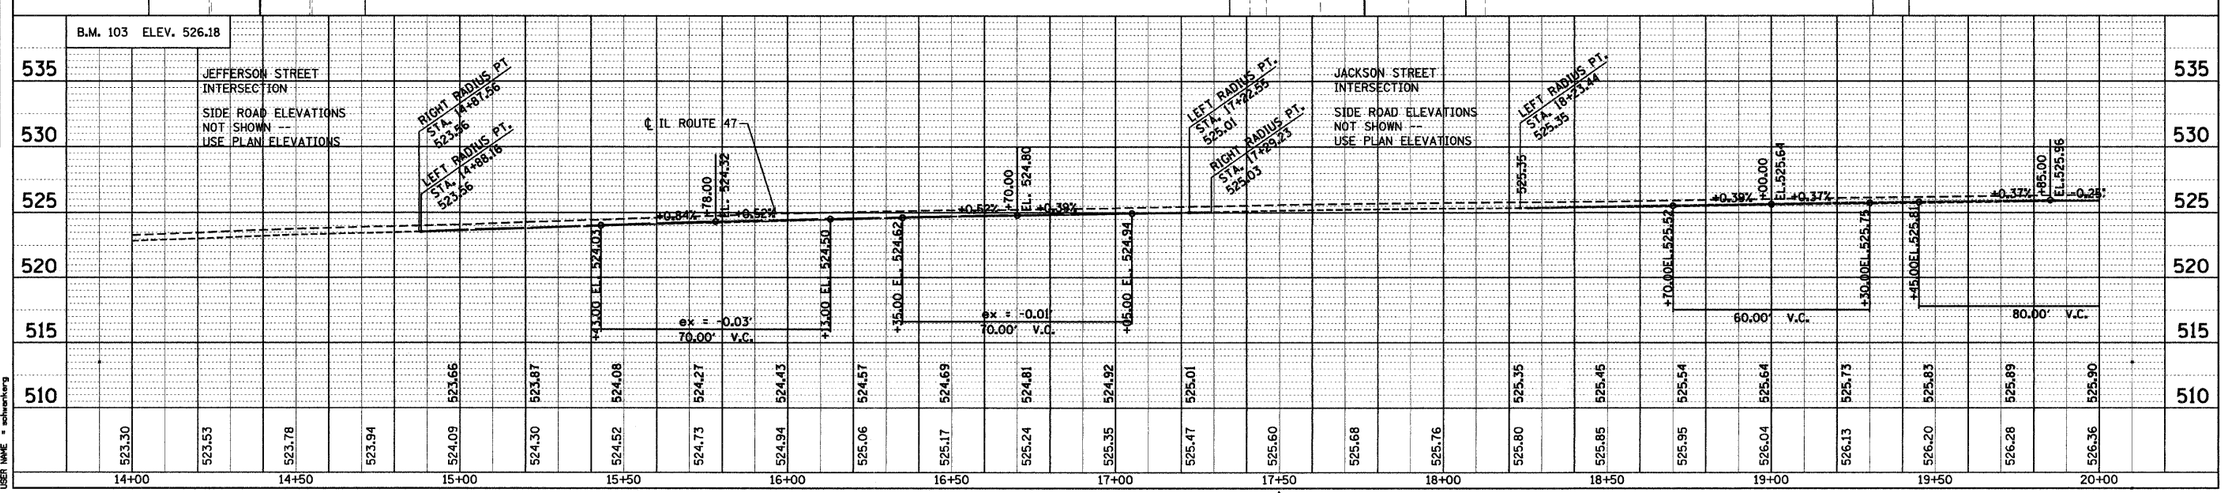

PLAN: SURVEYED, PLOTTED, ALIGNMENT CHECKED, RT. OF WAY CHECKED, CADD FILE NAME, NOTE BOOK, NO.

PROFILE: SURVEYED, PLOTTED, GRADES CHECKED, B.M. NOTED, STRUCTURE NOTATIONS CHKD, NOTE BOOK, NO.

PLOT DATE = Sep 03, 2008 - 04:22:40 PM
FILE NAME = c:\pw_work\pwidot\schwankerg\dms29618\planshest.dgn
PLOT SCALE = 21.1764 ' / IN.
USER NAME = schwankerg

PROFILE REVISED 9-02-08, MJ IL ROUTE 47 - PLAN & PROFILE SHEETS