CONTRACT #66720

F.A.P. RTE.	SECTION	COUNTY	TOTAL SHEETS	SHEET NO.
326	(111CS) W&RS-2I	GRUNDY	85	70
STA.	TO STA.			
FED. ROAD DIST. NO. _	ILLINOIS	FED. AID PROJECT		

DATE | BY | SURVEYED PLOTTED TEMPLATE AREAS AREAS CHECKED | FINAL SURVEY | NOTE BOOK NO.

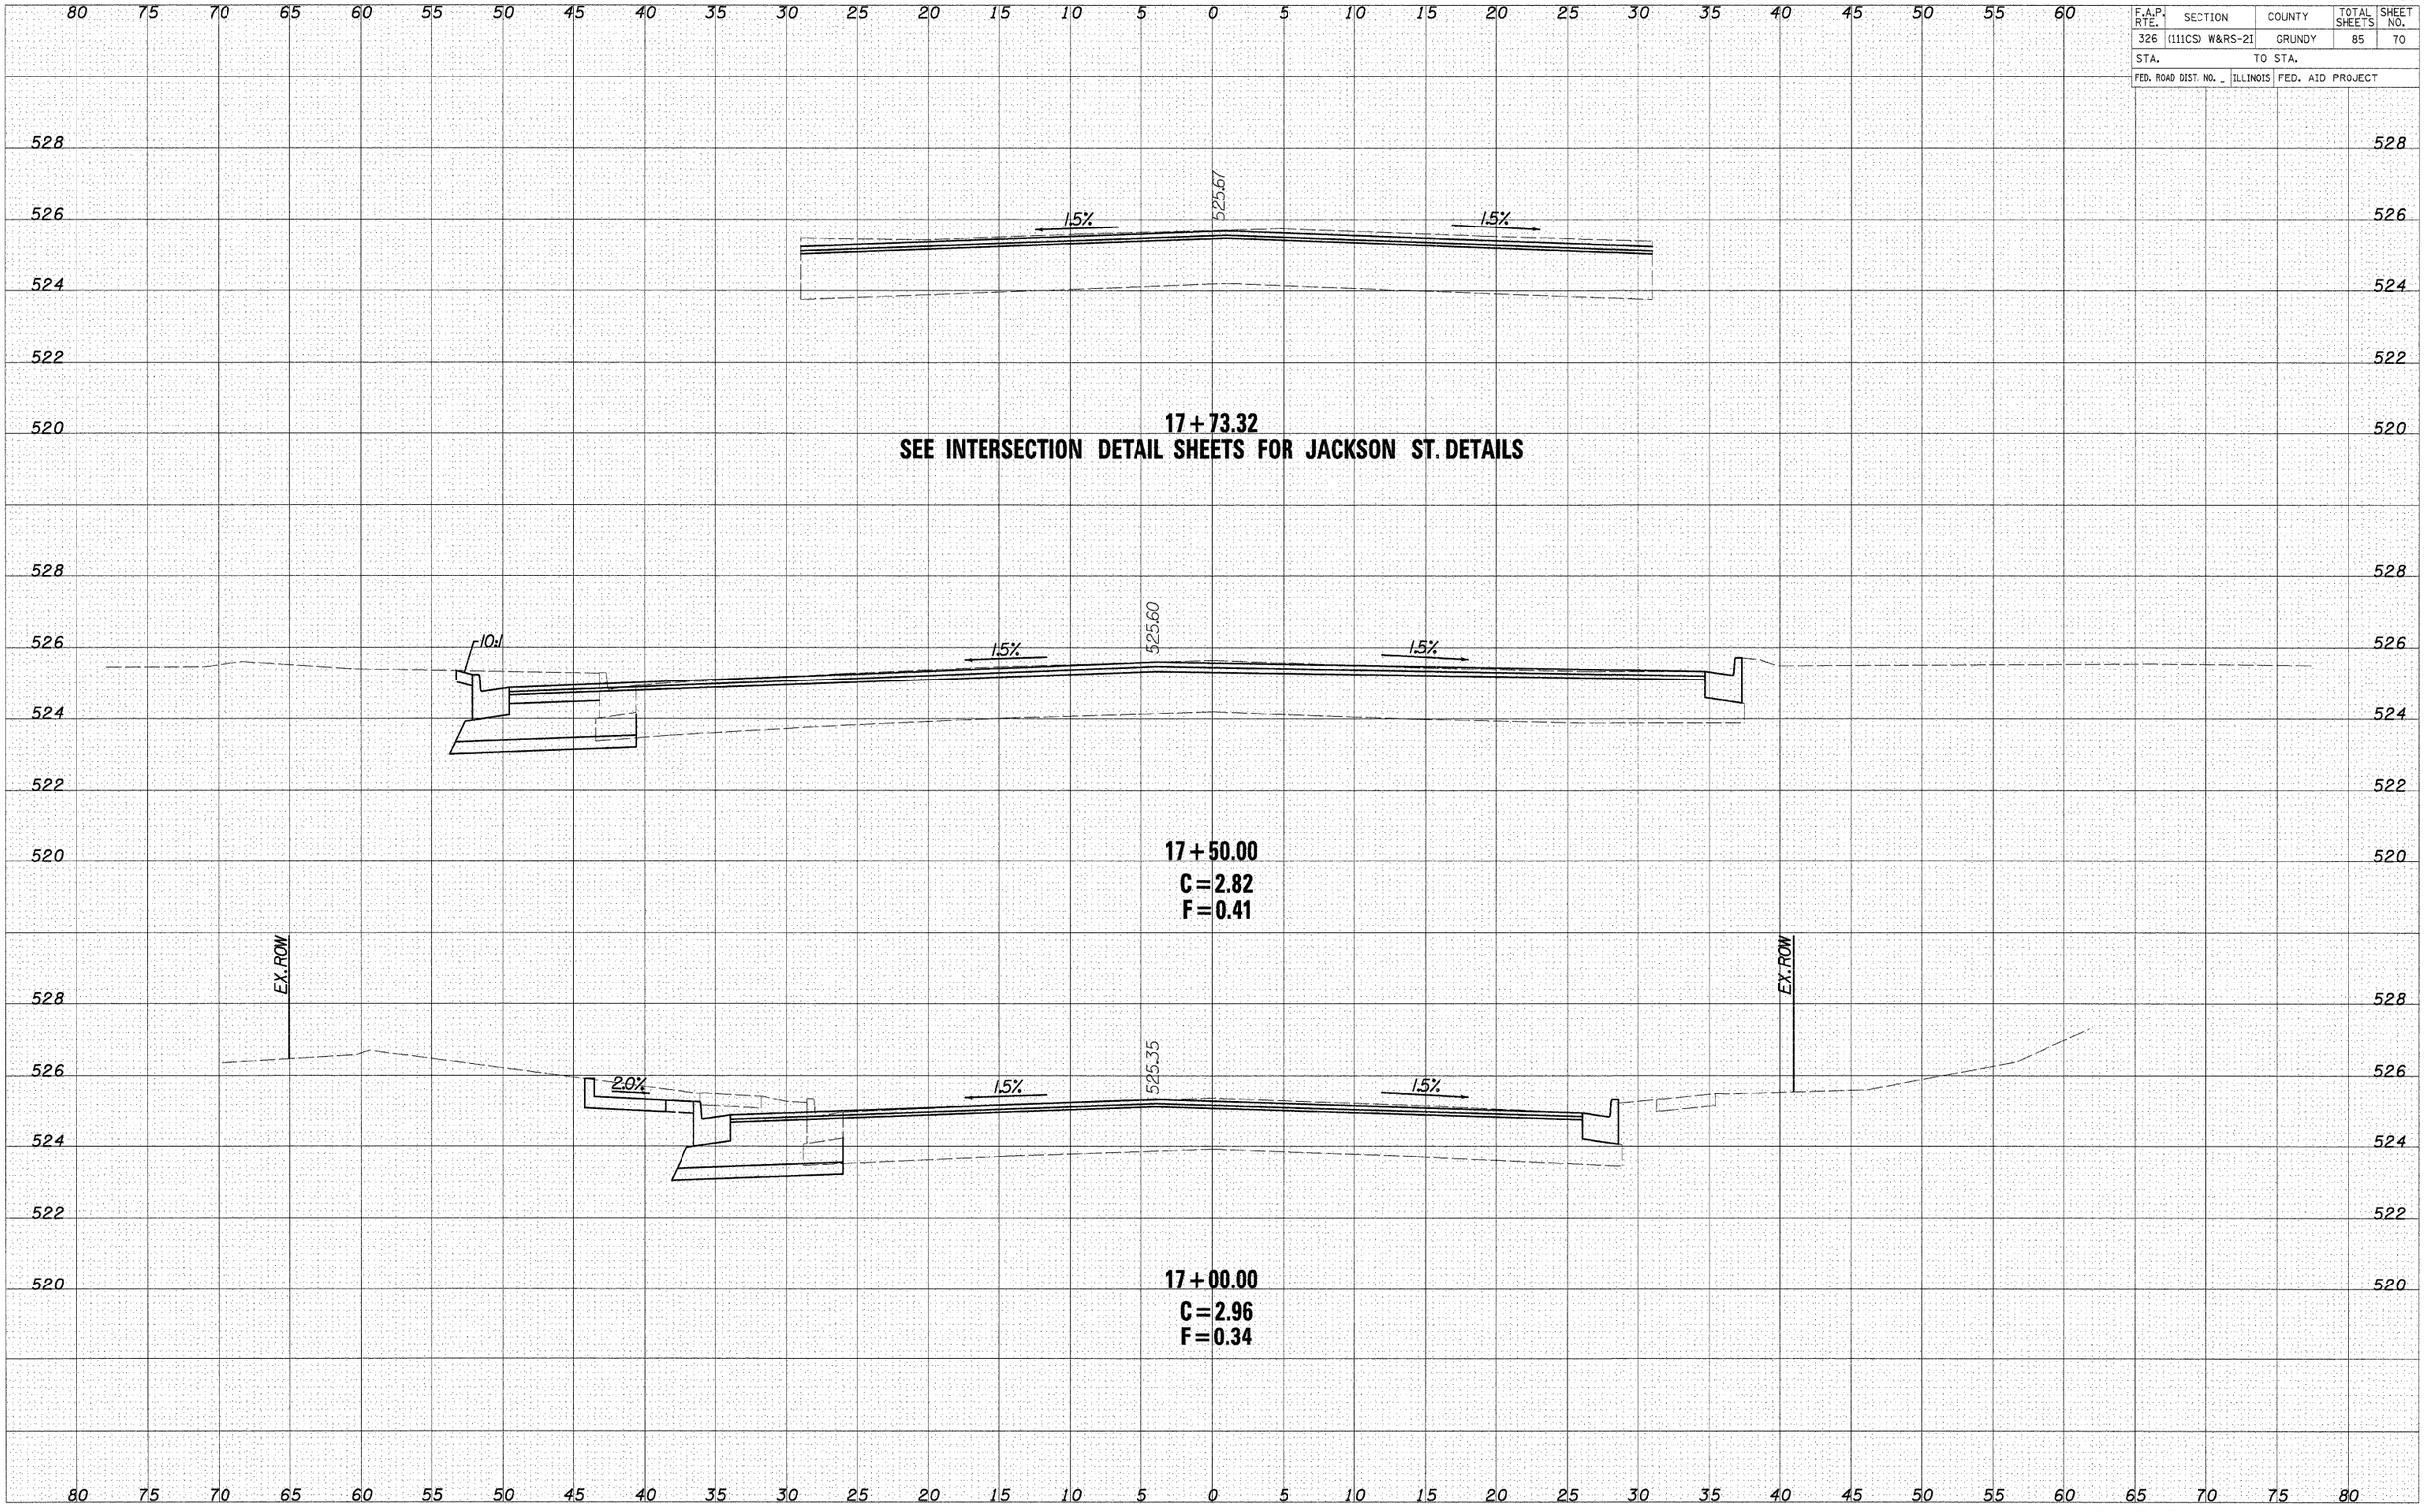

DATE | BY | SURVEYED PLOTTED TEMPLATE AREAS AREAS CHECKED | ORIGINAL SURVEY | NOTE BOOK NO.

CROSS SECTIONS - IL ROUTE 47