CONTRACT #66720

| F.A.P. RTE. | SECTION | COUNTY | TOTAL SHEETS | SHEET NO. |
|---|---|---|---|---|
| 326 | (111CS) W&RS-2I | GRUNDY | 85 | 72 |
| STA. | | TO STA. | | |
| FED. ROAD DIST. NO. _ | ILLINOIS | FED. AID PROJECT | | |

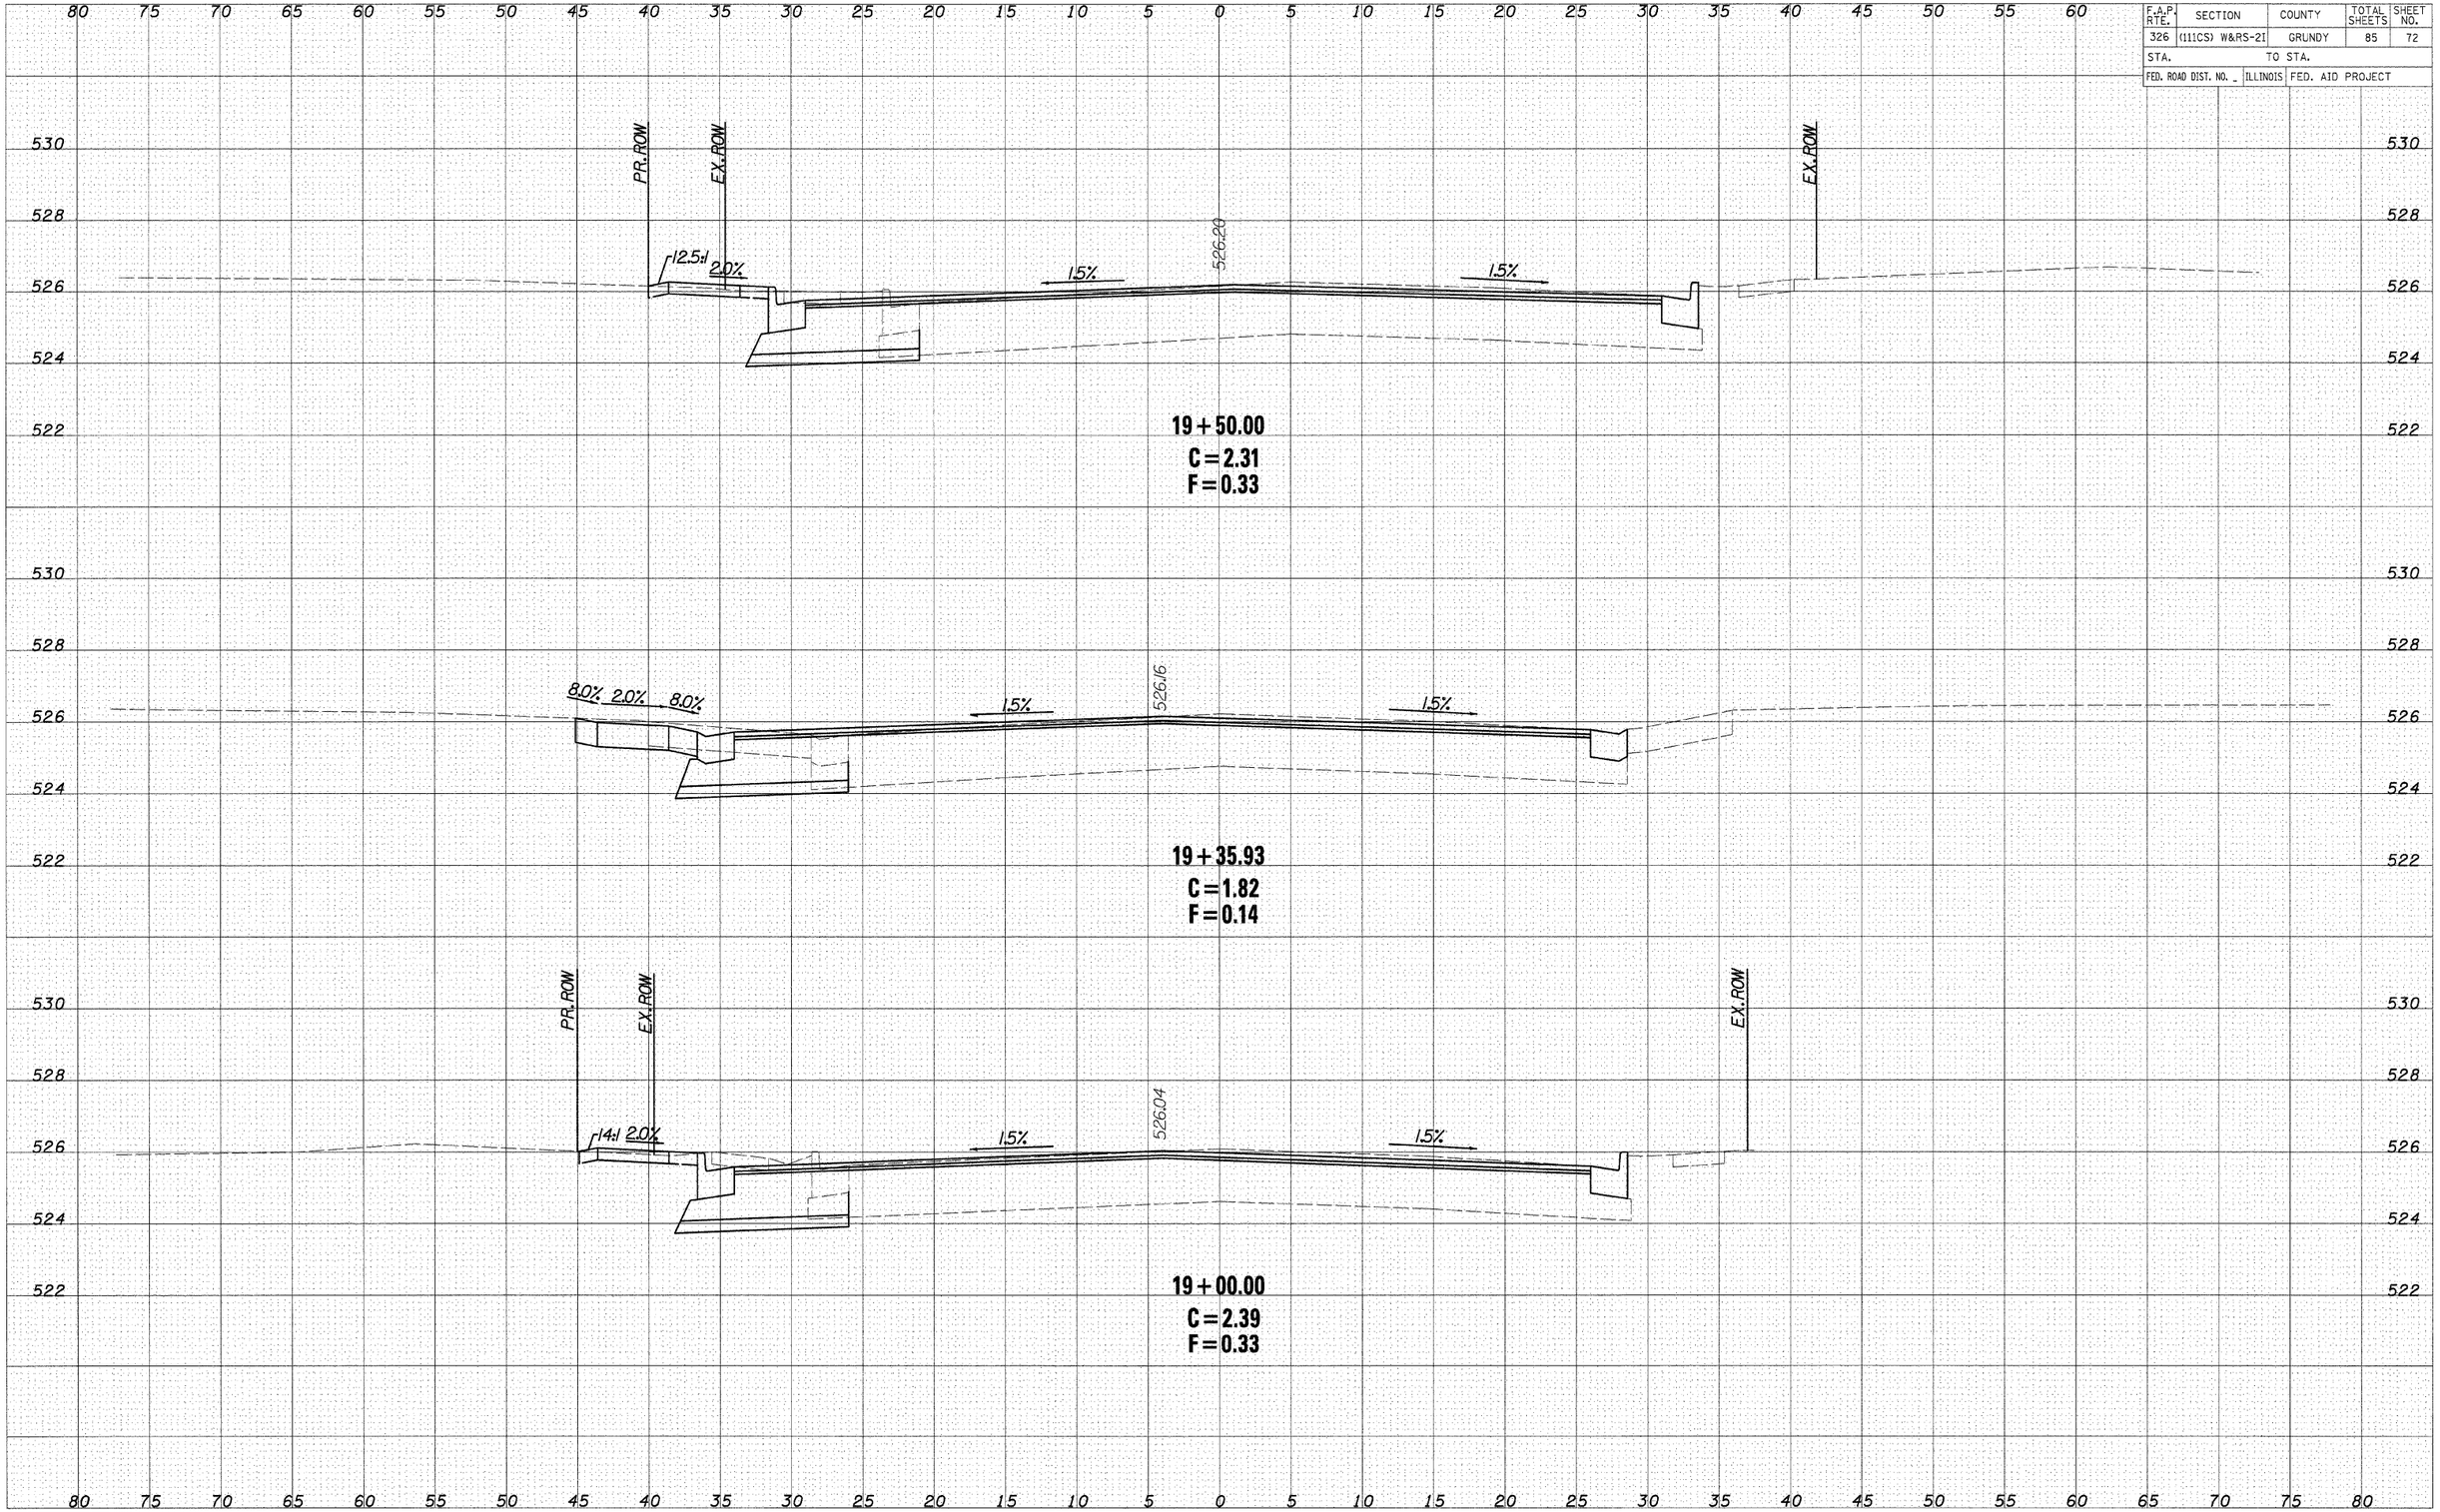


CROSS SECTIONS - IL ROUTE 47

FINAL SURVEY: NOTE BOOK NO. / SURVEYED / PLOTTED / TEMPLATE / AREAS / AREAS CHECKED / BY / DATE

ORIGINAL SURVEY: NOTE BOOK NO. / SURVEYED / PLOTTED / TEMPLATE / AREAS / AREAS CHECKED / BY / DATE

..\PhaseII\Plans\xsshthorz.dgn 1/30/2008 8:19:12 AM