CONTRACT #66720

F.A.P. RTE.	SECTION	COUNTY	TOTAL SHEETS	SHEET NO.
326	(111CS) W&RS-2I	GRUNDY	85	74
STA.		TO STA.		
FED. ROAD DIST. NO. _	ILLINOIS	FED. AID PROJECT		

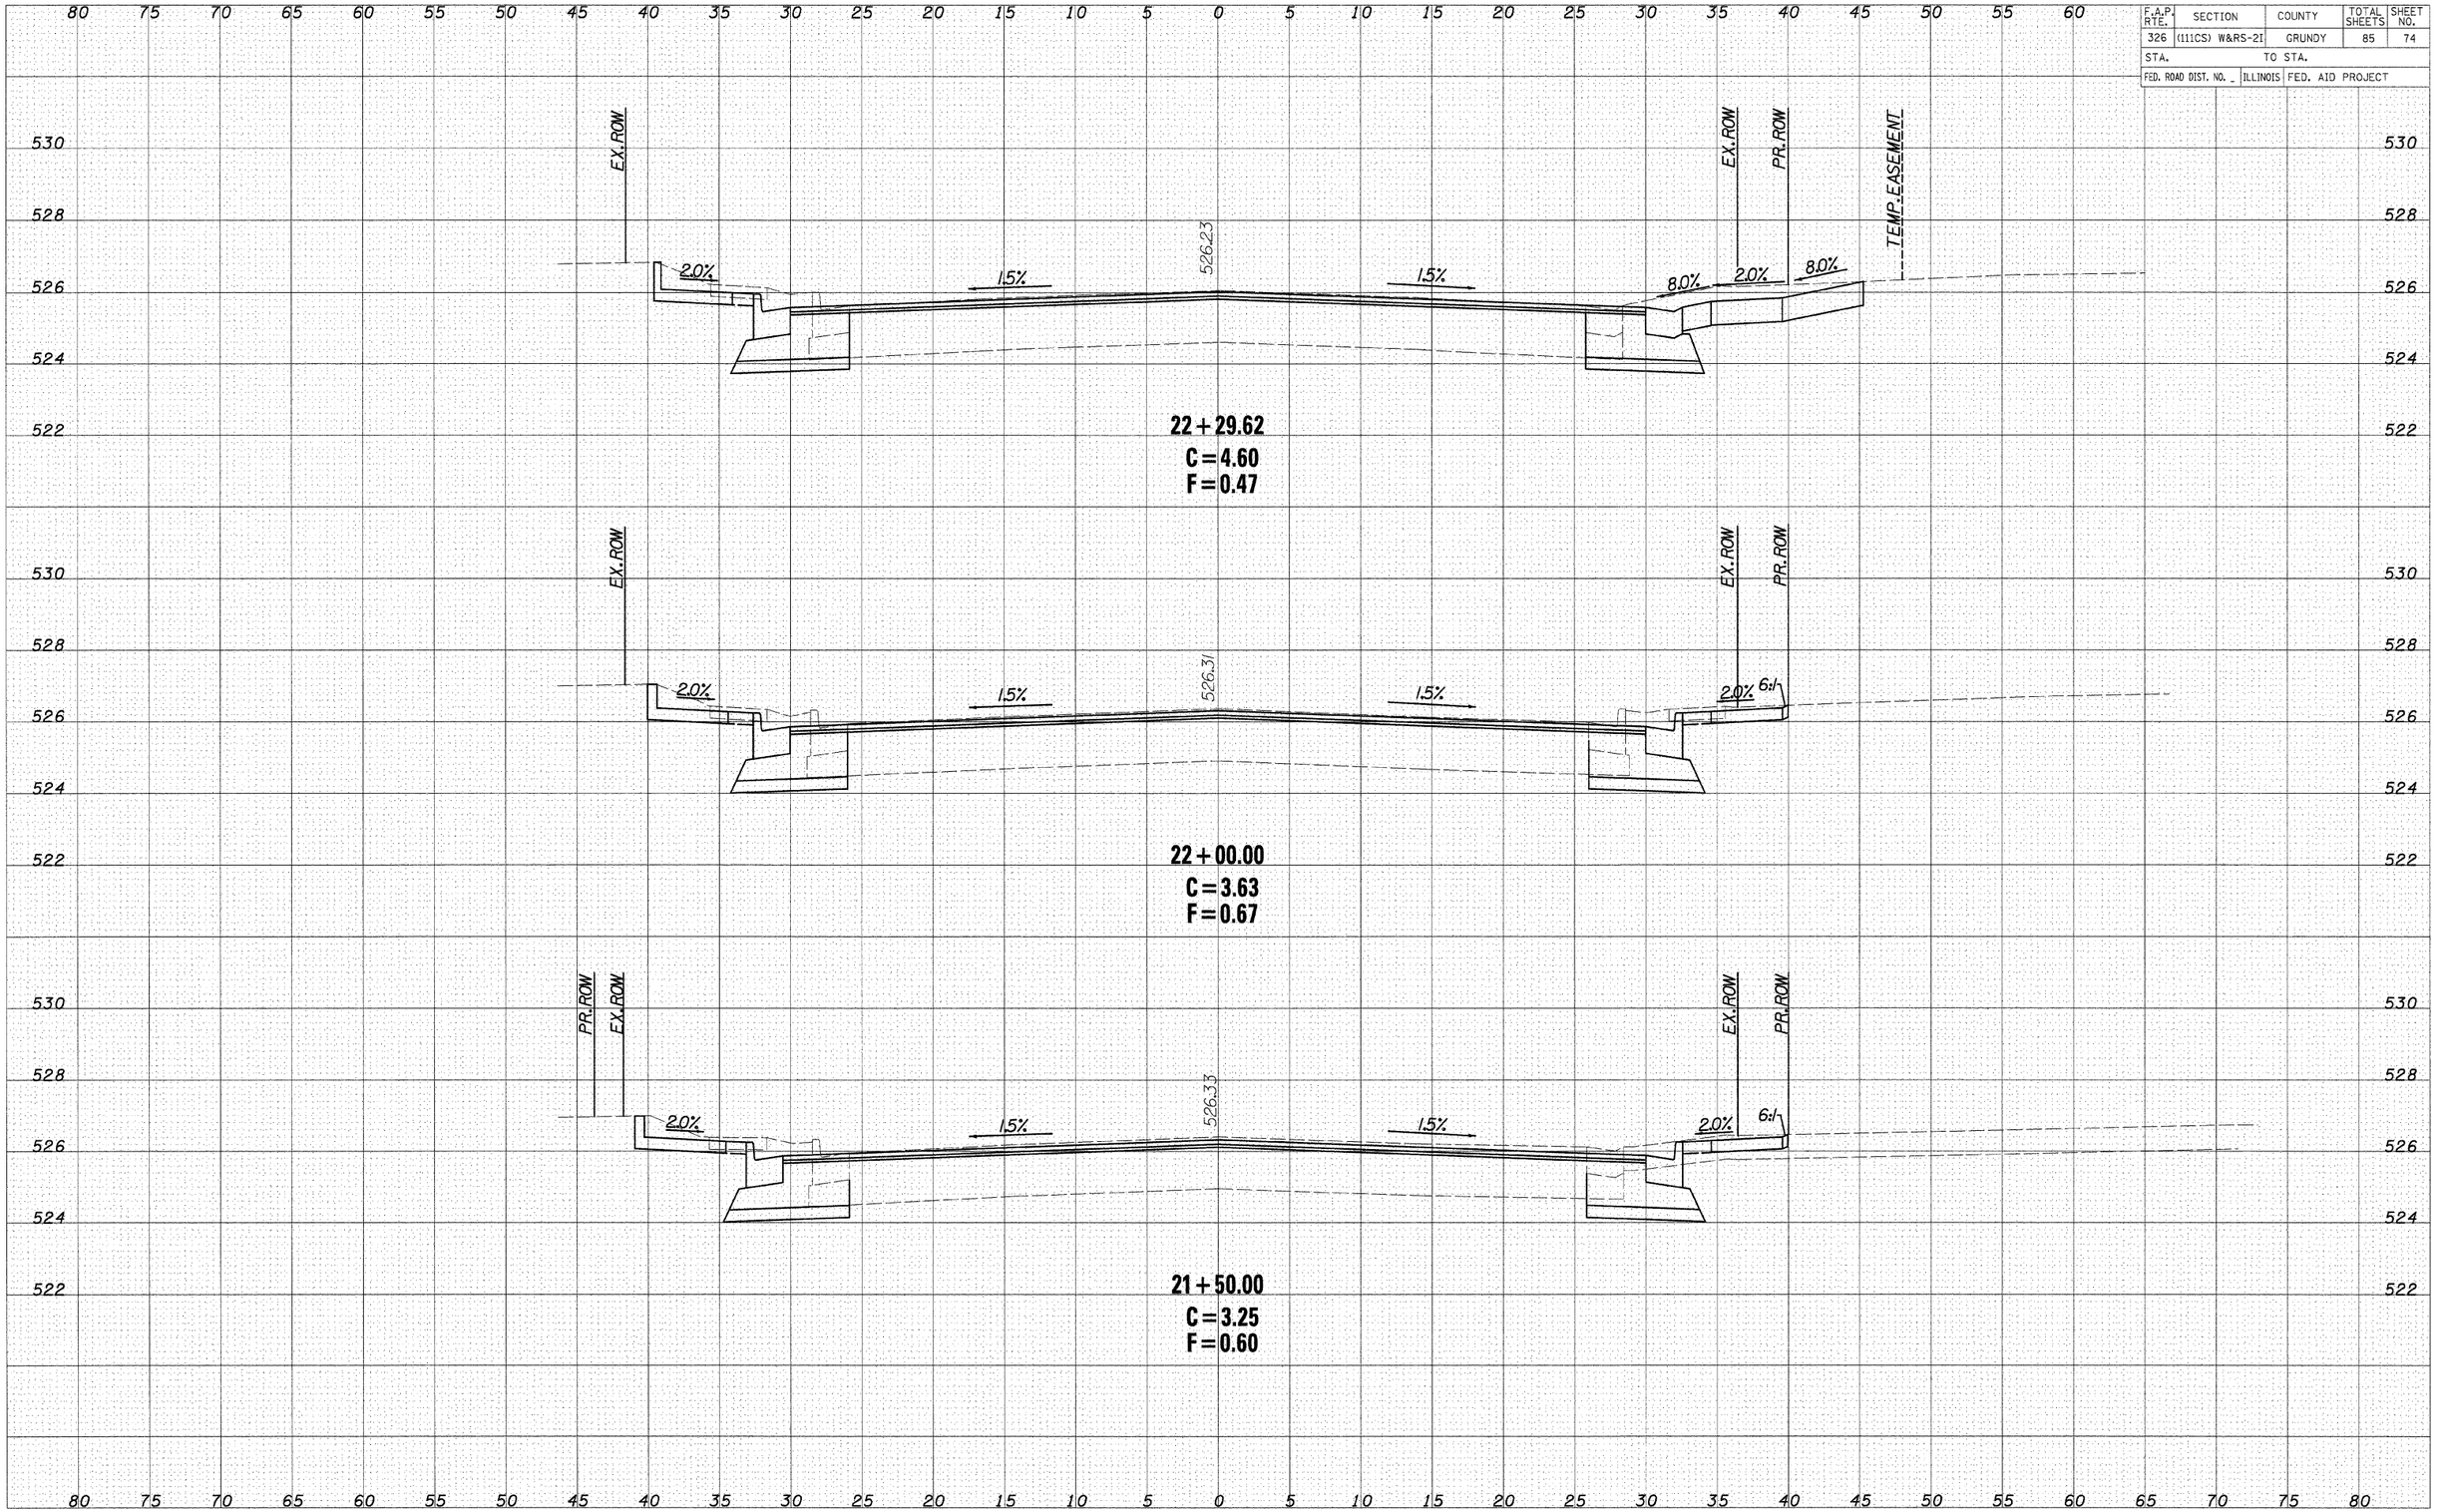

DATE | BY | SURVEYED | PLOTTED | TEMPLATE | AREAS CHECKED | NO. | NOTE BOOK | FINAL SURVEY

DATE | BY | SURVEYED | PLOTTED | TEMPLATE | AREAS CHECKED | NO. | NOTE BOOK | ORIGINAL SURVEY

CROSS SECTIONS - IL ROUTE 47