F.A.P	SECTION	COUNTY	TOTAL SHEETS	SHEET NO.
721•	114BR-2•	DE WITT	64	47
STA. 671+10.02		TO STA.672+00.00		
FED. ROAD DIST. NO.	ILLINOIS	FED. AID PROJECT		

•F.A.P. 760
•SECTION 124BR-1
CONTRACT NO. 70014

FINAL SURVEY	BY	DATE
NOTE BOOK	SURVEYED	
NO.	PLOTTED	
	TEMPORARY BENCH MARK	
	AREAS	
	AREAS CHECKED	

ORIGINAL SURVEY	BY	DATE
NOTE BOOK	SURVEYED	
NO.	PLOTTED	
	TEMPORARY BENCH MARK	
	AREAS	
	AREAS CHECKED	

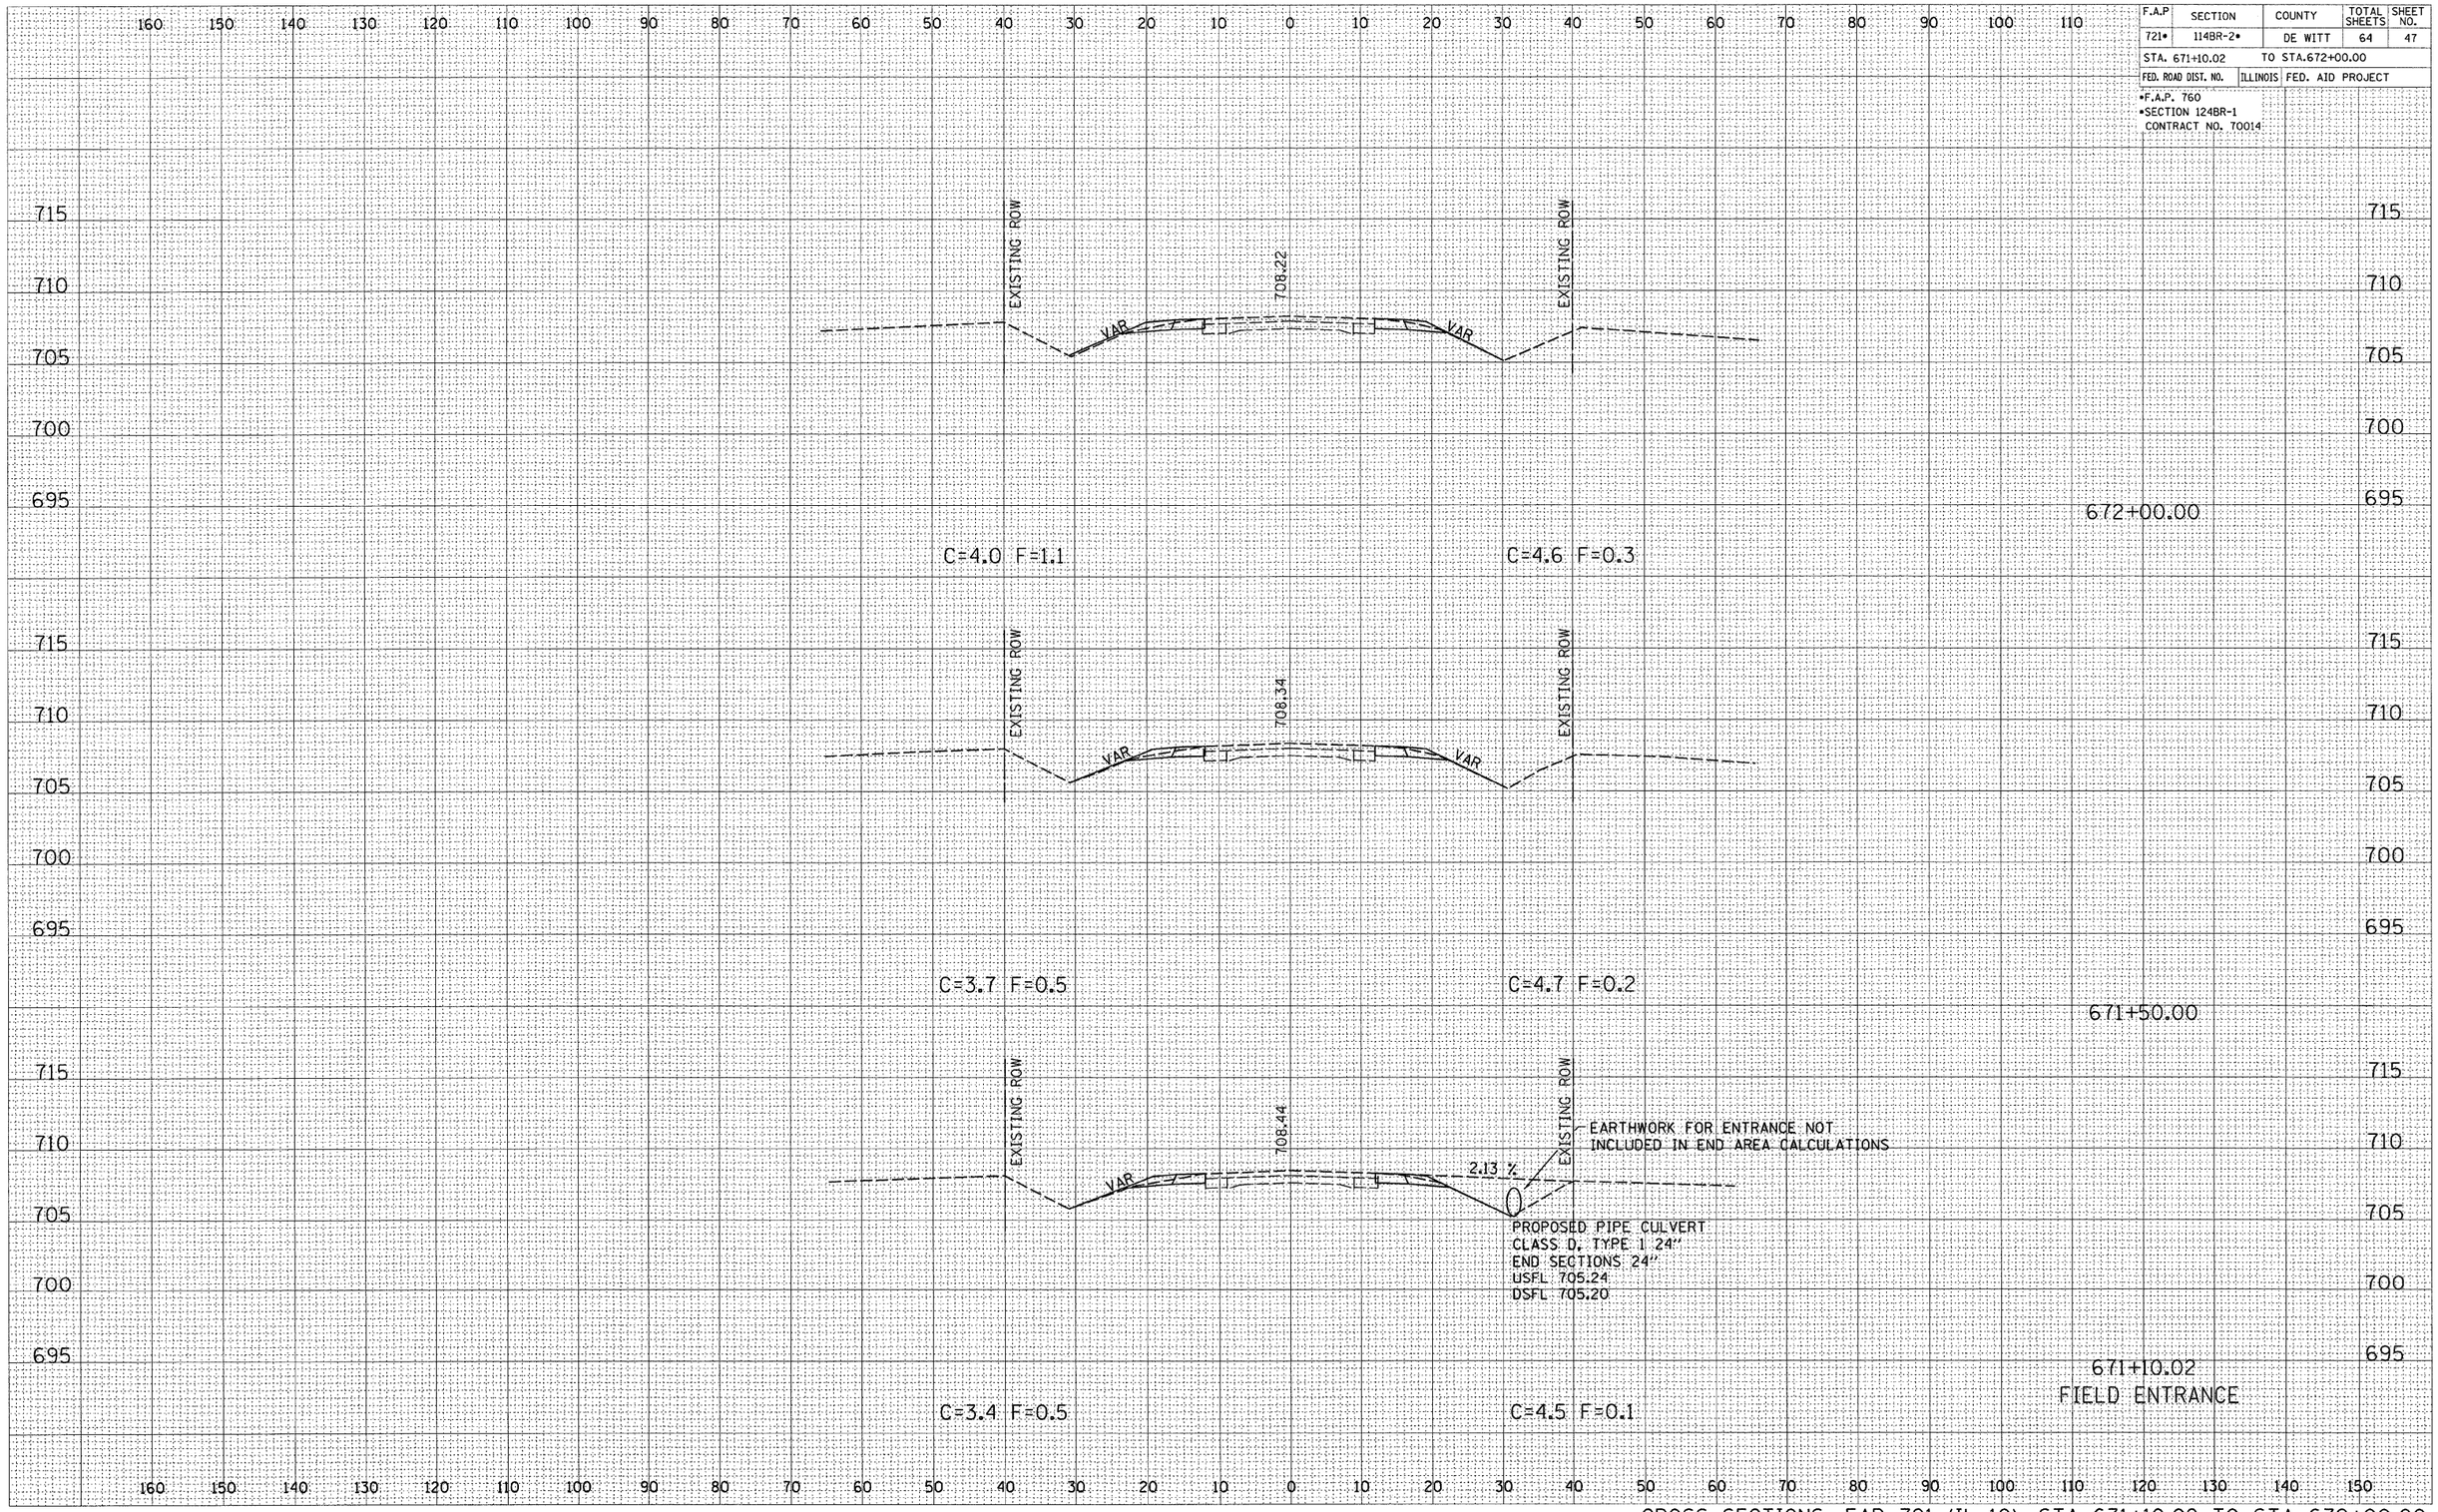

CROSS SECTIONS, FAP 721 (IL-10), STA 671+10.02 TO STA 672+00.00