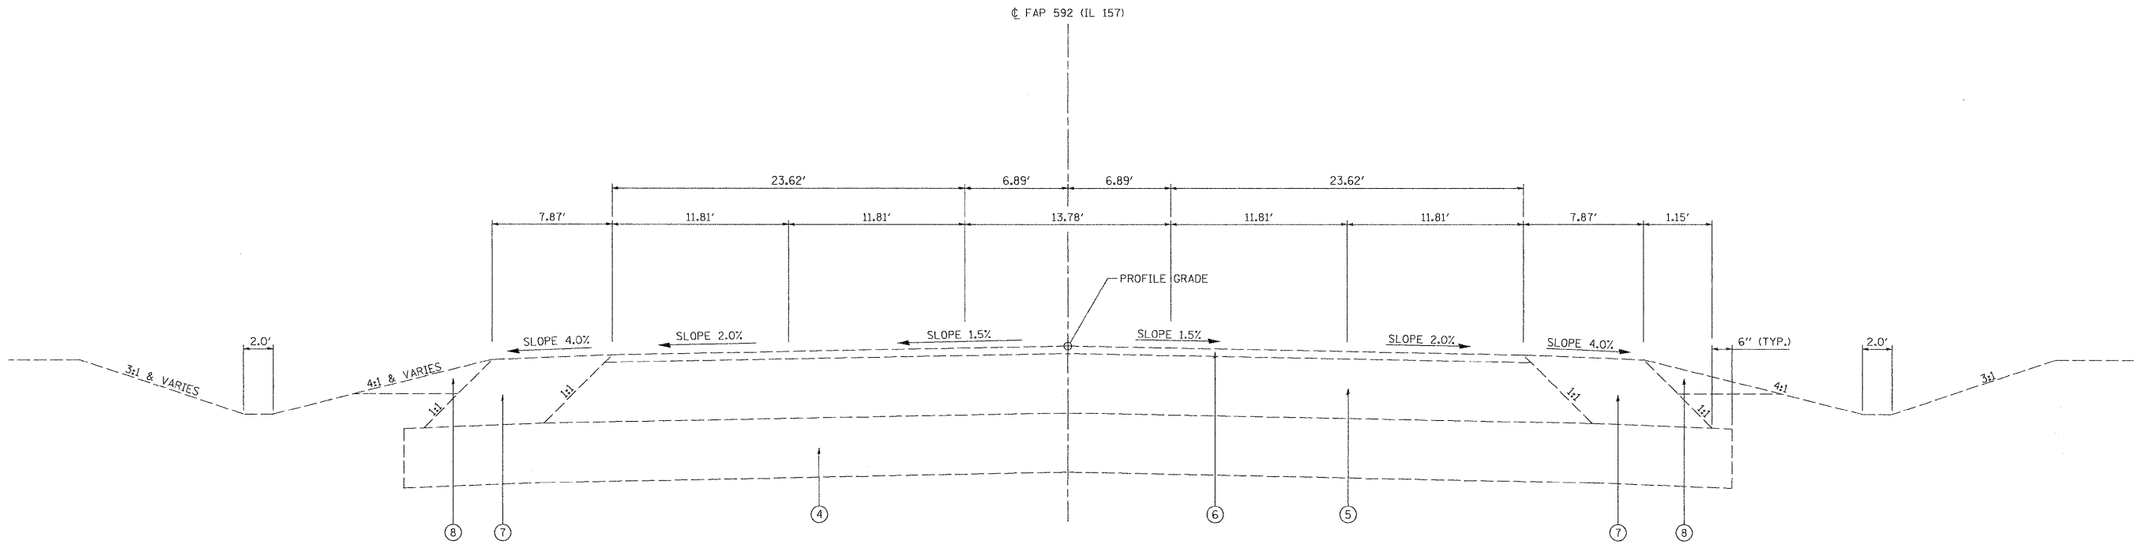

FAP ROUTE 592 (IL ROUTE 157) EXISTING TYPICAL SECTION

STA. 517+00.00 TO STA. 522+61.42
STA. 524+33.00 TO STA. 530+00.00

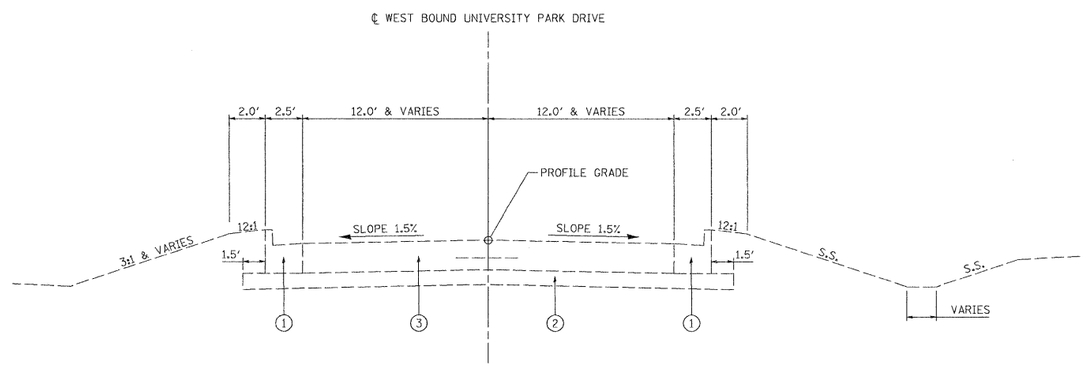

WESTBOUND UNIVERSITY PARK DRIVE EXISTING TYPICAL SECTION

STA. 303+00.00 TO STA. 304+27.67

LEGEND

1. EXISTING COMBINATION CONCRETE CURB AND GUTTER, TYPE B-6.24
2. EXISTING AGGREGATE BASE COURSE, TYPE B 4″
3. EXISTING PORTLAND CEMENT CONCRETE PAVEMENT 8″
4. EXISTING PROCESSING MODIFIED SOIL 12″
5. EXISTING HOT-MIX ASPHALT BINDER COURSE, IL-19.0, N70 12″
6. EXISTING POLYMERIZED HOT-MIX ASPHALT SURFACE COURSE, MIX "D", N70 2″
7. EXISTING HOT-MIX ASPHALT SHOULDER 14″
8. EXISTING AGGREGATE WEDGE

FILE NAME	USER NAME = jeremy	DESIGNED - BFK	REVISED -	STATE OF ILLINOIS DEPARTMENT OF TRANSPORTATION	EXISTING TYPICAL SECTIONS			F.A.P. RTE.	SECTION	COUNTY	TOTAL SHEETS / SHEET NO.
$FILEL$		DRAWN - JDH	REVISED -					592	65I-TS-1	MADISON	50 / 4
	PLOT SCALE = $SCALE$	CHECKED - BFK	REVISED -							CONTRACT NO. 76B41	
	PLOT DATE = 7/8/2008	DATE - 6/18/08	REVISED -		SCALE: N.T.S.	SHEET NO. 1 OF 2 SHEETS	STA. TO STA.	FED. ROAD DIST. NO. 8	ILLINOIS	FED. AID PROJECT	