F.A. RTE.	SECTION	COUNTY	TOTAL SHEETS	SHEET NO.
*	**	COOK	10	7
STA.		TO STA.		
FED. ROAD DIST. NO	ILLINOIS	FED AID PROJECT TCSP-06IL (010)		

* NA
** 07-00091-00-LT

CONTRACT NO. 83991

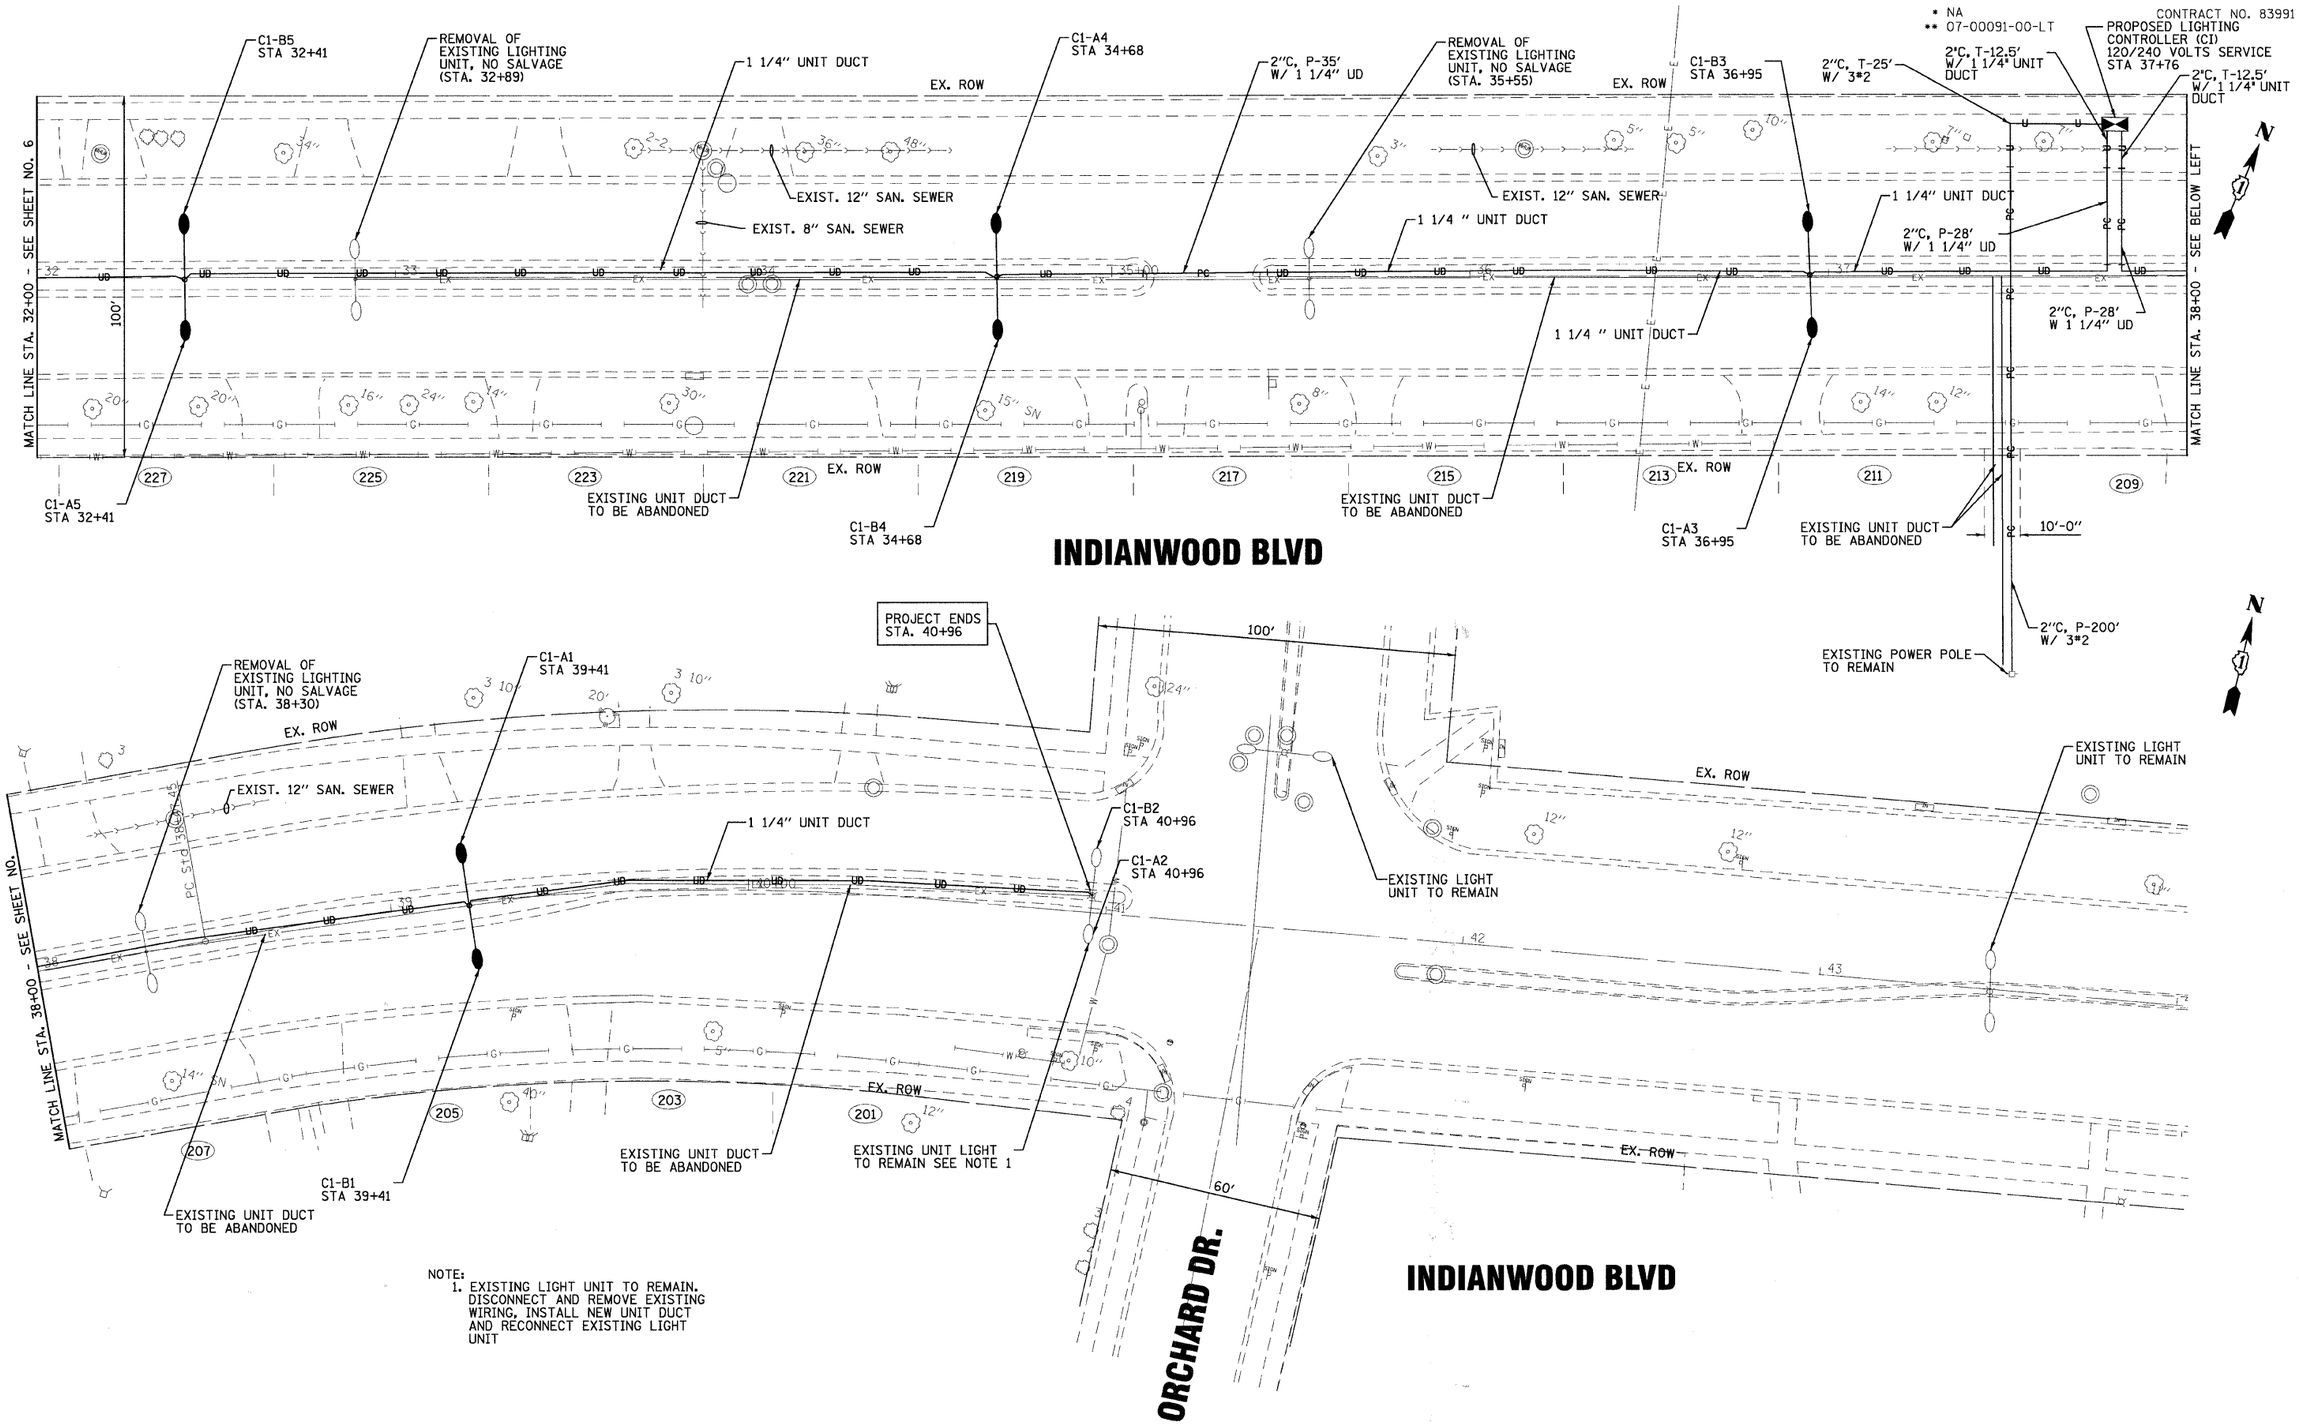

NOTE:
1. EXISTING LIGHT UNIT TO REMAIN. DISCONNECT AND REMOVE EXISTING WIRING, INSTALL NEW UNIT DUCT AND RECONNECT EXISTING LIGHT UNIT

CONSULTANTS	REV. NO.	DATE	DESCRIPTION
* REFER TO EQUIPMENT MANUFACTURER'S SHOP DRAWINGS			
1" 5" 0 1" 2" 3"	DRAWING FILE: ...\061389_SL3.sht		

BAXTER & WOODMAN Consulting Engineers

Baxter & Woodman
Crystal Lake, Illinois 815.459.1260
Burlington, Wisconsin 262.763.7834
Mokena, Illinois 708.478.2090
DeKalb, Illinois 815.787.3111
Grayslake, Illinois 847.223.5088
Rockford, Illinois 815.489.1551
Plainfield, Illinois 815.609.7425

VILLAGE OF PARK FOREST, ILLINOIS
INDIANWOOD BLVD
BLACKHAWK DR TO ORCHARD DR

STREET LIGHTING PLAN
STA 32+00 TO STA 44+00

DESIGNED BY	SCALE
JLR	1" = 20'
DRAWN BY	PROJECT NO.
BCD	061389
CHECKED BY	SHEET NO.
TMS	
DATE	7 OF 10
06-13-08	

560kcr 6/19/2008 10:19:37 AM i:\prkft\061389.40\dgns from mokena\061389_SL3.sht
COPYRIGHT © 2006, BY BAXTER & WOODMAN, INC.
STATE OF ILLINOIS - PROFESSIONAL DESIGN FIRM
LICENSE NO. - 184-001121 - EXPIRES 4/30/2007