CONTRACT NO. 94533

F.A.P. RTE.	SECTION	COUNTY	TOTAL SHEETS	SHEET NO.
781	1YRS, 2ZRS-1	CRAWFORD	378	59
STA. 0+915		TO STA. 1+225		
FED. ROAD DIST. NO.		ILLINOIS	FED. AID PROJECT	

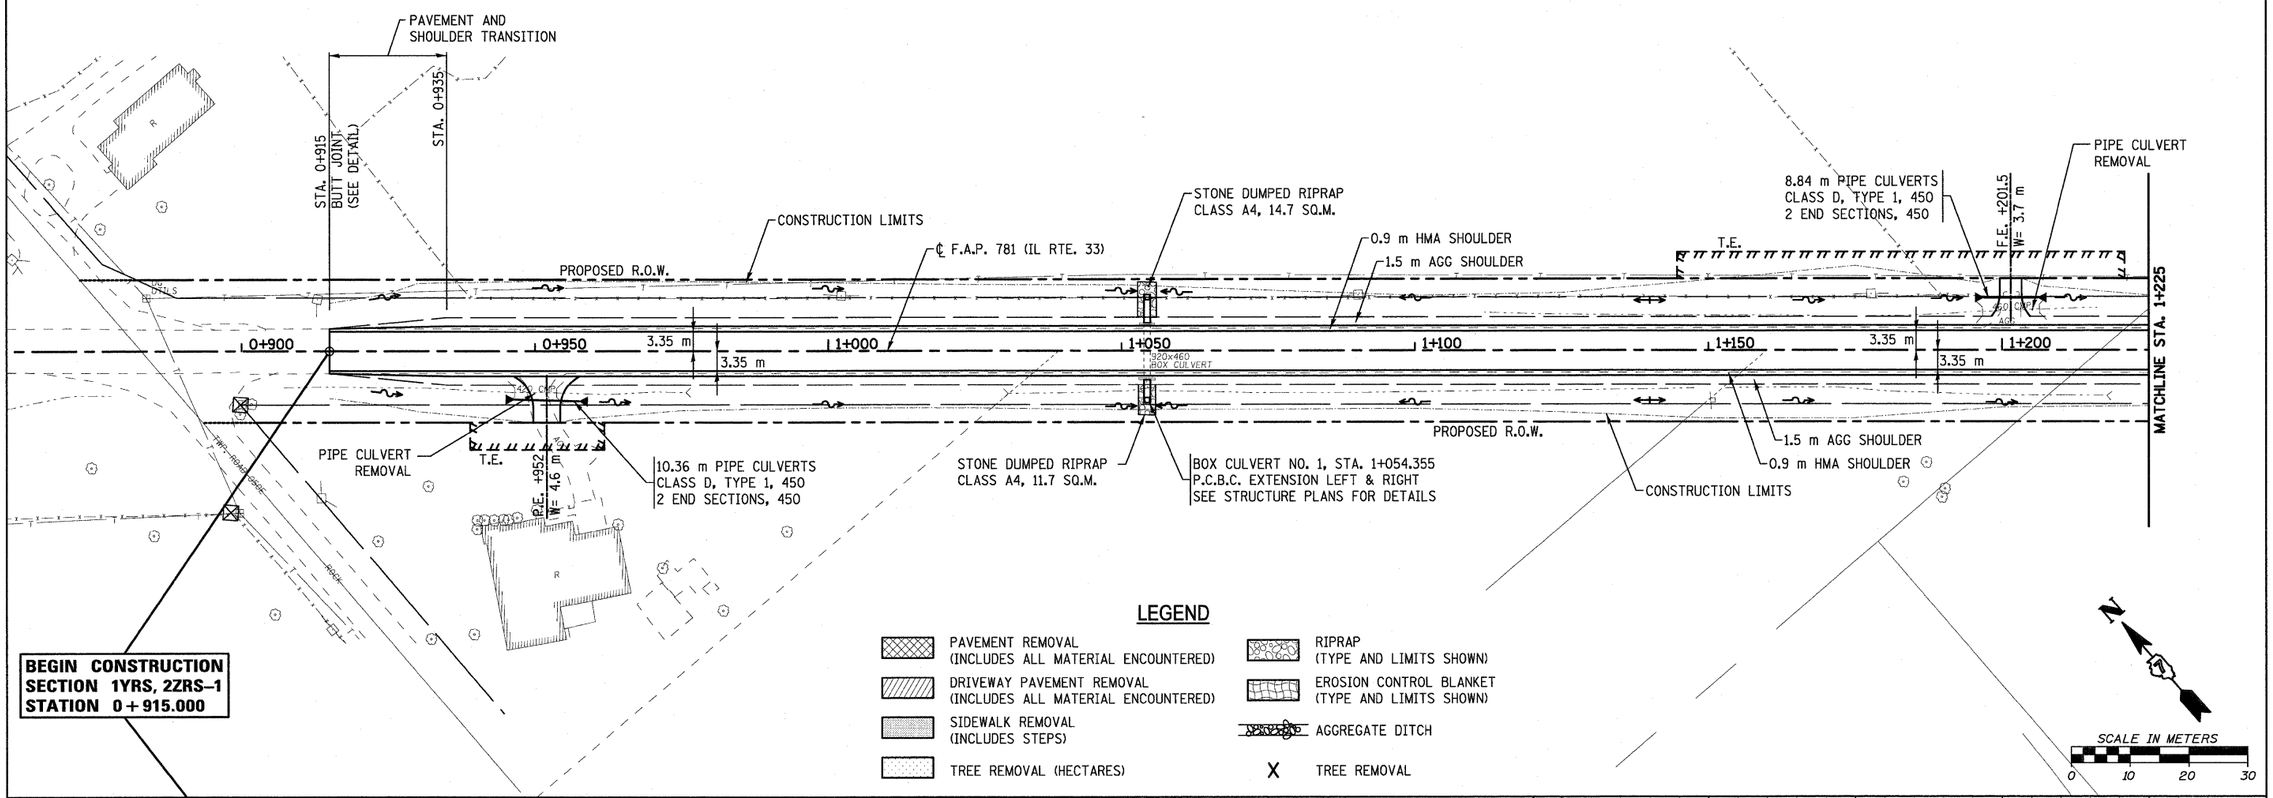

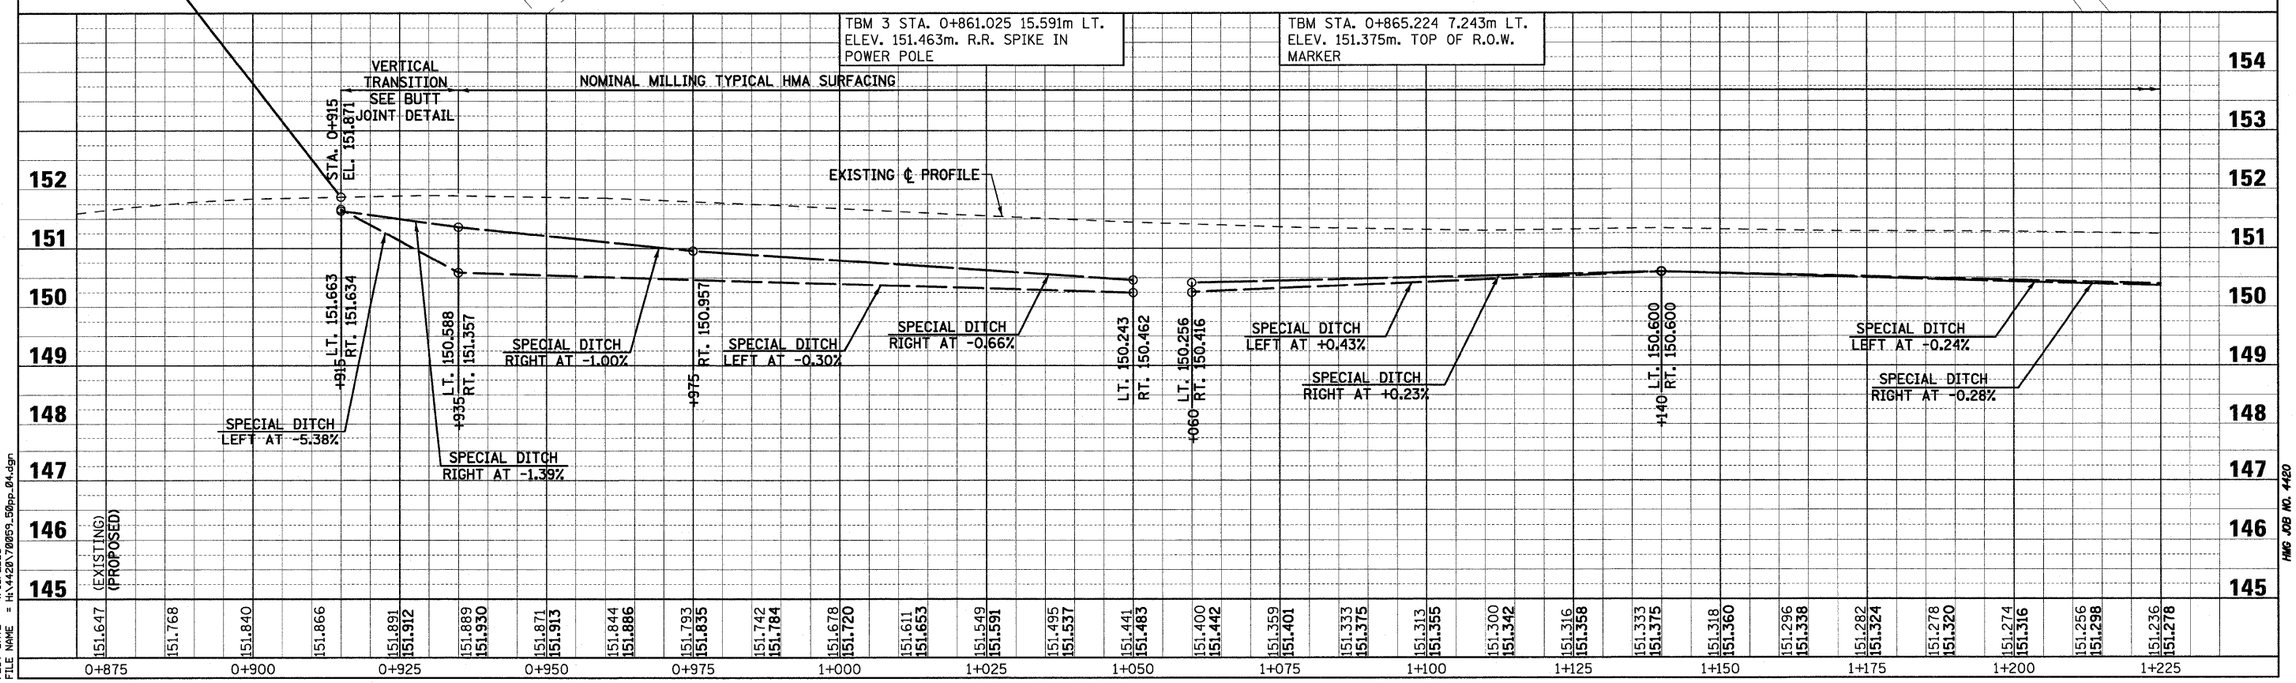

PLOT DATE = 4/18/2008
FILE NAME = H:\4420\70059_50pp_04.dgn

HMG JOB NO. 4420

Sheet: 4
Angle: 318.9158
Chain: P_IL33