CONTRACT NO. 94533

F.A.P. RTE.	SECTION	COUNTY	TOTAL SHEETS	SHEET NO.
781	1YRS, 2ZRS-1	CRAWFORD	378	66
STA. 2+975		TO STA. 3+150		
FED. ROAD DIST. NO.		ILLINOIS	FED. AID PROJECT	

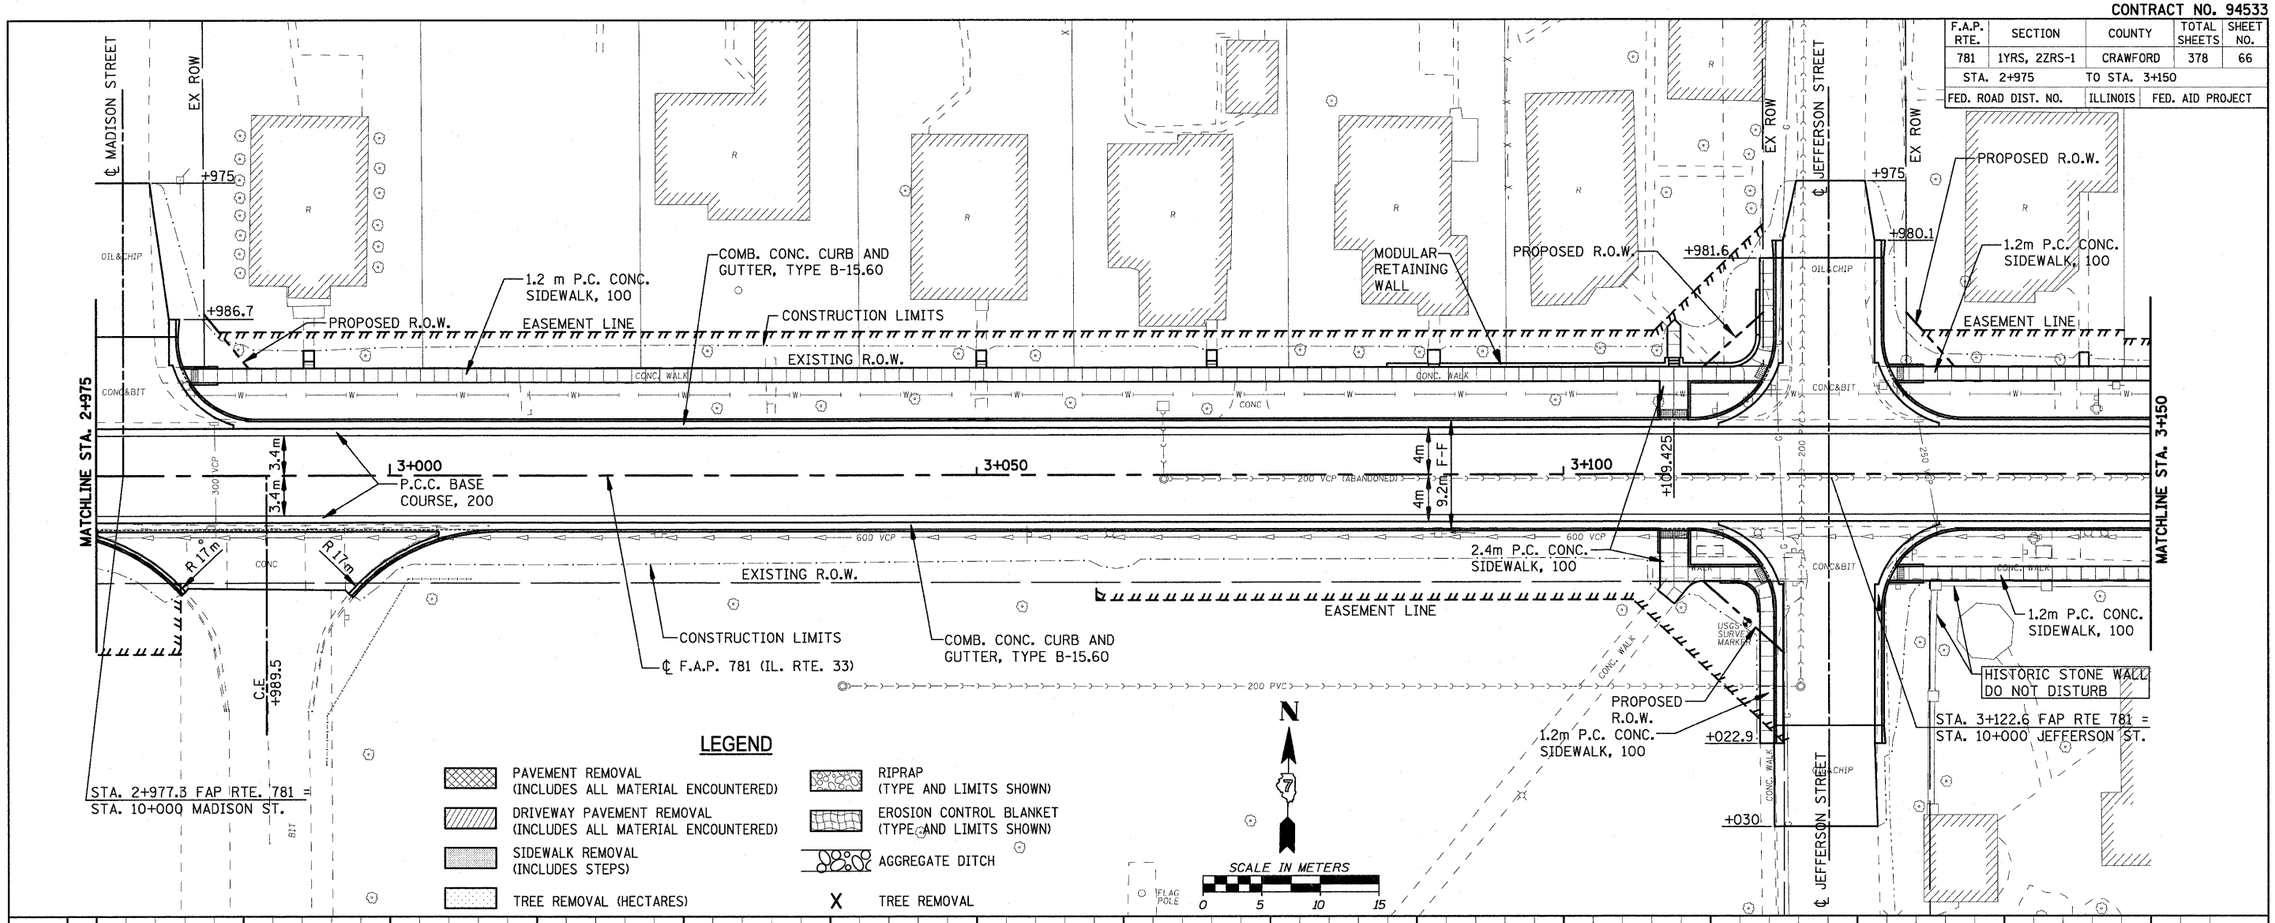

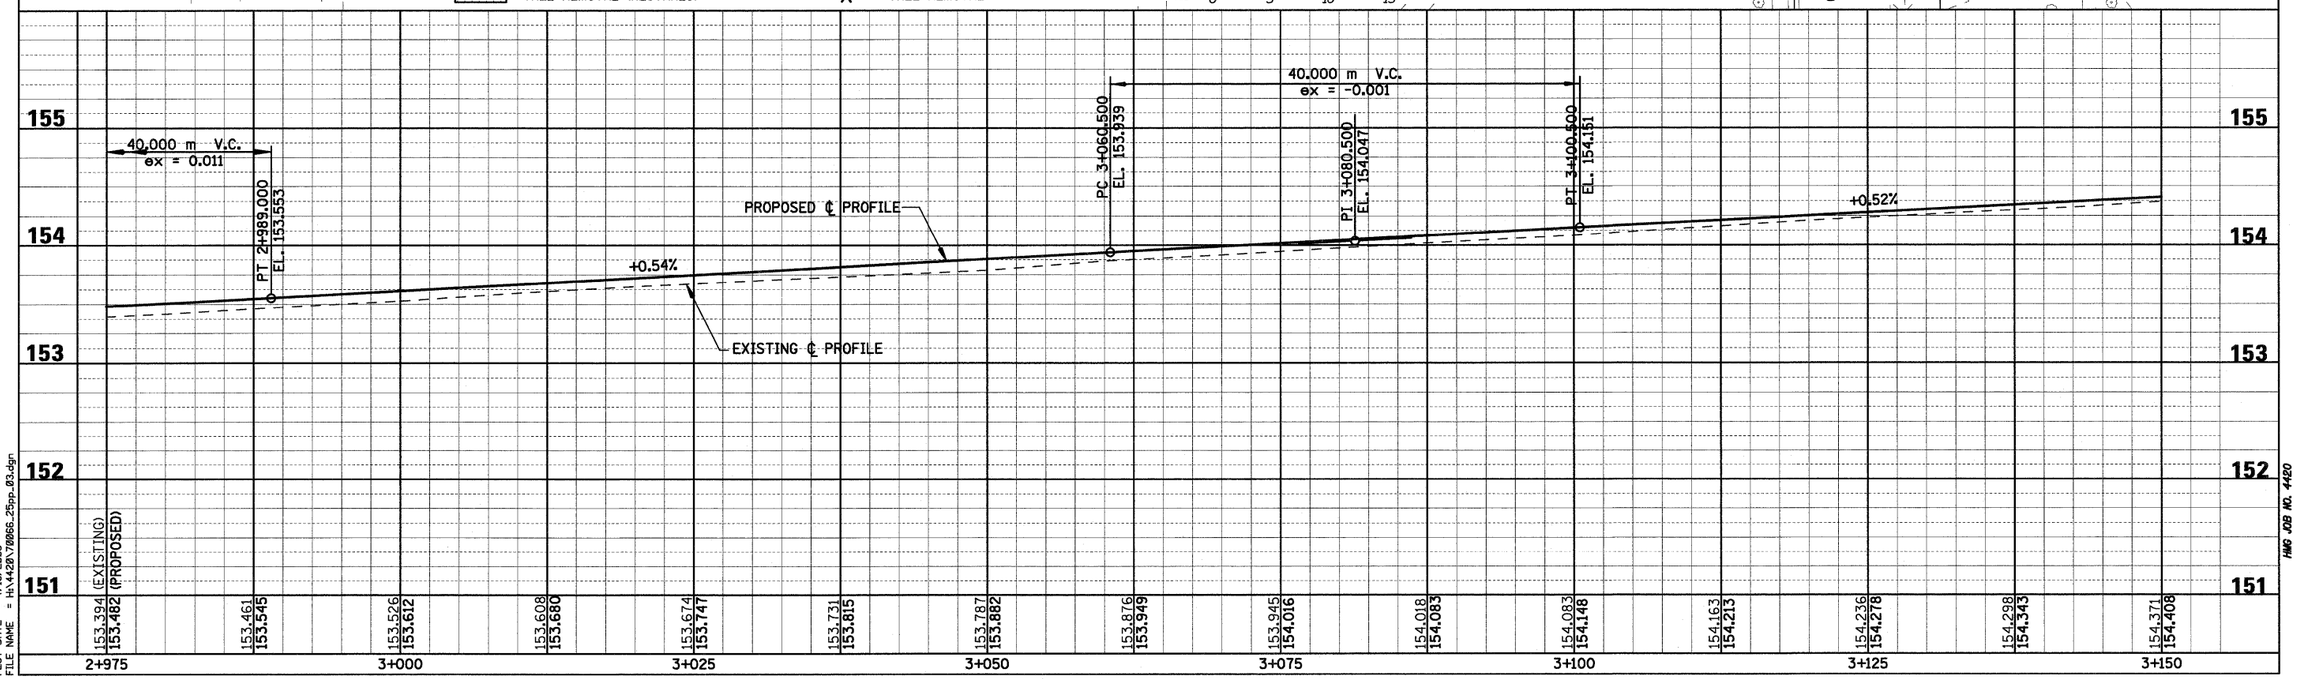

PLOT DATE = 4/18/2008
FILE NAME = H:\4420\70866_25pp_03.dgn

HMG JOB NO. 4420

Sheet: 3
Angle: 0.9788
Chain: P_IL33