CONTRACT NO. 94533

F.A.P. RTE.	SECTION	COUNTY	TOTAL SHEETS	SHEET NO.
781	1YRS, 2ZRS-1	CRAWFORD	378	78
STA. 5+750		TO STA. 6+100		
FED. ROAD DIST. NO.		ILLINOIS	FED. AID PROJECT	

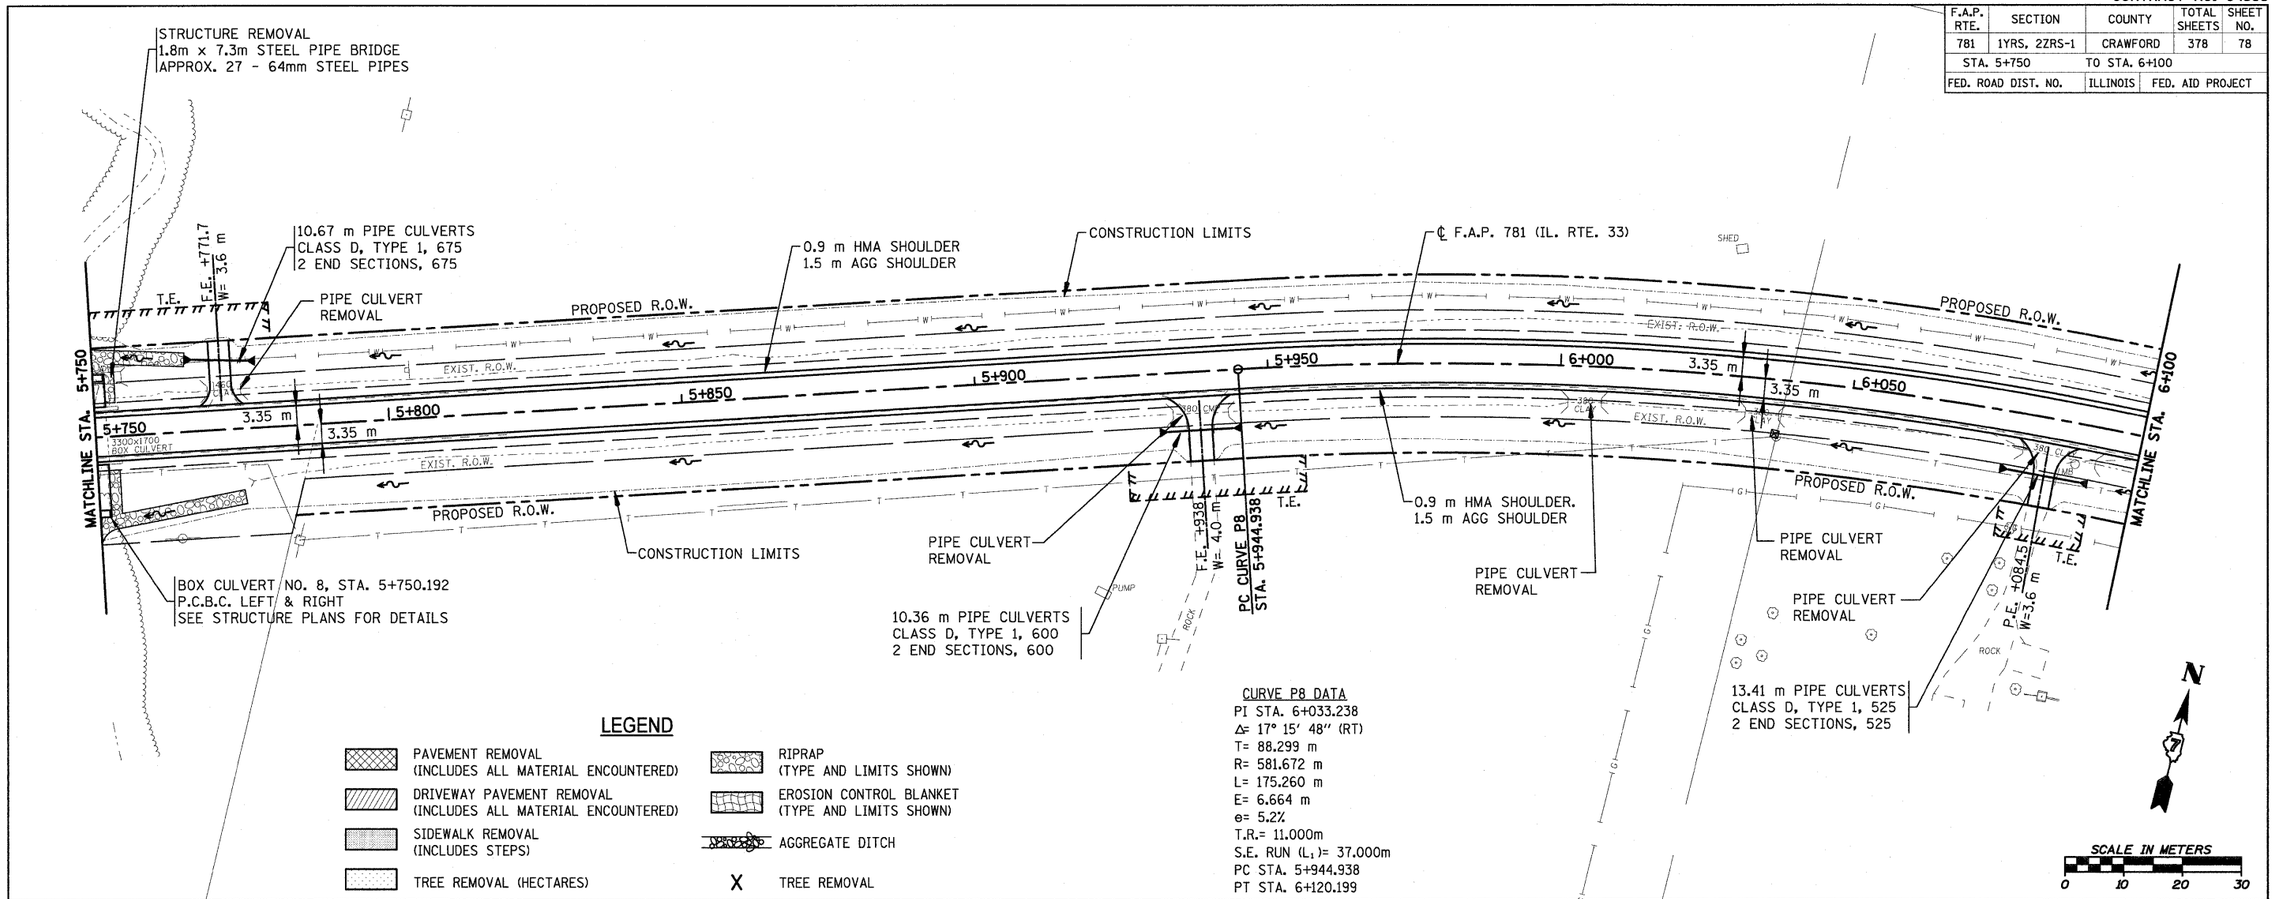

LEGEND

- PAVEMENT REMOVAL (INCLUDES ALL MATERIAL ENCOUNTERED)
- DRIVEWAY PAVEMENT REMOVAL (INCLUDES ALL MATERIAL ENCOUNTERED)
- SIDEWALK REMOVAL (INCLUDES STEPS)
- TREE REMOVAL (HECTARES)
- RIPRAP (TYPE AND LIMITS SHOWN)
- EROSION CONTROL BLANKET (TYPE AND LIMITS SHOWN)
- AGGREGATE DITCH
- X TREE REMOVAL

CURVE P8 DATA
PI STA. 6+033.238
Δ= 17° 15′ 48″ (RT)
T= 88.299 m
R= 581.672 m
L= 175.260 m
E= 6.664 m
e= 5.2%
T.R.= 11.000m
S.E. RUN (L_1)= 37.000m
PC STA. 5+944.938
PT STA. 6+120.199

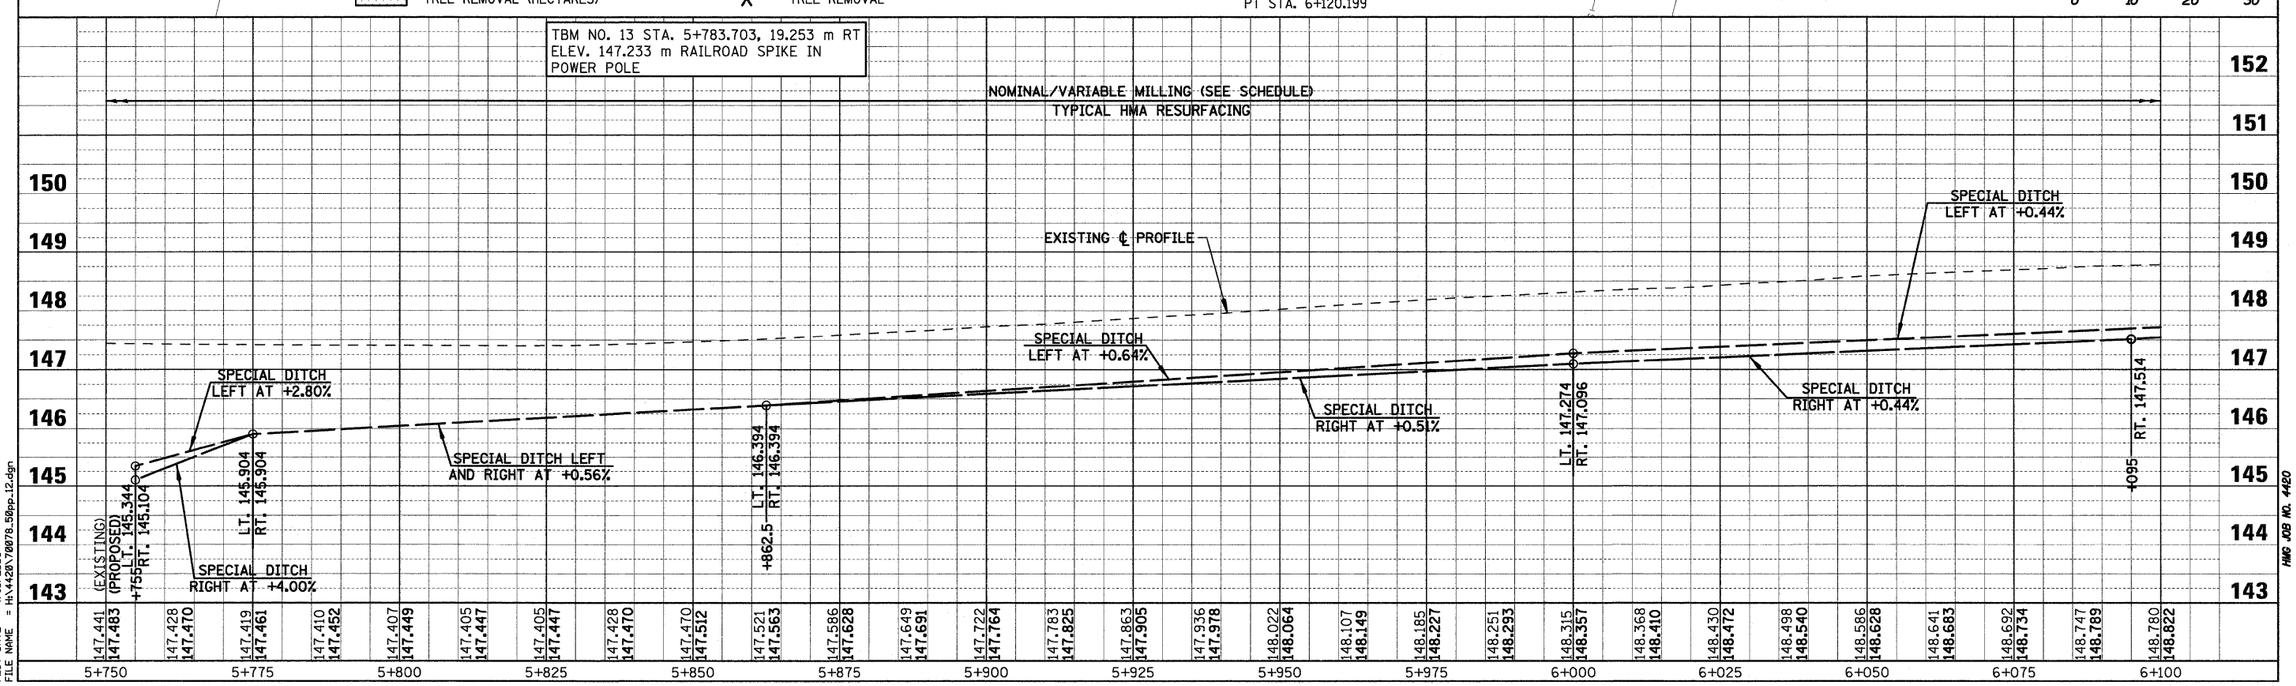

PLOT DATE = 4/18/2008
FILE NAME = H:\4420\70078.56pp_12.dgn

HMG JOB NO. 4420

Sheet: 12
Angle: 14.3333
Chain: P_IL33