CONTRACT NO. 94533

F.A.P. RTE.	SECTION	COUNTY	TOTAL SHEETS	SHEET NO.
781	1YRS, 2ZRS-1	CRAWFORD	378	87
STA. 8+900		TO STA. 9+250		
FED. ROAD DIST. NO.		ILLINOIS	FED. AID PROJECT	

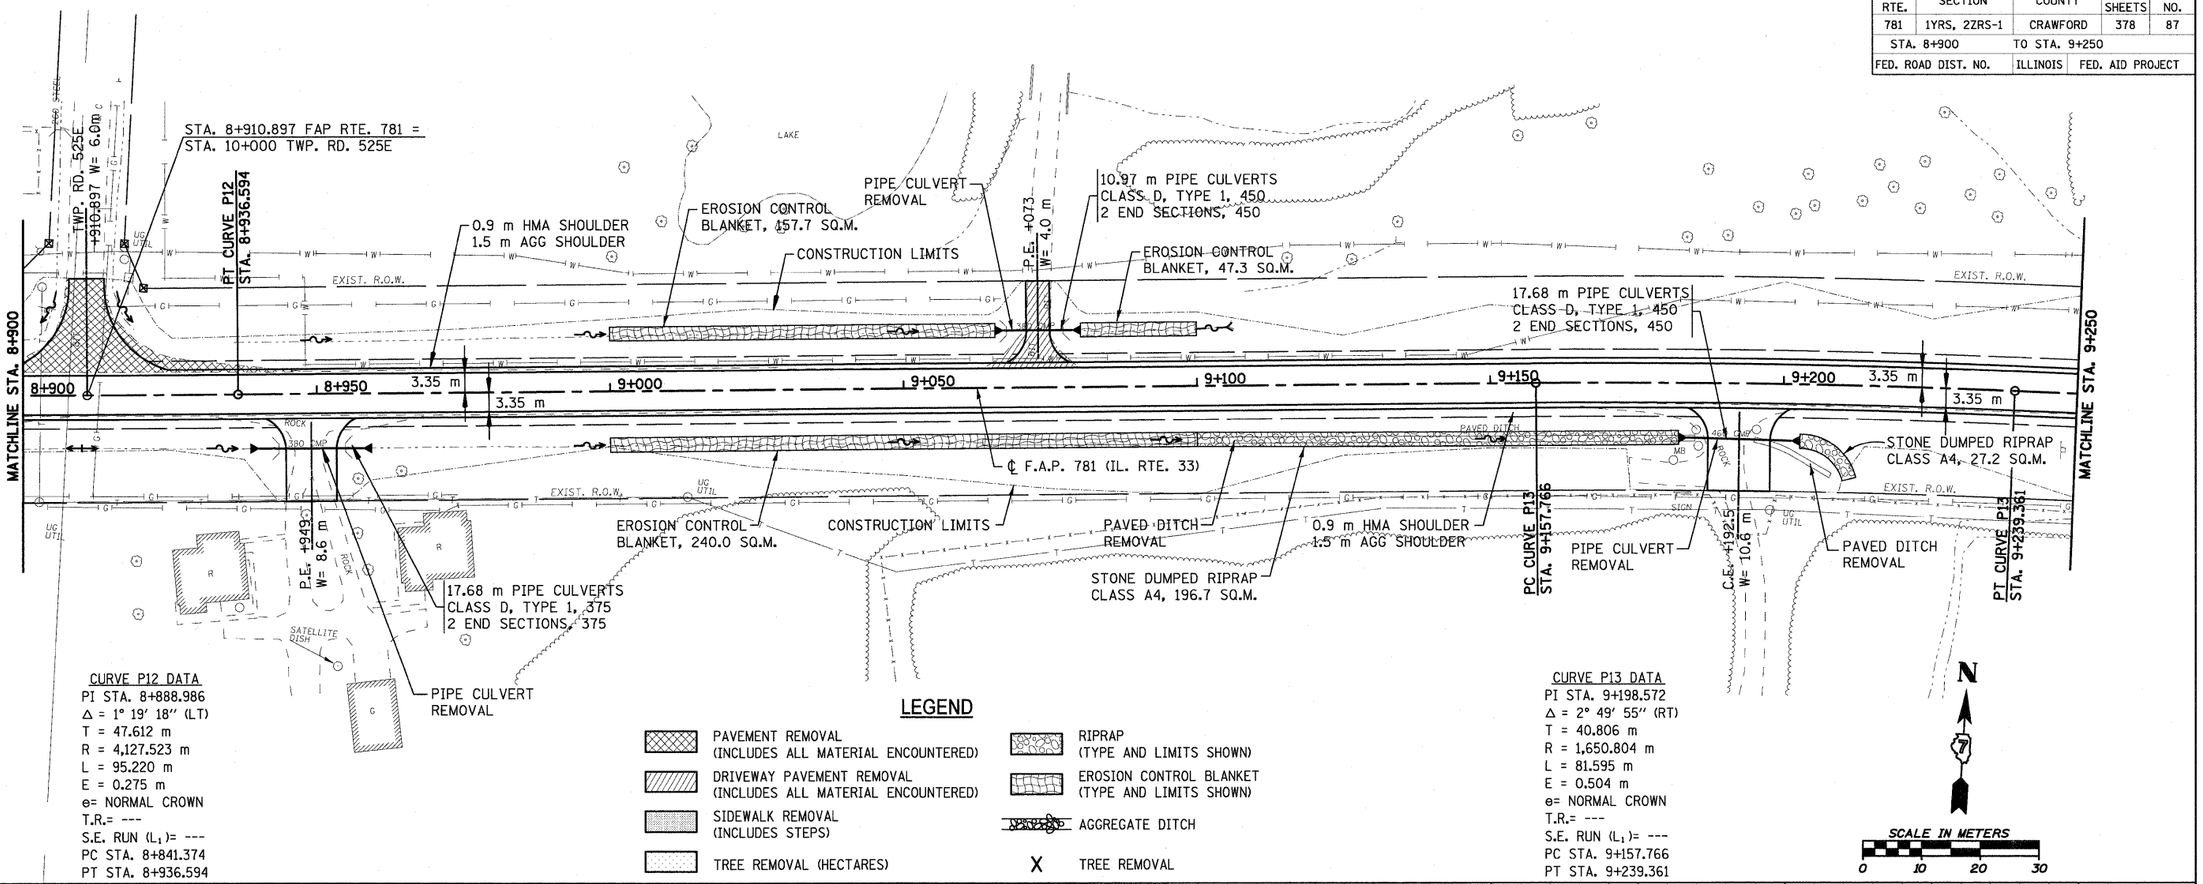

CURVE P12 DATA
PI STA. 8+888.986
Δ = 1° 19′ 18″ (LT)
T = 47.612 m
R = 4,127.523 m
L = 95.220 m
E = 0.275 m
e= NORMAL CROWN
T.R.= ---
S.E. RUN (L_1)= ---
PC STA. 8+841.374
PT STA. 8+936.594

LEGEND

- PAVEMENT REMOVAL (INCLUDES ALL MATERIAL ENCOUNTERED)
- DRIVEWAY PAVEMENT REMOVAL (INCLUDES ALL MATERIAL ENCOUNTERED)
- SIDEWALK REMOVAL (INCLUDES STEPS)
- TREE REMOVAL (HECTARES)
- RIPRAP (TYPE AND LIMITS SHOWN)
- EROSION CONTROL BLANKET (TYPE AND LIMITS SHOWN)
- AGGREGATE DITCH
- X TREE REMOVAL

CURVE P13 DATA
PI STA. 9+198.572
Δ = 2° 49′ 55″ (RT)
T = 40.806 m
R = 1,650.804 m
L = 81.595 m
E = 0.504 m
e= NORMAL CROWN
T.R.= ---
S.E. RUN (L_1)= ---
PC STA. 9+157.766
PT STA. 9+239.361

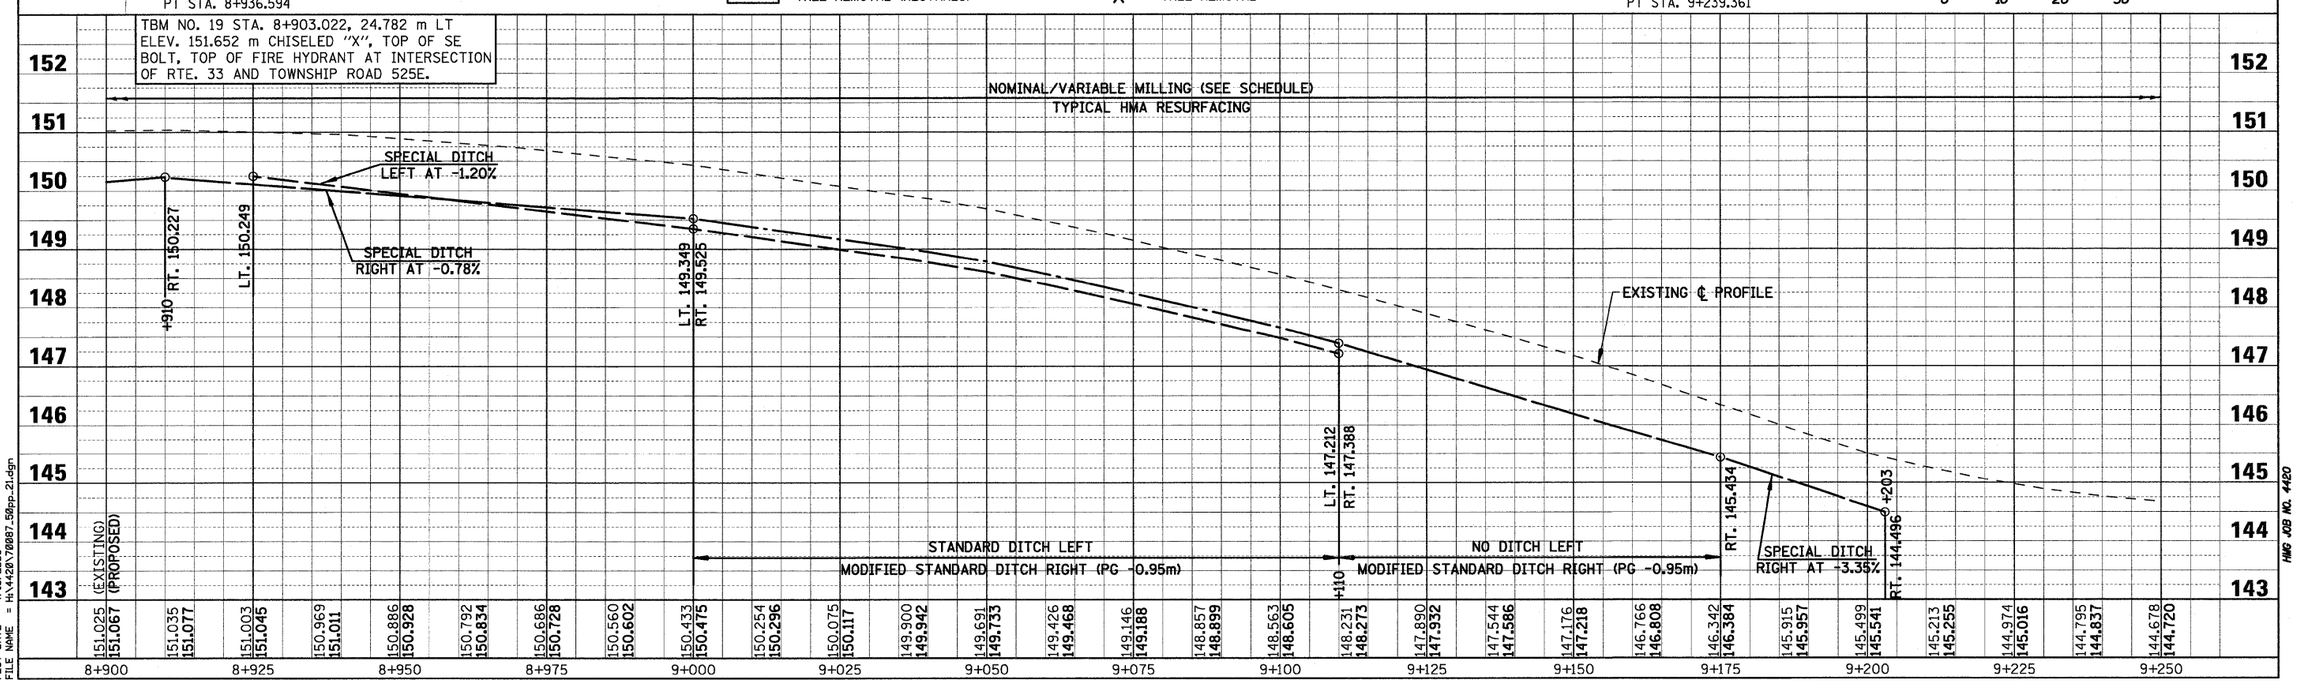

PLOT DATE = 4/18/2008
FILE NAME = H:\4420\70087.56\pp-21.dgn

HMG JOB NO. 4420

Sheet: 21
Angle: 3.6548
Chain: P_IL33